





REVISIONS		AECOM 110 EAST BROWARD BOULEVARD, SUITE 700 FORT LAUDERDALE, FL 33301		MIAMI-DADE COUNTY		LUDLAM TRAIL CORRIDOR PD&E STUDY		EXISTING UTILITIES		SHEET NO.
DATE	DESCRIPTION									
	DRAFT					Miami-Dade County Parks, Recreation, and Open Spaces (MDPROS)	Hickman Building 275 NW 2nd Street Miami, FL 33128 305-755-7800	P&R CONTRACT NO. RFQ 786B P&R PROJECT NO. 43502-15-001-14470619		

DRAFT

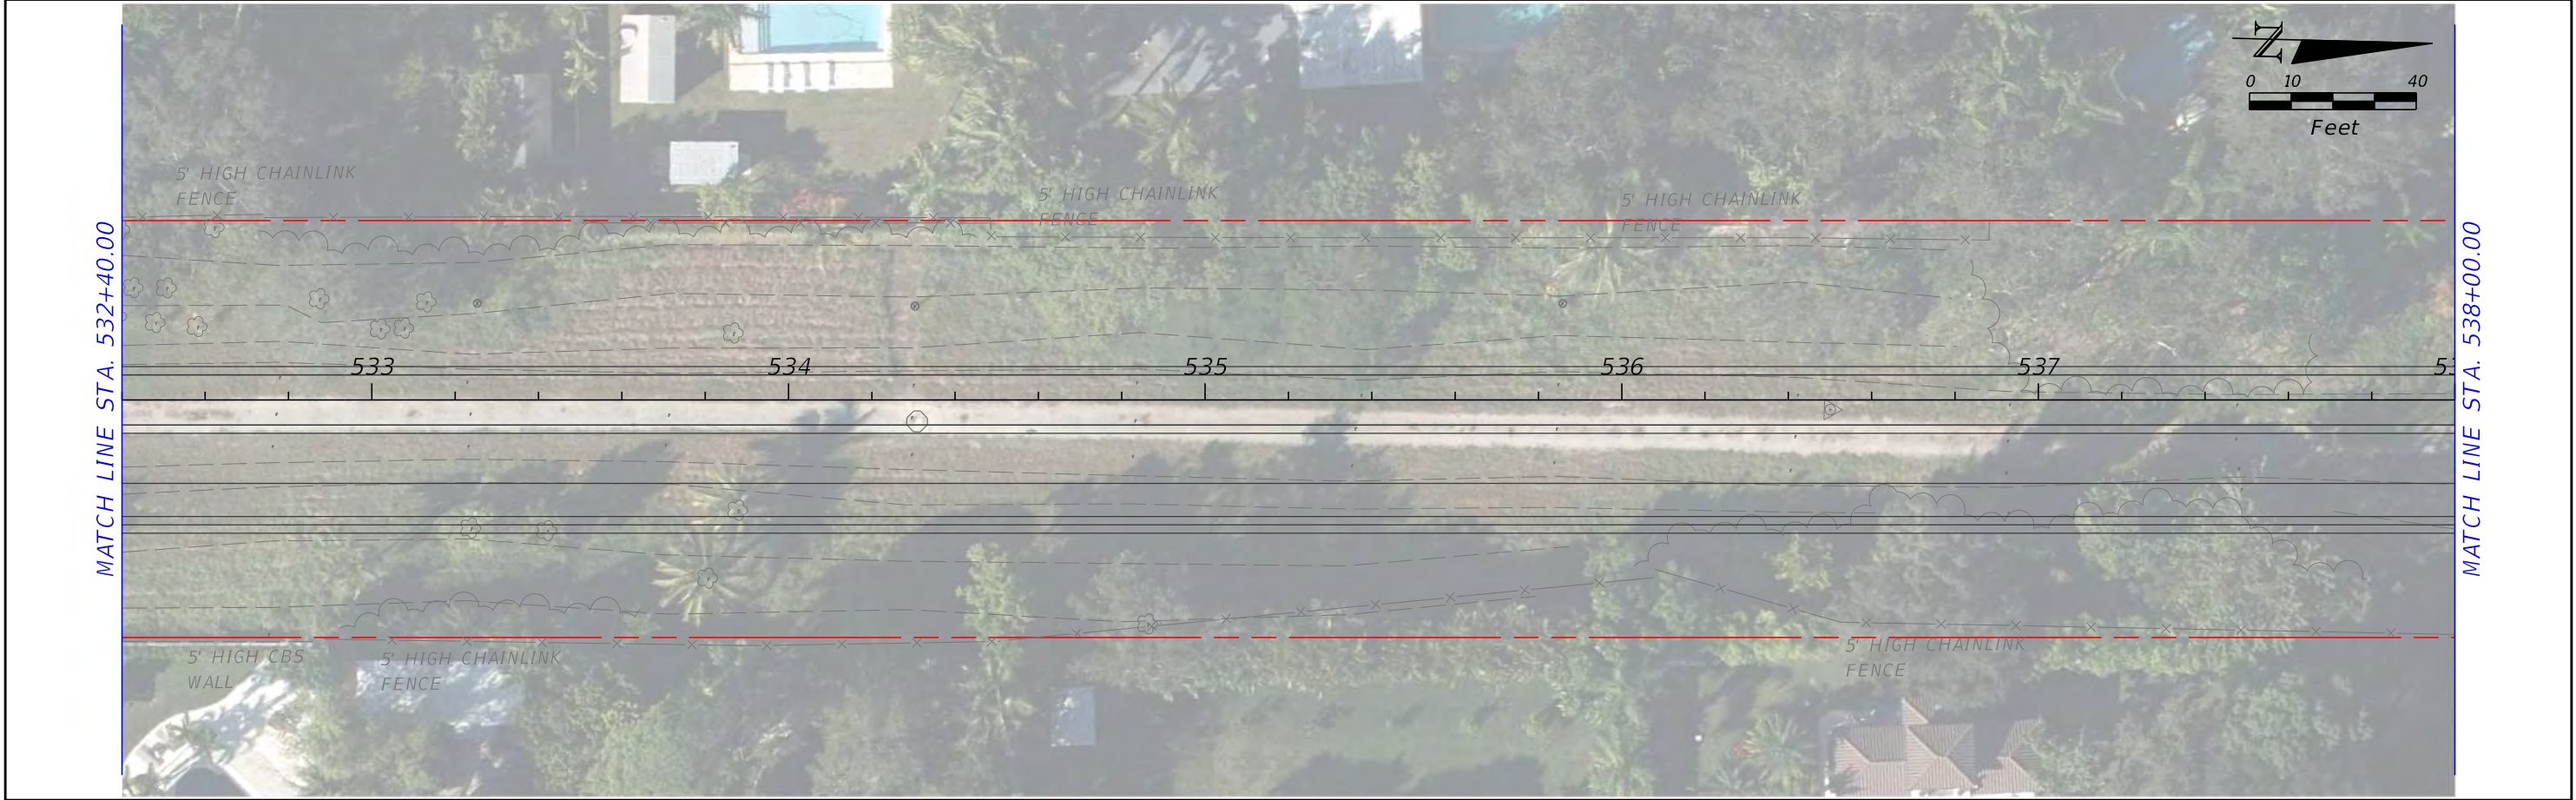


REVISIONS		AECOM 110 EAST BROWARD BOULEVARD, SUITE 700 FORT LAUDERDALE, FL 33301 MIAMI-DADE COUNTY LUDLAM TRAIL CORRIDOR PD&E STUDY Miami-Dade County Parks, Recreation, and Open Spaces (MDPROS) Hickman Building 275 NW 2nd Street Miami, FL 33128 305-755-7800 P&R CONTRACT NO. RFQ 786B P&R PROJECT NO. 43502-15-001-14470619	SHEET NO.
DATE	DESCRIPTION		
	DRAFT	EXISTING UTILITIES	

DRAFT

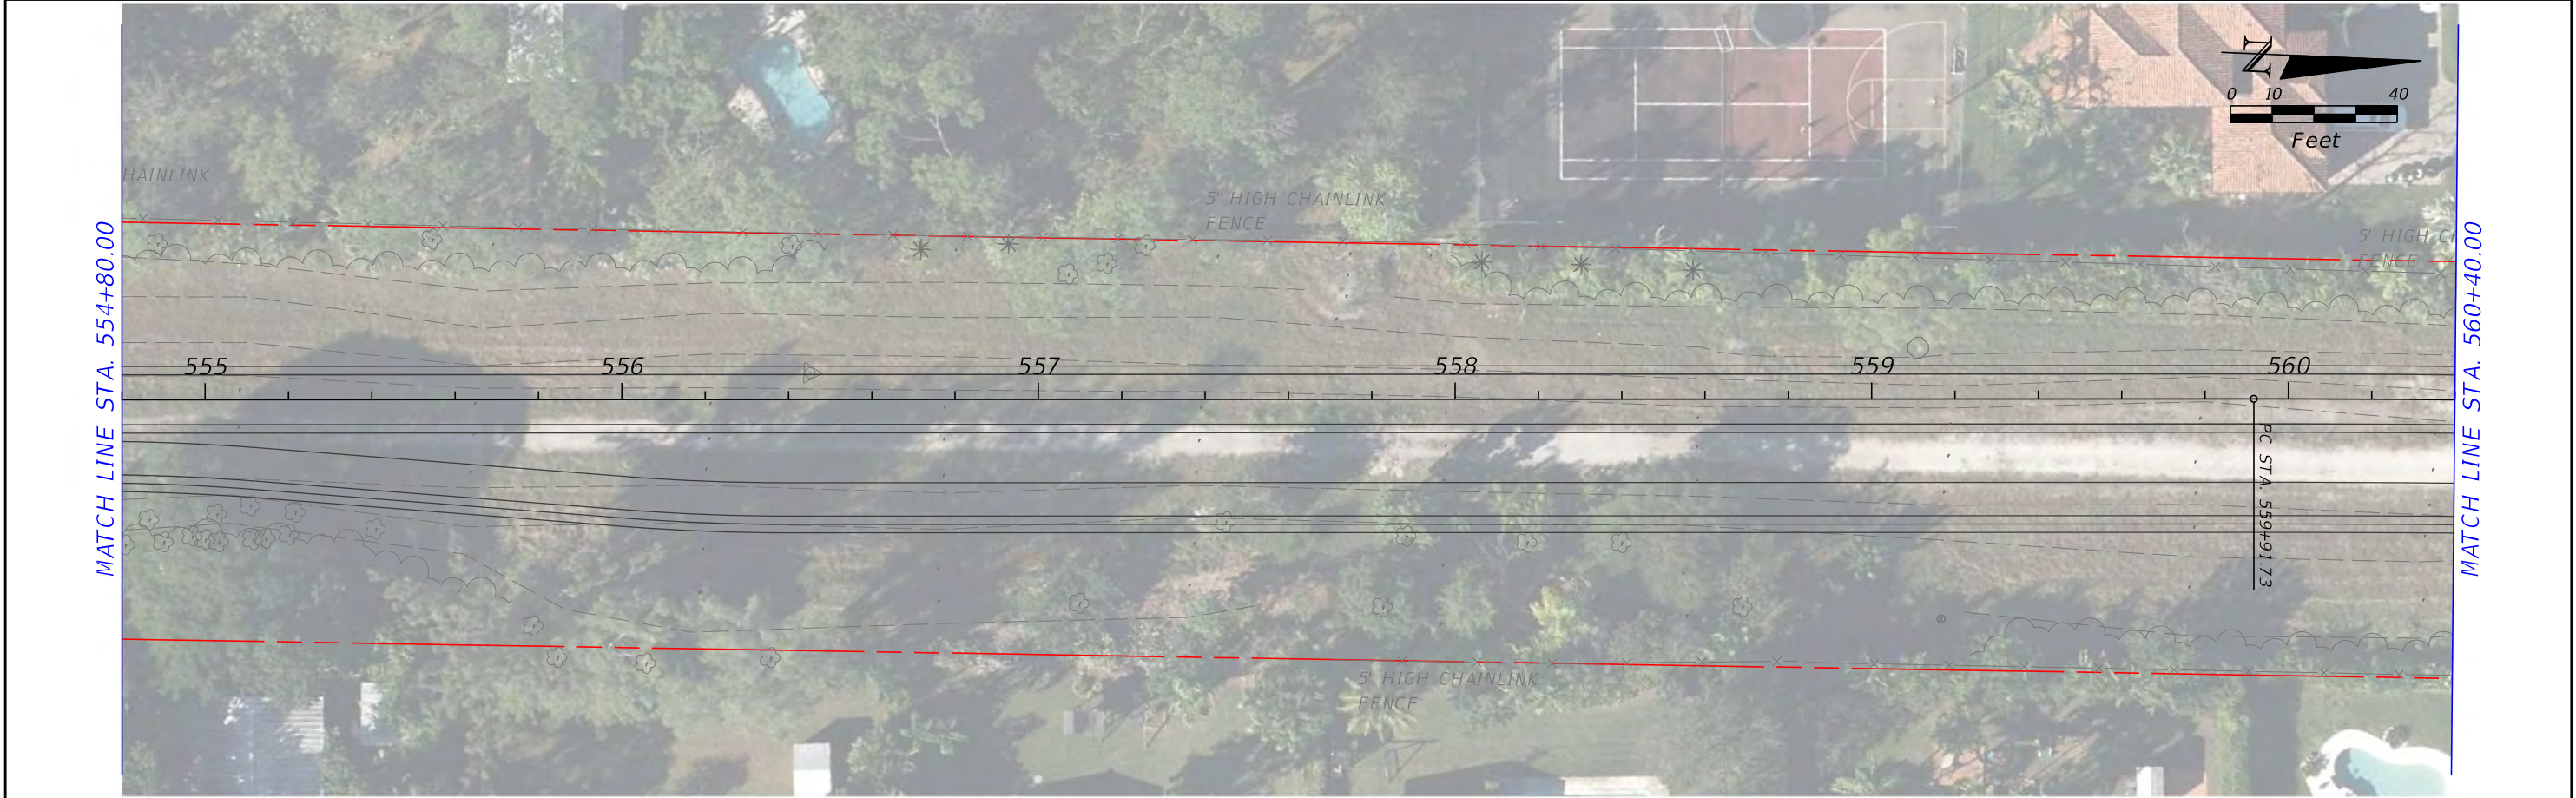

REVISIONS		AECOM			MIAMI-DADE COUNTY			LUDLAM TRAIL CORRIDOR PD&E STUDY			EXISTING UTILITIES		SHEET NO.
DATE	DESCRIPTION												
		110 EAST BROWARD BOULEVARD, SUITE 700 FORT LAUDERDALE, FL 33301			275 NW 2nd Street Miami, FL 33128 305-755-7800			Miami-Dade County Parks, Recreation, and Open Spaces (MDPROS)			P&R CONTRACT NO. RFQ 786B P&R PROJECT NO. 43502-15-001-14470619		
		DRAFT											

DRAFT

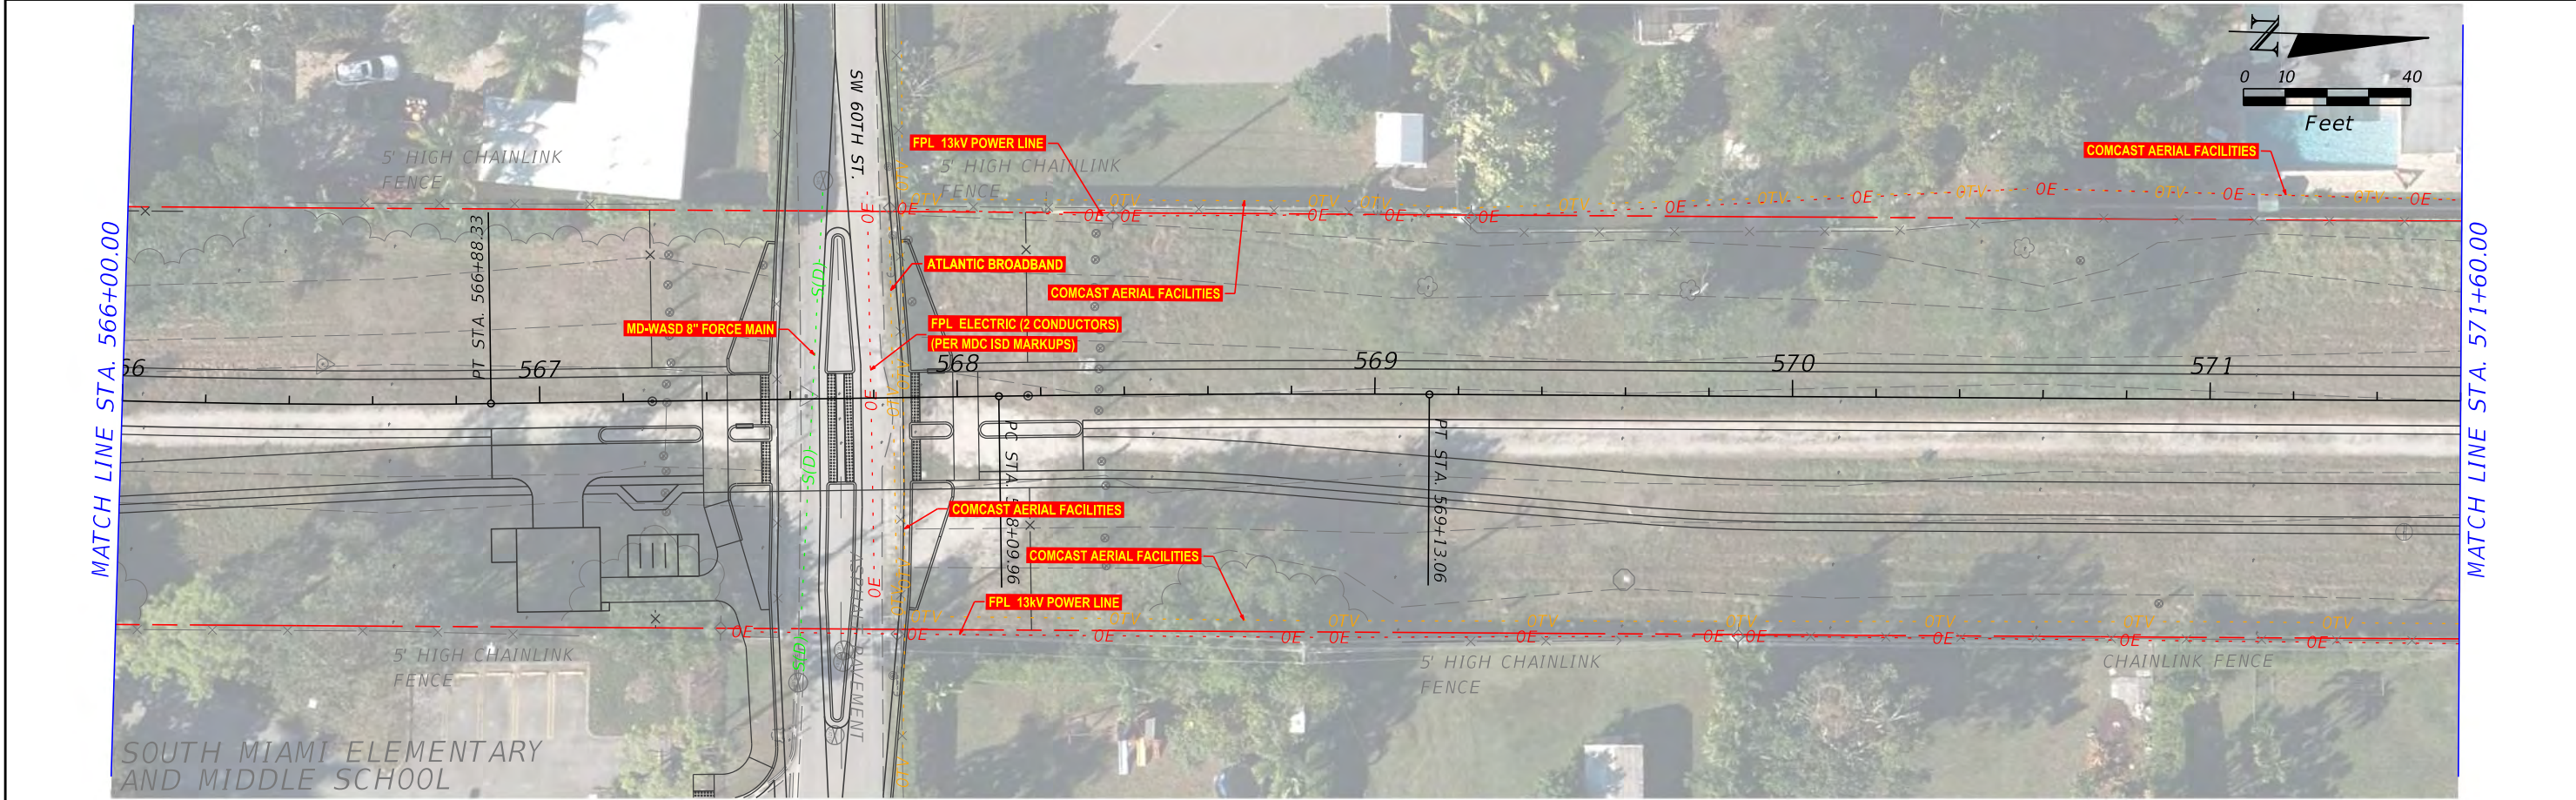


REVISIONS		AECOM 110 EAST BROWARD BOULEVARD, SUITE 700 FORT LAUDERDALE, FL 33301 MIAMI-DADE COUNTY	LUDLAM TRAIL CORRIDOR PD&E STUDY			EXISTING UTILITIES	SHEET NO.
DATE	DESCRIPTION		Miami-Dade County Parks, Recreation, and Open Spaces (MDPROS)	Hickman Building 275 NW 2nd Street Miami, FL 33128 305-755-7800	P&R CONTRACT NO. RFQ 786B P&R PROJECT NO. 43502-15-001-14470619		
	DRAFT						




REVISIONS		AECOM 110 EAST BROWARD BOULEVARD, SUITE 700 FORT LAUDERDALE, FL 33301 MIAMI-DADE COUNTY LUDLAM TRAIL CORRIDOR PD&E STUDY			SHEET NO.
DATE	DESCRIPTION				
	DRAFT	EXISTING UTILITIES			
guerraj		7/7/2021 18:38:43 Default			c:\pwworking\aecom_ds21_na_2020\dms30505\PLANUW8.dgn

DRAFT

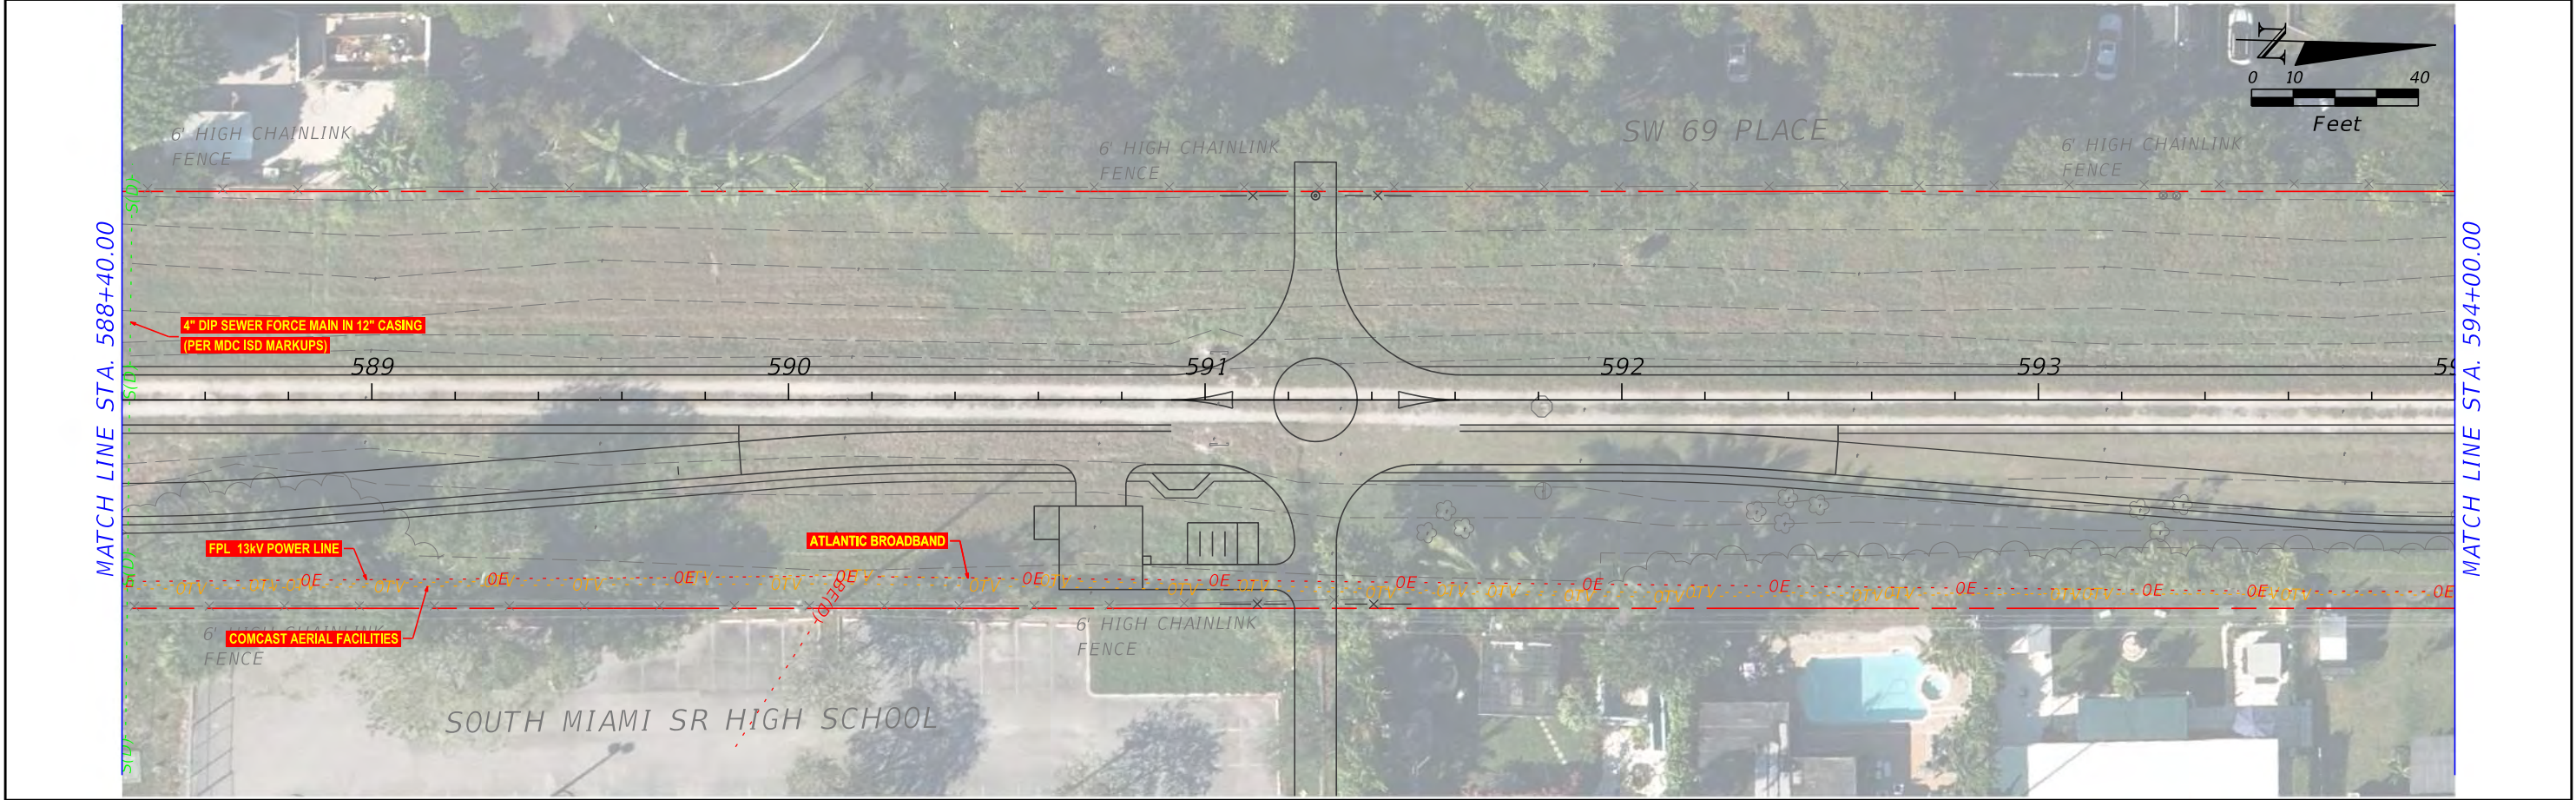

REVISIONS		AECOM 110 EAST BROWARD BOULEVARD, SUITE 700 FORT LAUDERDALE, FL 33301 MIAMI-DADE COUNTY	LUDLAM TRAIL CORRIDOR PD&E STUDY			SHEET NO.
DATE	DESCRIPTION		Miami-Dade County Parks, Recreation, and Open Spaces (MDPROS)	Hickman Building 275 NW 2nd Street Miami, FL 33128 305-755-7800	P&R CONTRACT NO. RFQ 786B	
	DRAFT				P&R PROJECT NO. 43502-15-001-14470619	
			EXISTING UTILITIES			

DRAFT

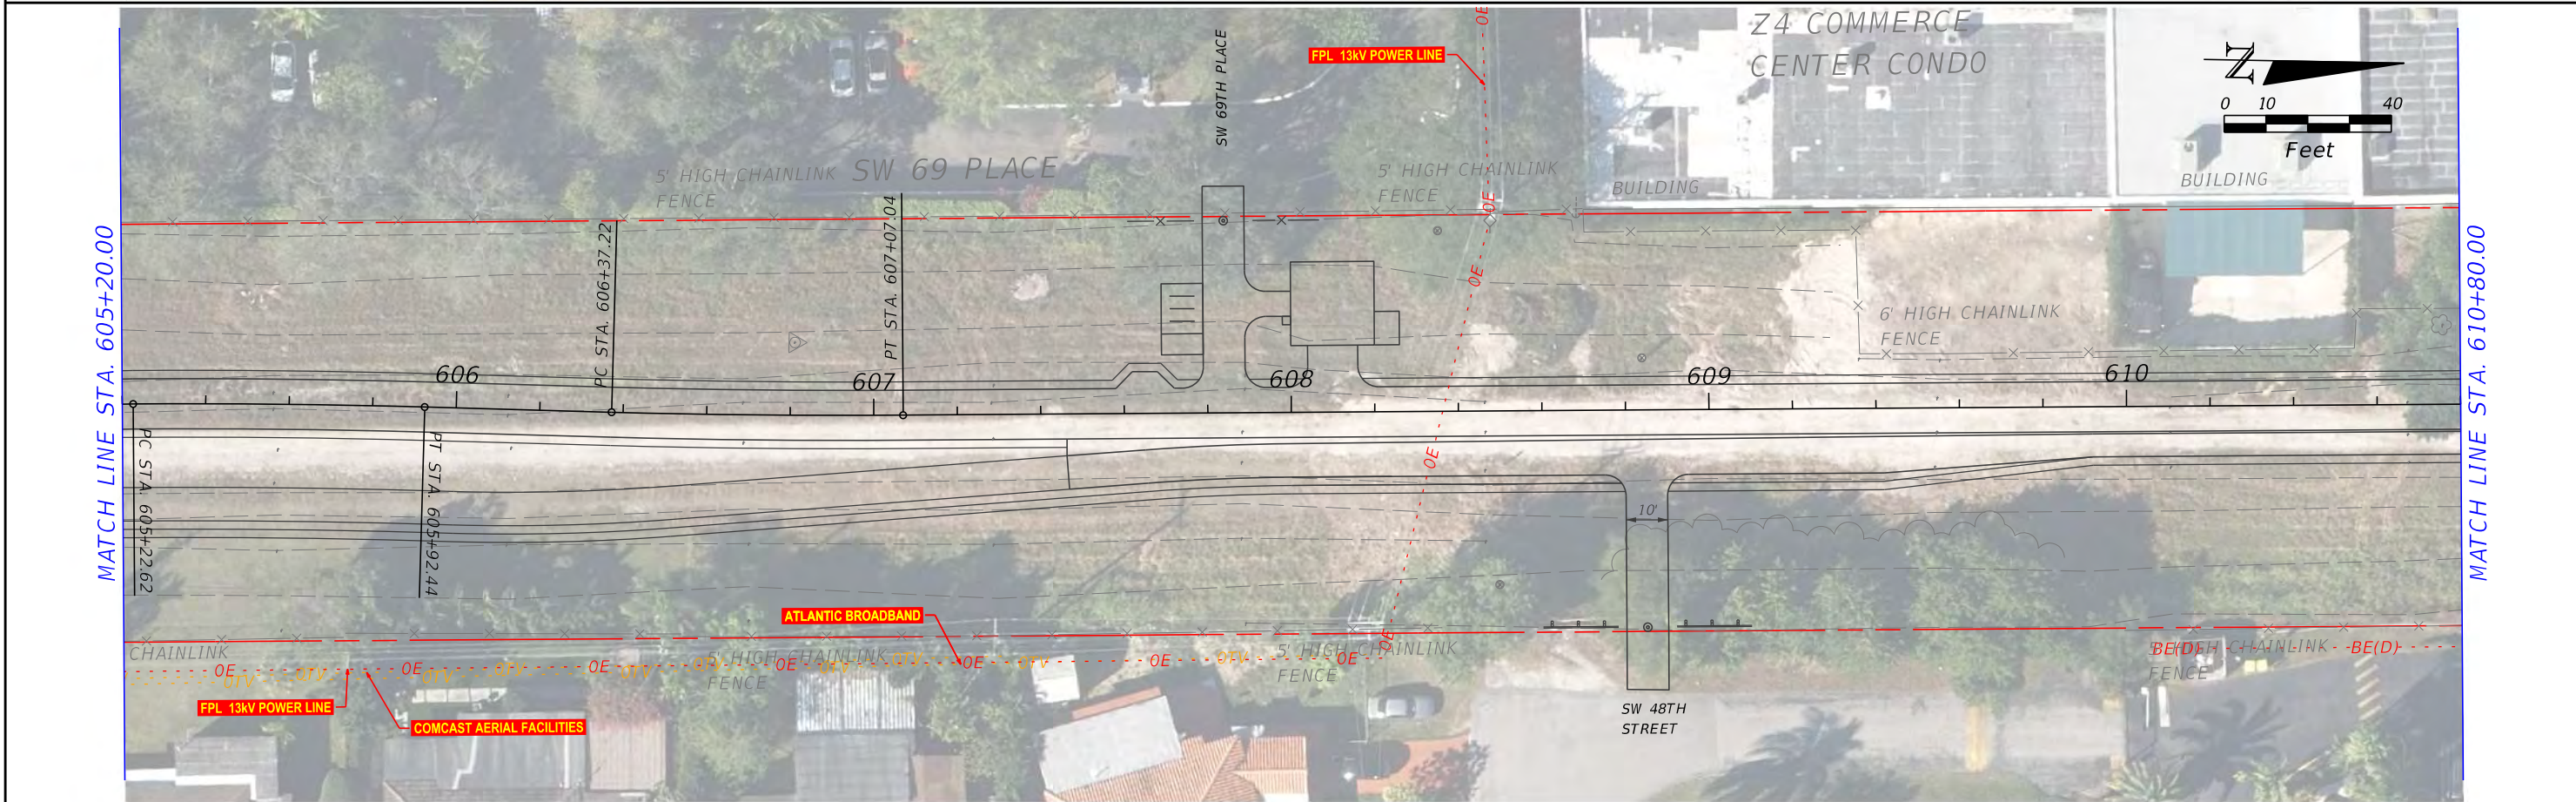


REVISIONS		 110 EAST BROWARD BOULEVARD, SUITE 700 FORT LAUDERDALE, FL 33301	 MIAMI-DADE COUNTY	LUDLAM TRAIL CORRIDOR PD&E STUDY			EXISTING UTILITIES	SHEET NO.
DATE	DESCRIPTION			Miami-Dade County Parks, Recreation, and Open Spaces (MDPROS)	Hickman Building 275 NW 2nd Street Miami, FL 33128 305-755-7800	P&R CONTRACT NO. RFQ 786B P&R PROJECT NO. 43502-15-001-14470619		
	DRAFT							

DRAFT




REVISIONS		AECOM 110 EAST BROWARD BOULEVARD, SUITE 700 FORT LAUDERDALE, FL 33301 MIAMI-DADE COUNTY	LUDLAM TRAIL CORRIDOR PD&E STUDY			SHEET NO.
DATE	DESCRIPTION		Miami-Dade County Parks, Recreation, and Open Spaces (MDPROS)	Hickman Building 275 NW 2nd Street Miami, FL 33128 305-755-7800	P&R CONTRACT NO. RFQ 786B P&R PROJECT NO. 43502-15-001-14470619	
	DRAFT				EXISTING UTILITIES	

DRAFT

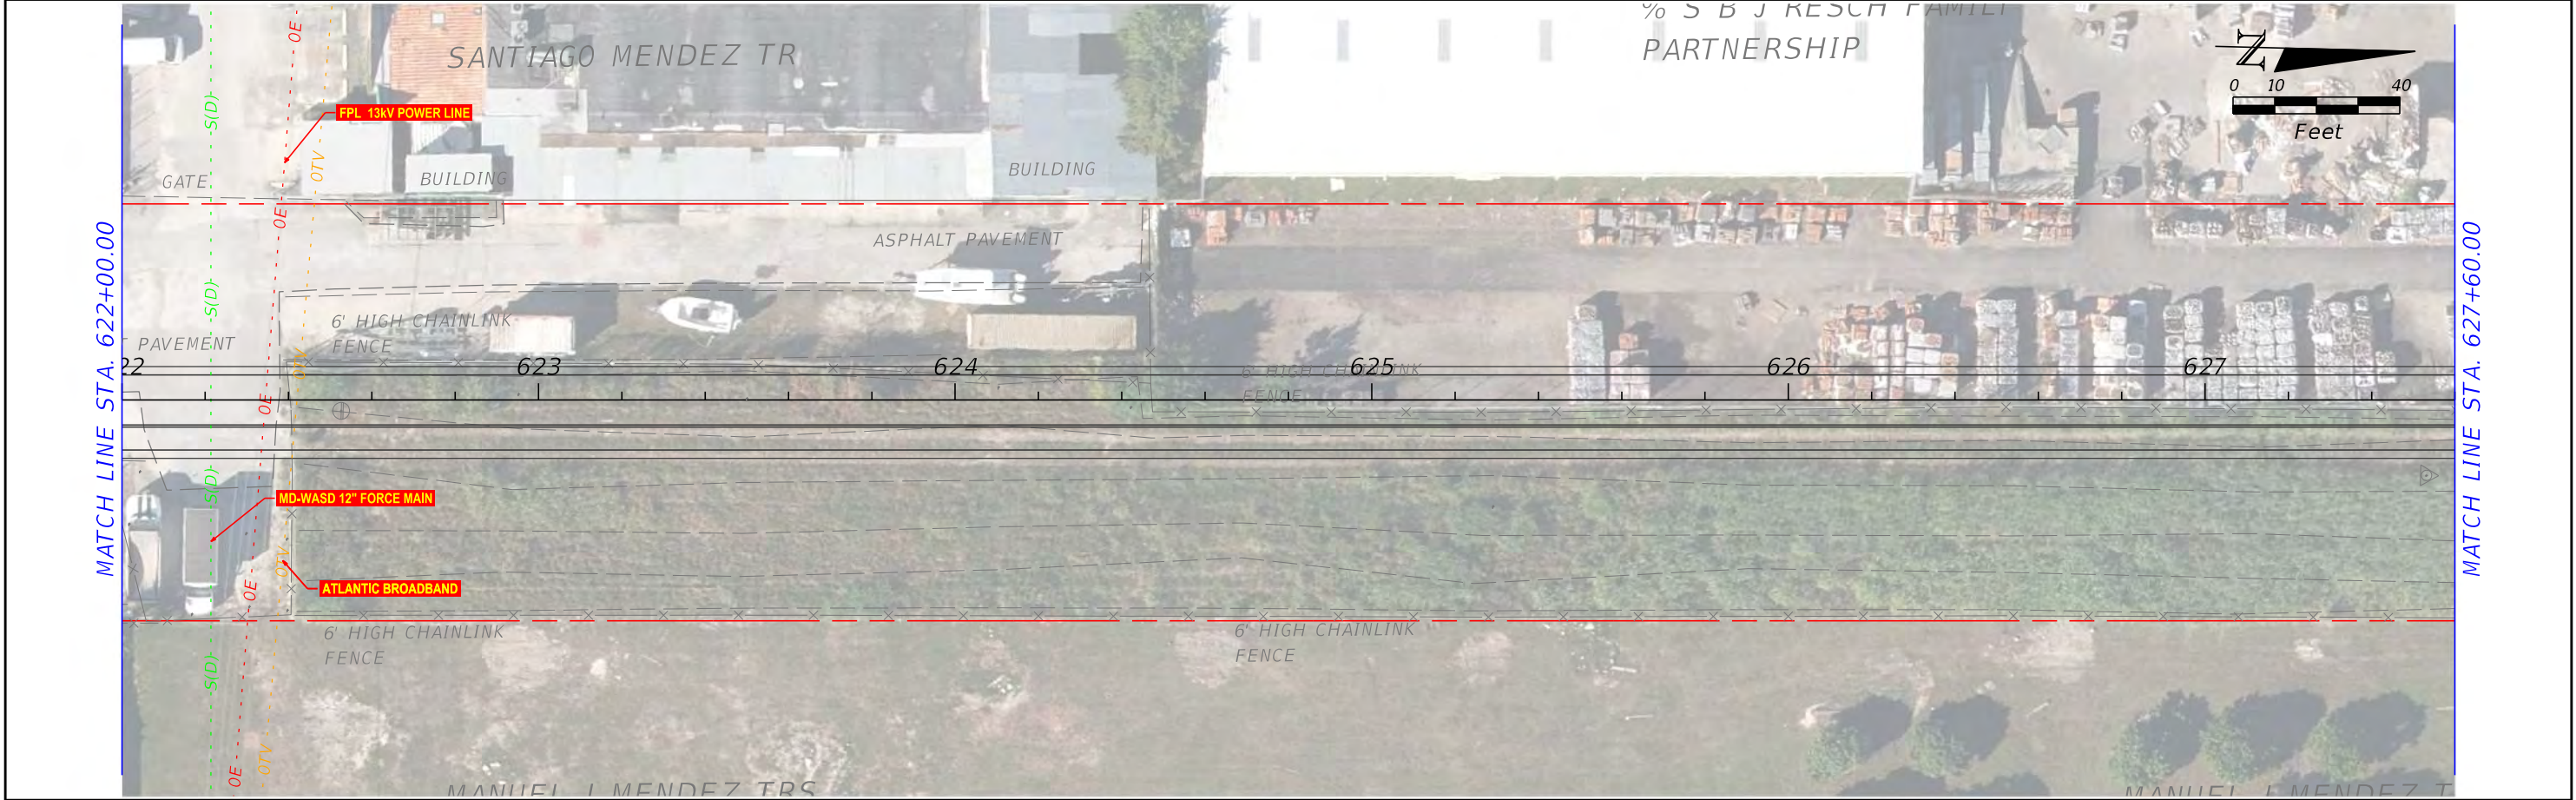



REVISIONS		AECOM			MIAMI-DADE COUNTY			LUDLAM TRAIL CORRIDOR PD&E STUDY			SHEET NO.	
DATE	DESCRIPTION											
		110 EAST BROWARD BOULEVARD, SUITE 700 FORT LAUDERDALE, FL 33301						Miami-Dade County Parks, Recreation, and Open Spaces (MDPROS)			EXISTING UTILITIES	
	DRAFT											
								Hickman Building 275 NW 2nd Street Miami, FL 33128 305-755-7800				
								P&R CONTRACT NO. RFQ 786B P&R PROJECT NO. 43502-15-001-14470619				

DRAFT

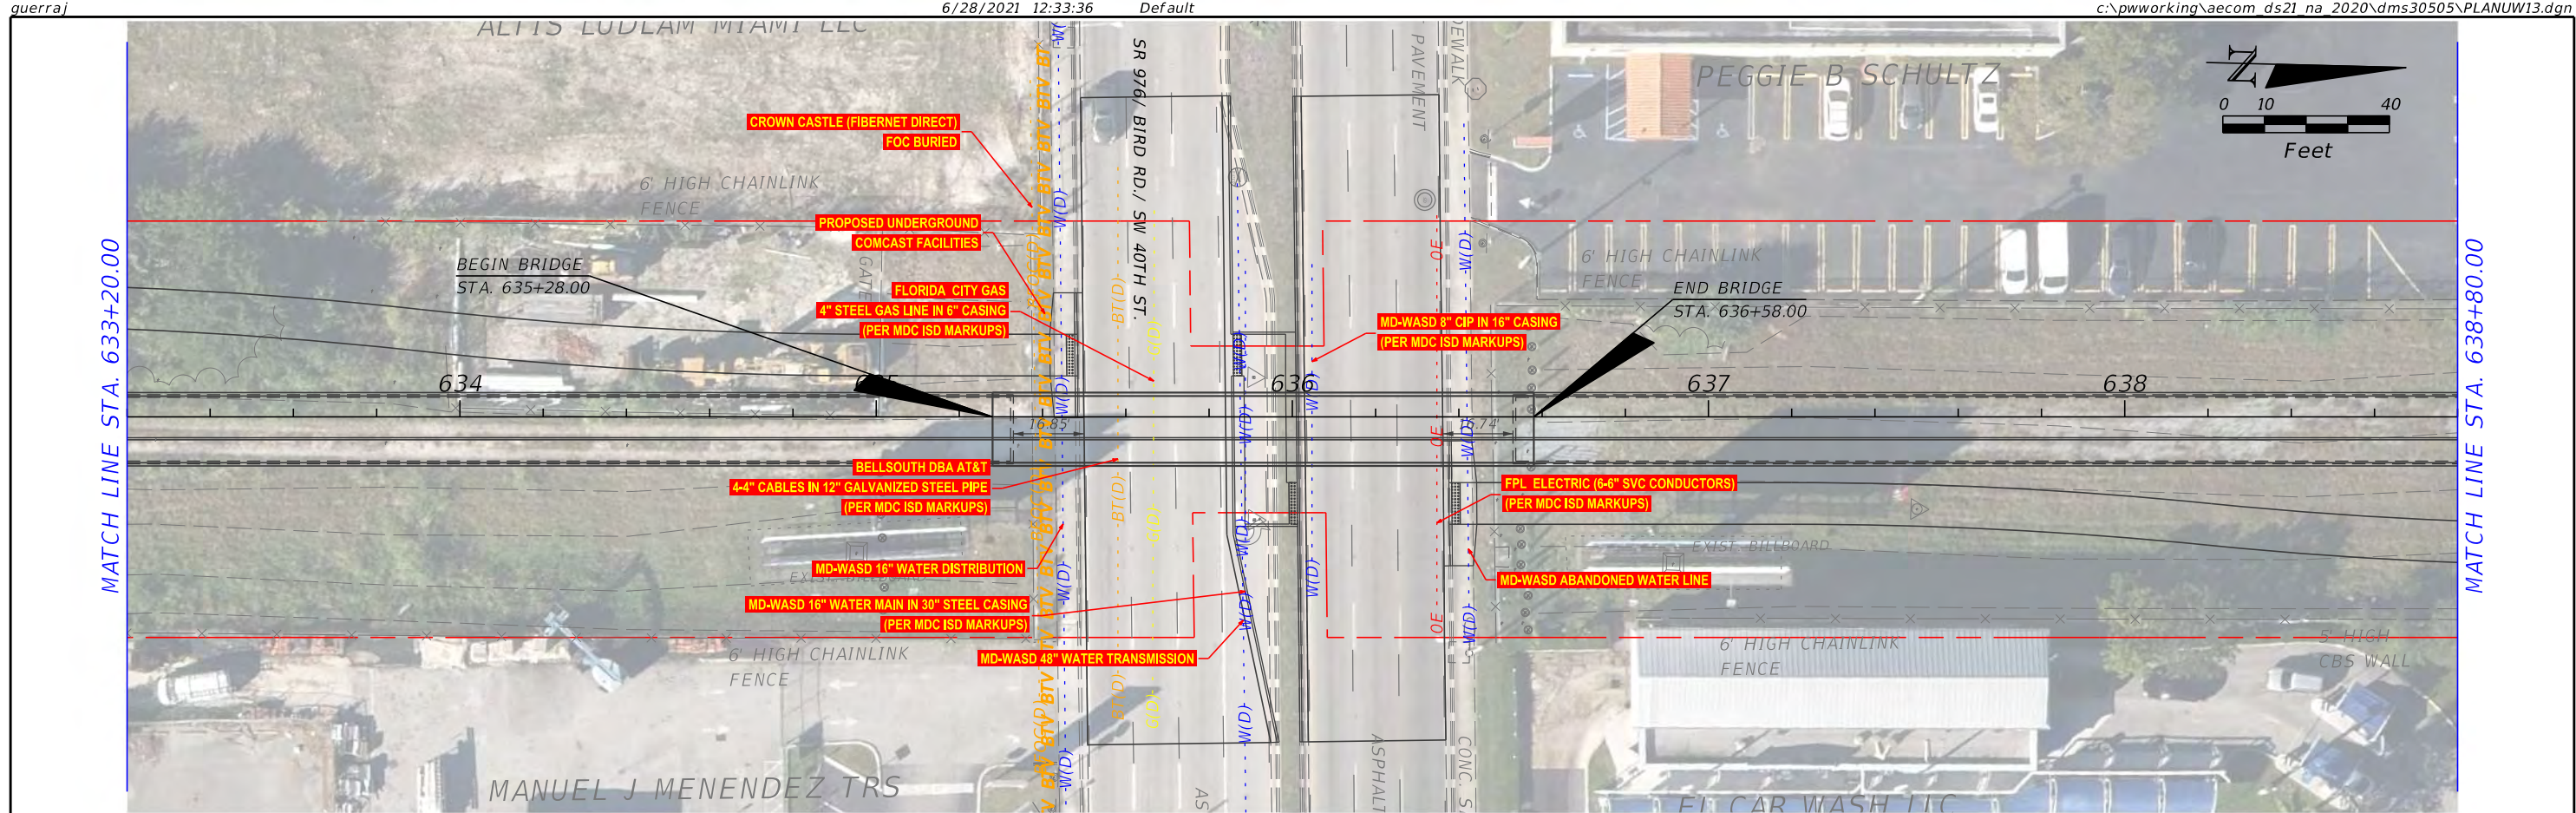


REVISIONS		 110 EAST BROWARD BOULEVARD, SUITE 700 FORT LAUDERDALE, FL 33301		LUDLAM TRAIL CORRIDOR PD&E STUDY			<i>EXISTING UTILITIES</i>	SHEET NO.
DATE	DESCRIPTION			Miami-Dade County Parks, Recreation, and Open Spaces (MDPROS)	Hickman Building 275 NW 2nd Street Miami, FL 33128 305-755-7800	P&R CONTRACT NO. RFQ 786B P&R PROJECT NO. 43502-15-001-14470619		
	DRAFT							

DRAFT

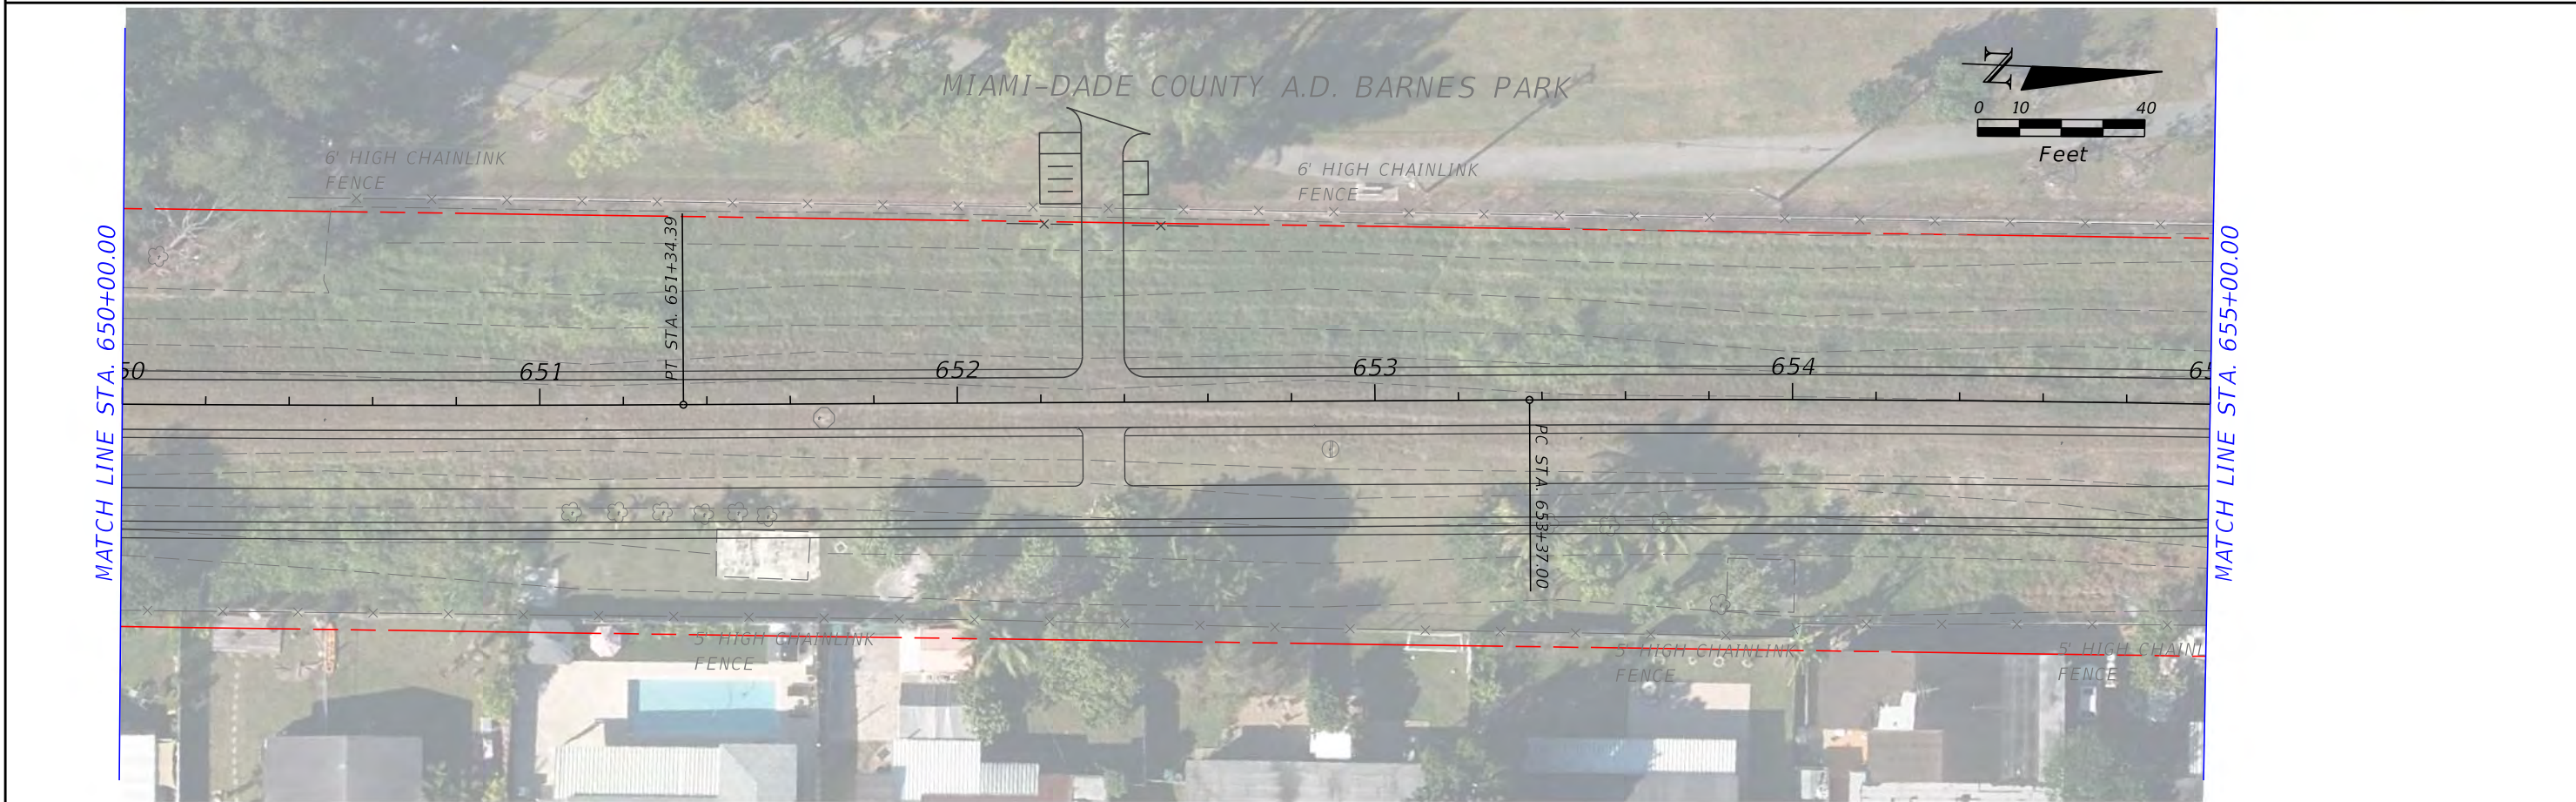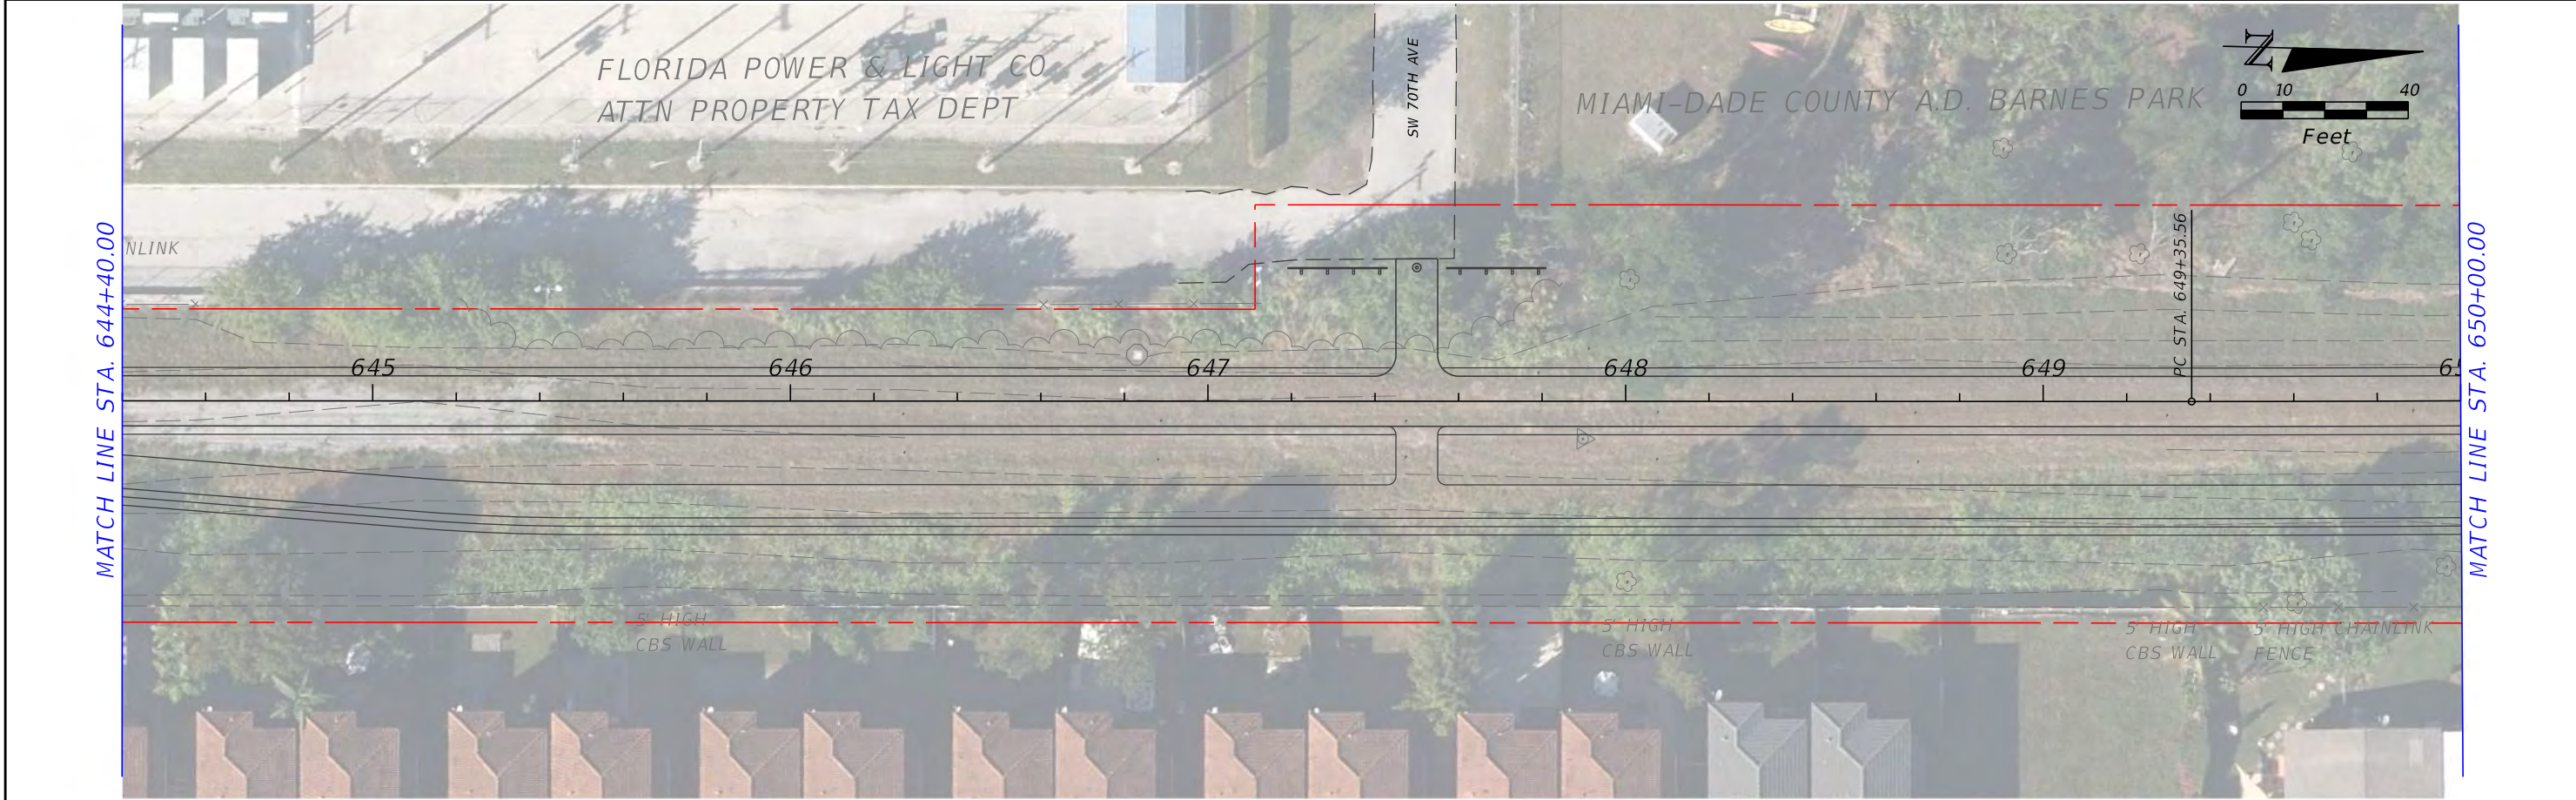

REVISIONS		AECOM			MIAMI-DADE COUNTY			LUDLAM TRAIL CORRIDOR PD&E STUDY			SHEET NO.
DATE	DESCRIPTION										
		110 EAST BROWARD BOULEVARD, SUITE 700 FORT LAUDERDALE, FL 33301			Hickman Building 275 NW 2nd Street Miami, FL 33128 305-755-7800			P&R CONTRACT NO. RFQ 786B P&R PROJECT NO. 43502-15-001-14470619			EXISTING UTILITIES
	DRAFT										

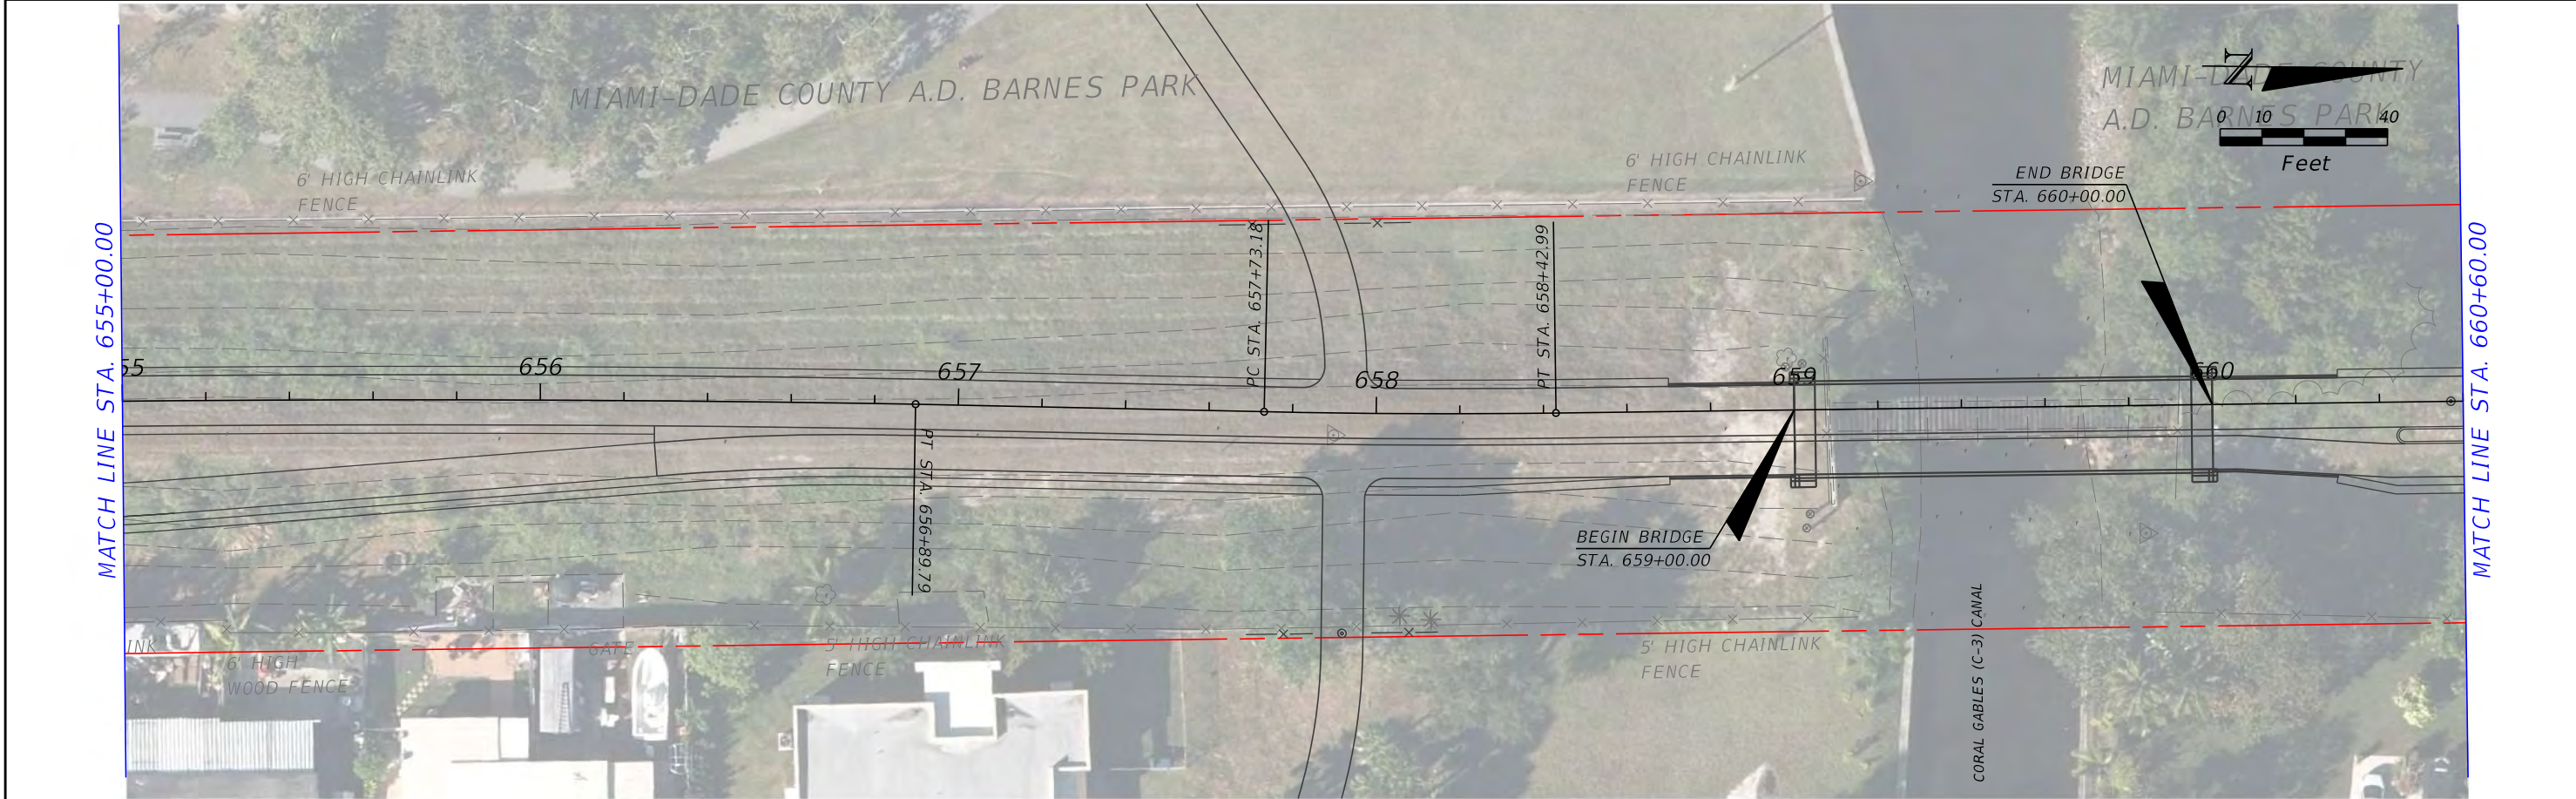


REVISIONS		AECOM 110 EAST BROWARD BOULEVARD, SUITE 700 FORT LAUDERDALE, FL 33301 MIAMI-DADE COUNTY LUDLAM TRAIL CORRIDOR PD&E STUDY Miami-Dade County Parks, Recreation, and Open Spaces (MDPROS) Hickman Building 275 NW 2nd Street Miami, FL 33128 305-755-7800 P&R CONTRACT NO. RFQ 786B P&R PROJECT NO. 43502-15-001-14470619	SHEET NO.
DATE	DESCRIPTION		
	DRAFT		



REVISIONS		 110 EAST BROWARD BOULEVARD, SUITE 700 FORT LAUDERDALE, FL 33301		LUDLAM TRAIL CORRIDOR PD&E STUDY			<i>EXISTING UTILITIES</i>	SHEET NO.
DATE	DESCRIPTION			Miami-Dade County Parks, Recreation, and Open Spaces (MDPROS)	Hickman Building 275 NW 2nd Street Miami, FL 33128 305-755-7800	P&R CONTRACT NO. RFQ 786B P&R PROJECT NO. 43502-15-001-14470619		
	DRAFT							

DRAFT

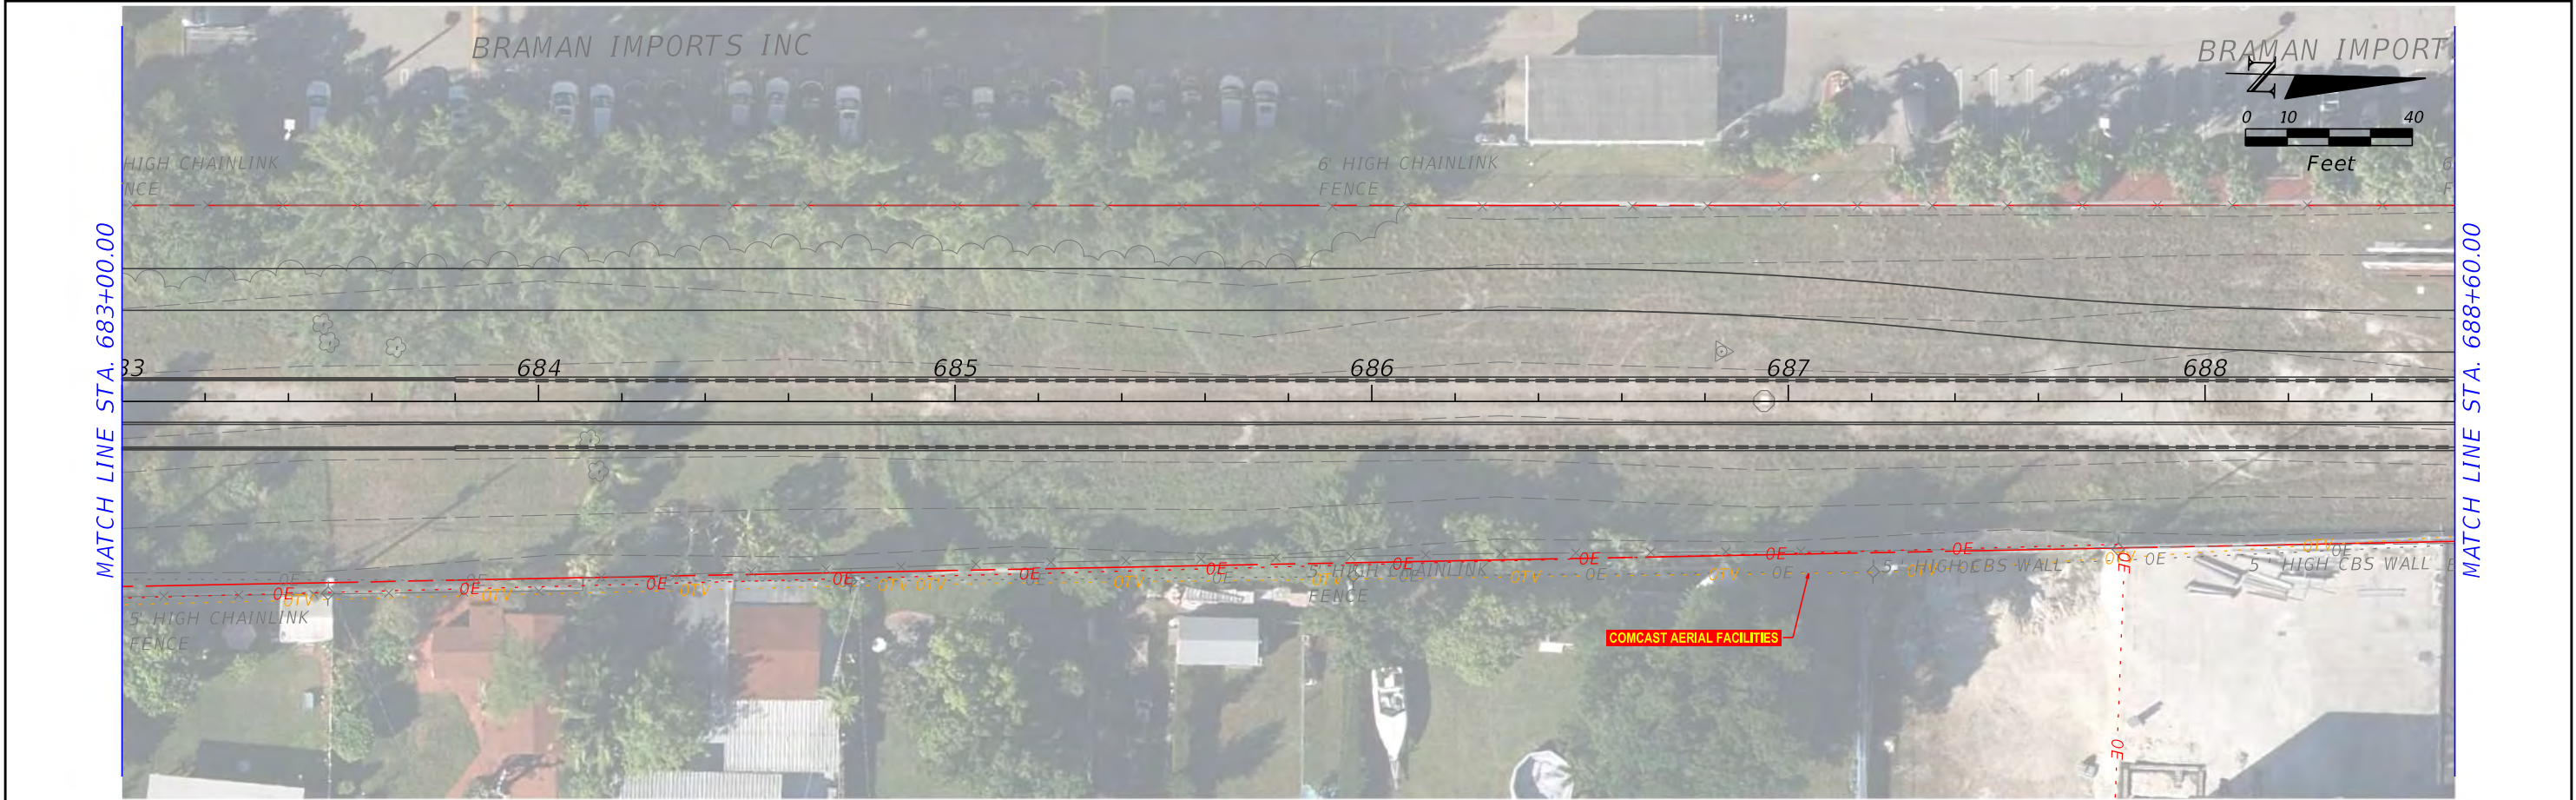


REVISIONS		 110 EAST BROWARD BOULEVARD, SUITE 700 FORT LAUDERDALE, FL 33301		LUDLAM TRAIL CORRIDOR PD&E STUDY			SHEET NO.
DATE	DESCRIPTION			Miami-Dade County Parks, Recreation, and Open Spaces (MDPROS)	Hickman Building 275 NW 2nd Street Miami, FL 33128 305-755-7800	P&R CONTRACT NO. RFQ 786B	
	DRAFT					P&R PROJECT NO. 43502-15-001-14470619	
				EXISTING UTILITIES			

DRAFT




REVISIONS		 AECOM 110 EAST BROWARD BOULEVARD, SUITE 700 FORT LAUDERDALE, FL 33301	 MIAMI-DADE COUNTY	LUDLAM TRAIL CORRIDOR PD&E STUDY			<i>EXISTING UTILITIES</i>	SHEET NO.
DATE	DESCRIPTION			Miami-Dade County Parks, Recreation, and Open Spaces (MDPROS)	Hickman Building 275 NW 2nd Street Miami, FL 33128 305-755-7800	P&R CONTRACT NO. RFQ 786B P&R PROJECT NO. 43502-15-001-14470619		
	DRAFT							

DRAFT

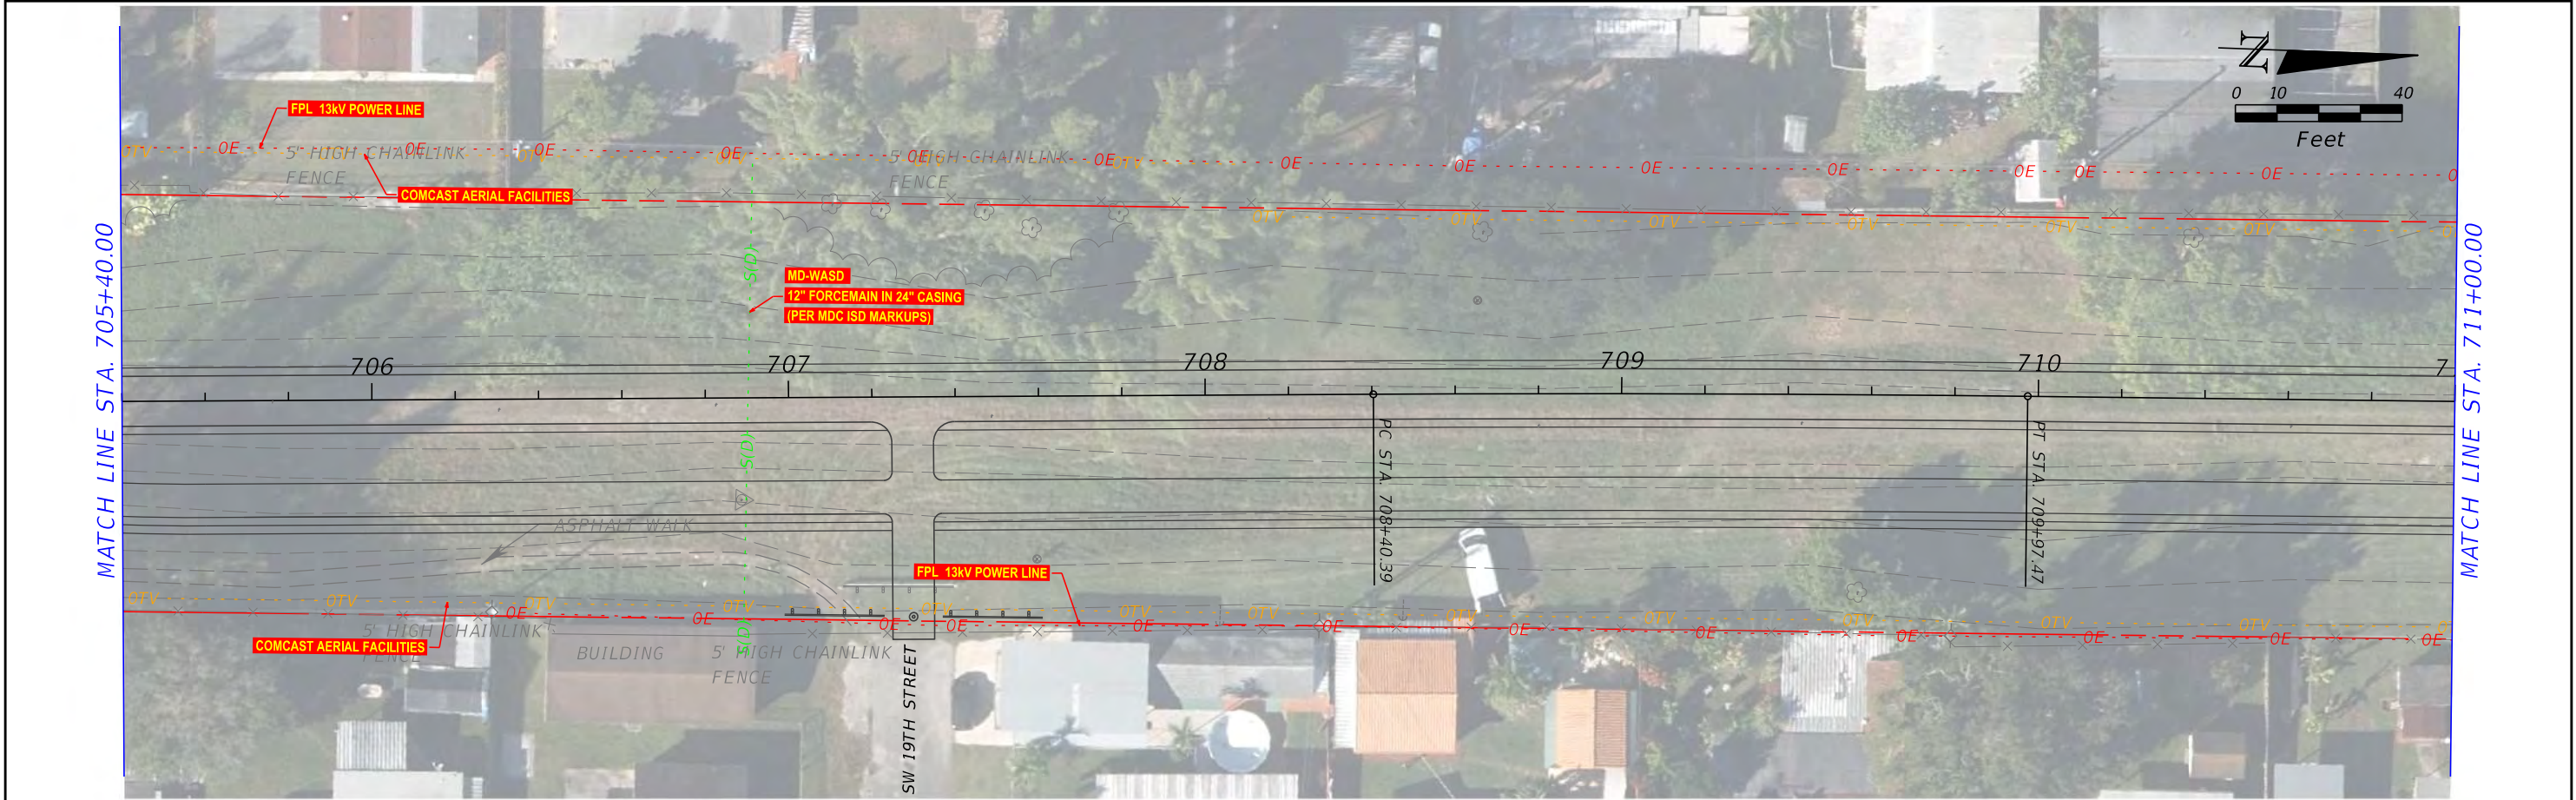


REVISIONS		 110 EAST BROWARD BOULEVARD, SUITE 700 FORT LAUDERDALE, FL 33301		LUDLAM TRAIL CORRIDOR PD&E STUDY			EXISTING UTILITIES	SHEET NO.
DATE	DESCRIPTION			Miami-Dade County Parks, Recreation, and Open Spaces (MDPROS)	Hickman Building 275 NW 2nd Street Miami, FL 33128 305-755-7800	P&R CONTRACT NO. RFQ 786B		
	DRAFT					P&R PROJECT NO. 43502-15-001-14470619		

DRAFT


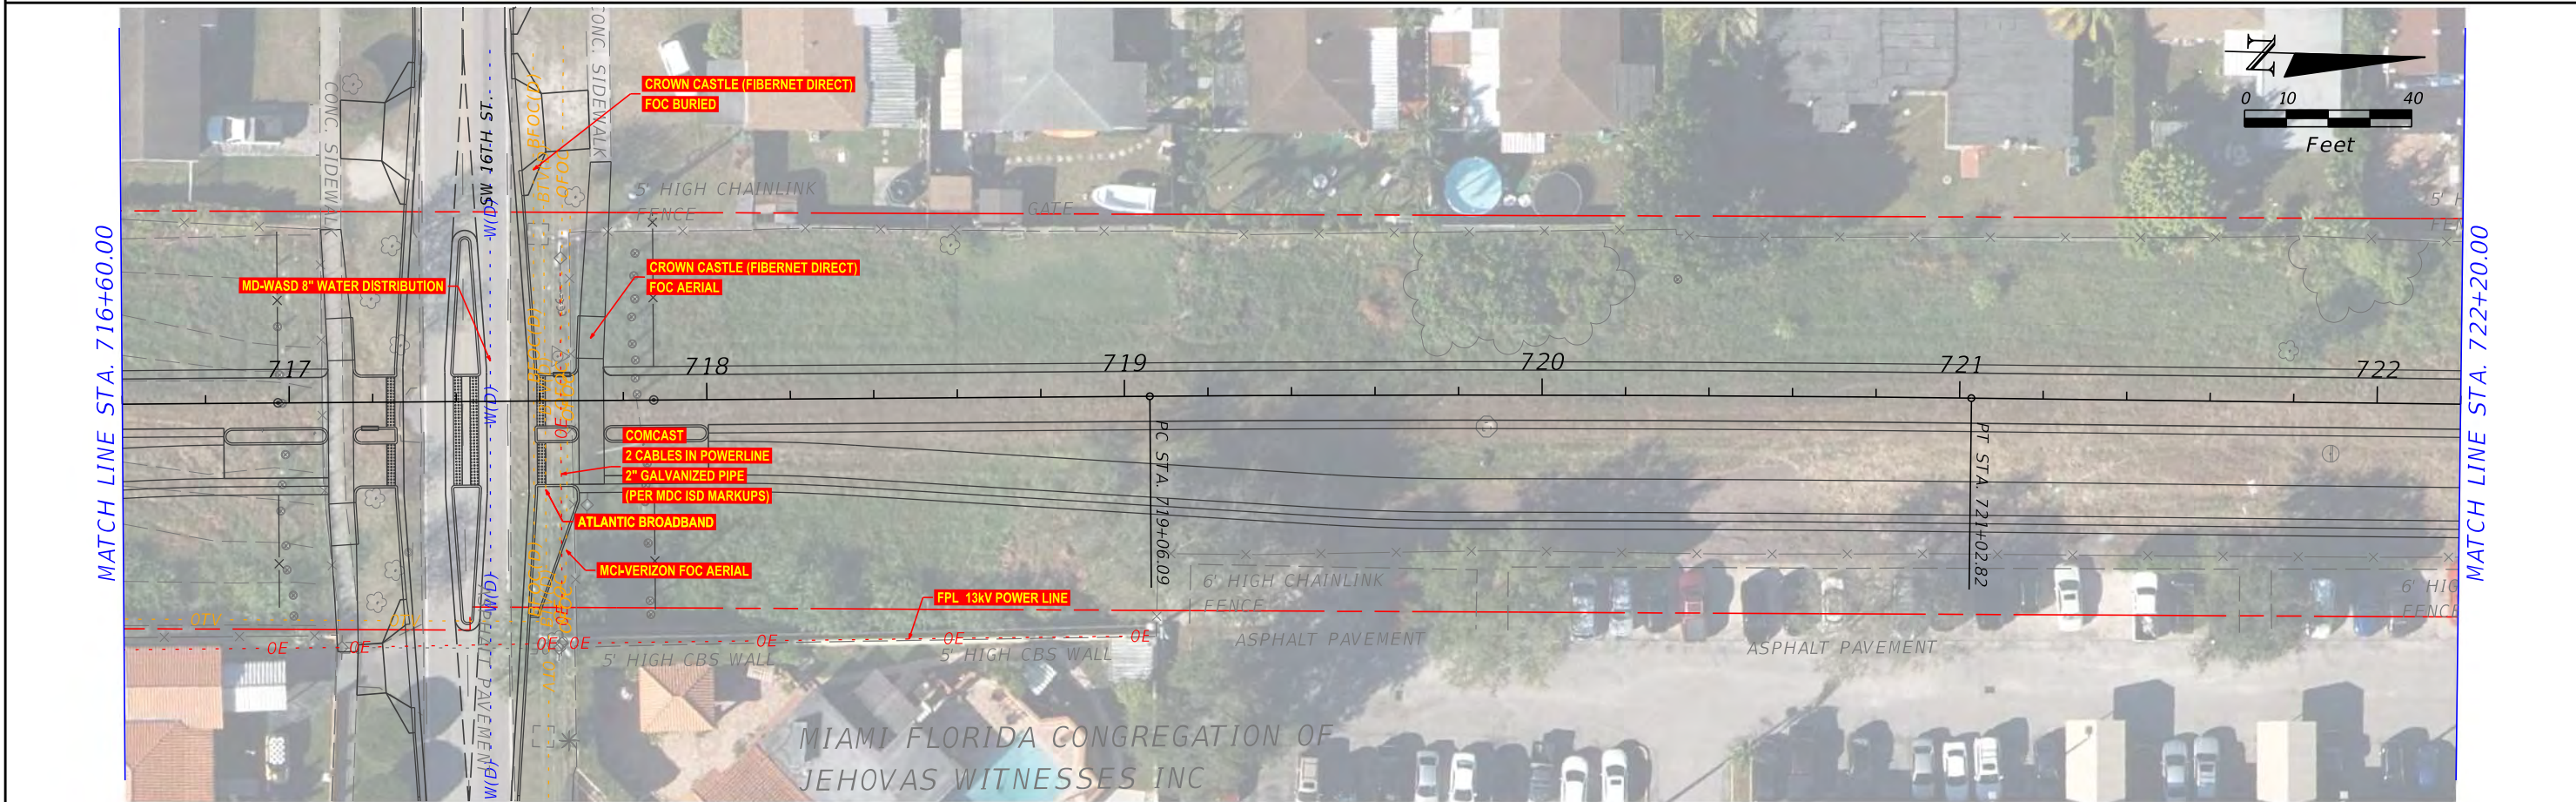


REVISIONS		AECOM 110 EAST BROWARD BOULEVARD, SUITE 700 FORT LAUDERDALE, FL 33301 MIAMI-DADE COUNTY LUDLAM TRAIL CORRIDOR PD&E STUDY			SHEET NO.
DATE	DESCRIPTION				
	DRAFT			EXISTING UTILITIES	
			Miami-Dade County Parks, Recreation, and Open Spaces (MDPROS) Hickman Building 275 NW 2nd Street Miami, FL 33128 305-755-7800 P&R CONTRACT NO. RFQ 786B P&R PROJECT NO. 43502-15-001-14470619		

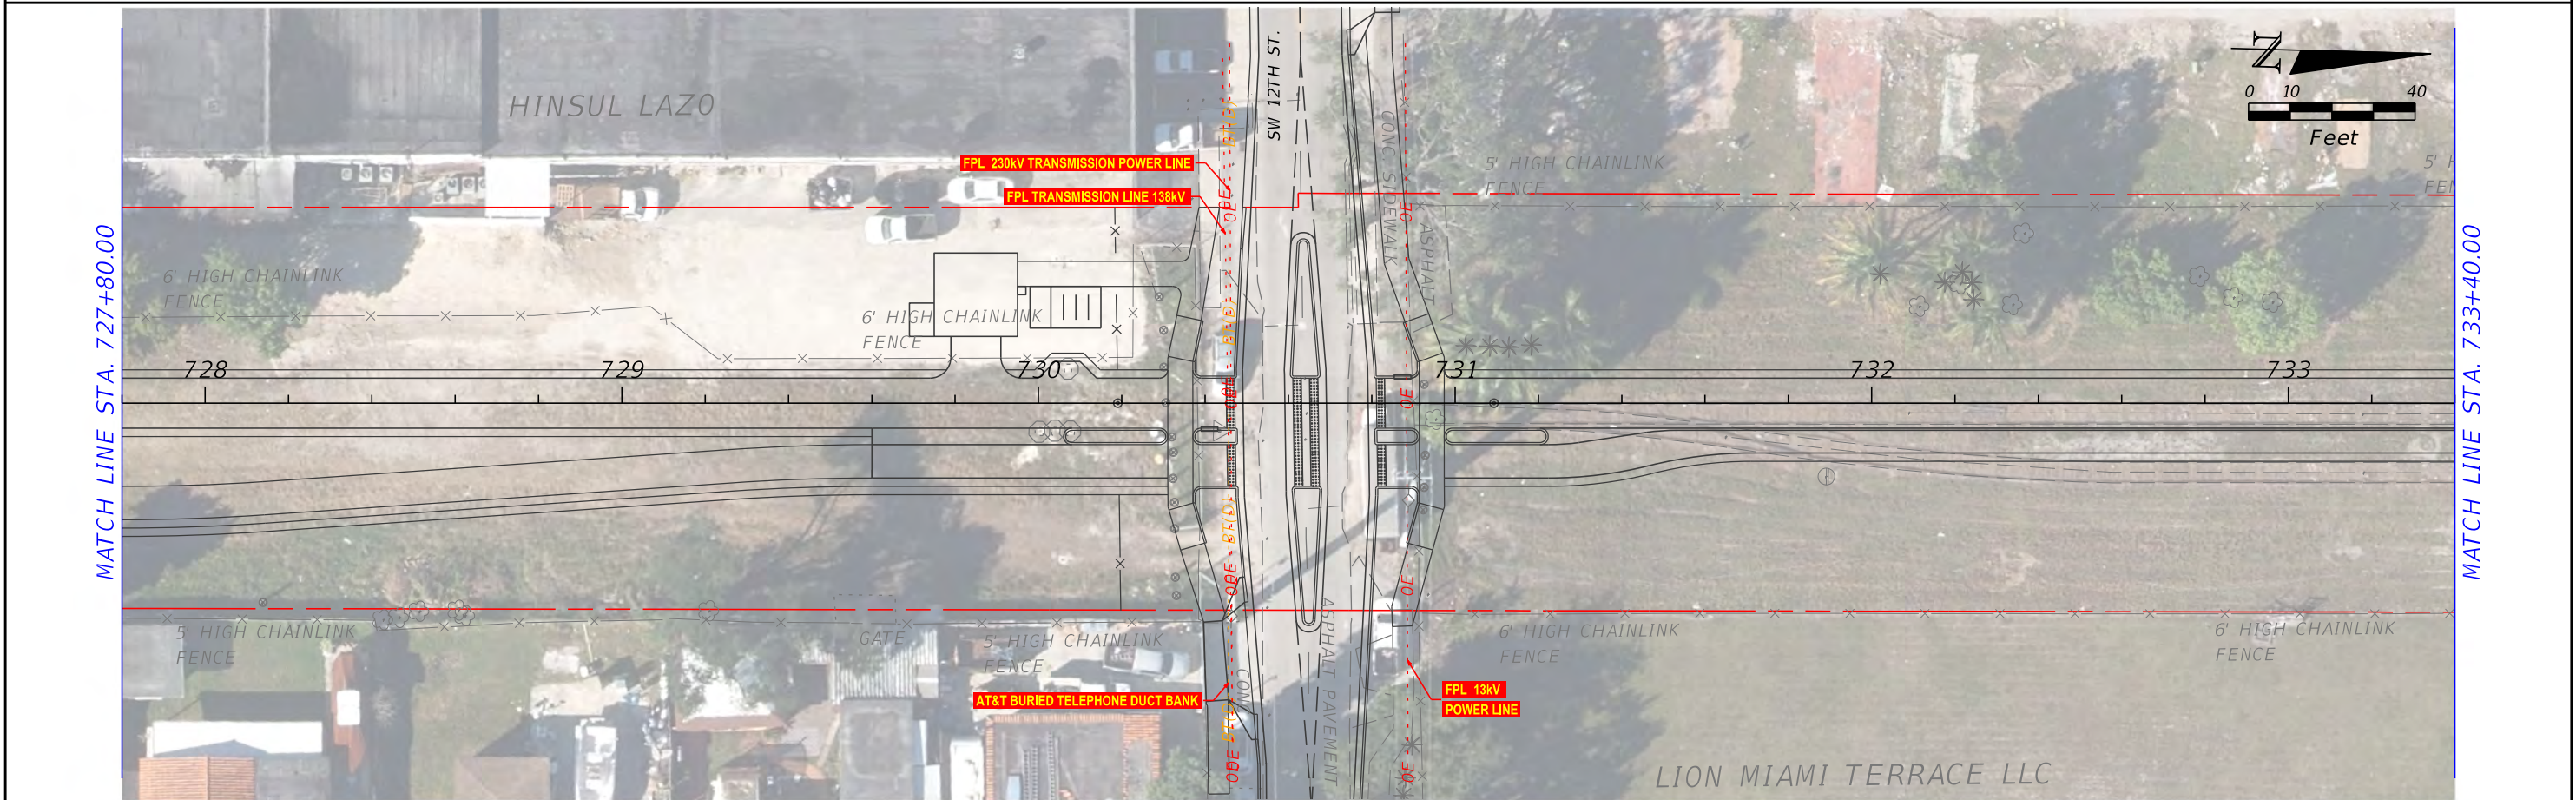


REVISIONS		 110 EAST BROWARD BOULEVARD, SUITE 700 FORT LAUDERDALE, FL 33301	 MIAMI-DADE COUNTY	LUDLAM TRAIL CORRIDOR PD&E STUDY			EXISTING UTILITIES	SHEET NO.
DATE	DESCRIPTION			Miami-Dade County Parks, Recreation, and Open Spaces (MDPROS)	Hickman Building 275 NW 2nd Street Miami, FL 33128 305-755-7800	P&R CONTRACT NO. RFQ 786B P&R PROJECT NO. 43502-15-001-14470619		
	DRAFT							

DRAFT

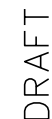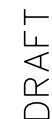



c:\pwworking\aecom_ds21_na_2020\dms30505\PLANUW22.dgn

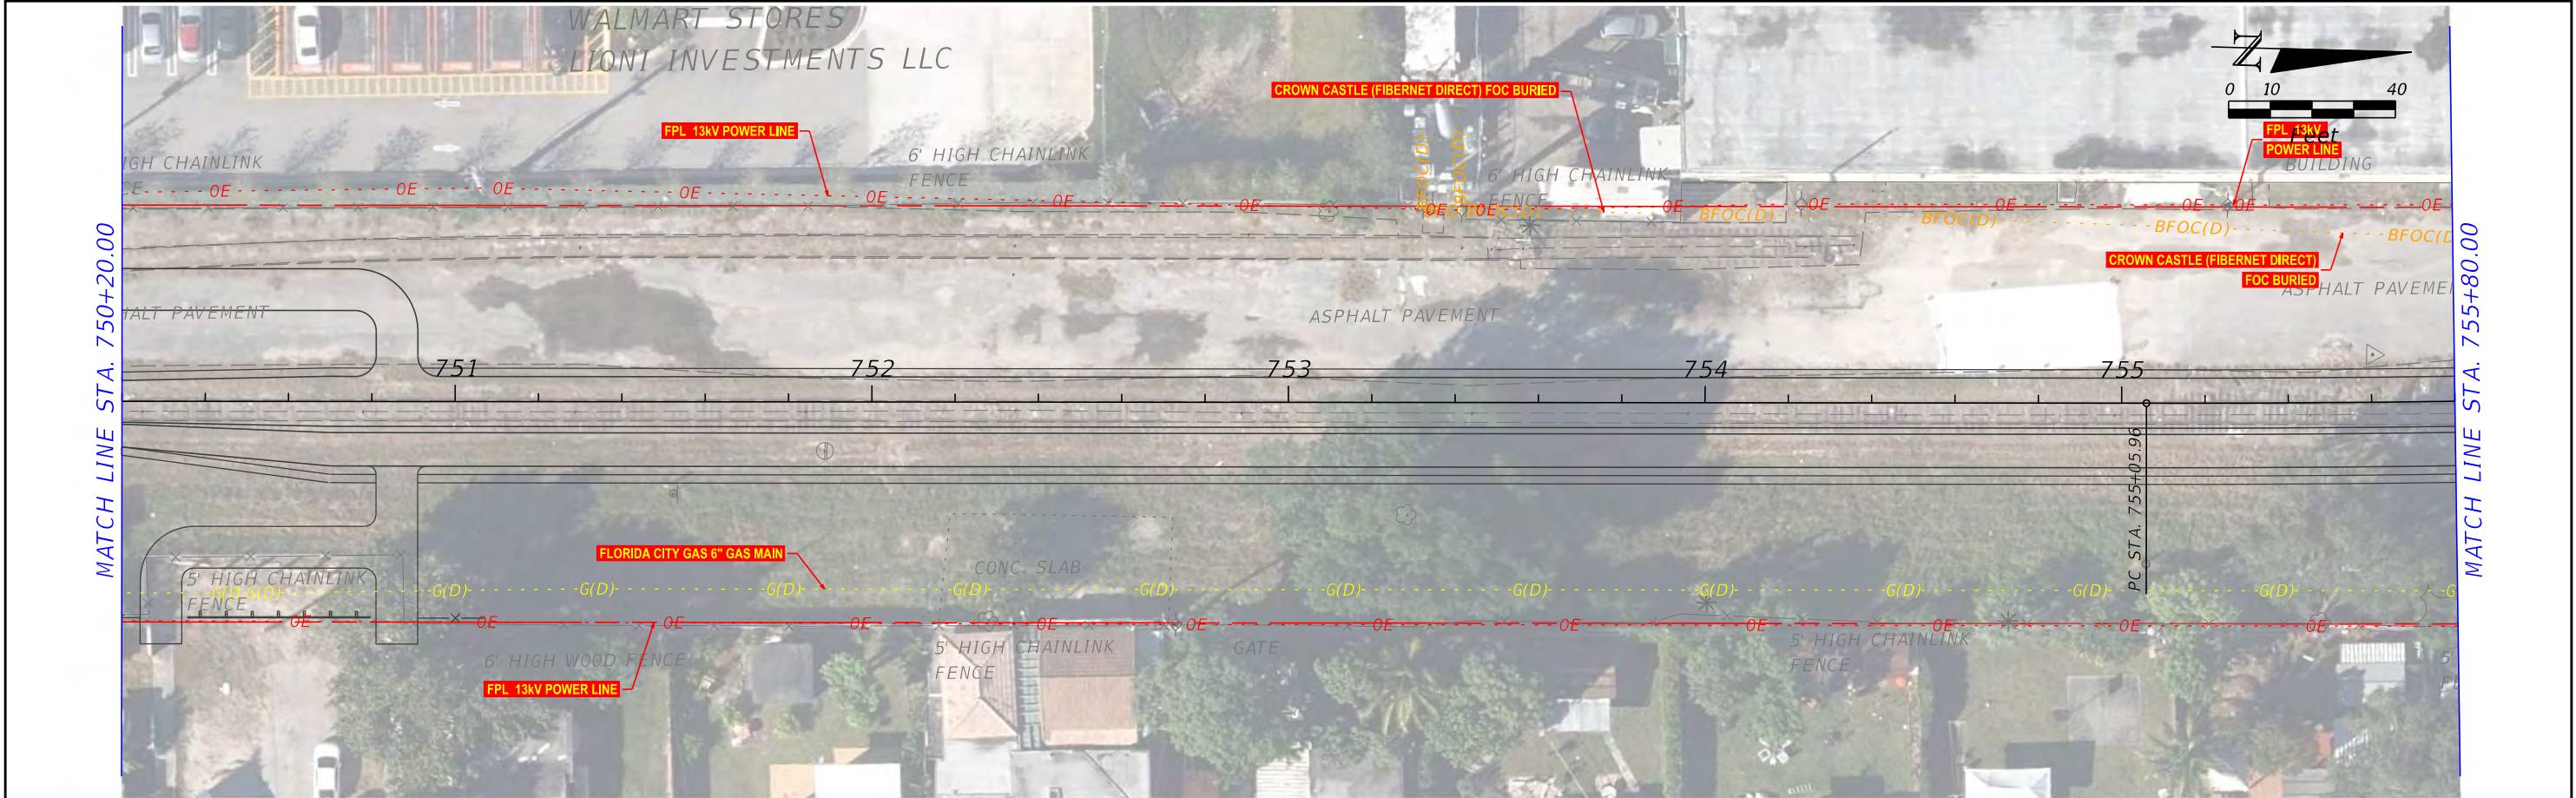


REVISIONS		AECOM 110 EAST BROWARD BOULEVARD, SUITE 700 FORT LAUDERDALE, FL 33301 MIAMI-DADE COUNTY LUDLAM TRAIL CORRIDOR PD&E STUDY			SHEET NO.
DATE	DESCRIPTION				
	DRAFT	EXISTING UTILITIES			
guerraj		6/28/2021 12:37:10 Default	c:\pwworking\aecom_ds21_na_2020\dms30505\PLANUW23.dgn		





DRAFT

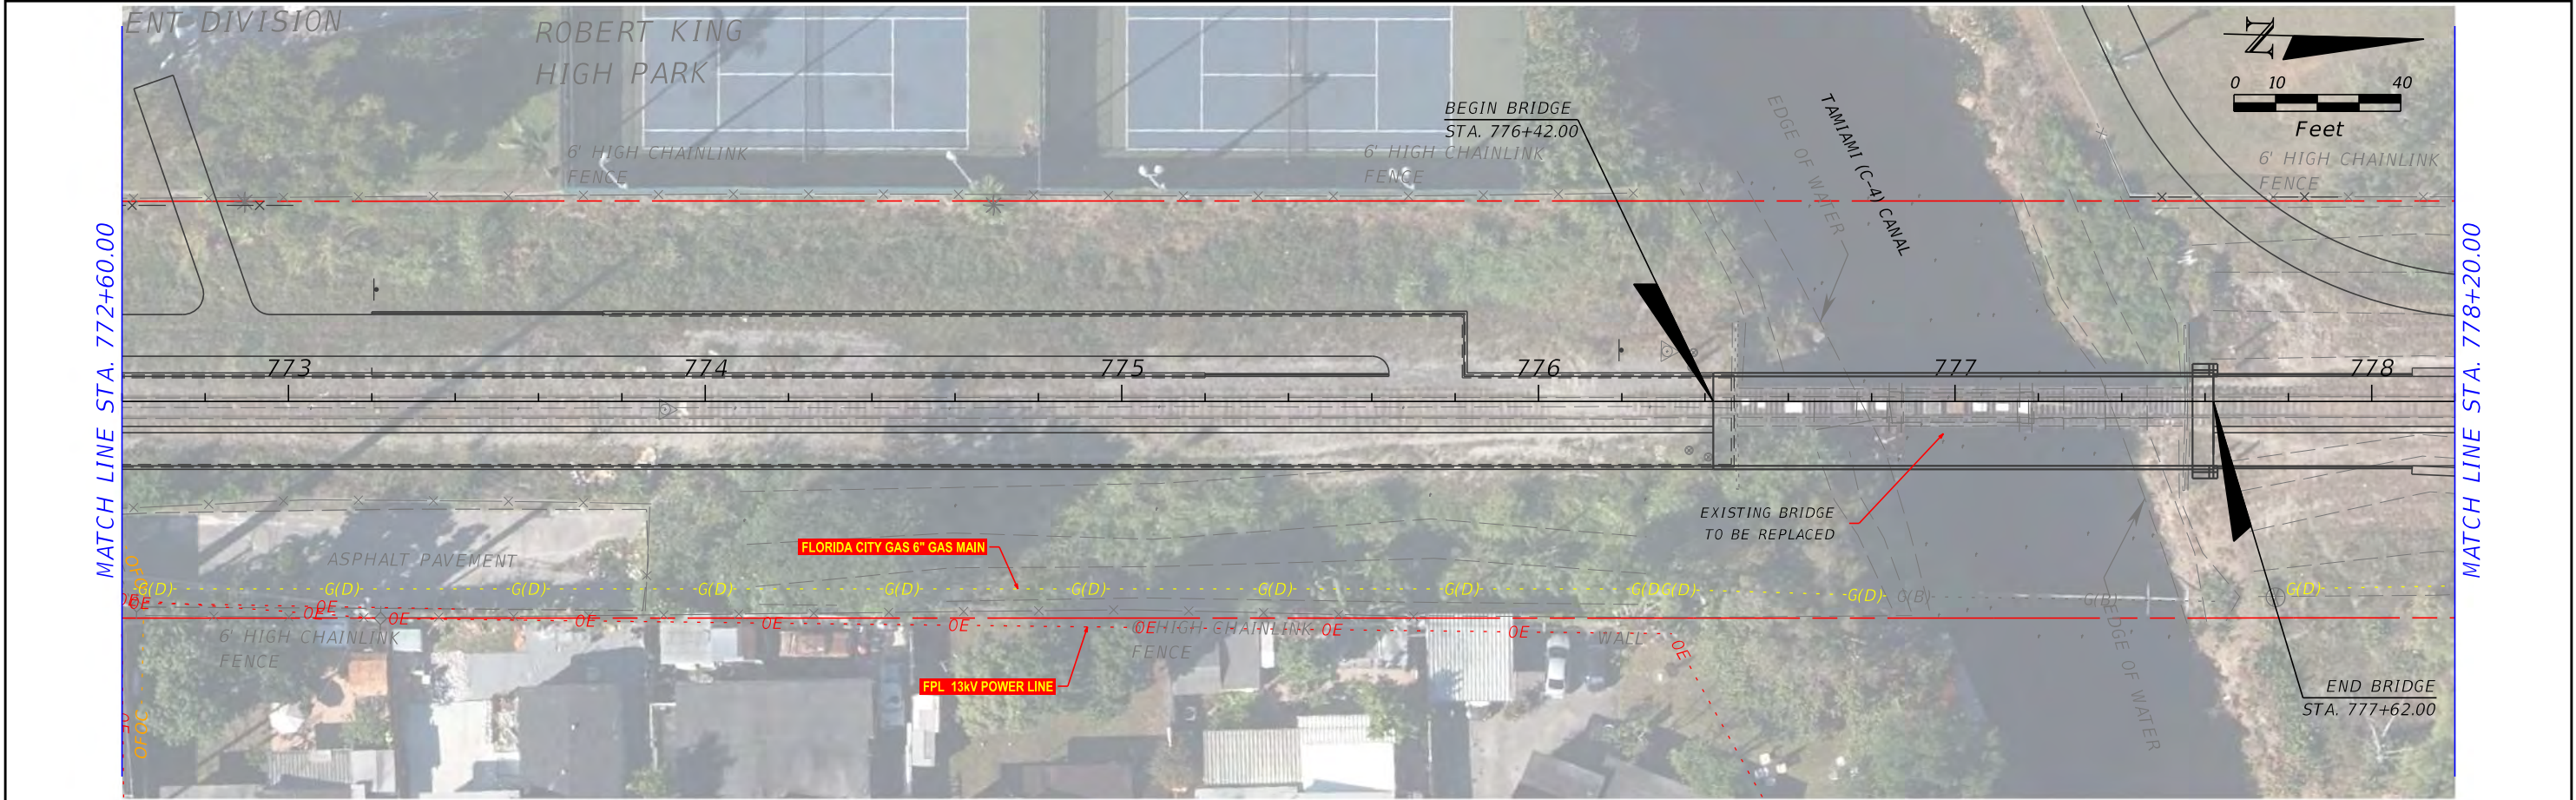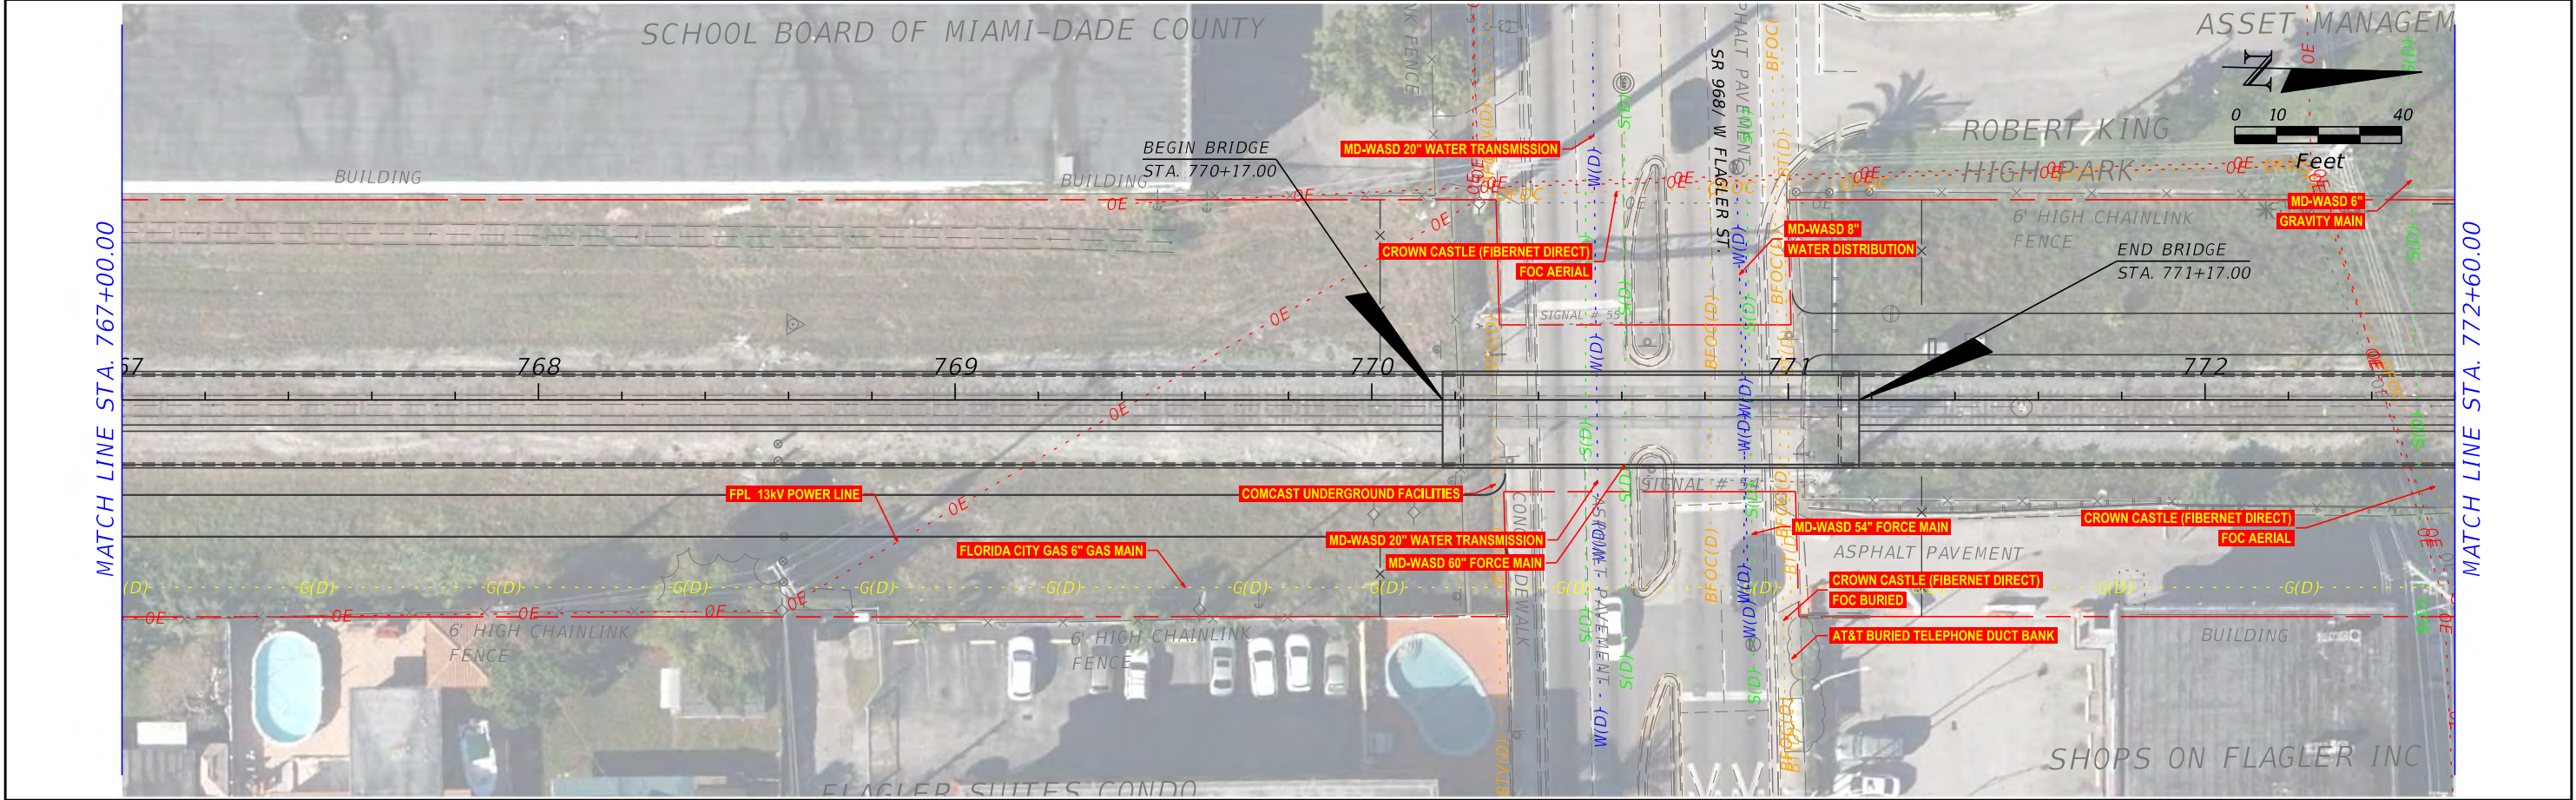

REVISIONS		AECOM			MIAMI-DADE COUNTY			LUDLAM TRAIL CORRIDOR PD&E STUDY			SHEET NO.
DATE	DESCRIPTION										
		110 EAST BROWARD BOULEVARD, SUITE 700 FORT LAUDERDALE, FL 33301			Miami-Dade County Parks, Recreation, and Open Spaces (MDPROS)			Hickman Building 275 NW 2nd Street Miami, FL 33128 305-755-7800			EXISTING UTILITIES
	DRAFT										

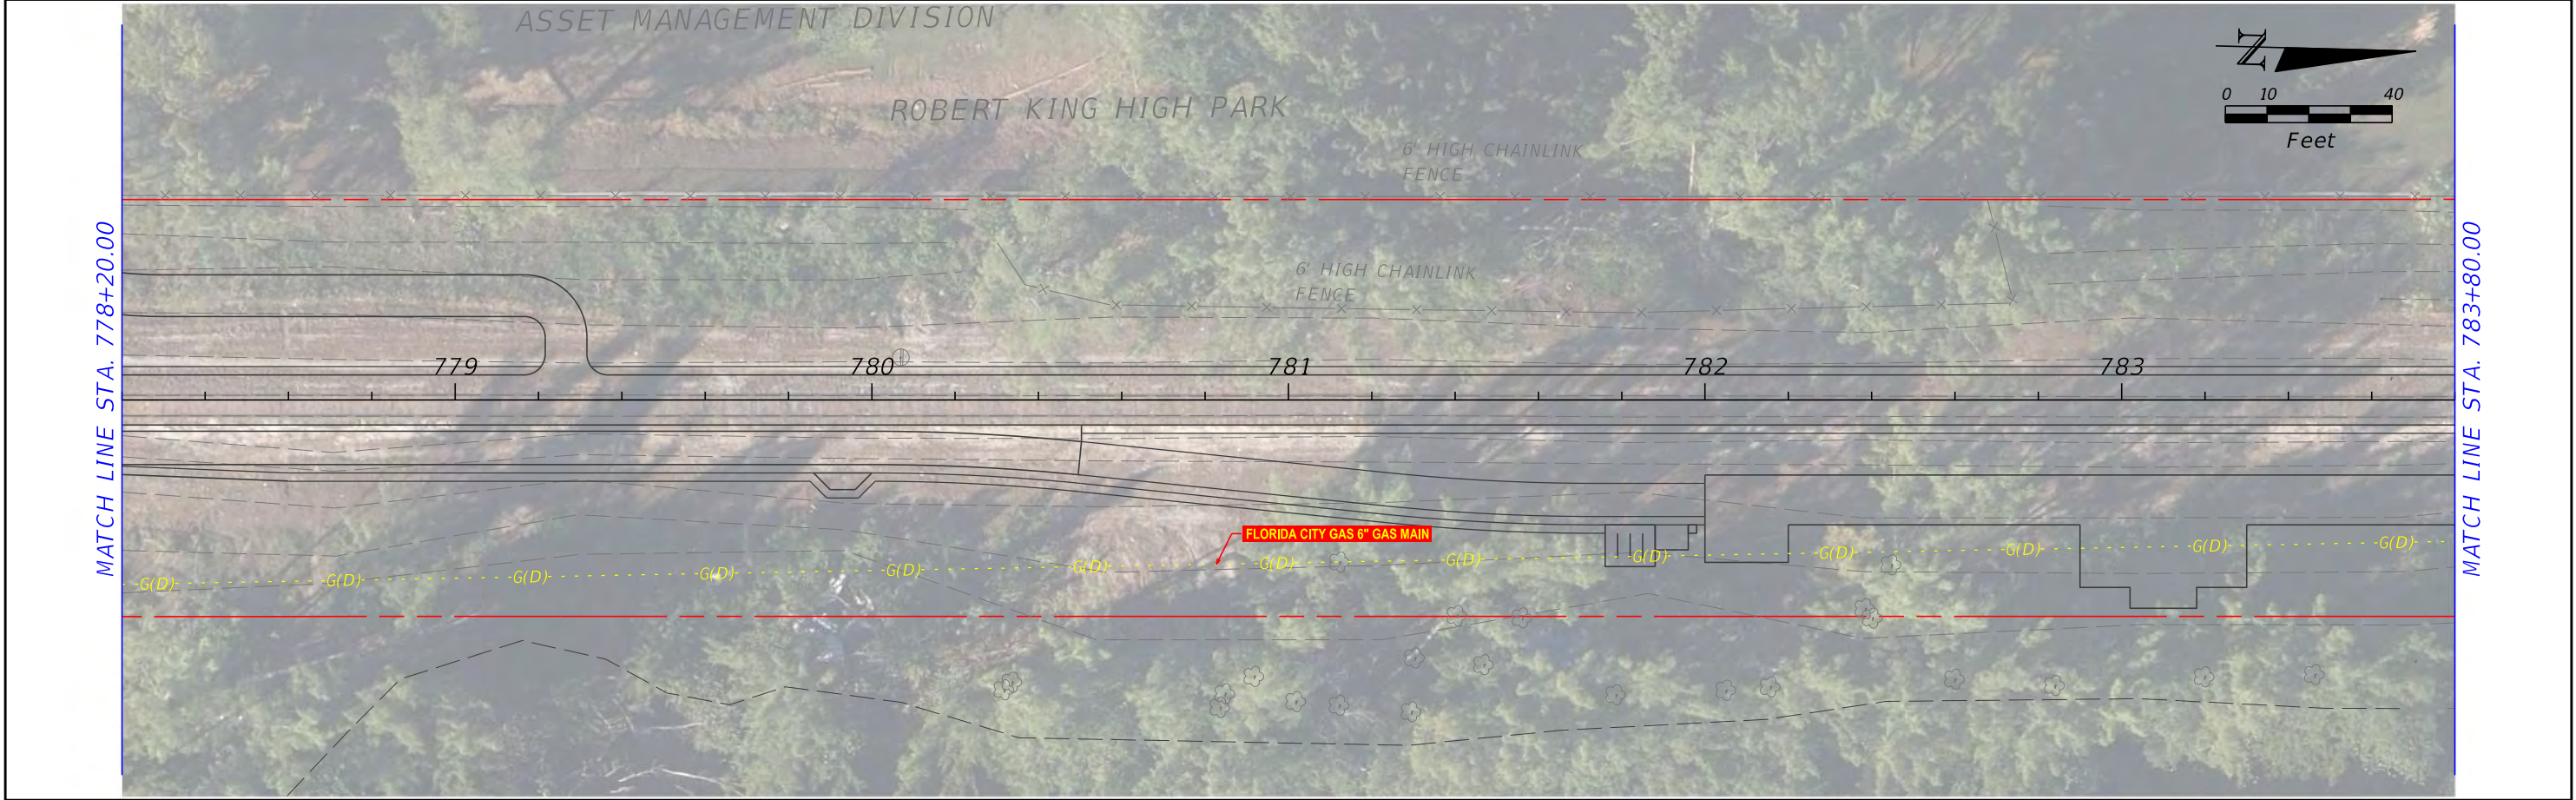

REVISIONS		AECOM 110 EAST BROWARD BOULEVARD, SUITE 700 FORT LAUDERDALE, FL 33301 MIAMI-DADE COUNTY	LUDLAM TRAIL CORRIDOR PD&E STUDY			SHEET NO.
DATE	DESCRIPTION		Miami-Dade County Parks, Recreation, and Open Spaces (MDPROS)	Hickman Building 275 NW 2nd Street Miami, FL 33128 305-755-7800	P&R CONTRACT NO. RFQ 786B	
	DRAFT				P&R PROJECT NO. 43502-15-001-14470619	
			EXISTING UTILITIES			

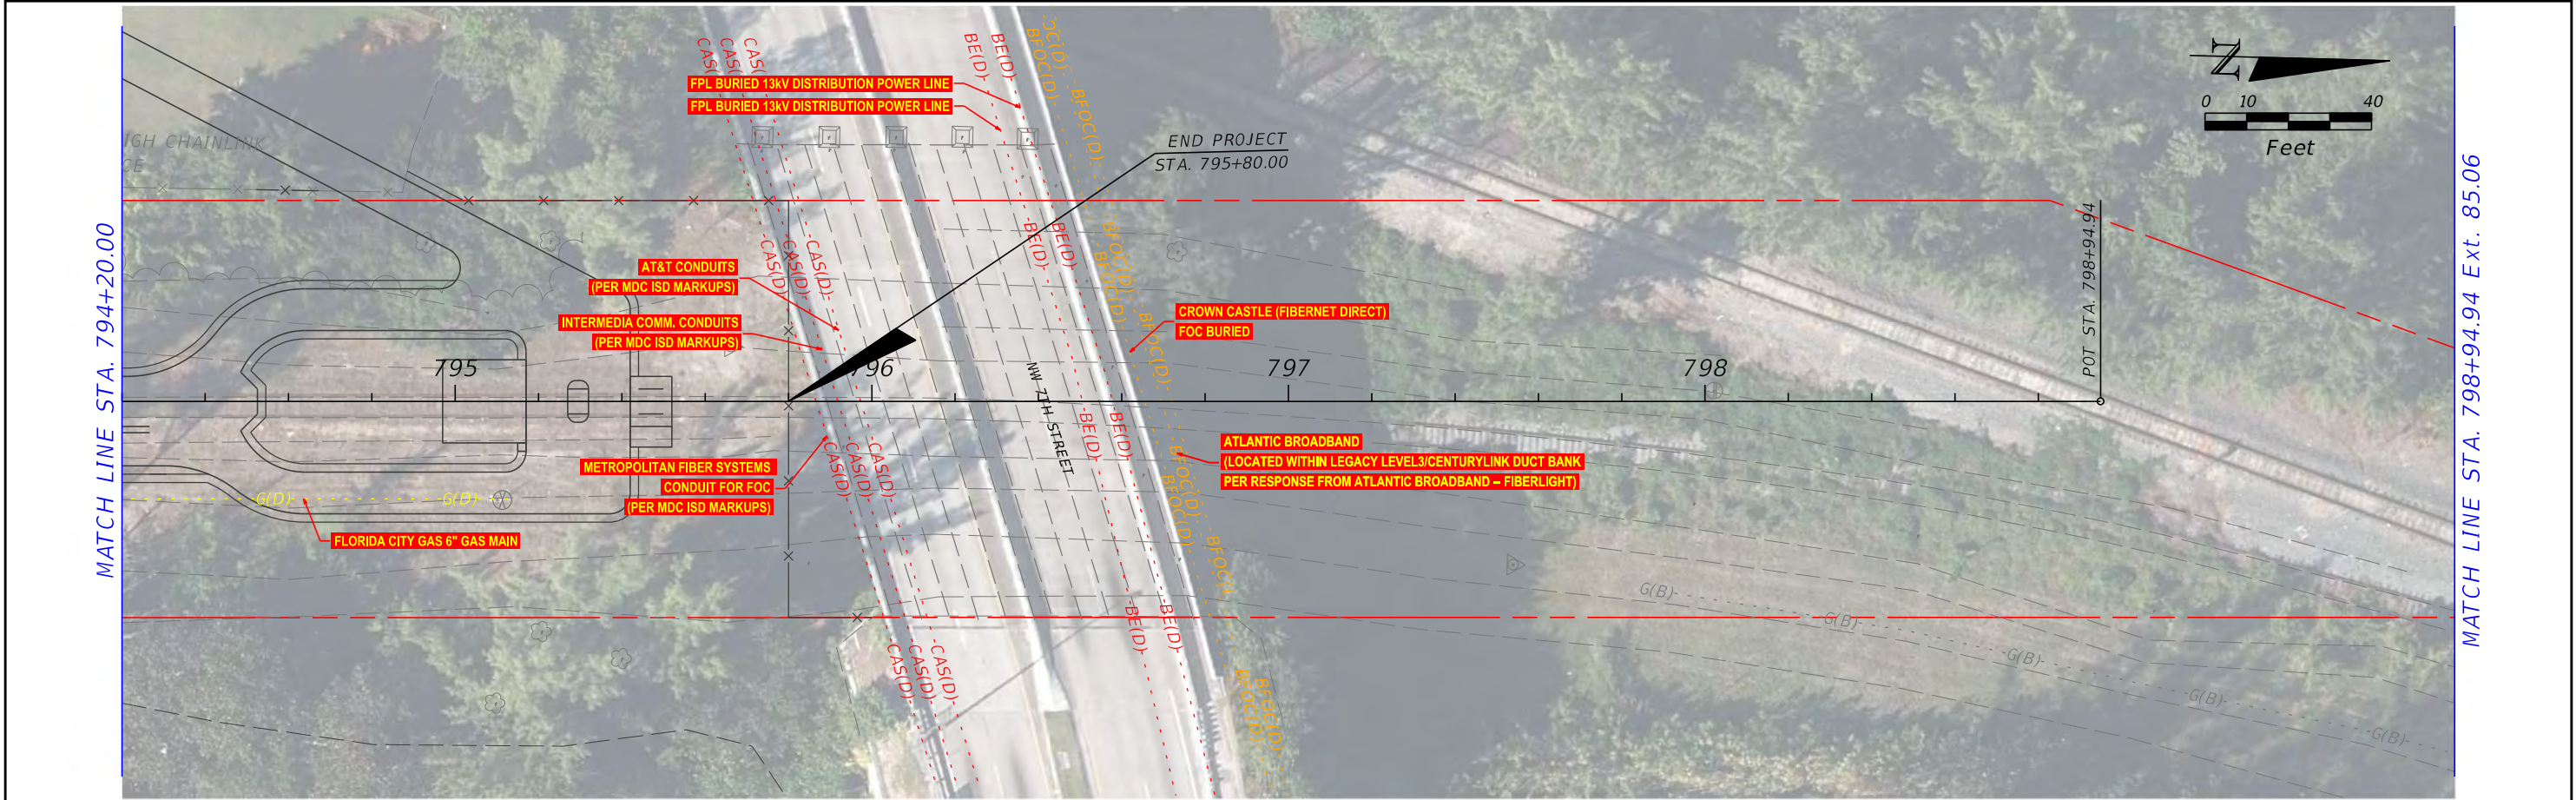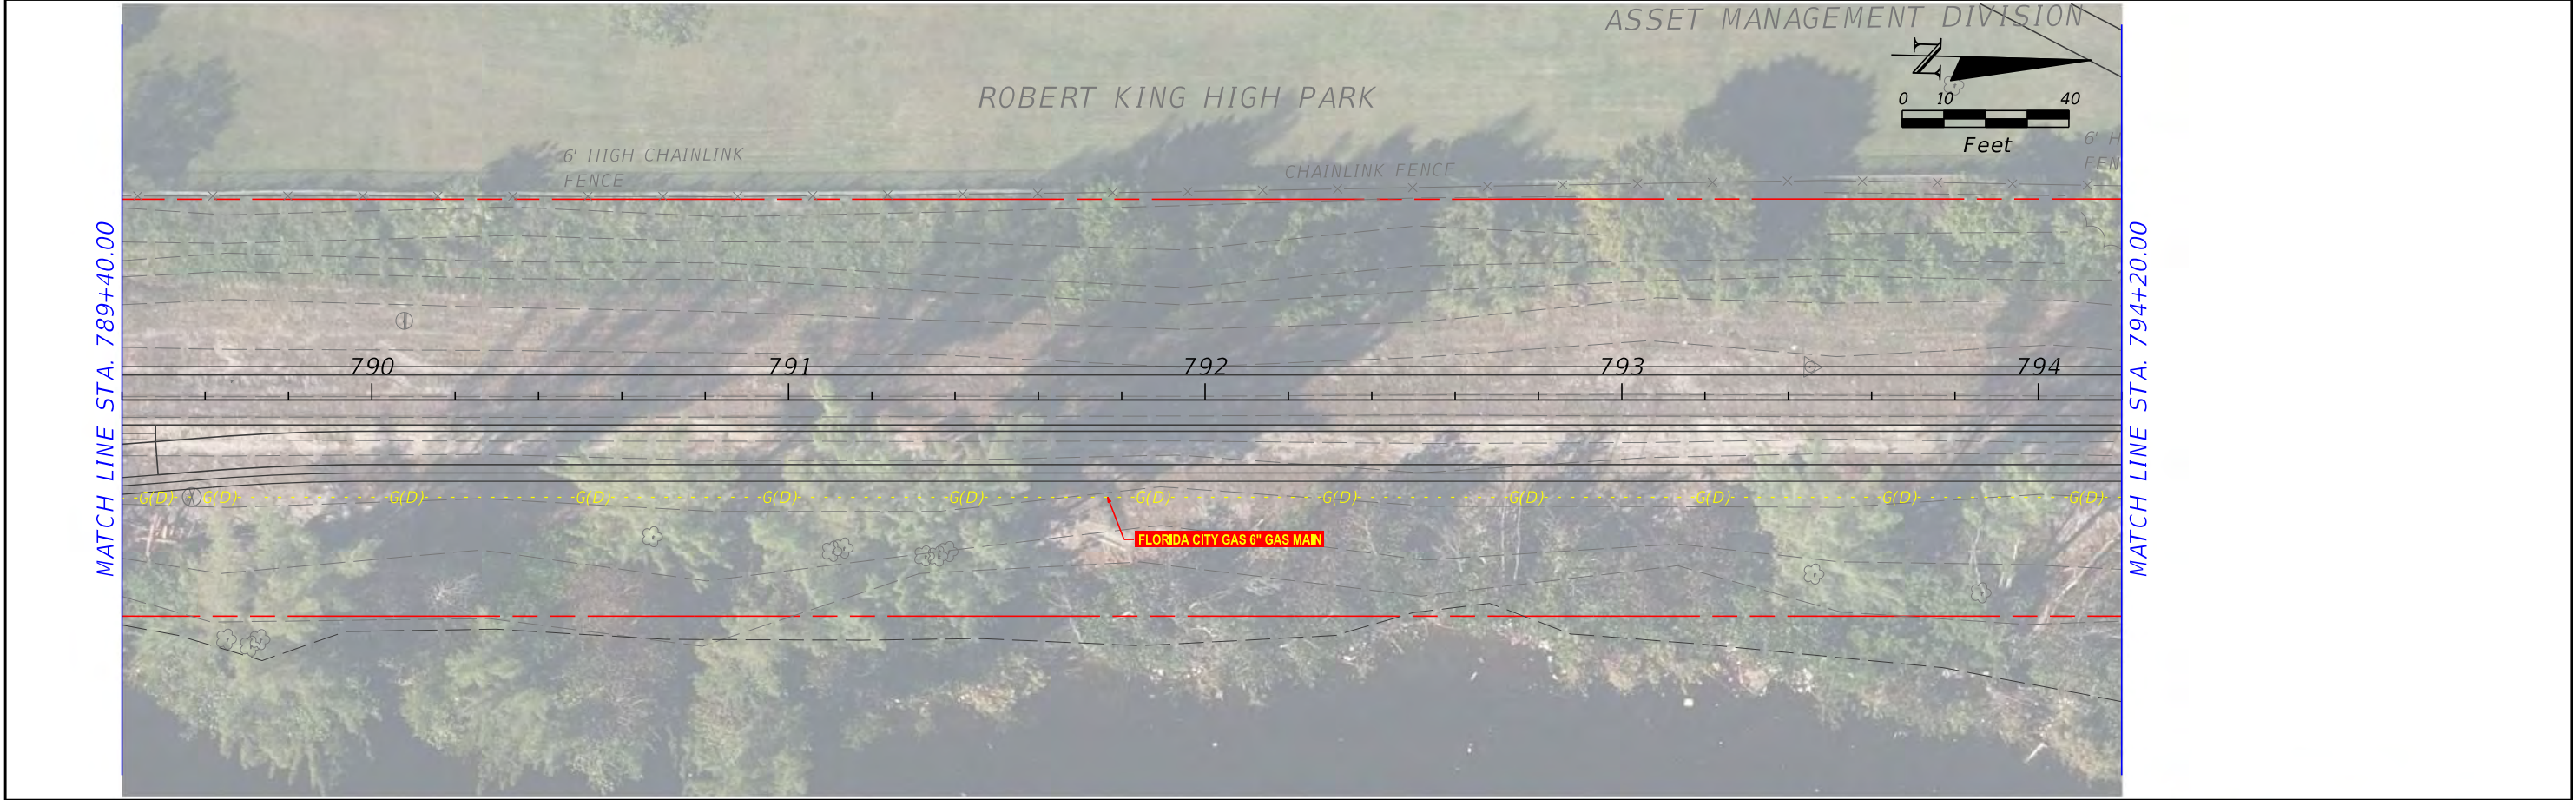

REVISIONS		AECOM 110 EAST BROWARD BOULEVARD, SUITE 700 FORT LAUDERDALE, FL 33301 MIAMI-DADE COUNTY LUDLAM TRAIL CORRIDOR PD&E STUDY			SHEET NO.
DATE	DESCRIPTION				
	DRAFT	EXISTING UTILITIES			
		Miami-Dade County Parks, Recreation, and Open Spaces (MDPROS) Hickman Building 275 NW 2nd Street Miami, FL 33128 305-755-7800 P&R CONTRACT NO. RFQ 786B P&R PROJECT NO. 43502-15-001-14470619			

DRAFT