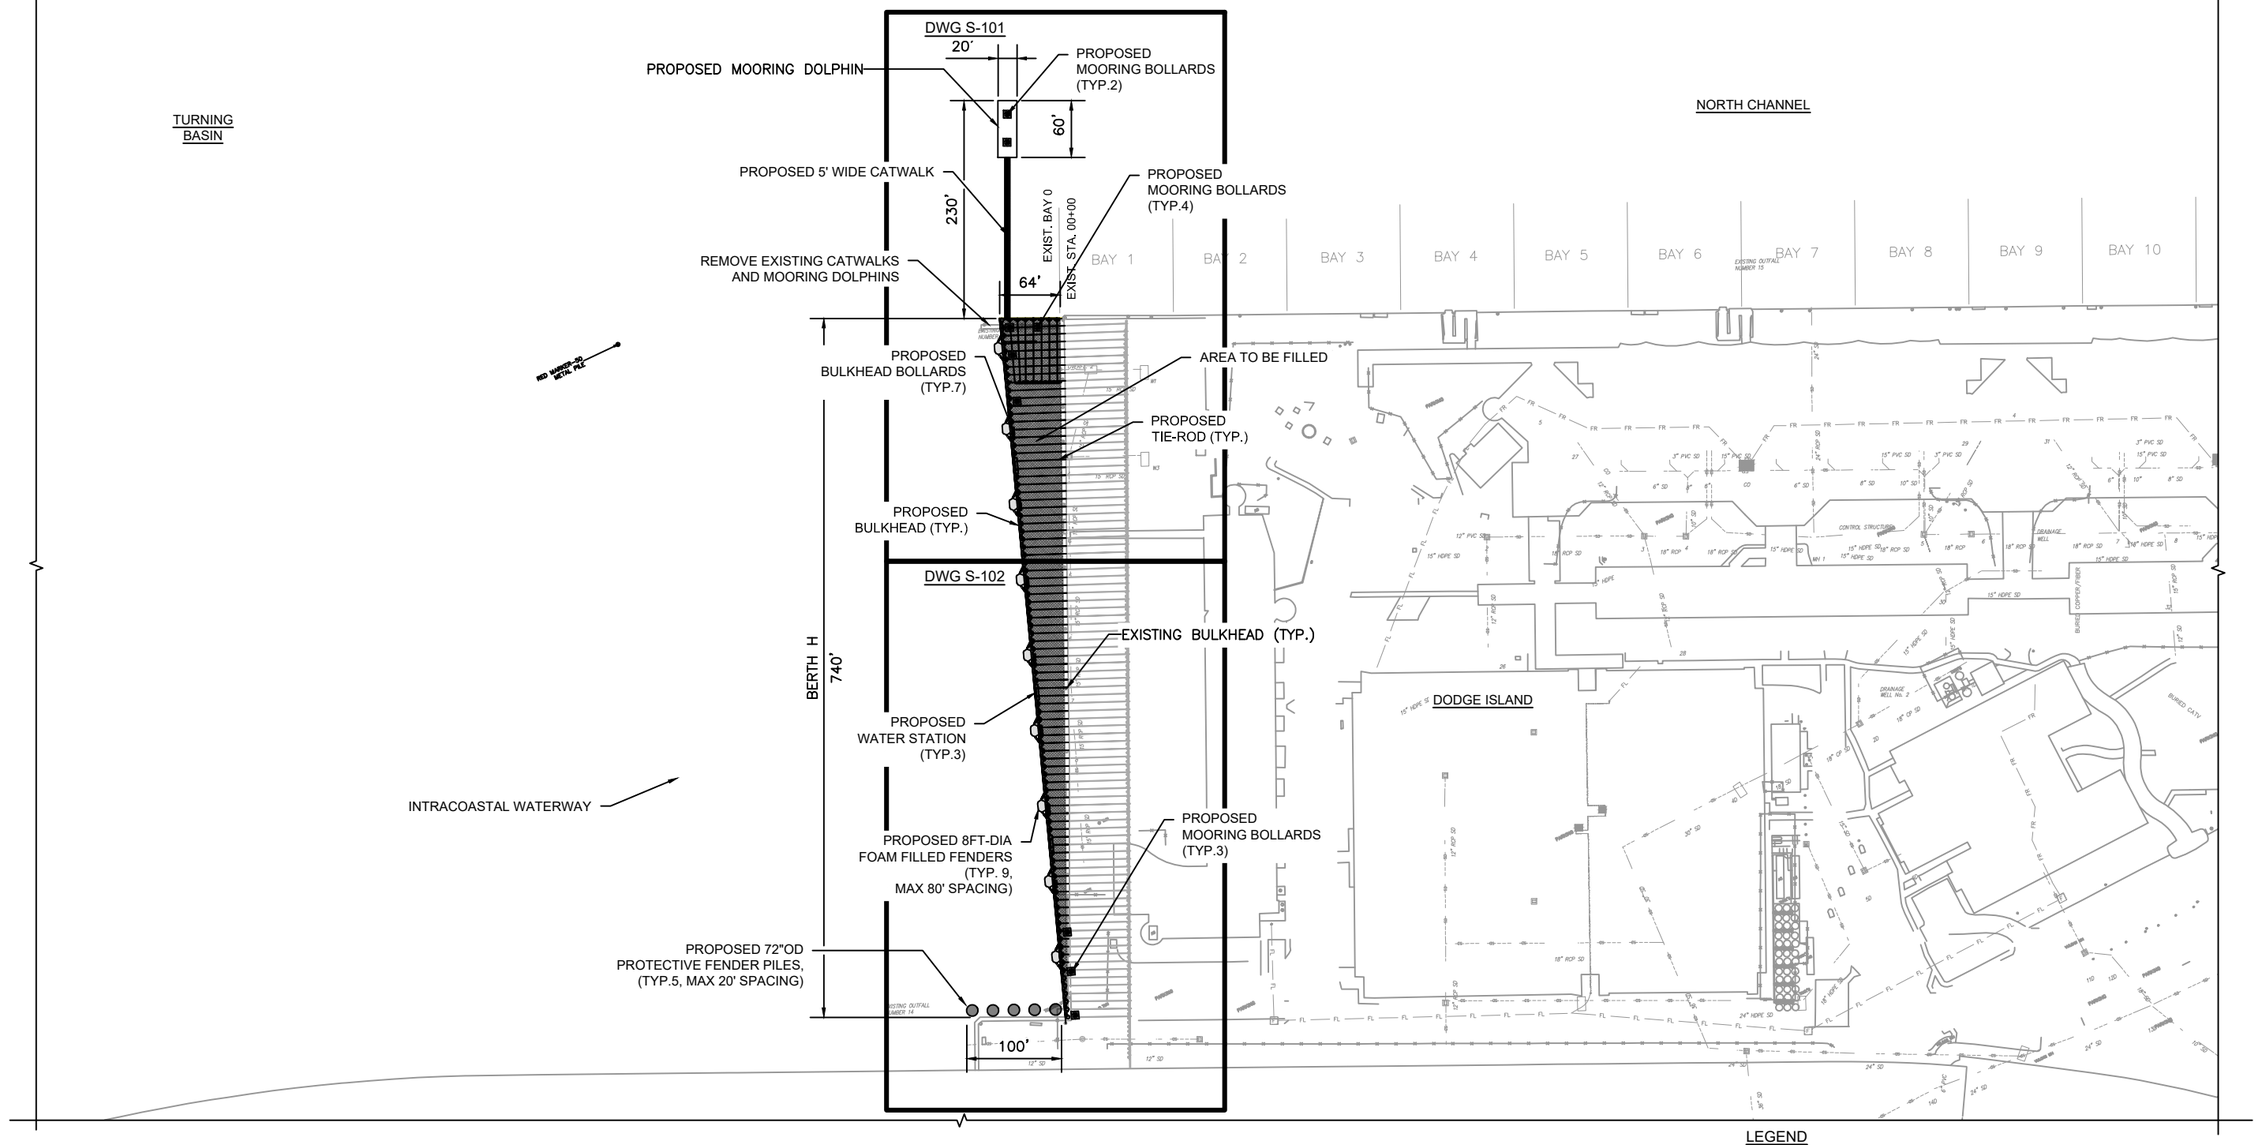


BERTH H LOCATION PLANS
SCALE: 1" = 80'-0"

ENVIRONMENTAL PERMIT DRAWINGS
NOT FOR CONSTRUCTION

**THIS INFORMATION IS GENERAL AND NOT CONFIRMED. IT SHALL NOT BE USED TO ESTIMATE THE SCOPE, ESTIMATE COSTS OR TO DEVELOP THE PROJECT IN ANY MANNER.**

ENGINEER OF RECORD:
DESIDERIO M. MALDONADO
P.E. NO.72978

PORTMIAMI
MIAMI-DADE SEAPORT DEPARTMENT
CAPITAL DEVELOPMENT DIVISION
1015 NORTH AMERICA WAY
MIAMI, FLORIDA 33132
MIAMIDADE.GOV

PROJECT:
CRUISE TERMINAL H BERTHING REDEVELOPMENT

Date:
OCTOBER 2018

**OVERALL PROPOSED STRUCTURAL PLAN**

ATKINS
800 WATERFORD WAY
MIAMI, FLORIDA 33126
(305) 592-7275
LB #0000024

| NO. | DATE | REVISION |
|---|---|---|
| 5 | | |
| 4 | | |
| 3 | | |
| 2 | | |
| 1 | | |

WARNING!
This record contains Sensitive Security Information that is controlled under 49 CFR Part 1520. No part of this record may be disclosed to persons without "need to know", as identified in 49 CFR 1520.5, except with the written permission of the Secretary of Homeland Security. Unauthorized release may result in civil penalty or other action. For U.S. Government agencies, public disclosure is governed by U.S.C. 552 and 49 CFR 1520.

ENGINEER OF RECORD: DMM
DESIGN ENGINEER: DMM
DRAWN BY: RL
CHECKER: CAO
SCALE: AS NOTED

Drawing No.: **S-100**
Sheet: 4 of 20

Oct 24, 2018 – 11:55pm, MALD1252, C:\temp_project_folders\PortMiami_WO 23, Berth H Environmental Permitting\05 Drawings\ S-100 Proposed Plan.dwg