
LUDLAM TRAIL PHASE 1
SW 24TH ST
CORAL WAY
CORAL WAY
DEVELOPMENT AREA (C-MC)
PROPOSED BRIDGE
SW 69TH AVE
BICYCLE PATH
AT-GRADE CROSSING
BRIDGE REFURBISHMENT
SW 69TH AVE
PEDESTRIAN PATH
PROPOSED BRIDGE
BIRD ROAD
DEVELOPMENT AREA (C-MC)
SW 24TH ST
CORAL WAY
SW 24TH ST
SW 69TH AVE
SW 70TH AVE
SW 69TH CT
SW 70TH CT
N WATERWAY DR
CORAL GABLES CANAL
FAD DOUG BARNES PARK
Kimley»Horn


LUDLAM TRAIL CORRIDOR
LAKE MAHAR
LUDLAM TRAIL FUTURE PHASE
ROBERT KING HIGH PARK
SW 71ST AVE
W FLAGLER ST
PROPOSED BRIDGE
SW 69TH AVE
SW 14TH ST
SW 8TH ST
TAMIAMI TRAIL
DEVELOPMENT AREA (C-MC)
PROPOSED BRIDGE
SW 69TH AVE
SW 12TH ST
SW 16TH ST
LUDLAM TRAIL FUTURE PHASE
SW 69TH AVE
SW 70TH AVE
SW 23RD ST
Metrorail
Metrorail
CORAL WAY
DEVELOPMENT AREA (C-MC)
PROPOSED BRIDGE
SW 24TH ST
CORAL WAY
SW 69TH AVE
LUDLAM TRAIL PHASE 1
SW 69TH CT
BRIDGE REFURBISHMENT
N WATERWAY DR
CORAL GABLES CANAL
AD DOUG BARNES PARK


BIRD ROAD
DEVELOPMENT AREA (C-M
PROPOSED BRIDGE
SW 69TH AVE
SW 70TH AVE
SW 40TH ST

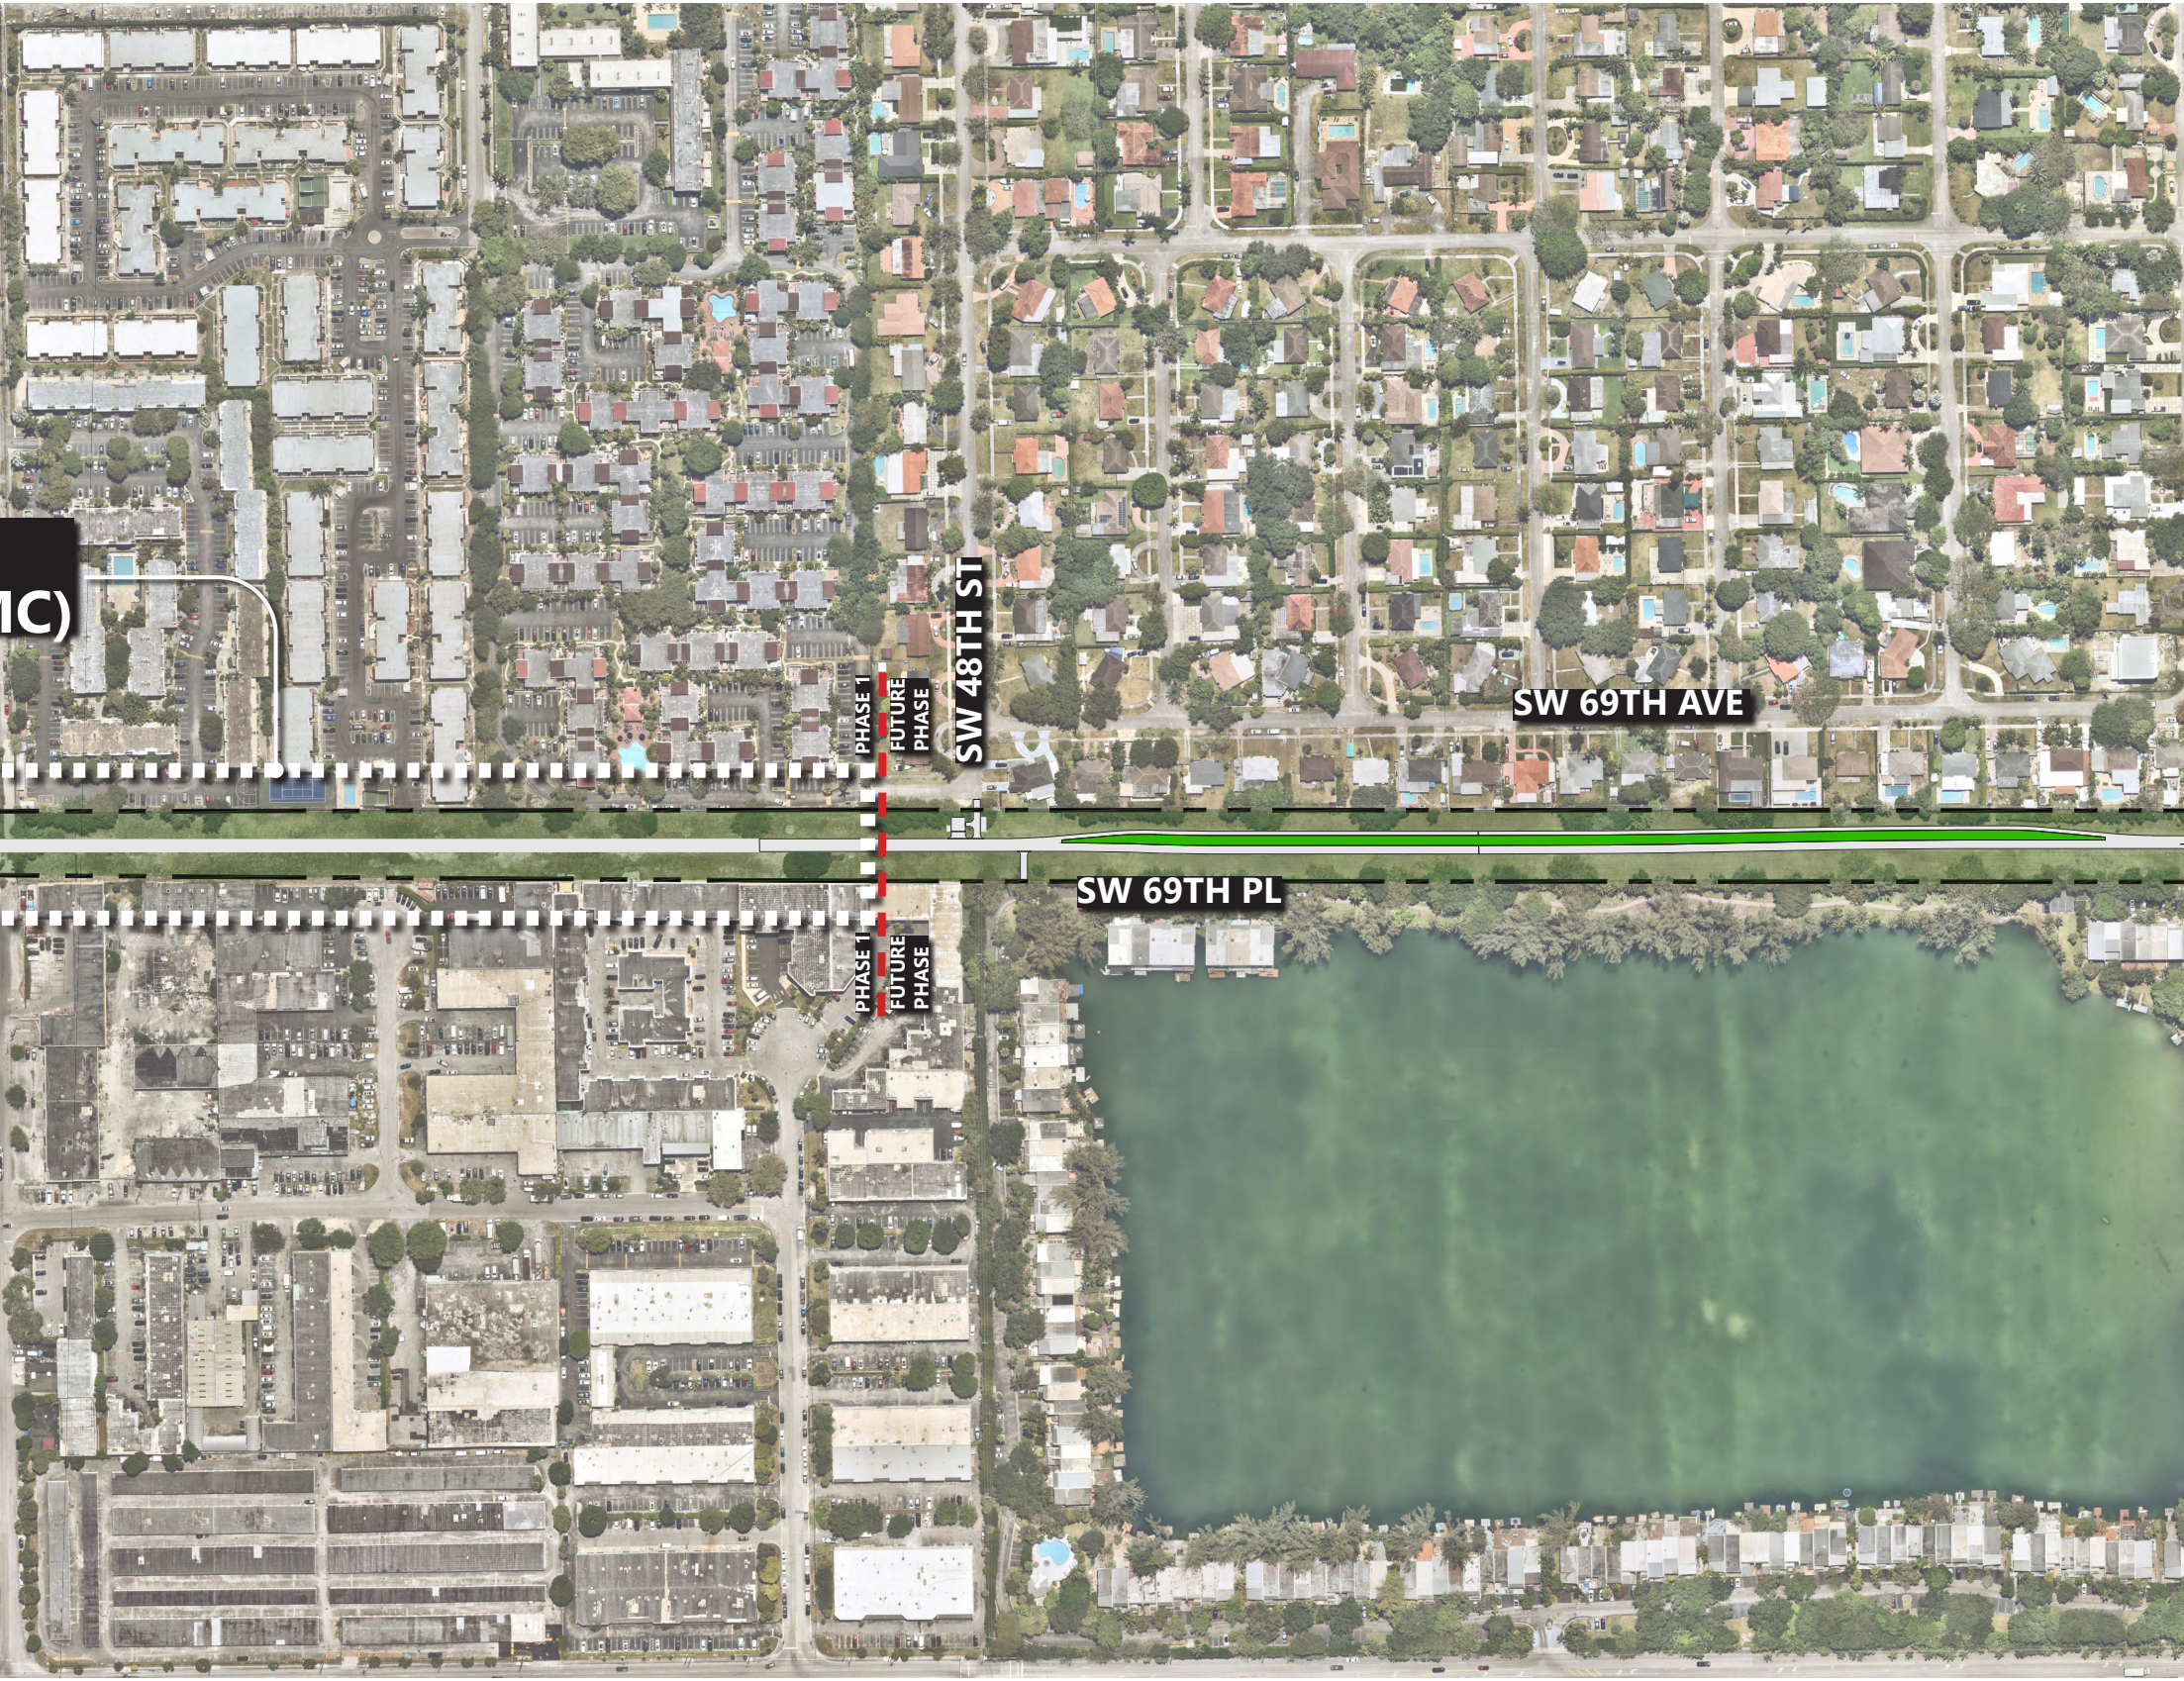
MC)
PHASE 1
FUTURE PHASE
SW 48TH ST
SW 69TH AVE
SW 69TH PL
PHASE 1
FUTURE PHASE


SW 53TH ST
SOUTH MIAMI SENIOR HIGH SCHOOL
AT-GRADE CROSSING
SW 69TH AVE
SW 69TH PL
SW 69TH CT
SW 56TH ST/ MILLER DRIVE
SW 60TH ST

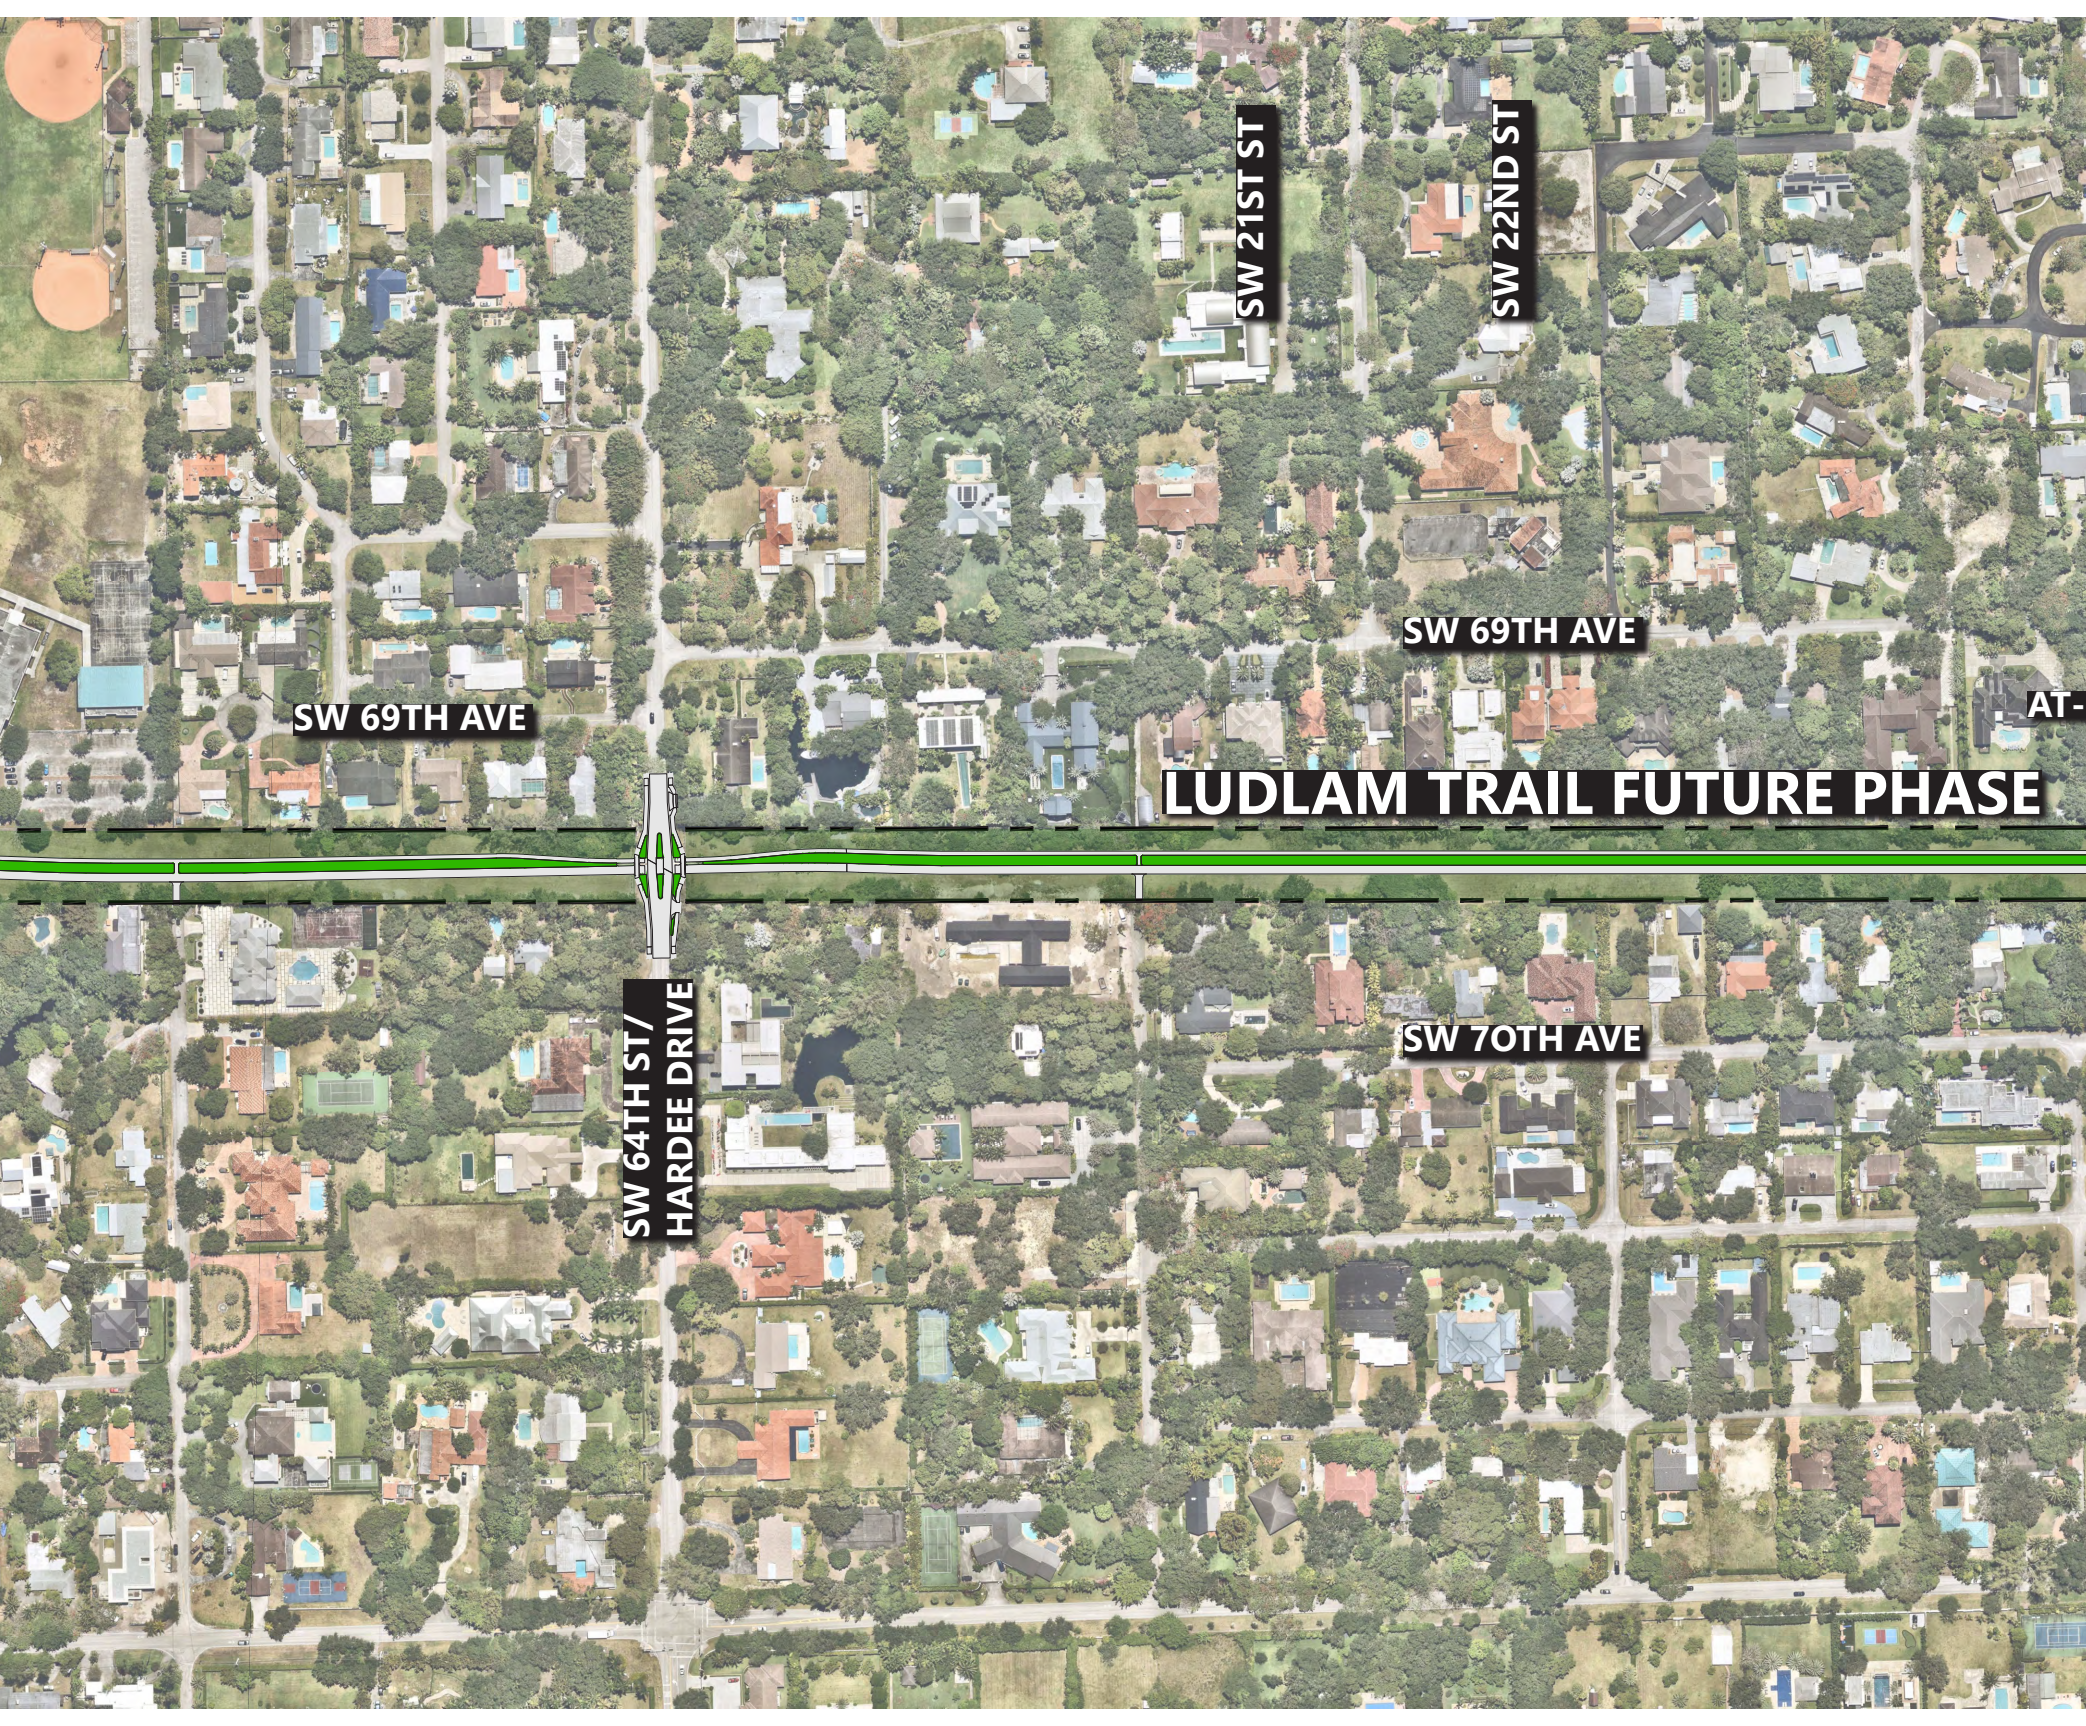
SW 21ST ST
SW 22ND ST
SW 69TH AVE
SW 69TH AVE
AT-
LUDLAM TRAIL FUTURE PHASE
SW 64TH ST/ HARDEE DRIVE
SW 70TH AVE


NORTH
GRAPHIC SCALE IN FEET
0
50
100
200
SW 69TH AVE
GRADE CROSSING
SW 69TH CT
SW 72ND ST/
SUNSET DRIVE
SW 80TH ST/
SUNSET DRIVE
MIAMI DADE COUNTY
Kimley»Horn
Expect More. Experience Better.