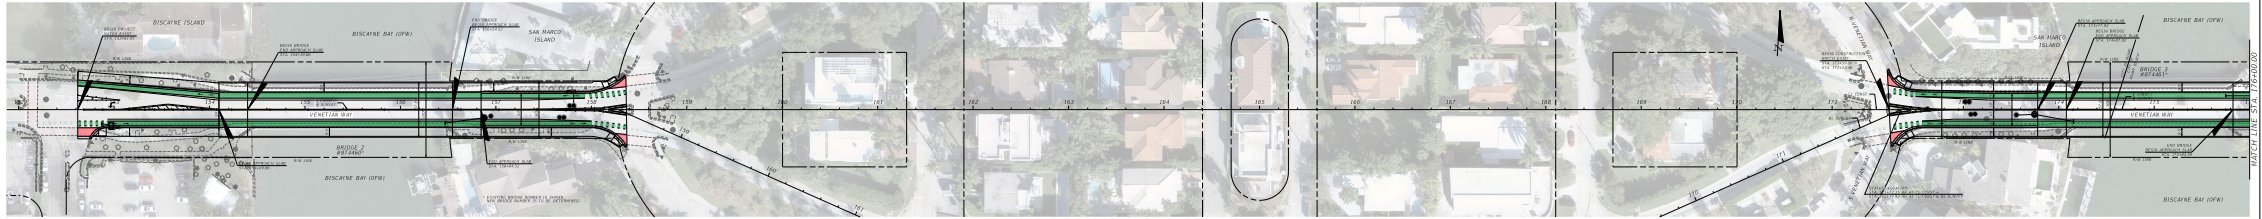

MIAMI-DADE COUNTY

DEPARTMENT OF TRANSPORTATION AND PUBLIC WORKS
HIGHWAY DIVISION

VENETIAN CAUSEWAY
PROJECT NO. 20210011

EAC Consulting, Inc.

EAC CONSULTING, INC.
5959 WATERFORD DISTRICT DRIVE
SUITE 410, MIAMI, FL 33126

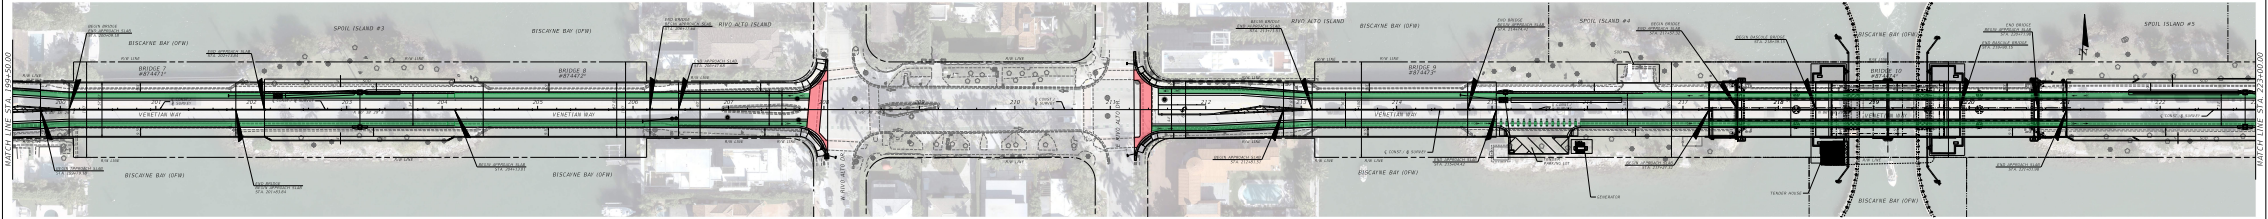

MIAMI-DADE COUNTY	DEPARTMENT OF TRANSPORTATION AND PUBLIC WORKS HIGHWAY DIVISION	VENETIAN CAUSEWAY PROJECT NO. 26210011	EAC Consulting, Inc. EAC CONSULTING, INC. 5959 WATERFORD DISTRICT DRIVE SUITE 410, MIAMI, FL 33126