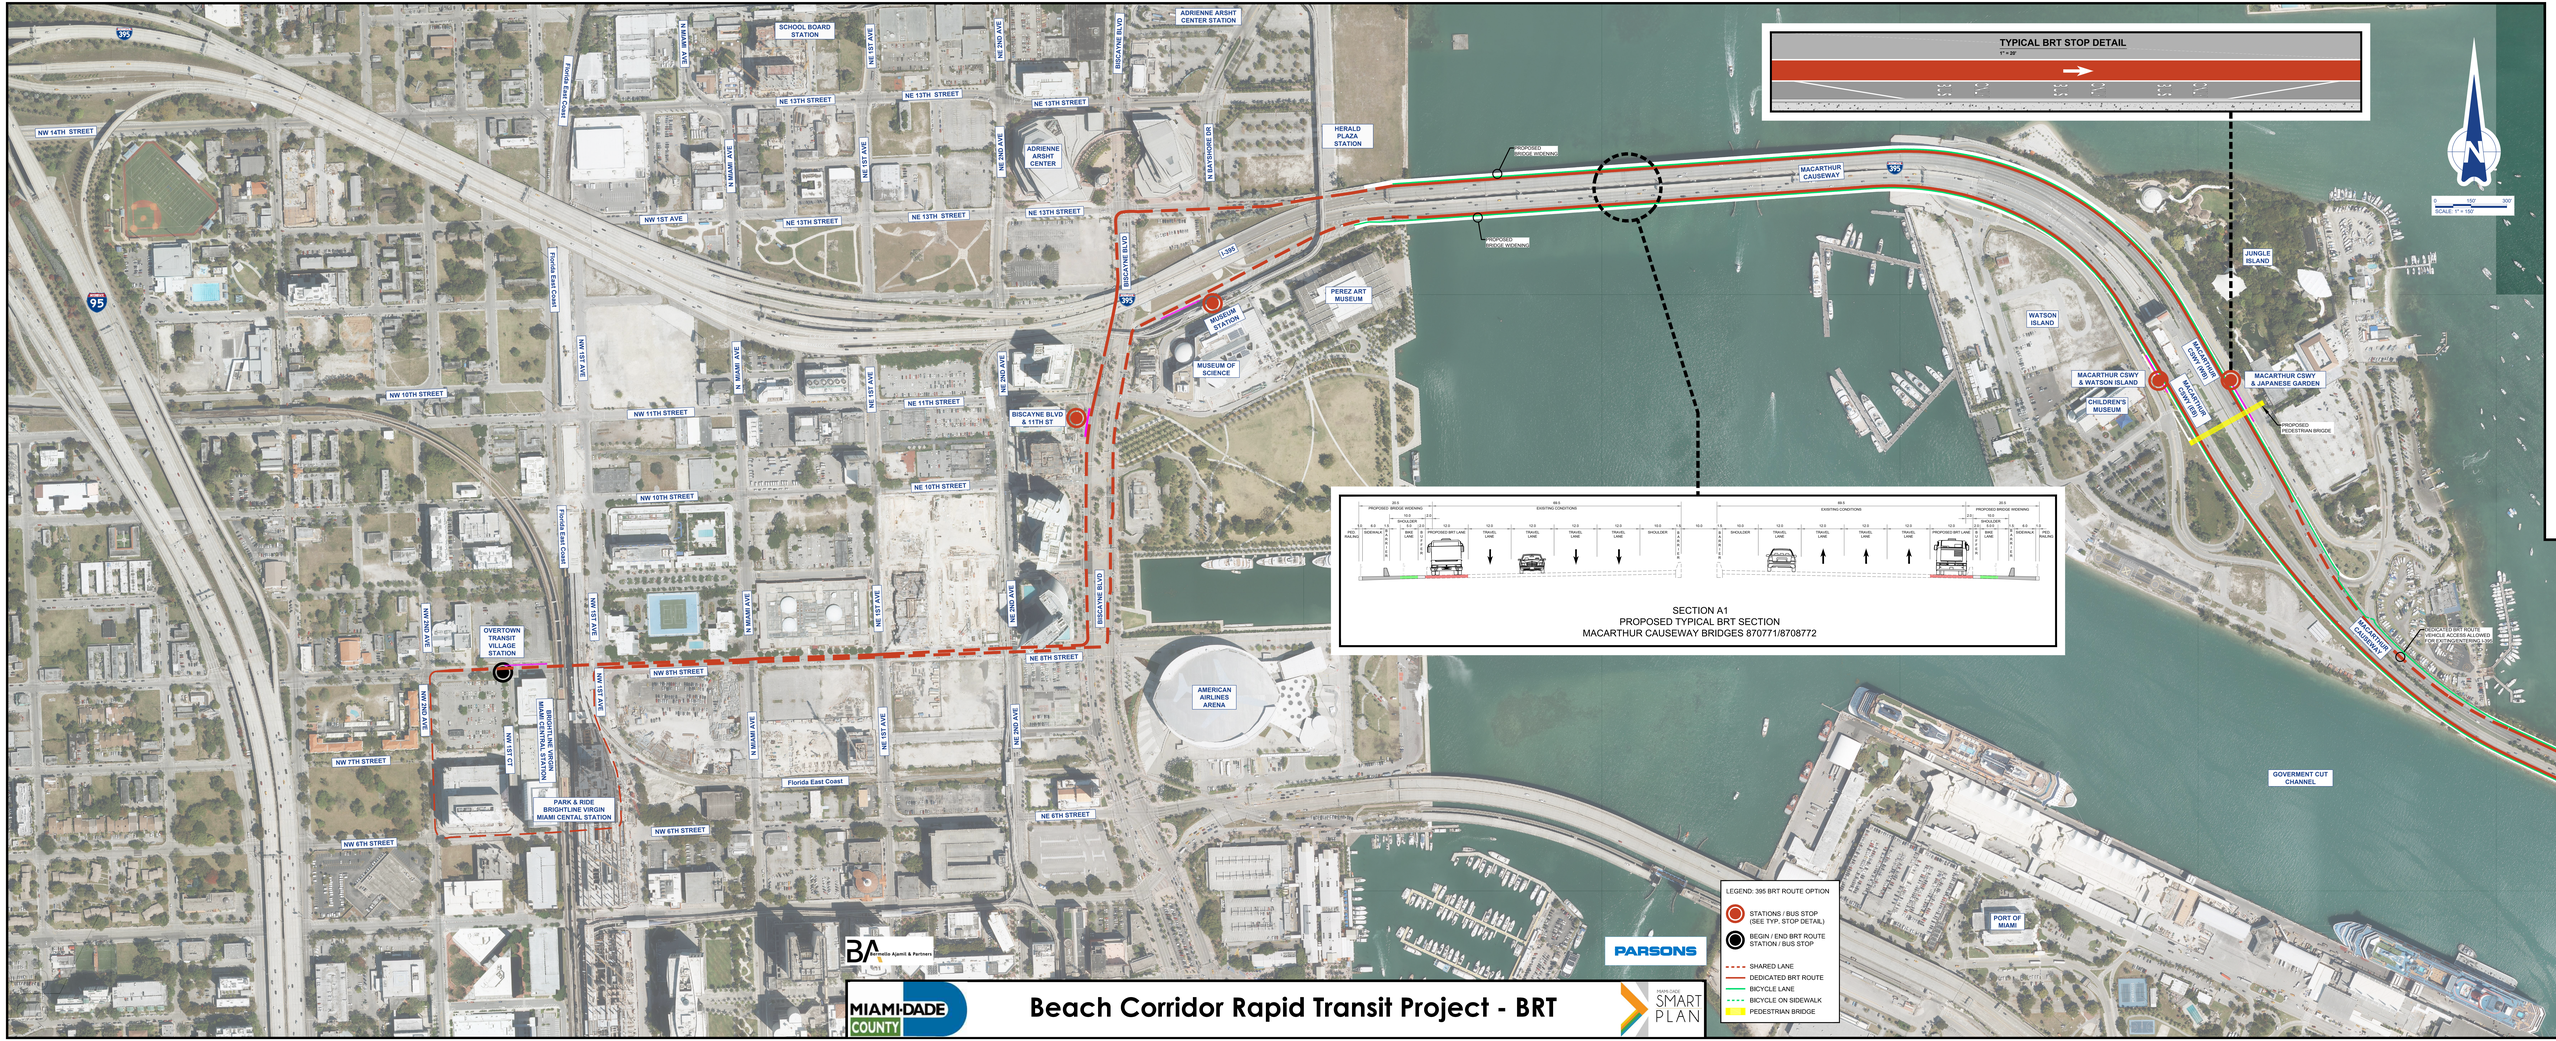

TYPICAL BRT STOP DETAIL
1" = 20'
SCALE: 1" = 150'
SECTION A1
PROPOSED TYPICAL BRT SECTION
MACARTHUR CAUSEWAY BRIDGES 870771/8708772
LEGEND: 395 BRT ROUTE OPTION
STATIONS / BUS STOP (SEE TYP. STOP DETAIL)
BEGIN / END BRT ROUTE STATION / BUS STOP
SHARED LANE
DEDICATED BRT ROUTE
BICYCLE LANE
BICYCLE ON SIDEWALK
PEDESTRIAN BRIDGE
SCHOOL BOARD STATION
ADRIENNE ARSHT CENTER STATION
HERALD PLAZA STATION
ADRIENNE ARSHT CENTER
PEREZ ART MUSEUM
MUSEUM STATION
MUSEUM OF SCIENCE
BISCAYNE BLVD & 11TH ST
AMERICAN AIRLINES ARENA
OVERTOWN TRANSIT VILLAGE STATION
BRIGHTLINE VIRGIN MIAMI CENTRAL STATION
PARK & RIDE BRIGHTLINE VIRGIN MIAMI CENTAL STATION
MACARTHUR CAUSEWAY
PROPOSED BRIDGE WIDENING
JUNGLE ISLAND
WATSON ISLAND
MACARTHUR CSWY & WATSON ISLAND
CHILDREN'S MUSEUM
MACARTHUR CSWY (EB)
MACARTHUR CSWY (WB)
MACARTHUR CSWY & JAPANESE GARDEN
PROPOSED PEDESTRIAN BRIDGE
DEDICATED BRT ROUTE ON EXISTING RAMP TO BE CONVERTED TO HOV
GOVERMENT CUT CHANNEL
PORT OF MIAMI
Florida East Coast
NW 14TH STREET
NW 1ST AVE
NE 13TH STREET
NW 10TH STREET
NW 11TH STREET
NE 11TH STREET
NW 8TH STREET
NE 8TH STREET
NW 7TH STREET
NW 6TH STREET
NE 6TH STREET
BISCAYNE BLVD
I-395
NW 2ND AVE
NW 1ST AVE
N MIAMI AVE
NE 1ST AVE
NE 2ND AVE
NE 2ND AVE
NW 1ST CT
Bermello Ajamil & Partners
PARSONS
MIAMI-DADE COUNTY
Beach Corridor Rapid Transit Project - BRT
MIAMI-DADE SMART PLAN



SECTION A2
PROPOSED TYPICAL BRT SECTION
MACARTHUR CAUSEWAY

SECTION A3
PROPOSED TYPICAL BRT SECTION
MACARTHUR CAUSEWAY BRIDGES 870077

LEGEND: 395 BRT ROUTE OPTION

- STATIONS / BUS STOP (SEE TYP. STOP DETAIL)
- BEGIN / END BRT ROUTE STATION / BUS STOP
- SHARED LANE
- DEDICATED BRT ROUTE
- BICYCLE LANE
- BICYCLE ON SIDEWALK
- PEDESTRIAN BRIDGE

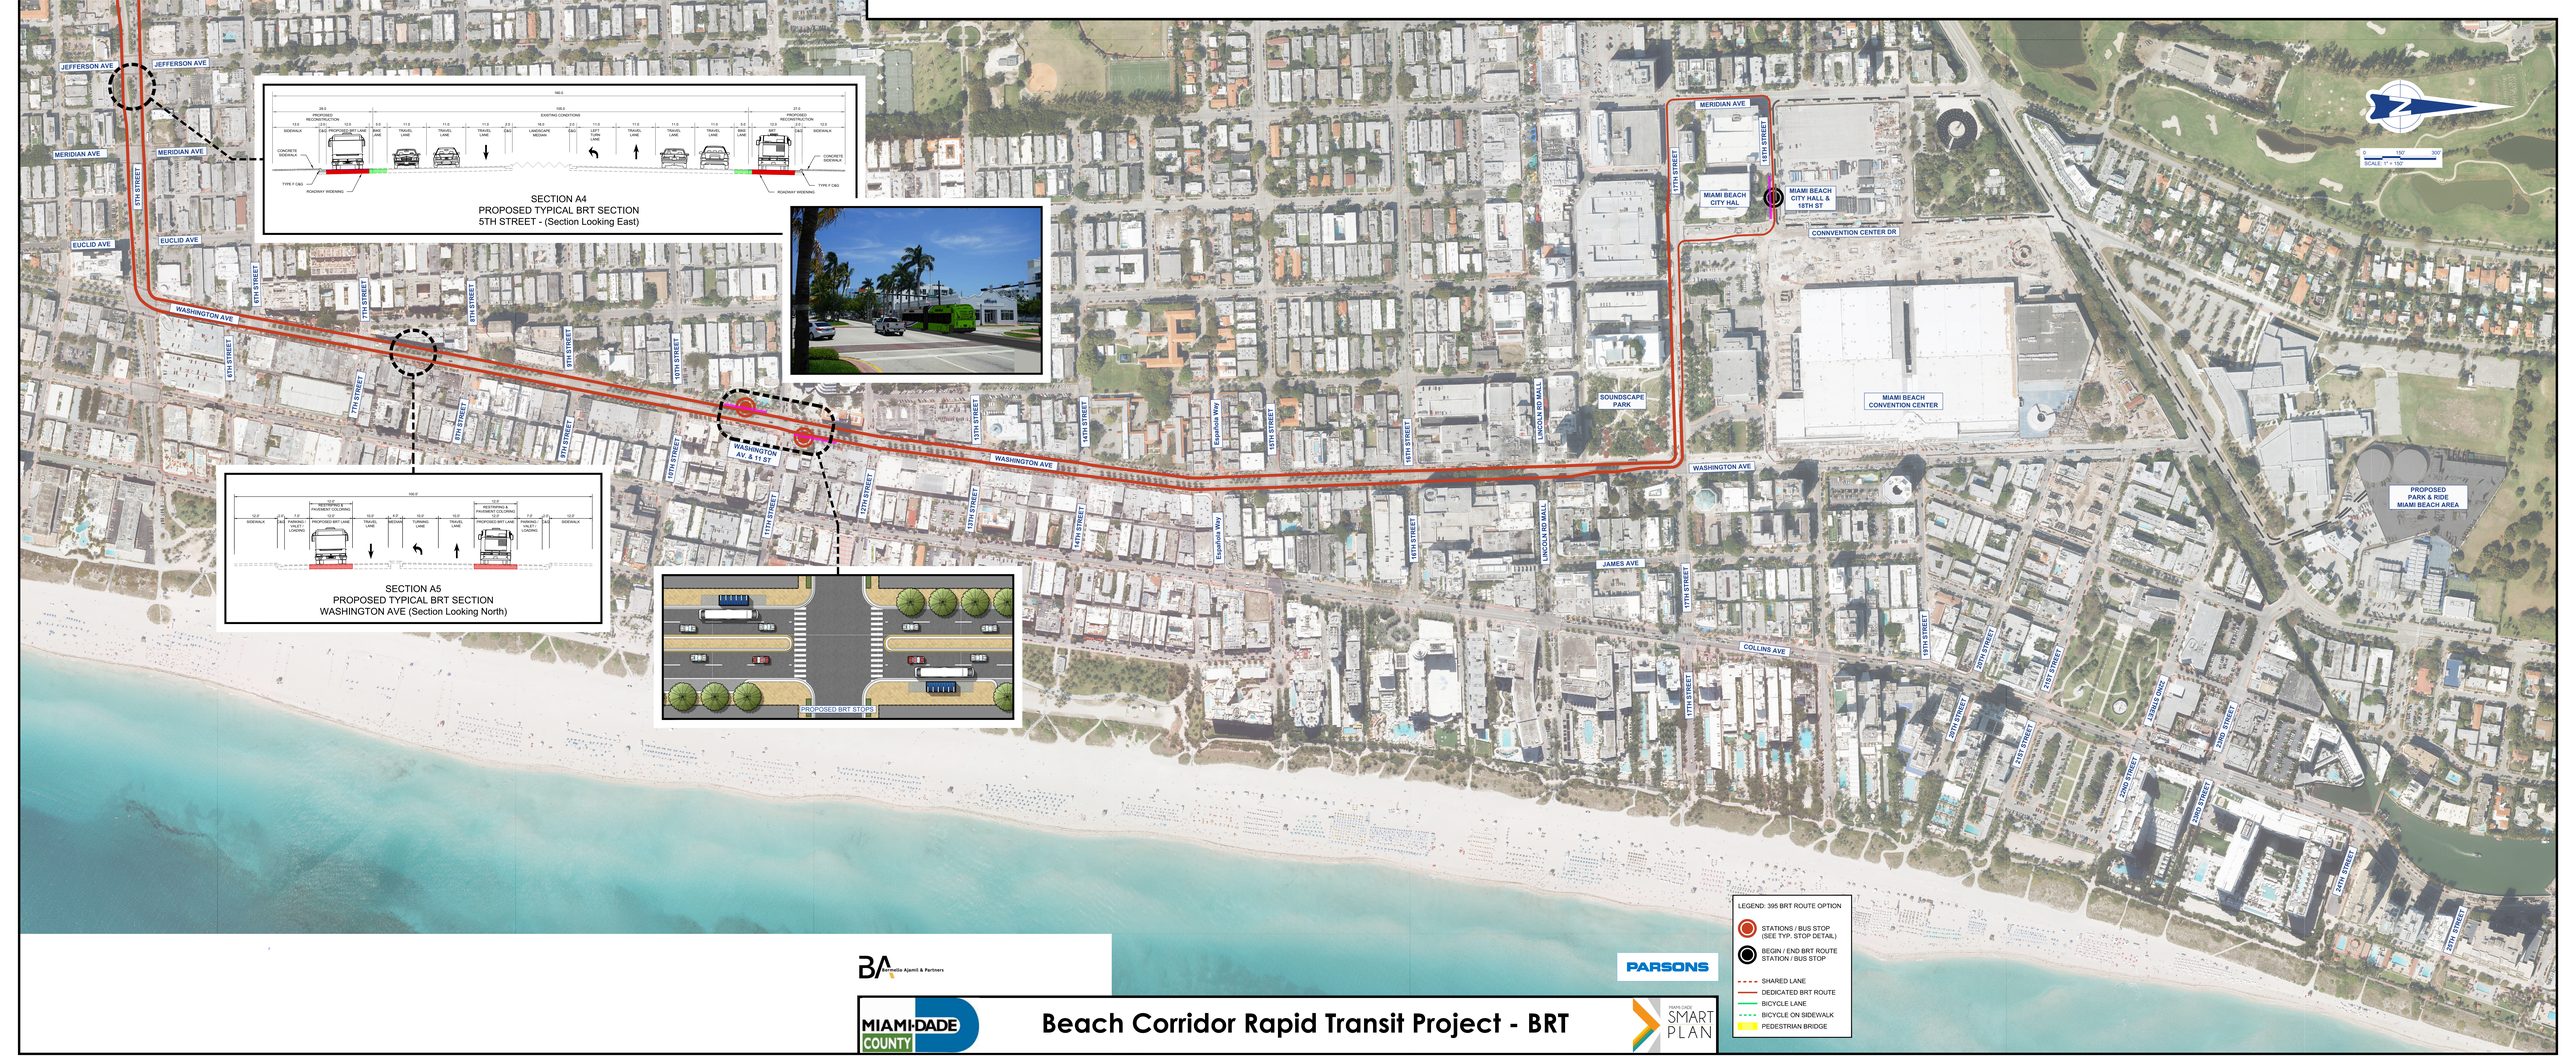
BA Barbella Agenti & Partners

PARSONS

MIAMI-DADE COUNTY

Beach Corridor Rapid Transit Project - BRT

SMART PLAN



Beach Corridor Rapid Transit Project - BRT

BA Barrosillie Ajamil & Partners

PARSONS

MIAMI-DADE COUNTY

MIAMI-DADE SMART PLAN