MIAMI-DADE COUNTY
BUILDING CODE COMPLIANCE OFFICE (BCCO)
PRODUCT CONTROL DIVISION

**MIAMI-DADE** COUNTY, FLORIDA
METRO-DADE FLAGLER BUILDING

**140 WEST FLAGLER STREET, SUITE 1603**
MIAMI, FLORIDA 33130-1563
(305) 375-2901 FAX (305) 375-2908
**www.miamidade.gov**

# NOTICE OF ACCEPTANCE (NOA)

**Fuji Aluminum & Shutters, Inc.**
**780 West 27th Street**
**Hialeah, Florida 33010**

## SCOPE:

This NOA is being issued under the applicable rules and regulations governing the use of construction materials. The documentation submitted has been reviewed by Miami-Dade County Product Control Division and accepted by the Board of Rules and Appeals (BORA) to be used in Miami Dade County and other areas where allowed by the Authority Having Jurisdiction (AHJ).

This NOA shall not be valid after the expiration date stated below. The Miami-Dade County Product Control Division (In Miami Dade County) and/or the AHJ (in areas other than Miami Dade County) reserve the right to have this product or material tested for quality assurance purposes. If this product or material fails to perform in the accepted manner, the manufacturer will incur the expense of such testing and the AHJ may immediately revoke, modify, or suspend the use of such product or material within their jurisdiction. BORA reserves the right to revoke this acceptance, if it is determined by Miami-Dade County Product Control Division that this product or material fails to meet the requirements of the applicable building code.

This product is approved as described herein, and has been designed to comply with the High Velocity Hurricane Zone of the Florida Building Code.

**DESCRIPTION: " Bertha HV " Aluminum Accordion Shutter System**

**APPROVAL DOCUMENT:** Drawing No. 10-062, titled " Bertha HV Accordion Shutter System ", sheets 1 through 28 of 28, prepared by Tilteco, Inc., dated June 17, 2010, signed and sealed by Walter A. Tillit Jr., P.E., on June 22, 2010 bearing the Miami-Dade County Product Control Approval stamp with the Notice of Acceptance number and the Approval date by the Miami-Dade County Product Control Division.

**MISSILE IMPACT RATING: Large and Small Missile Impact Resistant**

**LABELING:** Each unit shall bear a permanent label with the manufacturer's name or logo, city, state and the following statement: "Miami-Dade County Product Control Approved", unless otherwise noted herein.

**RENEWAL** of this NOA shall be considered after a renewal application has been filed and there has been no change in the applicable building code negatively affecting the performance of this product.

**TERMINATION** of this NOA will occur after the expiration date or if there has been a revision or change in the materials, use, and/or manufacture of the product or process. Misuse of this NOA as an endorsement of any product, for sales, advertising or any other purposes shall automatically terminate this NOA. Failure to comply with any section of this NOA shall be cause for termination and removal of NOA.

**ADVERTISEMENT:** The NOA number preceded by the words Miami-Dade County, Florida, and followed by the expiration date may be displayed in advertising literature. If any portion of the NOA is displayed, then it shall be done in its entirety.

**INSPECTION:** A copy of this entire NOA shall be provided to the user by the manufacturer or its distributors and shall be available for inspection at the job site at the request of the Building Official.

This NOA consists of this page 1, evidence submitted page E-1 as well as approval document mentioned above. The submitted documentation was reviewed by **Helmy A. Makar, M.S., P.E.**

MIAMI-DADE COUNTY APPROVED

Helmy A. Makar
08/04/2010

**NOA No. 10-0630.02**
**Expiration Date: 08/04/2015**
**Approval Date: 08/04/2010**

**Fuji Aluminum & Shutters, Inc.**

## NOTICE OF ACCEPTANCE: EVIDENCE SUBMITTED

**A. DRAWINGS**

1. *Drawing No. 10-062, titled " Bertha HV Accordion Shutter System ", sheets 1 through 28 of 28, prepared by Tilteco, Inc., dated June 17, 2010, signed and sealed by Walter A. Tillit Jr., P.E., on June 22, 2010.*

**B. TESTS**

1. *See Association's generic approval under 09-0436.*

**C. CALCULATIONS**

1. *See Association's generic approval under 09-0436.*

**D. QUALITY ASSURANCE**

1. *By Miami-Dade County Building Code Compliance Office.*

**E. MATERIAL CERTIFICATIONS**

1. *See Association's generic approval under 09-0436.*

**F. STATEMENTS**

1. *Release letter issued by the American Shutter System Association, dated June 16, 2010, certifying this product to meet the criteria of product tested and approved, and allowing Fuji Aluminum & Shutters, Inc. to use the test results approved under Miami Dade County Approval No. 09-0436, signed by Ms. Legny Rodriguez.*
2. *Acknowledgment letter by Fuji Aluminum & Shutters, Inc., dated June 16, 2010, signed by Juan J-Soli's.*
3. *Letter by Tilteco Inc., dated June 22, 2010, signed and sealed by Mr. Walter A. Tillit, Jr., P.E., certifying that the drawing (No. 10-062) prepared for Fuji Aluminum & Shutters, Inc. is engineering wise identical to ASSA's generic drawing (No. 09-033).*

**Helmy A. Makar, M.S., P.E.**
**Senior Product Control Examiner**
**NOA No. 10-0630.02**
**Expiration Date: 08/04/2015**
**Approval Date: 08/04/2010**

# GENERAL NOTES:

1. BERTHA H.V. ACCORDION SHUTTER SYSTEM SHOWN ON THIS PRODUCT APPROVAL DOCUMENT (P.A.D.) HAS BEEN VERIFIED FOR COMPLIANCE IN ACCORDANCE WITH THE 2007 EDITION OF THE FLORIDA BUILDING CODE.
   THIS ACCORDION SHUTTER SYSTEM MAY BE INSTALLED AT HIGH VELOCITY HURRICANE ZONES. DESIGN WIND LOADS SHALL BE DETERMINED AS PER SECTION 1620 OF THE ABOVE MENTIONED CODE. IN ORDER TO VERIFY THAT ANCHORS ON THIS P.A.D., AS TESTED, WERE NOT OVERSTRESSED, A 33 % INCREASE IN ALLOWABLE LOADS FOR WIND LOADS WAS NOT USED IN THEIR ANALYSIS. BERTHA H.V. ACCORDION SHUTTER SYSTEM'S ADEQUACY FOR WIND AND LARGE MISSILE IMPACT LOAD HAS BEEN VERIFIED IN ACCORDANCE WITH SECTION 1626 OF THE ABOVE MENTIONED CODE AS PER ATL REPORTS:

   –HV BLADE ① #0214.01–03, #0715.01–03, #1004.01–05, #1214.01–05 AND 0317.02–06 AS PER TAS 201, TAS 202 AND TAS 203 PROTOCOLS.

   –HV WINDOW BLADE (1A) #0505.01–08 AS PER TAS 201, 202 & 203 PROTOCOLS AND 0725.01–08 AS PER TAS 202 PROTOCOL.

   –HV BLADE ② #0422.01–05 AS PER TAS 201, TAS 202 AND TAS 203 PROTOCOLS.

2. HV BLADE ① AND HV BLADE ② ARE ENGINEERED TO WORK IN UNISON WITH EACH OTHER IN AREAS WHERE THE DESIGN PRESSURES TRANSITION FROM END ZONE 5 TO INTERIOR ZONE 4. EACH WIND ZONE MUST BE CLEARLY IDENTIFIED IN ACCORDANCE WITH SECTION 6, OF ASCE 7–05 STANDARD. ALL MOUNTING CONDITIONS AND FASTENER TYPES SCHEDULES MUST BE APPLIED TO THE CORRESPONDING WIND ZONE. THIS SHALL INCLUDE REQUIREMENTS FOR MIN. SEPARATION TO GLASS. DELIMITATION OF WIND ZONES 4 AND 5 AS WELL AS VALIDITY OF COMPONENTS FOR HV BLADE 1 & 2 ACCORDION SHUTTERS SYSTEMS FOR EITHER WIND ZONE SHALL BE PREPARED AND CERTIFIED BY A FLORIDA REGISTERED ENGINEER OR ARCHITECT BASED ON BUILDING CONFIGURATION AND ASCE 7–05 STANDARD, AND SHALL BE SUBMITTED TO THE BUILDING OFFICIAL AT THE TIME PERMIT IS APPLIED FOR.
   HV BLADE ① AND HV WINDOW BLADE (1A) ARE ALSO ENGINEERED TO WORK IN UNISON WITH EACH OTHER UNDER THE GENERAL LIMITATIONS AND CONDITIONS OF USE INDICATED ON SHEET 28.

3. BERTHA H.V. ACCORDION PINS (HV SCREWS), USED AT BLADES KNUCKLE AND FOR DIRECT MOUNT CONNECTION TO TRACKS SHALL BE # 14X2.75 AND # 14X1.75 RESPECTIVELY, 410–HT MINIMUM SERIES STAINLESS STEEL SCREWS WITH 135.0 ksi YIELD STRENGTH AND 180 ksi TENSILE STRENGTH. PINS SHALL BE COATED WITH BERTHA HV DACROSHIELD COATING SYSTEM AS MANUFACTURED BY APPROVED COATING APPLICATORS, REGISTERED WITH AMERICAN SHUTTER SYSTEMS ASSOCIATION. PINS MUST BEAR THE HV MARKING ON THEIR HEAD.

4. ALL ALUMINUM EXTRUSIONS SHALL BE ALUMINUM ASSOCIATION ALLOY AND TEMPER AS INDICATED ON SHEETS 2 AND 3. MINIMUM YIELD STRENGTH FOR 6063–T6 ALLOY IS 31.7 ksi AND 35.7 ksi FOR 6005–T5 ALLOY.

5. ALL SCREWS TO BE STAINLESS STEEL 304 OR 316 AISI SERIES OR CORROSION RESISTANT COATED CARBON STEEL AS PER DIN 50018 WITH 50 ksi MIN. YIELD STRENGTH AND 90 ksi MIN. TENSILE STRENGTH.

6. BOLTS TO BE ASTM A–307 GALVANIZED STEEL, OR AISI 304 OR 316 SERIES STAINLESS STEEL WITH 35 ksi MINIMUM YIELD STRENGTH.

7. SEE THE FOLLOWING SHEETS FOR ANCHOR SPECIFICATIONS: **HV BLADE ①** : 13,14,15,16 AND 17
   **HV BLADE ②** : 26.
   **HV BLADE ① & (1A)** WORKING IN UNISON: 13, 14 & 16

8. THIS BERTHA H.V. ACCORDION SHUTTER SYSTEM BEARS A U.S. PATENT #6'779,582. COMPONENTS OF THIS APPROVAL ARE COVERED, IN WHOLE OR IN PART BY U.S. PATENT #5'458,179 ISSUED TO EASTERN METAL SUPPLY, INC.

9. IT SHALL BE THE RESPONSIBILITY OF THE CONTRACTOR TO VERIFY THE SOUNDNESS OF THE STRUCTURE WHERE SHUTTER IS TO BE ATTACHED TO INSURE PROPER ANCHORAGE. CONTRACTOR TO SEAL/CAULK ALL SHUTTER COMPONENT EDGES WHICH REMAIN, THRU FASTENING IN CONTINUOUS CONTACT WITH THE BUILDING TO PREVENT WIND/RAIN INTRUSION.

10. EACH UNIT MUST BEAR PERMANENT LABEL IN A VISIBLE PLACE WITH WARNING NOTE: DURING PERIODS OF HURRICANE WARNINGS HOME OWNER, TENANT, OR OTHERS, MUST PROPERLY CLOSE ALL HV AND HD CENTERMATES AND ENGAGE OR LOCK ALL HV AND HD LOCKS.

11. A PERMANENT SHUTTER MANUFACTURER'S LABEL SHALL BE PLACED ON THE EXPOSED SURFACE OF THE SIDE RAIL APPROXIMATELY 4" BELOW THE TOP OF SUCH RAIL LABEL SHALL READ AS FOLLOWS:
    **FUJI ALUMINUM & SHUTTERS, INC**
    HIALEAH, FL.
    MIAMI – DADE COUNTY PRODUCT CONTROL APPROVED.

12. BERTHA H.V. ACCORDION SHUTTER SYSTEM'S INSTALLATION SHALL COMPLY WITH SPECS INDICATED IN THIS DRAWING PLUS ANY BUILDING AND ZONING REGULATIONS PROVIDED BY THE JURISDICTION WHERE PERMIT IS APPLIED TO.

13. (a) THIS P.A.D. PREPARED BY THIS ENGINEER IS GENERIC AND DOES NOT PROVIDE INFORMATION FOR A SITE SPECIFIC PROJECT; i.e. WHERE THE SITE CONDITIONS DEVIATE FROM THE P.A.D.

    (b) CONTRACTOR TO BE RESPONSIBLE FOR THE SELECTION, PURCHASE AND INSTALLATION INCLUDING LIFE SAFETY OF THIS PRODUCT, BASED ON THIS P.A.D., PROVIDED HE/SHE DOES NOT DEVIATE FROM THE CONDITIONS DETAILED ON THIS DOCUMENT. CONSTRUCTION SAFETY AT SITE IS THE CONTRACTOR'S RESPONSIBILITY.

    (c) THIS P.A.D. WILL BE CONSIDERED INVALID IF ALTERED BY ANY MEANS.

    (d) SITE SPECIFIC PROJECTS SHALL BE PREPARED BY A FLORIDA REGISTERED ENGINEER OR ARCHITECT WHICH WILL BECOME THE ENGINEER OF RECORD (E.O.R.) FOR THE PROJECT AND WHO WILL BE RESPONSIBLE FOR THE PROPER USE OF THE P.A.D. ENGINEER OF RECORD, ACTING AS A DELEGATED ENGINEER TO THE P.A.D. ENGINEER SHALL SUBMIT TO THIS LATTER THE SITE SPECIFIC DRAWINGS FOR REVIEW.

    (e) THIS P.A.D. SHALL BEAR THE DATE AND ORIGINAL SEAL AND SIGNATURE OF THE PROFESSIONAL ENGINEER OF RECORD THAT PREPARED IT.

## TABLE OF CONTENTS


### AREA 1: HV BLADES ①, (1A) & ②

| | | |
|---|---|---|
| GENERAL NOTES. | | SHEET 1 |
| SYSTEM COMPONENTS. | 1–20 | SHEET 2 |
| SYSTEM COMPONENTS. | 21–37 | SHEET 3 |
| TYPICAL SHUTTER ASSEMBLY. | 38–43 | SHEET 4 |

### AREA 2: HV BLADE ① AND HV WINDOW BLADE (1A) (WHERE APPLICABLE)

| | |
|---|---|
| TYPICAL SHUTTER ELEVATION & NOTES ON LOCKS. | SHEET 5 |
| INSTALLATION DETAILS A–E –CONCRETE & BLOCK | SHEET 6 |
| INSTALLATION DETAILS F–L–CONCRETE & BLOCK. | SHEET 7 |
| CENTERMATE DETAILS HV. | SHEET 8 |
| CENTERMATE ALTERNATING DETAILS HV. | SHEET 9 |
| CENTERMATE DETAILS HD. | SHEET 10 |
| END CONNECTION DETAILS 1–6–CONCRETE & BLOCK | SHEET 11 |
| MAXIMUM SPAN TABLES. | SHEET 12 |
| ANCHOR SCHEDULE– CONCRETE & BLOCK. | SHEET 13 |
| ANCHOR SCHEDULE– CONCRETE & BLOCK. | SHEET 14 |
| ANCHOR SCHEDULE– CONCRETE & BLOCK. | SHEET 15 |
| ANCHOR SCHEDULE– WOOD. | SHEET 16 |
| ANCHOR SCHEDULE– WOOD. | SHEET 17 |
| INSTALLATION DETAILS M–R–WOOD. | SHEET 18 |
| INSTALLATION DETAILS S–X–WOOD. | SHEET 19 |
| END CONNECTION DETAILS 7–12, X. | SHEET 20 |

### AREA 3: HV BLADE ② ONLY

| | |
|---|---|
| TYPICAL SHUTTER ELEVATION & NOTES ON LOCKS. | SHEET 21 |
| INSTALLATION DETAILS AA–GG. | SHEET 22 |
| CENTERMATE DETAILS HD. | SHEET 23 |
| END CONNECTION DETAILS 1–6, X. | SHEET 24 |
| MAXIMUM SPAN TABLES. | SHEET 25 |
| ANCHOR SCHEDULE CONCRETE. | SHEET 26 |

### AREA 4: HV WINDOW BLADE (1A) ONLY

| | |
|---|---|
| TYPICAL WINDOW BLADE & WINDOW DETAIL | SHEET 27 |
| TYPICAL SHUTTER ELEVATION | SHEET 28 |


**FLORIDA BUILDING CODE** (**H**igh **V**elocity **H**urricane **Z**one)

Approved as complying with the Florida Building Code
Date 08/04/2010
NOA# 10-0630.02
Miami Dade Product Control Division
By _____

MIAMI–DADE COUNTY

WALTER A. TILLIT JR. LICENSE No. 44167 STATE OF FLORIDA PROFESSIONAL ENGINEER

P.E. SEAL/SIGNATURE/DATE


TILTECO INC.
TILLIT TESTING & ENGINEERING COMPANY
6355 N.W. 36th. St., Ste. 305, VIRGINIA GARDENS, FLORIDA 33166
Phone : (305)871–1530 . Fax : (305)871–1531
e–mail: tilteco@aol.com
EB–0006719
WALTER A. TILLIT Jr. P.E.
FLORIDA Lic. # 44167


**FUJI ALUMINUM & SHUTTERS, INC.**
(ASSA # 235)
780 W. 27TH STREET
HIALEAH, FL. 33010
PHONE: (305) 889–0111. FAX: (305) 889–8486


© 2009 EASTERN METAL SUPPLY, INC.


**BERTHA HV** ™
Accordion Shutter System

| REV.No | DESCRIPTION | DATE | DRAWN BY: L.G. |
|---|---|---|---|
| 1 | | | DATE: 06/17/10 |
| 2 | | | DRAWING No |
| 3 | | | 10–062 |
| 4 | | | |
| 5 | | | SHEET |
| 6 | | | 1 OF 28 |




## 1 HV SOLID BLADE

COVERED UNDER US PATENT # 5458179

## 1A HV WINDOW BLADE*

*SEE LIMITATIONS OF USE OF BLADE 1A ON SHEET 28

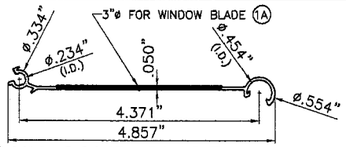6063-T6 ALLOY AND TEMPER




## 2 HV BLADE

COVERED UNDER US PATENT # 5458179

6005-T5 ALLOY AND TEMPER

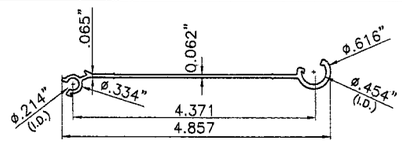


## 3 HV UNIVERSAL FLOATER

QUALIFIED FOR USE W/ HV BLADE 1 & 2

6005-T5 ALLOY AND TEMPER

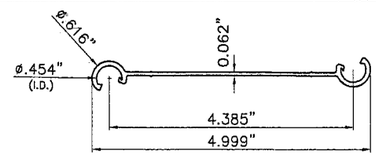


## 4 HV DIRECT MOUNT

QUALIFIED FOR USE W/ HV BLADE 1, 1A & 2

6063-T6 ALLOY AND TEMPER

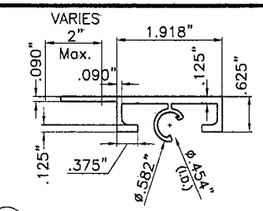


## 5 HV 90°/180° STARTER

QUALIFIED FOR USE W/ HV BLADE 1, 1A & 2

6063-T6 ALLOY AND TEMPER

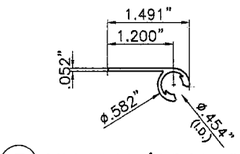


## 6 HV ADJ. FLOOR TRACK

QUALIFIED FOR USE W/ HV BLADE 1, 1A & 2

6063-T6 ALLOY AND TEMPER

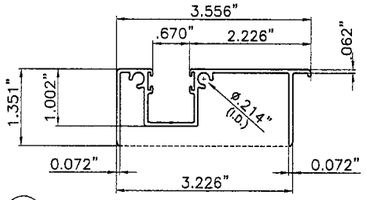


## 7 HV ADJ. ADAPTER W/LIP

QUALIFIED FOR USE W/ HV BLADE 1, 1A & 2

6063-T6 ALLOY AND TEMPER

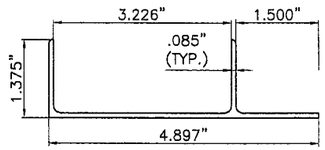


## 8 HV WALK-OVER TRACK

QUALIFIED FOR USE W/ HV BLADE 1 & 2

6063-T6 ALLOY AND TEMPER

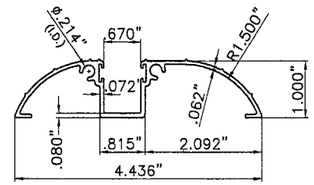


## 9 HV TRENCH TRACK

QUALIFIED FOR USE W/ HV BLADE 2 ONLY.

6063-T6 ALLOY AND TEMPER

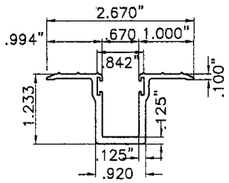


## 10 HV RAINGUARD

QUALIFIED FOR USE W/ HV BLADE 1 & 2.

6063-T6 ALLOY AND TEMPER

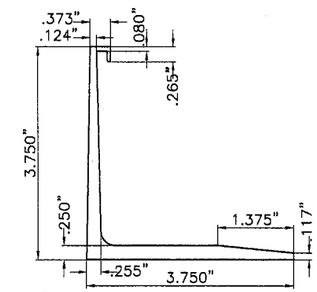


## 11 HV CEILING HEADER

QUALIFIED FOR USE W/ HV BLADE 1 & 1A

SEE SECTIONS FOR VALIDITY

6063-T6 ALLOY AND TEMPER

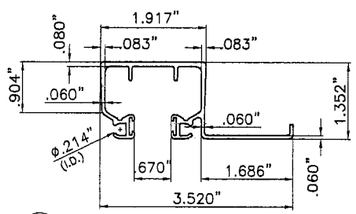


## 12 HV HEADER/SILL

QUALIFIED FOR USE W/ HV BLADE 1 & 1A

SEE SECTIONS FOR VALIDITY

6063-T6 ALLOY AND TEMPER

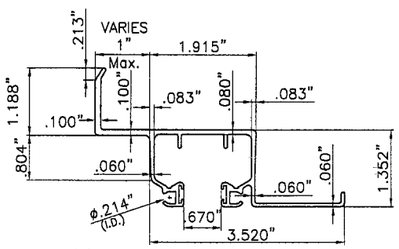


## 13 HD CEILING HEADER/SILL

QUALIFIED FOR USE W/ HV BLADE 1 & 1A

SEE SECTIONS FOR VALIDITY

6063-T6 ALLOY AND TEMPER

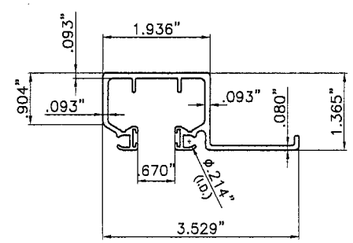


## 14 HD WALL HEADER/SILL

QUALIFIED FOR USE W/ HV BLADE 1 & 1A

SEE SECTIONS FOR VALIDITY

6063-T6 ALLOY AND TEMPER

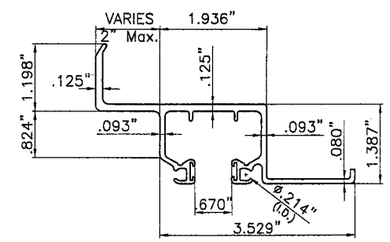


## 15 SHD CEILING HEADER/SILL

QUALIFIED FOR USE W/ HV BLADE 1, 1A & 2

6063-T6 ALLOY AND TEMPER

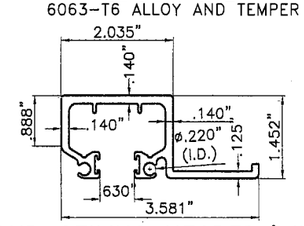


| X | Y | t |
|---|---|---|
| 1" | 1" | 0.062" |
| 1" | 2" | 0.062" |
| 2" | 2" | 0.062" |
| 2" | 3" | 0.062" |
| 2" | 4" | 0.062" |
| 2" | 5" | 0.062" |

## 16 SIDE ANGLES

QUALIFIED FOR USE W/ HV BLADE 1, 1A & 2

6063-T6 ALLOY AND TEMPER

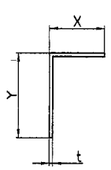


## 17 B.O. WALL ANGLE

QUALIFIED FOR USE W/ HV BLADE 1 ONLY.

6063-T6 ALLOY AND TEMPER

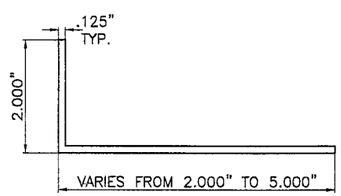


## 18 B.O. WALL ANGLE

QUALIFIED FOR USE W/ HV BLADE 2

6063-T6 ALLOY AND TEMPER

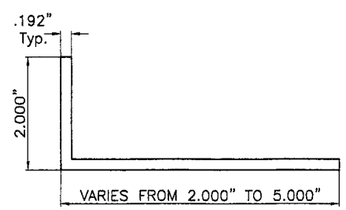


## 19 7" B.O. WALL ANGLE

QUALIFIED FOR USE W/ HV BLADE 1 ONLY.

6063-T6 ALLOY AND TEMPER

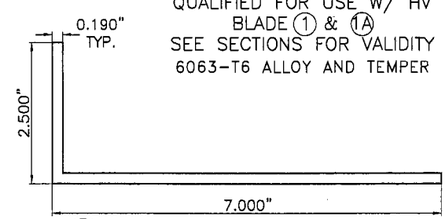


| X | Y | t |
|---|---|---|
| 2" | 2" | 0.125" |
| 3" | 3" | 0.090" |

## 20 CORNER POSTS

QUALIFIED FOR USE W/ HV BLADE 1, 1A & 2

6063-T6 ALLOY AND TEMPER

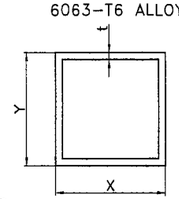**FLORIDA BUILDING CODE (High Velocity Hurricane Zone)**

Approved as complying with the Florida Building Code
Date 08/04/2010
NOA# 10-0630.02
Miami Dade Product Control Division
By

MIAMI-DADE COUNTY

WALTER A. TILLIT JR. LICENSE No. 44167 STATE OF FLORIDA PROFESSIONAL ENGINEER

P.E. SEAL/SIGNATURE/DATE


TILTECO INC.

TILLIT TESTING & ENGINEERING COMPANY
6355 N.W. 36th. St., Ste. 305, VIRGINIA GARDENS, FLORIDA 33166
Phone : (305)871-1530 . Fax : (305)871-1531
e-mail: tilteco@aol.com
EB-0006719
WALTER A. TILLIT Jr. P.E.
FLORIDA Lic. # 44167

**FUJI ALUMINUM & SHUTTERS, INC.**

(ASSA # 235)
780 W. 27TH STREET
HIALEAH, FL. 33010
PHONE: (305) 889-0111. FAX: (305) 889-8486


© 2009 EASTERN METAL SUPPLY, INC.

**BERTHA HV™**
Accordion Shutter System

| REV.No | DESCRIPTION | DATE |
|---|---|---|
| 1 | | |
| 2 | | |
| 3 | | |
| 4 | | |
| 5 | | |
| 6 | | |

DRAWN BY: L.G.
DATE: 06/17/10
DRAWING No 10-062
SHEET 2 OF 28




## 21 HV CENTERMATE

QUALIFIED FOR USE W/ HV BLADE 1 & 1A ONLY
6063-T6 ALLOY AND TEMPER




## 22 HV FLOATING CENTERMATE

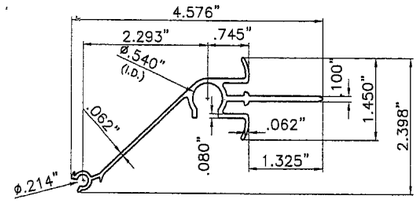QUALIFIED FOR USE W/ HV BLADE 1 & 1A ONLY
6063-T6 ALLOY AND TEMPER




## 23 HV CORNER CENTERMATE

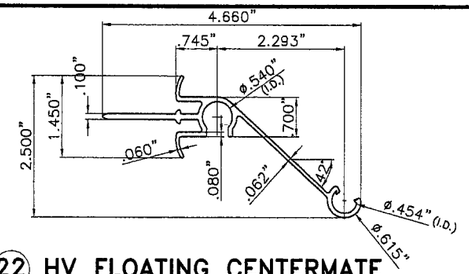QUALIFIED FOR USE W/ HV BLADE 1 ONLY
6063-T6 ALLOY AND TEMPER




## 24 HV LOCK

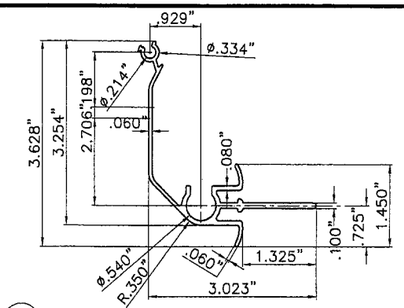QUALIFIED FOR USE W/ HV BLADE 1 & 1A ONLY.




## 25 HV EGRESS LOCK

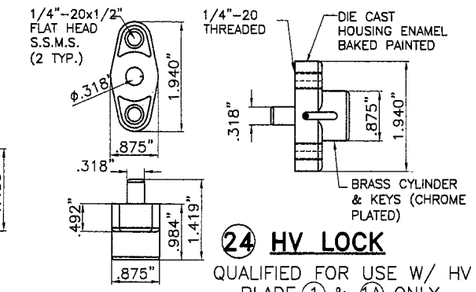QUALIFIED FOR USE W/ HV BLADE 1 & 1A ONLY.




## 27 LOCKER FOR "T" LOCK CENTERMATE

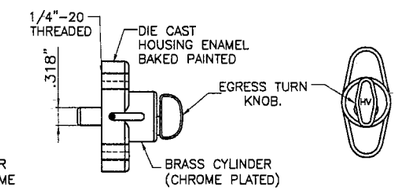QUALIFIED FOR USE W/ HV BLADE 1 ONLY
6063-T6 ALLOY AND TEMPER




## 28 HV MALE "T" LOCK CENTERMATE

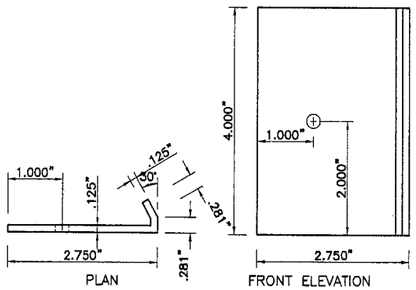QUALIFIED FOR USE W/ HV BLADE 1 ONLY
6063-T6 ALLOY AND TEMPER




## 29 HV FEMALE "T" LOCK CENTERMATE

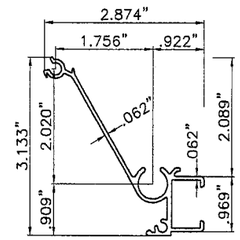QUALIFIED FOR USE W/ HV BLADE 1 ONLY
6063-T6 ALLOY AND TEMPER




## 30 HV "T" LOCK

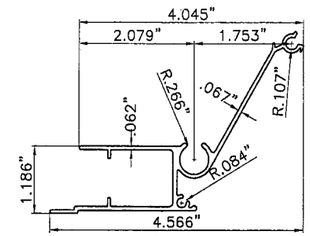QUALIFIED FOR USE W/HV BLADE 1 ONLY.




**1/4"ø-20 x 3/4" S.S. THUMBSCREW**

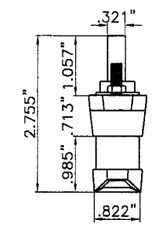**1/4"ø-20 RIVNUT***

*SERIES 9444 ALUMINUM (2024-T3 ALLOY) LARGE FLANGE THIN SHEET NUTSERT, PART # 0820, AS MANUFACTURED BY AVDEL CHERRY TEXTORN, PARSIPPENY, NEW JERSEY 07054 OR EQUAL.

## 26 HV ALTERNATIVE LOCK

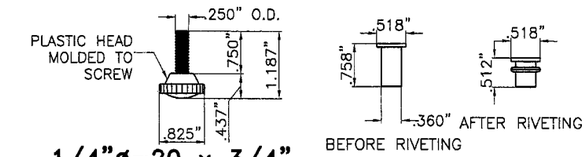QUALIFIED FOR USE W/ HV BLADE 1 ONLY.




## 31 HD CENTERMATE W/ NO LOCKING ROD

QUALIFIED FOR USE W/ HV BLADE 1 & 2
6063-T6 ALLOY AND TEMPER




## 32 HD CENTERMATE W/ LOCKING ROD

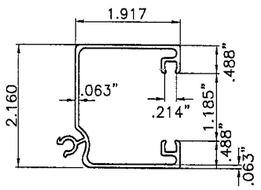QUALIFIED FOR USE W/ HV BLADE 1 & 2
6063-T6 ALLOY AND TEMPER




## 33 HD CENTERMATE'S INSERT

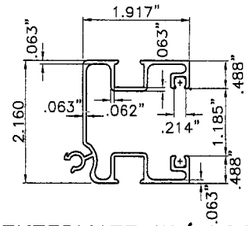QUALIFIED FOR USE W/ HV BLADE 1, 1A & 2
6063-T6 ALLOY AND TEMPER




## 34 HD LOCK

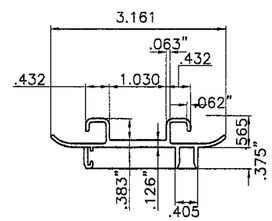BY REGENT HARDWARE MORTISE LOCKS SERIES 2333 HOOK BOLT LOCK.
QUALIFIED FOR USE W/ HV BLADE 1 & 2




## 35 LOCKING ROD

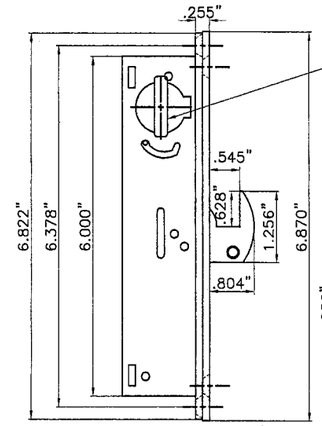QUALIFIED FOR USE W/ HV BLADE 1, 1A & 2
6063-T6 ALLOY AND TEMPER




## 36 HV 3/8"ø-16 ACETAL THUMBSCREWS

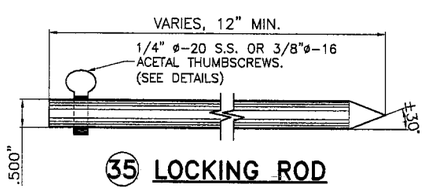QUALIFIED FOR USE W/ HV BLADE 1 & 2.




## 37 HV 1/4" ø-20 AISI 304 SERIES S.S. THUMBSCREWS

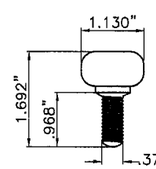QUALIFIED FOR USE W/ HV BLADE 1 & 2

**FLORIDA BUILDING CODE (High Velocity Hurricane Zone)**

Approved as complying with the Florida Building Code
Date 08/04/2010
NOA# 10-0630.02
Miami Dade Product Control Division
By _____

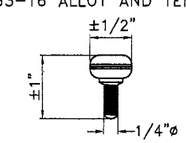MIAMI-DADE COUNTY

WALTER A. TILLIT JR. LICENSE No. 44167 STATE OF FLORIDA PROFESSIONAL ENGINEER
6/23/10

P.E. SEAL/SIGNATURE AND DATE


TILTECO INC.
TILLIT TESTING & ENGINEERING COMPANY
6355 N.W. 36th. St., Ste. 305, VIRGINIA GARDENS, FLORIDA 33166
Phone : (305)871-1530 . Fax : (305)871-1531
e-mail: tilteco@aol.com
EB-0006719
WALTER A. TILLIT Jr. P.E.
FLORIDA Lic. # 44167


**FUJI ALUMINUM & SHUTTERS, INC.**

(ASSA # 235)
780 W. 27TH STREET
HIALEAH, FL. 33010
PHONE: (305) 889-0111. FAX: (305) 889-8486

© 2009 EASTERN METAL SUPPLY, INC.

**BERTHA HV™**
Accordion Shutter System

| REV.No | DESCRIPTION | DATE | DRAWN BY: L.G. |
|---|---|---|---|
| 1 | | | DATE: 06/17/10 |
| 2 | | | DRAWING No |
| 3 | | | 10-062 |
| 4 | | | |
| 5 | | | SHEET |
| 6 | | | 3 OF 28 |

## SHUTTER ASSEMBLY SCHEDULE FOR HV (1), HV (1A) AND HV (2) BLADES.

| | |
|---|---|
| (1) | HV BLADE 1 |
| (1A) | HV BLADE 1A |
| (2) | HV BLADE 2 |
| (38) | HV LONG RECESSED NYLON BUSHING |
| (39) | HV SHORT RECESSED NYLON BUSHING |
| (40) | HV NYLON HAT WASHER |
| (41) | HV WHEEL CARRIAGE AISI 302–303 SERIES<br>ø.870"x3/16" THICK NYLON WHEEL.<br>0.188"ø AISI 302 SERIES S.S. RIVETS |
| (42) | HV 1 3/4" ACCORDION PIN W/ #8 HEAD * |
| (43) | HV 2 3/4" ACCORDION PIN W/ #8 HEAD * |
| (44) | POLYCARBONATE IMPACT RESISTANT HV WINDOW (SEE SHEET 27) |

*** HV PIN REQUIREMENTS AT EXTERIOR BLADE KNUCKLE FOR HV (1), HV (1A) & HV (2) BLADES.**

(1) HV PIN (43) SHALL ALWAYS BE USED AT ALL EXTERIOR BOTTOM KNUCKLES OF HV ACCORDION SYSTEM W/ HV (1) OR HV (1A) BLADE.

(2) HV PIN (42) MAY BE USED IN LIEU OF (43) AND ONLY AT EXTERIOR BOTTOM KNUCKLES OF HV ACCORDION SYSTEM W/ HV (2) BLADE WHEN CORRESPONDING TO INSTALLATIONS "CC" AND "DD", SHEET 22.

(3) HV PIN (42) OR (43) W/ 1/2" O.D. 1/16" THICK S.S. WASHER SHALL BE USED FOR DIRECT MOUNT INSTALLATION PER DETAIL X, SHEETS 11 & 24.




**TYPICAL SHUTTER ASSEMBLY**

SCALE: 3/8" = 1"




**WHEEL CARRIAGE DETAIL**

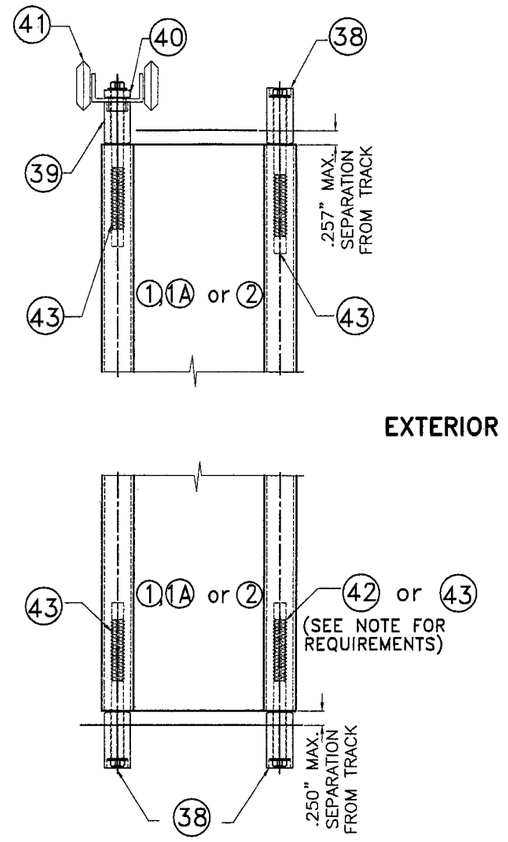N.T.S.




**ASSEMBLY LAYOUT**

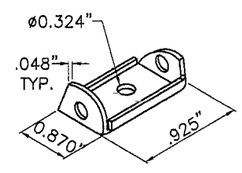N.T.S.

**FLORIDA BUILDING CODE (High Velocity Hurricane Zone)**

Approved as complying with the Florida Building Code
Date 08/04/2010
NOA# 10-0630.02
Miami Dade Product Control Division
By Helena A. Melo

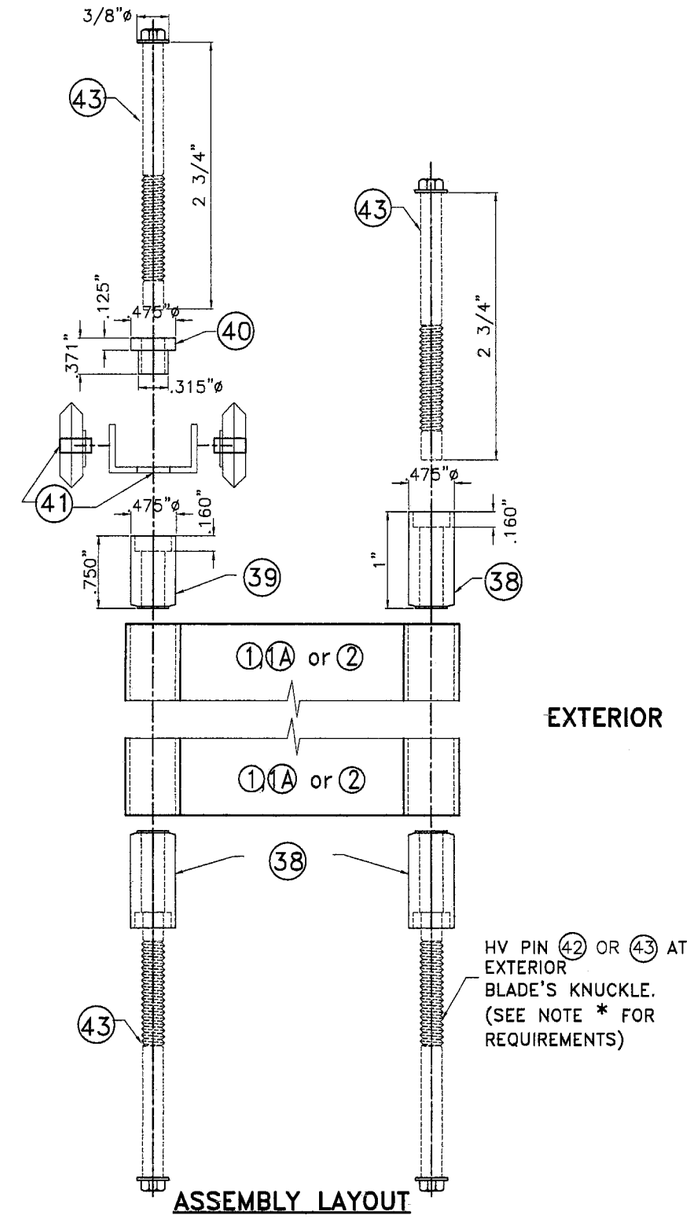MIAMI-DADE COUNTY

WALTER A. TILLIT JR. LICENSE No. 44167 STATE OF FLORIDA PROFESSIONAL ENGINEER

P.E. SEAL / SIGNATURE / DATE


TILTECO INC.

TILLIT TESTING & ENGINEERING COMPANY
6355 N.W. 36th. St., Ste. 305, VIRGINIA GARDENS, FLORIDA 33166
Phone : (305)871-1530 . Fax : (305)871-1531
e-mail: tilteco@aol.com
EB-0006719
WALTER A. TILLIT Jr. P.E.
FLORIDA Lic. # 44167

**FUJI ALUMINUM & SHUTTERS, INC.**

(ASSA # 235)
780 W. 27TH STREET
HIALEAH, FL. 33010
PHONE: (305) 889-0111. FAX: (305) 889-8486


© 2009 EASTERN METAL SUPPLY, INC.

**BERTHA HV™**
Accordion Shutter System

| REV.No | DESCRIPTION | DATE |
|---|---|---|
| 1 | | |
| 2 | | |
| 3 | | |
| 4 | | |
| 5 | | |
| 6 | | |

DRAWN BY: L.G.
DATE: 06/17/10
DRAWING No 10-062
SHEET 4 OF 28




## TYPICAL 1 HV BLADE SHUTTER ELEVATION

N.T.S.

## * NOTES ON HV LOCKS AND CENTERMATES:

1. **MANDATORY CONDITION #1:** ONE HV LOCK 24 or 25 SHALL BE USED AT 1/2 OF SHUTTER SPAN FOR ANY SPAN OR 12" ABOVE OR BELOW 1/2 OF SHUTTER SPAN FOR SPANS UP TO 105", AND FOR INSTALLATIONS AT ANY ELEVATION. HV LOCK 24 or 25 MAY BE USED AS AN INSIDE OR OUTSIDE LOCK, ATTACHED TO 21 OR 22 CENTERMATES W/(2) 1/4"ø-20 x 1/2" LONG FLAT HEAD S.S. M.S. LOCATION OF LOCK SHALL BE AS INDICATED ON TYPICAL SHUTTER ELEVATION.

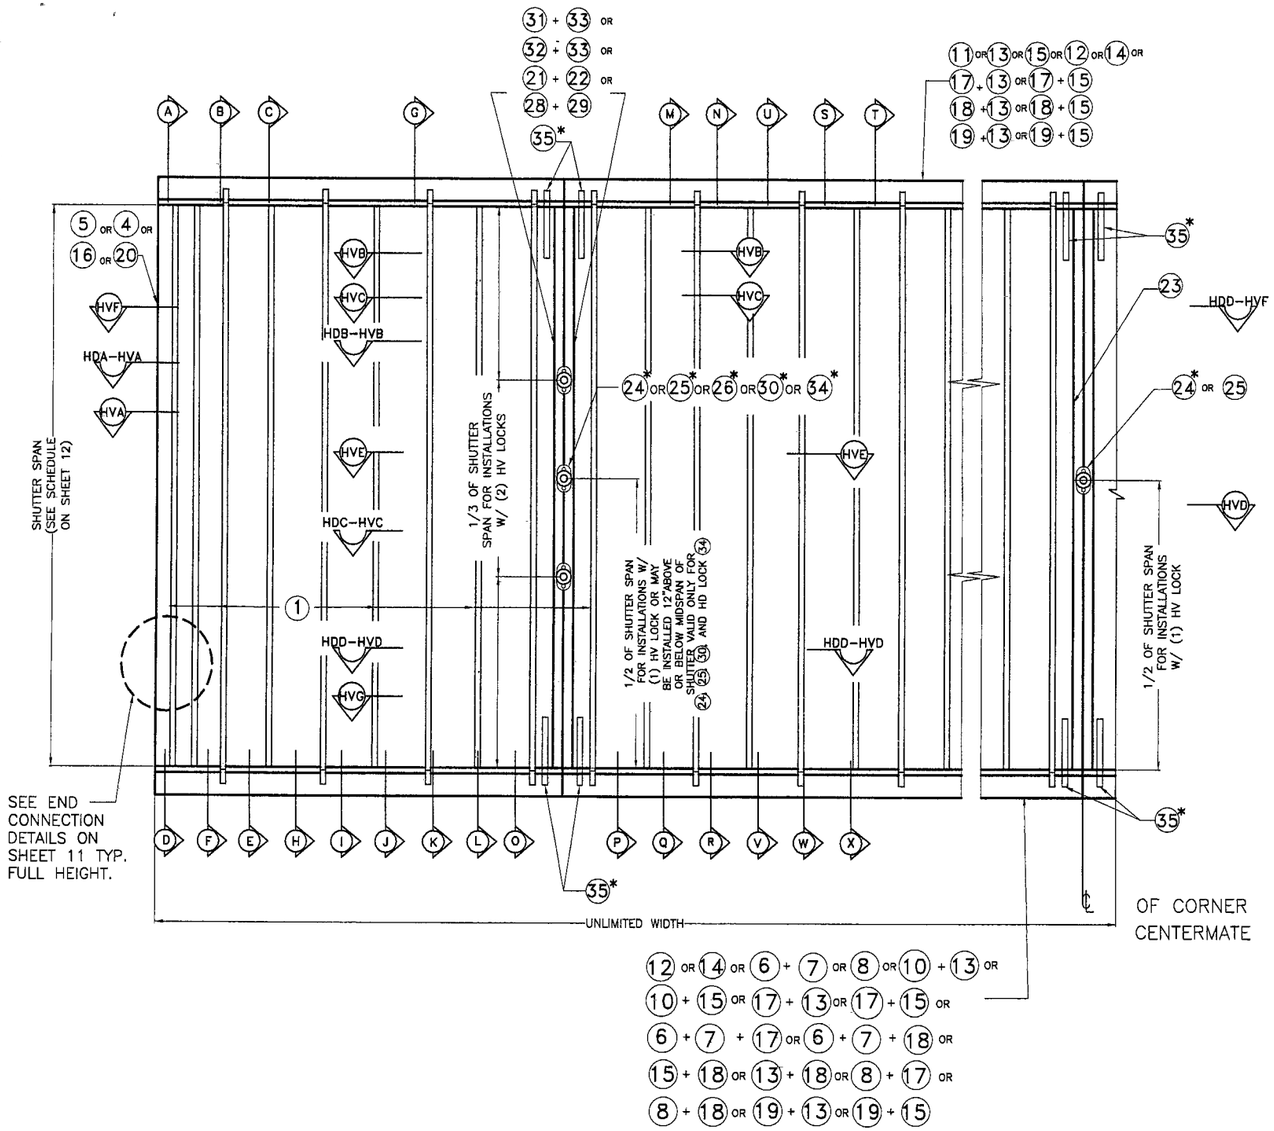2. **LIMITED MANDATORY CONDITION #2 ALTERNATE TO MANDATORY CONDITION #1 (VALID ONLY FOR FLOOR/CEILING INSTALLATIONS.** TWO HV LOCKS 24 OR 25 OR ONE HV LOCK 24 OR 25 W/ TWO LOCKING RODS 35 AT TOP & BOTTOM SHALL BE USED FOR ANY SPAN AND INSTALLATION AT ANY ELEVATION. HV LOCK 24 OR 25 SHALL BE ATTACHED TO 21 OR 22 CENTERMATES W/ SAME SPECIFICATIONS AS PER MANDATORY CONDITION #1. LOCATION OF LOCK/LOCKS AS APPLICABLE SHALL BE AS INDICATED ON TYPICAL SHUTTER ELEVATION. MAXIMUM SHUTTER SPAN SHALL BE DETERMINED AS PER SCHEDULE #3 ON SHEET 12.

3. **OPTIONAL CONDITION #1:** IF DESIRED, FOR BETTER PERFORMANCE OR FOR SECURITY PURPOSES, UP TO TWO HV LOCKS 24 , 25 OR 26 MAY BE USED AS AN INSIDE OR OUTSIDE LOCK. CONNECTION OF LOCKS TO CENTERMATES 21 OR 22 SHALL BE AS INDICATED ON NOTE (1) ABOVE.
LOCATION OF LOCKS SHALL BE AS INDICATED ON TYPICAL SHUTTER ELEVATION.

4. **OPTIONAL CONDITION #2 (VALID ONLY WHEN MANDATORY CONDITION #1 OR LIMITED MANDATORY CONDITION #2 IS USED W/TWO H.V. LOCKS):** LOCKING RODS 35 ARE NOT REQUIRED AT HURRICANE POSITION, BUT MAY BE USED IF DESIRED TO ENHANCE SHUTTER PERFORMANCE. LOCKING RODS 35 OR AN ALTERNATIVE DEVICE MAY ALSO BE USED AT STACKING POSITION (NON HURRICANE POSITION).

5. **MANDATORY CONDITION #2:** ONE HV LOCK 24 or 25 SHALL BE USED AT CORNER CENTERMATES FOR ANY SPAN AND INSTALLATIONS AT ANY ELEVATION. HV LOCK 24 or 25 SHALL BE USED AS AN OUTSIDE OR INSIDE LOCK, ATTACHED TO 23 CORNER CENTERMATE W/(2) 1/4"ø-20 x 1/2" LONG FLAT HEAD S.S. M.S. TWO LOCKING RODS 35 AT TOP & BOTTOM SHALL BE USED. LOCATION OF LOCK SHALL BE AS INDICATED ON TYPICAL SHUTTER ELEVATION. MAXIMUM SHUTTER SPAN SHALL BE DETERMINED AS PER SCHEDULES SHOWN ON SHEET 12.

6. **FIRST ALTERNATE TO MANDATORY CONDITION #1 VALID ONLY FOR HV LOCK 26 W/ SYMMETRICAL CENTERMATES 21 OR 22 :** ONE ALTERNATE HV LOCK 26 MAY BE USED IN LIEU OF HV LOCK 24 or 25 FOR ANY SPAN AND INSTALLATIONS AT ANY ELEVATION. ALTERNATE LOCK 26 MAY BE USED AS AN INSIDE OR OUTSIDE LOCK. ATTACHMENT OF 1/4"ø-20x3/4" S.S. THUMBSCREW TO 21 OR 22 CENTERMATES SHALL BE MADE W/ 1/4"ø-20x3/4" ALUM. RIVNUT AS SHOWN ON SECTION HVE, SHEET 8. ONE LOCK SHALL BE USED AT 1/2 OF SHUTTER SPAN OR TWO LOCKS AT 1/3 OF SHUTTER SPAN.

## *NOTES ON HV "T" LOCKS AND CENTERMATES:

1. **SECOND ALTERNATE TO MANDATORY CONDITION #1 VALID ONLY FOR HV "T" LOCK 30 , AND CENTERMATES 28 AND 29 :** ONE ALTERNATE HV "T" LOCK 30 MAY BE INSTALLED IN LIEU OF HV LOCKS 24 OR 25 FOR ANY SPAN AND INSTALLATION AT ANY ELEVATION. ALTERNATE LOCK 30 MAY BE USED AS AN INSIDE OR OUTSIDE LOCK. ATTACHMENT OF LOCK 30 INCLUDES USING REINFORCING LOCKER 27 , AS SHOWN ON SECTION HVG, SHEET 9, WHICH MUST BE CONNECTED TO CENTERMATES 28 AND 29 W/ 1/4"ø-20 x 1 1/2" LONG S.S. THREADED BOLT W/ 7/8"ø x 3/32" WINGNUT OR W/ 1/4"ø-20x1" S.S.M.S. INTO A 1/4"øx 5/8" RIVNUT. LOCK MAY BE INSTALLED AT MIDSPAN OR 12" MAXIMUM ABOVE AND BELOW MIDSPAN. USE OF TWO LOCKING RODS 35 TOP AND BOTOM IS MANDATORY.

## *NOTES ON HD LOCKS & CENTERMATES:

1. **HD LOCK 34 W/ HD CENTERMATES 31 OR 32 W/ 33** : ONE ALTERNATE HD LOCK 34 MAYBE USED IN LIEU OF HV LOCKS 24 OR 25 FOR ANY SPAN AND INSTALLATIONS AT ANY ELEVATION. ALTERNATE HD LOCK 34 MAY BE USED AS AN INSIDE OR OUTSIDE LOCK. ATTACHMENT OF HD LOCK 34 TO 33 IS W/ 3 #8 x 3/8" F.H. S.S.M.S., AND INCLUDES REINFORCEMENT INSERT 33 AS SHOWN ON SECTIONS HDB-HVB AND HDC-HVC, SHEET 10. LOCK MAY BE INSTALLED AT MIDSPAN OR 12" MAXIMUM BELOW OR ABOVE MIDSPAN. USE OF LOCKING RODS 35 IS COMPLETELY OPTIONAL.

FLORIDA BUILDING CODE (**H**igh **V**elocity **H**urricane **Z**one)

Approved as complying with the Florida Building Code
Date 08/04/2010
NOA# 10-0630.02
Miami Dade Product Control Division
By

MIAMI-DADE COUNTY

WALTER A. TILLIT JR. LICENSE No. 44167 STATE OF FLORIDA PROFESSIONAL ENGINEER

P.E. SEAL SIGNATURE & DATE

TILTECO INC.
TILLIT TESTING & ENGINEERING COMPANY
6355 N.W. 36th. St., Ste. 305, VIRGINIA GARDENS, FLORIDA 33166
Phone : (305)871-1530 . Fax : (305)871-1531
e-mail: tilteco@aol.com
EB-0006719
WALTER A. TILLIT Jr. P.E.
FLORIDA Lic. # 44167

**FUJI ALUMINUM & SHUTTERS, INC.**
(ASSA # 235)
780 W. 27TH STREET
HIALEAH, FL. 33010
PHONE: (305) 889-0111. FAX: (305) 889-8486

© 2009 EASTERN METAL SUPPLY, INC.

**BERTHA HV** ™
Accordion Shutter System

| REV.No | DESCRIPTION | DATE | DRAWN BY: L.G. |
|---|---|---|---|
| 1 | | | DATE: 06/17/10 |
| 2 | | | DRAWING No |
| 3 | | | 10-062 |
| 4 | | | |
| 5 | | | SHEET |
| 6 | | | 5 OF 28 |




## (A) HV WALL HEADER INSTALLATION




## (B) HV WALL HEADER INSTALLATION

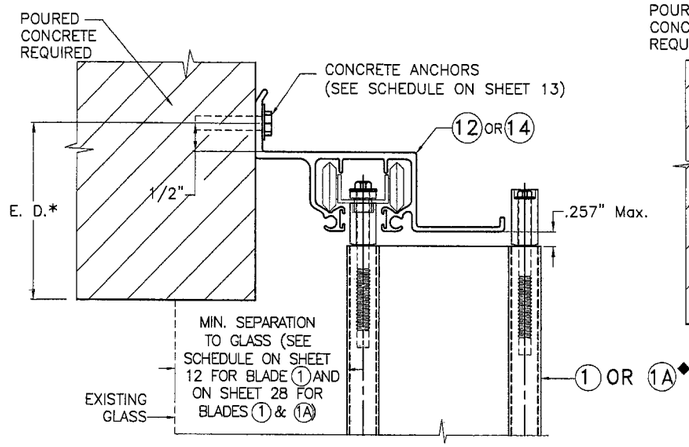


## (C) HV WALL HEADER INSTALLATION

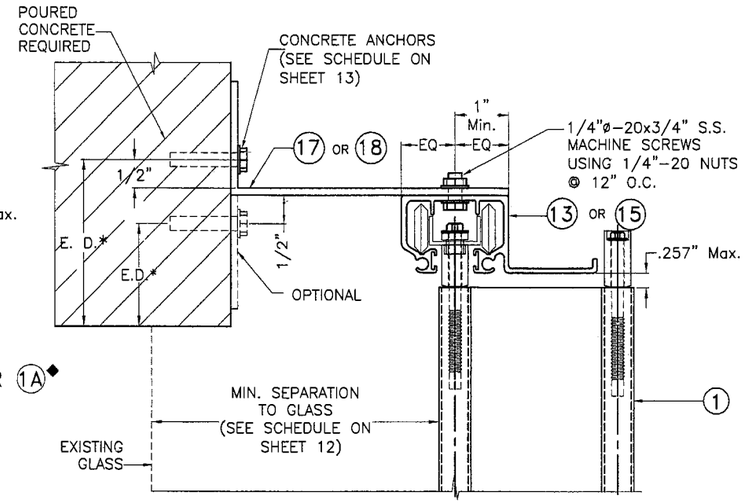


## (D) HV WALL SILL INSTALLATION

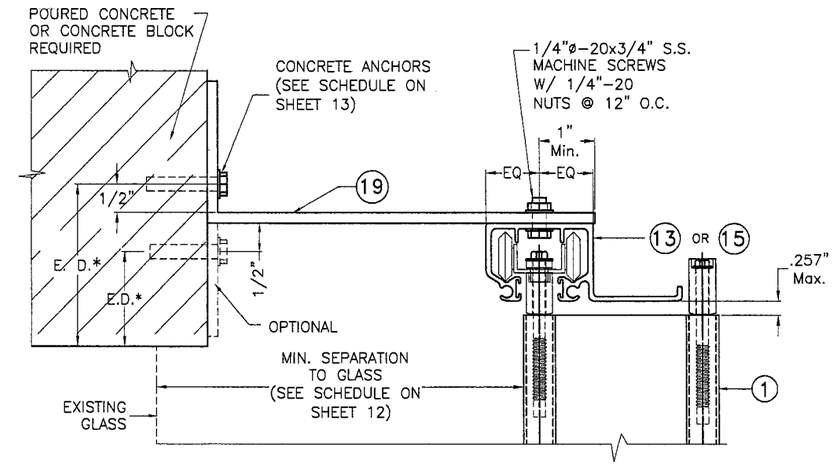


## (E) HV WALL SILL INSTALLATION

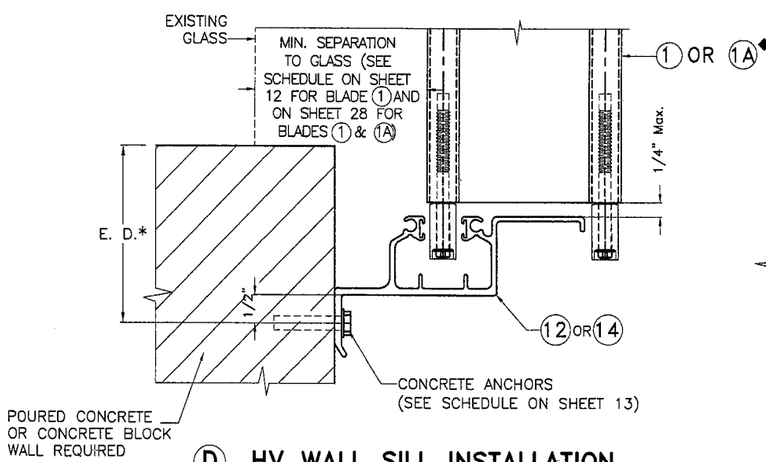


## (F) HV WALL SILL INSTALLATION

# INSTALLATION DETAILS W/ (1) HV BLADE & ((1) HV + (1A) HV BLADES) AS APPLICABLE

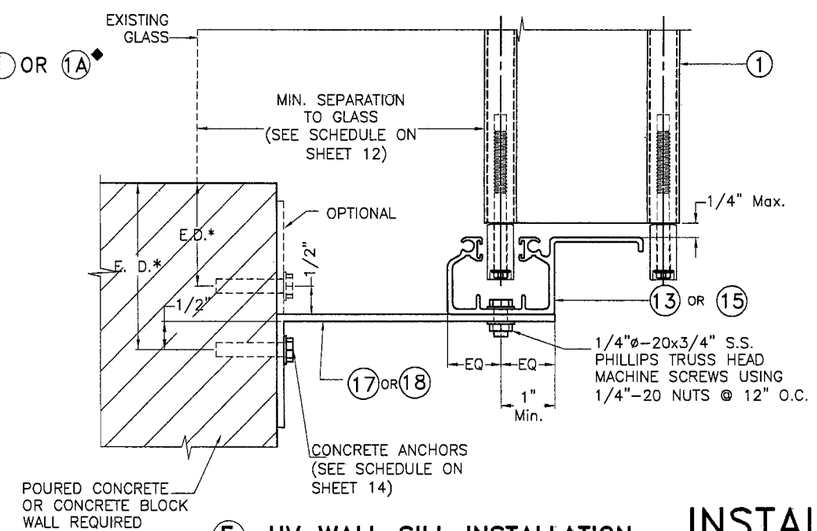NOTE FOR COMBINATION OF SECTIONS:

1– SEE SHEET 4 FOR TYPICAL SHUTTER ASSEMBLY
2– MOUNTING SECTIONS CAN BE COMBINED IN ANY WAY TO SUIT ANY INSTALLATION.

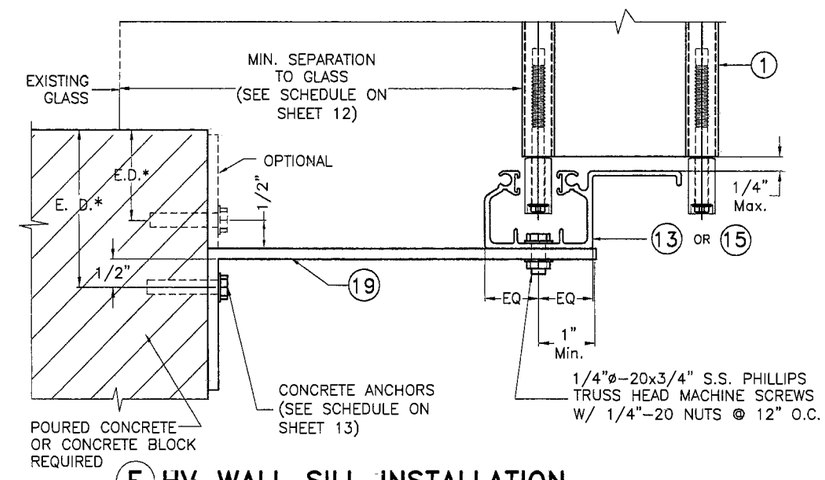* E. D. = EDGE DISTANCE (SEE SPECIFICATIONS ON SHEET 14)

◆ SEE LIMITATIONS OF USE FOR BLADE (1A) ON SHEET 28

FLORIDA BUILDING CODE (**H**igh **V**elocity **H**urricane **Z**one)

Approved as complying with the Florida Building Code
Date 08/04/2010
NOA# 10-0630.02
Miami Dade Product Control Division
By

MIAMI-DADE COUNTY

WALTER A. TILLIT JR. LICENSE No. 44167 STATE OF FLORIDA PROFESSIONAL ENGINEER

P.E. SEAL/SIGNATURE/DATE


TILTECO INC.
TILLIT TESTING & ENGINEERING COMPANY
6355 N.W. 36th. St., Ste. 305, VIRGINIA GARDENS, FLORIDA 33166
Phone : (305)871-1530 . Fax : (305)871-1531
e-mail: tilteco@aol.com
EB-0006719
WALTER A. TILLIT Jr. P.E.
FLORIDA Lic. # 44167


**FUJI ALUMINUM & SHUTTERS, INC.**

(ASSA # 235)
780 W. 27TH STREET
HIALEAH, FL. 33010
PHONE: (305) 889-0111. FAX: (305) 889-8486

© 2009 EASTERN METAL SUPPLY, INC.

**BERTHA HV** ™
Accordion Shutter System

| REV.No | DESCRIPTION | DATE |
|---|---|---|
| 1 | | |
| 2 | | |
| 3 | | |
| 4 | | |
| 5 | | |
| 6 | | |

DRAWN BY: L.G.
DATE: 06/17/10
DRAWING No 10-062
SHEET 6 OF 28




## G HV CEILING INSTALLATION




## H HV FLOOR INSTALLATION †

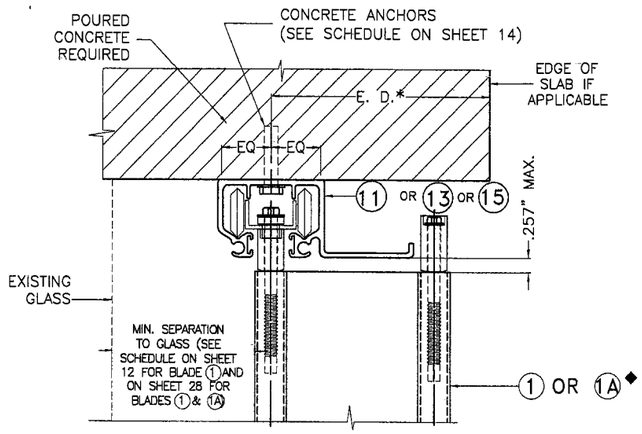


## I HV WALK-OVER INSTALLATION

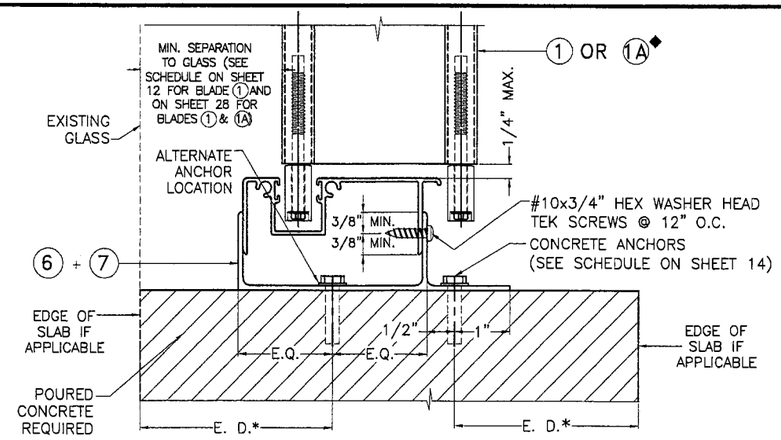


## J HV RAINGUARD INSTALLATION †

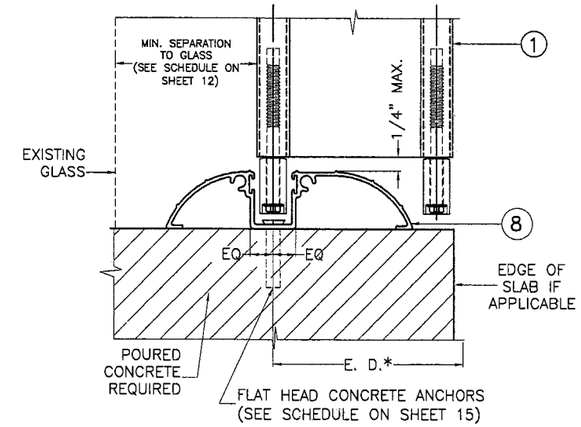


## K HV WALL FLOOR INSTALLATION

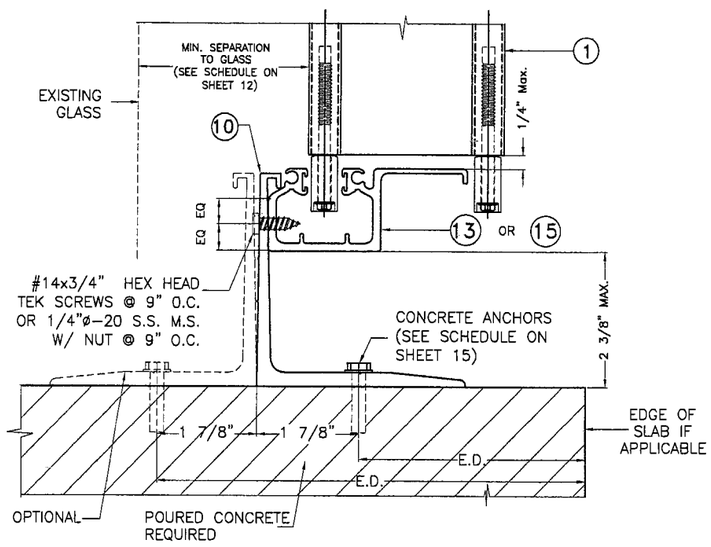


## L HV WALL WALK-OVER INSTALLATION

# INSTALLATION DETAILS W/ 1 HV BLADE & (1 HV + 1A HV BLADES) AS APPLICABLE

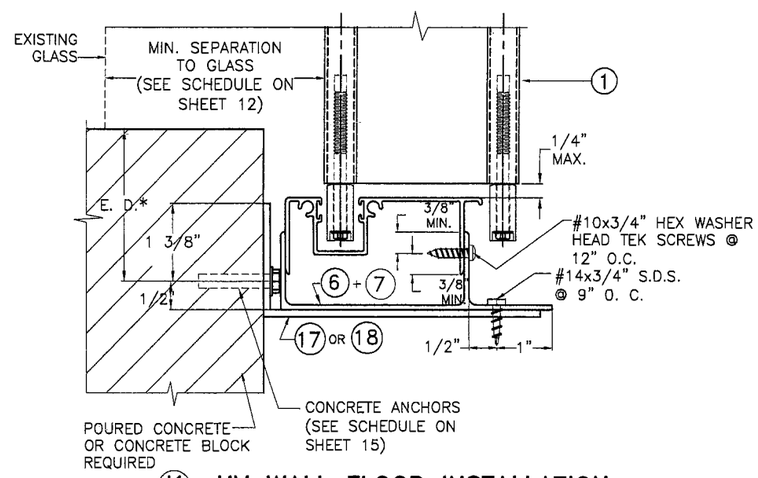NOTE FOR COMBINATION OF SECTIONS:

1- SEE SHEET 4 FOR TYPICAL SHUTTER ASSEMBLY
2- MOUNTING SECTIONS CAN BE COMBINED IN ANY WAY TO SUIT ANY INSTALLATION.

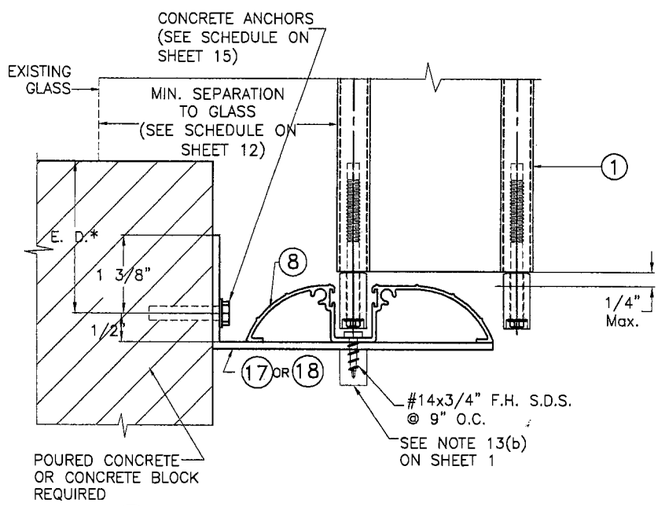* E. D. = EDGE DISTANCE (SEE SPECIFICATIONS ON SHEET 14)

NOTE:

† THIS INSTALLATION SHALL BE REMOVABLE WHEN PERFORMED ADJACENT TO AN OPERABLE EXIT OR ENTRANCE

◆ SEE LIMITATIONS OF USE FOR BLADE 1A ON SHEET 28

FLORIDA BUILDING CODE (**H**igh **V**elocity **H**urricane **Z**one)

Approved as complying with the Florida Building Code
Date 08/04/2010
NOA# 10-0630.02
Miami Dade Product Control Division
By

MIAMI-DADE COUNTY

WALTER A. TILLIT JR. LICENSE No. 44167 STATE OF FLORIDA PROFESSIONAL ENGINEER

P.E. SEAL/SIGNATURE/DATE


TILTECO INC.
TILLIT TESTING & ENGINEERING COMPANY
6355 N.W. 36th. St., Ste. 305, VIRGINIA GARDENS, FLORIDA 33166
Phone : (305)871-1530 . Fax : (305)871-1531
e-mail: tilteco@aol.com
EB-0006719
WALTER A. TILLIT Jr. P.E.
FLORIDA Lic. # 44167


**FUJI ALUMINUM & SHUTTERS, INC.**

(ASSA # 235)

780 W. 27TH STREET
HIALEAH, FL. 33010
PHONE: (305) 889-0111. FAX: (305) 889-8486

© 2009 EASTERN METAL SUPPLY, INC.

**BERTHA HV** ™
Accordion Shutter System

| REV.No | DESCRIPTION | DATE | DRAWN BY: L.G. |
|---|---|---|---|
| 1 | | | DATE: 06/17/10 |
| 2 | | | DRAWING No |
| 3 | | | 10-062 |
| 4 | | | |
| 5 | | | SHEET |
| 6 | | | 7 OF 28 |

SEE END WALL CONNECTION DETAILS ON SHEETS 11 & 20

# INSTALLATIONS W/ (1) HV BLADE W/ HV CENTERMATES (21), (22) OR (23)

* SEE NOTES ON LOCKING RODS (35), HV LOCKS (24) or (25) AND ALTERNATE HV LOCK (26) ON SHEET 5.

** BLADE SLACK DETAIL HVF IS VALID FOR ALL CENTERMATES APPLICATION WITH BLADE (1)

SEE END WALL CONNECTION DETAILS ON SHEETS 11 & 20




FLORIDA BUILDING CODE (High Velocity Hurricane Zone)

Approved as complying with the Florida Building Code
Date 08/04/2010
NOA# 10-0630.02
Miami Dade Product Control Division
By

MIAMI-DADE COUNTY

WALTER A. TILLIT JR. LICENSE No. 44167 STATE OF FLORIDA PROFESSIONAL ENGINEER

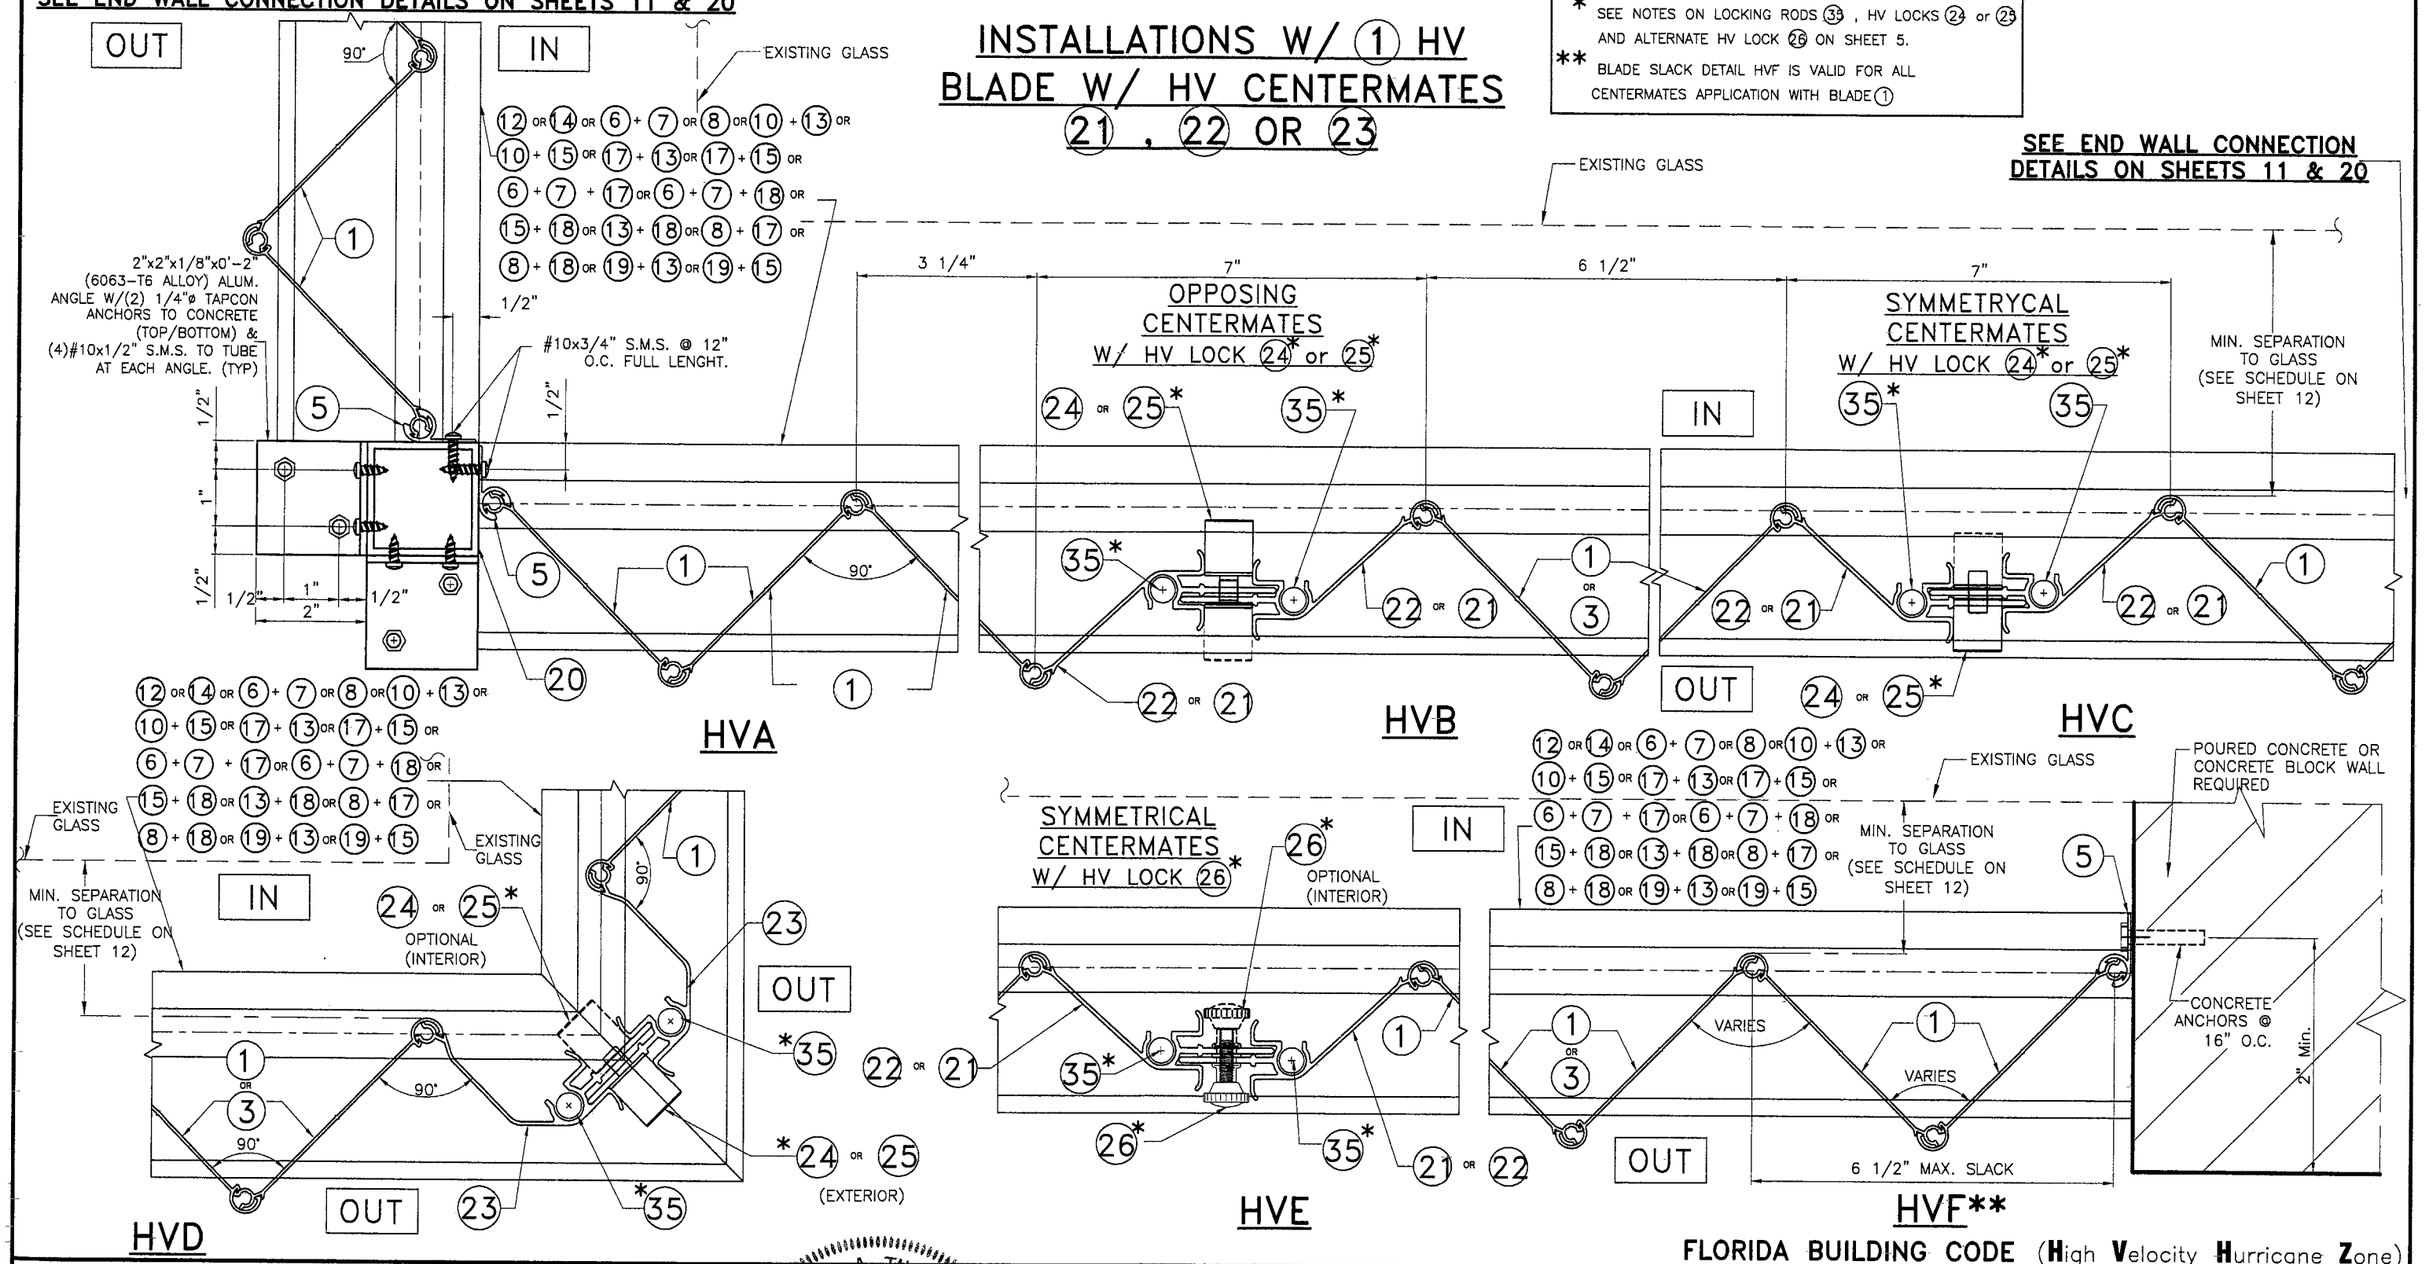P.E. SEAL/SIGNATURE/DATE


TILTECO INC.
TILLIT TESTING & ENGINEERING COMPANY
6355 N.W. 36th. St., Ste. 305, VIRGINIA GARDENS, FLORIDA 33166
Phone : (305)871-1530 . Fax : (305)871-1531
e-mail: tilteco@aol.com
EB-0006719
WALTER A. TILLIT Jr. P.E.
FLORIDA Lic. # 44167



FUJI ALUMINUM & SHUTTERS, INC.
(ASSA # 235)
780 W. 27TH STREET
HIALEAH, FL. 33010
PHONE: (305) 889-0111. FAX: (305) 889-8486


© 2009 EASTERN METAL SUPPLY, INC.

**BERTHA HV™**
Accordion Shutter System

| REV.No | DESCRIPTION | DATE |
|---|---|---|
| 1 | | |
| 2 | | |
| 3 | | |
| 4 | | |
| 5 | | |
| 6 | | |

DRAWN BY: L.G.
DATE: 06/17/10
DRAWING No 10-062
SHEET 8 OF 28

# ALTERNATE INSTALLATION W/HV "T" LOCK (30), HV MALE/FEMALE "T" LOCKS CENTERMATES (28), (29) & LOCKERS (27) W/ (1) HV BLADE *

SEE END CONNECTION DETAILS ON SHEETS 11 & 20

* BLADE (1) SLACK DETAIL HVF, INDICATED ON SHEET 8, AS WELL AS UNIVERSAL FLOATING BLADE (3) DETAIL HDD–HVD, INDICATED ON SHEET 10, MAY BE USED WITH THIS ALTERNATE INSTALLATION DETAIL HVG SHOWN IN THIS SHEET.




SEE END CONNECTION DETAILS ON SHEETS 11 & 20

* SEE NOTE 6 FOR HV LOCK (30), "T" LOCK, ON SHEET 5.

† SERIES 9444 ALUMINUM (2024–T3 ALLOY) LARGE FLANGE THIN SHEET NUTSERT, PART # 0820, AS MANUFACTURED BY AVDEL CHERRY TEXTORN, PARSIPPENY, NEW JERSEY 07054 OR EQUAL.

## HVG*

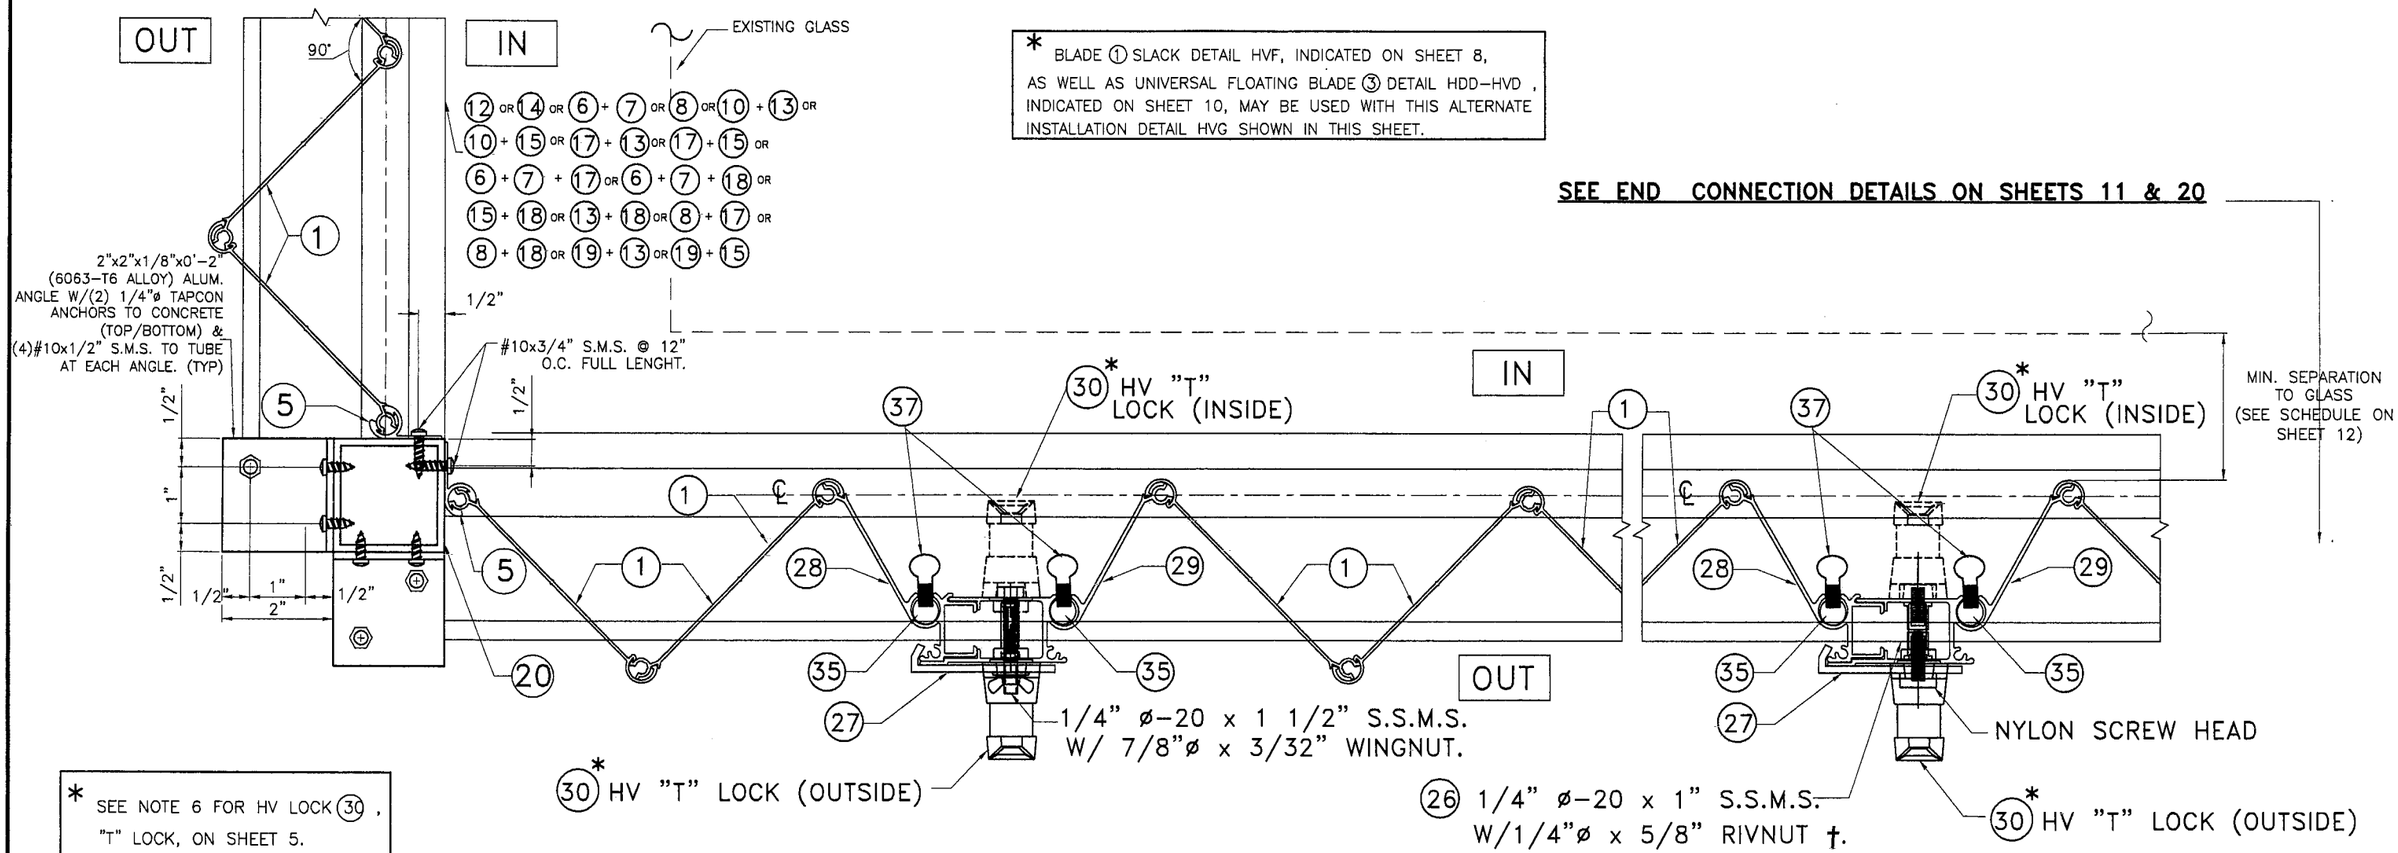FLORIDA BUILDING CODE (High Velocity Hurricane Zone)

Approved as complying with the Florida Building Code
Date 08/04/2010
NOA# 10-0630.02
Miami Dade Product Control Division
By

MIAMI–DADE COUNTY

WALTER A. TILLIT JR. LICENSE No. 44167 STATE OF FLORIDA PROFESSIONAL ENGINEER

P.E. SEAL/SIGNATURE/DATE


TILTECO INC.
TILLIT TESTING & ENGINEERING COMPANY
6355 N.W. 36th. St., Ste. 305, VIRGINIA GARDENS, FLORIDA 33166
Phone : (305)871–1530 . Fax : (305)871–1531
e–mail: tilteco@aol.com
EB–0006719
WALTER A. TILLIT Jr. P.E.
FLORIDA Lic. # 44167


**FUJI ALUMINUM & SHUTTERS, INC.**
(ASSA # 235)
780 W. 27TH STREET
HIALEAH, FL. 33010
PHONE: (305) 889–0111. FAX: (305) 889–8486

© 2009 EASTERN METAL SUPPLY, INC.

**BERTHA HV** ™
Accordion Shutter System

| REV.No | DESCRIPTION | DATE | DRAWN BY: L.G. |
|---|---|---|---|
| 1 | | | DATE: 06/17/10 |
| 2 | | | DRAWING No |
| 3 | | | 10–062 |
| 4 | | | |
| 5 | | | SHEET |
| 6 | | | 9 OF 28 |

SEE END WALL CONNECTION DETAILS ON SHEETS 11 & 20

# INSTALLATION (1) HV BLADE W/ HD CENTERMATES (31), (32), (33)




* SEE NOTES ON LOCKING RODS (35) & HD (34) LOCKS ON SHEET 5

** UNIVERSAL FLOATING BLADE (3) DETAIL HDD-HVD IS VALID FOR ALL CENTERMATES APPLICATIONS WITH BLADE (1)




HDD-HVD**

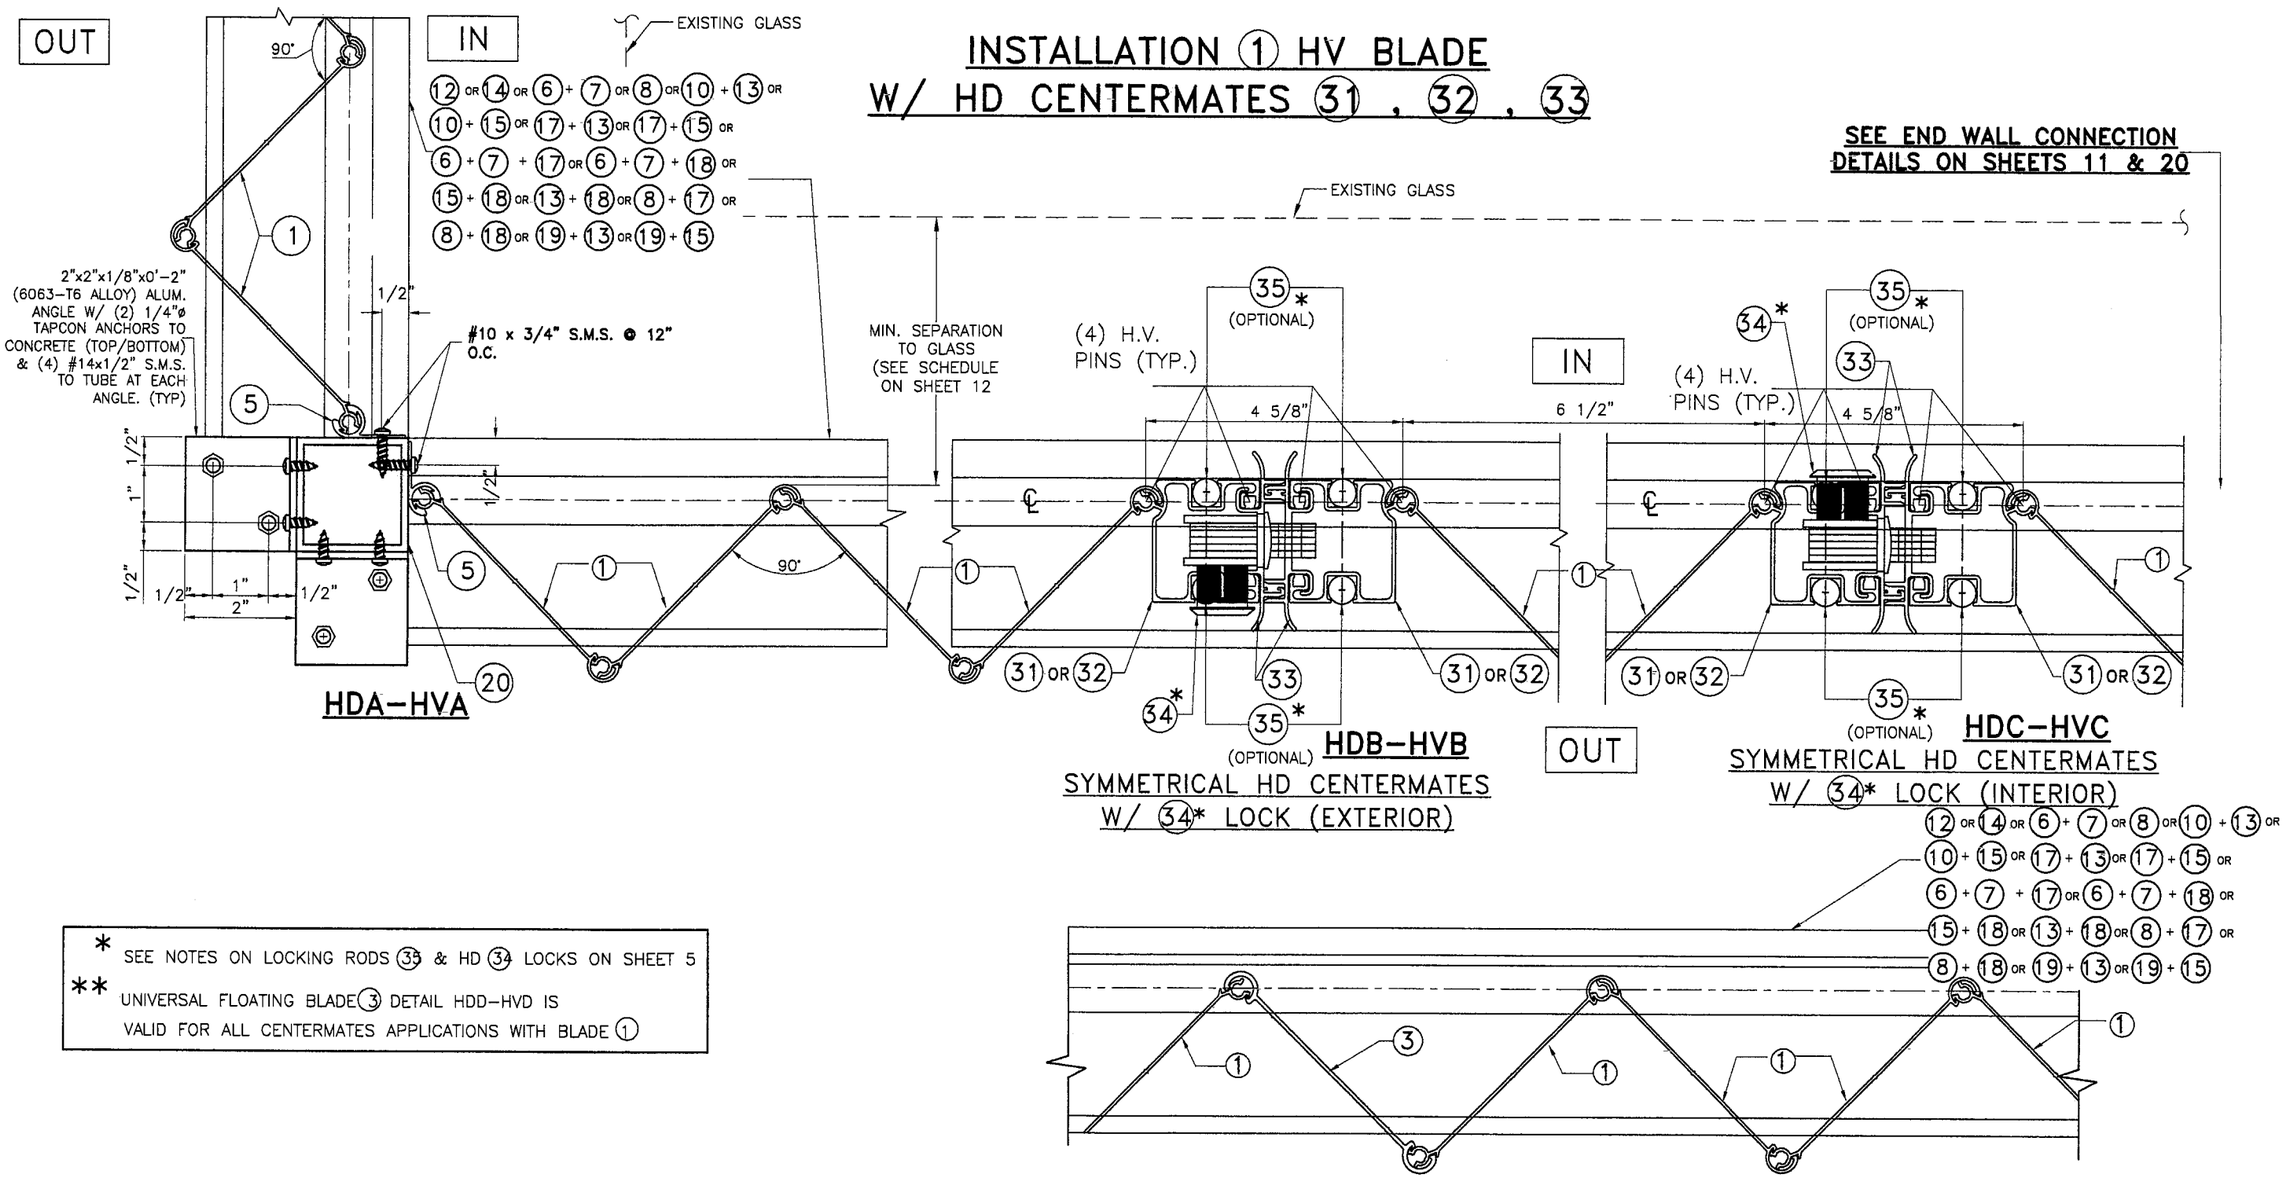FLORIDA BUILDING CODE (**H**igh **V**elocity **H**urricane **Z**one)

Approved as complying with the Florida Building Code
Date 08/04/2010
NOA# 10-0630.02
Miami Dade Product Control Division
By

MIAMI-DADE COUNTY

WALTER A. TILLIT JR. LICENSE No. 44167 STATE OF FLORIDA PROFESSIONAL ENGINEER

P.E. SEAL/SIGNATURE/DATE


TILTECO INC.
TILLIT TESTING & ENGINEERING COMPANY
6355 N.W. 36th. St., Ste. 305, VIRGINIA GARDENS, FLORIDA 33166
Phone : (305)871-1530 . Fax : (305)871-1531
e-mail: tilteco@aol.com
EB-0006719
WALTER A. TILLIT Jr. P.E.
FLORIDA Lic. # 44167


**FUJI ALUMINUM & SHUTTERS, INC.**

(ASSA # 235)
780 W. 27TH STREET
HIALEAH, FL. 33010
PHONE: (305) 889-0111. FAX: (305) 889-8486

© 2009 EASTERN METAL SUPPLY, INC.

**BERTHA HV** ™
Accordion Shutter System

| REV.No | DESCRIPTION | DATE |
|---|---|---|
| 1 | | |
| 2 | | |
| 3 | | |
| 4 | | |
| 5 | | |
| 6 | | |

DRAWN BY: L.G.
DATE: 06/17/10
DRAWING No 10-062
SHEET 10 OF 28




END CONNECTION DETAIL 1




END CONNECTION DETAIL 2

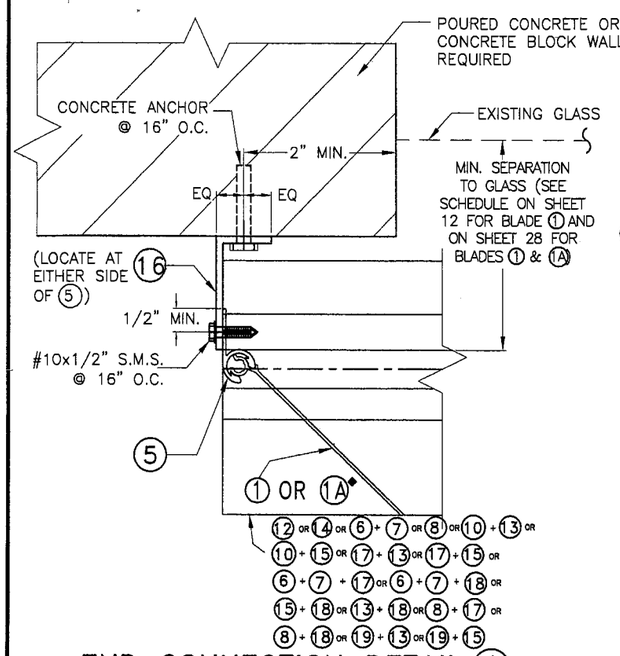


END CONNECTION DETAIL 3

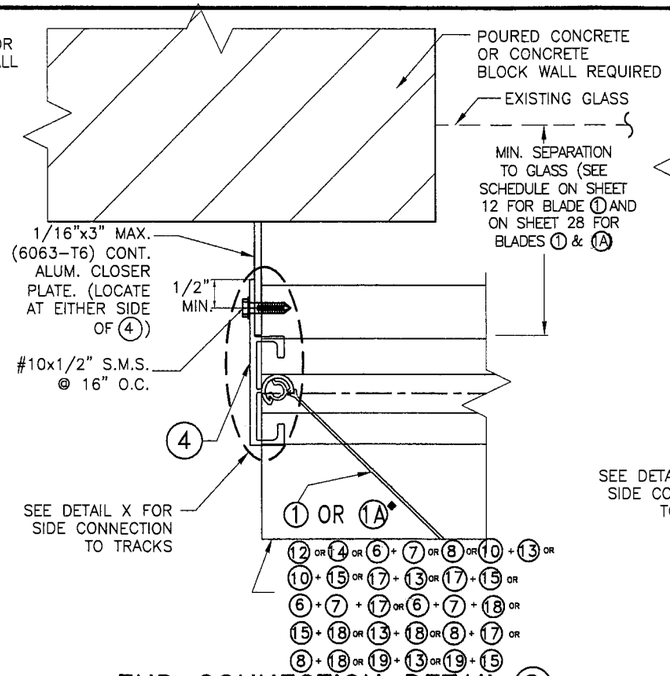


END CONNECTION DETAIL 4

♣ REQUIRED ONLY FOR SPANS GREATER THAN 12'-0"

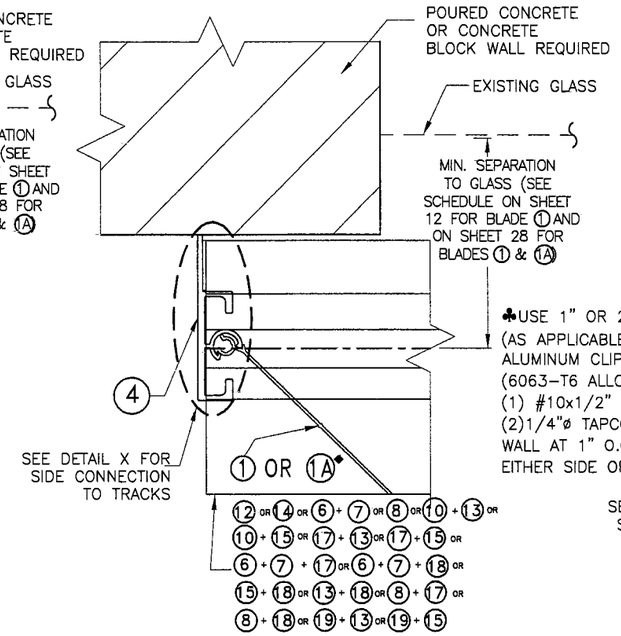


END CONNECTION DETAIL 5

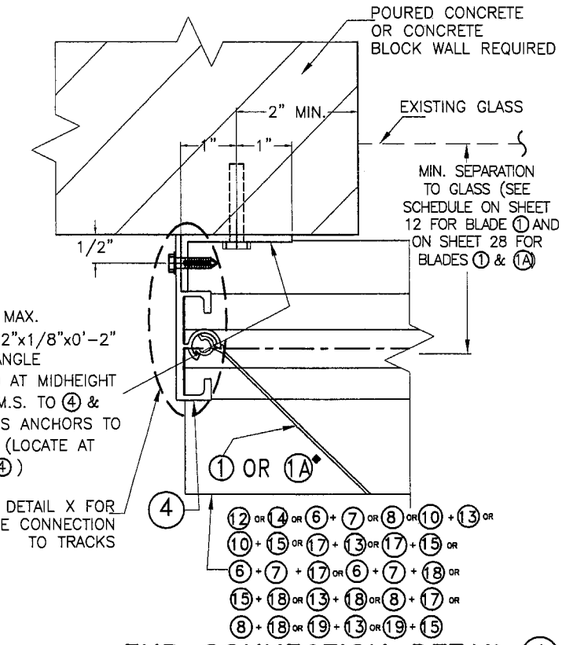


END CONNECTION DETAIL 6

◆ SEE LIMITATIONS OF USE FOR BLADE 1A ON SHEET 28

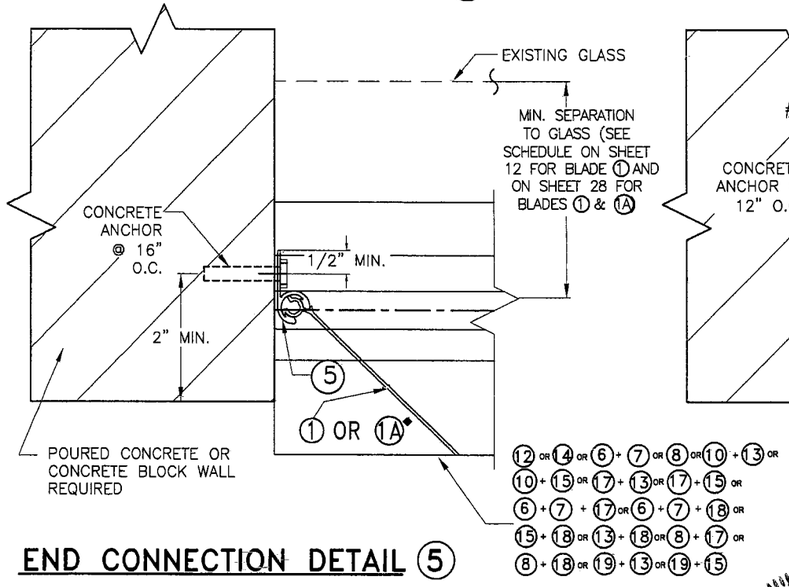


END INSTALLATION

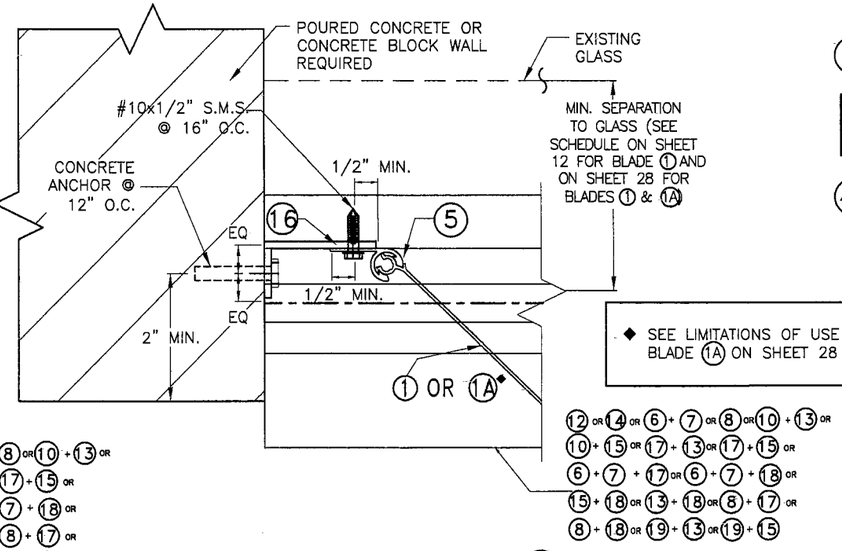1 HV BLADE OR 1A HV WINDOW BLADE INTO CONCRETE OR CONCRETE BLOCK WALL.

FLORIDA BUILDING CODE (**H**igh **V**elocity **H**urricane **Z**one)

Approved as complying with the Florida Building Code
Date 08/04/2010
NOA# 10-0630.02
Miami Dade Product Control Division
By

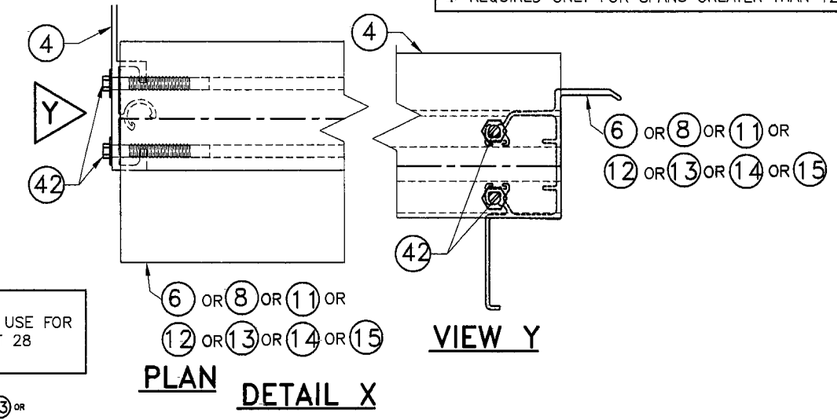MIAMI-DADE COUNTY

WALTER A. TILLIT JR. LICENSE No. 44167 STATE OF FLORIDA PROFESSIONAL ENGINEER

P.E. SEAL/SIGNATURE/DATE


TILTECO INC.

TILLIT TESTING & ENGINEERING COMPANY
6355 N.W. 36th. St., Ste. 305, VIRGINIA GARDENS, FLORIDA 33166
Phone : (305)871-1530 . Fax : (305)871-1531
e-mail: tilteco@aol.com
EB-0006719
WALTER A. TILLIT Jr. P.E.
FLORIDA Lic. # 44167


**FUJI ALUMINUM & SHUTTERS, INC.**

(ASSA # 235)

780 W. 27TH STREET
HIALEAH, FL. 33010
PHONE: (305) 889-0111. FAX: (305) 889-8486

© 2009 EASTERN METAL SUPPLY, INC.

**BERTHA HV** ™
Accordion Shutter System

| REV.No | DESCRIPTION | DATE |
|---|---|---|
| 1 | | |
| 2 | | |
| 3 | | |
| 4 | | |
| 5 | | |
| 6 | | |

DRAWN BY: L.G.
DATE: 06/17/10
DRAWING No 10-062
SHEET 11 OF 28

## SCHEDULE #1

MAXIMUM SHUTTER SPAN* "L+" OR "L−" (ft.) FOR INSTALLATIONS W/ SYMMETRICAL CENTERMATES, 21 & 22 or 31 or 32 W/ ONE HV LOCK 24 or 25 or 26 or HD LOCK 34 W/ NO LOCKING RODS 35 OR CENTERMATES 28 & 29 W/ ONE HV LOCK 30 W/ TWO LOCKING RODS 35 TOP & BOTTOM ♦(SEE NOTE †)

| MAXIMUM DESIGN LOAD (p.s.f.) (+ OR −) | CONCRETE & WOOD INSTALLATIONS ▲ | | | |
|---|---|---|---|---|
| | WALL MOUNTING | | FLOOR/CEILING MOUNTING | |
| | L + (ft) | L − (ft) | L + (ft) | L − (ft) |
| 30 | 13'−2" | 16'−0" | 13'−2" | 16'−0" |
| 35 | 12'−8" | 14'−10" | 12'−8" | 14'−10" |
| 40 | 12'−3" | 13'−10" | 12'−3" | 13'−10" |
| 45 | 11'−11" | 13'−1" | 11'−11" | 13'−1" |
| 50 | 11'−7" | 12'−5" | 11'−7" | 12'−5" |
| 55 | 11'−4" | 11'−10" | 11'−4" | 11'−10" |
| 60 | 11'−1" | 11'−4" | 11'−0" | 11'−4" |
| 65 | 10'−10" | 10'−10" | 10'−7" | 10'−10" |
| 70 | 10'−6" | 10'−6" | 10'−2" | 10'−6" |
| 75 | 10'−1" | 10'−1" | 9'−10" | 10'−1" |
| 80 | 9'−10" | 9'−9" | 9'−7" | 9'−10" |
| 85 | 9'−6" | 9'−6" | 9'−3" | 9'−6" |
| 90 | 9'−3" | 9'−3" | 9'−0" | 9'−3" |
| 95 | 9'−0" | 8'−9" | 8'−9" | 9'−0" |
| 100 | 8'−9" | 8'−4" | 8'−6" | 8'−9" |
| 105 | 8'−7" | 7'−11" | 8'−4" | 8'−4" |
| 110 | 8'−4" | 7'−7" | 8'−2" | 7'−11" |
| 115 | 8'−2" | 7'−3" | 8'−0" | 7'−7" |
| 120 | 8'−0" | 6'−11" | 7'−10" | 7'−4" |
| 125 | 7'−10" | 6'−8" | 7'−8" | 7'−0" |
| 130 | 7'−8" | 6'−5" | 7'−6" | 6'−9" |
| 135 | 7'−7" | 6'−2" | 7'−4" | 6'−6" |
| 140 | 7'−5" | 5'−11" | 7'−3" | 6'−3" |
| 145 | 7'−3" | 5'−9" | 7'−1" | 6'−0" |
| 150 | 7'−2" | 5'−7" | 7'−0" | 5'−10" |
| 155 | 7'−0" | 5'−5" | 6'−10" | 5'−8" |
| 160 | 6'−11" | 5'−2" | 6'−9" | 5'−6" |
| 165 | 6'−10" | 5'−1" | 6'−8" | 5'−4" |
| 170 | 6'−9" | 4'−11" | 6'−7" | 5'−2" |
| 175 | 6'−7" | 4'−9" | 6'−5" | 5'−0" |
| 180 | 6'−6" | 4'−8" | 6'−4" | 4'−10" |
| 185 | 6'−5" | 4'−6" | 6'−3" | 4'−9" |
| 190 | 6'−4" | 4'−5" | 6'−2" | 4'−7" |
| 195 | 6'−3" | 4'−3" | 6'−1" | 4'−6" |
| 200 | 6'−2" | 4'−2" | 6'−0" | 4'−5" |
| 205 | 6'−0" | 4'−1" | 6'−0" | 4'−3" |

## SCHEDULE #2

MAXIMUM SHUTTER SPAN* "L+" OR "L−" (ft.) FOR INSTALLATIONS W/ OPPOSING CENTERMATES, 21 & 22 ONE HV LOCK 24 OR 25 OR 26 W/ NO LOCKING RODS 35 ♦(SEE NOTE †)

| MAXIMUM DESIGN LOAD (p.s.f.) (+ OR −) | CONCRETE & WOOD INSTALLATIONS ▲ | |
|---|---|---|
| | WALL MOUNTINGS & FLOOR/CEILING MOUNTINGS | |
| | L + (ft) | L − (ft) |
| 30 | 12'−3" | 14'−9" |
| 35 | 11'−9" | 13'−8" |
| 40 | 11'−4" | 12'−9" |
| 45 | 11'−1" | 12'−0" |
| 50 | 10'−9" | 11'−5" |
| 55 | 10'−6" | 10'−11" |
| 60 | 10'−3" | 10'−5" |
| 65 | 10'−0" | 10'−0" |
| 70 | 9'−8" | 9'−8" |
| 75 | 9'−4" | 9'−4" |
| 80 | 9'−0" | 9'−0" |
| 85 | 8'−9" | 8'−9" |
| 90 | 8'−6" | 8'−6" |
| 95 | 8'−3" | 8'−3" |
| 100 | 8'−1" | 8'−1" |
| 105 | 7'−11" | 7'−11" |
| 110 | 7'−8" | 7'−7" |
| 115 | 7'−6" | 7'−3" |
| 120 | 7'−4" | 6'−11" |
| 125 | 7'−3" | 6'−8" |
| 130 | 7'−1" | 6'−5" |
| 135 | 6'−11" | 6'−2" |
| 140 | 6'−10" | 5'−11" |
| 145 | 6'−8" | 5'−9" |
| 150 | 6'−7" | 5'−7" |
| 155 | 6'−6" | 5'−5" |
| 160 | 6'−5" | 5'−2" |
| 165 | 6'−3" | 5'−1" |
| 170 | 6'−2" | 4'−11" |
| 175 | 6'−1" | 4'−9" |
| 180 | 6'−0" | 4'−8" |
| 185 | 5'−11" | 4'−6" |
| 190 | 5'−10" | 4'−5" |
| 195 | 5'−9" | 4'−3" |
| 200 | 5'−9" | 4'−2" |
| 205 | 5'−8" | 4'−1" |

## SCHEDULE #3

MAXIMUM SHUTTER SPAN* "L+" OR "L−" (ft.) INSTALLATIONS W/ SYMMETRICAL CENTERMATES, 21 & 22 W/ TWO HV 24 OR 25 OR 26 LOCKS OR TWO LOCKING RODS 35 TOP/BOTTOM W/ ONE HV LOCK 24 OR 25 OR 26♦ (SEE NOTE †)

| MAXIMUM DESIGN LOAD (p.s.f.) (+ OR −) | CONCRETE & WOOD INSTALLATIONS ▲ | |
|---|---|---|
| | FLOOR/CEILING MOUNTING | |
| | L + (ft) | L − (ft) |
| 30 | 13'−1" | 16'−0" |
| 35 | 12'−7" | 15'−7" |
| 40 | 12'−2" | 15'−2" |
| 45 | 11'−9" | 14'−3" |
| 50 | 11'−6" | 13'−7" |
| 55 | 11'−3" | 12'−11" |
| 60 | 11'−0" | 12'−4" |
| 65 | 10'−9" | 11'−11" |
| 70 | 10'−7" | 11'−5" |
| 75 | 10'−4" | 11'−1" |
| 80 | 10'−0" | 10'−9" |
| 85 | 9'−9" | 10'−5" |
| 90 | 9'−5" | 10'−1" |
| 95 | 9'−2" | 9'−10" |
| 100 | 9'−0" | 9'−7" |
| 105 | 8'−9" | 9'−4" |
| 110 | 8'−7" | 9'−2" |
| 115 | 8'−4" | 8'−11" |
| 120 | 8'−2" | 8'−9" |
| 125 | 8'−0" | 8'−5" |
| 130 | 7'−10" | 8'−1" |
| 135 | 7'−9" | 7'−9" |
| 140 | 7'−7" | 7'−6" |
| 145 | 7'−5" | 7'−3" |
| 150 | 7'−4" | 7'−0" |
| 155 | 7'−2" | 6'−9" |
| 160 | 7'−1" | 6'−7" |
| 165 | 7'−0" | 6'−4" |
| 170 | 6'−11" | 6'−2" |
| 175 | 6'−9" | 6'−0" |
| 180 | 6'−8" | 5'−10" |
| 185 | 6'−7" | 5'−8" |
| 190 | 6'−6" | 5'−6" |
| 195 | 6'−5" | 5'−5" |
| 200 | 6'−4" | 5'−3" |
| 205 | 6'−3" | 5'−1" |

## * NOTES:

(1) L+: MAXIMUM ALLOWABLE SPAN FOR A GIVEN POSITIVE DESIGN LOAD.
L−: MAX. ALLOWABLE SPAN FOR A GIVEN NEGATIVE DESIGN LOAD.

(2) PROCEDURE TO DETERMINE MAXIMUM SPAN FOR WALL MOUNTINGS OR FLOOR/CEILING:

GIVEN A POSITIVE DESIGN LOAD, DETERMINE MAXIMUM SPAN "L+" FROM SCHEDULE.
GIVEN A NEGATIVE DESIGN LOAD, DETERMINE MAXIMUM SPAN "L−" FROM SCHEDULE.

FINAL MAXIMUM ALLOWABLE SPAN IS EQUAL TO THE MINIMUM DETERMINED SPAN BETWEEN "L+" AND "L−".

(3) PROCEDURE TO DETERMINE MAXIMUM SPAN FOR COMBINATIONS IN BETWEEN WALL W/ FLOOR/CEILING MOUNTINGS:

FOR A GIVEN POSITIVE DESIGN LOAD:
DETERMINE:
$L_{1+}$= MAX. SPAN FOR WALL MOUNTING INSTALLATIONS.
$L_{2+}$= MAX. SPAN FOR FLOOR/CEILING MOUNTING INSTALLATIONS.

FOR A GIVEN NEGATIVE DESIGN LOAD:
DETERMINE:
$L_{1-}$= MAX. SPAN FOR WALL MOUNTING INSTALLATIONS.
$L_{2-}$= MAX. SPAN FOR FLOOR/CEILING MOUNTING INSTALLATIONS.

FINAL MAXIMUM ALLOWABLE SPAN IS EQUAL TO THE MINIMUM BETWEEN "$L_{1+}$", "$L_{2+}$", "$L_{1-}$" AND "$L_{2-}$"

(4) GO TO ANCHOR SCHEDULE WITH FINAL MAXIMUM ALLOWABLE SPAN AND NEGATIVE DESIGN LOAD TO DETERMINE MAXIMUM ANCHOR SPACING.

▲ MAXIMUM SHUTTER SPAN "L+" OR "L−" FOR INSTALLATIONS INTO WOOD SHALL BE LIMITED TO 105 psf. DESIGN LOAD.

† H.V. CORNER CENTERMATE #3 MAY BE USED AT ALL MOUNTING INSTALLATIONS. LOCKING SPECIFICATIONS SHALL BE AS INDICATED ON MANDATORY CONDITION #2 NOTE #5, SHEET 5.

## ♦ SEPARATION TO GLASS REQUIREMENTS

(1) SEE BELOW FOR MINIMUM SEPARATION TO GLASS SCHEDULE FOR SHUTTERS INSTALLED WITHIN THE FIRST 30'−0" ELEVATION OF BUILDING MEASURED AT BOTTOM OF SHUTTER.

(2) MINIMUM SEPARATION TO GLASS FOR SHUTTERS INSTALLED ABOVE 30'−0" ELEVATION OF BUILDING, MEASURED AT BOTTOM OF SHUTTER IS 3".

### MINIMUM SEPARATION TO GLASS SCHEDULE: SHUTTER W/ ONE LOCK WITHOUT LOCKING RODS

| SHUTTER SPAN | INSTALLATION W/ SYMMETRICAL CENTERMATES | INSTALLATION W/ OPPOSING CENTERMATES |
|---|---|---|
| 105" OR LESS | 3 5/16"▲ | 4" |
| >105" TO MAX. ALLOWED | 3 7/8"▲ | 4" |

▲ USE 2 1/2" FOR HD LOCK 31+33 OR 32+33 , USE INDICATED VALUES FOR HV CENTERMATES.

### MINIMUM SEPARATION TO GLASS SCHEDULE: SHUTTER W/ ONE LOCK & TWO LOCKING RODS OR WITH ONLY TWO LOCKS

| SHUTTER SPAN | INSTALLATION W/ SYMMETRICAL CENTERMATES | INSTALLATION W/ OPPOSING CENTERMATES |
|---|---|---|
| 105" OR LESS | 2 3/4" ** | 3 3/16" |
| >105" TO MAX. ALLOWED | 3 1/4" *** | 3 1/4" |

** USE 2 15/16" FOR HV "T" LOCK 30 W/ 35
*** USE 4 1/8" FOR HV "T" LOCK 30 W/ 35
USE INDICATED VALUES FOR HV CENTERMATES.

### INSTALLATION LEGEND

| | CONCRETE & MANSORY | WOOD |
|---|---|---|
| WALL MOUNTING | A, B, C, D, E, F, K & L. | M, N, O, P, Q, R, S & V. |
| FLOOR/CEILING MOUNTING | G, H, I & J. | T, U, W & X. |

# 1 HV BLADE ONLY

FLORIDA BUILDING CODE (High Velocity Hurricane Zone)

Approved as complying with the Florida Building Code
Date 08/04/2010
NOA# 10-0630.02
Miami Dade Product Control Division
By _____

MIAMI-DADE COUNTY

WALTER A. TILLIT JR. LICENSE No. 44167 STATE OF FLORIDA PROFESSIONAL ENGINEER

P.E. SEAL/SIGNATURE/DATE


TILTECO INC.
TILLIT TESTING & ENGINEERING COMPANY
6355 N.W. 36th. St., Ste. 305, VIRGINIA GARDENS, FLORIDA 33166
Phone : (305)871-1530 . Fax : (305)871-1531
e-mail: tilteco@aol.com
EB-0006719
WALTER A. TILLIT Jr. P.E.
FLORIDA Lic. # 44167


**FUJI ALUMINUM & SHUTTERS, INC.**

(ASSA # 235)
780 W. 27TH STREET
HIALEAH, FL. 33010
PHONE: (305) 889-0111. FAX: (305) 889-8486

© 2009 EASTERN METAL SUPPLY, INC.

**BERTHA HV** TM
Accordion Shutter System

| REV.No | DESCRIPTION | DATE |
|---|---|---|
| 1 | | |
| 2 | | |
| 3 | | |
| 4 | | |
| 5 | | |
| 6 | | |

DRAWN BY: L.G.
DATE: 06/17/10
DRAWING No 10-062
SHEET 12 OF 28

**ANCHORS SPACING LEGEND**

| |
|---|
| TAPCON |
| ALL POINTS SOLID-SET |
| WEDGE-BOLT |

# MAXIMUM DESIGN PRESSURE RATING (p.s.f.) AND CORRESPONDING MAXIMUM ANCHOR* SPACING (in.) SCHEDULE FOR A GIVEN MAX. SHUTTER SPAN, DESIGN NEGATIVE LOAD AND A CORRESPONDING MOUNTING TYPE FOR CONCRETE OR CONCRETE BLOCK INSTALLATIONS

(SEE MOUNTINGS A, B, C, D AND F ON SHEET 6)

* SEE ANCHOR SPECIFICATIONS ON SHEET 14

◆ SEE LIMITATIONS OF USE FOR BLADE (1A) ON SHEET 28

NOTE:
‡ VALID ONLY FOR POURED CONCRETE, NOT CONCRETE BLOCK

| MAXIMUM SPAN (ft) | POURED CONCRETE | | | | | | | | | | | | | | | | | | | | | | | | | | | | | | | | POURED CONCRETE/CONCRETE BLOCK | | | | | | | | | | | | | | | | | | | |
|---|
| | (A) WALL HEADER MOUNTING W/ (12). | | | | | | | | (A) WALL HEADER MOUNTING W/ (14). | | | | | | | | (B) WALL HEADER MOUNTING | | | | | | | | (D) WALL SILL MOUNTING W/ (12) | | | | | | | | (D) WALL SILL MOUNTING W/ (14) | | | | | | | | (C) & (F) WALL HEADER/SILL MOUNTING | | | | | | | |
| | NEGATIVE DESIGN LOAD (psf) | | | | | | | | NEGATIVE DESIGN LOAD (psf) | | | | | | | | NEGATIVE DESIGN LOAD (psf) | | | | | | | | NEGATIVE DESIGN LOAD (psf) | | | | | | | | NEGATIVE DESIGN LOAD (psf) | | | | | | | | NEGATIVE DESIGN LOAD (psf) | | | | | | | |
| | 30 | 40 | 60 | 75 | 90 | 120 | 160 | 205 | 30 | 40 | 60 | 75 | 90 | 120 | 160 | 205 | 30 | 40 | 60 | 75 | 90 | 120 | 160 | 205 | 30 | 40 | 60 | 75 | 90 | 120 | 160 | 205 | 30 | 40 | 60 | 75 | 90 | 120 | 160 | 205 | 30 | 40 | 60 | 75 | 90 | 120 | 160 | 205 |
| 3'-0" OR LESS | 14 | 12 | 10 | 9 | 8 | 8 | 6 | 6 | 14 | 12 | 10 | 9 | 8 | 8 | 6 | 6 | 14 | 12 | 10 | 9 | 8 | 8 | 6 | 6 | 14 | 12 | 10 | 9 | 8 | 8 | 6 | 3 | 14 | 12 | 10 | 9 | 8 | 8 | 6 | 6 | 8 | 8 | 8 | 8 | 8 | 8 | 8 | 7 |
| | 14 | 12 | 10 | 9 | 8 | 8 | 6 | 6 | 14 | 12 | 10 | 9 | 8 | 8 | 6 | 6 | 14 | 12 | 10 | 9 | 8 | 8 | 6 | 6 | 14 | 12 | 10 | 9 | 8 | 8 | 6 | 6 | 14 | 12 | 10 | 9 | 8 | 8 | 6 | 6 | 8 | 8 | 8 | 8 | 8 | 8 | 8 | 8 |
| | 14 | 12 | 10 | 9 | 8 | 8 | 6 | 6 | 14 | 12 | 10 | 9 | 8 | 8 | 6 | 6 | 14 | 12 | 10 | 9 | 8 | 8 | 6 | 6 | 14‡ | 12‡ | 10‡ | 9‡ | 8‡ | 8‡ | 6‡ | 6‡ | 14‡ | 12‡ | 10‡ | 9‡ | 8‡ | 8‡ | 6‡ | 6‡ | 8‡ | 8‡ | 8‡ | 8‡ | 8‡ | 8‡ | 8‡ | 8‡ |
| 4'-0" | 14 | 12 | 10 | 9 | 8 | 8 | 6 | 4.5 | 14 | 12 | 10 | 9 | 8 | 8 | 6 | 6 | 14 | 12 | 10 | 9 | 8 | 8 | 6 | 6 | 14 | 12 | 10 | 9 | 8 | 8 | – | – | 14 | 12 | 10 | 9 | 8 | 8 | 6 | 3.5 | 8 | 8 | 8 | 8 | 8 | 8 | 7 | 5.5 |
| | 14 | 12 | 10 | 9 | 8 | 8 | 6 | 4 | 14 | 12 | 10 | 9 | 8 | 8 | 6 | 6 | 14 | 12 | 10 | 9 | 8 | 8 | 6 | 6 | 14 | 12 | 10 | 9 | 8 | 8 | 5.5 | – | 14 | 12 | 10 | 9 | 8 | 8 | 6 | 6 | 8 | 8 | 8 | 8 | 8 | 8 | 8 | 8 |
| | 14 | 12 | 10 | 9 | 8 | 8 | 6 | 6 | 14 | 12 | 10 | 9 | 8 | 8 | 6 | 6 | 14 | 12 | 10 | 9 | 8 | 8 | 6 | 6 | 14‡ | 12‡ | 10‡ | 9‡ | 8‡ | 8‡ | 6‡ | 6‡ | 14‡ | 12‡ | 10‡ | 9‡ | 8‡ | 8‡ | 6‡ | 6‡ | 8‡ | 8‡ | 8‡ | 8‡ | 8‡ | 8‡ | 8‡ | 8‡ |
| 5'-0" | 14 | 12 | 10 | 9 | 8 | 8 | 4.5 | 3 | 14 | 12 | 10 | 9 | 8 | 8 | 6 | 4 | 14 | 12 | 10 | 9 | 8 | 8 | 6 | 6 | 14 | 12 | 10 | 9 | 8 | 3.5 | – | – | 14 | 12 | 10 | 9 | 8 | 7.5 | 4.5 | – | 8 | 8 | 8 | 8 | 8 | 7.5 | 5.5 | 4.5 |
| | 14 | 12 | 10 | 9 | 8 | 8 | 4.5 | – | 14 | 12 | 10 | 9 | 8 | 8 | 6 | 3.5 | 14 | 12 | 10 | 9 | 8 | 8 | 6 | 6 | 14 | 12 | 10 | 9 | 8 | 7 | – | – | 14 | 12 | 10 | 9 | 8 | 8 | 6 | – | 8 | 8 | 8 | 8 | 8 | 8 | 8 | 8 |
| | 14 | 12 | 10 | 9 | 8 | 8 | 6 | 4.5 | 14 | 12 | 10 | 9 | 8 | 8 | 6 | 6 | 14 | 12 | 10 | 9 | 8 | 8 | 6 | 6 | 14‡ | 12‡ | 10‡ | 9‡ | 8‡ | 8‡ | 6‡ | 4.5‡ | 14‡ | 12‡ | 10‡ | 9‡ | 8‡ | 8‡ | 6‡ | 6‡ | 8‡ | 8‡ | 8‡ | 8‡ | 8‡ | 8‡ | 8‡ | 8‡ |
| 6'-0" | 14 | 12 | 10 | 9 | 8 | 6 | 3 | – | 14 | 12 | 10 | 9 | 8 | 8 | 4.5 | – | 14 | 12 | 10 | 9 | 8 | 8 | 6 | 6 | 14 | 12 | 10 | 9 | 5 | – | – | – | 14 | 12 | 10 | 9 | 8 | 6.5 | – | – | 8 | 8 | 8 | 8 | 8 | 6.5 | 4.5 | 3.5 |
| | 14 | 12 | 10 | 9 | 8 | 5.5 | – | – | 14 | 12 | 10 | 9 | 8 | 8 | 4.5 | – | 14 | 12 | 10 | 9 | 8 | 8 | 6 | 6 | 14 | 12 | 10 | 9 | 8 | 4 | – | – | 14 | 12 | 10 | 9 | 8 | 8 | 4 | – | 8 | 8 | 8 | 8 | 8 | 8 | 8 | 7.5 |
| | 14 | 12 | 10 | 9 | 8 | 8 | 5 | – | 14 | 12 | 10 | 9 | 8 | 8 | 6 | – | 14 | 12 | 10 | 9 | 8 | 8 | 6 | 6 | 14‡ | 12‡ | 10‡ | 9‡ | 8‡ | 8‡ | 5‡ | – | 14‡ | 12‡ | 10‡ | 9‡ | 8‡ | 8‡ | 6‡ | – | 8‡ | 8‡ | 8‡ | 8‡ | 8‡ | 8‡ | 8‡ | 8‡ |
| 7'-0" | 14 | 12 | 10 | 9 | 8 | 4 | – | – | 14 | 12 | 10 | 9 | 8 | 7 | 3 | – | 14 | 12 | 10 | 9 | 8 | 8 | 6 | – | 14 | 12 | 10 | 6 | 3 | – | – | – | 14 | 12 | 10 | 8.5 | 7 | 3 | – | – | 8 | 8 | 8 | 8 | 7 | 5.5 | 4 | 3 |
| | 14 | 12 | 10 | 9 | 8 | 4 | – | – | 14 | 12 | 10 | 9 | 8 | 6.5 | 3 | – | 14 | 12 | 10 | 9 | 8 | 8 | 6 | – | 14 | 12 | 10 | 9 | 6 | – | – | – | 14 | 12 | 10 | 9 | 8 | 7 | – | – | 8 | 8 | 8 | 8 | 8 | 8 | 7.5 | 6 |
| | 14 | 12 | 10 | 9 | 8 | 6.5 | – | – | 14 | 12 | 10 | 9 | 8 | 8 | 5 | – | 14 | 12 | 10 | 9 | 8 | 8 | 6 | – | 14‡ | 12‡ | 10‡ | 9‡ | 8‡ | 6.5‡ | – | – | 14‡ | 12‡ | 10‡ | 9‡ | 8‡ | 8‡ | – | – | 8‡ | 8‡ | 8‡ | 8‡ | 8‡ | 8‡ | 8‡ | 8‡ |
| 8'-0" | 14 | 12 | 10 | 9 | 6 | 3 | – | – | 14 | 12 | 10 | 8 | 8 | 4.5 | – | – | 14 | 12 | 10 | 9 | 8 | 8 | – | – | 14 | 12 | 9.5 | 3.5 | – | – | – | – | 14 | 12 | 9.5 | 7.5 | 6.5 | – | – | – | 8 | 8 | 8 | 7.5 | 6.5 | 4.5 | 3.5 | – |
| | 14 | 12 | 10 | 9.5 | 5.5 | – | – | – | 14 | 12 | 10 | 9 | 8 | 4.5 | – | – | 14 | 12 | 10 | 9 | 8 | 8 | – | – | 14 | 12 | 10 | 7 | 4 | – | – | – | 14 | 12 | 10 | 9 | 8 | 3 | – | – | 8 | 8 | 8 | 8 | 8 | 7.5 | 7 | 4 |
| | 14 | 12 | 10 | 9 | 8 | 5 | – | – | 14 | 12 | 10 | 9 | 8 | 7 | – | – | 14 | 12 | 10 | 9 | 8 | 8 | – | – | 14‡ | 12‡ | 10‡ | 9‡ | 8‡ | 5‡ | – | – | 14‡ | 12‡ | 10‡ | 9‡ | 8‡ | 8‡ | – | – | 8‡ | 8‡ | 8‡ | 8‡ | 8‡ | 8‡ | 8‡ | 8‡ |
| 9'-0" | 14 | 12 | 10 | 7 | 4.5 | – | – | – | 14 | 12 | 10 | 9 | 8 | – | – | – | 14 | 12 | 10 | 9 | 8 | – | – | – | 14 | 12 | 5 | – | – | – | – | – | 14 | 12 | 8.5 | 6.5 | 4 | – | – | – | 8 | 8 | 8 | 6.5 | 5.5 | 4 | 3 | – |
| | 14 | 12 | 10 | 6.5 | 4 | – | – | – | 14 | 12 | 10 | 9 | 7.5 | – | – | – | 14 | 12 | 10 | 9 | 8 | – | – | – | 14 | 12 | 10 | 5 | – | – | – | – | 14 | 12 | 10 | 9 | 5.5 | – | – | – | 8 | 8 | 8 | 8 | 8 | 6.5 | 6 | 3 |
| | 14 | 12 | 10 | 9 | 7 | – | – | – | 14 | 12 | 10 | 9 | 8 | – | – | – | 14 | 12 | 10 | 9 | 8 | – | – | – | 14‡ | 12‡ | 10‡ | 9‡ | 7‡ | – | – | – | 14‡ | 12‡ | 10‡ | 9‡ | 8‡ | – | – | – | 8‡ | 8‡ | 8‡ | 8‡ | 8‡ | 8‡ | 8‡ | 7‡ |
| 10'-0" | 14 | 12 | 10 | 5.5 | 3.5 | – | – | – | 14 | 12 | 10 | 9 | 5.5 | – | – | – | 14 | 12 | 10 | 9 | 8 | – | – | – | 14 | 11 | 3.5 | – | – | – | – | – | 12 | 11.5 | 7.5 | 6 | – | – | – | – | 8 | 8 | 7.5 | 6 | 5 | 3.5 | – | – |
| | 14 | 12 | 9.5 | 5 | 3.5 | – | – | – | 14 | 12 | 10 | 9 | 5.5 | – | – | – | 14 | 12 | 10 | 9 | 8 | – | – | – | 14 | 12 | 7 | – | – | – | – | – | 14 | 12 | 10 | 7.5 | 5 | – | – | – | 8 | 8 | 8 | 8 | 8 | 7.5 | 4.5 | – |
| | 14 | 12 | 10 | 8.5 | 5.5 | – | – | – | 14 | 12 | 10 | 9 | 8 | – | – | – | 14 | 12 | 10 | 9 | 8 | – | – | – | 14‡ | 12‡ | 10‡ | 8‡ | 5.5‡ | – | – | – | 14‡ | 12‡ | 10‡ | 9‡ | 8‡ | – | – | – | 8‡ | 8‡ | 8‡ | 8‡ | 8‡ | 8‡ | 8‡ | 6‡ |
| 11'-0" | 14 | 12 | 7.5 | – | – | – | – | – | 14 | 12 | 10 | – | – | – | – | – | 14 | 12 | 10 | – | – | – | – | – | 14 | 10.5 | – | – | – | – | – | – | 14 | 10.5 | 7 | – | – | – | – | – | 8 | 8 | 7 | 5.5 | 4.5 | 3.5 | – | – |
| | 14 | 12 | 7 | – | – | – | – | – | 14 | 12 | 10 | – | – | – | – | – | 14 | 12 | 10 | – | – | – | – | – | 14 | 12 | 5 | – | – | – | – | – | 14 | 12 | 10 | – | – | – | – | – | 8 | 8 | 8 | 8 | 8 | 7 | 3.5 | – |
| | 14 | 12 | 10 | – | – | – | – | – | 14 | 12 | 10 | – | – | – | – | – | 14 | 12 | 10 | – | – | – | – | – | 14‡ | 12‡ | 10‡ | – | – | – | – | – | 14‡ | 12‡ | 10‡ | – | – | – | – | – | 8‡ | 8‡ | 8‡ | 8‡ | 8‡ | 8‡ | 8‡ | 5‡ |
| 12'-0" | 14 | 12 | 6 | – | – | – | – | – | 14 | 12 | 10 | – | – | – | – | – | 14 | 12 | 10 | – | – | – | – | – | 13 | 9.5 | – | – | – | – | – | – | 13 | 9.5 | 6.5 | – | – | – | – | – | 8 | 8 | 6.5 | 5 | 4 | 3 | – | – |
| | 14 | 12 | 5.5 | – | – | – | – | – | 14 | 12 | 10 | – | – | – | – | – | 14 | 12 | 10 | – | – | – | – | – | 14 | 12 | 4 | – | – | – | – | – | 14 | 12 | 10 | – | – | – | – | – | 8 | 8 | 8 | 8 | 8 | 6 | 3 | – |
| | 14 | 12 | 9 | – | – | – | – | – | 14 | 12 | 10 | – | – | – | – | – | 14 | 12 | 10 | – | – | – | – | – | 14‡ | 12‡ | 9‡ | – | – | – | – | – | 14‡ | 12‡ | 10‡ | – | – | – | – | – | 8‡ | 8‡ | 8‡ | 8‡ | 8‡ | 8‡ | 6.5‡ | 4‡ |
| 13'-0" | 14 | 12 | – | – | – | – | – | – | 14 | 12 | – | – | – | – | – | – | 14 | 12 | – | – | – | – | – | – | 12 | 6 | – | – | – | – | – | – | 12 | 9 | – | – | – | – | – | – | 8 | 8 | 6 | 4.5 | 4 | – | – | – |
| | 14 | 12 | – | – | – | – | – | – | 14 | 12 | – | – | – | – | – | – | 14 | 12 | – | – | – | – | – | – | 14 | 12 | – | – | – | – | – | – | 14 | 12 | – | – | – | – | – | – | 8 | 8 | 8 | 8 | 8 | 4.5 | – | – |
| | 14 | 12 | – | – | – | – | – | – | 14 | 12 | – | – | – | – | – | – | 14 | 12 | – | – | – | – | – | – | 14‡ | 12‡ | – | – | – | – | – | – | 14‡ | 12‡ | – | – | – | – | – | – | 8‡ | 8‡ | 8‡ | 8‡ | 8‡ | 8‡ | 5.5‡ | 3.5‡ |
| 14'-0" | 14 | 12 | – | – | – | – | – | – | 14 | 12 | – | – | – | – | – | – | 14 | 12 | – | – | – | – | – | – | 11 | 4.5 | – | – | – | – | – | – | 11 | 8 | – | – | – | – | – | – | 8 | 8 | 5.5 | 4 | 3.5 | – | – | – |
| | 14 | 12 | – | – | – | – | – | – | 14 | 12 | – | – | – | – | – | – | 14 | 12 | – | – | – | – | – | – | 14 | 9 | – | – | – | – | – | – | 14 | 12 | – | – | – | – | – | – | 8 | 8 | 8 | 8 | 7.5 | 4 | – | – |
| | 14 | 12 | – | – | – | – | – | – | 14 | 12 | – | – | – | – | – | – | 14 | 12 | – | – | – | – | – | – | 14‡ | 12‡ | – | – | – | – | – | – | 14‡ | 12‡ | – | – | – | – | – | – | 8‡ | 8‡ | 8‡ | 8‡ | 8‡ | 8‡ | 5‡ | 3‡ |
| 15'-0" | 14 | – | – | – | – | – | – | – | 14 | – | – | – | – | – | – | – | 14 | – | – | – | – | – | – | – | 10 | – | – | – | – | – | – | – | 10 | – | – | – | – | – | – | – | 8 | 7.5 | 5 | 4 | 3 | – | – | – |
| | 14 | – | – | – | – | – | – | – | 14 | – | – | – | – | – | – | – | 14 | – | – | – | – | – | – | – | 14 | – | – | – | – | – | – | – | 14 | – | – | – | – | – | – | – | 8 | 8 | 8 | 7 | 7 | 3.5 | – | – |
| | 14 | – | – | – | – | – | – | – | 14 | – | – | – | – | – | – | – | 14 | – | – | – | – | – | – | – | 14‡ | – | – | – | – | – | – | – | 14‡ | – | – | – | – | – | – | – | 8‡ | 8‡ | 8‡ | 8‡ | 8‡ | 7.5‡ | 4.5‡ | 3‡ |
| 16'-0" | 14 | – | – | – | – | – | – | – | 14 | – | – | – | – | – | – | – | 14 | – | – | – | – | – | – | – | 9 | – | – | – | – | – | – | – | 9.5 | – | – | – | – | – | – | – | 8 | 7 | 4.5 | 3.5 | 3 | – | – | – |
| | 14 | – | – | – | – | – | – | – | 14 | – | – | – | – | – | – | – | 14 | – | – | – | – | – | – | – | 14 | – | – | – | – | – | – | – | 14 | – | – | – | – | – | – | – | 8 | 8 | 8 | 7.5 | 6 | 3 | – | – |
| | 14 | – | – | – | – | – | – | – | 14 | – | – | – | – | – | – | – | 14 | – | – | – | – | – | – | – | 14‡ | – | – | – | – | – | – | – | 14‡ | – | – | – | – | – | – | – | 8‡ | 8‡ | 8‡ | 8‡ | 8‡ | 6.5‡ | 4‡ | – |

## (1) HV BLADE OR (1) HV BLADE W/ (1A) HV WINDOW BLADE WORKING IN UNISON ◆

FLORIDA BUILDING CODE (**H**igh **V**elocity **H**urricane **Z**one)

Approved as complying with the Florida Building Code
Date 08/04/2010
NOA# 10-0630.02
Miami Dade Product Control Division
By _____

MIAMI-DADE COUNTY

WALTER A. TILLIT JR. LICENSE No. 44167 STATE OF FLORIDA PROFESSIONAL ENGINEER

P.E. SEAL/SIGNATURE/DATE


TILTECO INC.
TILLIT TESTING & ENGINEERING COMPANY
6355 N.W. 36th. St., Ste. 305, VIRGINIA GARDENS, FLORIDA 33166
Phone : (305)871-1530 . Fax : (305)871-1531
e-mail: tilteco@aol.com
EB-0006719
WALTER A. TILLIT Jr. P.E.
FLORIDA Lic. # 44167


**FUJI ALUMINUM & SHUTTERS, INC.**

(ASSA # 235)
780 W. 27TH STREET
HIALEAH, FL. 33010
PHONE: (305) 889-0111. FAX: (305) 889-8486

© 2009 EASTERN METAL SUPPLY, INC.

**BERTHA HV** ™
Accordion Shutter System

| REV.No | DESCRIPTION | DATE |
|---|---|---|
| 1 | | |
| 2 | | |
| 3 | | |
| 4 | | |
| 5 | | |
| 6 | | |

DRAWN BY: L.G.
DATE: 06/17/10
DRAWING No 10-062
SHEET 13 OF 28

**ANCHORS SPACING LEGEND**

| |
|---|
| TAPCON |
| ALL POINTS SOLID–SET |
| WEDGE–BOLT |

# MAXIMUM DESIGN PRESSURE RATING (p.s.f.) AND CORRESPONDING MAXIMUM ANCHOR* SPACING (in.) SCHEDULE FOR A GIVEN MAX. SHUTTER SPAN, DESIGN NEGATIVE LOAD AND A CORRESPONDING MOUNTING TYPE FOR CONCRETE INSTALLATIONS

(SEE MOUNTINGS E, G, & H ON SHEETS 6 & 7).

| MAXIMUM SPAN (ft) | POURED CONCRETE/CONCRETE BLOCK | | | | | | | | POURED CONCRETE | | | | | | | | | | | | | | | |
|---|---|---|---|---|---|---|---|---|---|---|---|---|---|---|---|---|---|---|---|---|---|---|---|---|
| | (E) WALL SILL MOUNTING | | | | | | | | (G) CEILING MOUNTING | | | | | | | | (H) FLOOR MOUNTING | | | | | | | |
| | NEGATIVE DESIGN LOAD (psf) | | | | | | | | NEGATIVE DESIGN LOAD (psf) | | | | | | | | NEGATIVE DESIGN LOAD (psf) | | | | | | | |
| | 30 | 40 | 60 | 75 | 90 | 120 | 160 | 205 | 30 | 40 | 60 | 75 | 90 | 120 | 160 | 205 | 30 | 40 | 60 | 75 | 90 | 120 | 160 | 205 |
| 3'–0" OR LESS | 14 | 12 | 10 | 9 | 8 | 8 | 6 | 6 | 14 | 12 | 10 | 9 | 8 | 8 | 6 | 6 | 14 | 12 | 10 | 9 | 8 | 8 | 6 | 6 |
| | 14 | 12 | 10 | 9 | 8 | 8 | 6 | 6 | 14 | 12 | 10 | 9 | 8 | 8 | 6 | 6 | 14 | 12 | 10 | 9 | 8 | 8 | 6 | 6 |
| | 14‡ | 12‡ | 10‡ | 9‡ | 8‡ | 8‡ | 6‡ | 6‡ | 14 | 12 | 10 | 9 | 8 | 8 | 6 | 6 | 14 | 12 | 10 | 9 | 8 | 8 | 6 | 6 |
| 4'–0" | 14 | 12 | 10 | 9 | 8 | 6 | 6 | 4.5 | 14 | 12 | 10 | 9 | 8 | 8 | 6 | 6 | 14 | 12 | 10 | 9 | 8 | 8 | 6 | 6 |
| | 14 | 12 | 10 | 9 | 8 | 8 | 6 | 6 | 14 | 12 | 10 | 9 | 8 | 8 | 6 | 6 | 14 | 12 | 10 | 9 | 8 | 8 | 6 | 5.5 |
| | 14‡ | 12‡ | 10‡ | 9‡ | 8‡ | 8‡ | 6‡ | 6‡ | 14 | 12 | 10 | 9 | 8 | 8 | 6 | 6 | 14 | 12 | 10 | 9 | 8 | 8 | 6 | 6 |
| 5'–0" | 14 | 12 | 10 | 9 | 8 | 7.5 | 4.5 | 3 | 14 | 12 | 10 | 9 | 8 | 8 | 6 | 5 | 14 | 12 | 10 | 9 | 8 | 8 | 6 | 5 |
| | 14 | 12 | 10 | 9 | 8 | 8 | 6 | 6 | 14 | 12 | 10 | 9 | 8 | 8 | 6 | 5.5 | 14 | 12 | 10 | 9 | 8 | 8 | 6 | 4.5 |
| | 14‡ | 12‡ | 10‡ | 9‡ | 8‡ | 8‡ | 6‡ | 6‡ | 14 | 12 | 10 | 9 | 8 | 8 | 6 | 6 | 14 | 12 | 10 | 9 | 8 | 8 | 6 | 6 |
| 6'–0" | 14 | 12 | 10 | 9 | 8 | 6 | 3 | – | 14 | 12 | 10 | 9 | 8 | 7 | 5 | 4 | 14 | 12 | 10 | 9 | 7.5 | 7.5 | 5.5 | 4 |
| | 14 | 12 | 10 | 9 | 8 | 8 | 6 | – | 14 | 12 | 10 | 9 | 8 | 8 | 6 | 5 | 14 | 12 | 10 | 9 | 8 | 6.5 | 5 | 3.5 |
| | 14‡ | 12‡ | 10‡ | 9‡ | 8‡ | 8‡ | 6‡ | – | 14 | 12 | 10 | 9 | 8 | 8 | 6 | 6 | 14 | 12 | 10 | 9 | 8 | 8 | 6 | 5 |
| 7'–0" | 14 | 12 | 10 | 8.5 | 7 | 4 | – | – | 14 | 12 | 10 | 9 | 8 | 6 | 4.5 | 3.5 | 14 | 12 | 10 | 8.5 | 6.5 | 6.5 | 4.5 | – |
| | 14 | 12 | 10 | 9 | 8 | 8 | – | – | 14 | 12 | 10 | 9 | 8 | 7 | 5 | 4 | 14 | 12 | 10 | 9 | 7.5 | 5.5 | 4 | 3 |
| | 14‡ | 12‡ | 10‡ | 9‡ | 8‡ | 8‡ | – | – | 14 | 12 | 10 | 9 | 8 | 8 | 6 | 6 | 14 | 12 | 10 | 9 | 8 | 7 | 5.5 | 4 |
| 8'–0" | 14 | 12 | 9.5 | 7.5 | 6 | 3 | – | – | 14 | 12 | 10 | 8.5 | 7 | 5 | 4 | – | 14 | 12 | 8.5 | 7.5 | 5.5 | 5.5 | 4 | – |
| | 14 | 12 | 10 | 9 | 8 | 6.5 | – | – | 14 | 12 | 10 | 9 | 8 | 6 | 4 | – | 14 | 12 | 10 | 8 | 6.5 | 5 | 3.5 | – |
| | 14‡ | 12‡ | 10‡ | 9‡ | 8‡ | 8‡ | – | – | 14 | 12 | 10 | 9 | 8 | 8 | 6 | – | 14 | 12 | 10 | 9 | 8 | 6.5 | 4.5 | – |
| 9'–0" | 14 | 12 | 8.5 | 6.5 | 4.5 | – | – | – | 14 | 12 | 9.5 | 7.5 | 6 | 4.5 | – | – | 14 | 11.5 | 7.5 | 6.5 | 5 | 5 | – | – |
| | 14 | 12 | 10 | 9 | 8 | – | – | – | 14 | 12 | 10 | 9 | 7.5 | 4.5 | – | – | 14 | 12 | 8.5 | 7 | 5.5 | 4 | – | – |
| | 14‡ | 12‡ | 10‡ | 9‡ | 8‡ | – | – | – | 14 | 12 | 10 | 9 | 8 | 7.5 | – | – | 14 | 12 | 10 | 8 | 8 | 5.5 | – | – |
| 10'–0" | 14 | 11.5 | 7.5 | 5.5 | 3.5 | – | – | – | 14 | 12 | 8.5 | 6.5 | 5.5 | 4 | – | – | 14 | 10.5 | 7 | 6 | 4.5 | 4.5 | – | – |
| | 14 | 12 | 10 | 9 | 7.5 | – | – | – | 14 | 12 | 10 | 8 | 6.5 | 5 | – | – | 14 | 12 | 8 | 6 | 5 | 4 | – | – |
| | 14‡ | 12‡ | 10‡ | 9‡ | 8‡ | – | – | – | 14 | 12 | 10 | 9 | 7 | 7 | – | – | 14 | 12 | 10 | 7.5 | 8 | 5 | – | – |
| 11'–0" | 14 | 10 | 7 | – | – | – | – | – | 14 | 11.5 | 7.5 | 6 | 5 | 3.5 | – | – | 14 | 9.5 | 6 | 5.5 | 4 | 4 | – | – |
| | 14 | 12 | 10 | – | – | – | – | – | 14 | 12 | 9 | 7 | 6 | 4.5 | – | – | 14 | 10.5 | 7 | 5.5 | 4.5 | 3.5 | – | – |
| | 14‡ | 12‡ | 10‡ | – | – | – | – | – | 14 | 12 | 10 | 9 | 6 | 6.5 | – | – | 14 | 12 | 9.5 | 6.5 | 7.5 | 4.5 | – | – |
| 12'–0" | 13 | 9.5 | 6 | – | – | – | – | – | 14 | 10.5 | 7 | 5.5 | 4.5 | – | – | – | 14 | 8.5 | 5.5 | 5 | – | – | – | – |
| | 14 | 12 | 10 | – | – | – | – | – | 14 | 12 | 8 | 6.5 | 5.5 | – | – | – | 13 | 10 | 6.5 | 5 | 4 | – | – | – |
| | 14‡ | 12‡ | 10‡ | – | – | – | – | – | 14 | 12 | 10 | 8 | 8 | – | – | – | 14 | 12 | 8.5 | 6.5 | 6.5 | – | – | – |
| 13'–0" | 12 | 9 | – | – | – | – | – | – | 13 | 9.5 | 6.5 | 5 | 4 | – | – | – | 10.5 | 8 | 5 | 4.5 | – | – | – | – |
| | 14 | 12 | – | – | – | – | – | – | 14 | 11.5 | 7.5 | 6 | 5 | – | – | – | 12 | 9 | 6 | 4.5 | 4 | – | – | – |
| | 14‡ | 12‡ | – | – | – | – | – | – | 14 | 12 | 9.5 | 7.5 | 5.5 | – | – | – | 14 | 12 | 8 | 6 | 6 | – | – | – |
| 14'–0" | 11 | 8 | – | – | – | – | – | – | 12 | 9 | 6 | 4.5 | – | – | – | – | 10 | 7 | 5 | 4 | – | – | – | – |
| | 14 | 12 | – | – | – | – | – | – | 14 | 10.5 | 7 | 5.5 | – | – | – | – | 11 | 8.5 | 5.5 | 4.5 | – | – | – | – |
| | 14‡ | 12‡ | – | – | – | – | – | – | 14 | 12 | 9 | 7 | – | – | – | – | 14 | 11 | 7 | 5.5 | – | – | – | – |
| 15'–0" | 10 | – | – | – | – | – | – | – | 11 | 8.5 | 5.5 | – | – | – | – | – | 9 | 7 | 4.5 | – | – | – | – | – |
| | 14 | – | – | – | – | – | – | – | 13.5 | 10 | 6.5 | – | – | – | – | – | 10.5 | 8 | 5 | – | – | – | – | – |
| | 14‡ | – | – | – | – | – | – | – | 14 | 12 | 8 | – | – | – | – | – | 13.5 | 10 | 6.5 | – | – | – | – | – |
| 16'–0" | 9.5 | – | – | – | – | – | – | – | 10.5 | 8 | 5 | – | – | – | – | – | 8.5 | 6.5 | 4 | – | – | – | – | – |
| | 14 | – | – | – | – | – | – | – | 12.5 | 9.5 | 6 | – | – | – | – | – | 10 | 7.5 | 5 | – | – | – | – | – |
| | 14‡ | – | – | – | – | – | – | – | 14 | 11.5 | 7.5 | – | – | – | – | – | 13 | 9.5 | 6.5 | – | – | – | – | – |

NOTE:
‡ VALID ONLY FOR POURED CONCRETE, NOT CONCRETE BLOCK

## *SPECIFICATIONS ON ANCHOR REQUIREMENTS: POURED CONCRETE OR CONCRETE BLOCK SUBSTRATES

1. ANCHORS TO WALL SHALL BE AS FOLLOWS:
(A) TO EXISTING POURED CONCRETE: (Min. f'c = 3 ksi)
– 1/4"ø TAPCON ANCHORS, AS MANUFACTURED BY I.T.W. BUILDEX.
– 1/4"ø x 3/4" ALL POINTS SOLID–SET ANCHORS AS DISTRIBUTED BY ALL POINTS SCREW, BOLT & SPECIALTY COMPANY.
– 1/4"ø WEDGE–BOLT ANCHORS AS MANUFACTURED BY POWERS FASTENING, INC.

NOTES:
A.1) MINIMUM EMBEDMENT INTO POURED CONCRETE OF TAPCON ANCHORS IS 1 3/4", AND 2" FOR WEDGE–BOLT ANCHORS.

A.2) MINIMUM EMBEDMENT OF 1/4"ø x 3/4" ALL POINTS SOLID–SET ANCHORS SHALL BE 7/8" INTO THE POURED CONCRETE. NO EMBEDMENT INTO STUCCO SHALL BE PERMITTED. 1/4" ø–20 S.S. MACHINE SCREW USED SHALL BE 1 1/2" LONG MINIMUM SHOULD STUCCO EXIST, AND 1" MINIMUM FOR WALLS WITH NO STUCCO.

A.3) IN CASE THAT PRECAST STONE, PRECAST CONCRETE PANELS, PAVERS OR ANY VENEER BE FOUND ON THE EXISTING WALL OR FLOOR, ANCHORS SHALL BE LONG ENOUGH TO REACH THE MAIN STRUCTURE BEHIND SAID WALL FINISHES. ANCHORAGE SHALL BE AS INDICATED ON NOTES A.1) & A.2) ABOVE. FOR INSTALLATIONS ON VINYL SIDING OR EIFS WITH OR WITHOUT METAL STUDS CONSULT THIS ENGINEER.

(B) TO EXISTING CONCRETE BLOCK WALL:
– 1/4"ø TAPCON ANCHORS, AS MANUFACTURED BY I.T.W. BUILDEX.
– 1/4"ø x 3/4" ALL POINTS SOLID–SET ANCHORS AS DISTRIBUTED BY ALL POINTS SCREW, BOLT & SPECIALTY COMPANY.

NOTES:
B.1) MINIMUM EMBEDMENT INTO CONCRETE BLOCK OF TAPCON ANCHORS, IS 1 1/4".

B.2) MINIMUM EMBEDMENT OF 1/4"ø x 3/4" ALL POINTS SOLID–SET ANCHORS SHALL BE ENTIRELY EMBEDDED INTO THE CONCRETE BLOCK. NO EMBEDMENT INTO STUCCO SHALL BE PERMITTED. 1/4" ø–20 S.S. MACHINE SCREW USED SHALL BE 1 1/2" LONG MINIMUM SHOULD STUCCO EXIST, AND 1" MINIMUM FOR WALLS WITH NO STUCCO.

B.3) IN CASE THAT PRECAST STONE, PRECAST CONCRETE PANELS, PAVERS OR ANY VENEER BE FOUND ON THE EXISTING WALL OR FLOOR, ANCHORS SHALL BE LONG ENOUGH TO REACH THE MAIN STRUCTURE BEHIND SAID WALL FINISHES. ANCHORAGE SHALL BE AS INDICATED ON NOTES B.1) & B.2) ABOVE. FOR INSTALLATIONS ON VINYL SIDING OR EIFS WITH OR WITHOUT METAL STUDS CONSULT THIS ENGINEER.

(C) ANCHORS SHALL BE INSTALLED FOLLOWING ALL OF THE RECOMMENDATIONS AND SPECIFICATIONS OF THE ANCHOR'S MANUFACTURER.

(D) SEE SCHEDULE BELOW FOR EDGE DISTANCE (E.D.) VERSUS SPACING RELATIONSHIP FOR ANCHORS.

### EDGE DISTANCE VERSUS SPACING FOR ANCHORS

MAXIMUM ANCHOR SPACINGS ARE VALID FOR 3 1/2" EDGE DISTANCE FOR 1/4"ø TAPCON AND SOLID SET AND WEDGE–BOLT FOR E. D. LESS THAN THE ABOVE MENTIONED, REDUCE ANCHOR SPACING BY MULTIPLYING SPACING SHOWN ON SCHEDULE BY THE FOLLOWING FACTORS. (NOTE : Min. E. D. FOR ALL POINT SOLID SET ANCHORS IS 3"). REDUCED SPACING OBTAINED USING FACTOR SHALL NOT BE LESS THAN MINIMUM SPACING INDICATED FOR EACH ANCHOR TYPE.

| ACTUAL E. D. | FACTOR | | |
|---|---|---|---|
| | WEDGE–BOLT | 1/4"ø TAPCON | SOLID SET |
| | MIN. SPACING = 3" | MIN. SPACING = 3" | MIN. SPACING = 3.5" |
| 3" | 0.83 | – | 0.78 |
| 2 1/2" | 0.66 | – | – |
| 2" | 0.50 | – | – |
| 1 1/2" | – | 0.35 | – |

◆ SEE LIMITATIONS OF USE FOR BLADE (1A) ON SHEET 28

## (1) HV BLADE OR (1) HV BLADE W/ (1A) HV WINDOW BLADE WORKING IN UNISON ◆

FLORIDA BUILDING CODE (**H**igh **V**elocity **H**urricane **Z**one)

Approved as complying with the Florida Building Code
Date 08/04/2010
NOA# 10-0630.02
Miami Dade Product Control Division
By _____

MIAMI–DADE COUNTY

WALTER A. TILLIT JR. LICENSE NO. 44167 STATE OF FLORIDA PROFESSIONAL ENGINEER

P.E. SEAL / SIGNATURE / DATE


TILTECO INC.
TILLIT TESTING & ENGINEERING COMPANY
6355 N.W. 36th. St., Ste. 305, VIRGINIA GARDENS, FLORIDA 33166
Phone : (305)871–1530 . Fax : (305)871–1531
e–mail: tilteco@aol.com
EB–0006719
WALTER A. TILLIT Jr. P.E.
FLORIDA Lic. # 44167


**FUJI ALUMINUM & SHUTTERS, INC.**

(ASSA # 235)
780 W. 27TH STREET
HIALEAH, FL. 33010
PHONE: (305) 889–0111. FAX: (305) 889–8486

© 2009 EASTERN METAL SUPPLY, INC.

**BERTHA HV** ™
Accordion Shutter System

| REV.No | DESCRIPTION | DATE |
|---|---|---|
| 1 | | |
| 2 | | |
| 3 | | |
| 4 | | |
| 5 | | |
| 6 | | |

DRAWN BY: L.G.
DATE: 06/17/10
DRAWING No 10–062
SHEET 14 OF 28

**ANCHORS SPACING LEGEND**

| |
|---|
| TAPCON |
| ALL POINTS SOLID-SET |
| WEDGE-BOLT |

# MAXIMUM DESIGN PRESSURE RATING (p.s.f.) AND CORRESPONDING MAXIMUM ANCHOR* SPACING (in.) SCHEDULE FOR A GIVEN MAX. SHUTTER SPAN, DESIGN NEGATIVE LOAD AND A CORRESPONDING MOUNTING TYPE FOR CONCRETE & CONCRETE BLOCK INSTALLATIONS

(SEE MOUNTINGS I, J, K & L ON SHEET 7).

| MAXIMUM SPAN (ft) | POURED CONCRETE | | | | | | | | | | | | | | | | POURED CONCRETE/CONCRETE BLOCK | | | | | | | | | | | | | | | |
|---|---|---|---|---|---|---|---|---|---|---|---|---|---|---|---|---|---|---|---|---|---|---|---|---|---|---|---|---|---|---|---|---|
| | (I) WALK OVER MOUNTING | | | | | | | | (J) RAINGUARD MOUNTING | | | | | | | | (K) WALL/FLOOR MOUNTING | | | | | | | | (L) WALL/WALK OVER MOUNTING | | | | | | | |
| | NEGATIVE DESIGN LOAD (psf) | | | | | | | | NEGATIVE DESIGN LOAD (psf) | | | | | | | | NEGATIVE DESIGN LOAD (psf) | | | | | | | | NEGATIVE DESIGN LOAD (psf) | | | | | | | |
| | 30 | 40 | 60 | 75 | 90 | 120 | 160 | 205 | 30 | 40 | 60 | 75 | 90 | 120 | 160 | 205 | 30 | 40 | 60 | 75 | 90 | 120 | 160 | 205 | 30 | 40 | 60 | 75 | 90 | 120 | 160 | 205 |
| 3'-0" OR LESS | 14 | 12 | 10 | 9 | 8 | 8 | 6 | 6 | 12 | 12 | 12 | 12 | 12 | 11 | 8 | 6.5 | 7 | 7 | 7 | 7 | 7 | 7 | 7 | 7 | 5 | 5 | 5 | 5 | 5 | 5 | 5 | 4.5 |
| | 14 | 12 | 10 | 9 | 8 | 8 | 6 | 6 | 12 | 12 | 12 | 12 | 12 | 12 | 9.5 | 7 | 7 | 7 | 7 | 7 | 7 | 7 | 7 | 7 | 5 | 5 | 5 | 5 | 5 | 5 | 5 | 5 |
| | 14 | 12 | 10 | 9 | 8 | 8 | 6 | 6 | 12 | 12 | 12 | 12 | 12 | 12 | 12 | 9.5 | 7‡ | 7‡ | 7‡ | 7‡ | 7‡ | 7‡ | 7‡ | 7‡ | 5‡ | 5‡ | 5‡ | 5‡ | 5‡ | 5‡ | 5‡ | 5‡ |
| 4'-0" | 14 | 12 | 10 | 9 | 8 | 8 | 6 | 6 | 12 | 12 | 12 | 12 | 11 | 8 | 6 | 4.5 | 7 | 7 | 7 | 7 | 7 | 7 | 7 | 5.5 | 5 | 5 | 5 | 5 | 5 | 5 | 5 | 5 |
| | 14 | 12 | 10 | 9 | 8 | 8 | 6 | 6 | 12 | 12 | 12 | 12 | 12 | 9.5 | 7 | 5.5 | 7 | 7 | 7 | 7 | 7 | 7 | 7 | 7 | 5 | 5 | 5 | 5 | 5 | 5 | 5 | 5 |
| | 14 | 12 | 10 | 9 | 8 | 8 | 6 | 6 | 12 | 12 | 12 | 12 | 12 | 12 | 10 | 7 | 7‡ | 7‡ | 7‡ | 7‡ | 7‡ | 7‡ | 7‡ | 7‡ | 5‡ | 5‡ | 5‡ | 5‡ | 5‡ | 5‡ | 5‡ | 5‡ |
| 5'-0" | 14 | 12 | 10 | 9 | 8 | 8 | 6 | 6 | 12 | 12 | 12 | 10.5 | 9 | 6.5 | 5 | 3.5 | 7 | 7 | 7 | 7 | 7 | 7 | 5.5 | 4 | 5 | 5 | 5 | 5 | 5 | 5 | 5 | 4.5 |
| | 14 | 12 | 10 | 9 | 8 | 8 | 6 | 6 | 12 | 12 | 12 | 12 | 10 | 7.5 | 5.5 | 4 | 7 | 7 | 7 | 7 | 7 | 7 | 7 | 7 | 5 | 5 | 5 | 5 | 5 | 5 | 5 | 5 |
| | 14 | 12 | 10 | 9 | 8 | 8 | 6 | 6 | 12 | 12 | 12 | 12 | 12 | 10 | 8 | 5.5 | 7‡ | 7‡ | 7‡ | 7‡ | 7‡ | 7‡ | 7‡ | 7‡ | 5‡ | 5‡ | 5‡ | 5‡ | 5‡ | 5‡ | 5‡ | 5‡ |
| 6'-0" | 14 | 12 | 10 | 9 | 8 | 8 | 6 | 6 | 12 | 12 | 11 | 9 | 7.5 | 5.5 | 4 | 3 | 7 | 7 | 7 | 7 | 7 | 6.5 | 4 | 3 | 5 | 5 | 5 | 5 | 5 | 5 | 4.5 | 3.5 |
| | 14 | 12 | 10 | 9 | 8 | 8 | 6 | 6 | 12 | 12 | 12 | 10 | 8 | 6 | 4.5 | 3.5 | 7 | 7 | 7 | 7 | 7 | 7 | 7 | 7 | 5 | 5 | 5 | 5 | 5 | 5 | 5 | 5 |
| | 14 | 12 | 10 | 9 | 8 | 8 | 6 | 6 | 12 | 12 | 12 | 12 | 12 | 8 | 6.5 | 4.5 | 7‡ | 7‡ | 7‡ | 7‡ | 7‡ | 7‡ | 7‡ | 7‡ | 5‡ | 5‡ | 5‡ | 5‡ | 5‡ | 5‡ | 5‡ | 5‡ |
| 7'-0" | 14 | 12 | 10 | 9 | 8 | 8 | 6 | 6 | 12 | 12 | 9.5 | 7.5 | 6 | 4.5 | 3.5 | – | 7 | 7 | 7 | 7 | 7 | 5.5 | 3.5 | – | 5 | 5 | 5 | 5 | 5 | 5 | 4 | 3 |
| | 14 | 12 | 10 | 9 | 8 | 8 | 6 | 6 | 12 | 12 | 12 | 8.5 | 7 | 5 | 4 | 3 | 7 | 7 | 7 | 7 | 7 | 7 | 7 | 6 | 5 | 5 | 5 | 5 | 5 | 5 | 5 | 5 |
| | 14 | 12 | 10 | 9 | 8 | 8 | 6 | 6 | 12 | 12 | 12 | 11 | 10.5 | 7 | 5.5 | 4 | 7‡ | 7‡ | 7‡ | 7‡ | 7‡ | 7‡ | 7‡ | 7‡ | 5‡ | 5‡ | 5‡ | 5‡ | 5‡ | 5‡ | 5‡ | 4.5‡ |
| 8'-0" | 14 | 12 | 10 | 9 | 8 | 8 | 6 | – | 12 | 12 | 8 | 6.5 | 5.5 | 4 | 3 | – | 7 | 7 | 7 | 7 | 6.5 | 4.5 | 3.5 | – | 5 | 5 | 5 | 5 | 5 | 4.5 | 3.5 | – |
| | 14 | 12 | 10 | 9 | 8 | 8 | 6 | – | 12 | 12 | 10.5 | 7.5 | 6 | 4.5 | 3.5 | – | 7 | 7 | 7 | 7 | 7 | 7 | 7 | 4 | 5 | 5 | 5 | 5 | 5 | 5 | 5 | 5 |
| | 14 | 12 | 10 | 9 | 8 | 8 | 6 | – | 12 | 12 | 12 | 10 | 8 | 6 | 5 | 3.5 | 7‡ | 7‡ | 7‡ | 7‡ | 7‡ | 7‡ | 7‡ | 7‡ | 5‡ | 5‡ | 5‡ | 5‡ | 5‡ | 5‡ | 5‡ | 5‡ |
| 9'-0" | 14 | 12 | 10 | 9 | 8 | 8 | – | – | 12 | 11 | 7.5 | 6 | 5 | 3.5 | – | – | 7 | 7 | 7 | 6.5 | 5.5 | 3.5 | – | – | 5 | 5 | 5 | 5 | 5 | 4 | 3 | – |
| | 14 | 12 | 10 | 9 | 8 | 8 | – | – | 12 | 12 | 9.5 | 6.5 | 5.5 | 4 | 3 | – | 7 | 7 | 7 | 7 | 7 | 7 | 6 | 3 | 5 | 5 | 5 | 5 | 5 | 5 | 5 | 5 |
| | 14 | 12 | 10 | 9 | 8 | 8 | – | – | 12 | 12 | 12 | 8.5 | 8 | 5.5 | 4.5 | 3 | 7‡ | 7‡ | 7‡ | 7‡ | 7‡ | 7‡ | 7‡ | 7‡ | 5‡ | 5‡ | 5‡ | 5‡ | 5‡ | 5‡ | 5‡ | 5‡ |
| 10'-0" | 14 | 12 | 10 | 9 | 8 | 8 | – | – | 12 | 10 | 6.5 | 5 | 4.5 | 3 | – | – | 7 | 7 | 5 | 6 | 5 | 3 | – | – | 5 | 5 | 5 | 4 | – | – | – | – |
| | 14 | 12 | 10 | 9 | 8 | 8 | – | – | 12 | 11 | 8.5 | 6 | 5 | 3.5 | – | – | 7 | 7 | 7 | 7 | 7 | 7 | 4.5 | – | 5 | 5 | 5 | 5 | 5 | 5 | 5 | 4.5 |
| | 14 | 12 | 10 | 9 | 8 | 8 | – | – | 12 | 12 | 11 | 8 | 7 | 5 | 4 | 3 | 7‡ | 7‡ | 7‡ | 7‡ | 7‡ | 7‡ | 7‡ | 6‡ | 5‡ | 5‡ | 5‡ | 5‡ | 5‡ | 5‡ | 4‡ | 3‡ |
| 11'-0" | 14 | 12 | 10 | 9 | 8 | 8 | – | – | 12 | 9 | 6 | 4.5 | 4 | 3 | – | – | 7 | 7 | 7 | 5.5 | 4.5 | – | – | – | 5 | 5 | 5 | 5 | 5 | – | – | – |
| | 14 | 12 | 10 | 9 | 8 | 8 | – | – | 12 | 10 | 7 | 5.5 | 4.5 | 3.5 | – | – | 7 | 7 | 7 | 7 | 7 | 7 | 3.5 | – | 5 | 5 | 5 | 5 | 5 | 5 | 5 | 4 |
| | 14 | 12 | 10 | 9 | 8 | 8 | – | – | 12 | 12 | 10 | 7 | 6.5 | 4.5 | 3.5 | 3 | 7‡ | 7‡ | 7‡ | 7‡ | 7‡ | 7‡ | 7‡ | 5.5‡ | 5‡ | 5‡ | 5‡ | 5‡ | 5‡ | 5‡ | 5‡ | 5‡ |
| 12'-0" | 14 | 12 | 10 | 9 | 8 | – | – | – | 11 | 8 | 5.5 | 5 | 3.5 | – | – | – | 7 | 7 | 6.5 | 5 | 3.5 | – | – | – | 5 | 5 | 5 | 5 | 4 | – | – | – |
| | 14 | 12 | 10 | 9 | 8 | – | – | – | 12 | 9.5 | 6.5 | 5 | 4 | 3 | – | – | 7 | 7 | 7 | 7 | 7 | 6 | 3 | – | 5 | 5 | 5 | 5 | 5 | 5 | 4.5 | 3.5 |
| | 14 | 12 | 10 | 9 | 8 | – | – | – | 12 | 12 | 9 | 6.5 | 5.5 | 4 | 3.5 | – | 7‡ | 7‡ | 7‡ | 7‡ | 7‡ | 7‡ | 6.5‡ | 5‡ | 5‡ | 5‡ | 5‡ | 5‡ | 5‡ | 5‡ | 5‡ | 5‡ |
| 13'-0" | 14 | 12 | 10 | 9 | 8 | – | – | – | 10 | 7.5 | 5 | 4 | 3 | – | – | – | 7 | 7 | 6 | 4.5 | 3 | – | – | – | 5 | 5 | 5 | 4.5 | 4 | – | – | – |
| | 14 | 12 | 10 | 9 | 8 | – | – | – | 11.5 | 8.5 | 6 | 4.5 | 3.5 | 3 | – | – | 7 | 7 | 7 | 7 | 7 | 4.5 | – | – | 5 | 5 | 5 | 5 | 5 | 5 | 4.5 | 3.5 |
| | 14 | 12 | 10 | 9 | 8 | – | – | – | 12 | 11.5 | 8.5 | 6 | 5 | 3.5 | 3 | – | 7‡ | 7‡ | 7‡ | 7‡ | 7‡ | 7‡ | 6‡ | 4.5‡ | 5‡ | 5‡ | 5‡ | 5‡ | 5‡ | 5‡ | 5‡ | 5‡ |
| 14'-0" | 14 | 12 | 10 | 9 | – | – | – | – | 9.5 | 7 | 4.5 | 3.5 | 3 | – | – | – | 7 | 7 | 5.5 | 4 | – | – | – | – | 5 | 5 | – | – | – | – | – | – |
| | 14 | 12 | 10 | 9 | – | – | – | – | 10.5 | 8 | 5.5 | 4 | 3.5 | – | – | – | 7 | 7 | 7 | 7 | 7 | 4 | – | – | 5 | 5 | 5 | 5 | 5 | 5 | 4 | 3 |
| | 14 | 12 | 10 | 9 | – | – | – | – | 12 | 10.5 | 7.5 | 5.5 | 4.5 | 3.5 | 3 | – | 7‡ | 7‡ | 7‡ | 7‡ | 7‡ | 7‡ | 5.5‡ | 4‡ | 5‡ | 5‡ | 5‡ | 5‡ | 5‡ | 4‡ | 3‡ | – |
| 15'-0" | 14 | 12 | 10 | – | – | – | – | – | 9 | 6.5 | 4.5 | 3.5 | 3 | – | – | – | 7 | 7 | 5 | 3.5 | – | – | – | – | 5 | 5 | 5 | 4 | 3 | – | – | – |
| | 14 | 12 | 10 | – | – | – | – | – | 10 | 7.5 | 5 | 4 | 3 | – | – | – | 7 | 7 | 7 | 7 | 7 | 3.5 | – | – | 5 | 5 | 5 | 5 | 5 | 5 | 4 | 3 |
| | 14 | 12 | 10 | – | – | – | – | – | 12 | 10 | 6.5 | 5 | 4 | 3 | – | – | 7‡ | 7‡ | 7‡ | 7‡ | 7‡ | 7‡ | 5‡ | 3.5‡ | 5‡ | 5‡ | 5‡ | 5‡ | 5‡ | 5‡ | 5‡ | 5‡ |
| 16'-0" | 14 | 12 | 10 | – | – | – | – | – | 8 | 6 | 4 | 3 | – | – | – | – | 7 | 7 | 4.5 | 3 | – | – | – | – | 5 | 5 | 4.5 | 3.5 | 3 | – | – | – |
| | 14 | 12 | 10 | – | – | – | – | – | 9.5 | 7 | 4.5 | 3.5 | 3 | – | – | – | 7 | 7 | 7 | 7 | 6 | 3 | – | – | 5 | 5 | 5 | 5 | 5 | 4.5 | 3.5 | – |
| | 14 | 12 | 10 | – | – | – | – | – | 12 | 9 | 6 | 5 | 4 | 3 | – | – | 7‡ | 7‡ | 7‡ | 7‡ | 7‡ | 7‡ | 4.5‡ | 3.5‡ | 5‡ | 5‡ | 5‡ | 5‡ | 5‡ | 5‡ | 5‡ | 5‡ |

NOTE:
‡ VALID ONLY FOR POURED CONCRETE, NOT CONCRETE BLOCK

## (1) HV BLADE ONLY

**FLORIDA BUILDING CODE** (**H**igh **V**elocity **H**urricane **Z**one)

Approved as complying with the Florida Building Code
Date 08/04/2010
NOA# 10-0630.02
Miami Dade Product Control Division
By

MIAMI-DADE COUNTY

WALTER A. TILLIT JR. LICENSE No. 44167 STATE OF FLORIDA PROFESSIONAL ENGINEER

P.E. SEAL/SIGNATURE/DATE


TILTECO INC.
TILLIT TESTING & ENGINEERING COMPANY
6355 N.W. 36th. St., Ste. 305, VIRGINIA GARDENS, FLORIDA 33166
Phone : (305)871-1530 . Fax : (305)871-1531
e-mail: tilteco@aol.com
EB-0006719
WALTER A. TILLIT Jr. P.E.
FLORIDA Lic. # 44167



**FUJI ALUMINUM & SHUTTERS, INC.**
(ASSA # 235)
780 W. 27TH STREET
HIALEAH, FL. 33010
PHONE: (305) 889-0111. FAX: (305) 889-8486


© 2009 EASTERN METAL SUPPLY, INC.

**BERTHA HV** ™
Accordion Shutter System

| REV.No | DESCRIPTION | DATE |
|---|---|---|
| 1 | | |
| 2 | | |
| 3 | | |
| 4 | | |
| 5 | | |
| 6 | | |

DRAWN BY: L.G.
DATE: 06/17/10
DRAWING No 10-062
SHEET 15 OF 28

## MAXIMUM DESIGN PRESSURE RATING (p.s.f.) AND CORRESPONDING MAXIMUM ANCHOR+ SPACING (in.) SCHEDULE FOR A GIVEN MAX. SHUTTER SPAN, NEGATIVE DESIGN LOAD AND A CORRESPONDING MOUNTING TYPE.

(SEE MOUNTINGS ON SHEETS 18 & 19).

| MAXIMUM SPAN (ft) | SUBSTRATE | |
|---|
| | SOUTHERN PINE No. 2 W/ MIN. G=0.55, DOUGLAS FIR W/ MIN. G=0.50 | | | | | | | | | | | | SPRUCE PINE FIR NORTH W/ MIN. G=0.43 | | | | | | | | | | | | SPRUCE PINE FIR SOUTH W/ MIN. G=0.36 | | | | | | | | | | | | 1/2" MIN. CDX PLYWOOD | | | | | |
| | WALL MOUNTINGS M, N, O & R | | | | | | CEILING MOUNT T FLOOR MOUNTINGS W & X | | | | | | WALL MOUNTINGS M, N, O & R | | | | | | CEILING MOUNT T FLOOR MOUNTINGS W & X | | | | | | WALL MOUNTINGS M, N, O & R | | | | | | CEILING MOUNT T FLOOR MOUNTINGS W & X | | | | | | WALL MOUNTINGS P & Q | | | | | |
| | NEGATIVE DESIGN LOAD (psf) | | | | | | NEGATIVE DESIGN LOAD (psf) | | | | | | NEGATIVE DESIGN LOAD (psf) | | | | | | NEGATIVE DESIGN LOAD (psf) | | | | | | NEGATIVE DESIGN LOAD (psf) | | | | | | NEGATIVE DESIGN LOAD (psf) | | | | | | NEGATIVE DESIGN LOAD (psf) | | | | | |
| | 30 | 40 | 60 | 75 | 90 | 105 | 30 | 40 | 60 | 75 | 90 | 105 | 30 | 40 | 60 | 75 | 90 | 105 | 30 | 40 | 60 | 75 | 90 | 105 | 30 | 40 | 60 | 75 | 90 | 105 | 30 | 40 | 60 | 75 | 90 | 105 | 30 | 40 | 60 | 75 | 90 | 105 |
| 3'-0" OR LESS | 12 | 10 | 10 | 9 | 8 | 8 | 6 | 6 | 6 | 6 | 6 | 6 | 12 | 10 | 10 | 9 | 8 | 8 | 6 | 6 | 6 | 6 | 6 | 6 | 12 | 10 | 10 | 9 | 8 | 8 | 6 | 6 | 6 | 6 | 6 | 6 | 6 | 5 | 4 | 4 | 4 | 3 |
| 4'-0" | 12 | 10 | 10 | 9 | 8 | 8 | 6 | 6 | 6 | 6 | 6 | 6 | 12 | 10 | 10 | 9 | 8 | 8 | 6 | 6 | 6 | 6 | 6 | 6 | 12 | 10 | 10 | 9 | 8 | 8 | 6 | 6 | 6 | 6 | 6 | 6 | 6 | 5 | 4 | 4 | 4 | 3 |
| 5'-0" | 12 | 10 | 10 | 9 | 8 | 8 | 6 | 6 | 6 | 6 | 6 | 5.5 | 12 | 10 | 10 | 9 | 8 | 8 | 6 | 6 | 6 | 6 | 6 | 5 | 12 | 10 | 10 | 9 | 8 | 7 | 6 | 6 | 6 | 6 | 6 | 5 | 6 | 5 | 4 | 4 | 4 | 3 |
| 6'-0" | 12 | 10 | 10 | 9 | 8 | 6.5 | 6 | 6 | 6 | 6 | 5.5 | 4.5 | 12 | 10 | 10 | 9 | 8 | 5 | 6 | 6 | 6 | 5.5 | 5 | 4.5 | 12 | 10 | 10 | 9 | 6 | 3.5 | 6 | 6 | 6 | 6 | 5 | 4.5 | 6 | 5 | 4 | 4 | 3.5 | – |
| 7'-0" | 12 | 10 | 10 | 9 | 6.5 | 4 | 6 | 6 | 6 | 5.5 | 4.5 | 4 | 12 | 10 | 10 | 9 | 5 | 3 | 6 | 6 | 6 | 5 | 4 | 3.5 | 12 | 10 | 10 | 7 | 3.5 | – | 6 | 6 | 6 | 5 | 4 | 3.5 | 6 | 5 | 4 | 4 | – | – |
| 8'-0" | 12 | 10 | 10 | 7.5 | 4.5 | 3 | 6 | 6 | 6 | 5 | 4 | 3.5 | 12 | 10 | 10 | 6 | 3.5 | – | 6 | 6 | 5 | 4.5 | 3.5 | 3 | 12 | 10 | 10 | 4 | – | – | 6 | 6 | 5 | 4.5 | 3.5 | 3 | 6 | 5 | 4 | – | – | – |
| 9'-0" | 12 | 10 | 10 | 5 | 3.5 | – | 6 | 6 | 5.5 | 4.5 | 3.5 | 3 | 12 | 10 | 9 | 4 | – | – | 6 | 6 | 4.5 | 4 | 3 | 3 | 12 | 10 | 4 | 3 | – | – | 6 | 6 | 4.5 | 4 | 3 | 3 | 6 | 5 | 3.5 | – | – | – |
| 10'-0" | 12 | 10 | 7.5 | 4 | – | – | 6 | 6 | 5 | 4 | 3 | – | 12 | 10 | 6 | 3 | – | – | 6 | 6 | 4 | 3.5 | 3 | – | 12 | 10 | 3 | – | – | – | 6 | 6 | 4 | 3.5 | 3 | – | 6 | 5 | – | – | – | – |
| 11'-0" | 12 | 10 | 5.5 | – | – | – | 6 | 6 | 4.5 | – | – | – | 12 | 10 | 4.5 | – | – | – | 6 | 5.5 | 3.5 | – | – | – | 12 | 10 | – | – | – | – | 6 | 5.5 | 4 | – | – | – | 6 | 5 | – | – | – | – |
| 12'-0" | 12 | 10 | 4.5 | – | – | – | 6 | 6 | 4 | – | – | – | 12 | 10 | 3.5 | – | – | – | 6 | 5 | 3.5 | – | – | – | 12 | 10 | – | – | – | – | 6 | 5 | 3.5 | – | – | – | 6 | 5 | – | – | – | – |
| 13'-0" | 12 | 10 | – | – | – | – | 6 | 6 | – | – | – | – | 12 | 10 | – | – | – | – | 6 | 4.5 | – | – | – | – | 12 | 7.5 | – | – | – | – | 6 | 4.5 | – | – | – | – | 6 | 4.5 | – | – | – | – |
| 14'-0" | 12 | 10 | – | – | – | – | 6 | 5.5 | – | – | – | – | 12 | 7 | – | – | – | – | 5.5 | 4.5 | – | – | – | – | 12 | 7 | – | – | – | – | 5.5 | 4.5 | – | – | – | – | 6 | 3 | – | – | – | – |
| 15'-0" | 12 | – | – | – | – | – | 6 | – | – | – | – | – | 12 | – | – | – | – | – | 5 | – | – | – | – | – | 12 | – | – | – | – | – | 5 | – | – | – | – | – | 6 | – | – | – | – | – |
| 16'-0" | 12 | – | – | – | – | – | 6 | – | – | – | – | – | 12 | – | – | – | – | – | 5 | – | – | – | – | – | 11.5 | – | – | – | – | – | 5 | – | – | – | – | – | 6 | – | – | – | – | – |

+ NOTES ON ANCHORS REQUIREMENTS: WOOD SUBSTRATES.

1. ANCHORS TO WALL, FLOOR OR SOLID WOOD SOFFIT SHALL BE AS FOLLOWS:

– 1/4"ø TAPCON ANCHORS, AS MANUFACTURED BY I.T.W. BUILDEX W/ MINIMUM EMBEDMENT AS INDICATED AT EACH SECTION ON SHEETS 18 & 19.
EXCEPTION: SEE NOTE 2 BELOW.

2. ANCHORS TO HOLLOW CEILING SHALL BE AS PER MOUNTING TYPE U, SHEET 19 AND SHALL CONSIST OF LAG SCREWS AS PER NDS 2005 SPECIFICATIONS.

3. SUBSTRATE SHALL CONSIST OF THE FOLLOWING:
–SOUTHERN PINE No. 2 W/ G=0.55 (N.D.S)
–DOUGLAS FIR W/ G=0.50 (N.D.S.)
–SPRUCE PINE FIR NORTH W/ G=0.43 (N.D.S.)
–SPRUCE PINE FIR SOUTH W/ G=0.36 (N.D.S.)
–MIN. 1/2" CDX PLYWOOD (1986 APA)

4. ANCHORS SHALL BE INSTALLED FOLLOWING ALL OF THE RECOMMENDATIONS AND SPECIFICATIONS OF THE ANCHOR'S MANUFACTURER.

## (1) HV BLADE OR (1) HV BLADE W/ (1A) HV WINDOW BLADE WORKING IN UNISON◆

◆ SEE LIMITATIONS OF USE OF BLADE (1A) ON SHEET 28

FLORIDA BUILDING CODE (High Velocity Hurricane Zone)

Approved as complying with the Florida Building Code
Date 08/04/2010
NOA# 10-0630.02
Miami Dade Product Control Division
By

MIAMI-DADE COUNTY

WALTER A. TILLIT JR. LICENSE No. 44167 STATE OF FLORIDA PROFESSIONAL ENGINEER

P.E. SEAL/SIGNATURE/DATE

TILTECO INC.
TILLIT TESTING & ENGINEERING COMPANY
6355 N.W. 36th. St., Ste. 305, VIRGINIA GARDENS, FLORIDA 33166
Phone : (305)871-1530 . Fax : (305)871-1531
e-mail: tilteco@aol.com
EB-0006719
WALTER A. TILLIT Jr. P.E.
FLORIDA Lic. # 44167

FUJI ALUMINUM & SHUTTERS, INC.
(ASSA # 235)
780 W. 27TH STREET
HIALEAH, FL. 33010
PHONE: (305) 889-0111. FAX: (305) 889-8486

© 2009 EASTERN METAL SUPPLY, INC.

**BERTHA HV** ™
Accordion Shutter System

| REV.No | DESCRIPTION | DATE |
|---|---|---|
| 1 | | |
| 2 | | |
| 3 | | |
| 4 | | |
| 5 | | |
| 6 | | |

DRAWN BY: L.G.
DATE: 06/17/10
DRAWING No 10-062
SHEET 16 OF 28

## MAXIMUM DESIGN PRESSURE RATING (p.s.f.) AND CORRESPONDING MAXIMUM ANCHOR+ SPACING (in.) SCHEDULE FOR A GIVEN MAX. SHUTTER SPAN, NEGATIVE DESIGN LOAD AND A CORRESPONDING MOUNTING TYPE.

(SEE MOUNTINGS ON SHEET 19).

| MAXIMUM SPAN (ft) | SUBSTRATE | | | | | | | | | | | | | | | | | |
|---|---|---|---|---|---|---|---|---|---|---|---|---|---|---|---|---|---|---|
| | SOUTHERN PINE No. 2 W/ MIN. G=0.55, DOUGLAS FIR W/ MIN. G=0.50 | | | | | | SPRUCE PINE FIR NORTH W/ MIN. G=0.43 | | | | | | SPRUCE PINE FIR SOUTH W/ MIN. G=0.36 | | | | | |
| | B.O. WALL MOUNTINGS S & V | | | | | | B.O. WALL MOUNTINGS S & V | | | | | | B.O. WALL MOUNTINGS S & V | | | | | |
| | NEGATIVE DESIGN LOAD (psf) | | | | | | NEGATIVE DESIGN LOAD (psf) | | | | | | NEGATIVE DESIGN LOAD (psf) | | | | | |
| | 30 | 40 | 60 | 75 | 90 | 105 | 30 | 40 | 60 | 75 | 90 | 105 | 30 | 40 | 60 | 75 | 90 | 105 |
| 3'-0" OR LESS | 12 | 12 | 12 | 12 | 12 | 12 | 12 | 12 | 12 | 12 | 12 | 12 | 12 | 12 | 12 | 12 | 12 | 12 |
| 4'-0" | 12 | 12 | 12 | 12 | 12 | 12 | 12 | 12 | 12 | 12 | 12 | 12 | 12 | 12 | 12 | 12 | 12 | 12 |
| 5'-0" | 12 | 12 | 12 | 12 | 12 | 12 | 12 | 12 | 12 | 12 | 12 | 12 | 12 | 12 | 12 | 12 | 12 | 10.5 |
| 6'-0" | 12 | 12 | 12 | 12 | 12 | 12 | 12 | 12 | 12 | 12 | 12 | 12 | 12 | 12 | 12 | 12 | 10 | 8.5 |
| 7'-0" | 12 | 12 | 12 | 12 | 12 | 12 | 12 | 12 | 12 | 12 | 12 | 10.5 | 12 | 12 | 12 | 10.5 | 8.5 | 7.5 |
| 8'-0" | 12 | 12 | 12 | 12 | 12 | 12 | 12 | 12 | 12 | 12 | 11 | 9.5 | 12 | 12 | 11.5 | 9 | 7.5 | 6.5 |
| 9'-0" | 12 | 12 | 12 | 12 | 12 | 10.5 | 12 | 12 | 12 | 11.5 | 9.5 | 8.5 | 12 | 12 | 10 | 8 | 6.5 | 5.5 |
| 10'-0" | 12 | 12 | 12 | 12 | 11.5 | 9.5 | 12 | 12 | 12 | 10.5 | 8.5 | 7.5 | 12 | 12 | 9 | 7 | 6 | 5 |
| 11'-0" | 12 | 12 | 12 | 12 | 10 | 8.5 | 12 | 12 | 12 | 9.5 | 8 | 7 | 12 | 12 | 8 | 6.5 | 5.5 | 4.5 |
| 12'-0" | 12 | 12 | 12 | 11.5 | 9.5 | 8 | 12 | 12 | 11 | 8.5 | 7 | 6 | 12 | 11.5 | 7.5 | 6 | 5 | 4 |
| 13'-0" | 12 | 12 | 12 | 10.5 | 8.5 | 7.5 | 12 | 12 | 10 | 8 | 6.5 | 5.5 | 12 | 10.5 | 7 | 5.5 | 4.5 | 4 |
| 14'-0" | 12 | 12 | 12 | 9.5 | 8 | 6 | 12 | 12 | 9.5 | 7.5 | 6 | 4.5 | 12 | 9.5 | 6.5 | 5 | 4 | 3 |
| 15'-0" | 12 | 12 | 11 | 9 | 7.5 | 5 | 12 | 12 | 8.5 | 7 | 6 | 4 | 12 | 9 | 6 | 5 | 4 | – |
| 16'-0" | 12 | 12 | 10.5 | 8.5 | 6.5 | 4 | 12 | 12 | 8 | 6.5 | 5 | 3 | 11.5 | 8.5 | 5.5 | 4.5 | 3.5 | – |

## ① HV BLADE ONLY

### + NOTES ON ANCHORS REQUIREMENTS: WOOD SUBSTRATES.

1. ANCHORS TO WALL, FLOOR OR SOLID WOOD SOFFIT SHALL BE AS FOLLOWS:

– 1/4"ø TAPCON ANCHORS, AS MANUFACTURED BY I.T.W. BUILDEX W/ MINIMUM EMBEDMENT AS INDICATED AT EACH SECTION ON SHEETS 18 & 19.
EXCEPTION: SEE NOTE 2 BELOW.

2. ANCHORS TO HOLLOW CEILING SHALL BE AS PER MOUNTING TYPE U, SHEET 19 AND SHALL CONSIST OF LAG SCREWS AS PER NDS 2005 SPECIFICATIONS.

3. SUBSTRATE SHALL CONSIST OF THE FOLLOWING:
–SOUTHERN PINE No. 2 W/ G=0.55 (N.D.S)
–DOUGLAS FIR W/ G=0.50 (N.D.S.)
–SPRUCE PINE FIR NORTH W/ G=0.43 (N.D.S.)
–SPRUCE PINE FIR SOUTH W/ G=0.36 (N.D.S.)
–MIN. 1/2" CDX PLYWOOD (1986 APA)

4. ANCHORS SHALL BE INSTALLED FOLLOWING ALL OF THE RECOMMENDATIONS AND SPECIFICATIONS OF THE ANCHOR'S MANUFACTURER.

FLORIDA BUILDING CODE (**H**igh **V**elocity **H**urricane **Z**one)

Approved as complying with the Florida Building Code
Date 08/04/2010
NOA# 10-0630.02
Miami Dade Product Control Division
By

MIAMI-DADE COUNTY

WALTER A. TILLIT JR. LICENSE No. 44167 STATE OF FLORIDA PROFESSIONAL ENGINEER

P.E. SEAL/SIGNATURE/DATE

TILTECO INC.
TILLIT TESTING & ENGINEERING COMPANY
6355 N.W. 36th. St., Ste. 305, VIRGINIA GARDENS, FLORIDA 33166
Phone : (305)871-1530 . Fax : (305)871-1531
e-mail: tilteco@aol.com
EB-0006719
WALTER A. TILLIT Jr. P.E.
FLORIDA Lic. # 44167

**FUJI ALUMINUM & SHUTTERS, INC.**
(ASSA # 235)
780 W. 27TH STREET
HIALEAH, FL. 33010
PHONE: (305) 889-0111. FAX: (305) 889-8486

© 2009 EASTERN METAL SUPPLY, INC.

**BERTHA HV** ™
Accordion Shutter System

| REV.No | DESCRIPTION | DATE |
|---|---|---|
| 1 | | |
| 2 | | |
| 3 | | |
| 4 | | |
| 5 | | |
| 6 | | |

DRAWN BY: L.G.
DATE: 06/17/10
DRAWING No 10-062
SHEET 17 OF 28

# INSTALLATION DETAILS ON EXISTING WOOD BUILDINGS FOR (1) HV & (1A) HV◆ BLADES (AS APPLICABLE)

## MAX. SHUTTER SPAN L+ OR L− FOR INSTALLATIONS INTO WOOD WITH HV BLADE (1) ONLY SHALL BE LIMITED TO 105.0 psf. DESIGN LOAD, SEE SHEET 28 FOR MAX SPAN & DESIGN LOAD FOR INSTALLATION WITH BLADE (1) & (1A) WORKING IN UNISON




(M) HV WALL HEADER INSTALLATION




(N) HV WALL HEADER INSTALLATION

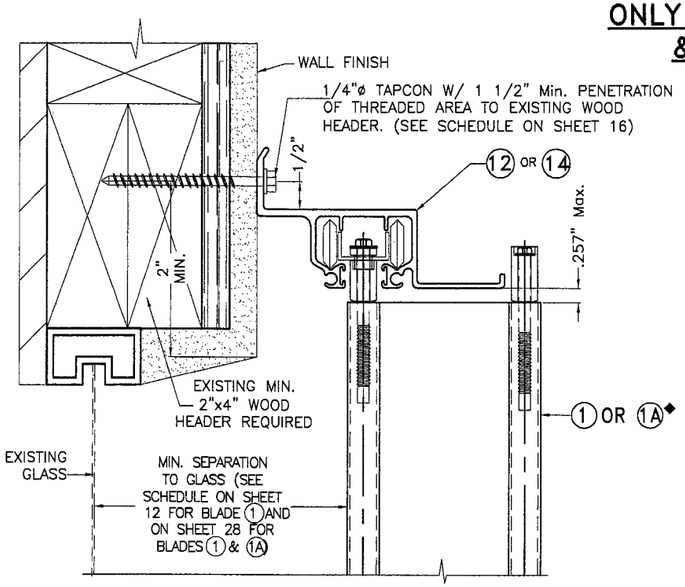


(O) HV WALL SILL INSTALLATION

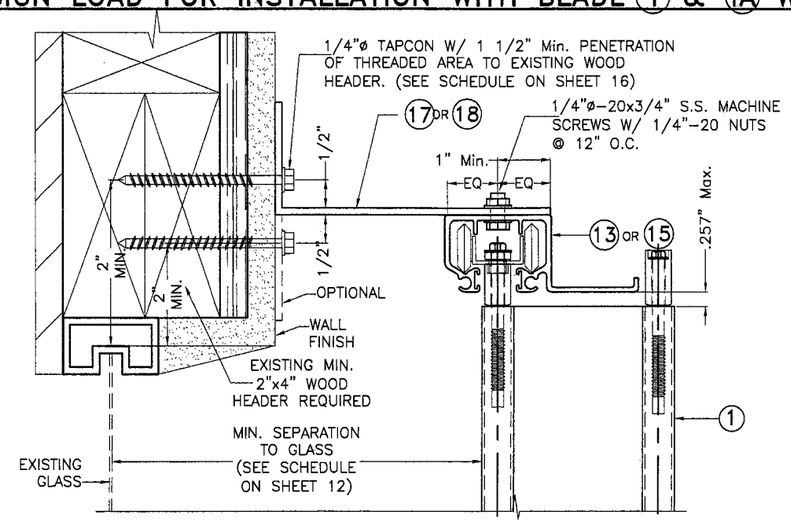


(P) HV WALL SILL INSTALLATION

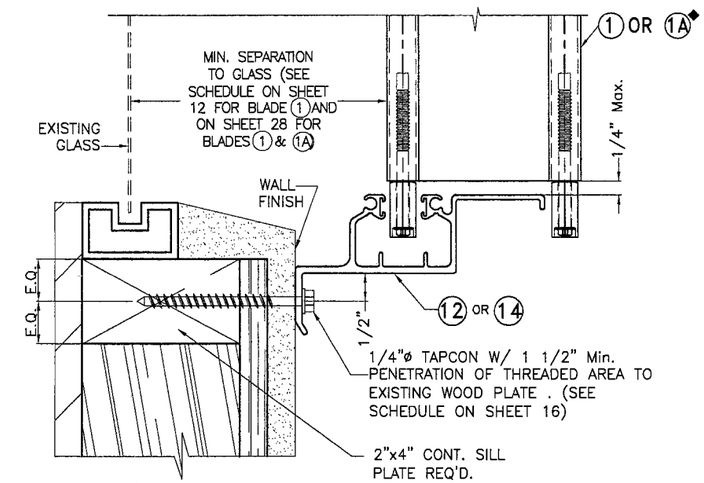


(Q) HV WALL SILL INSTALLATION

NOTE:
1−SEE SHEET 4 FOR TYPICAL SHUTTER ASSEMBLY
2−MOUNTING SECTIONS CAN BE COMBINED IN ANY WAY TO SUIT ANY INSTALLATION.

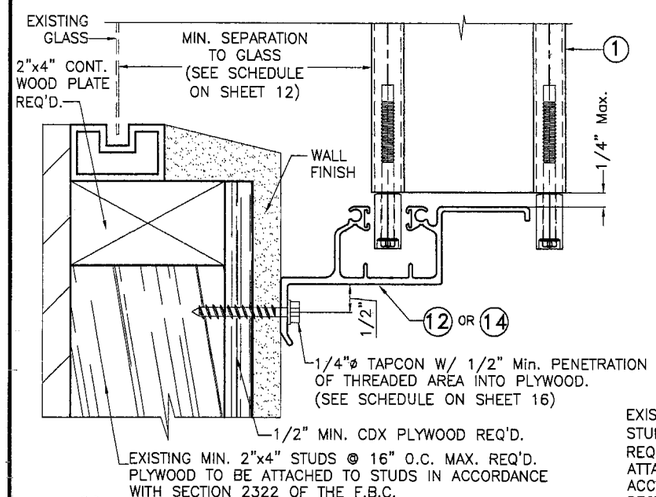◆ SEE LIMITATIONS OF USE OF BLADE 1A ON SHEET (28)

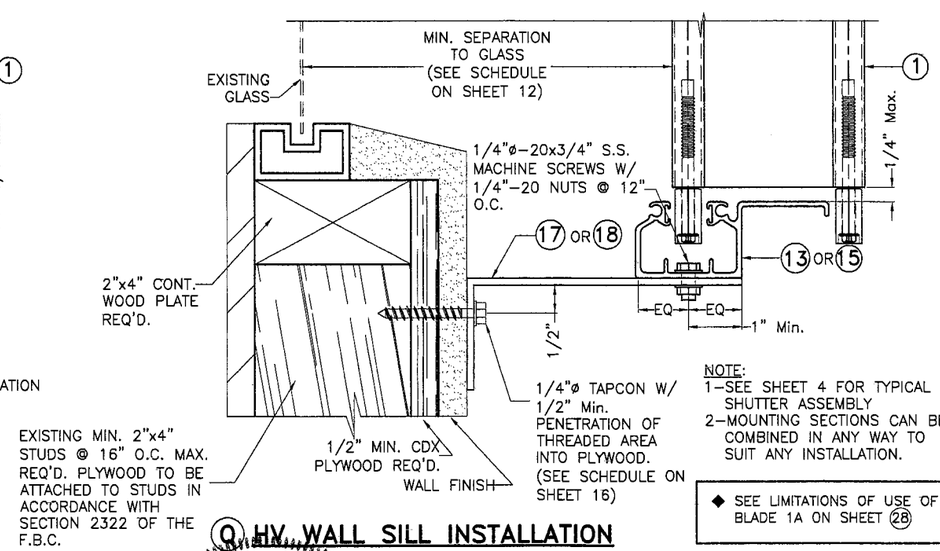


(R) HV WALL SILL INSTALLATION

FLORIDA BUILDING CODE (**H**igh **V**elocity **H**urricane **Z**one)

Approved as complying with the Florida Building Code
Date 08/04/2010
NOA# 10-0630.02
Miami Dade Product Control Division
By

MIAMI-DADE COUNTY

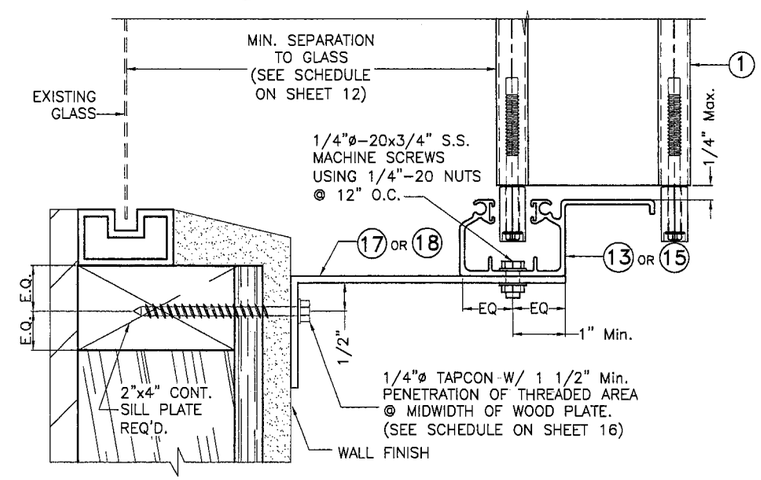WALTER A. TILLIT JR. LICENSE No. 44167 STATE OF FLORIDA PROFESSIONAL ENGINEER

P.E. SEAL/SIGNATURE/DATE


TILTECO INC.
TILLIT TESTING & ENGINEERING COMPANY
6355 N.W. 36th. St., Ste. 305, VIRGINIA GARDENS, FLORIDA 33166
Phone : (305)871-1530 . Fax : (305)871-1531
e-mail: tilteco@aol.com
EB-0006719
WALTER A. TILLIT Jr. P.E.
FLORIDA Lic. # 44167

**FUJI ALUMINUM & SHUTTERS, INC.**
(ASSA # 235)
780 W. 27TH STREET
HIALEAH, FL. 33010
PHONE: (305) 889-0111. FAX: (305) 889-8486


© 2009 EASTERN METAL SUPPLY, INC.

**BERTHA HV** ™
Accordion Shutter System

| REV.No | DESCRIPTION | DATE | DRAWN BY: L.G. |
|---|---|---|---|
| 1 | | | DATE: 06/17/10 |
| 2 | | | DRAWING No |
| 3 | | | 10-062 |
| 4 | | | |
| 5 | | | SHEET |
| 6 | | | 18 OF 28 |

# INSTALLATION DETAILS ON EXISTING WOOD BUILDINGS FOR (1) HV & (1A) HV♦ BLADES (AS APPLICABLE)

## MAX. SHUTTER SPAN L+ OR L− FOR INSTALLATIONS INTO WOOD WITH HV BLADE (1) ONLY SHALL BE LIMITED TO 105.0 psf. DESIGN LOAD, SEE SHEET 28 FOR MAX SPAN & DESIGN LOAD FOR INSTALLATION WITH BLADE (1) & (1A) WORKING IN UNISON




(S) HV WALL HEADER INSTALLATION




(T) HV CEILING INSTALLATION

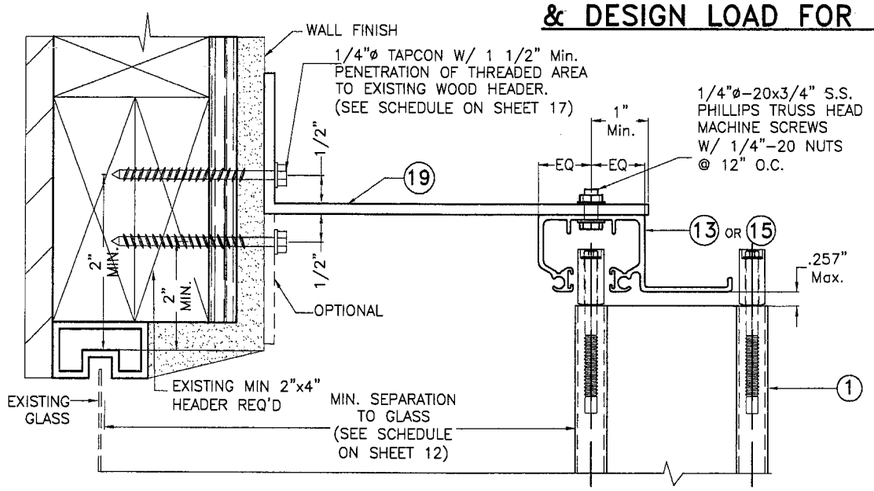


(U) HV CEILING INSTALLATION

NOTES:
1-SEE SHEET 4 FOR TYPICAL SHUTTER ASSEMBLY
2-MOUNTING SECTIONS CAN BE COMBINED IN ANY WAY TO SUIT ANY INSTALLATION.

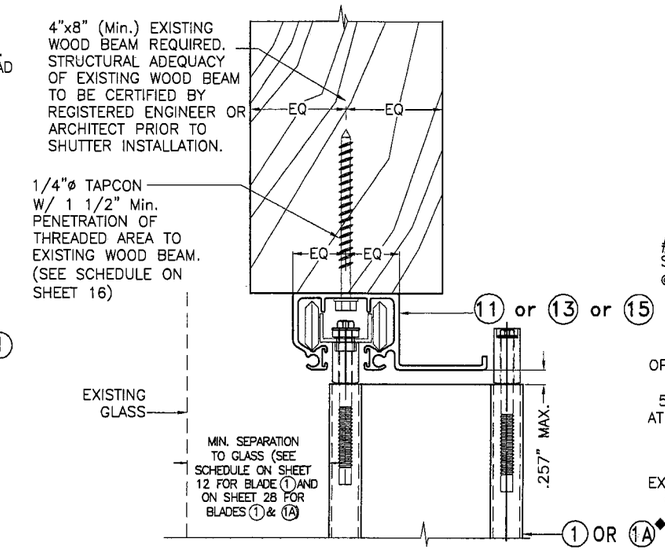


(V) HV WALL SILL INSTALLATION

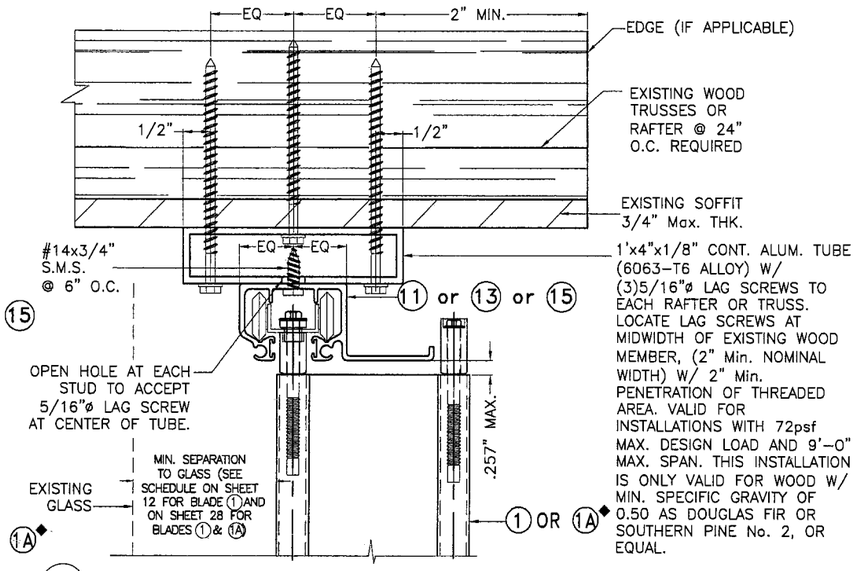


(W) HV FLOOR INSTALLATION

◆ SEE LIMITATIONS OF USE OF BLADE (1A) ON SHEET 28

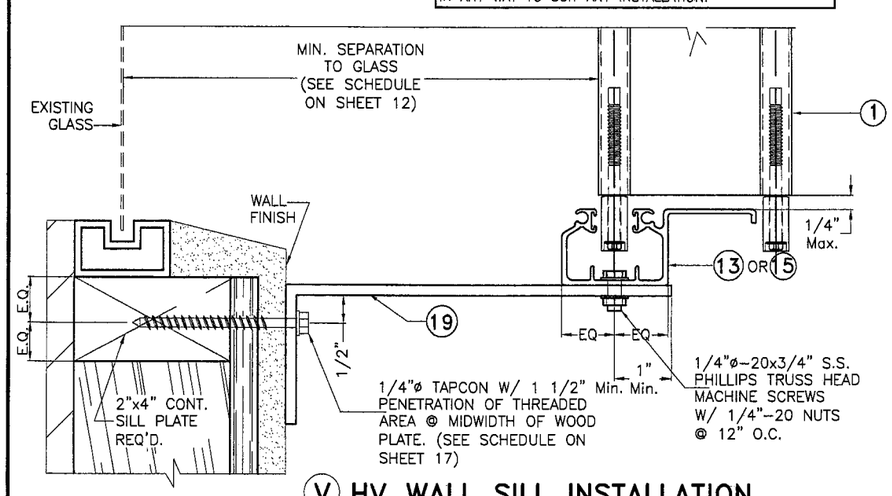


(X) HV WALK-OVER INSTALLATION

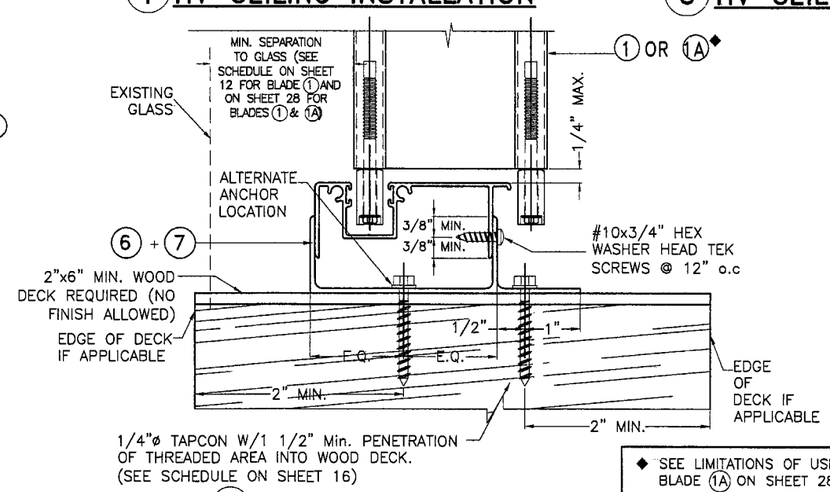FLORIDA BUILDING CODE (**H**igh **V**elocity **H**urricane **Z**one)

Approved as complying with the Florida Building Code
Date 08/04/2010
NOA# 10-0630.02
Miami Dade Product Control Division
By

MIAMI-DADE COUNTY

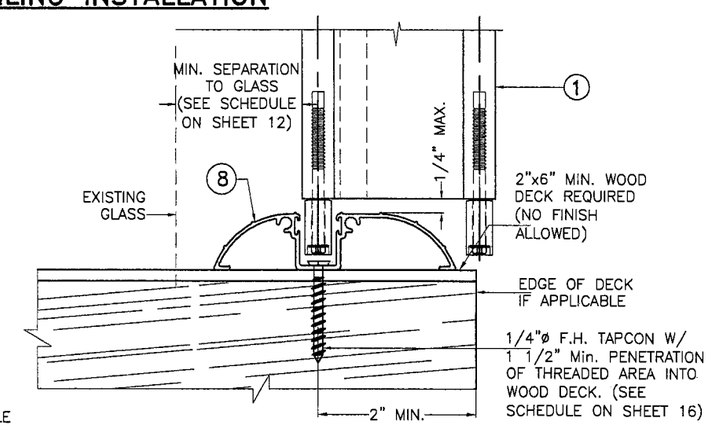WALTER A. TILLIT JR. LICENSE No. 44167 STATE OF FLORIDA PROFESSIONAL ENGINEER

P.E. SEAL/SIGNATURE/DATE


TILTECO INC.
TILLIT TESTING & ENGINEERING COMPANY
6355 N.W. 36th. St., Ste. 305, VIRGINIA GARDENS, FLORIDA 33166
Phone : (305)871-1530 . Fax : (305)871-1531
e-mail: tilteco@aol.com
EB-0006719
WALTER A. TILLIT Jr. P.E.
FLORIDA Lic. # 44167


**FUJI ALUMINUM & SHUTTERS, INC.**

(ASSA # 235)

780 W. 27TH STREET
HIALEAH, FL. 33010
PHONE: (305) 889-0111. FAX: (305) 889-8486

© 2009 EASTERN METAL SUPPLY, INC.

**BERTHA HV™**
Accordion Shutter System

| REV.No | DESCRIPTION | DATE |
|---|---|---|
| 1 | | |
| 2 | | |
| 3 | | |
| 4 | | |
| 5 | | |
| 6 | | |

DRAWN BY: L.G.
DATE: 06/17/10
DRAWING No 10-062
SHEET 19 OF 28

# END INSTALLATIONS (1) HV & (1A) HV◆ BLADES INTO 2"x4" MIN. WOOD STUDS.




END CONNECTION DETAIL (7)




END CONNECTION DETAIL (8)

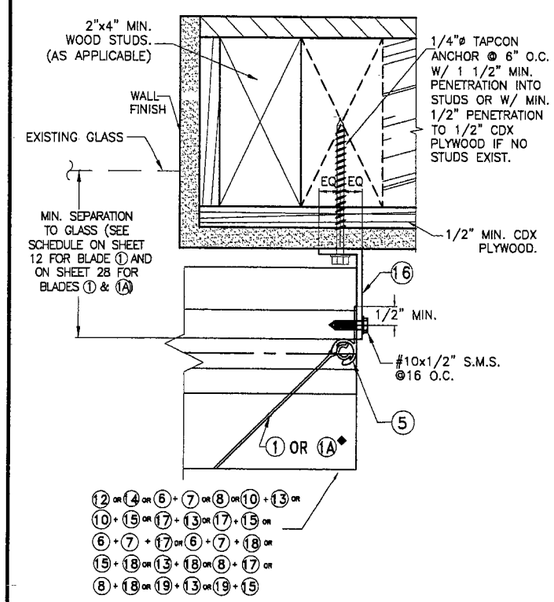


END CONNECTION DETAIL (9)

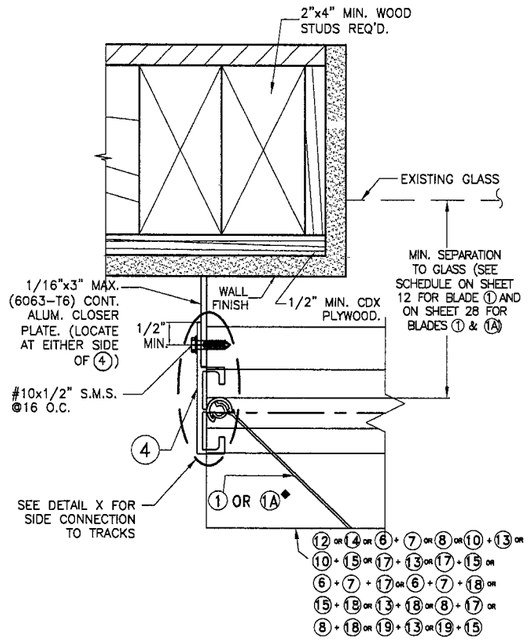


END CONNECTION DETAIL (10)

♣ REQUIRED ONLY FOR SPANS GREATER THAN 12'-0"

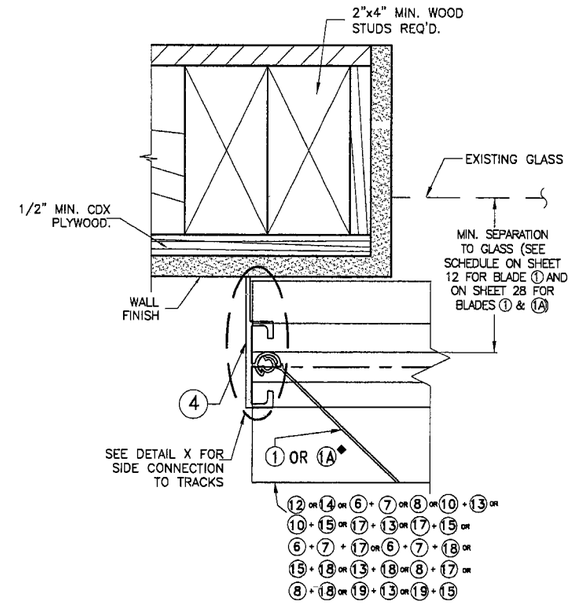◆ SEE LIMITATIONS OF USE OF BLADE (1A) ON SHEET 28

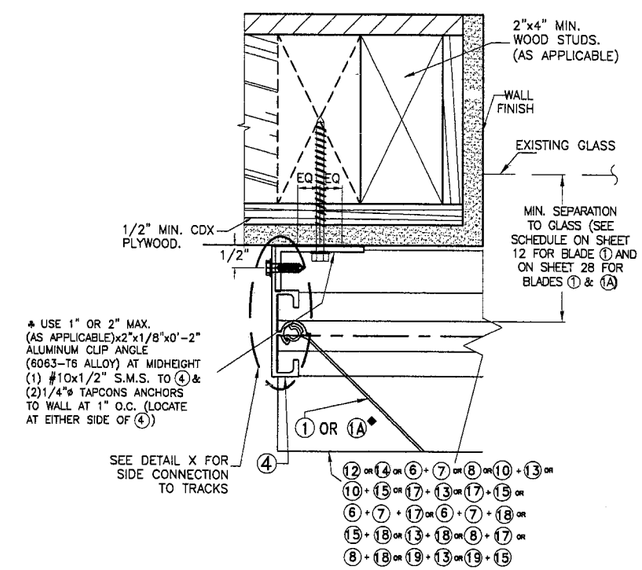


END CONNECTION DETAIL (11)




END CONNECTION DETAIL (12)

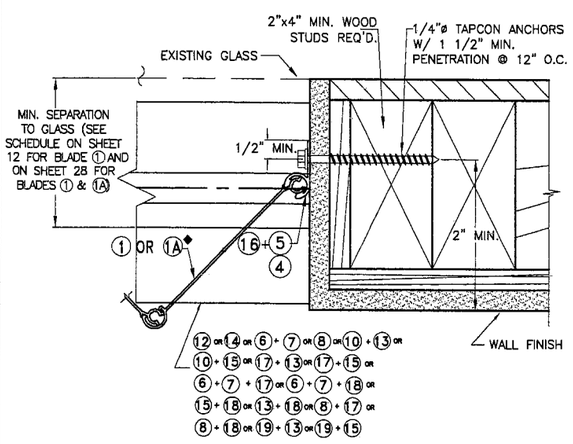


DETAIL X

FLORIDA BUILDING CODE (High Velocity Hurricane Zone)

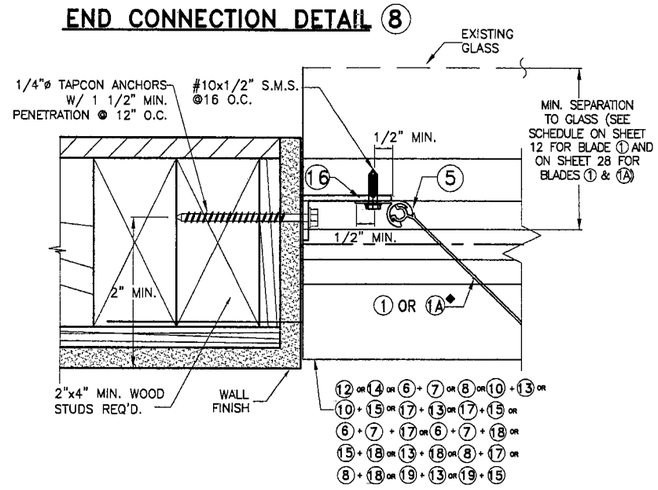Approved as complying with the Florida Building Code
Date 08/04/2010
NOA# 10-0630.02
Miami Dade Product Control Division
By

MIAMI-DADE COUNTY

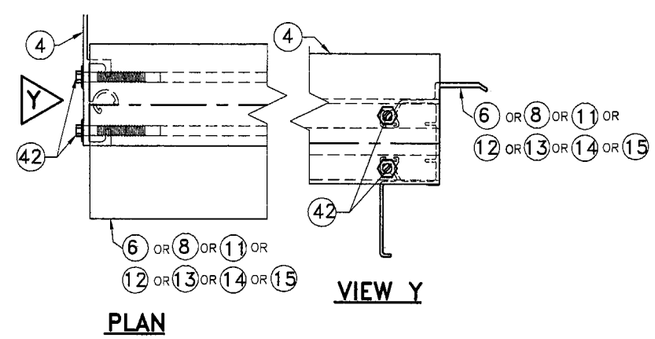WALTER A. TILLIT JR. LICENSE No. 44167 STATE OF FLORIDA PROFESSIONAL ENGINEER

P.E. SEAL/SIGNATURE/DATE


TILTECO INC.
TILLIT TESTING & ENGINEERING COMPANY
6355 N.W. 36th. St., Ste. 305, VIRGINIA GARDENS, FLORIDA 33166
Phone : (305)871-1530 . Fax : (305)871-1531
e-mail: tilteco@aol.com
EB-0006719
WALTER A. TILLIT Jr. P.E.
FLORIDA Lic. # 44167


**FUJI ALUMINUM & SHUTTERS, INC.**

(ASSA # 235)

780 W. 27TH STREET
HIALEAH, FL. 33010
PHONE: (305) 889-0111. FAX: (305) 889-8486

© 2009 EASTERN METAL SUPPLY, INC.

**BERTHA HV™**
Accordion Shutter System

| REV.No | DESCRIPTION | DATE |
|---|---|---|
| 1 | | |
| 2 | | |
| 3 | | |
| 4 | | |
| 5 | | |
| 6 | | |

DRAWN BY: L.G.
DATE: 06/17/10
DRAWING No. 10-062
SHEET 20 OF 28




## TYPICAL (2) HV BLADE SHUTTER ELEVATION

N.T.S.

## * NOTES ON HD LOCKS AND CENTERMATES:

1. **MANDATORY CONDITION # 1:** ONE (34) H.D. LOCK SHALL BE USED FOR ANY SPAN AND INSTALLATION AT HEAVY DUTY SYMMETRICAL CENTERMATES, ((31) OR (32)) + (33) AND AT ANY ELEVATION. (34) H.D. LOCK MAY BE USED AS AN INSIDE OR OUTSIDE LOCK, ATTACHED TO (33) HEAVY DUTY SYMMETRICAL CENTERMATES WITH (3) #8 x 3/8" LONG FLAT HEAD S.S. M.S. LOCKING RODS (35) ARE NOT MANDATORY, i.e. THEY ARE COMPLETELY OPTIONAL.

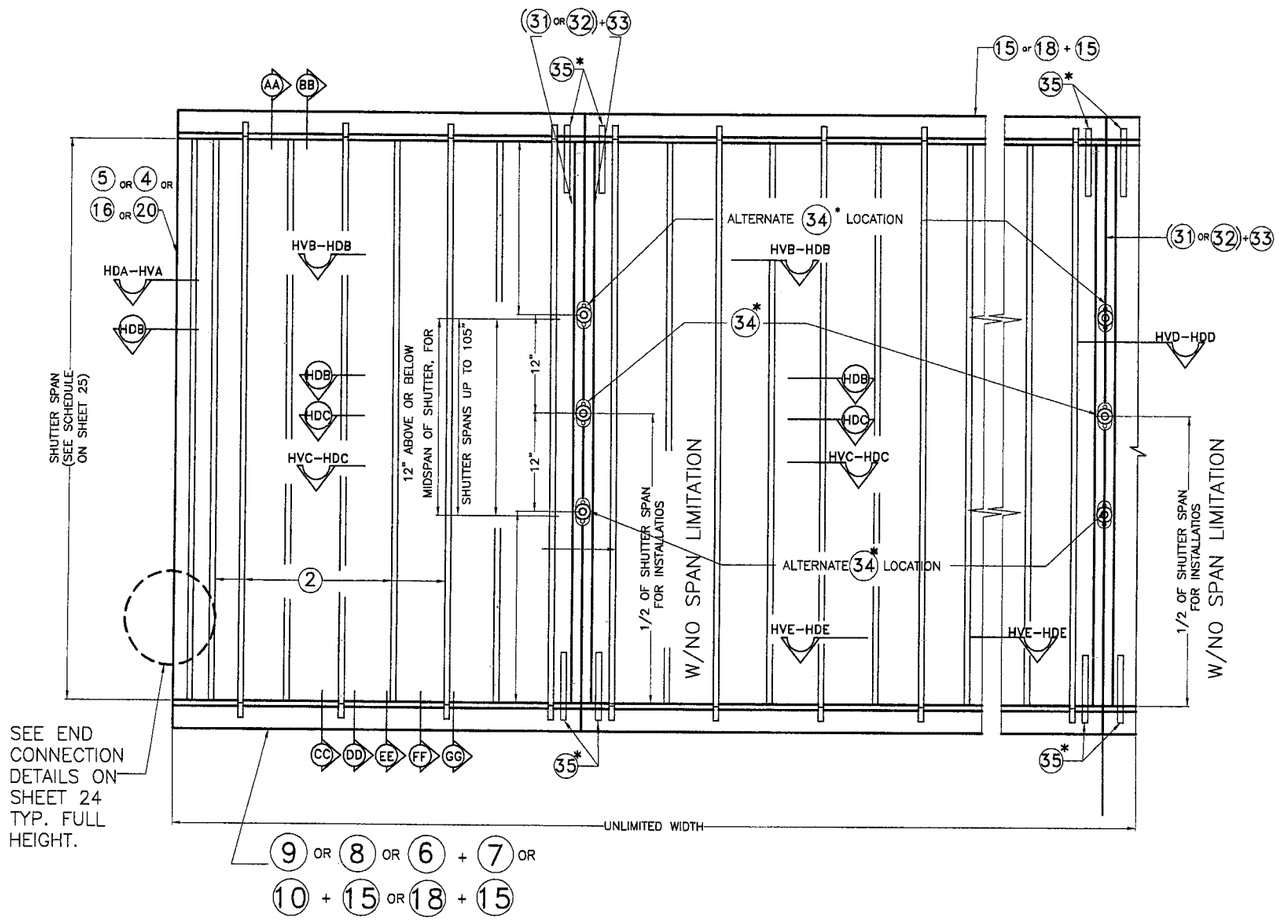2. **MANDATORY CONDITION # 2:** LOCATION OF (34) H.D. LOCK SHALL BE AS INDICATED ON SHUTTER ELEVATION, i.e., FOR SHUTTER SPANS UP TO 105". (34) H.D. LOCK MAY BE INSTALLED AT MID HEIGHT OF SHUTTER OR AT 12" ABOVE OR BELOW MID HEIGHT OF SHUTTER. FOR SHUTTER SPANS GREATER THAN 105", (34) H.D. LOCK SHALL BE INSTALLED AT MID HEIGHT OF SHUTTER.

FLORIDA BUILDING CODE (**H**igh **V**elocity **H**urricane **Z**one)

Approved as complying with the Florida Building Code
Date 08/04/2010
NOA# 10-0630.02
Miami Dade Product Control Division
By _____

MIAMI-DADE COUNTY

WALTER A. TILLIT JR. LICENSE No. 44167 STATE OF FLORIDA PROFESSIONAL ENGINEER

P.E. SEAL/SIGNATURE/DATE

TILTECO INC.
TILLIT TESTING & ENGINEERING COMPANY
6355 N.W. 36th. St., Ste. 305, VIRGINIA GARDENS, FLORIDA 33166
Phone : (305)871-1530 . Fax : (305)871-1531
e-mail: tilteco@aol.com
EB-0006719
WALTER A. TILLIT Jr. P.E.
FLORIDA Lic. # 44167

**FUJI ALUMINUM & SHUTTERS, INC.**
(ASSA # 235)
780 W. 27TH STREET
HIALEAH, FL. 33010
PHONE: (305) 889-0111. FAX: (305) 889-8486

© 2009 EASTERN METAL SUPPLY, INC.

**BERTHA HV** ™
Accordion Shutter System

| REV.No | DESCRIPTION | DATE |
|---|---|---|
| 1 | | |
| 2 | | |
| 3 | | |
| 4 | | |
| 5 | | |
| 6 | | |

DRAWN BY: L.G.
DATE: 06/17/10
DRAWING No 10-062
SHEET 21 OF 28




## (AA) HD WALL HEADER INSTALLATION




## (BB) HD CEILING INSTALLATION

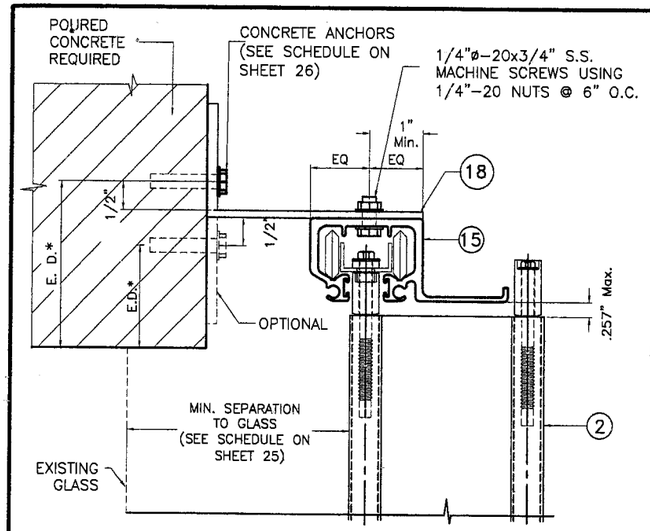


## (CC) HD TRENCH INSTALLATION

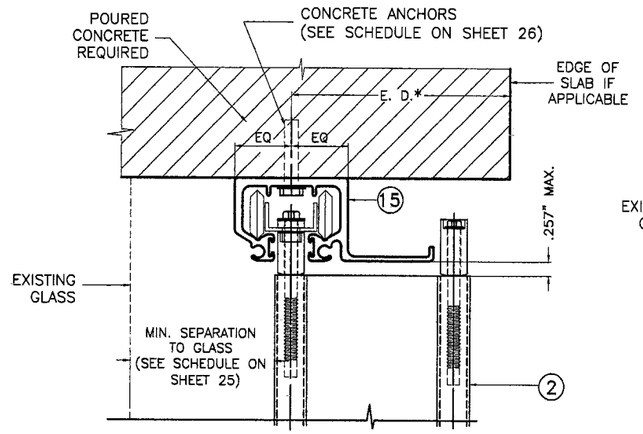


## (DD) HD WALK-OVER INSTALLATION

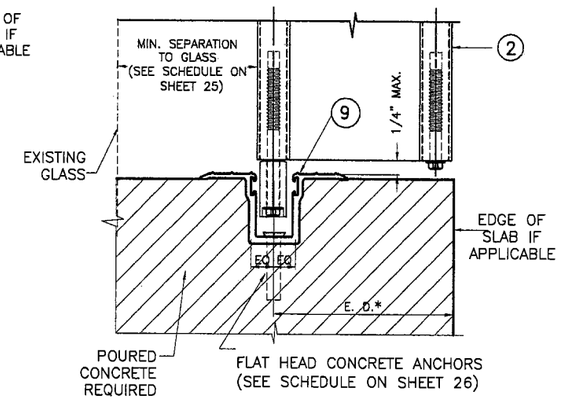


## (EE) HD WALL SILL INSTALLATION

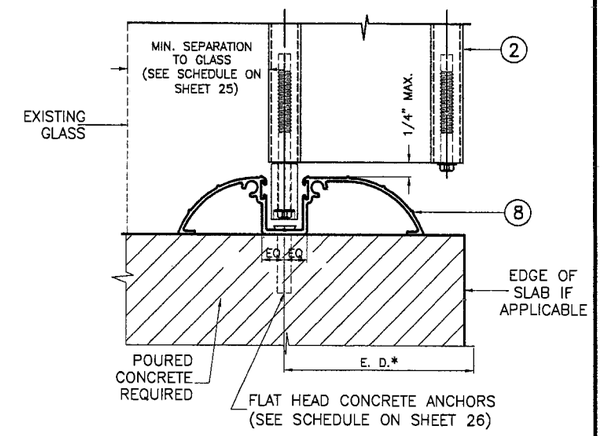


## (FF) HD RAINGUARD INSTALLATION

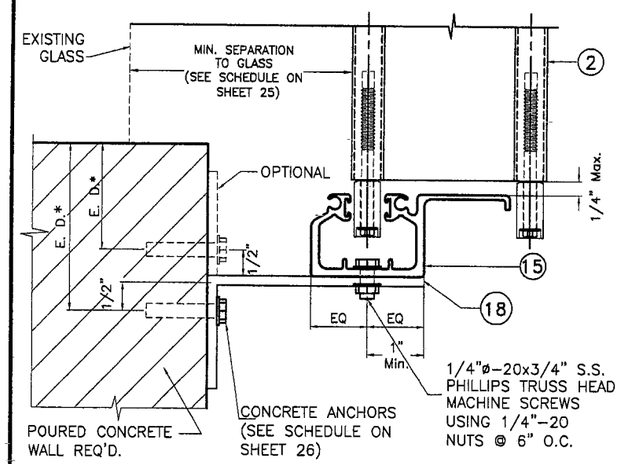


## (GG) HD FLOOR INSTALLATION

NOTE FOR COMBINATION OF SECTIONS:

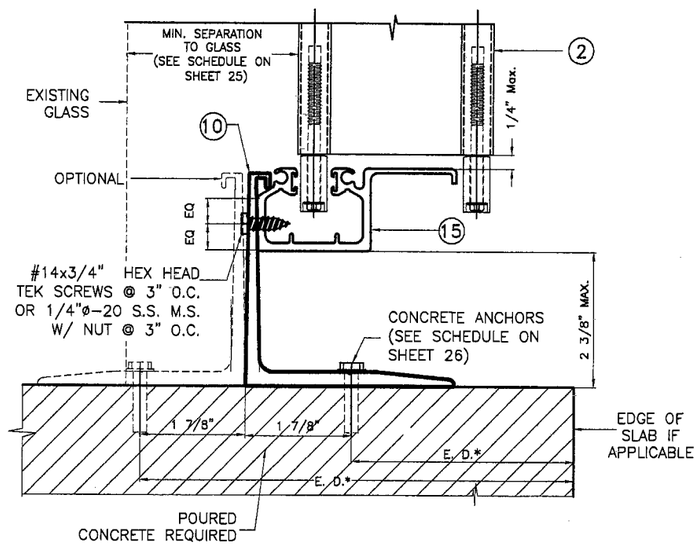1- SEE SHEET 21 FOR TYPICAL SHUTTER ASSEMBLY
2- MOUNTING SECTIONS CAN BE COMBINED IN ANY WAY TO SUIT ANY INSTALLATION.

* E. D. = EDGE DISTANCE (SEE SPECIFICATIONS ON SHEET 26)
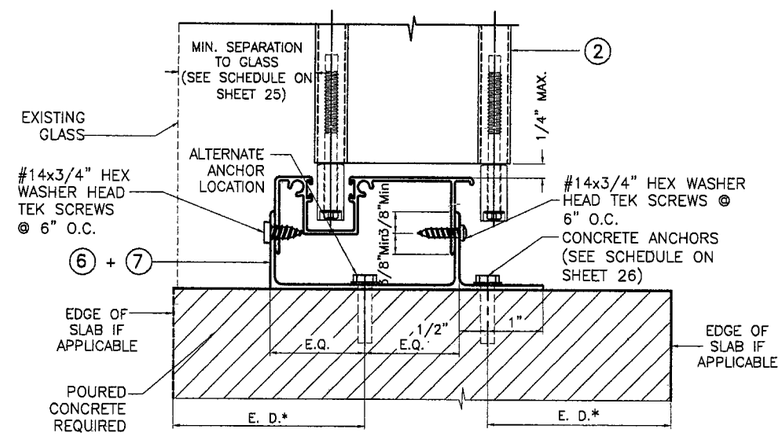
# INSTALLATION DETAILS W/ ② HV BLADE

SCALE: 3/8"=1"

**FLORIDA BUILDING CODE** (**H**igh **V**elocity **H**urricane **Z**one)

Approved as complying with the Florida Building Code
Date 08/04/2010
NOA# 10-0630.02
Miami Dade Product Control Division
By

MIAMI-DADE COUNTY

WALTER A. TILLIT JR. LICENSE No. 44167 STATE OF FLORIDA PROFESSIONAL ENGINEER

P.E. SEAL/SIGNATURE/DATE


TILTECO INC.

TILLIT TESTING & ENGINEERING COMPANY
6355 N.W. 36th. St., Ste. 305, VIRGINIA GARDENS, FLORIDA 33166
Phone : (305)871-1530 . Fax : (305)871-1531
e-mail: tilteco@aol.com
EB-0006719
WALTER A. TILLIT Jr. P.E.
FLORIDA Lic. # 44167

**FUJI ALUMINUM & SHUTTERS, INC.**

(ASSA # 235)
780 W. 27TH STREET
HIALEAH, FL. 33010
PHONE: (305) 889-0111. FAX: (305) 889-8486


© 2009 EASTERN METAL SUPPLY, INC.

**BERTHA HV** ™
Accordion Shutter System

| REV.No | DESCRIPTION | DATE |
|---|---|---|
| 1 | | |
| 2 | | |
| 3 | | |
| 4 | | |
| 5 | | |
| 6 | | |

DRAWN BY: L.G.
DATE: 06/17/10
DRAWING No 10-062
SHEET 22 OF 28

SEE END WALL CONNECTION DETAILS ON SHEET 24

# INSTALLATION
## ② HV BLADE

* SEE NOTES ON LOCKING RODS (35) & HD (34) LOCKS ON SHEET 21

SEE END WALL CONNECTION DETAILS ON SHEET 24




FLORIDA BUILDING CODE (**H**igh **V**elocity **H**urricane **Z**one)

Approved as complying with the Florida Building Code
Date 08/04/2010
NOA# 10-0630.02
Miami Dade Product Control Division
By _____

MIAMI-DADE COUNTY

WALTER A. TILLIT JR. LICENSE No. 44167 STATE OF FLORIDA PROFESSIONAL ENGINEER

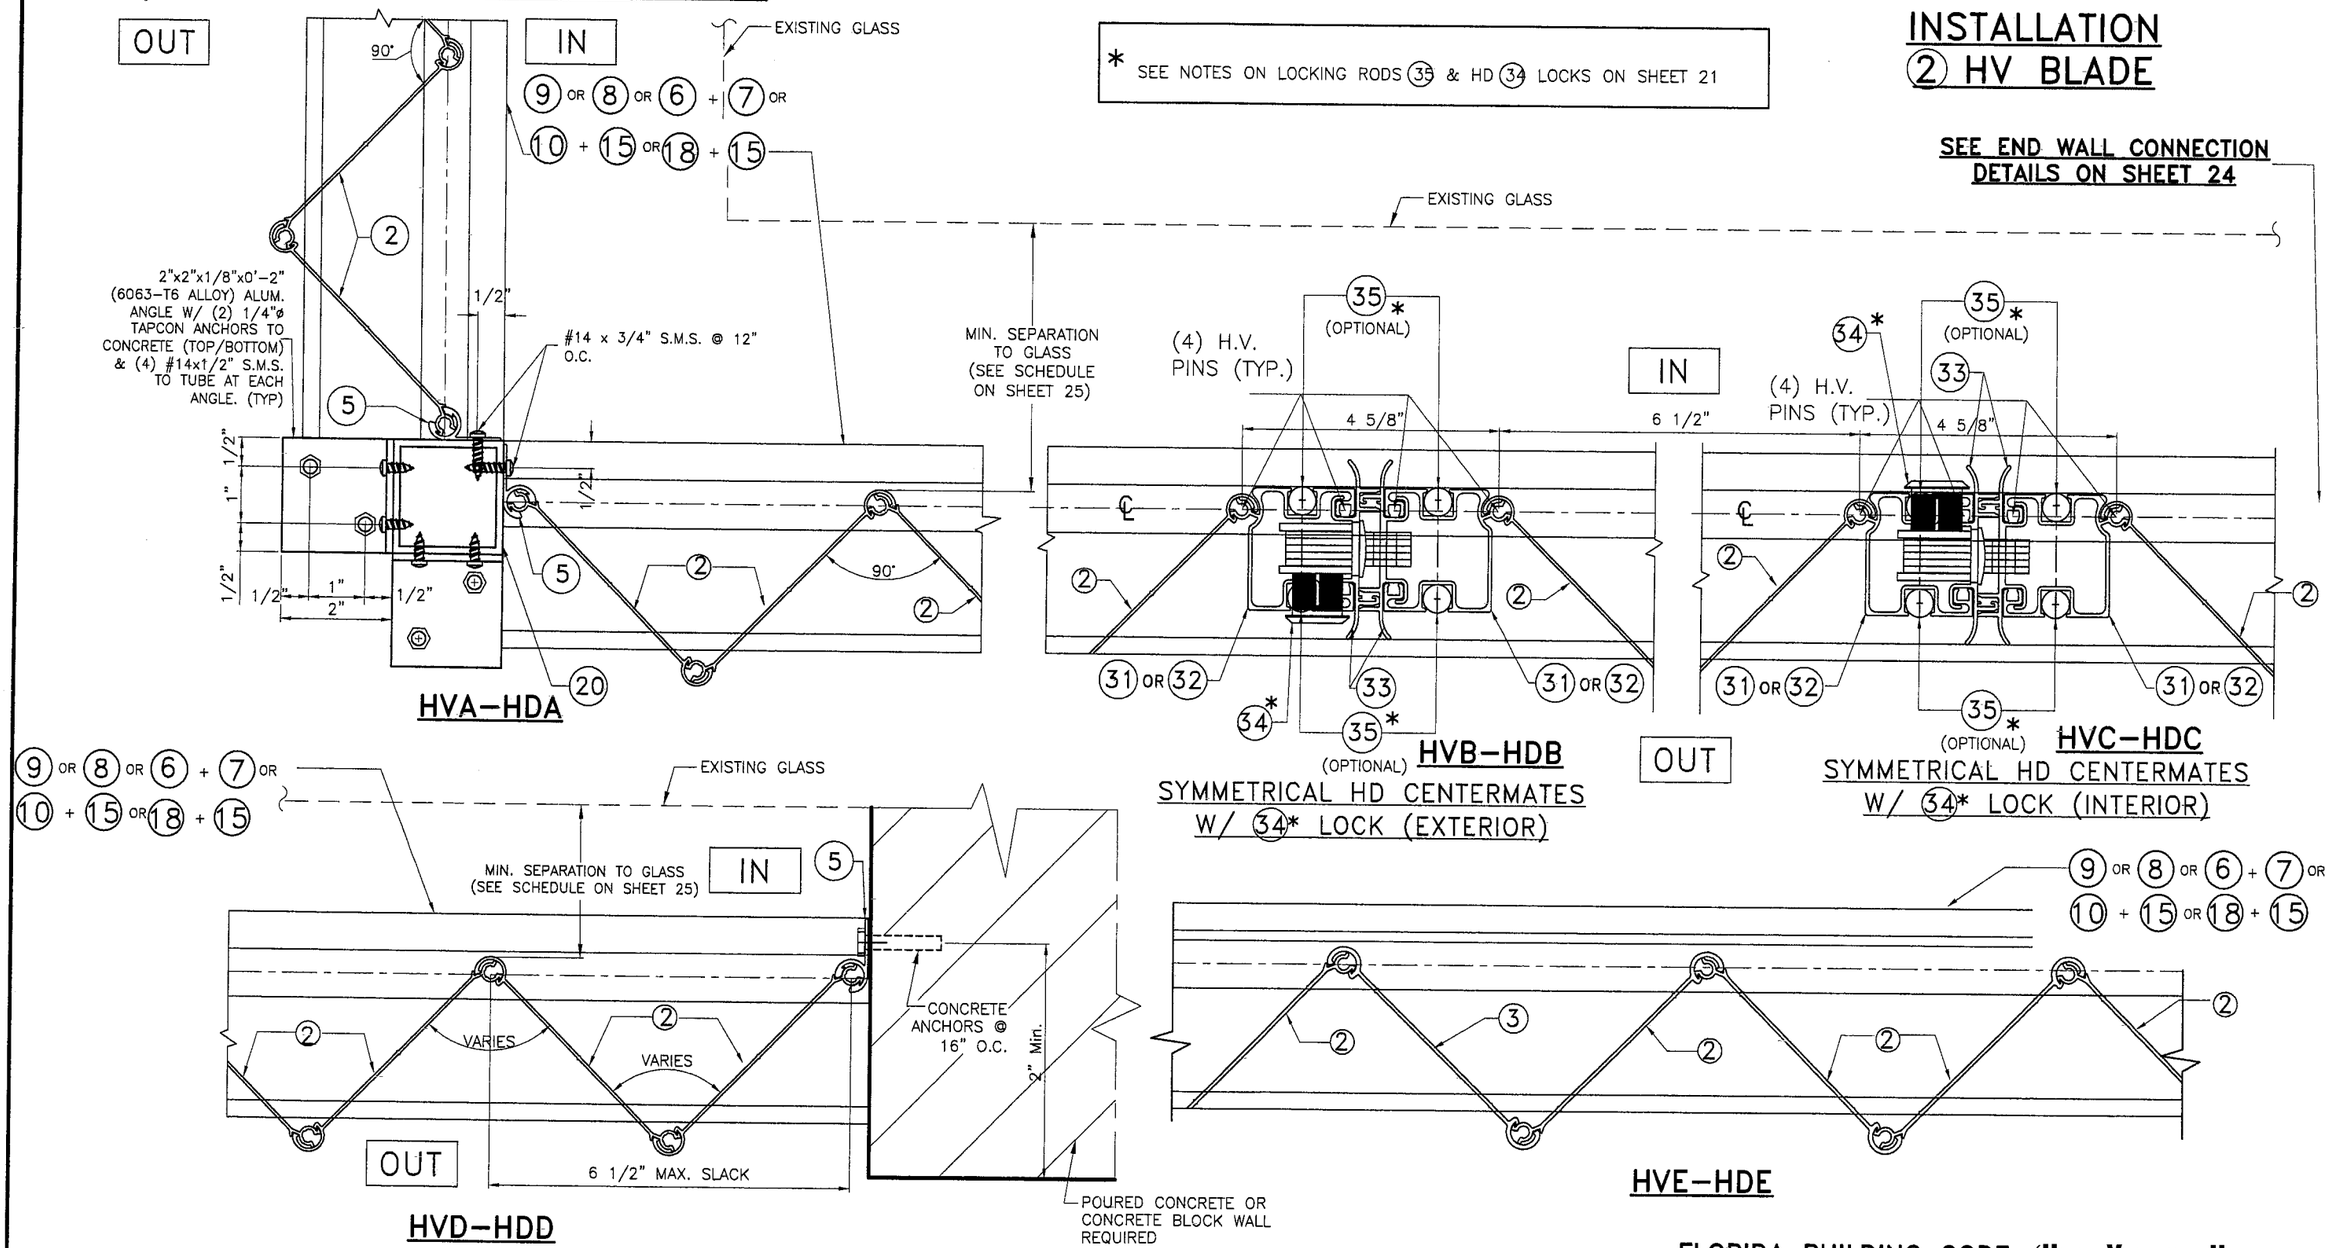P.E. SEAL/SIGNATURE/DATE


TILTECO INC.
TILLIT TESTING & ENGINEERING COMPANY
6355 N.W. 36th. St., Ste. 305, VIRGINIA GARDENS, FLORIDA 33166
Phone : (305)871-1530 . Fax : (305)871-1531
e-mail: tilteco@aol.com
EB-0006719
WALTER A. TILLIT Jr. P.E.
FLORIDA Lic. # 44167


**FUJI ALUMINUM & SHUTTERS, INC.**

(ASSA # 235)

780 W. 27TH STREET
HIALEAH, FL. 33010
PHONE: (305) 889-0111. FAX: (305) 889-8486

© 2009 EASTERN METAL SUPPLY, INC.

**BERTHA HV** ™
Accordion Shutter System

| REV.No | DESCRIPTION | DATE |
|---|---|---|
| 1 | | |
| 2 | | |
| 3 | | |
| 4 | | |
| 5 | | |
| 6 | | |

DRAWN BY: L.G.
DATE: 06/17/10
DRAWING No 10-062
SHEET 23 OF 28




END CONNECTION DETAIL 1




END CONNECTION DETAIL 2

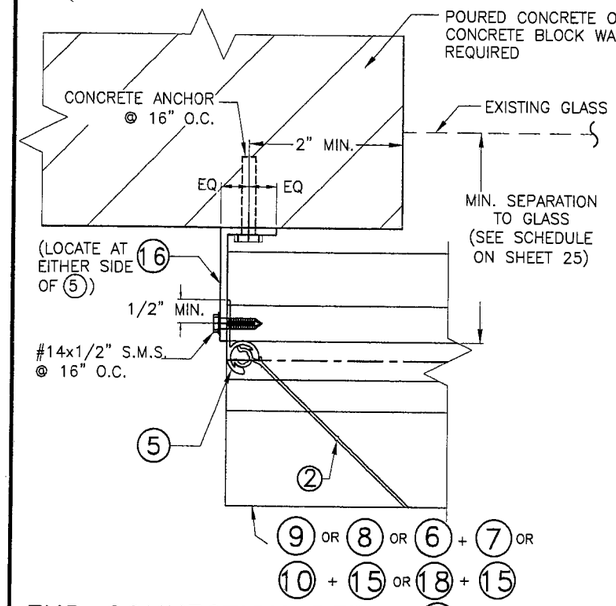


END CONNECTION DETAIL 3

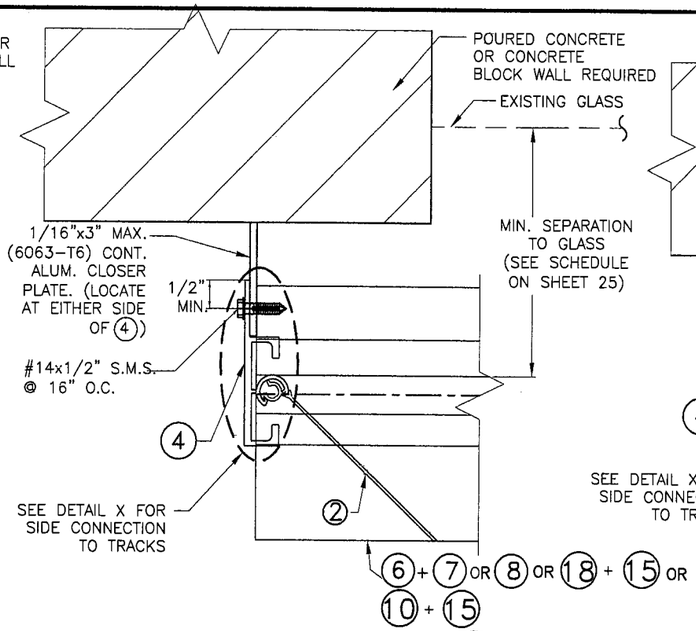


END CONNECTION DETAIL 4

◆ REQUIRED ONLY FOR SPANS GREATER THAN 12'-0"

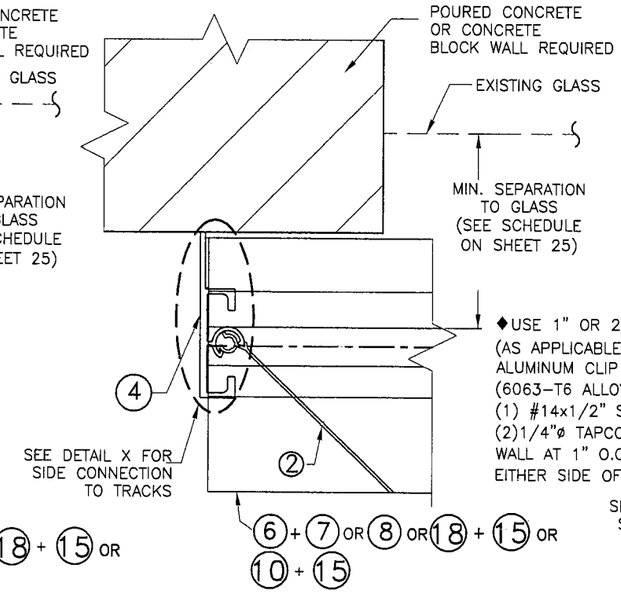


END CONNECTION DETAIL 5

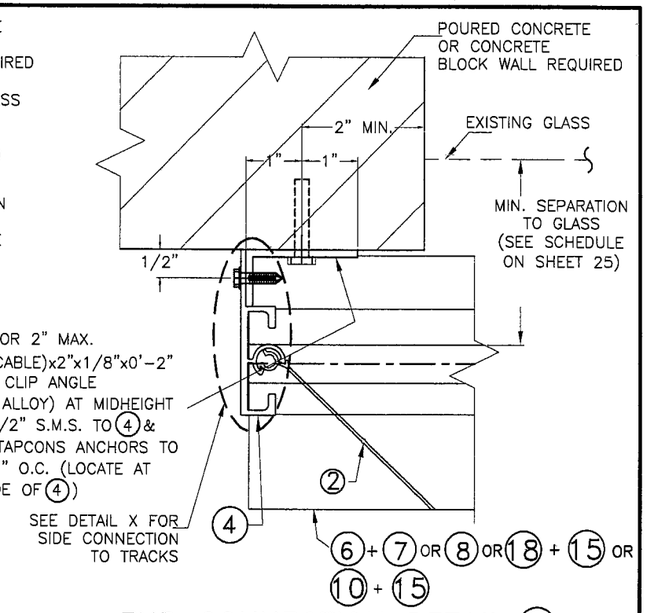


END CONNECTION DETAIL 6

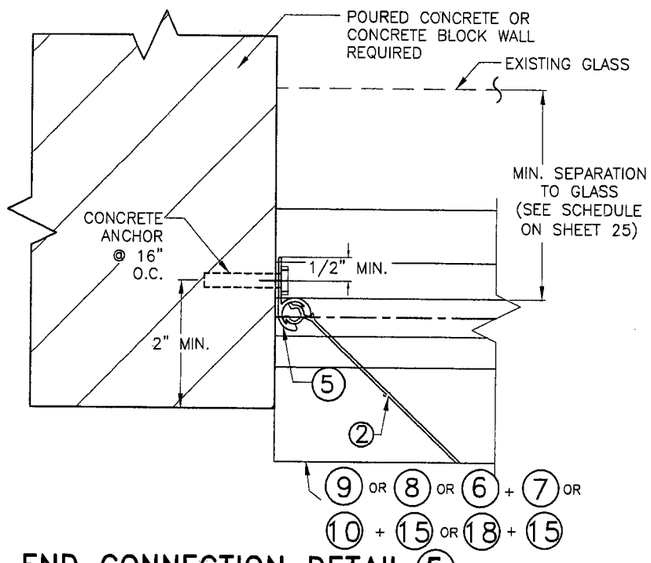


PLAN

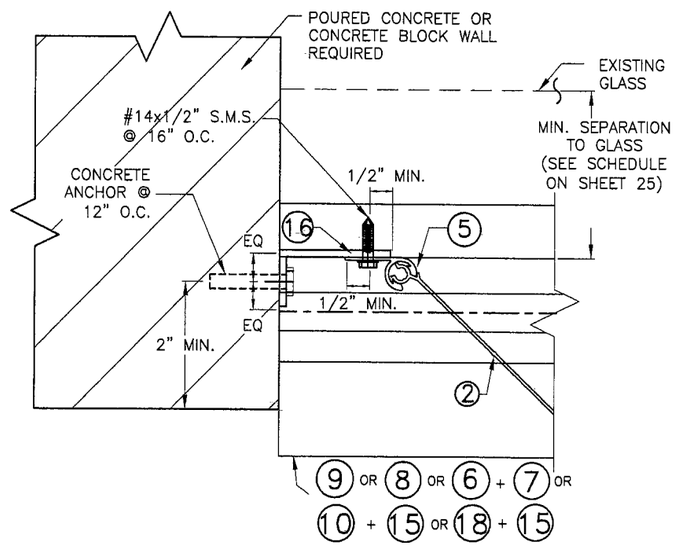


VIEW Y

DETAIL X
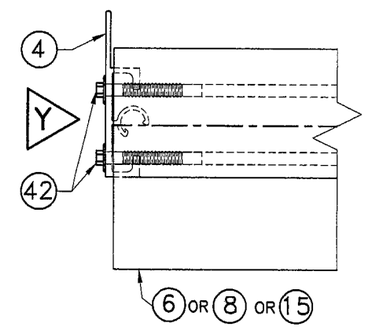
## END INSTALLATION
## 2 HV BLADE INTO CONCRETE OR CONCRETE BLOCK WALL.

FLORIDA BUILDING CODE (**H**igh **V**elocity **H**urricane **Z**one)

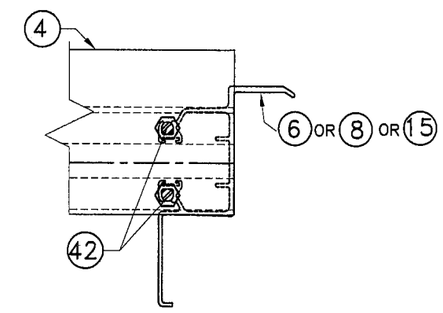Approved as complying with the Florida Building Code
Date 08/04/2010
NOA# 10-0630.02
Miami Dade Product Control Division
By

MIAMI-DADE COUNTY

WALTER A. TILLIT JR. LICENSE No. 44167 STATE OF FLORIDA PROFESSIONAL ENGINEER

P.E. SEAL/SIGNATURE/DATE


TILTECO INC.
TILLIT TESTING & ENGINEERING COMPANY
6355 N.W. 36th. St., Ste. 305, VIRGINIA GARDENS, FLORIDA 33166
Phone : (305)871-1530 . Fax : (305)871-1531
e-mail: tilteco@aol.com
EB-0006719
WALTER A. TILLIT Jr. P.E.
FLORIDA Lic. # 44167


**FUJI ALUMINUM & SHUTTERS, INC.**

(ASSA # 235)
780 W. 27TH STREET
HIALEAH, FL. 33010
PHONE: (305) 889-0111. FAX: (305) 889-8486

© 2009 EASTERN METAL SUPPLY, INC.

**BERTHA HV** ™
Accordion Shutter System

| REV.No | DESCRIPTION | DATE |
|---|---|---|
| 1 | | |
| 2 | | |
| 3 | | |
| 4 | | |
| 5 | | |
| 6 | | |

DRAWN BY: L.G.
DATE: 06/17/10
DRAWING No 10-062
SHEET 24 OF 28

MAXIMUM SHUTTER SPAN "L+" OR "L−" (ft.) ✱
INSTALLATIONS W/ SYMMETRICAL HD CENTERMATES (31) OR (32), W/ ONE HD (34) LOCK & NO LOCKING RODS (35) ♦

| MAXIMUM DESIGN LOAD (p.s.f.) (+ OR −) | POURED CONCRETE INSTALLATIONS | |
|---|---|---|
| | ALL MOUNTING CONDITIONS | |
| | L + (ft) | L - (ft) |
| 30 OR LESS | 15'−5" | 18'−0" |
| 35 | 14'−10" | 18'−0" |
| 40 | 14'−4" | 17'−10" |
| 45 | 13'−11" | 17'−6" |
| 50 | 13'−6" | 17'−0" |
| 55 | 13'−3" | 16'−10" |
| 60 | 12'−11" | 16'−2" |
| 65 | 12'−8" | 15'−6" |
| 70 | 12'−6" | 14'−11" |
| 75 | 12'−3" | 14'−5" |
| 80 | 12'−0" | 14'−0" |
| 85 | 11'−10" | 13'−7" |
| 90 | 11'−6" | 13'−2" |
| 95 | 11'−3" | 12'−10" |
| 100 | 10'−6" | 12'−6" |
| 105 | 10'−0" | 12'−2" |
| 110 | 9'−6" | 11'−11" |
| 115 | 9'−1" | 11'−8" |
| 120 | 8'−9" | 11'−5" |
| 125 | − | 11'−2" |
| 130 | − | 10'−11" |
| 135 | − | 10'−9" |
| 140 | − | 10'−6" |
| 145 | − | 10'−4" |
| 150 | − | 10'−2" |
| 155 | − | 10'−0" |
| 160 | − | 9'−10" |
| 165 | − | 9'−9" |
| 170 | − | 9'−7" |
| 175 | − | 9'−5" |
| 180 | − | 9'−4" |
| 185 | − | 9'−2" |
| 190 | − | 9'−0" |
| 195 | − | 8'−9" |

✱ NOTES:

(1) L+: MAXIMUM ALLOWABLE SPAN FOR A GIVEN POSITIVE DESIGN LOAD.
L−: MAX. ALLOWABLE SPAN FOR A GIVEN NEGATIVE DESIGN LOAD.

(2) PROCEDURE TO DETERMINE MAXIMUM SPAN FOR WALL MOUNTINGS OR FLOOR/CEILING:

GIVEN A POSITIVE DESIGN LOAD, DETERMINE MAXIMUM SPAN "L+" FROM SCHEDULE.
GIVEN A NEGATIVE DESIGN LOAD, DETERMINE MAXIMUM SPAN "L−" FROM SCHEDULE.

FINAL MAXIMUM ALLOWABLE SPAN IS EQUAL TO THE MINIMUM DETERMINED SPAN BETWEEN "L+" AND "L−".

(3) PROCEDURE TO DETERMINE MAXIMUM SPAN FOR COMBINATIONS IN BETWEEN WALL W/ FLOOR/CEILING MOUNTINGS:

FOR A GIVEN POSITIVE DESIGN LOAD:
DETERMINE:
$L_1$+= MAX. SPAN FOR WALL MOUNTING INSTALLATIONS.
$L_2$+= MAX. SPAN FOR FLOOR/CEILING MOUNTING INSTALLATIONS.

FOR A GIVEN NEGATIVE DESIGN LOAD:
DETERMINE:
$L_1$−= MAX. SPAN FOR WALL MOUNTING INSTALLATIONS.
$L_2$−= MAX. SPAN FOR FLOOR/CEILING MOUNTING INSTALLATIONS.

FINAL MAXIMUM ALLOWABLE SPAN IS EQUAL TO THE MINIMUM BETWEEN "$L_1$+", "$L_2$+", "$L_1$−" AND "$L_2$−"

(4) GO TO ANCHOR SCHEDULE WITH FINAL MAXIMUM ALLOWABLE SPAN AND MAXIMUM DESIGN LOAD TO DETERMINE MAXIMUM ANCHOR SPACING.

♦ SEPARATION TO GLASS REQUIREMENTS

MINIMUM SEPARATION TO GLASS FOR SHUTTERS INSTALLED AT ALL ELEVATIONS OF BUILDING IS 3".

INSTALLATION LEGEND

| MOUNTINGS \ SUBSTRATE | POURED CONCRETE (SHEET 22) |
|---|---|
| WALL MOUNTING | AA & EE |
| FLOOR/CEILING MOUNTING | BB, CC, DD, FF & GG |

## (2) HV BLADE ONLY

FLORIDA BUILDING CODE (High Velocity Hurricane Zone)

Approved as complying with the Florida Building Code
Date 08/04/2010
NOA# 10-0630.02
Miami Dade Product Control Division
By

MIAMI-DADE COUNTY

WALTER A. TILLIT JR. LICENSE No. 44167 STATE OF FLORIDA PROFESSIONAL ENGINEER

P.E. SEAL/SIGNATURE/DATE

TILTECO INC.
TILLIT TESTING & ENGINEERING COMPANY
6355 N.W. 36th. St., Ste. 305, VIRGINIA GARDENS, FLORIDA 33166
Phone : (305)871-1530 . Fax : (305)871-1531
e-mail: tilteco@aol.com
EB-0006719
WALTER A. TILLIT Jr. P.E.
FLORIDA Lic. # 44167

**FUJI ALUMINUM & SHUTTERS, INC.**
(ASSA # 235)
780 W. 27TH STREET
HIALEAH, FL. 33010
PHONE: (305) 889-0111. FAX: (305) 889-8486

© 2009 EASTERN METAL SUPPLY, INC.

**BERTHA HV** ™
Accordion Shutter System

| REV.No | DESCRIPTION | DATE |
|---|---|---|
| 1 | | |
| 2 | | |
| 3 | | |
| 4 | | |
| 5 | | |
| 6 | | |

DRAWN BY: L.G.
DATE: 06/17/10
DRAWING No 10-062
SHEET 25 OF 28

**ANCHORS SPACING LEGEND**

| |
|---|
| 1/4"ø TAPCON |
| 5/16"ø TAPCON XL |

## MAXIMUM DESIGN PRESSURE RATING (p.s.f.) AND CORRESPONDING MAXIMUM ANCHOR* SPACING (in.) SCHEDULE FOR A GIVEN MAX. SHUTTER SPAN, MAXIMUM DESIGN LOAD AND A CORRESPONDING MOUNTING TYPE FOR CONCRETE INSTALLATIONS

| MAXIMUM SPAN (ft) | POURED CONCRETE | | | | |
|---|---|---|---|---|---|
| | ALL MOUNTINGS AA THRU GG (SHEET 22) | | | | |
| | USE MAXIMUM VALUES BETWEEN POSITVE AND NEGATIVE LOADS | | | | |
| | 50 OR LESS | >50 TO 90 | >90 TO 120 | >120 TO 160 | >160 TO 195 |
| 8'-9" OR LESS | 8" | 4 1/2" | 3 1/2" | – | – |
| | 12" | 8" | 6" | 4" | 3 3/4" |
| >8'-9" UP TO 12'-1" | 6" | 3 1/2" | 3" ‡ | – | – |
| | 10" | 6" | 4" | 4" | – |
| >12'-1" UP TO 18'-0" | 4" | 3 1/2" | – | – | – |
| | 7 1/2" | 5 1/2" | 4" | – | – |

**NOTE:**

‡ VALID ONLY FOR UP TO 10'-0" SPAN

### *SPECIFICATIONS ON ANCHOR REQUIREMENTS: POURED CONCRETE SUBSTRATE

(A) ANCHORS TO WALL SHALL BE AS FOLLOWS:

A.1) TO EXISTING POURED CONCRETE: (Min. f'c = 3192 psi)
– 1/4"ø TAPCON ANCHORS, AS MANUFACTURED BY I.T.W. BUILDEX.
MINIMUM EMBEDMENT INTO POURED CONCRETE OF TAPCON IS 1 3/4".

A.2) TO EXISTING POURED CONCRETE: (Min. f'c = 2899 psi)
– 5/16"ø TAPCON XL ANCHORS, AS MANUFACTURED BY I.T.W. BUILDEX.
MINIMUM EMBEDMENT INTO POURED CONCRETE OF 5/16" TAPCON XL ANCHORS IS 2 1/4".

A.3) IN CASE THAT PRECAST STONE, PRECAST CONCRETE PANELS, PAVERS OR ANY VENEER BE FOUND ON THE EXISTING WALL OR FLOOR, ANCHORS SHALL BE LONG ENOUGH TO REACH THE MAIN STRUCTURE BEHIND SAID WALL FINISHES. ANCHORAGE SHALL BE AS INDICATED ON NOTE A.1) ABOVE. FOR INSTALLATIONS ON VINYL SIDING OR EIFS CONSULT THIS ENGINEER.

(B) ANCHORS SHALL BE INSTALLED FOLLOWING ALL OF THE RECOMMENDATIONS AND SPECIFICATIONS OF THE ANCHOR'S MANUFACTURER.

(C) SEE BELOW FOR MINIMUM REQUIRED EDGE DISTANCE FOR ANCHORS.

**MINIMUM REQUIRED EDGE DISTANCE FOR ANCHORS**

MAXIMUM ANCHOR SPACINGS ARE VALID FOR
3" EDGE DISTANCE FOR 1/4"ø TAPCON AND
3 5/8" EDGE DISTANCE FOR 5/16"ø TAPCON XL.

# (2) HV BLADE ONLY

FLORIDA BUILDING CODE (**H**igh **V**elocity **H**urricane **Z**one)

Approved as complying with the Florida Building Code
Date 08/04/2010
NOA# 10-0630.02
Miami Dade Product Control Division
By

MIAMI-DADE COUNTY

WALTER A. TILLIT JR. LICENSE No. 44167 STATE OF FLORIDA PROFESSIONAL ENGINEER
6/22/10

P.E. SEAL/SIGNATURE/DATE


TILTECO INC.
TILLIT TESTING & ENGINEERING COMPANY
6355 N.W. 36th. St., Ste. 305, VIRGINIA GARDENS, FLORIDA 33166
Phone : (305)871-1530 . Fax : (305)871-1531
e-mail: tilteco@aol.com
EB-0006719
WALTER A. TILLIT Jr. P.E.
FLORIDA Lic. # 44167

**FUJI ALUMINUM & SHUTTERS, INC.**
(ASSA # 235)
780 W. 27TH STREET
HIALEAH, FL. 33010
PHONE: (305) 889-0111. FAX: (305) 889-8486


© 2009 EASTERN METAL SUPPLY, INC.

**BERTHA HV** ™
Accordion Shutter System

| REV.No | DESCRIPTION | DATE |
|---|---|---|
| 1 | | |
| 2 | | |
| 3 | | |
| 4 | | |
| 5 | | |
| 6 | | |

DRAWN BY: L.G.
DATE: 06/17/10
DRAWING No 10-062
SHEET 26 OF 28




SCALE: 3/8"=1"




SECTION X–X
SCALE: 1" = 1"

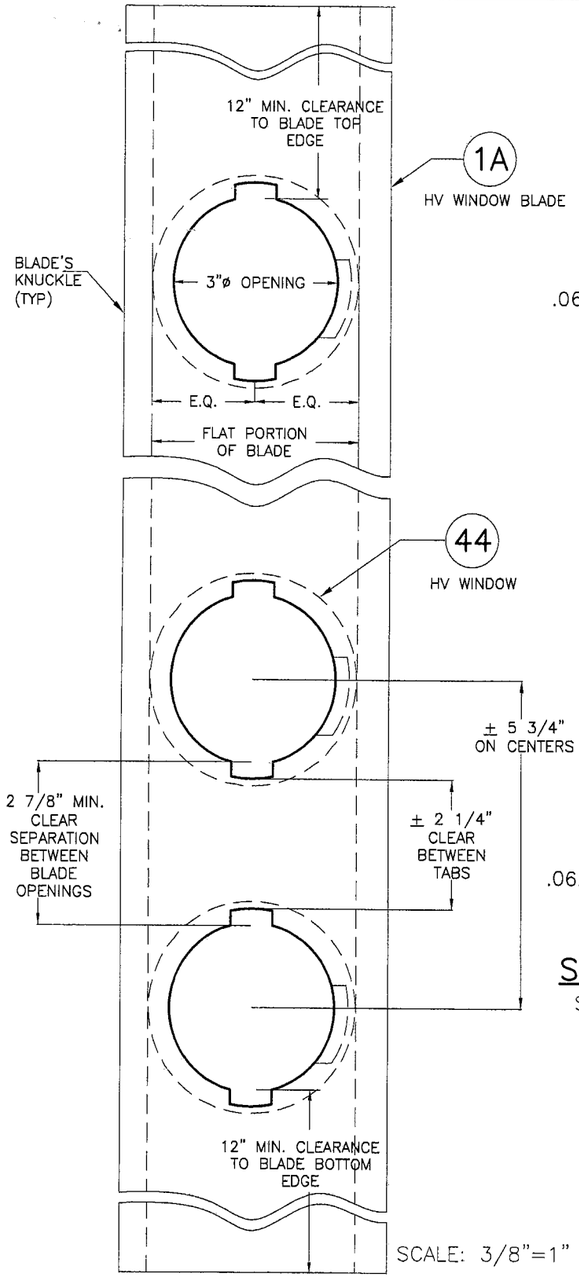


SECTION Y–Y
SCALE: 1" = 1"

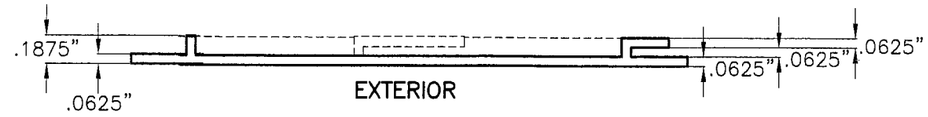


EXTERIOR ELEVATION
SCALE: 1" = 1"

44 POLYCARBONATE IMPACT RESISTANT HV WINDOW
BAYER MAKROLON 3103 POLYCARBONATE RESINS, UV–STABILIZED GRADE OR SABIC INNOVATIVE PLASTIC LEXAN 103 RESIN (SEE NOTE "F" ON SHEET 28).

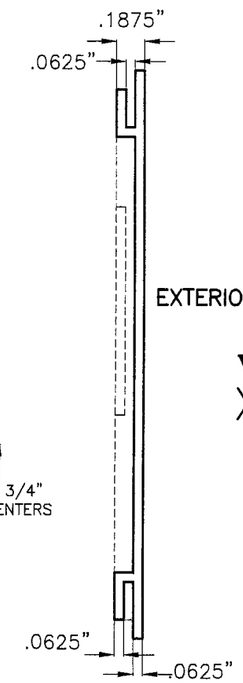POLYCARBONATE SOURCES FOR 44

| TYPICAL PROPERTIES | APPLICABLE STANDARD REFERENCE | RESULT | |
|---|---|---|---|
| | | BAYER MATERIAL / SCIENCE LLC.MAKROLON 3103 | SABIC INNOVATIVE PLASTIC LEXAN 103 RESIN |
| PHYSICAL: | | | |
| SPECIFIC GRAVITY | ASTM D792 | 0.043 lb/in³ | 0.043 lb/in³ |
| MECHANICAL: | | | |
| TENSILE YIELD STRENGTH | ASTM D638 | 9,400 p.s.i. | 9,500 p.s.i. |
| FLEXURAL STRENGTH AT YIELD | ASTM D790 | 12,500 p.s.i. | 13,400 p.s.i. |
| FLEXURAL MODULUS | ASTM D790 | 340,000 p.s.i. | 345,000 p.s.i. |
| IMPACT: | | | |
| NOTCHED IZOD | ASTM D256 | 18 FT–lb/in | 17 FT–lb/in |
| FIRE BURNING CHARACTERISTICS: | | | |
| SMOKE DENSITY | ASTM D2843 | 47.2 % | 64.5 % MAX |
| RATE OF BURNING | ASTM D635 | C–1 CLASS | C–1 CLASS |
| SELF IGNITION | ASTM D1929 | 1040 °F | 980 °F |
| WEATHERING: | ASTM G155 | | |
| TENSILE STRENGTH AFTER WEATHERING | ASTM 638 | 9302 p.s.i. | 8840 p.s.i. |
| TENSILE STRESS BEFORE WEATHERING | ASTM 638 | 8461 p.s.i. | 8880 p.s.i. |
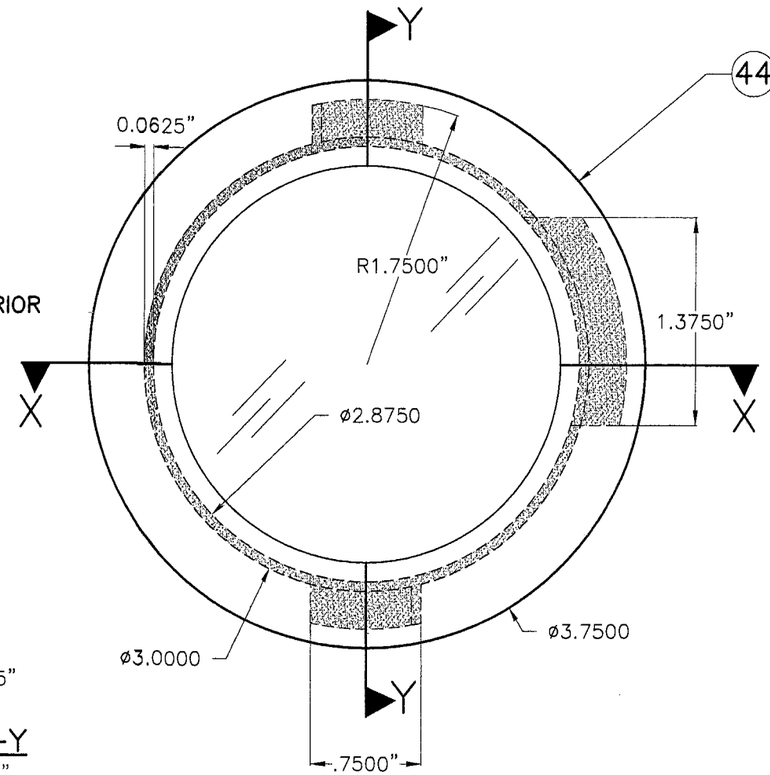
# TYPICAL HV WINDOW BLADE 1A AND POLYCARBONATE HV WINDOW DETAIL

FLORIDA BUILDING CODE (High Velocity Hurricane Zone)

Approved as complying with the Florida Building Code
Date 08/04/2010
NOA# 10-0630.02
Miami Dade Product Control Division
By

MIAMI–DADE COUNTY

WALTER A. TILLIT JR. LICENSE No. 44167 STATE OF FLORIDA PROFESSIONAL ENGINEER

P.E. SEAL/SIGNATURE/DATE

TILTECO INC.
TILLIT TESTING & ENGINEERING COMPANY
6355 N.W. 36th. St., Ste. 305, VIRGINIA GARDENS, FLORIDA 33166
Phone : (305)871–1530 . Fax : (305)871–1531
e–mail: tilteco@aol.com
EB–0006719
WALTER A. TILLIT Jr. P.E.
FLORIDA Lic. # 44167

**FUJI ALUMINUM & SHUTTERS, INC.**
(ASSA # 235)
780 W. 27TH STREET
HIALEAH, FL. 33010
PHONE: (305) 889–0111. FAX: (305) 889–8486

© 2009 EASTERN METAL SUPPLY, INC.

**BERTHA HV™**
Accordion Shutter System

| REV.No | DESCRIPTION | DATE |
|---|---|---|
| 1 | | |
| 2 | | |
| 3 | | |
| 4 | | |
| 5 | | |
| 6 | | |

DRAWN BY: L.G.
DATE: 06/17/10
DRAWING No 10–062
SHEET 27 OF 28




## ELEVATION




## PLAN

## TYPICAL 1 HV BLADE WORKING IN UNISON WITH HV WINDOW BLADE 1A SHUTTER*

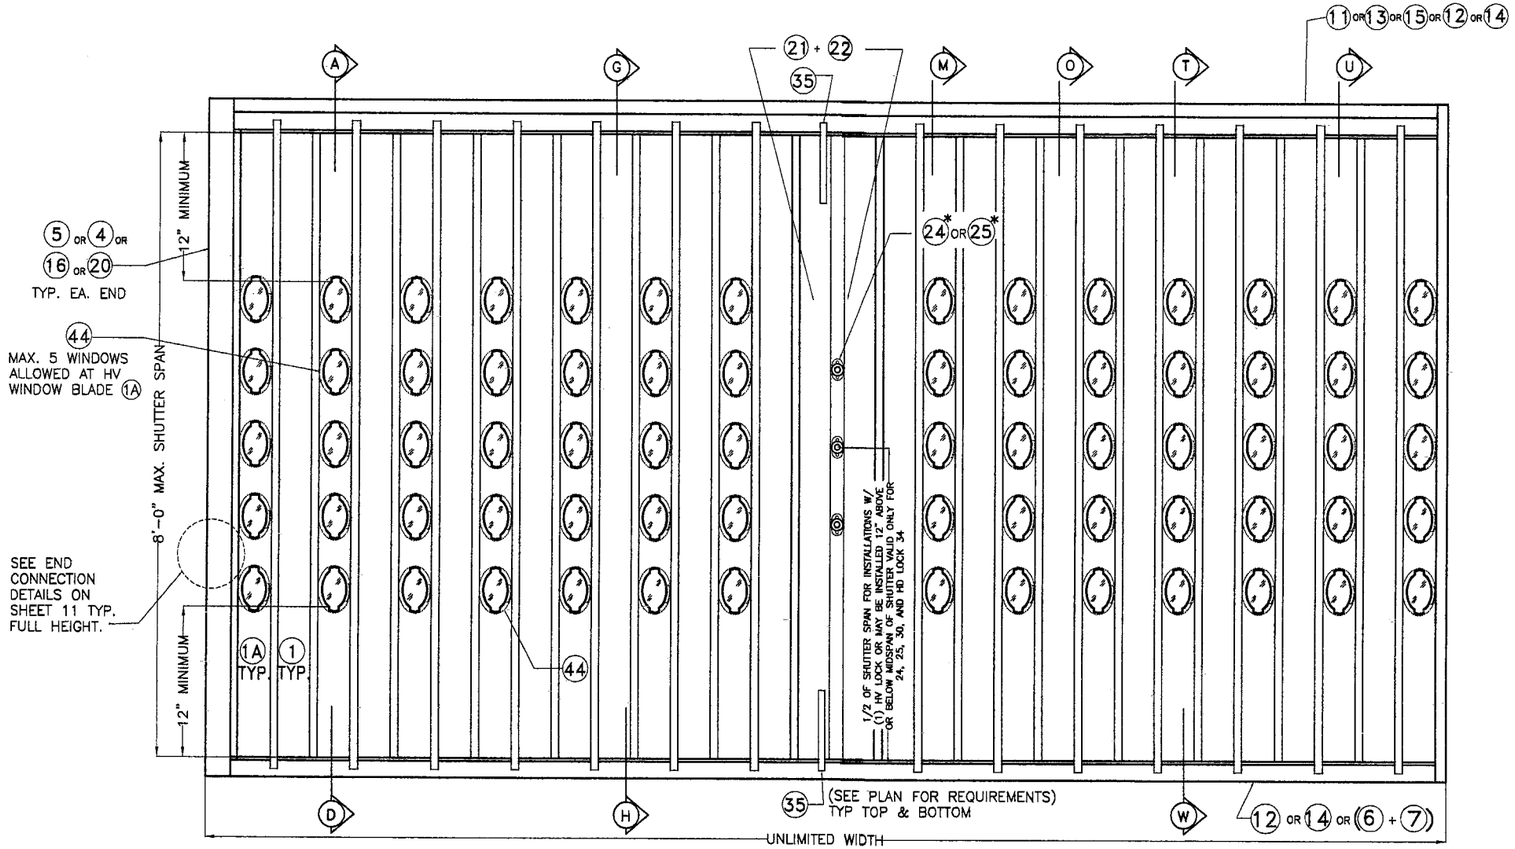N.T.S.

## * GENERAL LIMITATIONS AND CONDITIONS OF USE FOR BERTHA 1 HV BLADE ACCORDION SHUTTER SYSTEM WORKING IN UNISON WITH HV WINDOW BLADE 1A

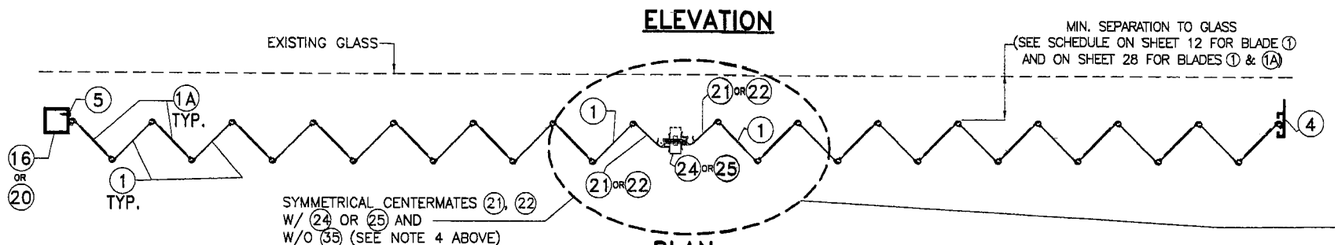1. MAX. DESIGN PRESSURE RATING: +110, – 110 p.s.f.

2. MAX. SHUTTER SPAN: 96".

3. ALLOWED MOUNTINGS: A, D, G & H ON SHEETS 6, 7; AS WELL AS MOUNTINGS M, O, T, U & W ON SHEETS 18 & 19.

4. ONLY CENTERMATES 21, 22 (BOTH W/ 24 OR 25) ARE ALLOWED WITH 21, 22 ARRANGED IN A SYMMETRICAL OR OPPOSING LAYOUT. IN CASE OF OPPOSING LAYOUT, 35 MUST BE INCLUDED ONLY AT EXTERIOR ACCESS SIDE OF CENTERMATE.

5. (A) HV WINDOW BLADE 1A SHALL ONLY ALLOW A MAXIMUM OF 5 OPENINGS (3"ø HOLES) FOR 44 PER BLADE AT SPACINGS SHOWN ON SHEET 27.

(B) MIN. CLEARANCE FROM TOP OR BOTTOM EDGE OF HV WINDOW BLADE 1A OF ANY 3"ø HOLE FOR 44 SHALL BE 12".

(C) FIRST OR LAST BLADE COMING OUT FROM STARTERS AT ENDS MAY BE HV WINDOW BLADE 1A

(D) HV WINDOW BLADE 1A MUST BE USED ALTERNATE TO A SOLID HV BLADE 1 THROUGHOUT SHUTTER'S WIDTH.

(E) CENTERMATES SHALL ALWAYS BE INSTALLED ADJACENT TO A SOLID HV BLADE 1 AT EITHER SIDE OF THEM.

(F) POLYCARBONATE HV WINDOW 44 SHALL BE INSTALLED SO THAT TABS FACE THE INTERIOR OF THE OPENING BEING PROTECTED. HV WINDOW 44 MUST BE ONLY INSTALLED AND LOCKED USING A HV SETTING TOOL PROVIDED BY ASSA, INC.

6. SEE ANCHOR SPACING SCHEDULE FOR INSTALLATIONS INTO WOOD FRAME BUILDINGS ON SHEET 16, AS LIMITED BY SPAN AND DESIGN LOAD (SEE NOTES 1 & 2 ABOVE).

7. SEE ANCHOR SPACING SCHEDULE FOR INSTALLATIONS INTO POURED CONCRETE OR CONCRETE BLOCK WALL ON SHEETS 13 & 14 AS LIMITED BY SPAN AND DESIGN LOAD (SEE NOTES 1 & 2 ABOVE).

8. MINIMUM SEPARATION TO GLASS SCHEDULE:

| SHUTTER SPAN | MINIMUM SEPARATION TO GLASS |
|---|---|
| 96" Max. | 5" |

## ALTERNATE OPPOSING CENTERMATES 21, 22 W/ 35 (EXTERIOR ONLY) AND W/ 24 OR 25 (SEE NOTE 4 ABOVE)




FLORIDA BUILDING CODE (**H**igh **V**elocity **H**urricane **Z**one)

Approved as complying with the Florida Building Code
Date 08/04/2010
NOA# 10-0630.02
Miami Dade Product Control Division
By

MIAMI-DADE COUNTY

WALTER A. TILLIT JR. LICENSE No. 44167 STATE OF FLORIDA PROFESSIONAL ENGINEER
8/12/10

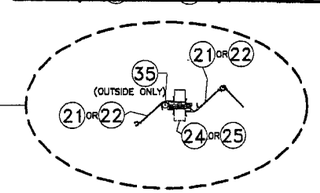P.E. SEAL/SIGNATURE/DATE


TILTECO INC.
TILLIT TESTING & ENGINEERING COMPANY
6355 N.W. 36th. St., Ste. 305, VIRGINIA GARDENS, FLORIDA 33166
Phone : (305)871-1530 . Fax : (305)871-1531
e-mail: tilteco@aol.com
EB-0006719
WALTER A. TILLIT Jr. P.E.
FLORIDA Lic. # 44167


**FUJI ALUMINUM & SHUTTERS, INC.**

(ASSA # 235)

780 W. 27TH STREET
HIALEAH, FL. 33010
PHONE: (305) 889-0111. FAX: (305) 889-8486

© 2009 EASTERN METAL SUPPLY, INC.

**BERTHA HV™**
Accordion Shutter System

| REV.No | DESCRIPTION | DATE |
|---|---|---|
| 1 | | |
| 2 | | |
| 3 | | |
| 4 | | |
| 5 | | |
| 6 | | |

DRAWN BY: L.G.
DATE: 06/17/10
DRAWING No 10-062
SHEET 28 OF 28