MIAMI-DADE COUNTY
DEPARTMENT OF REGULATORY AND ECONOMIC RESOURCES (RER)
BOARD AND CODE ADMINISTRATION DIVISION

MIAMI-DADE COUNTY
PRODUCT CONTROL SECTION
11805 SW 26 Street, Room 208
Miami, Florida 33175-2474
T (786) 315-2590 F (786) 315-2599
www.miamidade.gov/economy

NOTICE OF ACCEPTANCE (NOA)

Nystrom Incorporated
9300 73rd Ave. N.
Brooklyn Park, MN 55428

SCOPE:

This NOA is being issued under the applicable rules and regulations governing the use of construction materials. The documentation submitted has been reviewed and accepted by Miami-Dade County RER-Product Control Section to be used in Miami Dade County and other areas where allowed by the Authority Having Jurisdiction (AHJ).

This NOA shall not be valid after the expiration date stated below. The Miami-Dade County Product Control Section (In Miami Dade County) and/or the AHJ (in areas other than Miami Dade County) reserve the right to have this product or material tested for quality assurance purposes. If this product or material fails to perform in the accepted manner, the manufacturer will incur the expense of such testing and the AHJ may immediately revoke, modify, or suspend the use of such product or material within their jurisdiction. RER reserves the right to revoke this acceptance, if it is determined by Miami-Dade County Product Control Section that this product or material fails to meet the requirements of the applicable building code. This product is approved as described herein, and has been designed to comply with the Florida Building Code, including the High Velocity Hurricane Zone.

DESCRIPTION: Model LSA5CDD-DC Aluminum Louver

APPROVAL DOCUMENT: Drawing No. **60-022271-00B**, titled "LSA5CDD-DC", sheets 1 through 21 of 21, dated 08/02/2012, with revision A dated 11/08/2012, prepared by Ruskin Company, signed and sealed by Daniel J. Rau, P.E., bearing the Miami-Dade County Product Control approval stamp with the Notice of Acceptance number and approval date by the Miami-Dade County Product Control Section.

MISSILE IMPACT RATING: Large and Small Missile Impact Resistant

LABELING: Each unit shall bear a permanent label with the manufacturer's name or logo, Geneva, AL, model/series, and following statement: "Miami-Dade County Product Control Approved", unless otherwise noted herein.

RENEWAL of this NOA shall be considered after a renewal application has been filed and there has been no change in the applicable building code negatively affecting the performance of this product.

TERMINATION of this NOA will occur after the expiration date or if there has been a revision or change in the materials, use, and/or manufacture of the product or process. Misuse of this NOA as an endorsement of any product, for sales, advertising or any other purposes shall automatically terminate this NOA. Failure to comply with any section of this NOA shall be cause for termination and removal of NOA.

ADVERTISEMENT: The NOA number preceded by the words Miami-Dade County, Florida, and followed by the expiration date may be displayed in advertising literature. If any portion of the NOA is displayed, then it shall be done in its entirety.

INSPECTION: A copy of this entire NOA shall be provided to the user by the manufacturer or its distributors and shall be available for inspection at the job site at the request of the Building Official.

This NOA consists of this page 1 and evidence pages E-1 and E-2, as well as approval document mentioned above.

The submitted documentation was reviewed by **Carlos M. Utrera, P.E.**

MIAMI-DADE COUNTY APPROVED

12/17/2012

NOA No. 12-0921.08
Expiration Date: February 23, 2016
Approval Date: December 27, 2012

NOTICE OF ACCEPTANCE: EVIDENCE SUBMITTED

A. DRAWINGS

1. Drawing No. **60-022271-00B**, titled "LSA5CDD-DC", sheets 1 through 21 of 21, dated 08/02/2012, with revision A dated 11/08/2012, prepared by Ruskin Company, signed and sealed by Daniel J. Rau, P.E.

B. TESTS *"Submitted under NOA # 12-0816.01"*

1. Test report on 1) Uniform Static Air Pressure Test, Loading per FBC TAS 202-94
   2) Large Missile Impact Test per FBC, TAS 201-94
   3) Cyclic Wind Pressure Loading per FBC, TAS 203-94
   along with marked-up drawings and installation diagram of Model EME520MD (Assembly A) Aluminum Louvers, prepared by National Certified Testing Laboratories, Report No. **210-3792-2**, dated 05/23/2012, signed and sealed by Gerald J. Ferrara, P.E.
2. Test report on 1) Uniform Static Air Pressure Test, Loading per FBC TAS 202-94
   2) Large Missile Impact Test per FBC, TAS 201-94
   3) Cyclic Wind Pressure Loading per FBC, TAS 203-94
   along with marked-up drawings and installation diagram of Model EME520MD (Assembly B) Aluminum Louvers, prepared by National Certified Testing Laboratories, Report No. **210-3782-2**, dated 05/23/2012, signed and sealed by Gerald J. Ferrara, P.E.
3. Test report on 1) Uniform Static Air Pressure Test, Loading per FBC TAS 202-94
   2) Large Missile Impact Test per FBC, TAS 201-94
   3) Cyclic Wind Pressure Loading per FBC, TAS 203-94
   along with marked-up drawings and installation diagram of Model EME520MD (Assembly C) Aluminum Louvers, prepared by National Certified Testing Laboratories, Report No. **210-3784-2**, dated 05/23/2012, signed and sealed by Gerald J. Ferrara, P.E.
4. Test report on 1) Uniform Static Air Pressure Test, Loading per FBC TAS 202-94
   2) Large Missile Impact Test per FBC, TAS 201-94
   3) Cyclic Wind Pressure Loading per FBC, TAS 203-94
   along with marked-up drawings and installation diagram of Model EME520MD (Assembly D) Aluminum Louvers, prepared by National Certified Testing Laboratories, Report No. **210-3790-2**, dated 05/23/2012, signed and sealed by Gerald J. Ferrara, P.E.
5. Test report on 1) Uniform Static Air Pressure Test, Loading per FBC TAS 202-94
   2) Large Missile Impact Test per FBC, TAS 201-94
   3) Cyclic Wind Pressure Loading per FBC, TAS 203-94
   along with marked-up drawings and installation diagram of Model EME520MD (Assembly E) Aluminum Louvers, prepared by National Certified Testing Laboratories, Report No. **210-3785-2**, dated 05/23/2012, signed and sealed by Gerald J. Ferrara, P.E.

12/17/12

Carlos M. Utrera, P.E.
Product Control Examiner
NOA No. 12-0921.08
Expiration Date: February 23, 2016
Approval Date: December 27, 2012

NOTICE OF ACCEPTANCE: EVIDENCE SUBMITTED

B. TESTS (Continued) ***"Submitted under NOA # 12-0816.01"***

6. Test report on 1) Uniform Static Air Pressure Test, Loading per FBC TAS 202-94
   2) Large Missile Impact Test per FBC, TAS 201-94
   3) Cyclic Wind Pressure Loading per FBC, TAS 203-94
   along with marked-up drawings and installation diagram of Model EME520MD (Assembly F) Aluminum Louvers, prepared by National Certified Testing Laboratories, Report No. **210-3784-4**, dated 05/23/2012, signed and sealed by Gerald J. Ferrara, P.E.

"Submitted under NOA # 05-0812.07"

7. Test report on Large Missile Impact Test per FBC, TAS 201-94, Cyclic Wind Pressure Test per FBC, TAS 203-94, and Uniform Static Air Pressure Test per FBC, TAS 202-94 of Series EME520MD aluminum louvers mulled together, prepared by Fenestration Testing Laboratory, Inc, Test Report No. **4525**, dated 04/22/2005, signed and sealed by E. J. Largaespada, P.E.

C. CALCULATIONS ***"Submitted under NOA # 12-0816.01"***

1. Louver wind load review, prepared by Ruskin Company, dated 07/25/2012, signed and sealed by Daniel J. Rau, P.E.

"Submitted under NOA # 05-0812.07"

2. Calculations prepared by Ruskin Company, dated 08/10/2005, pages 1 though 13, signed and sealed by E. P. Hutson, P.E.

D. QUALITY ASSURANCE

1. Miami-Dade Department of Regulatory and Economic Resources (RER)

E. MATERIAL CERTIFICATIONS ***"Submitted under NOA # 12-0816.01"***

1. Test report on impact test per AMCA 540 of an EME520MD louver, prepared by Ruskin Company, Test Report No. **053012F**, dated 05/30/2012, signed and sealed by Daniel J. Rau, P.E.

F. STATEMENTS

1. Private label agreement dated 08/28/2012.

"Submitted under NOA # 12-0816.01"

2. Statement letter of code conformance to 2010 FBC, issued by Ruskin Company, dated 08/17/2012, signed and sealed by Daniel J. Rau, P.E.
3. No financial interest letter issued by Ruskin Company, dated 08/17/2012, signed and sealed by Daniel J. Rau, P.E.

12/17/12

Carlos M. Utrera, P.E.
Product Control Examiner
NOA No. 12-0921.08
Expiration Date: February 23, 2016
Approval Date: December 27, 2012

NOTES:

1. THE LSA5CDD-DC HAS BEEN TESTED IN ACCORDANCE WITH FLORIDA PROTOCOLS TAS-201, 202, & 203 FOR LARGE MISSILE IMPACT, UNIFORM PRESSURE AND CYCLIC WIND PRESSURE.

2. THIS LOUVER SYSTEM IS APPROVED FOR APPLICATIONS WITH DESIGN PRESSURES OF +/- 120 PSF OR LESS.

3. THIS LOUVER SYSTEM IS TO BE INSTALLED IN LOCATIONS WHERE THE ROOMS BEHIND THE LOUVERS ARE DESIGNED TO DRAIN WATER PENETRATING INTO THE ROOMS, AND THE ROOMS WILL HOUSE WATER RESISTANT/WATER PROOF EQUIPMENT, COMPONENTS OR SUPPLIES.

4. THIS LOUVER SYSTEM IS NON-BEARING AND IS NOT DESIGNED TO WITHSTAND BUILDING DEAD LOADS.

5. THIS LOUVER UTILIZES AN ANCHORLESS INSTALLATION METHOD THAT DOES NOT REQUIRE THE USE OF FASTENERS INTO THE WALL SUBSTRATE THAT WILL WITHSTAND THE LOADS TRANSFERRED TO IT BY THE LOUVER. RUSKIN DOES NOT DETERMINE THE STRUCTURAL INTEGRITY OF THE STRUCTURE.

6. MAXIMUM SINGLE SECTION SIZE: 87 15/16" WIDE X 144" HIGH OR 144" WIDE X 112" HIGH.

7. MAXIMUM ASSEMBLED LOUVER SIZE: UNLIMITED WIDE X 144" TALL W SECTION MULLIONS AT 87 7/8" (TRIANGLES ALLOWED), UNLIMITED WIDTH X 144" TALL W SECTION MULLIONS AT 104 15/16" W/O JAMB ATTACHMENTS, HEAD AND SILL ATTACHMENTS ONLY. ROUND ASSEMBLIES UP TO 144" DIAMETER.

8. SECTIONS OR ASSEMBLIES MAY BE STACKED VERTICALLY PROVIDING A SUITABLE STRUCTURAL SUPPORT IS DESIGNED AND INSTALLED BY OTHERS TO SUPPORT ALL LOADS TRANSFERRED FROM THE LOUVER.

9. ALL CMU BLOCK MUST BE GROUT FILLED. MIN PRISM STRENGTH OF 1500 PSI AT TIME OF INSTALLATION. CMU BLOCKS MUST BE MN. TYPE 1, GRADE N, LIGHT, MEDIUM, OR NORMAL WEIGHT PER ASTM C90. GROUT AND MORTAR MUST COMPLY WITH FBC.

10. ABBREVIATIONS: H.D.G IS HOT DIP GALVANIZED, STL IS STEEL, HWH IS HEX WASHER HEAD, SDS IS SELF-DRILLING SCREW

11. CARBON STEEL AND OTHER NON-COMATIBLE METALS CONTACTING ALUMINUM SHALL BE PROTECTED BY PAINT OR OTHER MEANS PER FLORIDA BUILDING CODE SECTION 2003.8.4.2.

DRAWING INDEX:

60-022271-00B SHEET 01 OF 21 - NOTES AND DRAWING INDEX
60-022271-00B SHEET 02 OF 21- ASSEMBLY 'A' & DETAILS
60-022271-00B SHEET 03 OF 21- ASSY 'A' ALT. CONNECTION DETAILS
60-022271-00B SHEET 04 OF 21- ASSY 'A' ALT. CONNECTION DETAILS
60-022271-00B SHEET 05 OF 21- ASSEMBLY 'B'
60-022271-00B SHEET 06 OF 21- ASSEMBLY 'C'
60-022271-00B SHEET 07 OF 21- ASSEMBLY 'D'
60-022271-00B SHEET 08 OF 21- ASSY 'B, C, & D' DETAILS
60-022271-00B SHEET 09 OF 21- ASSY 'B, C, & D' DETAILS
60-022271-00B SHEET 10 OF 21- ASSY 'B, C, & D' ALT. CONNECTION DETAILS
60-022271-00B SHEET 11 OF 21- ASSY 'B, C, & D' ALT. CONNECTION DETAILS
60-022271-00B SHEET 12 OF 21- ASSEMBLY 'E'
60-022271-00B SHEET 13 OF 21- ASSY 'E' DETAILS
60-022271-00B SHEET 14 OF 21- ASSY 'E' ALT. CONNECTION DETAILS
60-022271-00B SHEET 15 OF 21- ASSEMBLY 'F' & DETAILS
60-022271-00B SHEET 16 OF 21- ASSY 'F' ALT. CONNECTION DETAILS
60-022271-00B SHEET 17 OF 21- ASSY 'F' ALT. CONNECTION DETAILS
60-022271-00B SHEET 18 OF 21- PARTS DETAILS
60-022271-00B SHEET 19 OF 21- PARTS DETAILS
60-022271-00B SHEET 20 OF 21- PARTS DETAILS
60-022271-00B SHEET 21 OF 21- ASSY 'B, C, &D' SUPPORT TABLES

ENGINEER OF RECORD
DAN RAU
ENGINEERING DISCIPLINE
CIVIL ENGINEERING
REGISTRATION NUMBER
FL# 63636

DANIEL J. RAU LICENSE NO. 63636 STATE OF FLORIDA PROFESSIONAL ENGINEER
11/9/2012

FOR OFFICE USE ONLY

FOR OFFICE USE ONLY

Approved as complying with the Florida Building Code
Date 12/27/2012
NOA# 12-0921.08
Miami Dade Product Control
By

TOLERANCES
DECIMAL DIMENSIONS:
3 PLACE .XXX +.010_
2 PLACE .XX +.020_
FRACTION DIMENSIONS: + 1/16
ANGLE DIMENSIONS + 2°_
USE WIQ-007 & 008
UNLESS SPECIFIED OTHERWISE

DWN. BY:	CHK. BY:	APPV'D. BY:	APPV'D. BY:
DRP	DJR	DJR	
DATE: 5/16/12	DATE: 8/2/12	DATE: 8/2/12	DATE:

SHEET 1 OF 21

CHANGE LETTER	REVISION DESCRIPTION	DWN. BY:	CHK'D. BY:	APPV'D. BY:	APPV'D. BY:	DATE
A	REVISED DRAWINGS PER DADE CO. MARKUPS	DRP	RKP	DJR		11/8/12

NYSTROM
Right to site.
9300 73rd Avenue N.
Brooklyn Park, Minnesota 55428
PHONE (800) 547-2635
FAX (800) 317-8770

PLOT SCALE: NONE

ECN: 4474

TITLE
LSA5CDD-DC
APPROVAL DRAWINGS

DWG. NO.
60-022271-00B

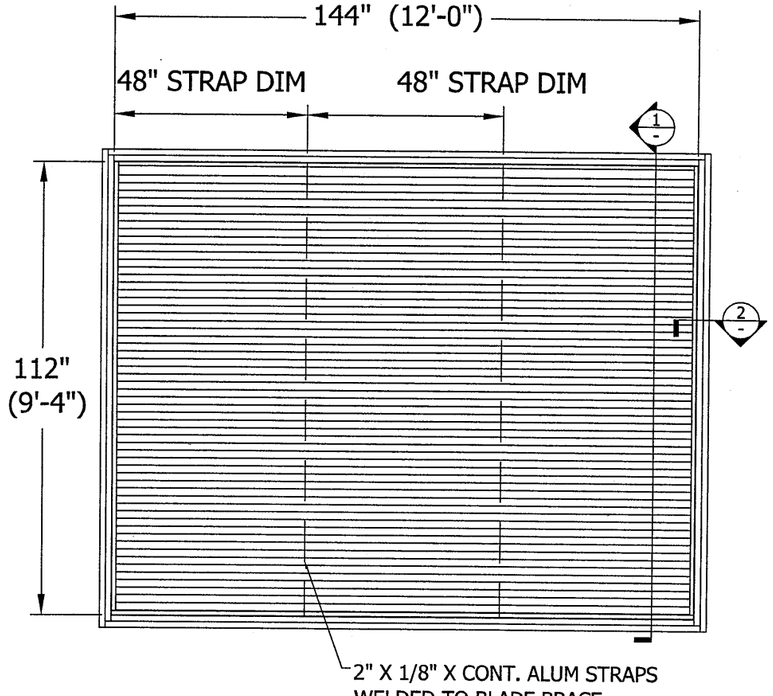

ASSEMBLY "A" — LSA5CDD-DC

N.T.S. — FRONT VIEW

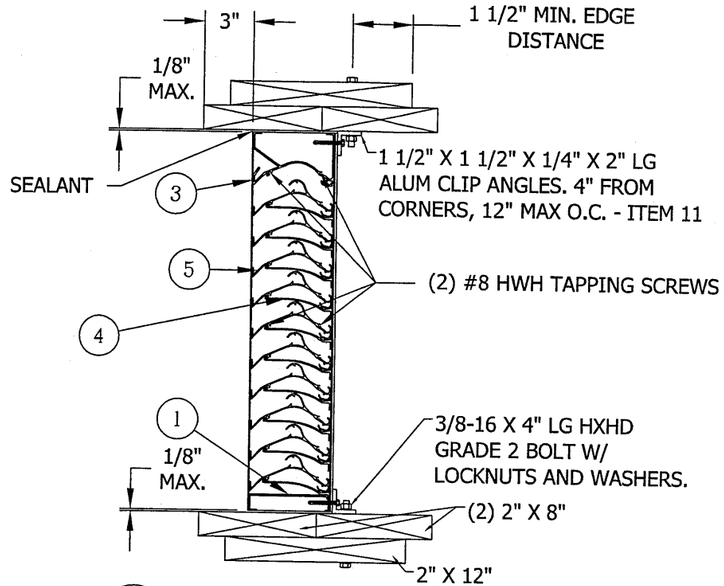

1 - INSTALLATION — LSA5CDD-DC

N.T.S. — SECTION VIEW

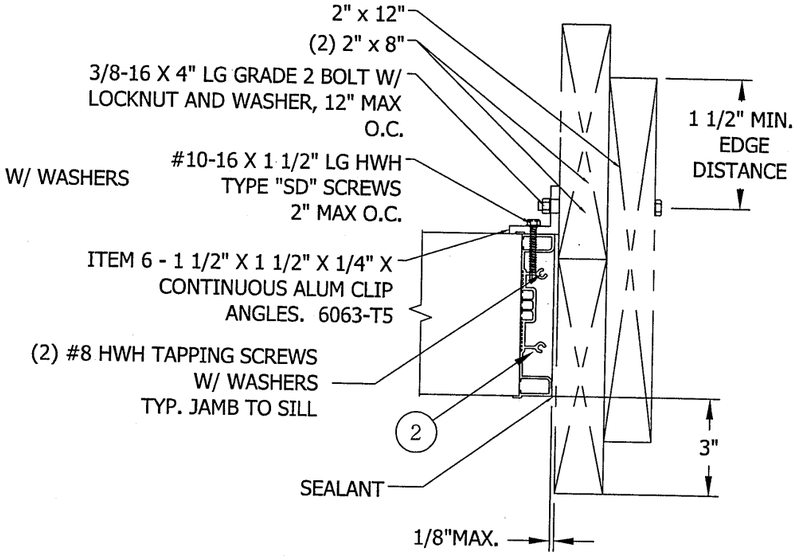

2 - JAMB ATTACHMENT

N.T.S.

ENGINEER OF RECORD	DAN RAU
ENGINEERING DISCIPLINE	CIVIL ENGINEERING
REGISTRATION NUMBER	FL# 63636

DANIEL J. RAU — LICENSE NO. 63636 — STATE OF FLORIDA — PROFESSIONAL ENGINEER

11/9/2012

FOR OFFICE USE ONLY

FOR OFFICE USE ONLY

Approved as complying with the Florida Building Code
Date 12/27/2012
NOA# 12-0921.08
Miami Dade Product Control
By

TOLERANCES
DECIMAL DIMENSIONS:
3 PLACE .XXX +.010_
2 PLACE .XX +.020_
FRACTION DIMENSIONS + 1/16
ANGLE DIMENSIONS + 2°_
USE VIG-007 & 008
UNLESS SPECIFIED OTHERWISE

DWN. BY:	CHK. BY:	APPV'D. BY:	APPV'D. BY:
DRP	DJR	DJR	
DATE: 5/16/12	DATE: 8/2/12	DATE: 8/2/12	DATE:

SHEET 2 OF 21

CHANGE LETTER	REVISION DESCRIPTION	DWN. BY:	CHK'D. BY:	APPV'D. BY:	APPV'D. BY:	DATE
A	REVISED DRAWINGS PER DADE CO. MARKUPS	DRP	RKP	DJR		11/8/12

NYSTROM
Right to site.
9300 73rd Avenue N.
Brooklyn Park, Minnesota 55428
PHONE (800) 547-2635
FAX (800) 317-8770

PLOT SCALE: B

ECN: 4474

TITLE: LSA5CDD-DC
ASSEMBLY A & DETAILS

DWG. NO.: 60-022271-00B

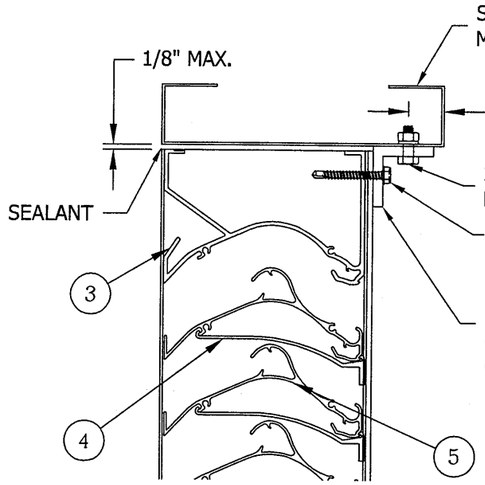

1B / - ASSEMBLY "A" ALTERNATE CONNECTION

N.T.S.
STEEL SUBSTRATE (16 GA MIN. THICKNESS)

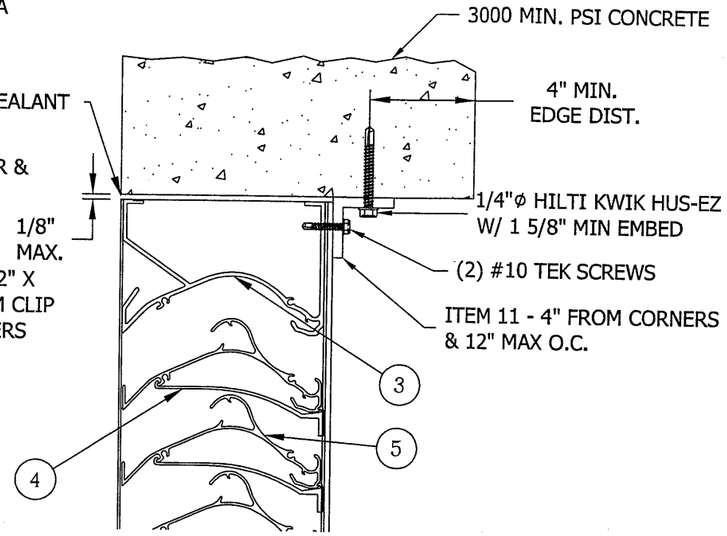

1C / - ASSEMBLY "A" ALTERNATE CONNECTION

N.T.S.
3000 MIN. PSI CONCRETE

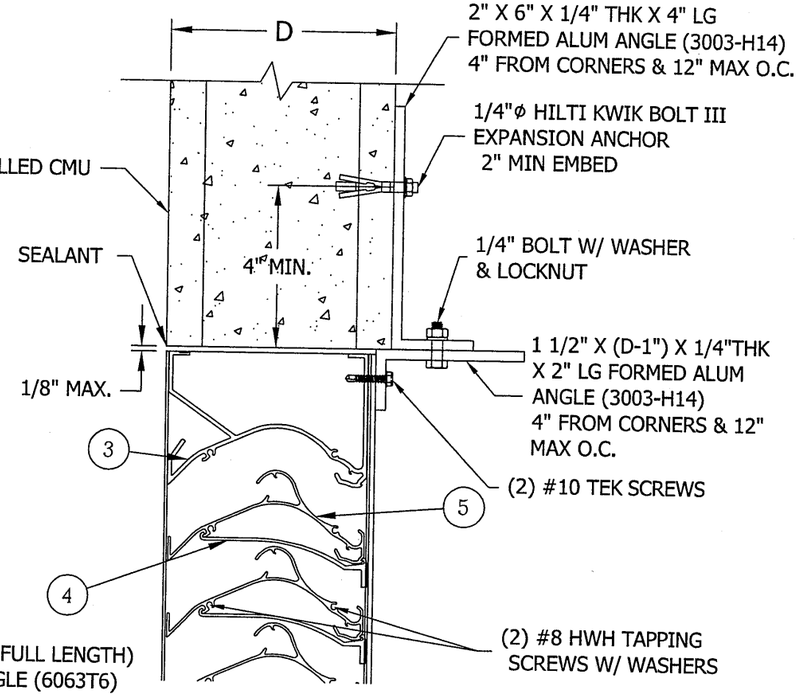

1D / - ASSEMBLY "A" ALTERNATE CONNECTION

N.T.S.
GROUT FILLED CMU BLOCK - REF. NOTE 9

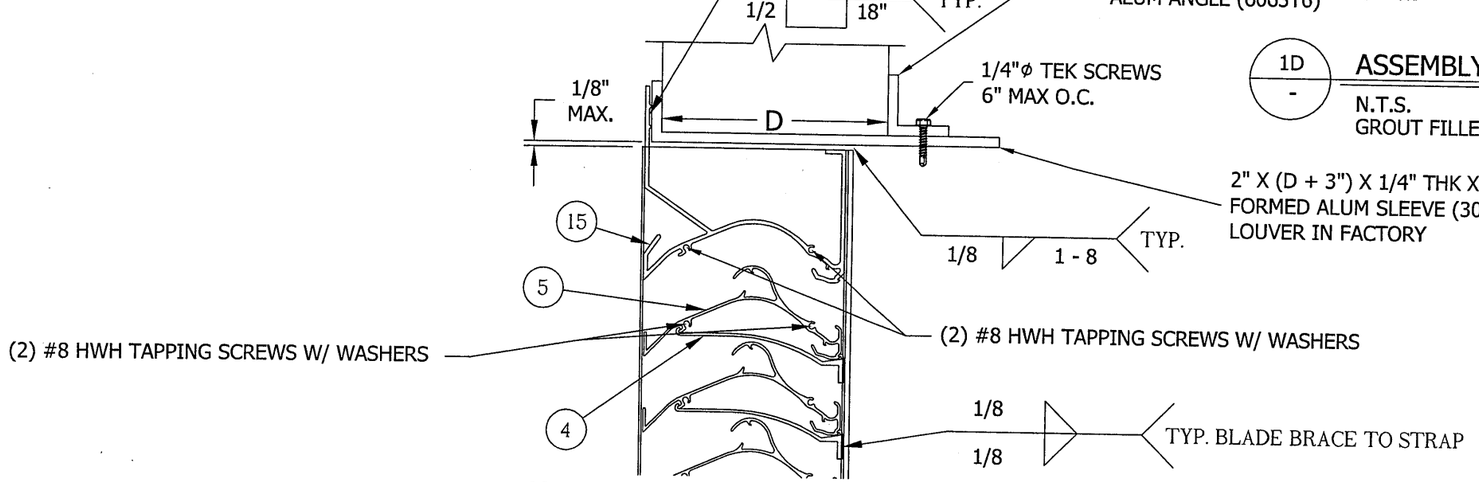

1E / - ASSEMBLY "A" ALTERNATE CONNECTION

N.T.S.
FLANGE FRAME W/ SLEEVE CONDITION

ENGINEER OF RECORD
DAN RAU
ENGINEERING DISCIPLINE
CIVIL ENGINEERING
REGISTRATION NUMBER
FL# 63636

DANIEL J. RAU
LICENSE
NO. 63636
STATE OF FLORIDA
PROFESSIONAL ENGINEER
11/9/2012

FOR OFFICE USE ONLY

FOR OFFICE USE ONLY

Approved as complying with the
Florida Building Code
Date 12/27/2012
NOA# 12-0921.08
Miami Dade Product Control
By

TOLERANCES
DECIMAL DIMENSIONS:
3 PLACE .XXX +.010_
2 PLACE .XX +.020_
FRACTION DIMENSIONS: + 1/16
ANGLE DIMENSIONS + 2°_
USE VIQ-007 & 008
UNLESS SPECIFIED OTHERWISE

DWN. BY:	CHK. BY:	APPV'D. BY:	APPV'D. BY:
DRP	DJR	DJR	
DATE: 5/16/12	DATE: 8/2/12	DATE: 8/2/12	DATE:

SHEET 3 OF 21

CHANGE LETTER	REVISION DESCRIPTION	DWN. BY:	CHK'D. BY:	APPV'D. BY:	APPV'D. BY:	DATE
A	REVISED DRAWINGS PER DADE CO. MARKUPS	DRP	RKP	DJR		11/8/12

NYSTROM
Right to site.
9300 73rd Avenue N.
Brooklyn Park, Minnesota 55428
PHONE (800) 547-2635
FAX (800) 317-8770

PLOT SCALE: B
ECN: 4474

TITLE
LSA5CDD-DC
ASSEMBLY 'A'
ALT. CONNECTION DETAILS

DWG. NO.
60-022271-00B

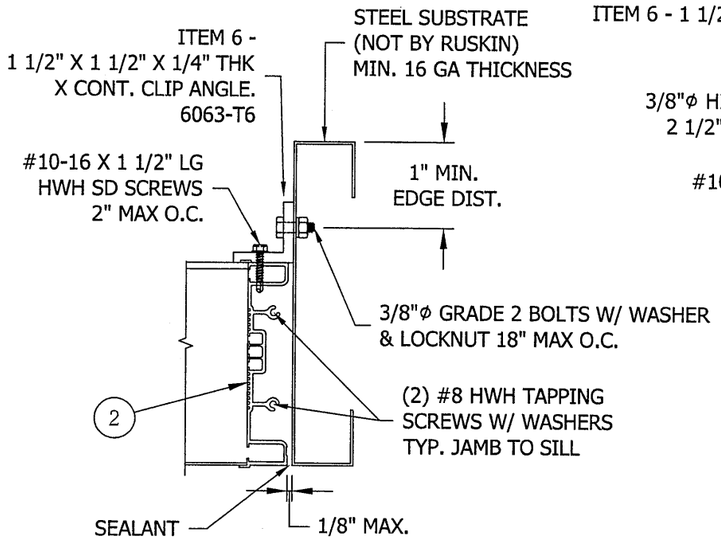

2B / - ASSEMBLY "A" ALTERNATE CONNECTION

N.T.S.
STEEL SUBSTRATE (NOT BY RUSKIN)
MIN. 16 GAUGE THICKNESS

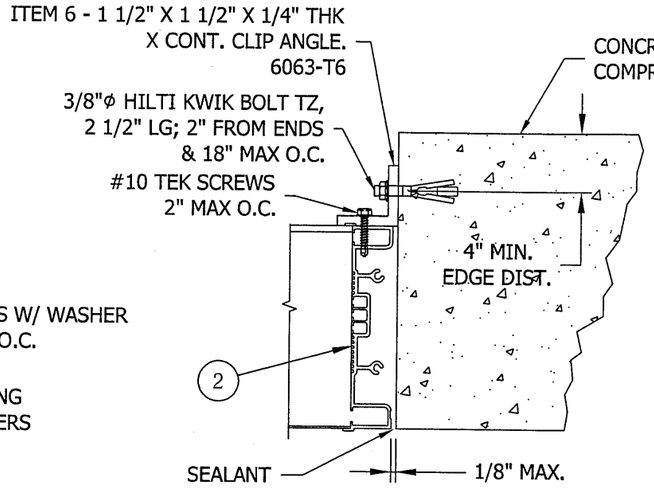

2C / - ASSEMBLY "A" ALTERNATE CONNECTION

N.T.S.
3000 PSI MIN COMPRESSIVE STRENGTH

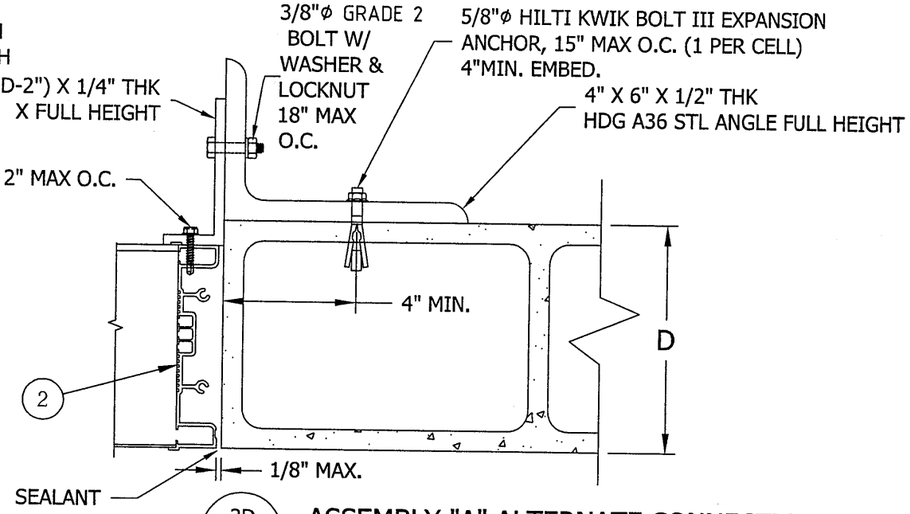

2D / - ASSEMBLY "A" ALTERNATE CONNECTION

N.T.S.
GROUT FILLED CMU BLOCK PER NOTE #9

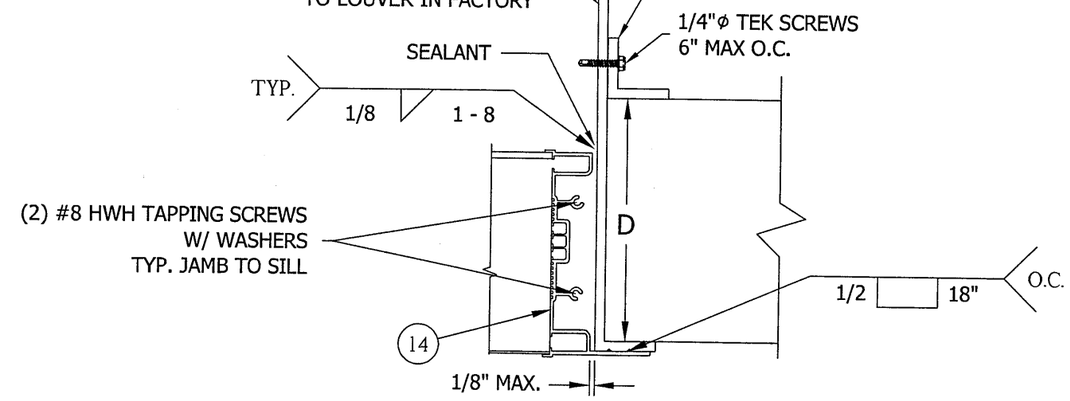

2E / - ASSEMBLY "A" ALTERNATE CONNECTION

N.T.S.
FLANGE FRAME CONNECTION DETAIL

A	REVISED DRAWINGS PER DADE CO. MARKUPS	DRP	RKP	DJR		11/8/12
CHANGE LETTER	REVISION DESCRIPTION	DWN. BY:	CHK'D. BY:	APPV'D. BY:	APPV'D. BY:	DATE

ENGINEER OF RECORD
DAN RAU
ENGINEERING DISCIPLINE
CIVIL ENGINEERING
REGISTRATION NUMBER
FL# 63636

DANIEL J. RAU LICENSE NO. 63636 STATE OF FLORIDA PROFESSIONAL ENGINEER
11/9/2012

FOR OFFICE USE ONLY

FOR OFFICE USE ONLY

Approved as complying with the Florida Building Code
Date 12/27/2012
NOA# 12-0921.08
Miami Dade Product Control
By

TOLERANCES
DECIMAL DIMENSIONS:
3 PLACE .XXX +.010
2 PLACE .XX +.020
FRACTION DIMENSIONS: +1/16
ANGLE DIMENSIONS +2°
USE WIQ-007 & 008
UNLESS SPECIFIED OTHERWISE

DWN. BY:	CHK. BY:	APPV'D. BY:	APPV'D. BY:
DRP	DJR	DJR	
DATE: 5/16/12	DATE: 8/2/12	DATE: 8/2/12	DATE:

SHEET 4 OF 21

NYSTROM Right to site.
9300 73rd Avenue N.
Brooklyn Park, Minnesota 55428
PHONE (800) 547-2635
FAX (800) 317-8770

PLOT SCALE: B
ECN: 4474

TITLE
LSA5CDD-DC
ASSEMBLY 'A'
ALT. CONNECTION DETAILS

DWG. NO.
60-022271-00B

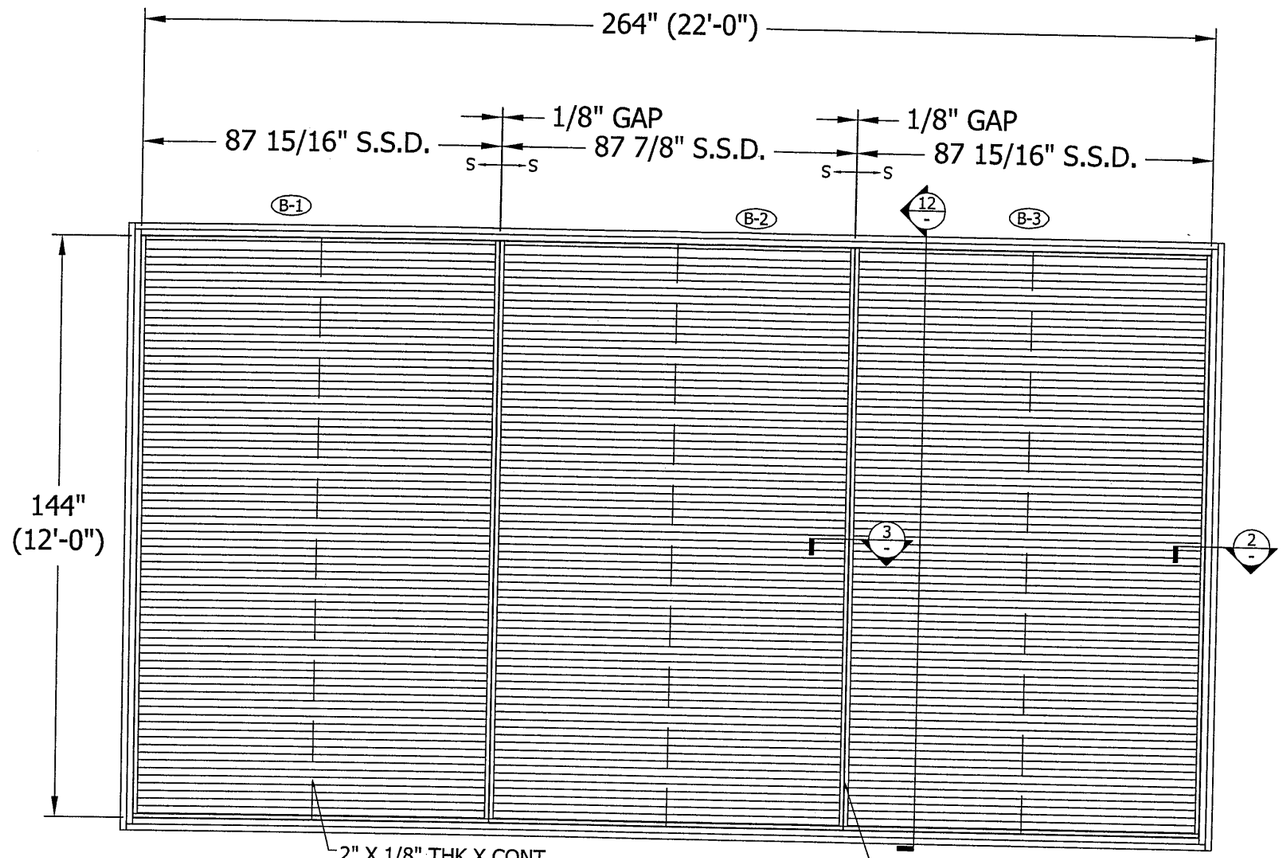

ASSEMBLY "B"

N.T.S.

LSA5CDD-DC

FRONT VIEW

ENGINEER OF RECORD

DAN RAU

ENGINEERING DISCIPLINE

CIVIL ENGINEERING

REGISTRATION NUMBER

FL# 63636

DANIEL J. RAU
LICENSE
NO. 63636
STATE OF
FLORIDA
PROFESSIONAL ENGINEER

11/9/2012

FOR OFFICE USE ONLY

FOR OFFICE USE ONLY

Approved as complying with the Florida Building Code
Date 12/27/2012
NOA# 12-0921.08
Miami Dade Product Control
By

TOLERANCES
DECIMAL DIMENSIONS:
3 PLACE .XXX +.010_
2 PLACE .XX +.020_
FRACTION DIMENSIONS: + 1/16
ANGLE DIMENSIONS + 2°
USE W1Q-007 & 008
UNLESS SPECIFIED OTHERWISE

DWN. BY:	CHK. BY:	APPV'D. BY:	APPV'D. BY:
DRP	DJR	DJR	
DATE: 5/16/12	DATE: 8/2/12	DATE: 8/2/12	DATE:

SHEET 5 OF 21

CHANGE LETTER	REVISION DESCRIPTION	DWN. BY:	CHK'D. BY:	APPV'D. BY:	APPV'D. BY:	DATE
A	REVISED DRAWINGS PER DADE CO. MARKUPS	DRP	RKP	DJR		11/8/12

NYSTROM
Right to site.

9300 73rd Avenue N.
Brooklyn Park, Minnesota 55428
PHONE (800) 547-2635
FAX (800) 317-8770

PLOT SCALE: B

ECN: 4474

TITLE

LSA5CDD-DC
ASSEMBLY 'B'

DWG. NO.

60-022271-00B

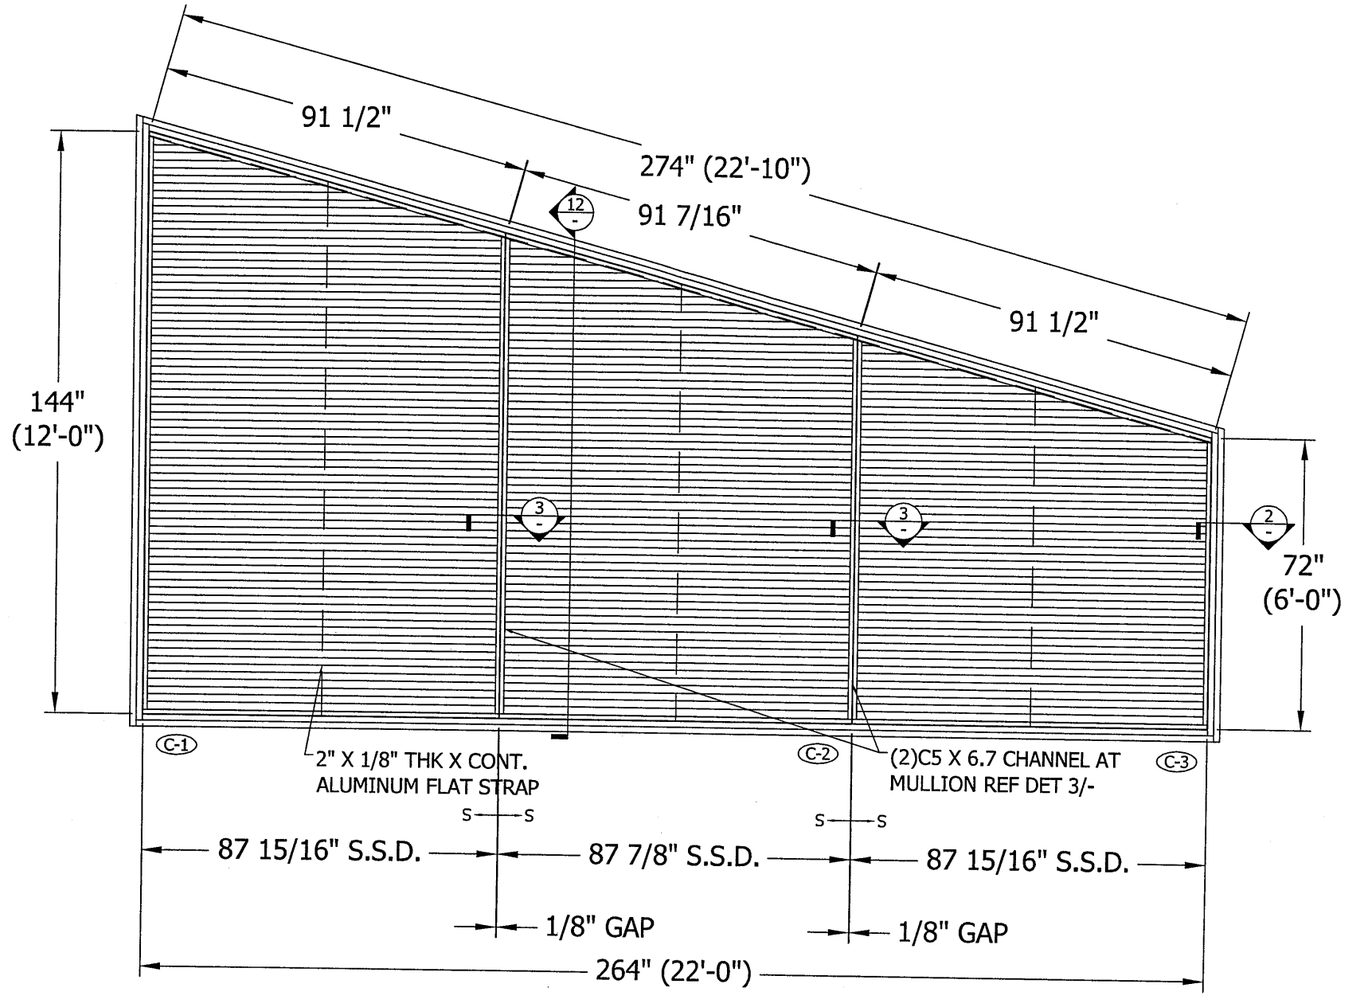

ASSEMBLY "C"

N.T.S.

LSA5CDD-DC

FRONT VIEW

ENGINEER OF RECORD
DAN RAU
ENGINEERING DISCIPLINE
CIVIL ENGINEERING
REGISTRATION NUMBER
FL# 63636

DANIEL J. RAU
LICENSE
NO. 63636
STATE OF FLORIDA
PROFESSIONAL ENGINEER

11/9/2012

FOR OFFICE USE ONLY

FOR OFFICE USE ONLY

Approved as complying with the Florida Building Code
Date 12/27/2012
NOA# 12-0921.08
Miami Dade Product Control
By

TOLERANCES
DECIMAL DIMENSIONS:
3 PLACE .XXX +.010_
2 PLACE .XX +.020_
FRACTION DIMENSIONS: + 1/16
ANGLE DIMENSIONS + 2°_
USE WIQ-007 & 008
UNLESS SPECIFIED OTHERWISE

DWN. BY:	CHK. BY:	APPV'D. BY:	APPV'D. BY:
DRP	DJR	DJR	
DATE: 5/16/12	DATE: 8/2/12	DATE: 8/2/12	DATE:

SHEET 6 of 21

CHANGE LETTER	REVISION DESCRIPTION	DWN. BY:	CHK'D. BY:	APPV'D. BY:	APPV'D. BY:	DATE
A	REVISED DRAWINGS PER DADE CO. MARKUPS	DRP	RKP	DJR		11/8/12

NYSTROM
Right to site.
9300 73rd Avenue N.
Brooklyn Park, Minnesota 55428
PHONE (800) 547-2635
FAX (800) 317-8770

PLOT SCALE: B

ECN: 4474

TITLE: LSA5CDD-DC ASSEMBLY "C"

DWG. NO.: 60-022271-00B

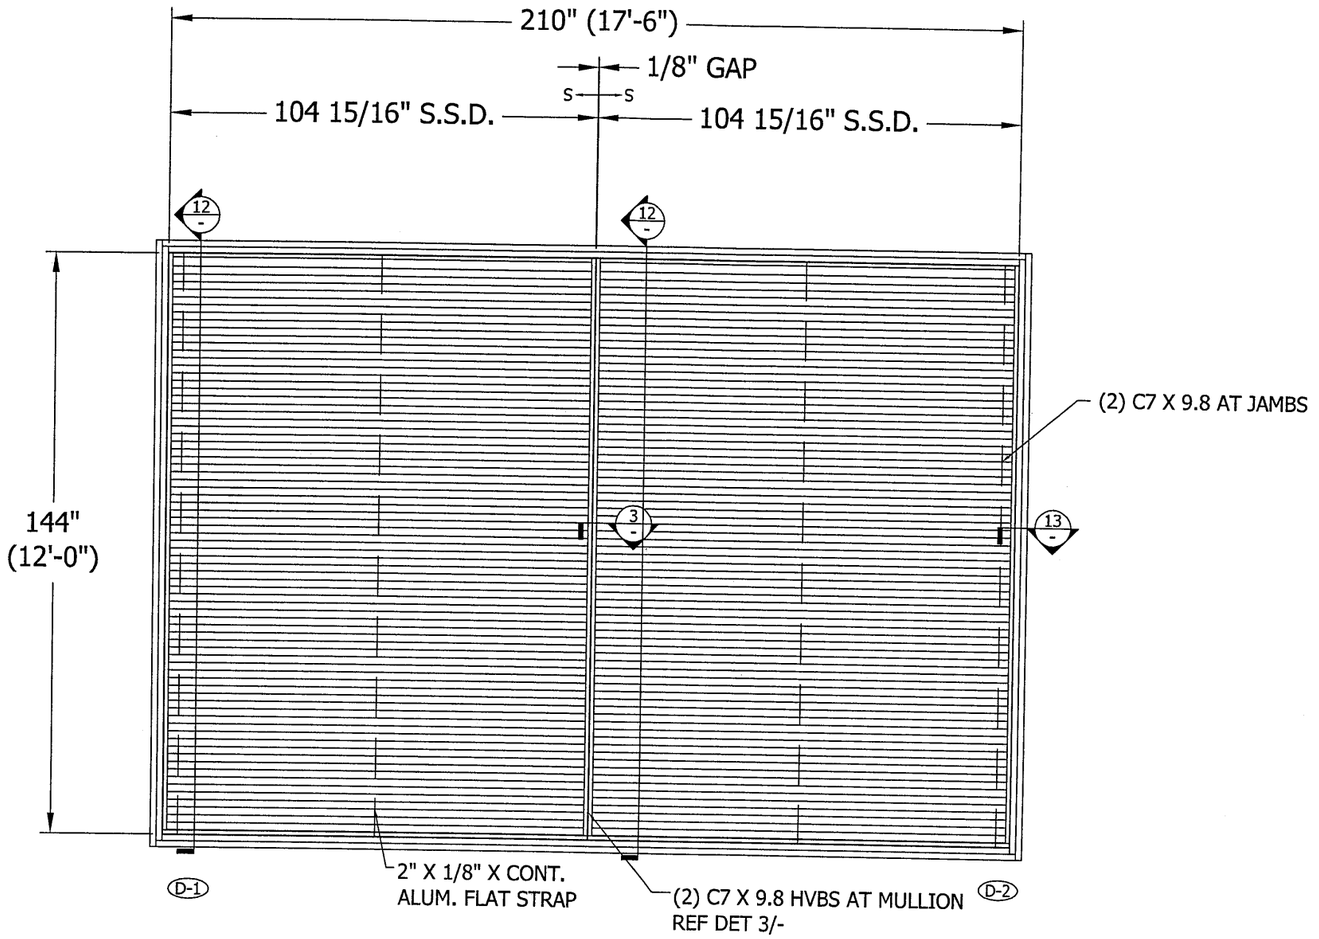

ASSEMBLY "D"

N.T.S.

LSA5CDD-DC

FRONT VIEW

ENGINEER OF RECORD

DAN RAU

ENGINEERING DISCIPLINE

CIVIL ENGINEERING

REGISTRATION NUMBER

FL# 63636

DANIEL J. RAU LICENSE NO. 63636 STATE OF FLORIDA PROFESSIONAL ENGINEER

12/7/2012

FOR OFFICE USE ONLY

FOR OFFICE USE ONLY

Approved as complying with the Florida Building Code
Date 12/27/2012
NOA# 12-0821.08
Miami Dade Product Control
By

TOLERANCES
DECIMAL DIMENSIONS:
3 PLACE .XXX +.010_
2 PLACE .XX +.020_
FRACTION DIMENSIONS: + 1/16
ANGLE DIMENSIONS + 2°_
USE WIQ-007 & 008
UNLESS SPECIFIED OTHERWISE

DWN. BY:	CHK. BY:	APPV'D. BY:	APPV'D. BY:
DRP	DJR	DJR	
DATE: 6/11/12	DATE: 8/2/12	DATE: 8/2/12	DATE:

SHEET 7 of 21

CHANGE LETTER	REVISION DESCRIPTION	DWN. BY:	CHK'D. BY:	APPV'D. BY:	APPV'D. BY:	DATE
A	REVISED DRAWINGS PER DADE CO. MARKUPS	DRP	RKP	DJR		11/8/12

NYSTROM
Right to site.
9300 73rd Avenue N.
Brooklyn Park, Minnesota 55428
PHONE (800) 547-2635
FAX (800) 317-8770

PLOT SCALE: B

ECN: 4474

TITLE

LSA5CDD-DC
ASSEMBLY "D"

DWG. NO.

60-022271-00B

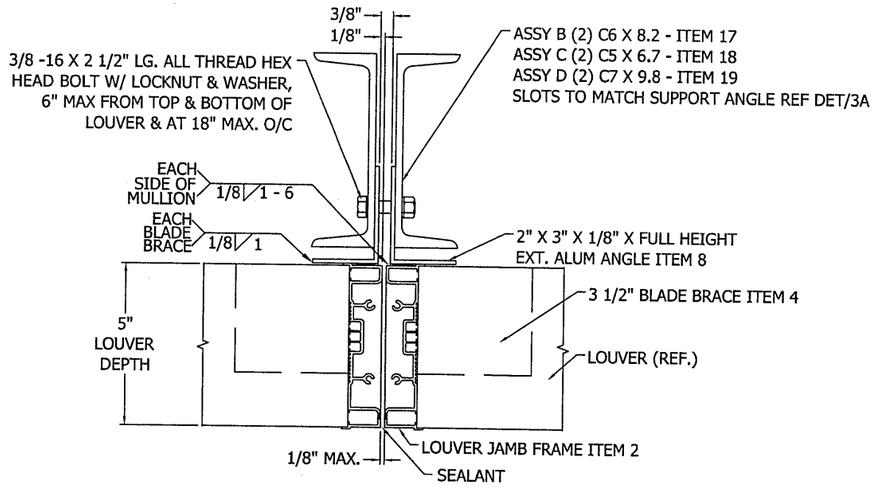

3 - VISIBLE MULLION SUPPORT DETAIL

N.T.S.
ATTACHMENT CLIPS NOT SHOWN FOR CLARITY

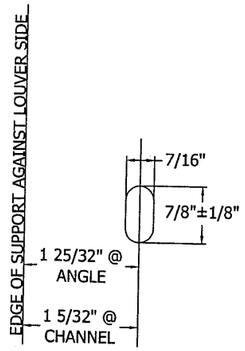

3A - SLOT DETAIL

N.T.S.

* FOR SMALLER ASSEMBLIES REFERENCE SUPPORT TABLES ON SHEET 21 OF 21.

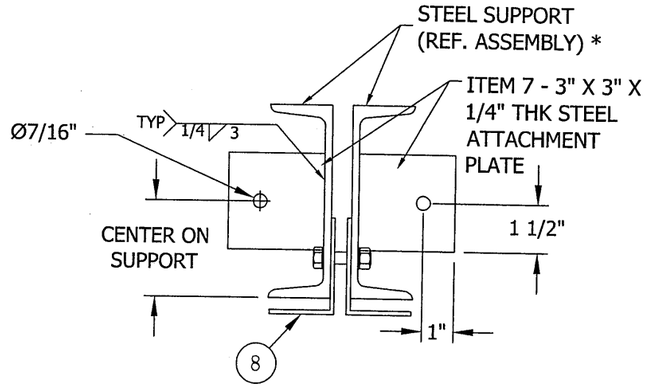

4 - MULLION SUPPORT ATTACHMENT PLATE

N.T.S.
WOOD STRUCTURE

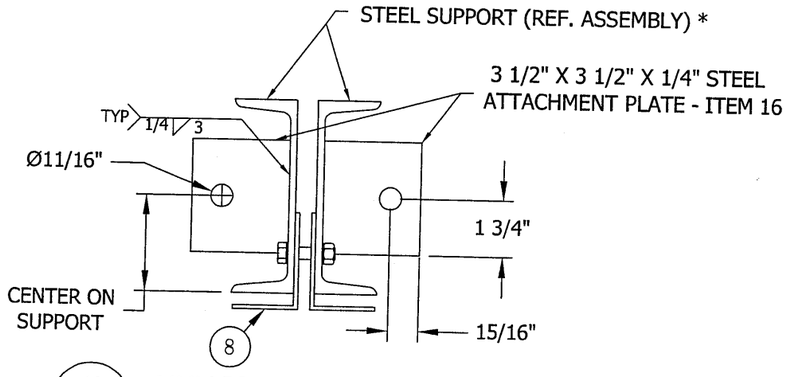

4A - MULLION SUPPORT ATTACHMENT PLATE

N.T.S.
STEEL, CONCRETE, & CMU STRUCTURE

ENGINEER OF RECORD
DAN RAU

ENGINEERING DISCIPLINE
CIVIL ENGINEERING

REGISTRATION NUMBER
FL# 63636

DANIEL J. RAU
LICENSE
NO. 63636
STATE OF FLORIDA
PROFESSIONAL ENGINEER
11/9/2012

FOR OFFICE USE ONLY

FOR OFFICE USE ONLY

Approved as complying with the Florida Building Code
Date 12/27/2012
NOA# 12-0921.08
Miami Dade Product Control
By

TOLERANCES
DECIMAL DIMENSIONS:
3 PLACE .XXX +.010_
2 PLACE .XX +.020_
FRACTION DIMENSIONS: + 1/16
ANGLE DIMENSIONS + 2°_
USE W1Q-007 & 008
UNLESS SPECIFIED OTHERWISE

DWN. BY:	CHK. BY:	APPV'D. BY:	APPV'D. BY:
DRP	DJR	DJR	
DATE: 5/16/12	DATE: 8/2/12	DATE: 8/2/12	DATE:

SHEET 8 OF 21

CHANGE LETTER	REVISION DESCRIPTION	DWN. BY:	CHK'D. BY:	APPV'D. BY:	APPV'D. BY:	DATE
A	REVISED DRAWINGS PER DADE CO. MARKUPS	DRP	RKP	DJR		11/8/12

NYSTROM
Right to site.
9300 73rd Avenue N.
Brooklyn Park, Minnesota 55428
PHONE (800) 547-2635
FAX (800) 317-8770

PLOT SCALE: B

ECN: 4474

TITLE
LSA5CDD-DC
ASSEMBLY 'B, C, & D'
DETAILS

DWG. NO.
60-022271-00B

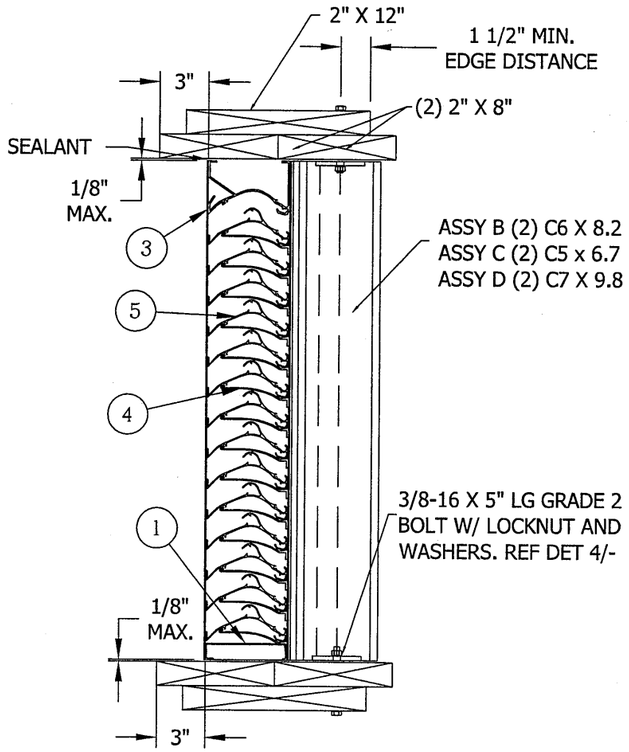

12 - MULLION SUPPORT ATTACHMENT LSA5CDD-DC

N.T.S. SECTION VIEW

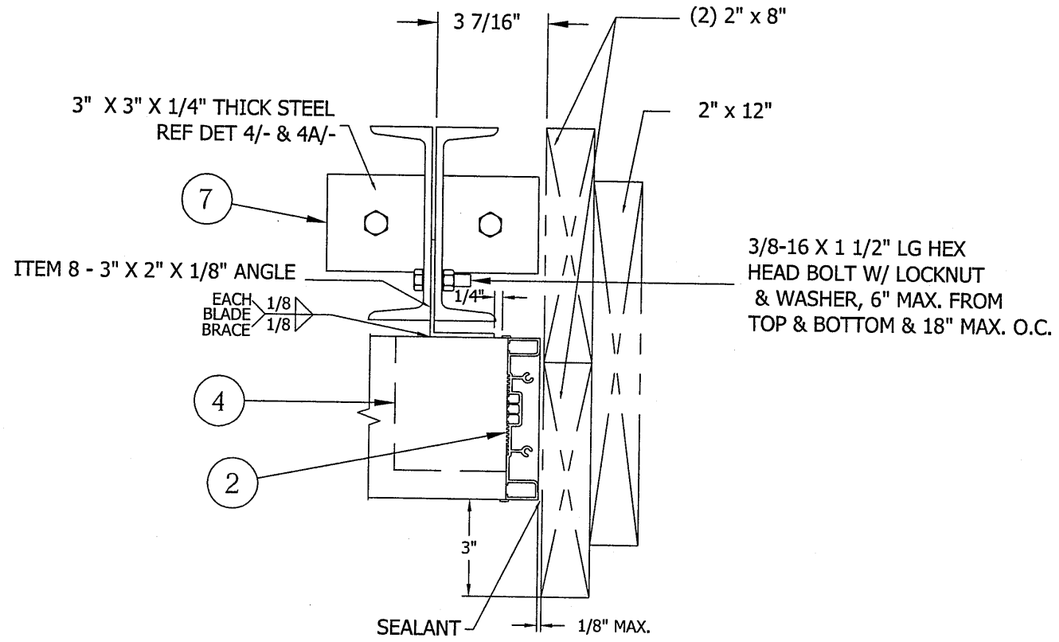

13 - JAMB INSTALLATION (ASSEMBLY 'D' ONLY)

N.T.S.
OPPOSITE JAMB SIMILAR

ENGINEER OF RECORD	DAN RAU
ENGINEERING DISCIPLINE	CIVIL ENGINEERING
REGISTRATION NUMBER	FL# 63636

DANIEL J. RAU LICENSE NO. 63636 STATE OF FLORIDA PROFESSIONAL ENGINEER

11/9/2012

FOR OFFICE USE ONLY

FOR OFFICE USE ONLY

Approved as complying with the Florida Building Code
Date 12/27/2012
NOA# 12-0921.08
Miami Dade Product Control
By

TOLERANCES
DECIMAL DIMENSIONS:
3 PLACE .XXX +.010_
2 PLACE .XX +.020_
FRACTION DIMENSIONS: + 1/16
ANGLE DIMENSIONS + 2°_
USE W10-007 & 008
UNLESS SPECIFIED OTHERWISE

DWN. BY:	CHK. BY:	APPV'D. BY:	APPV'D. BY:
DRP	DJR	DJR	
DATE: 5/16/12	DATE: 8/2/12	DATE: 8/2/12	DATE:

SHEET 9 OF 21

CHANGE LETTER	REVISION DESCRIPTION	DWN. BY:	CHK'D. BY:	APPV'D. BY:	APPV'D. BY:	DATE
A	REVISED DRAWINGS PER DADE CO. MARKUPS	DRP	RKP	DJR		11/8/12

NYSTROM
Right to site.
9300 73rd Avenue N.
Brooklyn Park, Minnesota 55428
PHONE (800) 547-2635
FAX (800) 317-8770

PLOT SCALE: B

ECN: 4474

TITLE: LSA5CDD-DC
ASSEMBLY 'B, C, & D' DETAILS

DWG. NO.: 60-022271-00B

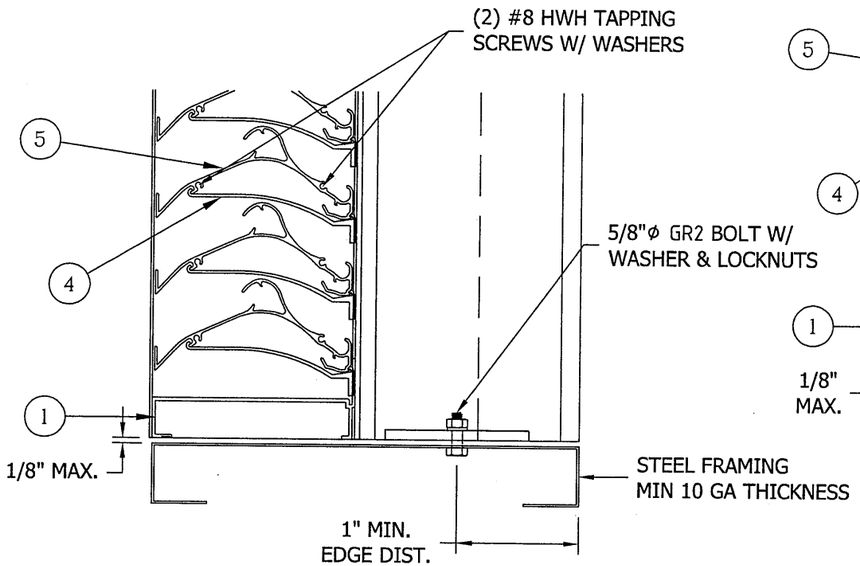

12A / - MULLION SUPPORT ATTACHMENT - STEEL STRUCTURE

N.T.S.
STEEL STRUCTURE MIN. 10 GA THICKNESS

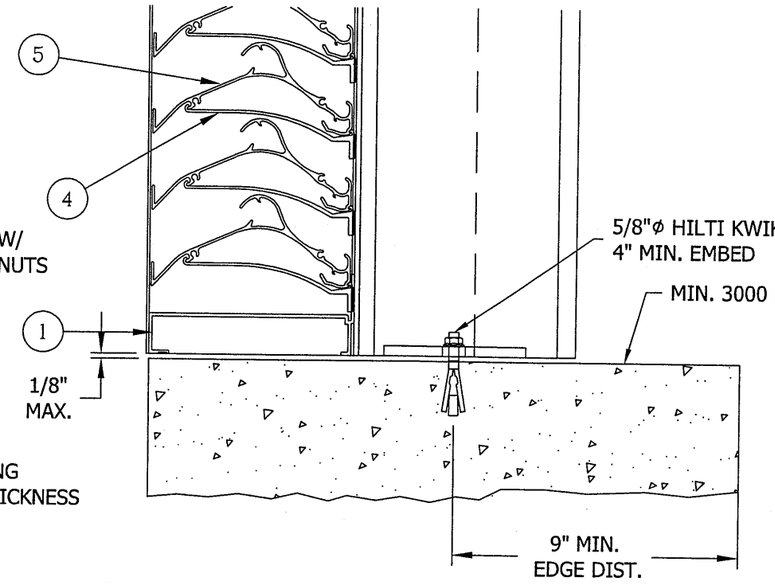

12B / - MULLION SUPPORT ATTACHMENT- CONCRETE STRUCTURE

N.T.S.
MIN. 3000 PSI CONCRETE

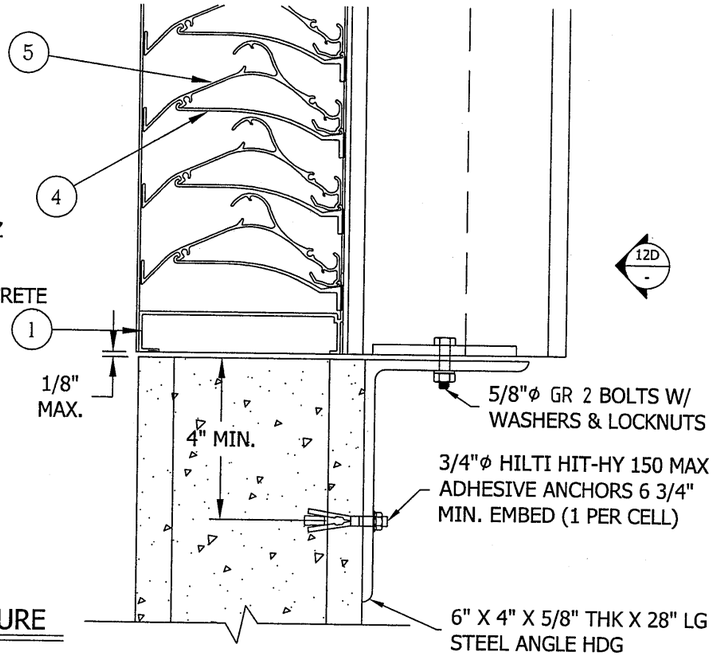

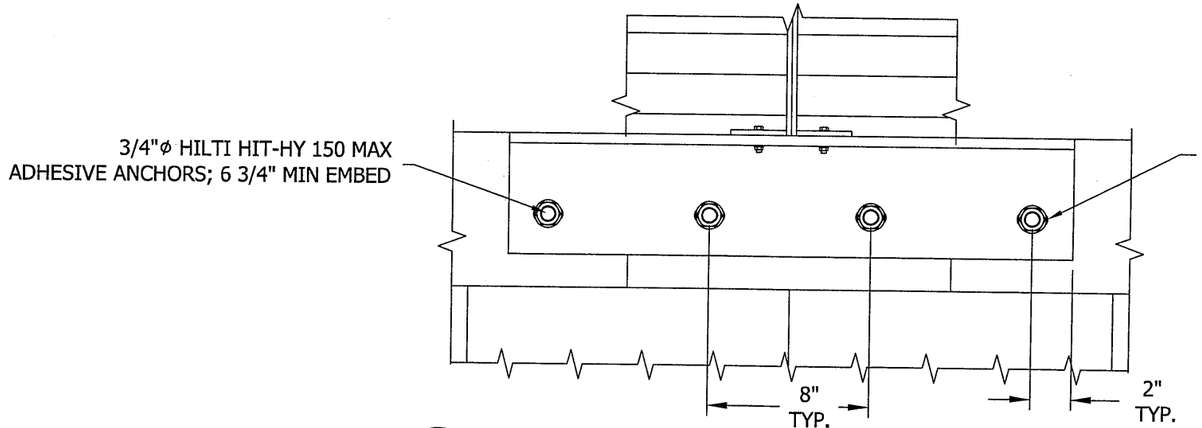

12C / - MULLION SUPPORT - CMU STRUCTURE

N.T.S.
GROUT FILLED CMU - REF. NOTE 9

12D / - MULLION SUPPORT ATTACHMENT - CMU STRUCTURE REAR

N.T.S.
GROUT FILLED CMU - REF. NOTE 9

ENGINEER OF RECORD
DAN RAU
ENGINEERING DISCIPLINE
CIVIL ENGINEERING
REGISTRATION NUMBER
FL# 63636

DANIEL J. RAU LICENSE NO. 63636 STATE OF FLORIDA PROFESSIONAL ENGINEER
11/9/2012

FOR OFFICE USE ONLY

FOR OFFICE USE ONLY

Approved as complying with the Florida Building Code
Date 12/27/2012
NOA# 12-0921.08
Miami Dade Product Control
By

TOLERANCES
DECIMAL DIMENSIONS:
3 PLACE .XXX +.010_
2 PLACE .XX +.020_
FRACTION DIMENSIONS: + 1/16
ANGLE DIMENSIONS + 2°_
USE W1Q-007 & 008
UNLESS SPECIFIED OTHERWISE

DWN. BY:	CHK. BY:	APPV'D. BY:	APPV'D. BY:
DRP	DJR	DJR	
DATE: 5/16/12	DATE: 8/2/12	DATE: 8/2/12	DATE:

SHEET 10 OF 21

CHANGE LETTER	REVISION DESCRIPTION	DWN. BY:	CHK'D. BY:	APPV'D. BY:	APPV'D. BY:	DATE
A	REVISED DRAWINGS PER DADE CO. MARKUPS	DRP	RKP	DJR		11/8/12

NYSTROM
Right to site.
9300 73rd Avenue N.
Brooklyn Park, Minnesota 55428
PHONE (800) 547-2635
FAX (800) 317-8770

PLOT SCALE: B
ECN: 4474

TITLE
LSA5CDD-DC
ASSEMBLY 'B,C,D'
ALT. CONNECTION DETAILS

DWG. NO.
60-022271-00B

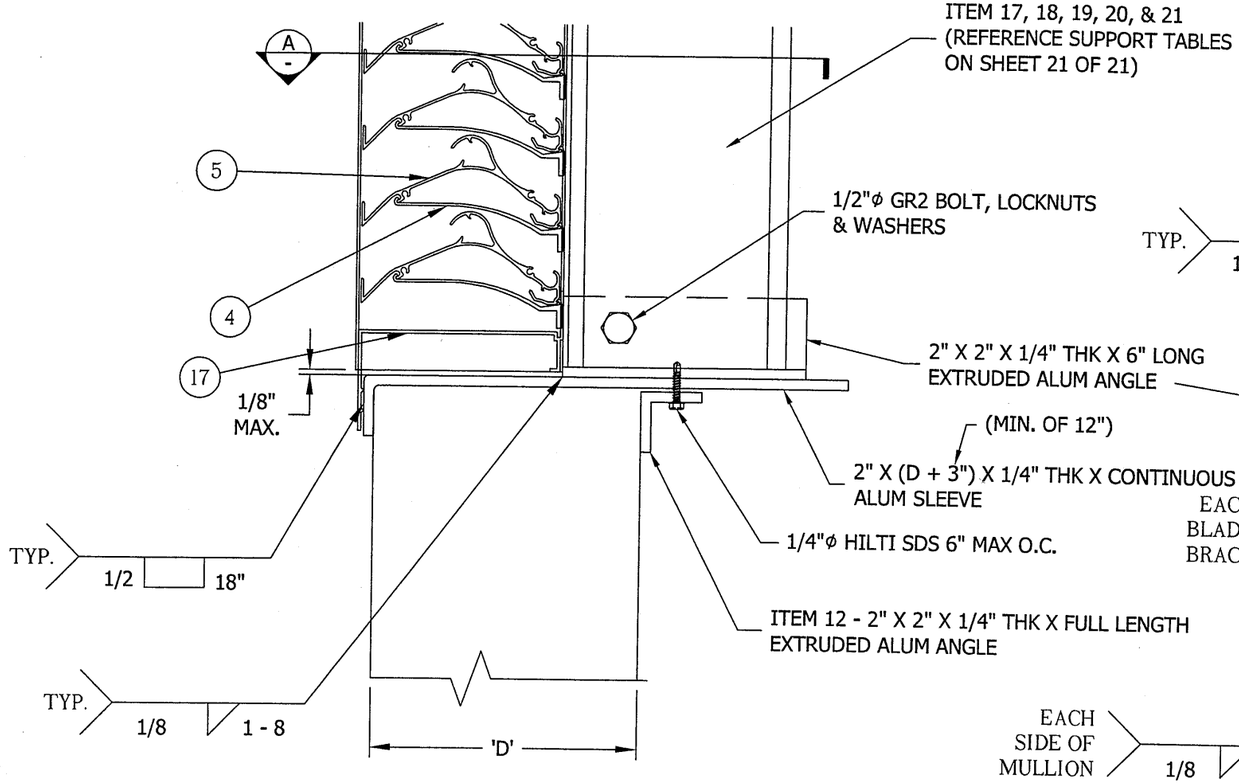

12E / - ASSEMBLY "B,C,D" ALTERNATE CONNECTION

N.T.S.
FLANGE FRAME CONNECTION DETAIL

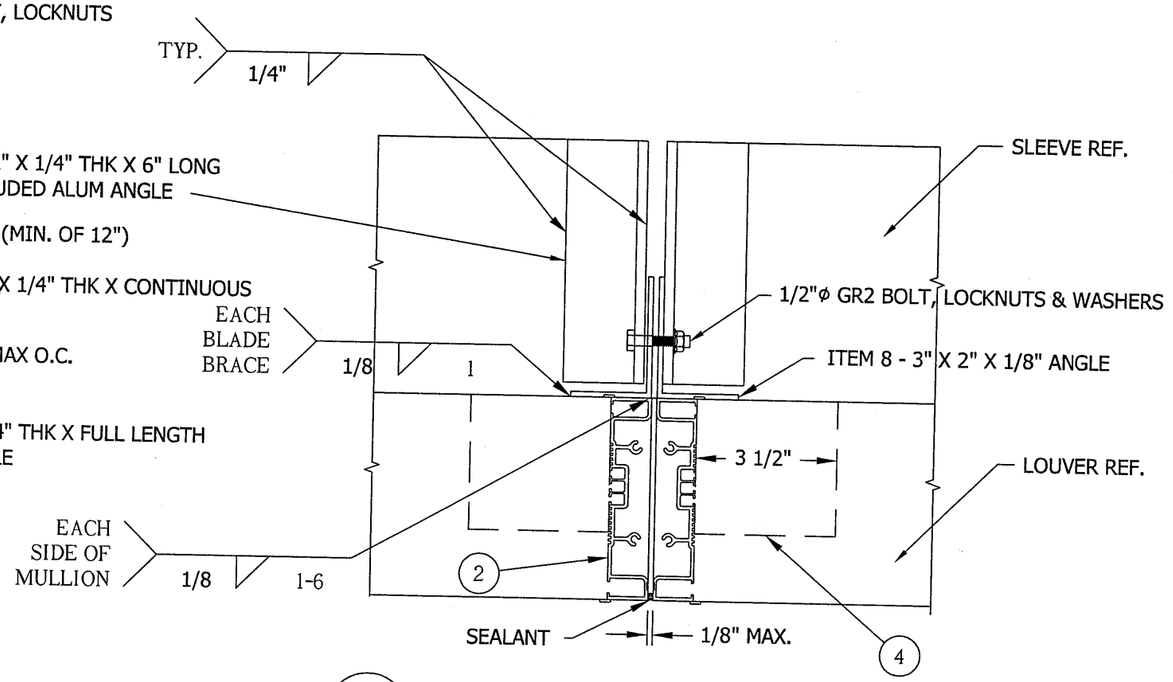

A / - ASSEMBLY "B,C,D" ALTERNATE CONNECTION

N.T.S.
CHANNELS NOT SHOWN FOR CLARITY

ENGINEER OF RECORD
DAN RAU
ENGINEERING DISCIPLINE
CIVIL ENGINEERING
REGISTRATION NUMBER
FL# 63636

DANIEL J. RAU LICENSE NO. 63636 STATE OF FLORIDA PROFESSIONAL ENGINEER
11/9/2012

FOR OFFICE USE ONLY

FOR OFFICE USE ONLY

Approved as complying with the Florida Building Code
Date 12/27/2012
NOA# 12-0421.08
Miami Dade Product Control
By

TOLERANCES
DECIMAL DIMENSIONS:
3 PLACE .XXX +.010_
2 PLACE .XX +.020_
FRACTION DIMENSIONS: +1/16
ANGLE DIMENSIONS + 2°_
USE WIQ-007 & 008
UNLESS SPECIFIED OTHERWISE

DWN. BY:	CHK. BY:	APPV'D. BY:	APPV'D. BY:
DRP	DJR	DJR	
DATE: 5/16/12	DATE: 8/2/12	DATE: 8/2/12	DATE:

SHEET 11 OF 21

CHANGE LETTER	REVISION DESCRIPTION	DWN. BY:	CHK'D. BY:	APPV'D. BY:	APPV'D. BY:	DATE
A	REVISED DRAWINGS PER DADE CO. MARKUPS	DRP	RKP	DJR		11/8/12

NYSTROM
Right to site.
9300 73rd Avenue N.
Brooklyn Park, Minnesota 55428
PHONE (800) 547-2635
FAX (800) 317-8770

PLOT SCALE: B

ECN: 4474

TITLE
LSA5CDD-DC
ASSEMBLY 'B,C,D'
ALT. CONNECTION DETAILS

DWG. NO.
60-022271-00B

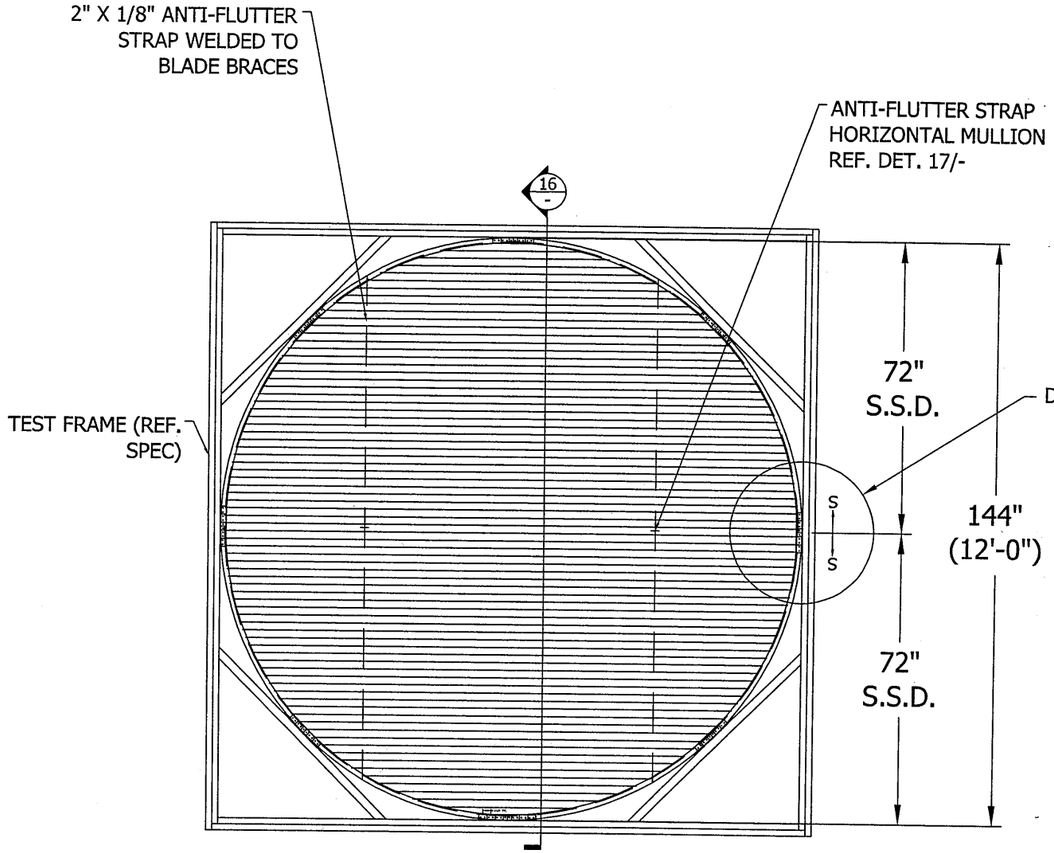

ASSEMBLY "E"

N.T.S.

LSA5CDD-DC

FRONT VIEW

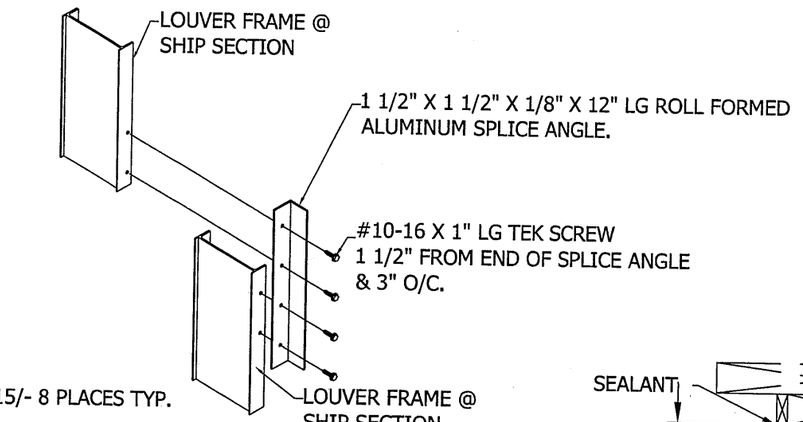

18 - JAMB SPLICE DETAIL

N.T.S.

FACE VIEW

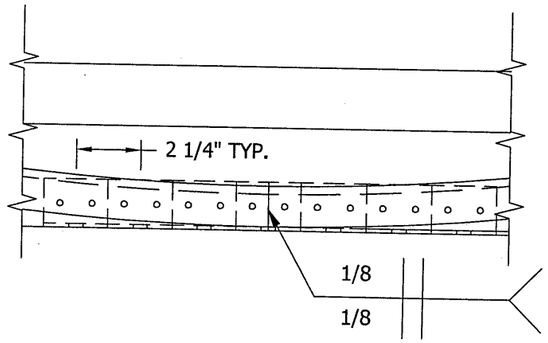

15 - LOUVER ATTACHMENT DETAIL

N.T.S.

FACE VIEW

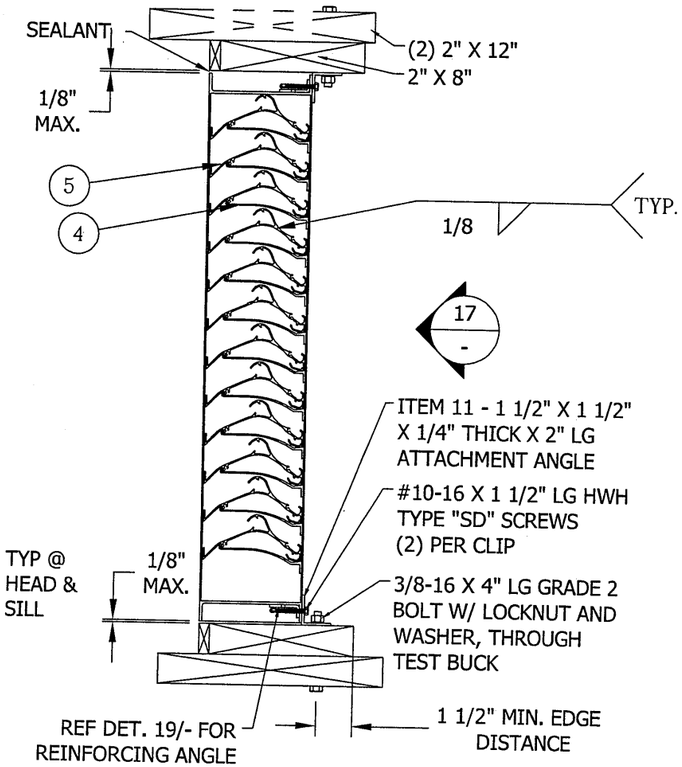

16 - ASSEMBLY "E" INSTALLATION LSA5CDD-DC

N.T.S.

SECTION VIEW

ENGINEER OF RECORD
DAN RAU
ENGINEERING DISCIPLINE
CIVIL ENGINEERING
REGISTRATION NUMBER
FL# 63636

DANIEL J. RAU LICENSE NO. 63636 STATE OF FLORIDA PROFESSIONAL ENGINEER

11/9/2012

FOR OFFICE USE ONLY

FOR OFFICE USE ONLY

Approved as complying with the Florida Building Code
Date 12/27/2012
NOA# 12-0921.08
Miami Dade Product Control
By

TOLERANCES
DECIMAL DIMENSIONS:
3 PLACE .XXX +.010_
2 PLACE .XX +.020_
FRACTION DIMENSIONS: + 1/16
ANGLE DIMENSIONS + 2°_
USE WIQ-007 & 008
UNLESS SPECIFIED OTHERWISE

DWN. BY: DRP	CHK. BY: DJR	APPV'D. BY: DJR	APPV'D. BY:
DATE: 5/16/12	DATE: 8/2/12	DATE: 8/2/12	DATE:

SHEET 12 OF 21

CHANGE LETTER	REVISION DESCRIPTION	DWN. BY:	CHK'D. BY:	APPV'D. BY:	APPV'D. BY:	DATE
A	REVISED DRAWINGS PER DADE CO. MARKUPS	DRP	RKP	DJR		11/8/12

NYSTROM
Right to site.
9300 73rd Avenue N.
Brooklyn Park, Minnesota 55428
PHONE (800) 547-2635
FAX (800) 317-8770

PLOT SCALE: B

ECN: 4474

TITLE: LSA5CDD-DC ASSEMBLY "E"

DWG. NO. 60-022271-00B

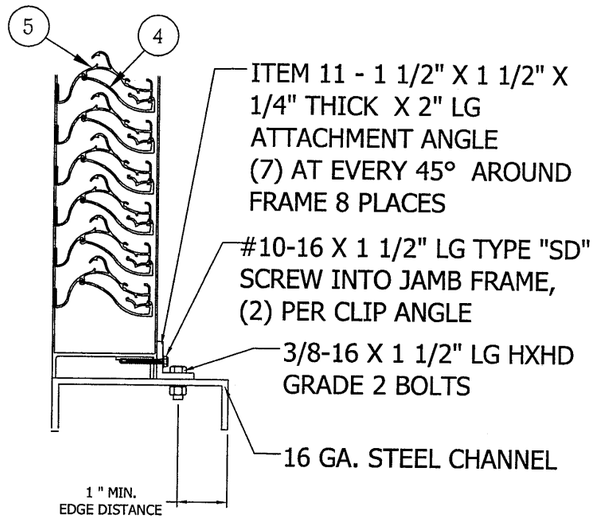

16B / - STEEL STRUCTURE

N.T.S.
MIN. 16 GA THICKNESS

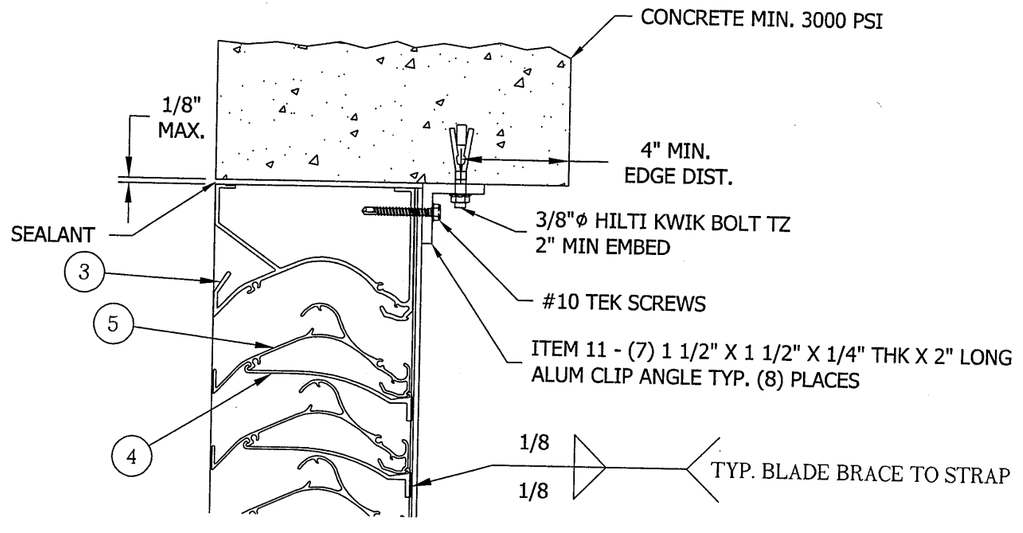

16C / - ASSEMBLY "E" CONNECTION - CONCRETE STRUCTURE

N.T.S.
MIN 3000 PSI CONCRETE

ENGINEER OF RECORD	DAN RAU
ENGINEERING DISCIPLINE	CIVIL ENGINEERING
REGISTRATION NUMBER	FL# 63636

DANIEL J. RAU LICENSE NO. 63636 STATE OF FLORIDA PROFESSIONAL ENGINEER
11/9/2012

FOR OFFICE USE ONLY

FOR OFFICE USE ONLY

Approved as complying with the Florida Building Code
Date 12/27/2012
NOA# 12-0921.08
Miami Dade Product Control
By

TOLERANCES
DECIMAL DIMENSIONS:
3 PLACE .XXX +.010_
2 PLACE .XX +.020_
FRACTION DIMENSIONS: + 1/16
ANGLE DIMENSIONS + 2°_
USE WIQ-007 & 008
UNLESS SPECIFIED OTHERWISE

DWN. BY:	CHK. BY:	APPV'D. BY:	APPV'D. BY:
DRP	DJR	DJR	
DATE: 5/16/12	DATE: 8/2/12	DATE: 8/2/12	DATE:

SHEET 13 OF 21

CHANGE LETTER	REVISION DESCRIPTION	DWN. BY:	CHK'D. BY:	APPV'D. BY:	APPV'D. BY:	DATE
A	REVISED DRAWINGS PER DADE CO. MARKUPS	DRP	RKP	DJR		11/8/12

NYSTROM
Right to site.
9300 73rd Avenue N.
Brooklyn Park, Minnesota 55428
PHONE (800) 547-2635
FAX (800) 317-8770

PLOT SCALE: B

ECN: 4474

TITLE: LSA5CDD-DC
ASSEMBLY "E" DETAILS

DWG. NO.: 60-022271-00B

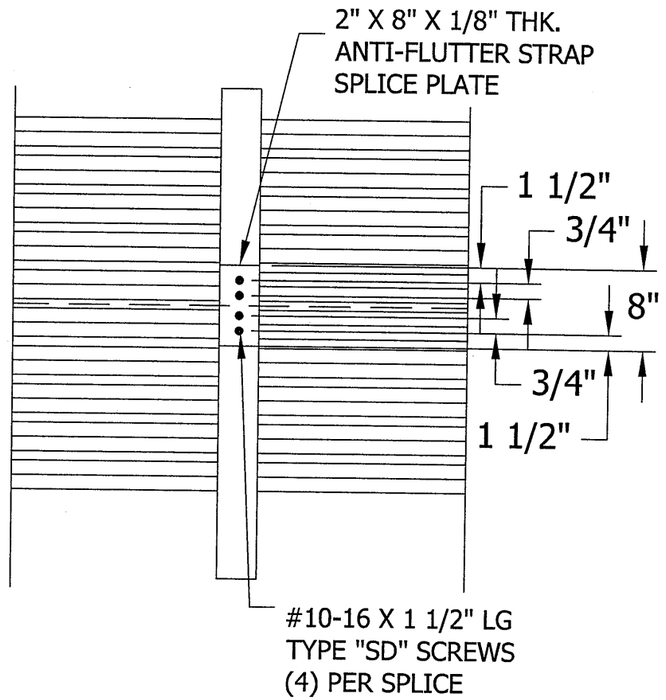

17 / - ANTI FLUTTER STRAP HORIZONTAL MULLION LSA5CDD-DC

N.T.S.

SECTION VIEW

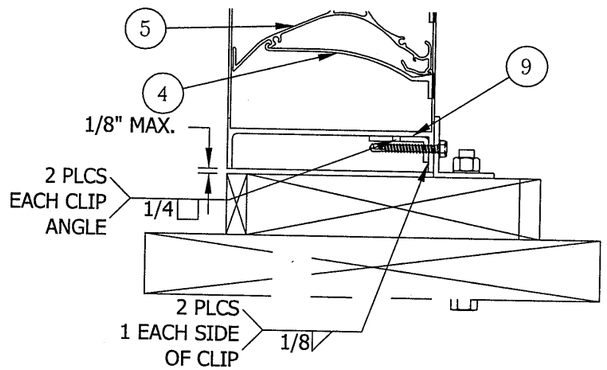

19 / - REINFORCING ANGLE WELD DETAIL

N.T.S.

ENGINEER OF RECORD

DAN RAU

ENGINEERING DISCIPLINE

CIVIL ENGINEERING

REGISTRATION NUMBER

FL# 63636

DANIEL J. RAU
LICENSE
NO. 63636
STATE OF
FLORIDA
PROFESSIONAL ENGINEER

11/9/2012

FOR OFFICE USE ONLY

FOR OFFICE USE ONLY

Approved as complying with the Florida Building Code
Date 12/27/2012
NOA# 12-0921.08
Miami Dade Product Control
By

TOLERANCES
DECIMAL DIMENSIONS:
3 PLACE .XXX +.010/-
2 PLACE .XX +.020/-
FRACTION DIMENSIONS: +1/16
ANGLE DIMENSIONS +2°/-
USE W/Q-007 & 008
UNLESS SPECIFIED OTHERWISE

DWN. BY:	CHK. BY:	APPV'D. BY:	APPV'D. BY:
DRP	DJR	DJR	
DATE: 5/16/12	DATE: 8/2/12	DATE: 8/2/12	DATE:

SHEET 14 OF 21

CHANGE LETTER	REVISION DESCRIPTION	DWN. BY:	CHK'D. BY:	APPV'D. BY:	APPV'D. BY:	DATE
A	REVISED DRAWINGS PER DADE CO. MARKUPS	DRP	RKP	DJR		11/8/12

NYSTROM
Right to site.

9300 73rd Avenue N.
Brooklyn Park, Minnesota 55428
PHONE (800) 547-2635
FAX (800) 317-8770

PLOT SCALE: B

ECN: 4474

TITLE

LSA5CDD-DC
ASSEMBLY 'E'
ALT. CONNECTION DETAILS

DWG. NO.

60-022271-00B

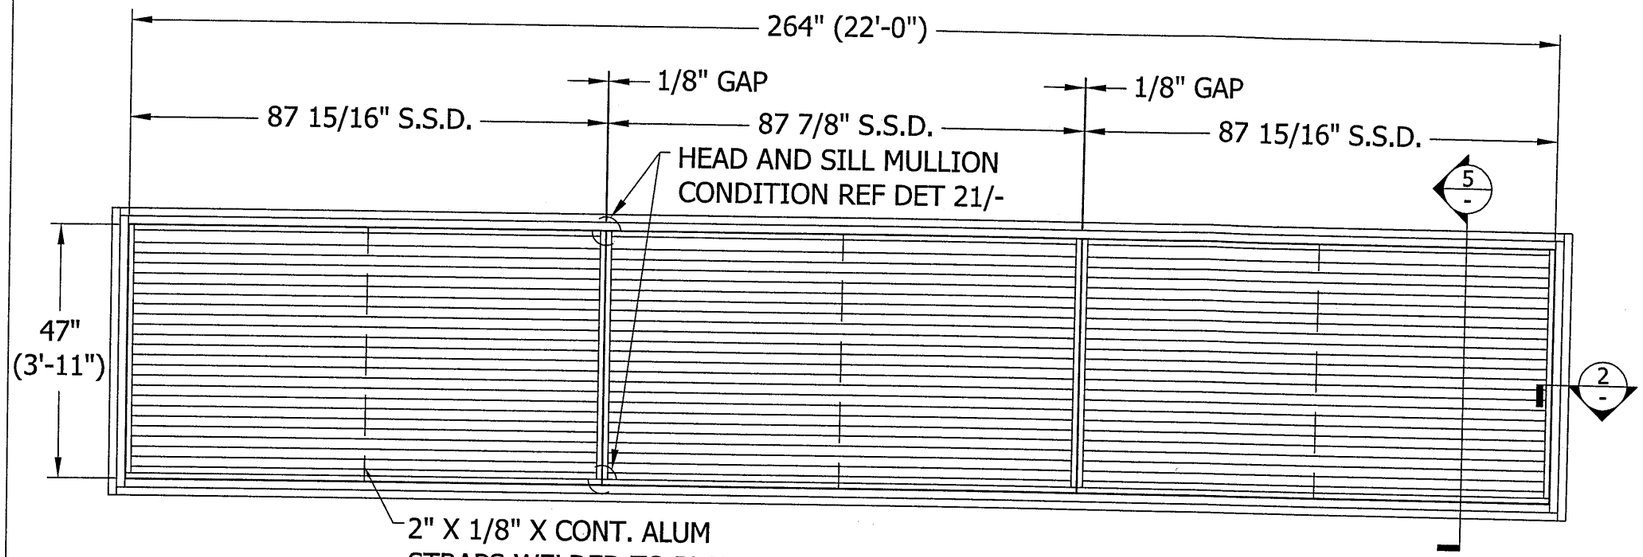

ASSEMBLY "F"

N.T.S.

LSA5CDD-DC

FRONT VIEW

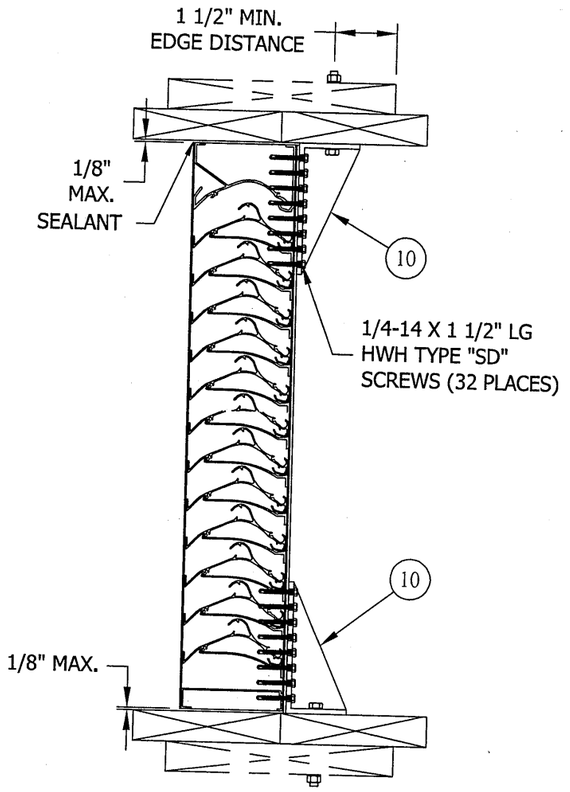

5 / - HEAD & SILL MULLION ATTACHMENT

N.T.S.
ASSEMBLY 'F'

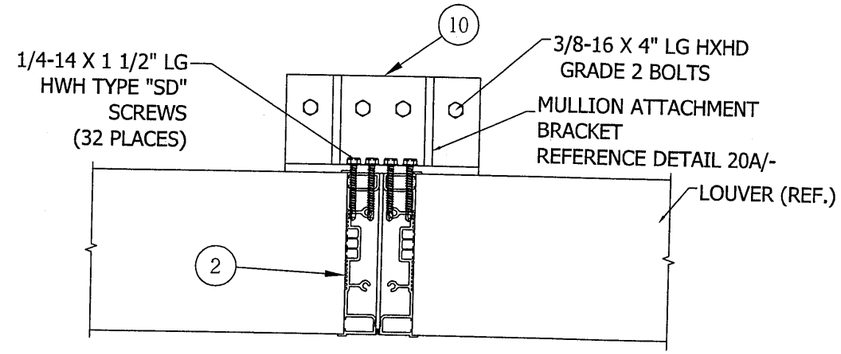

21 / - HEAD AND SILL MULLION ATTACHMENT - ASSY F

N.T.S.

ENGINEER OF RECORD
DAN RAU
ENGINEERING DISCIPLINE
CIVIL ENGINEERING
REGISTRATION NUMBER
FL# 63636

DANIEL J. RAU LICENSE NO. 63636 STATE OF FLORIDA PROFESSIONAL ENGINEER

11/9/2012

FOR OFFICE USE ONLY

FOR OFFICE USE ONLY

Approved as complying with the Florida Building Code
Date 12/27/2012
NOA# 12-0921.08
Miami Dade Product Control
By

TOLERANCES
DECIMAL DIMENSIONS:
3 PLACE: .XXX +.010/-
2 PLACE: .XX +.020/-
FRACTION DIMENSIONS: +1/16
ANGLE DIMENSIONS + 2°-
USE W1Q-007 & 008
UNLESS SPECIFIED OTHERWISE

DWN. BY:	CHK. BY:	APPV'D. BY:	APPV'D. BY:
DRP	DJR	DJR	
DATE: 5/16/12	DATE: 8/2/12	DATE: 8/2/12	DATE:

SHEET 15 OF 21

CHANGE LETTER	REVISION DESCRIPTION	DWN. BY:	CHK'D. BY:	APPV'D. BY:	APPV'D. BY:	DATE
A	REVISED DRAWINGS PER DADE CO. MARKUPS	DRP	RKP	DJR		11/8/12

NYSTROM
Right to site.
9300 73rd Avenue N.
Brooklyn Park, Minnesota 55428
PHONE (800) 547-2635
FAX (800) 317-8770

PLOT SCALE: B

ECN: 4474

TITLE

LSA5CDD-DC
ASSEMBLY "F" & DETAILS

DWG. NO.

60-022271-00B

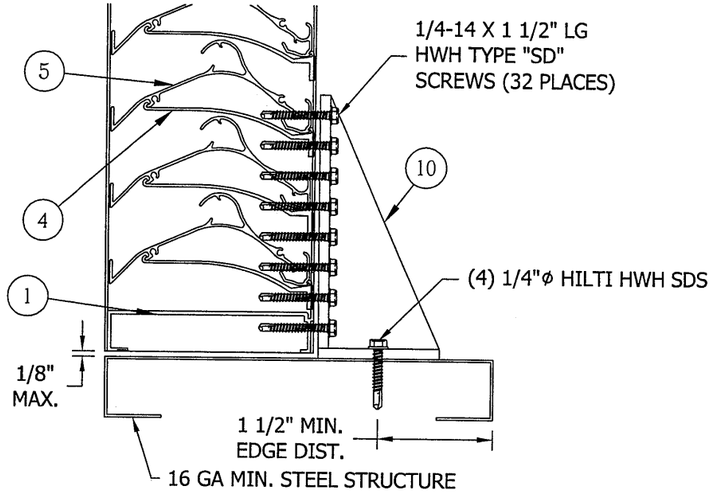

5A — ASSEMBLY "F" STEEL STRUCTURE

N.T.S.
STEEL STRUCTURE
16 GA MIN. THICKNESS

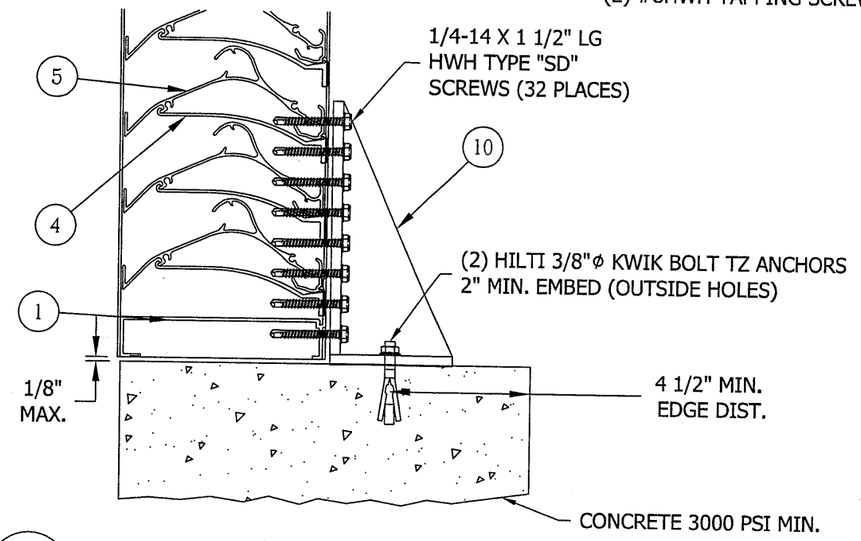

5B — ASSEMBLY "F" CONCRETE STRUCTURE

N.T.S.
CONCRETE MIN. 3000 PSI

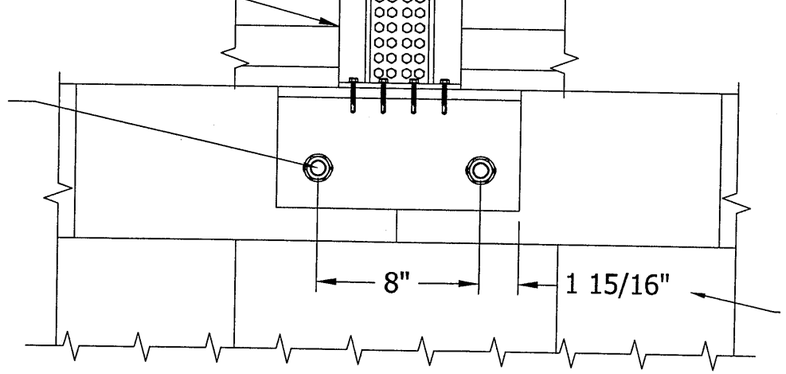

5D — ASSEMBLY "F" CMU STRUCTURE

N.T.S.
GROUT FILLED CMU REF NOTE 9

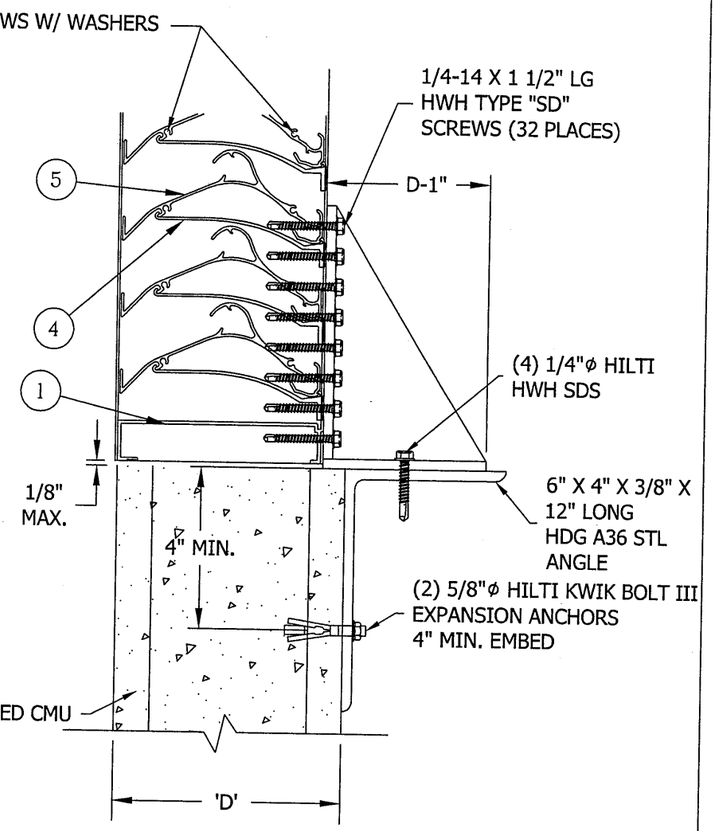

5C — ASSEMBLY "F"CMU STRUCTURE

N.T.S.
GROUT FILLED CMU REF NOTE 9

ENGINEER OF RECORD
DAN RAU
ENGINEERING DISCIPLINE
CIVIL ENGINEERING
REGISTRATION NUMBER
FL# 63636

DANIEL J. RAU LICENSE NO. 63636 STATE OF FLORIDA PROFESSIONAL ENGINEER
11/9/2012

FOR OFFICE USE ONLY

FOR OFFICE USE ONLY

Approved as complying with the Florida Building Code
Date 12/27/2012
NOA# 12-0921.08
Miami Dade Product Control
By

TOLERANCES
DECIMAL DIMENSIONS:
3 PLACE .XXX +.010_
2 PLACE .XX +.020_
FRACTION DIMENSIONS: + 1/16
ANGLE DIMENSIONS + 2°_
USE WIQ-007 & 008
UNLESS SPECIFIED OTHERWISE

DWN. BY:	CHK. BY:	APPV'D. BY:	APPV'D. BY:
DRP	DJR	DJR	
DATE: 5/16/12	DATE: 8/2/12	DATE: 8/2/12	DATE:

SHEET 16 OF 21

CHANGE LETTER	REVISION DESCRIPTION	DWN. BY:	CHK'D. BY:	APPV'D. BY:	APPV'D. BY:	DATE
A	REVISED DRAWINGS PER DADE CO. MARKUPS	DRP	RKP	DJR		11/8/12

NYSTROM
Right to site.
9300 73rd Avenue N.
Brooklyn Park, Minnesota 55428
PHONE (800) 547-2635
FAX (800) 317-8770

PLOT SCALE: B
ECN: 4474

TITLE
LSA5CDD-DC
ASSEMBLY 'F'
ALT. CONNECTION DETAILS

DWG. NO.
60-022271-00B

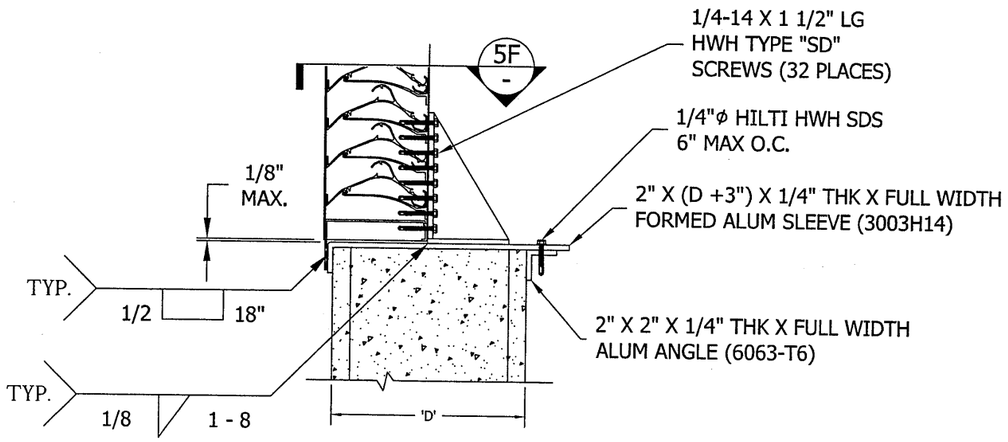

5E / - ASSEMBLY 'F' ALTERNATE CONNECTION

N.T.S.
FLANGE FRAME W/ SLEEVE CONDITION

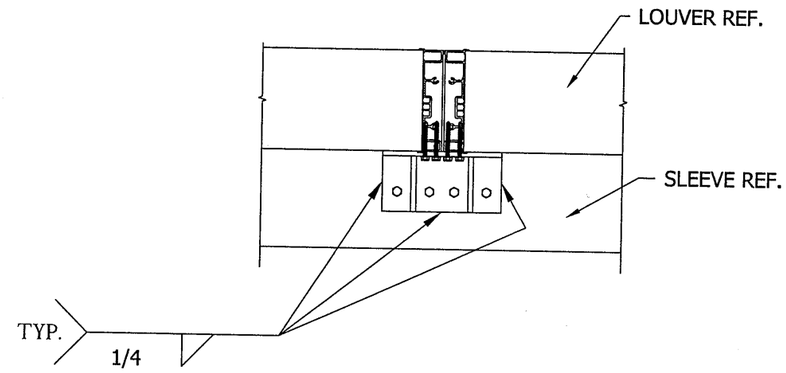

5F / - ASSEMBLY 'F' ALTERNATE CONNECTION

N.T.S.
FLANGE FRAME W/ SLEEVE CONDITION

ENGINEER OF RECORD
DAN RAU
ENGINEERING DISCIPLINE
CIVIL ENGINEERING
REGISTRATION NUMBER
FL# 63636

DANIEL J. RAU LICENSE NO. 63636 STATE OF FLORIDA PROFESSIONAL ENGINEER
11/9/2012

FOR OFFICE USE ONLY

FOR OFFICE USE ONLY

Approved as complying with the Florida Building Code
Date 12/21/2012
NOA# 12-0921.08
Miami Dade Product Control
By

TOLERANCES
DECIMAL DIMENSIONS:
3 PLACE .XXX +.010
2 PLACE .XX +.020
FRACTION DIMENSIONS: + 1/16
ANGLE DIMENSIONS + 2°
USE WIQ-007 & 008
UNLESS SPECIFIED OTHERWISE

DWN. BY:	CHK. BY:	APPV'D. BY:	APPV'D. BY:
DRP	DJR	DJR	
DATE: 5/16/12	DATE: 8/2/12	DATE: 8/2/12	DATE:

SHEET 17 OF 21

CHANGE LETTER	REVISION DESCRIPTION	DWN. BY:	CHK'D. BY:	APPV'D. BY:	APPV'D. BY:	DATE
A	REVISED DRAWINGS PER DADE CO. MARKUPS	DRP	RKP	DJR		11/8/12

NYSTROM
Right to site.
9300 73rd Avenue N.
Brooklyn Park, Minnesota 55428
PHONE (800) 547-2635
FAX (800) 317-8770

PLOT SCALE: B
ECN: 4474

TITLE
LSA5CDD-DC
ASSEMBLY 'F'
ALT. CONNECTION DETAILS

DWG. NO.
60-022271-00B

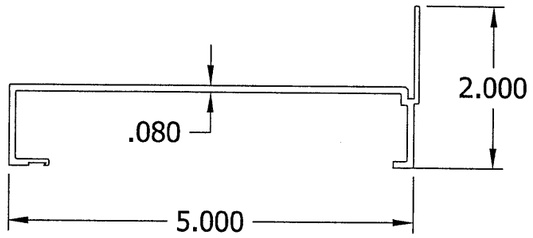

ITEM 1 - SILL FRAME

N.T.S.
RUSKIN #70-022498-00B
MATERIAL: 6063-T6 ALUM

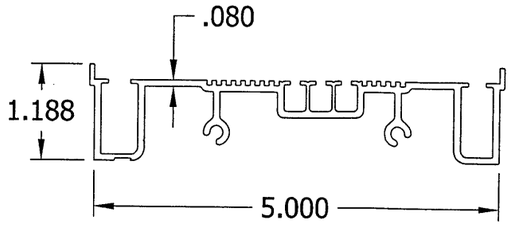

ITEM 2 - JAMB FRAME

N.T.S.
RUSKIN #70-022508-00B
MATERIAL: 6063-T6 ALUM

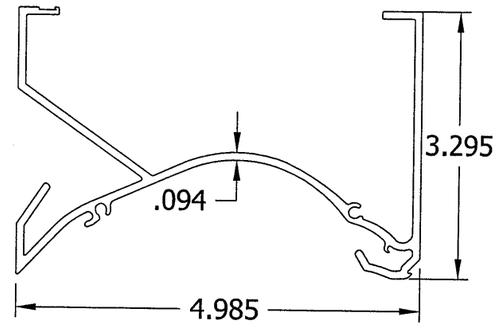

ITEM 3 - HEAD FRAME

N.T.S.
RUSKIN #70-022497-00B
MATERIAL: 6063-T6 ALUM

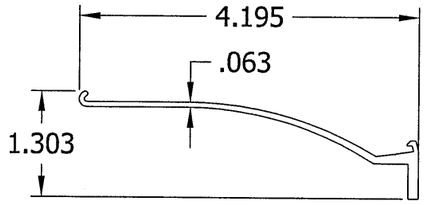

ITEM 4 - BLADE BRACE

N.T.S.
RUSKIN #70-021974-00B
MATERIAL: 6063-T5 ALUM

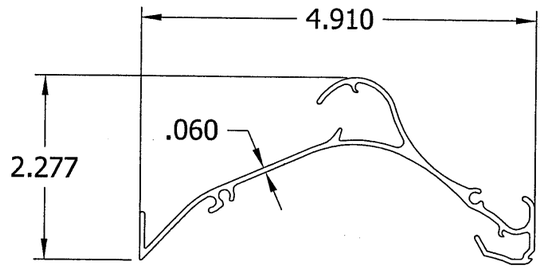

ITEM 5 - BLADE

N.T.S.
RUSKIN #70-022496-00B
MATERIAL: 6063-T6 ALUM

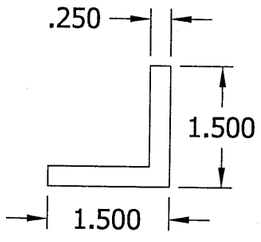

ITEM 6 - CLIP ANGLE

N.T.S.
RUSKIN #70-021175-00B
MATERIAL: 6063-T5
LENGTH: AS REQUIRED

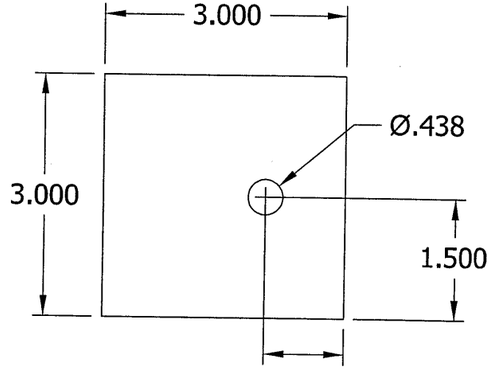

ITEM 7 - PLATE

N.T.S.
MATERIAL: 1/4" THK A36 STEEL

ENGINEER OF RECORD
DAN RAU

ENGINEERING DISCIPLINE
CIVIL ENGINEERING

REGISTRATION NUMBER
FL# 63636

DANIEL J. RAU LICENSE NO. 63636 STATE OF FLORIDA PROFESSIONAL ENGINEER
11/9/2012

FOR OFFICE USE ONLY

FOR OFFICE USE ONLY

Approved as complying with the Florida Building Code
Date 12/27/2012
NOA# 12-0921.08
Miami Dade Product Control
By

TOLERANCES
DECIMAL DIMENSIONS:
3 PLACE .XXX +.010
2 PLACE .XX +.020
FRACTION DIMENSIONS: + 1/16
ANGLE DIMENSIONS + 2°
USE WIQ-007 & 008
UNLESS SPECIFIED OTHERWISE

DWN. BY:	CHK. BY:	APPV'D. BY:	APPV'D. BY:
DRP	DJR	DJR	
DATE: 5/16/12	DATE: 8/2/12	DATE: 8/2/12	DATE:

SHEET 18 OF 21

CHANGE LETTER	REVISION DESCRIPTION	DWN. BY:	CHK'D. BY:	APPV'D. BY:	APPV'D. BY:	DATE
A	REVISED DRAWINGS PER DADE CO. MARKUPS	DRP	RKP	DJR		11/8/12

NYSTROM
Right to site.
9300 73rd Avenue N.
Brooklyn Park, Minnesota 55428
PHONE (800) 547-2635
FAX (800) 317-8770

PLOT SCALE: B
ECN: 4474

TITLE
LSA5CDD-DC
PARTS DETAILS

DWG. NO.
60-022271-00B

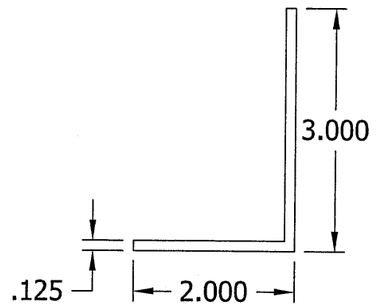

ITEM 8 - ANGLE

N.T.S.
MATERIAL: 6063-T6 ALUM

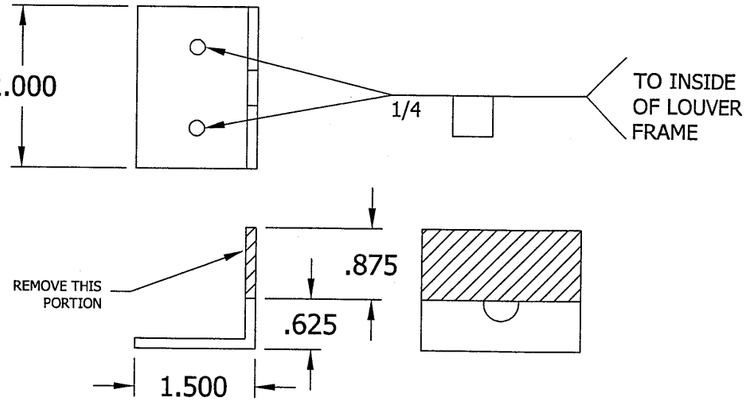

ITEM 9 - MODIFIED CLIP ANGLE

N.T.S.
MATERIAL: 6063-T6 ALUM

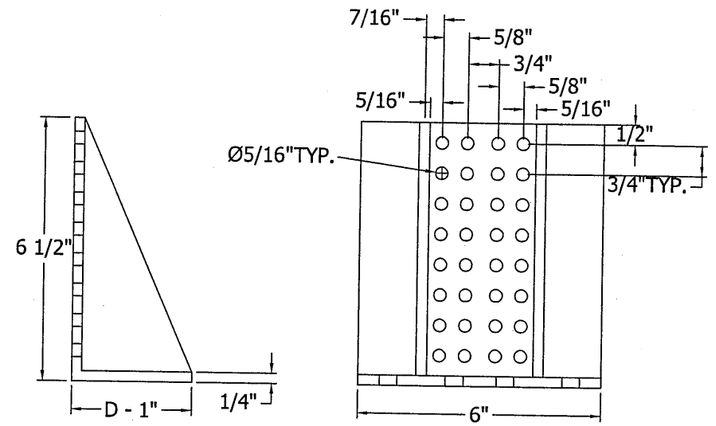

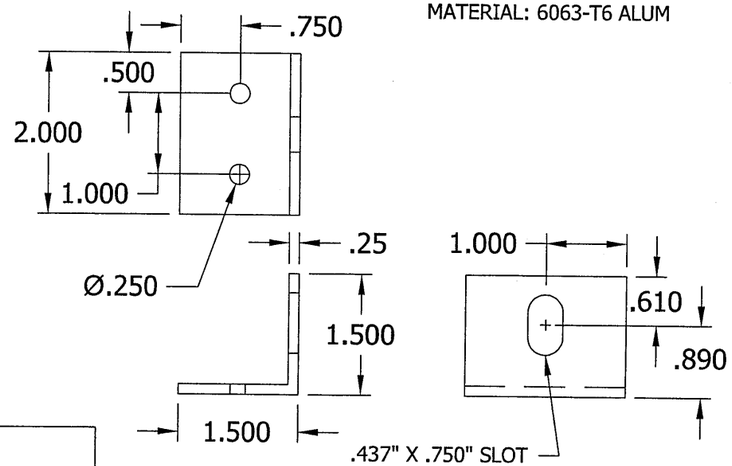

ITEM 11 - ANGLE

N.T.S.
RUSKIN # 85-021637-00B
MATERIAL: 6063-T6 ALUM

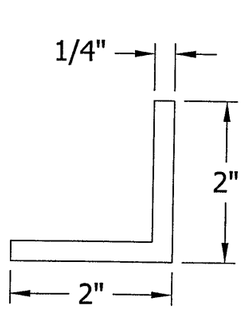

ITEM 12 - ANGLE

N.T.S.
RUSKIN # 85-021662-00B
MATERIAL: 6063-T6 ALUM

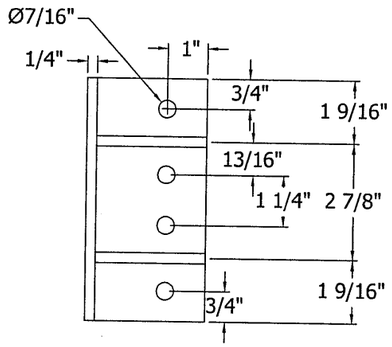

ITEM 10 - ATTACHMENT ANGLE

N.T.S.
MATERIAL: 5052-H32 ALUM

ENGINEER OF RECORD
DAN RAU
ENGINEERING DISCIPLINE
CIVIL ENGINEERING
REGISTRATION NUMBER
FL# 63636

DANIEL J. RAU
LICENSE
NO. 63636
STATE OF
FLORIDA
PROFESSIONAL ENGINEER
11/9/2012

FOR OFFICE USE ONLY

FOR OFFICE USE ONLY

Approved as complying with the
Florida Building Code
Date 12/27/2012
NOA# 12-0921.08
Miami Dade Product Control
By

TOLERANCES
DECIMAL DIMENSIONS:
3 PLACE .XXX +.010
2 PLACE .XX +.020
FRACTION DIMENSIONS: + 1/16
ANGLE DIMENSIONS + 2°
USE WIQ-007 & 008
UNLESS SPECIFIED OTHERWISE

DWN. BY:	CHK. BY:	APPV'D. BY:	APPV'D. BY:
DRP	DJR	DJR	
DATE: 5/16/12	DATE: 8/2/12	DATE: 8/2/12	DATE:

SHEET 19 OF 21

CHANGE LETTER	REVISION DESCRIPTION	DWN. BY:	CHK'D. BY:	APPV'D. BY:	APPV'D. BY:	DATE
A	REVISED DRAWINGS PER DADE CO. MARKUPS	DRP	RKP	DJR		11/8/12

NYSTROM
Right to site.
9300 73rd Avenue N.
Brooklyn Park, Minnesota 55428
PHONE (800) 547-2635
FAX (800) 317-8770

PLOT SCALE: B
ECN: 4474

TITLE
LSA5CDD-DC
PARTS DETAILS

DWG. NO.
60-022271-00B

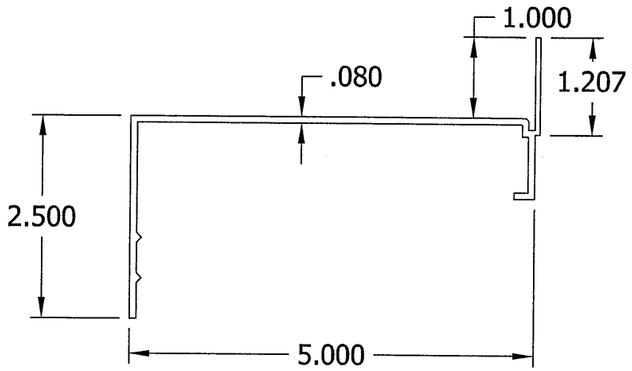

ITEM 13 - SILL FRAME FLANGED

N.T.S.
RUSKIN #70-020969-00B
MATERIAL: 6063-T5

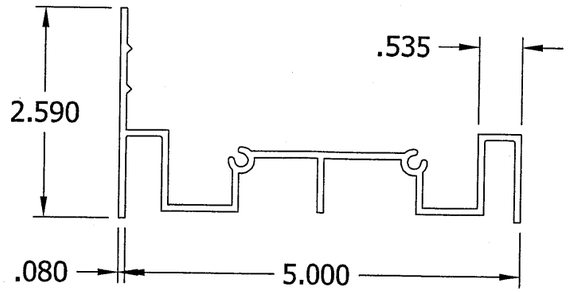

ITEM 14 - JAMB FRAME FLANGED

N.T.S.
RUSKIN #70-020968-00B
MATERIAL: 6063-T5

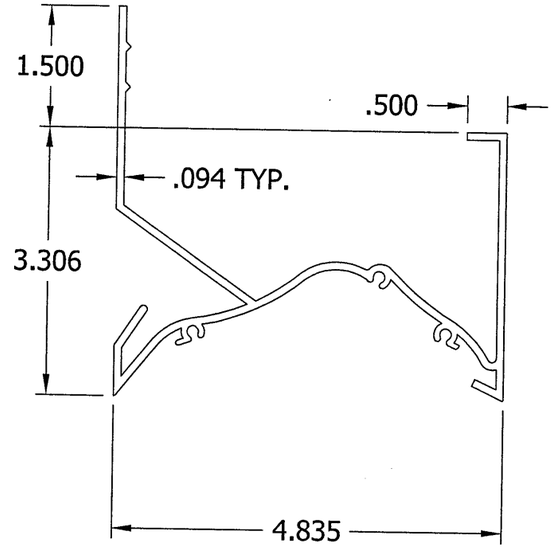

ITEM 15 - HEAD FRAME FLANGED

N.T.S.
RUSKIN #70-020960-00B
MATERIAL: 6063-T5

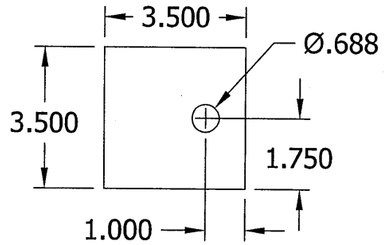

ITEM 16 - PLATE

N.T.S.
MATERIAL: 1/4" THK A36 STEEL

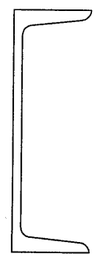

ITEM 17 - C6 X 8.2

N.T.S.
A36 STL HDG

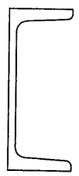

ITEM 18 - C5 X 6.7

N.T.S.
A36 STL HDG

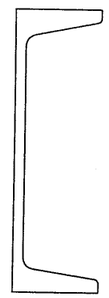

ITEM 19 - C7 X 9.8

N.T.S.
A36 STL HDG

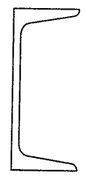

ITEM 20 - C4 X 5.4

N.T.S.
A36 STL HDG

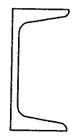

ITEM 21 - C3 x 4.1

N.T.S.
A36 STL HDG

ENGINEER OF RECORD
DAN RAU

ENGINEERING DISCIPLINE
CIVIL ENGINEERING

REGISTRATION NUMBER
FL# 63636

DANIEL J. RAU
LICENSE
NO. 63636
STATE OF FLORIDA
PROFESSIONAL ENGINEER
11/9/2012

FOR OFFICE USE ONLY

FOR OFFICE USE ONLY

Approved as complying with the Florida Building Code
Date 12/27/2012
NOA# 12-0921.08
Miami Dade Product Control
By

TOLERANCES
DECIMAL DIMENSIONS:
3 PLACE .XXX +.010_
2 PLACE .XX +.020_
FRACTION DIMENSIONS: + 1/16
ANGLE DIMENSIONS + 2°_
USE WIO-007 & 008
UNLESS SPECIFIED OTHERWISE

DWN. BY:	CHK. BY:	APPV'D. BY:	APPV'D. BY:
DRP	DJR	DJR	
DATE: 5/16/12	DATE: 8/2/12	DATE: 8/2/12	DATE:

SHEET 20 OF 21

CHANGE LETTER	REVISION DESCRIPTION	DWN. BY:	CHK'D. BY:	APPV'D. BY:	APPV'D. BY:	DATE
A	REVISED DRAWINGS PER DADE CO. MARKUPS	DRP	RKP	DJR		11/8/12

NYSTROM
Right to site.
9300 73rd Avenue N.
Brooklyn Park, Minnesota 55428
PHONE (800) 547-2635
FAX (800) 317-8770

PLOT SCALE: B

ECN: 4474

TITLE
LSA5CDD-DC
PARTS DETAILS

DWG. NO.
60-022271-00B

ASSEMBLY B & C SUPPORT TABLE

MULLION HEIGHT	MULLION SUPPORT	MULLION TO WOOD ATTACHMENT	MULLION TO STEEL ATTACHMENT	MULLION TO CONCRETE ATTACHMENT	MULLION TO CMU ATTACHMENT
FROM 133" TO 144"	(2) C6 X 8.2	DETAIL 4, 12	DETAIL 4A, 12A	DETAIL 4A, 12B	DETAIL 4A, 12C, 12D
FROM 116 TO 133"	(2) C5 X 6.7	DETAIL 4, 12	DETAIL 4A, 12A	DETAIL 4A, 12B	DETAIL 4A, 12C, 12D
FROM 103" TO 116"	(2) C4 X 5.4	DETAIL 4, 12	DETAIL 4A, 12A	DETAIL 4A, 12B	DETAIL 4A, 12C, 12D
FROM 47" TO 103"	(2) C3 X 4.1	DETAIL 4, 12	DETAIL 4A, 12A	DETAIL 4A, 12B	DETAIL 4A, 12C, 12D
FROM 12" TO 47"	NONE	DETAIL 5, 21	DETAIL 5A, 21	DETAIL 5B, 21	DETAIL 5C, 5D, 21

ASSEMBLY D SUPPORT TABLE

MULLION HEIGHT	MULLION SUPPORTS	MULLION TO WOOD ATTACHMENT	MULLION TO STEEL ATTACHMENT	MULLION TO CONCRETE ATTACHMENT	MULLION TO CMU ATTACHMENT
FROM 140" TO 144"	(2) C7 X 9.8	DETAIL 4, 12	DETAIL 4A, 12A	DETAIL 4A, 12B	DETAIL 4A, 12C, 12D
FROM 123" TO 140"	(2) C6 X 8.2	DETAIL 4, 12	DETAIL 4A, 12A	DETAIL 4A, 12B	DETAIL 4A, 12C, 12D
FROM 108" TO 123"	(2) C5 X 6.7	DETAIL 4, 12	DETAIL 4A, 12A	DETAIL 4A, 12B	DETAIL 4A, 12C, 12D
FROM 95" TO 108"	(2) C4 X 5.4	DETAIL 4, 12	DETAIL 4A, 12A	DETAIL 4A, 12B	DETAIL 4A, 12C, 12D
FROM 12" TO 95"	(2) C3 X 4.1	DETAIL 4, 12	DETAIL 4A, 12A	DETAIL 4A, 12B	DETAIL 4A, 12C, 12D

ENGINEER OF RECORD

DAN RAU

ENGINEERING DISCIPLINE

CIVIL ENGINEERING

REGISTRATION NUMBER

FL# 63636

DANIEL J. RAU
LICENSE
NO. 63636
STATE OF FLORIDA
PROFESSIONAL ENGINEER

11/9/2012

FOR OFFICE USE ONLY

FOR OFFICE USE ONLY

Approved as complying with the Florida Building Code
Date 12/27/2012
NOA# 12-0921.08
Miami Dade Product Control
By

TOLERANCES
DECIMAL DIMENSIONS:
3 PLACE .XXX +.010_
2 PLACE .XX +.020_
FRACTION DIMENSIONS: +1/16
ANGLE DIMENSIONS + 2°_
USE WIC-007 & 008
UNLESS SPECIFIED OTHERWISE

DWN. BY:	CHK. BY:	APPV'D. BY:	APPV'D. BY:
DRP	DJR	DJR	
DATE: 5/16/12	DATE: 8/2/12	DATE: 8/2/12	DATE:

SHEET 21 OF 21

CHANGE LETTER	REVISION DESCRIPTION	DWN. BY:	CHK'D. BY:	APPV'D. BY:	APPV'D. BY:	DATE
A	REVISED DRAWINGS PER DADE CO. MARKUPS	DRP	RKP	DJR		11/8/12

NYSTROM
Right to site.
9300 73rd Avenue N.
Brooklyn Park, Minnesota 55428
PHONE (800) 547-2635
FAX (800) 317-8770

PLOT SCALE: B

ECN: 4474

TITLE

LSA5CDD-DC
ASSEMBLY B, C, & D
SUPPORT TABLES

DWG. NO.

60-022271-00B