MIAMI-DADE COUNTY
PRODUCT CONTROL SECTION
11805 SW 26 Street, Room 208
Miami, Florida 33175-2474
T (786) 315-2590 F (786) 315-2599
www.miamidade.gov/economy

DEPARTMENT OF REGULATORY AND ECONOMIC RESOURCES (RER)
BOARD AND CODE ADMINISTRATION DIVISION

NOTICE OF ACCEPTANCE (NOA)

Unlimited Security Doors, LLC
5578 N. W. 161 street,
Miami Gardens, FL 33014

SCOPE:

This NOA is being issued under the applicable rules and regulations governing the use of construction materials. The documentation submitted has been reviewed and accepted by Miami-Dade County RER -Product Control Section to be used in Miami Dade County and other areas where allowed by the Authority Having Jurisdiction (AHJ).

This NOA shall not be valid after the expiration date stated below. The Miami-Dade County Product Control Section (In Miami Dade County) and/or the AHJ (in areas other than Miami Dade County) reserve the right to have this product or material tested for quality assurance purposes. If this product or material fails to perform in the accepted manner, the manufacturer will incur the expense of such testing and the AHJ may immediately revoke, modify, or suspend the use of such product or material within their jurisdiction. RER reserves the right to revoke this acceptance, if it is determined by Miami-Dade County Product Control Section that this product or material fails to meet the requirements of the applicable building code.

This product is approved as described herein, and has been designed to comply with the Florida Building Code, including the High Velocity Hurricane Zone.

DESCRIPTION: Series"HI-TECH" Outswing Steel Entrance Doors-Impact.

APPROVAL DOCUMENT: Drawing No. **W08-73** Rev **D** titled "Series "HI-TECH" OutSwing Entrance Door" Sheets 1 through 7 of 7, prepared by Al-Farooq Corporation, dated 08-11-08 and last revised on August 21, 2014, signed and sealed by Javad Ahmad, P.E., bearing the Miami-Dade County Product Control Revision stamp with the Notice of Acceptance number and expiration date by the Miami-Dade County Product Control Section.

MISSILE IMPACT RATING: Large and Small Missile Impact Resistant

Limitations:

1. Max. height of the door with Wood veneer is limited to 100" (w/ min 5 Hinges) and Decorative Steel is limited to 83" (w/ min 4 hinges). See hinges location in sheet **6.**
2. Spot welded steel shear plate #22 is required at frames at head, side jambs and sill.

LABELING: Each unit shall bear a permanent label with the manufacturer's name or logo, Yongkang, Zhejiang, China and series and following statement: "Miami-Dade County Product Control Approved", noted herein.

RENEWAL of this NOA shall be considered after a renewal application has been filed and there has been no change in the applicable building code negatively affecting the performance of this product.

TERMINATION of this NOA will occur after the expiration date or if there has been a revision or change in the materials, use, and/or manufacture of the product or process. Misuse of this NOA as an endorsement of any product, for sales, advertising or any other purposes shall automatically terminate this NOA. Failure to comply with any section of this NOA shall be cause for termination and removal of NOA.

ADVERTISEMENT: The NOA number preceded by the words Miami-Dade County, Florida, and followed by the expiration date may be displayed in advertising literature. If any portion of the NOA is displayed, then it shall be done in its entirety.

INSPECTION: A copy of this entire NOA shall be provided to the user by the manufacturer or its distributors and shall be available for inspection at the job site at the request of the Building Official.

This NOA **revises & renews NOA #13-0114.09** and consists of this page 1 and evidence pages E-1, as well as approval document mentioned above.

The submitted documentation was reviewed by **Ishaq I. Chanda, P.E.**

MIAMI-DADE COUNTY APPROVED
8/21/14

NOTICE OF ACCEPTANCE: EVIDENCE SUBMITTED

A. DRAWINGS

1. Manufacturer's die drawings and sections (Submitted under files #**13-0114.09/ #09-0128.07**)
2. Drawing No. **W08-73** Rev **D** titled "Series "HI-TECH" Outswing Entrance Door" Sheets 1 through 7 of 7, prepared by Al-Farooq Corporation, dated 08-11-08 and last revised on August 21, 2014, signed and sealed by Javad Ahmad, P.E.

B. TESTS (Submitted under files #**13-0114.09/# 09-0128.07**)

1. Test reports on: 1) Air Infiltration Test, per FBC, TAS 202-94
   2) Uniform Static Air Pressure Test, Loading per FBC TAS 202-94
   3) Water Resistance Test, per FBC, TAS 202-94
   4) Large Missile Impact Test per FBC, TAS 201-94
   5) Cyclic Wind Pressure Loading per FBC, TAS 203-94
   6) Forced Entry Test, per FBC 2411 3.2.1, TAS 202-94

Along with installation diagram of double outswing steel doors, marked-up by Fenestration Testing Laboratories, Inc. Test Reports Nos. **FTL 5478 (FTL07190),** dated 01/26/09 and **FTL 5656 (FTL08090)** dated 01/27/09, both signed and sealed by Carlos Rionda, P. E.

C. CALCULATIONS

1. Anchor verification calculations and structural analysis, complying with FBC-2014, prepared by Al Farooq Corporation, dated 07/30/14, signed & sealed by Javad Ahmad, P.E.
2. Anchor verification calculations and structural analysis, complying with FBC-2010, prepared by Al Farooq Corporation, dated 08/20/12, signed & sealed by Javad Ahmad, P.E.

D. QUALITY ASSURANCE

1. Miami Dade Department of Regulatory and Economic Resources (RER).

E. MATERIAL CERTIFICATIONS (Submitted under files #**13-0114.09/ # 09-0128.07**)

1. Tensile Test report No. **FTL5478**, Tests #1, 2 & 3 dated 01-26-09 per ASTM A-370-05 for steel face sheet, prepared by Fenestration Testing laboratory, signed and sealed by Carlos Rionda, P.E.

F. STATEMENTS (except item #1, all other submitted in previous NOA(s) submittals.

1. Statement letter of conformance to FBC 2014 and letter of no financial interest, prepared by Al Farooq Corporation, dated 07/30/14, signed and sealed by Javad Ahmad, P.E
2. Statement letter of conformance to FBC 2010 and letter of no financial interest, prepared by Al Farooq Corporation, dated 08/07/12, signed and sealed by Javad Ahmad, P.E.
3. Statement letter dated June 24, 2013 issued by Unlimited Security Door, LLC of legal name change and requesting NOA to be issued to new name and existing NOA # **09-0128.07 (NAS Unlimited Doors, LLC**) to be rescinded.
4. Statement letter dated Jan 14, 2013 of NAS Unlimited Door, LLC transformed to Unlimited Security Doors, LLC, signed by Sergio Mattig, MGRM, NAS unlimited.
5. Lab compliance as part of the above referenced test report.

G. OTHER

1. This NOA **revises & renews NOA # 13-0114.09**, expired on 07/22/14.
2. Test proposal # 07-3338, 07-3338 R and 07-03338R-1, dated 06/05/08, approved by BCCO.
3. Distribution agreement dated 04/11/13 between Unlimited Security Doors, LLC (USA distributor) and the Zhejiang Yangkang Doors, China (manufacturer), signed by Maylin Matting and Xu Xian Bo on behalf of the respective companies.
4. Previous NOA(s) # 13-0114.09, # 09-0128.07 (Former NAS Unlimited Doors, LLC)

Ishaq I. Chanda, P.E.
Product Control Examiner
NOA No. 14-0616.03
Expiration Date: July 22, 2019
Approval Date: August 28, 2014

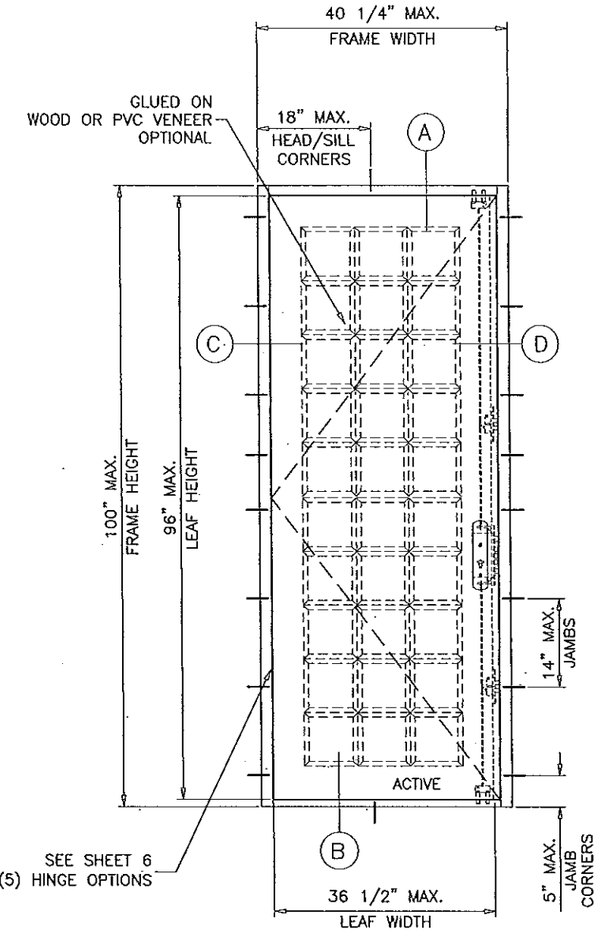

(X)

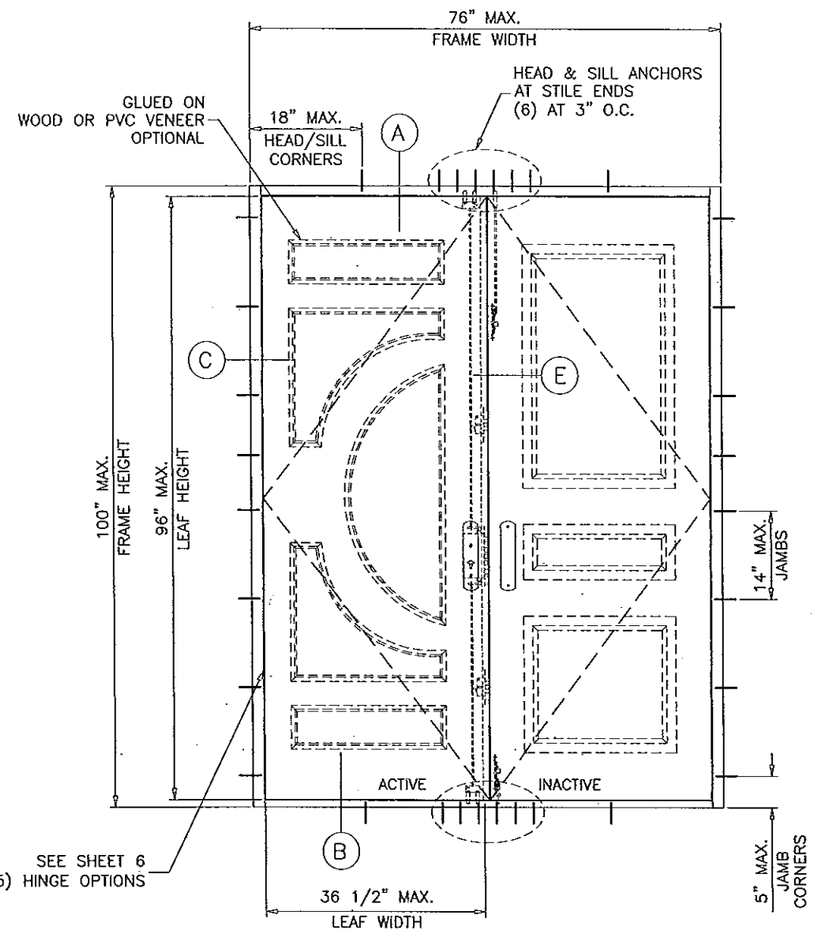

(XX)

MAXIMUM DESIGN LOAD RATING	= + 70.0 PSF
(FOR SIZES SHOWN OR SMALLER AS LIMITED BY CODE)	– 80.0 PSF
DOORS WITH WOOD VENEER	

EGRESS REQUIREMENTS TO BE REVIEWED BY BUILDING OFFICIAL

PRODUCT REVISED
as complying with the Florida Building Code
Acceptance No. 14-0616.03
Expiration Date JUL 22, 2019
By
Miami Dade Product Control

SERIES HI-TECH OUTSWING ENTRANCE DOORS WITH DECORATIVE WOOD VENEER OR WITH DECORATIVE STEEL SURFACE

DOORS ARE APPROVED FOR INSTALLATIONS WHERE WATER INFILTRATION RESISTANCE IS REQUIRED.

THIS PRODUCT HAS BEEN DESIGNED AND TESTED TO COMPLY WITH THE REQUIREMENTS OF THE FLORIDA BUILDING CODE INCLUDING HIGH VELOCITY HURRICANE ZONE (HVHZ).

WOOD BUCKS BY OTHERS, MUST BE ANCHORED PROPERLY TO TRANSFER LOADS TO THE STRUCTURE.

ANCHORS SHALL BE AS LISTED, SPACED AS SHOWN ON DETAILS, ANCHORS EMBEDMENT TO BASE MATERIAL SHALL BE BEYOND WALL DRESSING OR STUCCO.

ANCHORING OR LOADING CONDITIONS NOT SHOWN IN THESE DETAILS ARE NOT PART OF THIS APPROVAL.

A LOAD DURATION INCREASE IS USED IN DESIGN OF ANCHORS INTO WOOD ONLY.

MATERIALS INCLUDING BUT NOT LIMITED TO STEEL/METAL SCREWS, THAT COME INTO CONTACT WITH OTHER DISSIMILAR MATERIALS SHALL MEET THE REQUIREMENTS OF THE FLORIDA BLDG. CODE.

THESE DOORS ARE RATED FOR LARGE & SMALL MISSILE IMPACT. SHUTTERS ARE NOT REQUIRED.

Engr: JAVAD AHMAD
CIVIL
FLA. PE # 70592
C.A.N. 3538

AUG 21 2014

AL-FAROOQ CORPORATION
ENGINEERS & PRODUCT DEVELOPMENT
1235 S.W. 87 AVE
MIAMI, FLORIDA 33174
TEL. (305) 264-8100 FAX. (305) 262-6978
COMP-ANL\W08-73NUD

SERIES HI-TECH OUTSWING ENTRANCE DOOR (L.M.I.)

UNLIMITED SECURITY DOORS, LLC.
5578 N.W. 161ST STREET
MIAMI GARDENS, FL. 33014
TEL. (305) 805-0522 FAX. (305) 805-8422

revisions:			
no	date	by	description
A	06.25.09		REV. PER BCCO COMMENTS
B	08.07.12		UPDATED TO 2010 FBC
C	04.29.13		REV. PER RER COMMENTS
D	07.23.14		REV. PER RER COMMENTS

date: 08-11-08
scale: 1/2"=1'-0"
dr. by: HAMID
chk. by:

drawing no.
W08-73

sheet 1 of 7

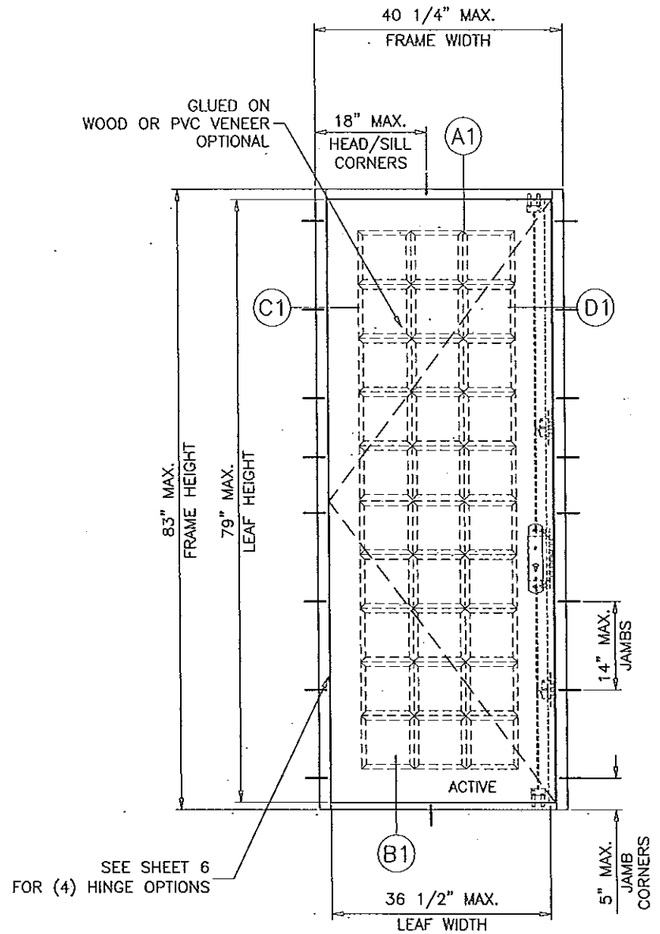

(X)

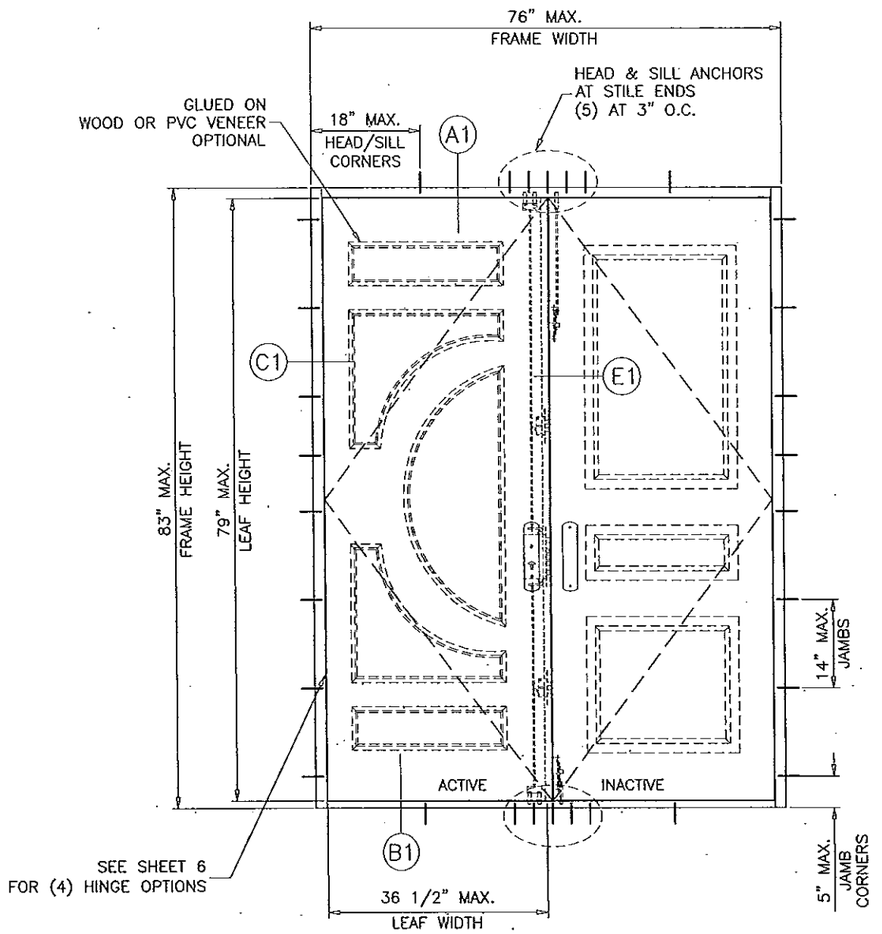

(XX)

MAXIMUM DESIGN LOAD RATING =	+ 70.0 PSF
(FOR SIZES SHOWN OR SMALLER AS LIMITED BY CODE)	– 80.0 PSF
DOORS WITH DECORATIVE STEEL SURFACE	

EGRESS REQUIREMENTS TO BE REVIEWED BY BUILDING OFFICIAL

PRODUCT REVISED
as complying with the Florida
Building Code
Acceptance No. 14-0616.03
Expiration Date 7/22/19
By
Miami-Dade Product Control

Engr: JAVAD AHMAD
CIVIL
FLA. PE # 70592
C.A.N. 3538

AUG 21 2014

AL-FAROOQ CORPORATION
ENGINEERS & PRODUCT DEVELOPMENT
1235 S.W. 87 AVE
MIAMI, FLORIDA 33174
TEL. (305) 264-8100 FAX. (305) 262-6978
COMP-ANL\W08-73NUD

SERIES HI-TECH OUTSWING ENTRANCE DOOR (L.M.I.)

UNLIMITED SECURITY DOORS, LLC.
5578 N.W. 161ST STREET
MIAMI GARDENS, FL. 33014
TEL. (305) 805-0522 FAX. (305) 805-8422

revisions:

no	date	by	description
A	06.25.09		REV. PER BCCO COMMENTS
B	08.07.12		UPDATED TO 2010 FBC
C	04.29.13		REV. PER RER COMMENTS
D	07.23.14		REV. PER RER COMMENTS

date: 08-11-08
scale: 1/2"=1'-0"
dr. by: HAMID
chk. by:

drawing no.
W08-73

sheet 2 of 7

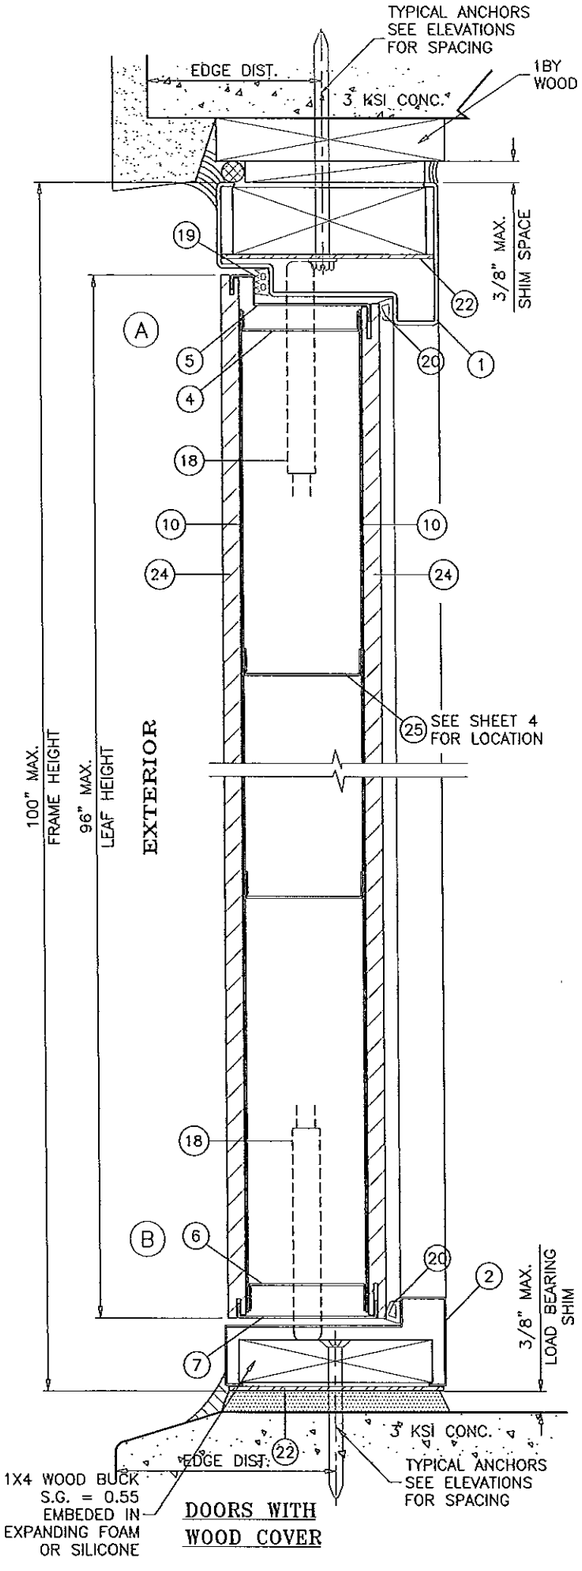

DOORS WITH WOOD COVER

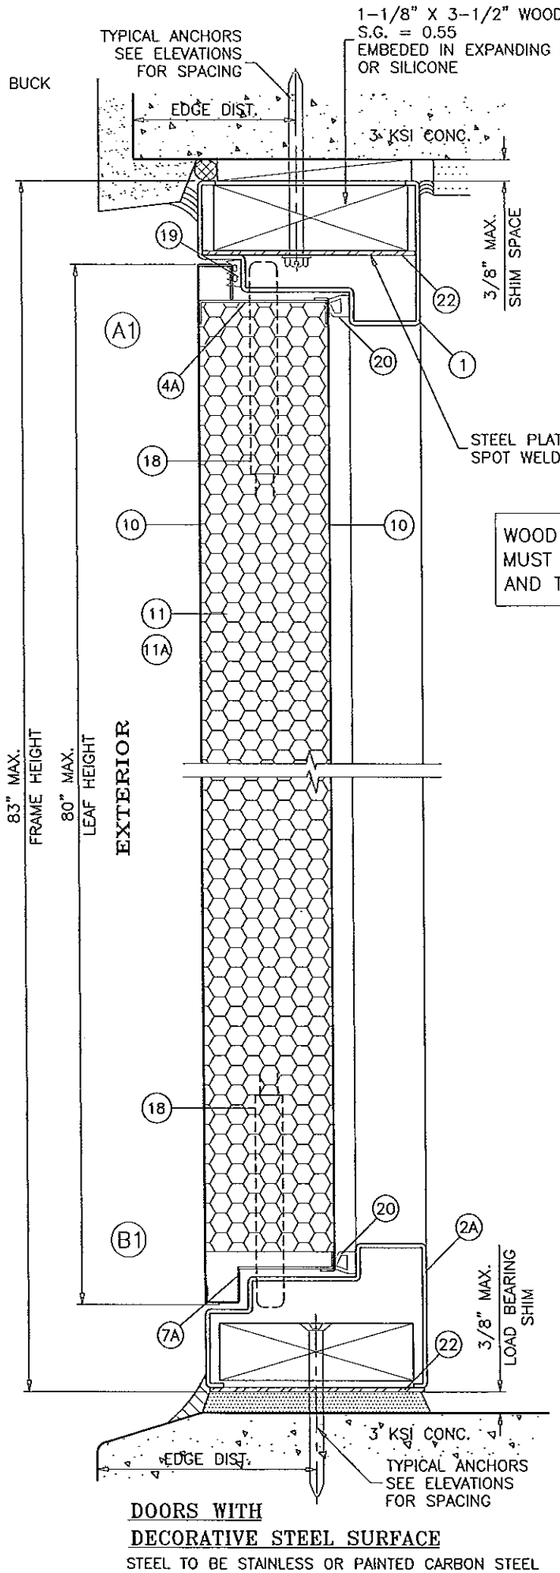

DOORS WITH DECORATIVE STEEL SURFACE

STEEL TO BE STAINLESS OR PAINTED CARBON STEEL

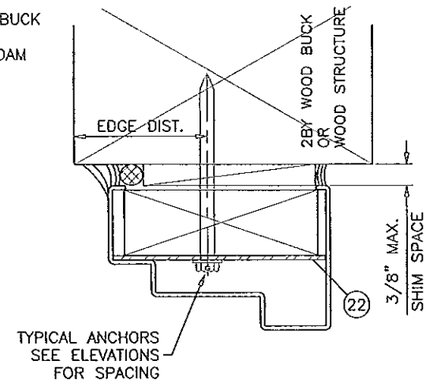

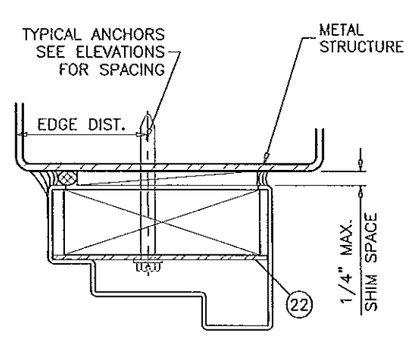

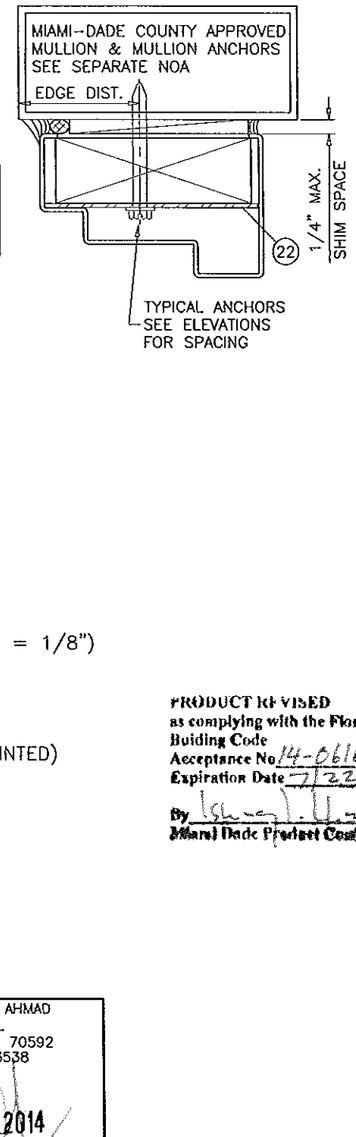

WOOD BUCKS AND METAL STRUCTURES NOT BY UNLIMITED DOORS MUST SUSTAIN LOADS IMPOSED BY GLAZING SYSTEM AND TRANSFER THEM TO THE BUILDING STRUCTURE.

TYPICAL ANCHORS: SEE ELEV. FOR SPACING

1/4" DIA. ULTRACON BY 'ELCO' (Fu=177 KSI, Fy=155 KSI)

INTO 2BY WOOD BUCKS OR WOOD STRUCTURES
1-1/2" MIN. PENETRATION INTO WOOD (HEAD/JAMBS)

THRU 1BY BUCKS INTO CONC. OR MASONRY
1-1/4" MIN. EMBED INTO CONCRETE (HEAD)
1-1/4" MIN. EMBED INTO CONC. OR MASONRY (JAMBS)

DIRECTLY INTO CONC. OR MASONRY
1-1/4" MIN. EMBED INTO CONCRETE (HEAD/SILL)
1-1/4" MIN. EMBED INTO CONC. OR MASONRY (JAMBS)

#14 SMS OR SELF DRILLING SCREWS (GRADE 2 CRS)

INTO MIAMI-DADE COUNTY APPROVED MULLIONS (MIN. THK. = 1/8")

INTO METAL STRUCTURES
STEEL : 12 GA. MIN. (Fy = 36 KSI MIN.)
ALUMINUM : 1/8" THK. MIN. (6063-T5 MIN.)
(STEEL IN CONTACT WITH ALUMINUM TO BE PLATED OR PAINTED)

TYPICAL EDGE DISTANCE

INTO CONCRETE AND MASONRY = 2-1/2" MIN.
INTO WOOD STRUCTURE = 1" MIN.
INTO METAL STRUCTURE = 3/4" MIN.

WOOD AT HEAD, SILL OR JAMBS SG = 0.55 MIN.
CONCRETE AT HEAD, SILL OR JAMBS f'c = 3000 PSI MIN.
C-90 HOLLOW/FILLED BLOCK AT JAMBS f'm = 2000 PSI MIN.

Engr: JAVAD AHMAD
CIVIL
FLA. PE # 70592
C.A.N. 3538

AUG 21 2014

PRODUCT REVISED
as complying with the Florida Buiding Code
Acceptance No. 14-0616.03
Expiration Date 7/22/19
By
Miami Dade Product Control

AL-FAROOQ CORPORATION
ENGINEERS & PRODUCT DEVELOPMENT
1235 S.W. 87 AVE
MIAMI, FLORIDA 33174
TEL. (305) 264-8100 FAX. (305) 262-6978
COMP-ANL\W08-73NUD

SERIES HI-TECH OUTSWING ENTRANCE DOOR (L.M.I.)

UNLIMITED SECURITY DOORS, LLC.
5578 N.W. 161ST STREET
MIAMI GARDENS, FL. 33014
TEL. (305) 805-8422 FAX. (305) 805-0522

revisions:			
no	date	by	description
A	06.25.09		REV. PER BCCO COMMENTS
B	08.07.12		UPDATED TO 2010 FBC
C	04.29.13		REV. PER RER COMMENTS
D	07.23.14		REV. PER RER COMMENTS

date: 08-11-08
scale: 3/8" = 1"
dr. by: HAMID
chk. by:

drawing no. W08-73

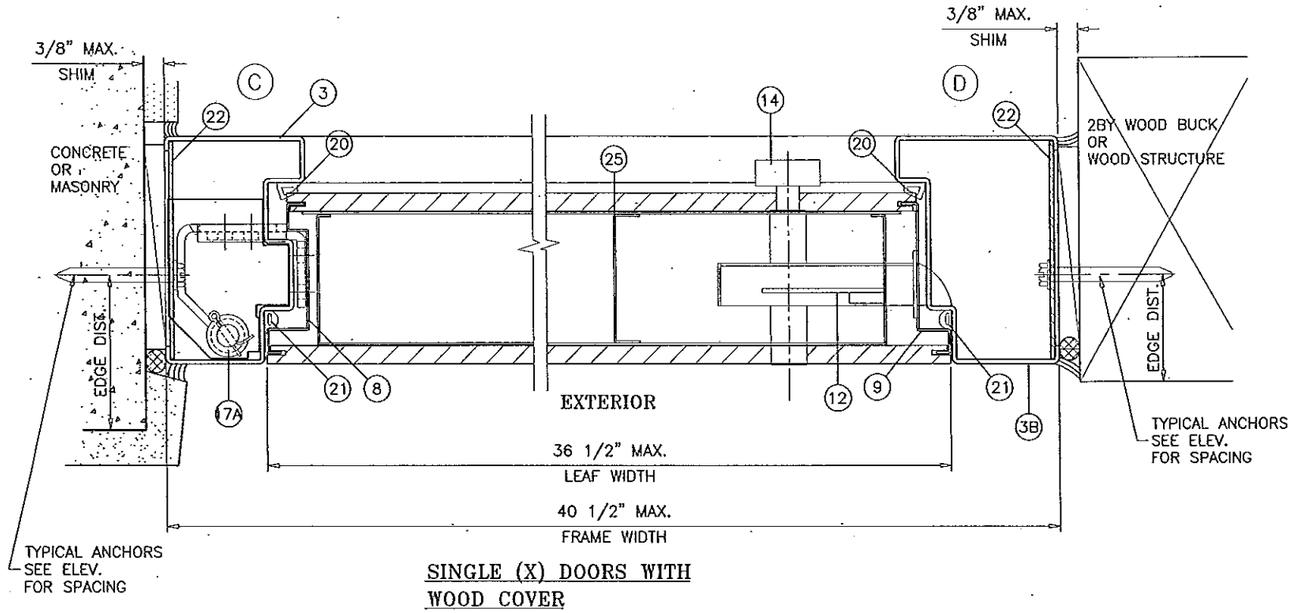

SINGLE (X) DOORS WITH
WOOD COVER

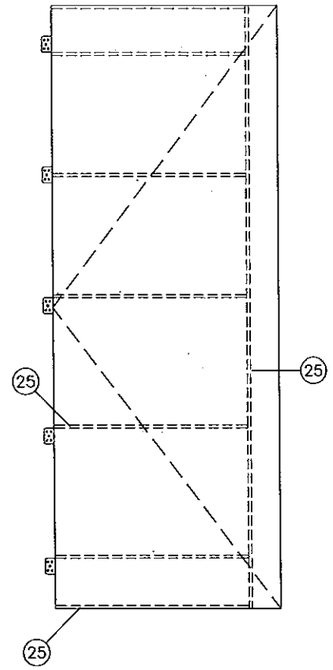

DOOR LEAF WITH WOOD COVER
REINFORCING CHANNEL LOCATIONS

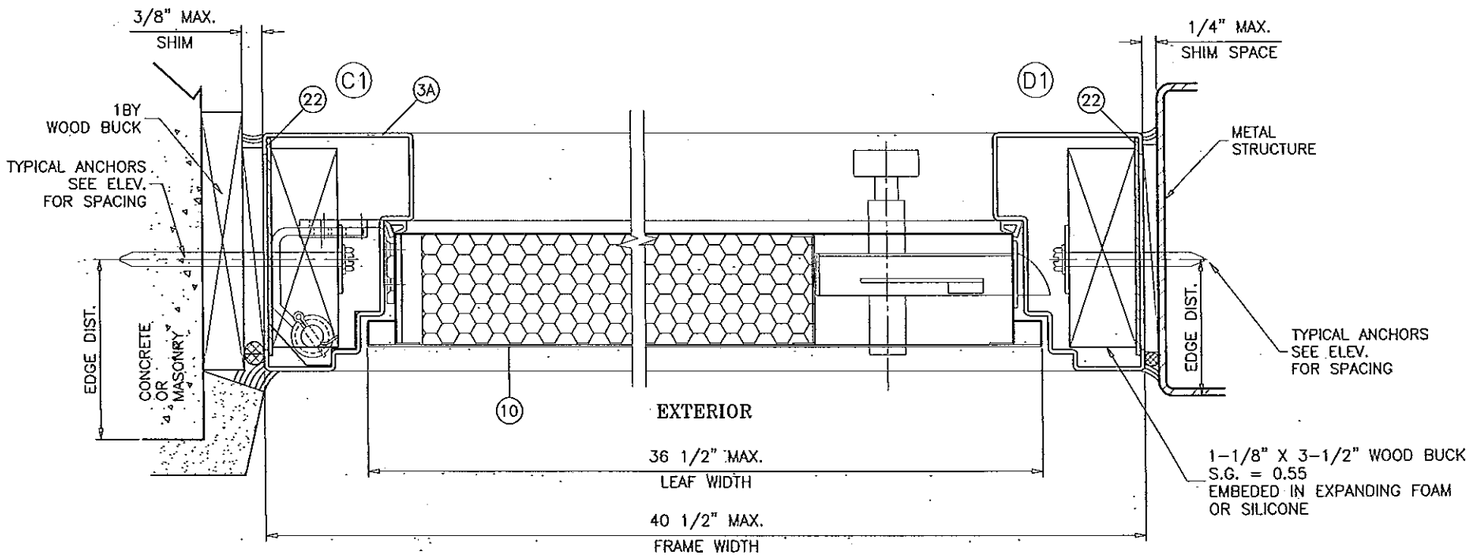

SINGLE (X) DOORS WITH
DECORATIVE STEEL SURFACE

PRODUCT REVISED
as complying with the Florida
Building Code
Acceptance No 14-0616.03
Expiration Date 7/22/19
By
Miami Dade Product Control

Engr: JAVAD AHMAD
CIVIL
FLA. PE # 70592
C.A.N. 3538
AUG 21 2014

AL-FAROOQ CORPORATION
ENGINEERS & PRODUCT DEVELOPMENT
1235 S.W. 87 AVE
MIAMI, FLORIDA 33174
TEL. (305) 264-8100 FAX. (305) 262-6978
COMP-ANL\W08-73NUD

SERIES HI-TECH OUTSWING ENTRANCE DOOR (L.M.I.)

UNLIMITED SECURITY DOORS, LLC.
5578 N.W. 161ST STREET
MIAMI GARDENS, FL. 33014
TEL. (305) 805-0522 FAX. (305) 805-8422

no	date	by	description
A	06.25.09		REV. PER BCCO COMMENTS
B	08.07.12		UPDATED TO 2010 FBC
C	04.29.13		REV. PER RER COMMENTS
D	07.23.14		REV. PER RER COMMENTS

revisions:

date: 08-11-08
scale: 3/8" = 1"
dr. by: HAMID
chk. by:

drowing no.
W08-73
sheet 4 of 7

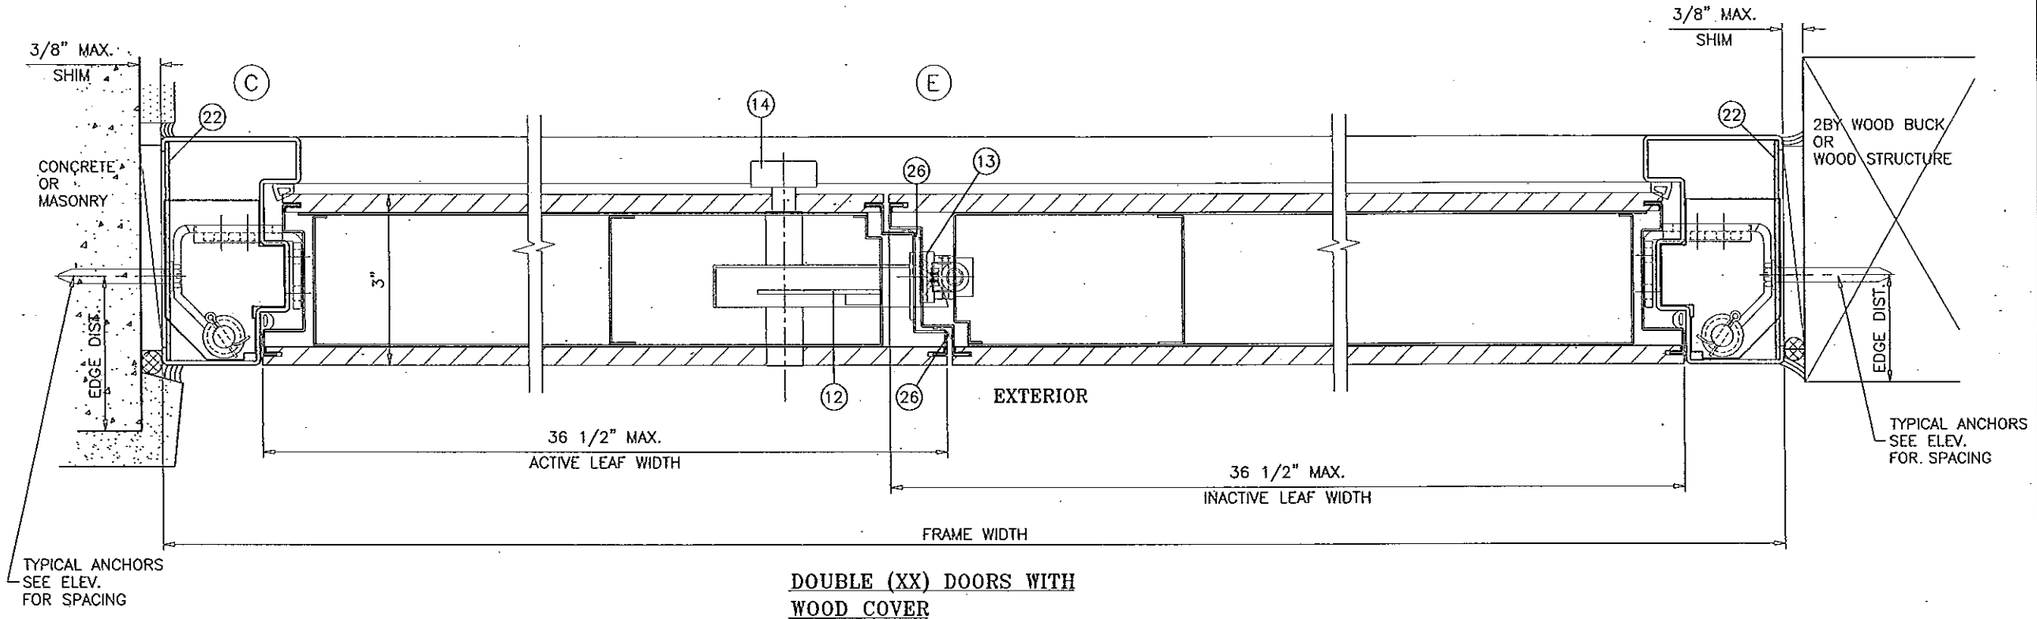

DOUBLE (XX) DOORS WITH
WOOD COVER

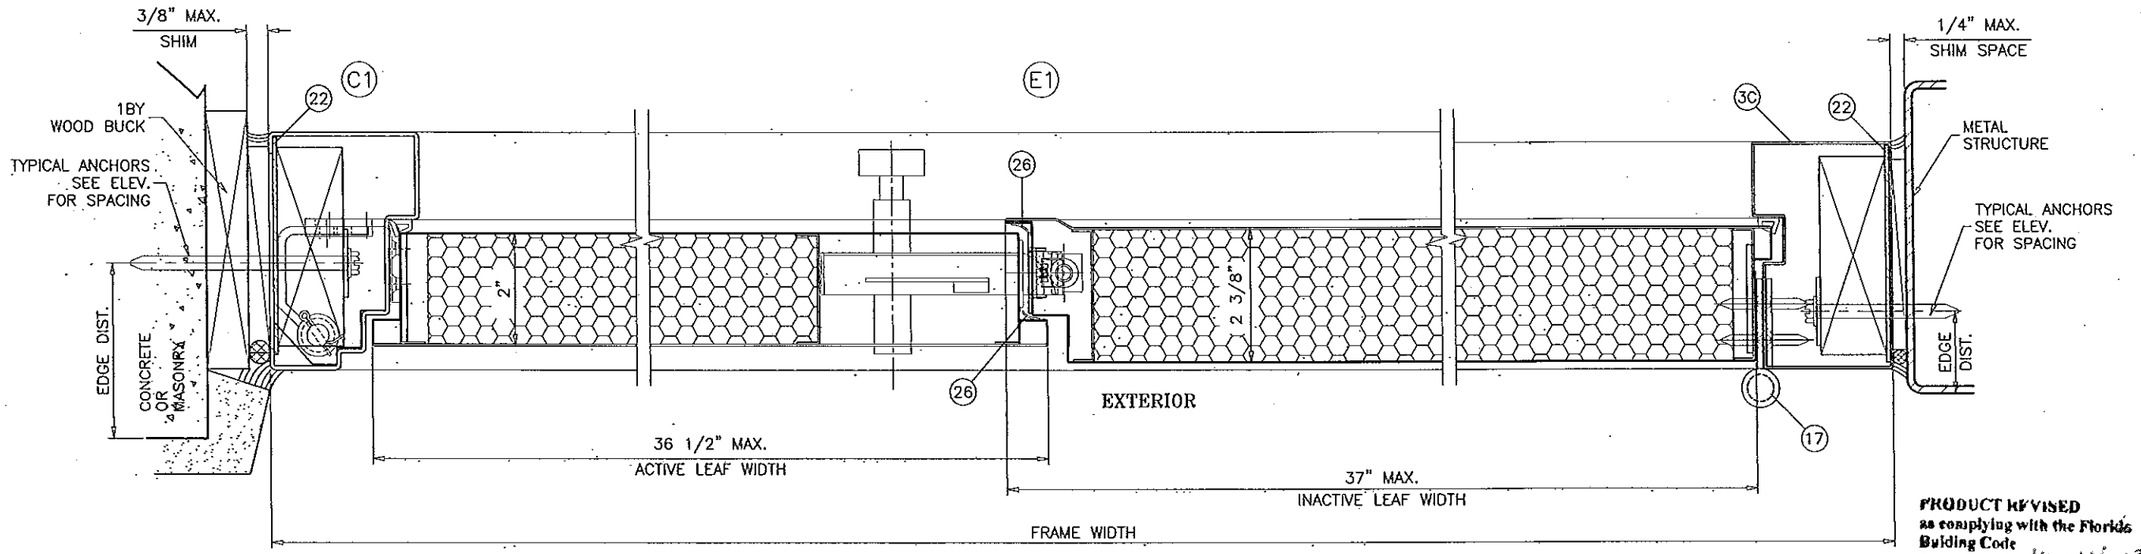

DOUBLE (XX) DOORS WITH
DECORATIVE STEEL SURFACE

PRODUCT REVISED
as complying with the Florida
Building Code
Acceptance No 14-0616.03
Expiration Date 7/22/19
By
Miami Dade Product Control

Engr: JAVAD AHMAD
CIVIL
FLA. PE # 70592
C.A.N. 3538
AUG 21 2014

AL-FAROOQ CORPORATION
ENGINEERS & PRODUCT DEVELOPMENT
1235 S.W. 87 AVE
MIAMI, FLORIDA 33174
TEL. (305) 264-8100 FAX. (305) 262-6978
COMP-ANL\W08-73NUD

SERIES: HI-TECH OUTSWING ENTRANCE DOOR (L.M.I.)

UNLIMITED SECURITY DOORS, LLC.
5578 N.W. 161ST STREET
MIAMI GARDENS, FL. 33014
TEL. (305) 805-0522 FAX. (305) 805-8422

revisions:			
no	date	by	description
A	06.25.09		REV. PER BCCO COMMENTS
B	08.07.12		UPDATED TO 2010 FBC
C	04.29.13		REV. PER RER COMMENTS
D	07.23.14		REV. PER RER COMMENTS

date: 08-11-08
scale: 3/8" = 1"
dr. by: HAMID
chk. by:

drawing no.
W08-73

sheet 5 of 7

LOCKS:

OPTION #1

ACTIVE LEAF

MULTI POINT LOCK SYSTEM WITH THUMB TURN OPERATOR ON INTERIOR' KEY OPERATED ON EXTERIOR LOCATED AT 37-1/4" FROM BOTTOM, FASTENED TO LEAF WITH (8) #10-24 X 1/2" FH MS

METALLIC DEAD BOLT LOCK WITH THUMB OPERATOR ON INTERIOR AT 35-1/4" FROM BOTTOM FASTENED TO LEAF WITH (8) #10-24 X 1/2" FH MS

10-3/16" LONG ST. STEEL STRIKE PLATE FACING DEAD BOLT LOCK AT 39" FROM BOTTOM FASTENED WITH (6) 3/16" RIVETS

INACTIVE LEAF

CONCEALED FLUSH BOLTS AT 4" AND 77-1/2" FROM BOTTOM FASTENED WITH (2) 3/16" RIVETS.

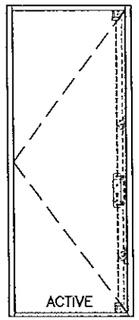

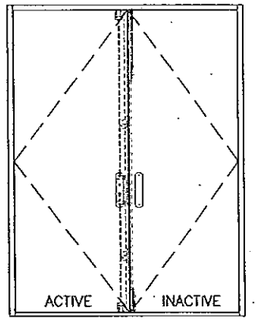

OPTION #2

ACTIVE LEAF

MULTI POINT LOCK SYSTEM WITH THUMB TURN OPERATOR ON INTERIOR' KEY OPERATED ON EXTERIOR LOCATED AT 38-1/2" FROM BOTTOM, FASTENED TO LEAF WITH (4) #10-32 X 3/8" FH MS

METALLIC DEAD BOLT LOCK WITH THUMB OPERATOR ON INTERIOR AT 36" FROM BOTTOM FASTENED TO LEAF WITH (8) #10-24 X 1/2" FH MS

10-3/16" LONG ST. STEEL STRIKE PLATE FACING DEAD BOLT LOCK AT 39" FROM BOTTOM FASTENED WITH (6) 3/16" RIVETS

INACTIVE LEAF

CONCEALED FLUSH BOLTS AT 4" AND 77-1/2" FROM BOTTOM FASTENED WITH (2) 3/16" RIVETS.

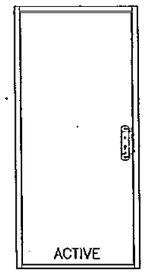

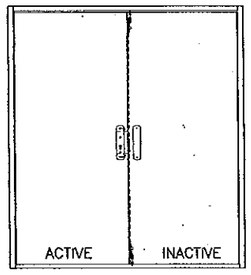

HINGES:

OPTION #1:

.136" THK. X 2-3/4" LONG METALLIC TWO PIECE CONCEALED HINGES,
4 PER LEAF FOR FRAME HT. UPTO 83"
5 PER LEAF FOR FRAME HT. ABOVE 83" & UPTO 100"

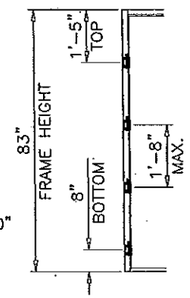

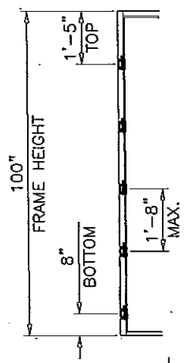

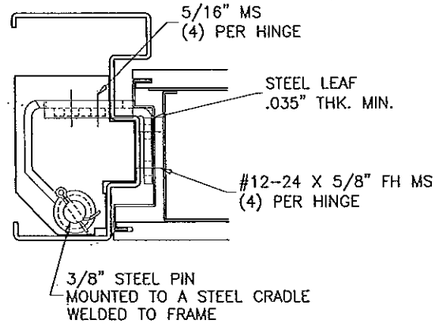

OPTION #2:

5" LONG SURFACE MOUNT TWO PIECE BUTT HINGES EACH FASTENED TO DOOR LEAF AND FRAME WITH #10-32 X 3/8" FH MS (5) PER HASP,
4 PER LEAF FOR FRAME HT. UPTO 83"
5 PER LEAF FOR FRAME HT. ABOVE 83" & UPTO 100"

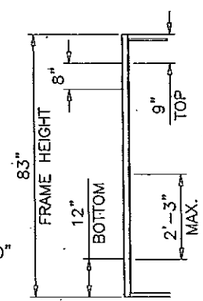

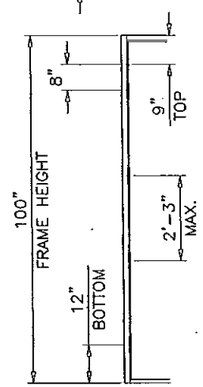

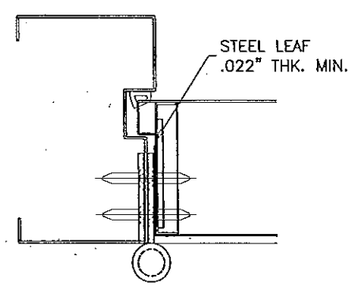

ITEM #	PART #	REQD.	DESCRIPTION	MATERIAL	MANF./SUPPLIER/REMARKS
1	NAS-102	1	FRAME HEAD	STEEL	ROLL FORMED, MIN. Fy = 36.0 KSI
2	NAS-102	1	FRAME SILL	STEEL	ROLL FORMED, MIN. Fy = 36.0 KSI
2A	NAS-202	1	ALT. FRAME SILL	STEEL	ROLL FORMED, MIN. Fy = 36.0 KSI
3	NAS-103	1	FRAME JAMB	STEEL	ROLL FORMED, MIN. Fy = 36.0 KSI
3A	NAS-303	1	ALT. FRAME JAMB	STEEL	ROLL FORMED, MIN. Fy = 36.0 KSI
3B	–	1	ALT. FRAME JAMB	STEEL	ROLL FORMED, MIN. Fy = 36.0 KSI
3C	NAS-204	1	ALT. FRAME JAMB	STEEL	ROLL FORMED, MIN. Fy = 36.0 KSI
4	–	1	TOP RAIL CHANNEL (FULL LENGTH)	STEEL	–
4A	–	1	ALT. TOP RAIL CHANNEL (FULL LENGTH)	STEEL	–
5	–	1	TOP RAIL COVER (FULL LENGTH)	STEEL	–
6	–	1	BOTTOM RAIL CHANNEL (FULL LENGTH)	STEEL	–
7	–	1	BOTTOM RAIL COVER (FULL LENGTH)	STEEL	–
7A	–	1	ALT. BOTTOM RAIL COVER (FULL LENGTH)	STEEL	–
8	–	1	HINGE STILE COVER	STEEL	–
9	–	1	LOCK STILE COVER	STEEL	–
10	NAS-110	AS REQD.	LEAF EXTERIOR & INTERIOR SHEET	STEEL	MIN. THK = .028", MIN. Fy = 36.0 KSI
11	–	AS REQD.	HONEYCOMB PAPER INSULATION	–	–
12	NAS-212	1	MULTI POINT LOCK	–	–
13	NAS-113	1	LOCK STRIKE PLATE	–	–
14	NAS-114	AS REQD.	LOCK HANDLE	–	–
17	NAS-327	4/ LEAF	BUTT HINGES-.095" THK.	STEEL	–
17A	NAS-227	4/ LEAF	CONCEALED HINGES-.136" THK.	STEEL	–
18	NAS-118	2/ LEAF	FLUSH BOLTS	–	–
19	NAS-119	AS REQD.	FRAME EXTERIOR W'STRIPPING	EPDM	WEATHERSEAL #636
20	NAS-120	AS REQD.	FRAME INTERIOR W'STRIPPING	EPDM	WEATHERSEAL
21	NAS-121	AS REQD.	JAMB EXTERIOR W'STRIPPING	EPDM	WEATHERSEAL #025
22	NAS-125	AS REQD.	HEAD/SILL/JAMB SHEAR PLATE	A36 STEEL	.072" X 3-7/8" X FULL LENGTH, Fy = 36.0 KSI
23	NAS-126	AS REQD.	JAMB SHEAR STRAP	STEEL	–
24	NAS-136	AS REQD.	DECORATIVE MOULDING	–	WOOD S.G. = 0.45 MIN.
25	–	AS REQD.	REINFORCING CHANNELS	STEEL	–
26	–	AS REQD.	LEAF W'STRIPPING	VINYL	–

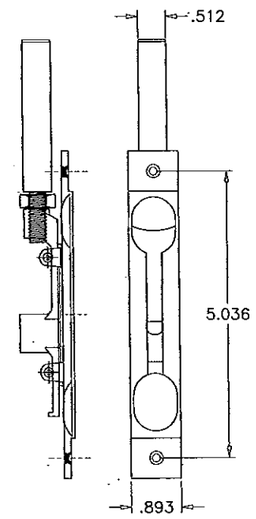

INACTIVE LEAF FLUSH BOLT

PRODUCT REVISED
as complying with the Florida Building Code
Acceptance No 14-0616.03
Expiration Date 7/22/19
By
Miami Dade Product Control

Engr: JAVAD AHMAD
CIVIL
FLA. PE # 70592
C.A.N. 3538

AUG 21 2014

AL-FAROOQ CORPORATION
ENGINEERS & PRODUCT DEVELOPMENT
1235 S.W. 87 AVE
MIAMI, FLORIDA 33174
TEL. (305) 264-8100 FAX. (305) 262-6978
COMP-ANL\W08-73NUD

SERIES HI-TECH OUTSWING ENTRANCE DOOR (L.M.I.)

UNLIMITED SECURITY DOORS, LLC.
5578 N.W. 161ST STREET
MIAMI GARDENS, FL. 33014
TEL. (305) 805-0522 FAX. (305) 805-8422

revisions:			
no	date	by	description
A	06.25.09		REV. PER BCCO COMMENTS
B	08.07.12		NO CHANGE THIS SHEET
C	04.29.13		REV. PER RER COMMENTS
D	07.23.14		REV. PER RER COMMENTS

date: 08-11-08
scale: 3/8" = 1"
dr. by: HAMID
chk. by:

drawing no.
W08-73

sheet 6 of 7

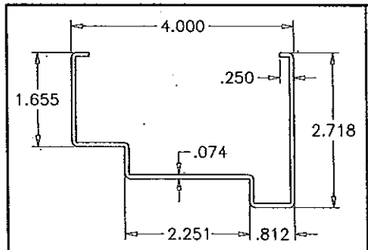

(1) FRAME HEAD

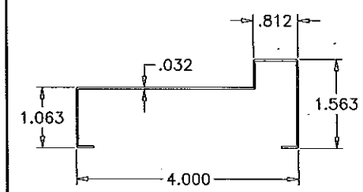

(2) FRAME SILL

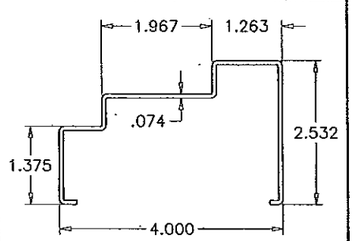

(2A) ALT. FRAME SILL

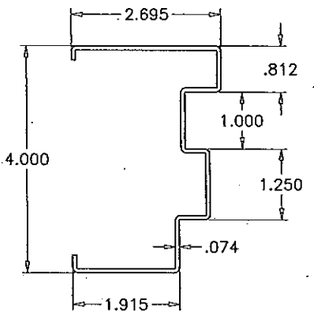

(3) FRAME JAMB

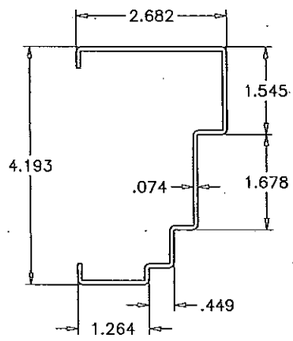

(3A) ALT. FRAME JAMB

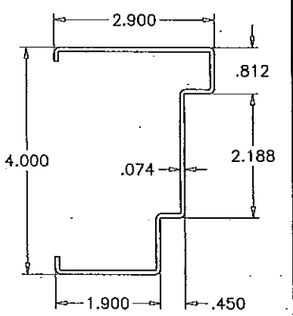

(3B) ALT. FRAME JAMB

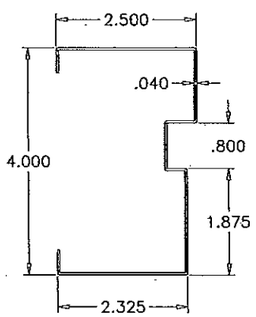

(3C) ALT. FRAME JAMB

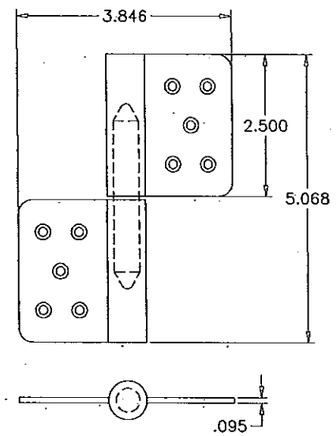

(17) 2 PIECE BUTT HINGE

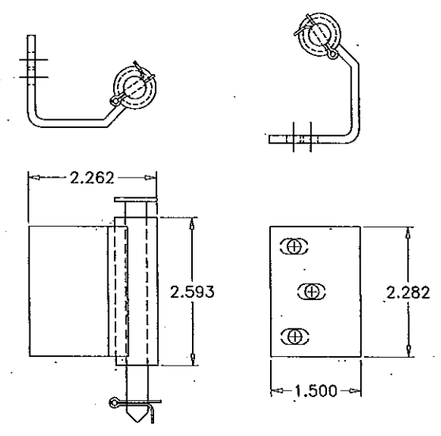

(17A) FRAME CONCEALED HINGE SUPPORT BRACKET

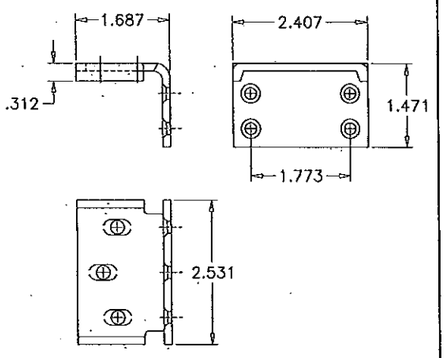

(17A) PANEL STEEL HINGE LEAF

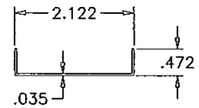

(4) TOP RAIL CHANNEL

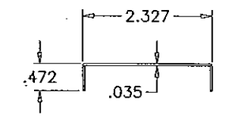

(4A) ALT. TOP RAIL CHANNEL

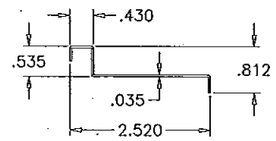

(5) TOP RAIL COVER

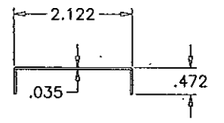

(6) BOTTOM RAIL CHANNEL

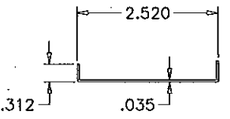

(7) BOTTOM RAIL COVER

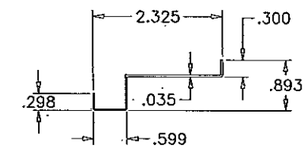

(7A) ALT. BOTTOM RAIL COVER

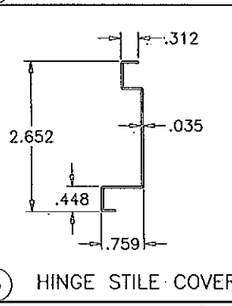

(8) HINGE STILE COVER

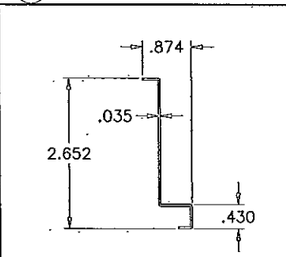

(9) LOCK STILE COVER

PRODUCT REVISED
as complying with the Florida Building Code
Acceptance No 14-0616.03
Expiration Date July 27, 2019
By
Miami Dade Product Control

Engr: JAVAD AHMAD
CIVIL
FLA. PE # 70592
C.A.N. 3538
AUG 21 2014

AL-FAROOQ CORPORATION
ENGINEERS & PRODUCT DEVELOPMENT
1235 S.W. 87 AVE
MIAMI, FLORIDA 33174
TEL. (305) 264-8100 FAX. (305) 262-6978
COMP-ANL\W08-73NUD

SERIES HI-TECH OUTSWING ENTRANCE DOOR (L.M.I.)

UNLIMITED SECURITY DOORS, LLC.
5578 N.W. 161ST STREET
MIAMI GARDENS, FL. 33014
TEL. (305) 805-0522 FAX. (305) 805-8422

revisions:			
no	date	by	description
A	06.25.09		REV. PER BCCO COMMENTS
B	08.07.12		NO CHANGE THIS SHEET
C	04.29.13		REV. PER RER COMMENTS
D	07.23.14		NO CHANGE THIS SHEET

date: 08-11-08
scale: 3/8" = 1"
dr. by: HAMID
chk. by:

drawing no.
W08-73

sheet 7 of 7