MIAMI-DADE COUNTY
DEPARTMENT OF REGULATORY AND ECONOMIC RESOURCES (RER)
BOARD AND CODE ADMINISTRATION DIVISION

NOTICE OF ACCEPTANCE (NOA)

MIAMI-DADE COUNTY
PRODUCT CONTROL SECTION
11805 SW 26 Street, Room 208
T (786) 315-2590 F (786) 315-2599
www.miamidade.gov/economy

Aldora Aluminum & Glass Products, Inc.
11500 Miramar Parkway, Suite 300
Miramar, FL 33025

SCOPE:

This NOA is being issued under the applicable rules and regulations governing the use of construction materials. The documentation submitted has been reviewed and accepted by Miami-Dade County RER - Product Control Section to be used in Miami Dade County and other areas where allowed by the Authority Having Jurisdiction (AHJ).

This NOA shall not be valid after the expiration date stated below. The Miami-Dade County Product Control Section (In Miami Dade County) and/or the AHJ (in areas other than Miami Dade County) reserve the right to have this product or material tested for quality assurance purposes. If this product or material fails to perform in the accepted manner, the manufacturer will incur the expense of such testing and the AHJ may immediately revoke, modify, or suspend the use of such product or material within their jurisdiction. RER reserves the right to revoke this acceptance, if it is determined by Miami-Dade County Product Control Section that this product or material fails to meet the requirements of the applicable building code.

This product is approved as described herein, and has been designed to comply with the Florida Building Code, including the High Velocity Hurricane Zone.

DESCRIPTION: Series "SM-45" Aluminum Storefront System - N.I.

APPROVAL DOCUMENT: Drawing No. **W05-11**, titled "Series SM-45 Aluminum Storefront System (N.I.)", sheets 1 through 11 of 11, dated 03/01/05, with revision E dated 10/24/14, prepared by Al-Farooq Corporation, signed and sealed by Javad Ahmad, P.E., bearing the Miami-Dade County Product Control Revision stamp with the Notice of Acceptance number and expiration date by the Miami-Dade County Product Control Section.

MISSILE IMPACT RATING: None.

LABELING: Each unit shall bear a permanent label with the manufacturer's name or logo, city, state, model/series, and following statement: "Miami-Dade County Product Control Approved", unless otherwise noted herein.

RENEWAL of this NOA shall be considered after a renewal application has been filed and there has been no change in the applicable building code negatively affecting the performance of this product.

TERMINATION of this NOA will occur after the expiration date or if there has been a revision or change in the materials, use, and/or manufacture of the product or process. Misuse of this NOA as an endorsement of any product, for sales, advertising or any other purposes shall automatically terminate this NOA. Failure to comply with any section of this NOA shall be cause for termination and removal of NOA.

ADVERTISEMENT: The NOA number preceded by the words Miami-Dade County, Florida, and followed by the expiration date may be displayed in advertising literature. If any portion of the NOA is displayed, then it shall be done in its entirety.

INSPECTION: A copy of this entire NOA shall be provided to the user by the manufacturer or its distributors and shall be available for inspection at the job site at the request of the Building Official.

This NOA **revises NOA# 13-1021.04** and consists of this page 1 and evidence pages E-1 and E-2, as well as approval document mentioned above.

The submitted documentation was reviewed by **Manuel Perez, P.E.**

MIAMI-DADE COUNTY APPROVED

3/13/15

NOA No. 14-1112.05
Expiration Date: March 24, 2016
Approval Date: March 26, 2015

Aldora Aluminum & Glass Products, Inc.

NOTICE OF ACCEPTANCE: EVIDENCE SUBMITTED

A. DRAWINGS

1. Manufacturer's die drawings and sections.
2. Drawing No **W05-11**, titled "Series SM-45 Aluminum Storefront System (N.I.)", sheets 1 through 11 of 11, dated 03/01/05, with revision E dated 10/24/14, prepared by Al-Farooq Corporation, signed and sealed by Javad Ahmad, P.E.

B. TESTS

1. Test reports on: 1) Air Infiltration Test, per FBC, TAS 202-94
   2) Uniform Static Air Pressure Test, Loading per FBC, TAS 202-94
   3) Water Resistance Test per FBC, TAS 202-94
   4) Forced Entry Test, per FBC 2411 3.2.1 and TAS 202-94

   along with installation diagram of a series "McKinley" narrow stile outswing aluminum storefront door in an aluminum storefront system, prepared by Fenestration Testing Laboratory, Inc., Test Report No. **FTL-4404**, dated 02/03/05, signed and sealed by Edmundo Largaespada, P.E.
   (Submitted under NOA #11-0412.04) For reference only
2. Test reports on: 1) Air Infiltration Test, per FBC, TAS 202-94
   2) Uniform Static Air Pressure Test, Loading per FBC, TAS 202-94
   3) Water Resistance Test per FBC, TAS 202-94
   4) Forced Entry Test, per FBC 2411 3.2.1 and TAS 202-94

   along with installation diagram of an aluminum storefront system, prepared by Fenestration Testing Laboratory, Inc., Test Report No. **FTL-4502**, dated 04/28/05, signed and sealed by Edmundo Largaespada, P.E.
   (Submitted under NOA #05-1013.09)
3. Test reports on: **1)** Uniform Static Air Pressure Test, Loading per FBC, TAS 202-94 along with installation diagram of an aluminum storefront system, prepared by Fenestration Testing Laboratory, Inc., Test Report No. **FTL-4321**, dated 10/12/04, signed and sealed by Edmundo Largaespada, P.E.
   (Submitted under NOA #05-1013.09)
4. Test reports on: **1)** Uniform Static Air Pressure Test, Loading per FBC, TAS 202-94 along with installation diagram of an aluminum storefront system, prepared by Fenestration Testing Laboratory, Inc., Test Report No. **FTL-4342**, dated 10/12/04, signed and sealed by Edmundo Largaespada, P.E.
   (Submitted under NOA #05-1013.09)

Manuel Perez P.E.
Product Control Examiner
NOA No. 14-1112.05
Expiration Date: March 24, 2016
Approval Date: March 26, 2015

NOTICE OF ACCEPTANCE: EVIDENCE SUBMITTED

C. CALCULATIONS:

1. Anchor verification calculations and structural analysis, complying with **FBC-5th Edition (2014)**, dated 10/07/14, prepared by Al-Farooq Corporation, signed and sealed by Javad Ahmad, P.E.
2. Glazing complies with **ASTM E1300-09**.

D. QUALITY ASSURANCE

1. Miami-Dade Department of Regulatory and Economic Resources (RER)

E. MATERIAL CERTIFICATIONS

1. None.

F. STATEMENTS

1. Statement letter of conformance, complying with **FBC-5th Edition (2014)**, and of no financial interest, dated October 7, 2014, issued by Al-Farooq Corporation, signed and sealed by Javad Ahmad, P.E.
2. Laboratory compliance letter for Test Report No. **FTL-4321** and **FTL-4342**, issued by Fenestration Testing Laboratory, Inc., dated February 11, 2005, signed and sealed by Edmundo Largaespada, P.E.
   (Submitted under NOA #05-1013.09)
3. Laboratory compliance letter for Test Report No. **FTL-4502**, issued by Fenestration Testing Laboratory, Inc., dated May 20, 2005, signed and sealed by Edmundo Largaespada, P.E.
   (Submitted under NOA #05-1013.09)

G. OTHERS

1. Notice of Acceptance No. **13-1021.04**, issued to Aldora Aluminum & Glass Products, Inc. for their Series "SM-45" Aluminum Storefront System - N.I., approved on 12/19/13 and expiring on 03/24/16.

Manuel Perez, P.E.
Product Control Examiner
NOA No. 14-1112.05
Expiration Date: March 24, 2016
Approval Date: March 26, 2015

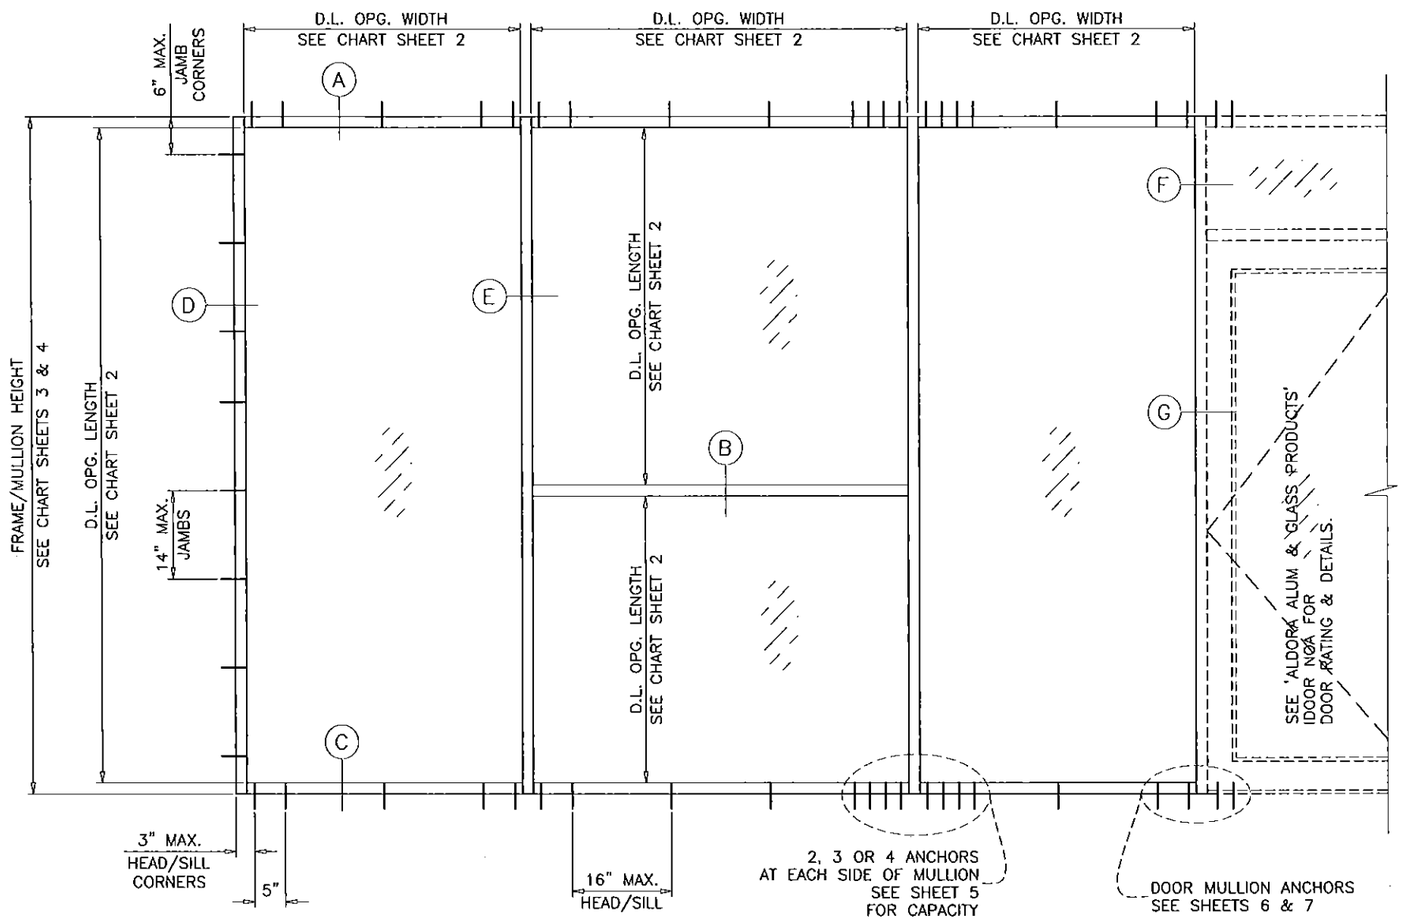

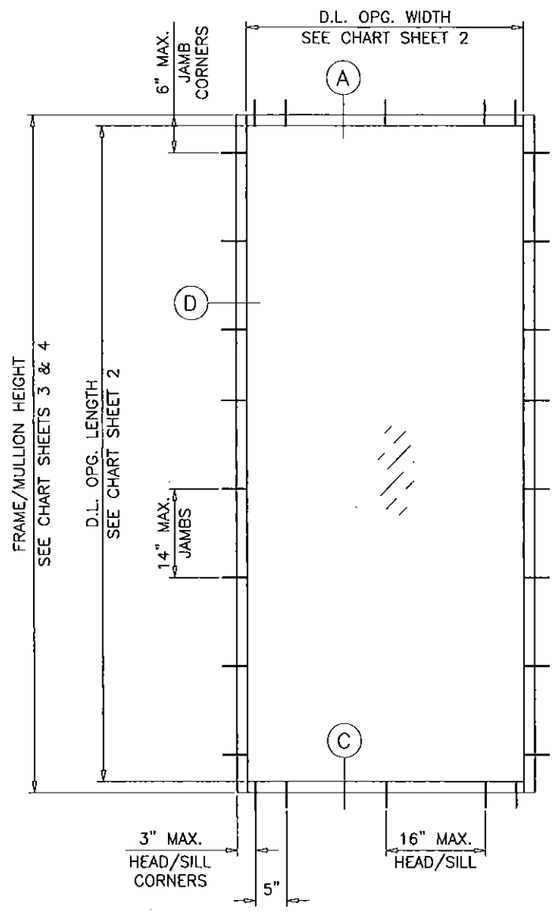

TYPICAL ELEVATIONS

SERIES SMI-45 ALUMINUM STOREFRONT SYSTEM

THIS SYSTEM MAY BE USED IN CONJUNCTION WITH MIAMI-DADE COUNTY APPR'D DOORS.
LOWER DESIGN PRESSURE FROM STOREFRONT OR DOOR APPROVAL WILL APPLY TO ENTIRE SYSTEM.

CODE REQUIREMENTS FOR SAFEGUARDS MUST BE OBSERVED.

THIS PRODUCT HAS BEEN DESIGNED AND TESTED TO COMPLY WITH THE REQUIREMENTS OF THE FLORIDA BUILDING CODE INCLUDING HIGH VELOCITY HURRICANE ZONE (HVHZ).

WOOD BUCKS BY OTHERS, MUST BE ANCHORED PROPERLY TO TRANSFER LOADS TO THE STRUCTURE.

ANCHORS SHALL BE AS LISTED, SPACED AS SHOWN ON DETAILS, ANCHORS EMBEDMENT TO BASE MATERIAL SHALL BE BEYOND WALL DRESSING OR STUCCO.

ANCHORING OR LOADING CONDITIONS NOT SHOWN IN THESE DETAILS ARE NOT PART OF THIS APPROVAL.

A LOAD DURATION INCREASE IS USED IN DESIGN OF ANCHORS INTO WOOD ONLY.

MATERIALS INCLUDING BUT NOT LIMITED TO STEEL/METAL SCREWS, THAT COME INTO CONTACT WITH OTHER DISSIMILAR MATERIALS SHALL MEET THE REQUIREMENTS OF THE FLORIDA BLDG. CODE.

INSTRUCTIONS:

USE CHARTS AS FOLLOWS.

STEP 1 DETERMINE DESIGN WIND LOAD REQUIREMENT BASED ON WIND VELOCITY, BLDG. HEIGHT, WIND ZONE USING APPLICABLE ASCE 7 STANDARD.

STEP 2 SEE CHARTS ON SHEET 2 FOR DESIGN LOAD CAPACITY OF DESIRED GLASS SIZE.

STEP 3 CHECK MULLION CAPACITY FOR A GIVEN SPACING AND HEIGHT USING CHARTS ON SHEETS 3 & 4 FOR STOREFRONT MULLION AND SHEET 6 & 7 FOR DOOR MULLION. THE CAPACITY SHOULD EXCEED THE DESIGN LOAD.

STEP 4 USING CHART ON SHEETS 5 SELECT ANCHOR OPTION WITH DESIGN RATING MORE THAN DESIGN LOAD SPECIFIED IN STEP 1 ABOVE.

STEP 5 THE LOWEST VALUE RESULTING FROM STEPS 2, 3 AND 4 SHALL APPLY TO ENTIRE SYSTEM.

THIS SYSTEM IS NOT RATED FOR IMPACT.

INSTALLATION OF THIS PRODUCT IN THE HVHZ AREA REQUIRES THE USE OF APPROVED SHUTTERS OR EXTERNAL PROTECTION DEVICES COMPLYING WITH HVHZ REQUIREMENTS.

INSTALLATION OF THIS SYSTEM OUTSIDE THE HVHZ AREA MUST MEET THE APPLICABLE REQUIREMENTS FOR WIND BORNE DEBRIS PROTECTION.

Engr: JAVAD AHMAD
CIVIL
FLA. PE # 70592
C.A.N. 3538

NOV 03 2014

PRODUCT REVISED
as complying with the Florida Building Code
Acceptance No 14-1112.05
Expiration Date March 24, 2016
By Manuel Perez
Miami Dade Product Control

AL-FAROOQ CORPORATION
ENGINEERS & PRODUCT DEVELOPMENT
1235 S.W. 87 AVE
MIAMI, FLORIDA 33174
TEL. (305) 264-8100 FAX. (305) 262-6978

STORE\W05-11SM

SERIES SM-45 ALUMINUM STOREFRONT SYSTEM (N.I.)

Aldora Aluminum & Glass Products, Inc.
11500 MIRAMAR PARKWAY SUITE 300
MIRAMAR, FL. 33025
TEL. (305) 888-6288 FAX. (305) 888-6289

revisions:			
no	date	by	description
A	10.08.10		GENERAL REVISION
B	01.25.12		GENERAL REVISION
C	08.12.13		MANUF. NAME REV.
D	12.09.13		MANUF. ADDRESS REV.
E	10.24.14		UPDATED TO 2014 FBC

date: 03-01-05
scale: 1/2"=1'-0"
dr. by: HAMID
chk. by:

drawing no.
W05-11

sheet 1 of 11

DESIGN LOAD CAPACITY – PSF		
NOMINAL DIMS.		1/4" TEMP. GL.
D.L.O. WIDTH	D.L.O. HEIGHT	EXT.(+) & INT.(–)
24"	72"	120.0
28"		120.0
32"		120.0
36"		120.0
40"		120.0
44"		120.0
48"		120.0
52"		120.0
56"		120.0
60"		120.0
64"		120.0
68"		120.0
72"		120.0
24"	78"	120.0
28"		120.0
32"		120.0
36"		120.0
40"		120.0
44"		120.0
48"		120.0
52"		120.0
56"		120.0
60"		120.0
64"		120.0
68"		120.0
24"	84"	120.0
28"		120.0
32"		120.0
36"		120.0
40"		120.0
44"		120.0
48"		120.0
52"		120.0
56"		120.0
60"		120.0
64"		120.0
24"	90"	120.0
28"		120.0
32"		120.0
36"		120.0
40"		120.0
44"		120.0
48"		120.0
52"		120.0
56"		120.0

DESIGN LOAD CAPACITY – PSF		
NOMINAL DIMS.		1/4" TEMP. GL.
D.L.O. WIDTH	D.L.O. HEIGHT	EXT.(+) & INT.(–)
24"	96"	120.0
28"		120.0
32"		120.0
36"		120.0
40"		115.2
44"		113.2
48"		112.6
52"		111.1
56"		110.6
24"	102"	120.0
28"		120.0
32"		120.0
36"		115.2
40"		107.0
44"		105.0
48"		103.9
52"		102.4
24"	108"	120.0
28"		120.0
32"		120.0
36"		110.1
40"		100.9
44"		97.8
48"		96.8
24"	114"	120.0
28"		120.0
32"		120.0
36"		120.0
40"		106.0
44"		95.7
24"	120"	120.0
28"		120.0
32"		120.0
36"		120.0
40"		102.9
44"		92.2
24"	126"	120.0
28"		120.0
32"		120.0
36"		119.8
40"		100.9
24"	132"	120.0
28"		120.0
32"		120.0
36"		117.8
40"		98.8
24"	144"	120.0
28"		120.0
32"		120.0
36"		113.7

NOTE:
GLASS CAPACITIES ON THIS SHEET ARE
BASED ON ASTM E1300–09 (3 SEC. GUSTS).

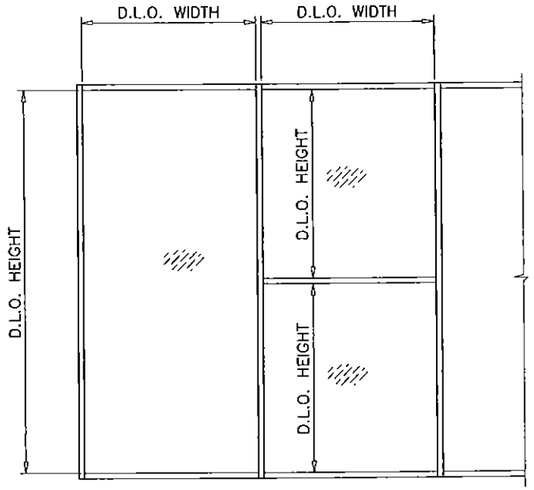

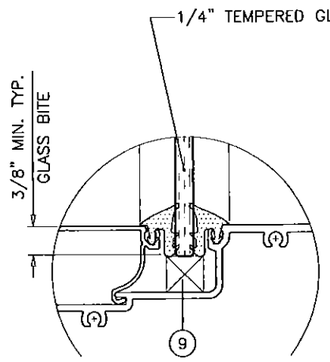

GLAZING DETAIL

GLASS CAPACITY CHART

Engr: JAVAD AHMAD
CIVIL
FLA. PE # 70592
C.A.N. 3538

NOV 03 2014

PRODUCT REVISED
as complying with the Florida
Building Code
Acceptance No 14-1112.05
Expiration Date March 24, 2016
By Manuel Perez
Miami Dade Product Control

AL-FAROOQ CORPORATION
ENGINEERS & PRODUCT DEVELOPMENT
1235 S.W. 87 AVE
MIAMI, FLORIDA 33174
TEL (305) 264-8100 FAX. (305) 262-6978

STORE\W05-11SM

SERIES SM-45 ALUMINUM STOREFRONT SYSTEM (N.I.)

Aldora Aluminum & Glass Products, Inc.
11500 MIRAMAR PARKWAY SUITE 300
MIRAMAR, FL. 33025
TEL. (305) 888-6288 FAX. (305) 888-6289

revisions:		
no	date	by description
A	10.08.10	GENERAL REVISION
B	01.25.12	NO CHANGE THIS SHEET
C	08.12.13	MANUF. NAME REV.
D	12.09.13	MANUF. ADDRESS REV.
E	10.24.14	UPDATED TO 2014 FBC

date: 03-01-05
scale: –
dr. by: HAMID
chk. by:

drawing no.
W05–11

sheet 2 of 11

MULLION LOAD CAPACITY – PSF
WITHOUT INTERMEDIATE HORIZONTALS

NOMINAL DIMS.		WITHOUT REINFORCING		WITH REINFORCING	
WIDTH (W)	FRAME HEIGHT	EXT.(+)	INT.(–)	EXT.(+)	INT.(–)
24"	60"	80.0	120.0	80.0	120.0
30"		80.0	120.0	80.0	120.0
36"		80.0	120.0	80.0	120.0
42"		80.0	120.0	80.0	120.0
48"		80.0	120.0	80.0	120.0
54"		80.0	120.0	80.0	120.0
60"		80.0	120.0	80.0	120.0
66"		80.0	120.0	80.0	120.0
72"		80.0	120.0	80.0	120.0
24"	66"	80.0	120.0	80.0	120.0
30"		80.0	120.0	80.0	120.0
36"		80.0	120.0	80.0	120.0
42"		80.0	120.0	80.0	120.0
48"		80.0	116.7	80.0	120.0
54"		80.0	110.1	80.0	120.0
60"		80.0	106.3	80.0	120.0
66"		80.0	105.0	80.0	120.0
72"		80.0	105.0	80.0	120.0
24"	72"	80.0	120.0	80.0	120.0
30"		80.0	120.0	80.0	120.0
36"		80.0	116.1	80.0	120.0
42"		80.0	102.9	80.0	120.0
48"		80.0	93.7	80.0	120.0
54"		80.0	87.4	80.0	120.0
60"		80.0	83.3	80.0	120.0
66"		80.0	80.9	80.0	120.0
72"		80.0	80.0	80.0	120.0
24"	78"	80.0	120.0	80.0	120.0
30"		80.0	113.4	80.0	120.0
36"		80.0	96.6	80.0	120.0
42"		80.0	85.2	80.0	120.0
48"		77.1	77.1	80.0	120.0
54"		71.3	71.3	80.0	120.0
60"		67.2	67.2	80.0	120.0
66"		64.5	64.5	80.0	120.0
72"		62.9	62.9	80.0	120.0
24"	84"	80.0	118.4	80.0	120.0
30"		80.0	96.1	80.0	120.0
36"		80.0	81.7	80.0	120.0
42"		71.6	71.6	80.0	120.0
48"		64.5	64.5	80.0	120.0
54"		59.3	59.3	80.0	116.1
60"		55.4	55.4	80.0	108.6
66"		52.7	52.7	80.0	103.3
24"	90"	80.0	101.8	80.0	120.0
30"		80.0	82.5	80.0	120.0
36"		69.9	69.9	80.0	120.0
42"		61.1	61.1	80.0	120.0
48"		54.8	54.8	80.0	108.3
54"		50.1	50.1	80.0	99.1
60"		46.6	46.6	80.0	92.1

MULLION LOAD CAPACITY – PSF
WITHOUT INTERMEDIATE HORIZONTALS

NOMINAL DIMS.		WITHOUT REINFORCING		WITH REINFORCING	
WIDTH (W)	FRAME HEIGHT	EXT.(+)	INT.(–)	EXT.(+)	INT.(–)
24"	96"	80.0	86.1	80.0	120.0
30"		69.9	69.9	80.0	120.0
36"		59.3	59.3	80.0	120.0
42"		51.9	51.9	80.0	105.3
48"		45.6	46.6	80.0	94.0
54"		42.6	42.6	80.0	85.6
60"		39.6	39.6	79.3	79.3
24"	102"	71.6	71.6	80.0	120.0
30"		58.0	58.0	80.0	120.0
36"		49.1	49.1	80.0	106.3
42"		42.9	42.9	80.0	92.5
48"		38.4	38.4	80.0	82.4
54"		35.0	35.0	74.9	74.9
24"	108"	60.2	60.2	80.0	120.0
30"		48.7	48.7	80.0	112.1
36"		41.1	41.1	80.0	94.4
42"		35.8	35.8	80.0	82.0
48"		32.0	32.0	72.9	72.9
24"	114"	51.1	51.1	80.0	120.0
30"		41.3	41.3	80.0	100.3
36"		34.8	34.8	80.0	84.4
42"		30.3	30.3	73.2	73.2
48"		27.0	27.0	65.0	65.0
24"	120"	43.7	43.7	80.0	112.1
30"		35.3	35.3	80.0	90.3
36"		29.7	29.7	76.0	76.0
42"		25.8	25.8	65.8	65.8
48"		23.0	23.0	58.3	58.3
24"	126"	37.7	37.7	80.0	101.6
30"		30.4	30.4	80.0	81.8
36"		25.6	25.6	68.7	68.7
42"		22.2	22.2	59.5	59.5
24"	132"	32.8	32.8	80.0	92.4
30"		26.4	26.4	74.4	74.4
36"		22.2	22.2	62.5	62.5
42"		–	–	54.0	54.0
24"	138"	28.6	28.6	80.0	84.5
30"		23.1	23.1	68.0	68.0
36"		–	–	57.0	57.0
24"	144"	25.2	25.2	77.5	77.5
30"		20.3	20.3	62.3	62.3
36"		–	–	52.3	52.3

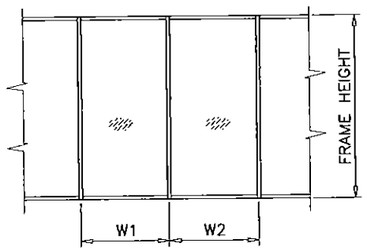

$$\text{WIDTH (W)} = \frac{W1 + W2}{2}$$

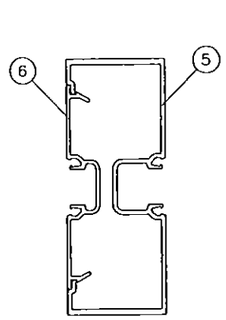

MULLION
W/O REINFORCING

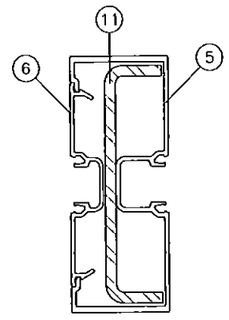

MULLION
W/ REINFORCING

Ix IN^4	Sx IN^3
2.9100	1.2932

	Ix IN^4	Sx IN^3
ALUMINUM	2.9100	1.2932
STEEL	2.2599	1.0635
TOTAL Ix ALUM + Ix STL X 2.9	9.4637	

MULLION CAPACITY CHART

Engr: JAVAD AHMAD
CIVIL
FLA. PE # 70592
C.A.N. 3538

NOV 03 2014

PRODUCT REVISED
as complying with the Florida
Building Code
Acceptance No 14-1112.05
Expiration Date March 24, 2016
By Manuel Perez
Miami-Dade Product Control

AL-FAROOQ CORPORATION
ENGINEERS & PRODUCT DEVELOPMENT
1235 S.W. 87 AVE
MIAMI, FLORIDA 33174
TEL. (305) 264-8100 FAX. (305) 262-6978
STORE\W05-11SM

SERIES SM-45 ALUMINUM STOREFRONT SYSTEM (N.I.)

Aldora Aluminum & Glass Products, Inc.
11500 MIRAMAR PARKWAY SUITE 300
MIRAMAR, FL. 33025
TEL. (305) 888-6289 FAX. (305) 888-6288

revisions:			
no	date	by	description
A	10.08.10		GENERAL REVISION
B	01.25.12		NO CHANGE THIS SHEET
C	08.12.13		MANUF. NAME REV.
D	12.09.13		MANUF. ADDRESS REV.
E	10.24.14		NO CHANGE THIS SHEET

date: 03-01-05
scale: –
dr. by: HAMID
chk. by:

drawing no.
W05–11

sheet 3 of 11

MULLION LOAD CAPACITY – PSF WITH INTERMEDIATE HORIZONTALS

NOMINAL DIMS.		WITHOUT REINFORCING		WITH REINFORCING	
WIDTH (W)	FRAME HEIGHT	EXT.(+)	INT.(−)	EXT.(+)	INT.(−)
24"	60"	80.0	120.0	80.0	120.0
30"		80.0	120.0	80.0	120.0
36"		80.0	120.0	80.0	120.0
42"		80.0	120.0	80.0	120.0
48"		80.0	117.7	80.0	120.0
54"		80.0	104.6	80.0	120.0
60"		80.0	94.2	80.0	120.0
66"		80.0	85.6	80.0	120.0
72"		78.5	78.5	80.0	120.0
24"	66"	80.0	120.0	80.0	120.0
30"		80.0	120.0	80.0	120.0
36"		80.0	120.0	80.0	120.0
42"		80.0	110.0	80.0	120.0
48"		80.0	96.2	80.0	120.0
54"		80.0	85.5	80.0	120.0
60"		77.0	77.0	80.0	120.0
66"		70.0	70.0	80.0	120.0
72"		64.1	64.1	80.0	120.0
24"	72"	80.0	120.0	80.0	120.0
30"		80.0	120.0	80.0	120.0
36"		80.0	106.7	80.0	120.0
42"		80.0	91.4	80.0	120.0
48"		80.0	80.0	80.0	120.0
54"		71.1	71.1	80.0	120.0
60"		64.0	64.0	80.0	120.0
66"		58.2	58.2	80.0	111.7
72"		53.3	53.3	80.0	102.4
24"	78"	80.0	120.0	80.0	120.0
30"		80.0	107.9	80.0	120.0
36"		80.0	90.0	80.0	120.0
42"		77.1	77.1	80.0	120.0
48"		67.5	67.5	80.0	120.0
54"		60.0	60.0	80.0	116.3
60"		54.0	54.0	80.0	104.7
66"		49.1	49.1	80.0	95.2
72"		45.0	45.0	80.0	87.2
24"	84"	80.0	115.2	80.0	120.0
30"		80.0	92.2	80.0	120.0
36"		76.8	76.8	80.0	120.0
42"		65.8	65.8	80.0	120.0
48"		57.6	57.6	80.0	112.8
54"		51.2	51.2	80.0	100.3
60"		46.1	46.1	80.0	90.3
66"		41.9	41.9	80.0	82.1
24"	90"	80.0	99.4	80.0	120.0
30"		79.5	79.5	80.0	120.0
36"		66.2	66.2	80.0	120.0
42"		56.8	56.8	80.0	112.3
48"		49.7	49.7	80.0	98.3
54"		44.2	44.2	80.0	87.4
60"		39.7	39.7	80.0	78.6

MULLION LOAD CAPACITY – PSF WITH INTERMEDIATE HORIZONTALS

NOMINAL DIMS.		WITHOUT REINFORCING		WITH REINFORCING	
WIDTH (W)	FRAME HEIGHT	EXT.(+)	INT.(−)	EXT.(+)	INT.(−)
24"	96"	80.0	84.2	80.0	120.0
30"		67.4	67.4	80.0	120.0
36"		56.1	56.1	80.0	115.2
42"		48.1	48.1	80.0	98.7
48"		42.1	42.1	80.0	86.4
54"		37.4	37.4	76.8	76.8
60"		33.7	33.7	69.1	69.1
24"	102"	70.2	70.2	80.0	120.0
30"		56.2	56.2	80.0	120.0
36"		46.8	46.8	80.0	102.0
42"		40.1	40.1	80.0	87.5
48"		35.1	35.1	76.5	76.5
54"		31.2	31.2	68.0	68.0
24"	108"	59.1	59.1	80.0	120.0
30"		47.3	47.3	80.0	109.2
36"		39.4	39.4	80.0	91.0
42"		33.8	33.8	78.0	78.0
48"		29.6	29.6	68.3	68.3
24"	114"	50.3	50.3	80.0	120.0
30"		40.2	40.2	80.0	98.0
36"		33.5	33.5	80.0	81.7
42"		28.7	28.7	70.0	70.0
48"		25.1	25.1	61.3	61.3
24"	120"	43.1	43.1	80.0	110.6
30"		34.5	34.5	80.0	88.5
36"		28.7	28.7	73.7	73.7
42"		24.6	24.6	63.2	63.2
48"		21.6	21.6	55.3	55.3
24"	126"	37.2	37.2	80.0	100.3
30"		29.8	29.8	80.0	80.2
36"		24.8	24.8	66.9	66.9
42"		21.3	21.3	57.3	57.3
24"	132"	32.4	32.4	80.0	91.4
30"		25.9	25.9	73.1	73.1
36"		21.6	21.6	60.9	60.9
42"		–	–	52.2	52.2
24"	138"	28.3	28.3	80.0	83.6
30"		22.7	22.7	66.9	66.9
36"		–	–	55.7	55.7
24"	144"	24.9	24.9	76.8	76.8
30"		–	–	61.4	61.4
36"		–	–	51.2	51.2

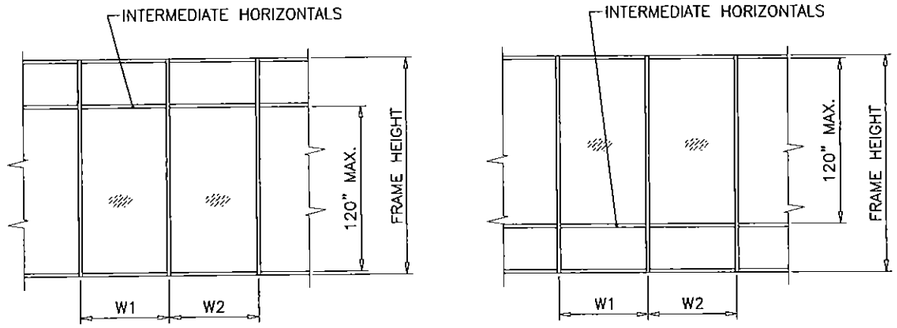

$$\text{WIDTH (W)} = \frac{W1 + W2}{2}$$

MAX. SPACING BETWEEN HORIZONTALS ≤ 120 INCHES

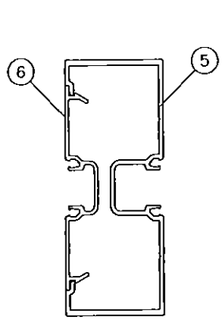

MULLION
W/O REINFORCING

Ix IN^4	Sx IN^3
2.9100	1.2932

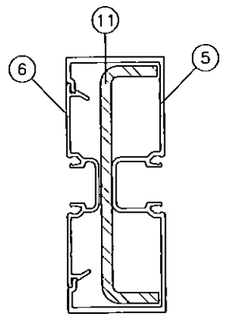

MULLION
W/ REINFORCING

	Ix IN^4	Sx IN^3
ALUMINUM	2.9100	1.2932
STEEL	2.2599	1.0635
TOTAL Ix ALUM + Ix STL X 2.9	9.4637	

MULLION CAPACITY CHART

Engr: JAVAD AHMAD
CIVIL
FLA. PE # 70592
C.A.N. 3538

NOV 03 2014

PRODUCT REVISED
as complying with the Florida Building Code
Acceptance No 14-1112.05
Expiration Date March 24, 2016
By Manuel Perez
Miami-Dade Product Control

AL-FAROOQ CORPORATION
ENGINEERS & PRODUCT DEVELOPMENT
1235 S.W. 87 AVE
MIAMI, FLORIDA 33174
TEL. (305) 264-8100 FAX. (305) 262-6978

STORE\W05-11SM

SERIES SM-45 ALUMINUM STOREFRONT SYSTEM (N.I.)

Aldora Aluminum & Glass Products, Inc.
11500 MIRAMAR PARKWAY SUITE 300
MIRAMAR, FL. 33025
TEL. (305) 888-6288 FAX. (305) 888-6289

revisions:

no	date	by	description
A	10.08.10		GENERAL REVISION
B	01.25.12		NO CHANGE THIS SHEET
C	08.12.13		MANUF. NAME REV.
D	12.09.13		MANUF. ADDRESS REV.
E	10.24.14		NO CHANGE THIS SHEET

date: 03-01-05
scale: –
dr. by: HAMID
chk. by:

drawing no. W05-11

sheet 4 of 11

ANCHOR LOAD CAPACITY – PSF
EXT.(+) & INT.(–)

NOMINAL DIMS.		ANCHORS TYPE 'A'			TYPE 'B' & 'C'	
WIDTH (W)	FRAME HEIGHT	A2	A3	A4	B2/C2	B3/C3
24"	60"	120.0	120.0	120.0	120.0	120.0
30"		120.0	120.0	120.0	120.0	120.0
36"		120.0	120.0	120.0	120.0	120.0
42"		103.0	120.0	120.0	120.0	120.0
48"		108.0	120.0	120.0	120.0	120.0
54"		96.0	120.0	120.0	120.0	120.0
60"		101.0	115.0	120.0	120.0	120.0
66"		92.0	118.0	120.0	120.0	120.0
72"		84.0	108.0	120.0	120.0	120.0
24"	66"	120.0	120.0	120.0	120.0	120.0
30"		120.0	120.0	120.0	120.0	120.0
36"		109.0	120.0	120.0	120.0	120.0
42"		94.0	120.0	120.0	120.0	120.0
48"		98.0	115.0	120.0	120.0	120.0
54"		87.0	116.0	120.0	120.0	120.0
60"		92.0	105.0	120.0	120.0	120.0
66"		83.0	107.0	120.0	120.0	120.0
72"		76.0	98.0	120.0	120.0	120.0
24"	72"	120.0	120.0	120.0	120.0	120.0
30"		120.0	120.0	120.0	120.0	120.0
36"		100.0	120.0	120.0	120.0	120.0
42"		86.0	120.0	120.0	120.0	120.0
48"		90.0	105.0	120.0	120.0	120.0
54"		80.0	107.0	120.0	120.0	120.0
60"		84.0	96.0	120.0	120.0	120.0
66"		76.0	98.0	109.0	120.0	120.0
72"		70.0	90.0	110.0	119.0	120.0
24"	78"	120.0	120.0	120.0	120.0	120.0
30"		111.0	120.0	120.0	120.0	120.0
36"		92.0	120.0	120.0	120.0	120.0
42"		79.0	111.0	120.0	120.0	120.0
48"		83.0	97.0	120.0	120.0	120.0
54"		74.0	98.0	111.0	120.0	120.0
60"		78.0	89.0	111.0	120.0	120.0
66"		70.0	91.0	101.0	120.0	120.0
72"		65.0	83.0	102.0	110.0	120.0
24"	84"	120.0	120.0	120.0	120.0	120.0
30"		103.0	120.0	120.0	120.0	120.0
36"		86.0	120.0	120.0	120.0	120.0
42"		73.0	103.0	120.0	120.0	120.0
48"		77.0	90.0	116.0	120.0	120.0
54"		69.0	91.0	103.0	117.0	120.0
60"		72.0	82.0	103.0	120.0	120.0
66"		65.0	84.0	94.0	111.0	120.0
24"	90"	120.0	120.0	120.0	120.0	120.0
30"		96.0	120.0	120.0	120.0	120.0
36"		80.0	112.0	120.0	120.0	120.0
42"		69.0	96.0	120.0	117.0	120.0
48"		72.0	84.0	108.0	120.0	120.0
54"		64.0	85.0	96.0	109.0	120.0
60"		67.0	77.0	96.0	114.0	120.0

ANCHOR LOAD CAPACITY – PSF
EXT.(+) & INT.(–)

NOMINAL DIMS.		ANCHORS TYPE 'A'			TYPE 'B' & 'C'	
WIDTH (W)	FRAME HEIGHT	A2	A3	A4	B2/C2	B3/C3
24"	96"	113.0	120.0	120.0	120.0	120.0
30"		90.0	120.0	120.0	120.0	120.0
36"		75.0	105.0	120.0	120.0	120.0
42"		64.0	90.0	116.0	109.0	120.0
48"		68.0	79.0	101.0	115.0	120.0
54"		60.0	80.0	90.0	102.0	120.0
60"		63.0	72.0	90.0	107.0	120.0
24"	102"	106.0	120.0	120.0	120.0	120.0
30"		85.0	119.0	120.0	120.0	120.0
36"		71.0	99.0	120.0	120.0	120.0
42"		61.0	85.0	109.0	103.0	120.0
48"		64.0	74.0	95.0	108.0	120.0
54"		56.0	75.0	85.0	96.0	120.0
24"	108"	100.0	120.0	120.0	120.0	120.0
30"		80.0	112.0	120.0	120.0	120.0
36"		67.0	93.0	120.0	113.0	120.0
42"		57.0	80.0	103.0	97.0	120.0
48"		60.0	70.0	90.0	102.0	119.0
24"	114"	95.0	120.0	120.0	120.0	120.0
30"		76.0	106.0	120.0	120.0	120.0
36"		63.0	88.0	114.0	107.0	120.0
42"		54.0	76.0	97.0	92.0	120.0
48"		57.0	66.0	85.0	97.0	113.0
24"	120"	90.0	120.0	120.0	120.0	120.0
30"		72.0	101.0	120.0	120.0	120.0
36"		60.0	84.0	108.0	102.0	120.0
42"		51.0	72.0	93.0	87.0	120.0
48"		54.0	63.0	81.0	92.0	107.0
24"	126"	86.0	120.0	120.0	120.0	120.0
30"		69.0	96.0	120.0	117.0	120.0
36"		57.0	80.0	103.0	97.0	120.0
42"		49.0	69.0	88.0	83.0	117.0
24"	132"	82.0	115.0	120.0	120.0	120.0
30"		65.0	92.0	118.0	111.0	120.0
36"		55.0	76.0	98.0	93.0	120.0
42"		47.0	65.0	84.0	79.0	111.0
24"	138"	78.0	110.0	120.0	120.0	120.0
30"		63.0	88.0	113.0	106.0	120.0
36"		52.0	73.0	94.0	89.0	120.0
24"	144"	75.0	105.0	120.0	120.0	120.0
30"		60.0	84.0	108.0	102.0	120.0
36"		50.0	70.0	90.0	85.0	119.0

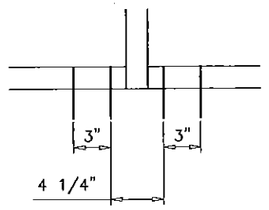

A2, B2, C2

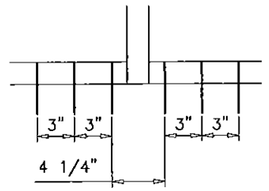

A3, B3, C3

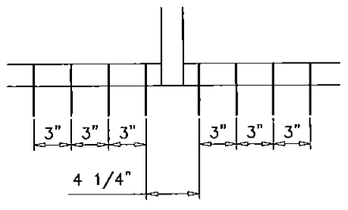

A4

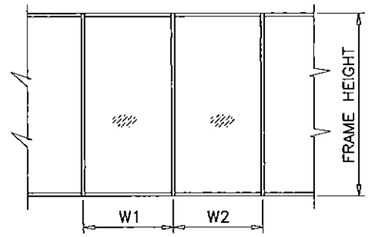

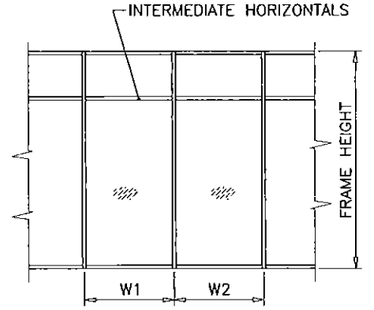

WIDTH (W) = $\frac{W1 + W2}{2}$

ANCHORS TYPES: SEE SHEET 8 FOR DESCRIPTION

A2 = (2) ANCHORS TYPE 'A' AT EACH SIDE OF MULLION
A3 = (3) ANCHORS TYPE 'A' AT EACH SIDE OF MULLION
A4 = (4) ANCHORS TYPE 'A' AT EACH SIDE OF MULLION

B2 = (2) ANCHORS TYPE 'B' AT EACH SIDE OF MULLION
B3 = (3) ANCHORS TYPE 'B' AT EACH SIDE OF MULLION

C2 = (2) ANCHORS TYPE 'C' AT EACH SIDE OF MULLION
C3 = (3) ANCHORS TYPE 'C' AT EACH SIDE OF MULLION

ALL OTHER ANCHORS TO BE SPACED AS PER ELEVATION.

ANCHOR CAPACITY CHART

Engr: JAVAD AHMAD
CIVIL
FLA. PE # 70592
C.A.N. 3538
NOV 03 2014

PRODUCT REVISED
as complying with the Florida
Building Code
Acceptance No 14-1112.05
Expiration Date March 24, 2016
By Manuel Perez
Miami-Dade Product Control

AL-FAROOQ CORPORATION
ENGINEERS & PRODUCT DEVELOPMENT
1235 S.W. 87 AVE
MIAMI, FLORIDA 33174
TEL. (305) 264-8100 FAX. (305) 262-6978
STORE\W05-11SM

SERIES SM-45 ALUMINUM STOREFRONT SYSTEM (N.I.)

Aldora Aluminum & Glass Products, Inc.
11500 MIRAMAR PARKWAY SUITE 300
MIRAMAR, FL. 33025
TEL. (305) 888-6288 FAX. (305) 888-6289

revisions:			
no	date	by	description
A	10.08.10		GENERAL REVISION
B	01.25.12		NO CHANGE THIS SHEET
C	08.12.13		MANUF. NAME REV.
D	12.09.13		MANUF. ADDRESS REV.
E	10.24.14		NO CHANGE THIS SHEET

date: 03-01-05
scale: –
dr. by: HAMID
chk. by:

drawing no.
W05-11

DOOR MULLION LOAD CAPACITY-PSF			
WIDTH (W) INCHES	FRAME HEIGHT INCHES	WITHOUT REINF. EXT.(+) & INT.(−)	WITH REINF. EXT.(+) & INT.(−)
30	80	102.6	120.0
36		85.5	120.0
42		73.3	120.0
48		64.1	120.0
54		57.0	108.1
60		51.3	97.3
30	84	92.4	120.0
36		77.0	120.0
42		66.0	120.0
48		57.8	110.3
54		51.3	98.0
60		46.2	88.2
30	90	79.7	120.0
36		66.4	120.0
42		56.9	109.8
48		49.8	96.1
54		44.3	85.4
60		39.9	76.9
30	96	67.4	120.0
36		56.1	112.6
42		48.1	96.5
48		42.1	84.4
54		37.4	75.1
60		33.7	67.5
30	102	56.2	119.7
36		46.8	99.7
42		40.1	85.5
48		35.1	74.8
54		31.2	66.5
60		28.1	59.8
30	108	47.3	106.7
36		39.4	89.0
42		33.8	76.2
48		29.6	66.7
54		26.3	59.3
60		23.7	53.4
30	114	40.2	95.8
36		33.5	79.8
42		28.7	68.4
48		25.1	59.9
54		22.3	53.2
60		20.1	47.9
30	120	34.5	86.5
36		28.7	72.1
42		24.6	61.8
48		21.6	54.0
54		19.2	48.0
60		17.2	43.2

ANCHOR TYPES	TOTAL NO. OF ANCHORS AT DOOR MULLION HEAD
A	8
B	5
C	4

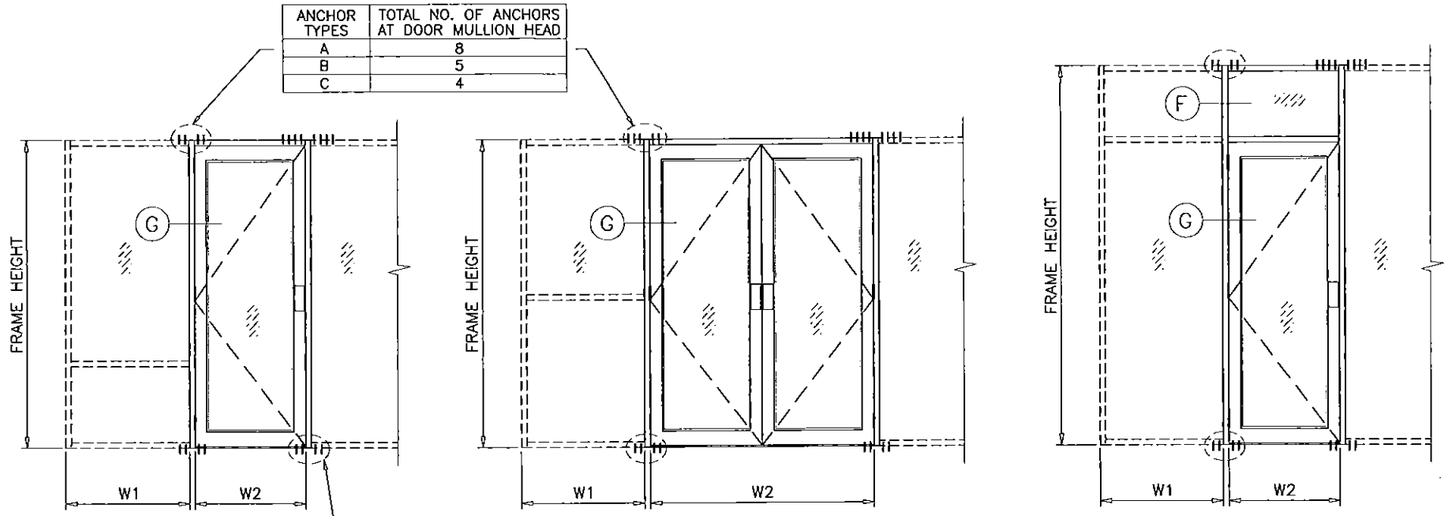

ANCHOR TYPE	TOTAL NO. OF ANCHORS AT DOOR MULLION SILL
B	4

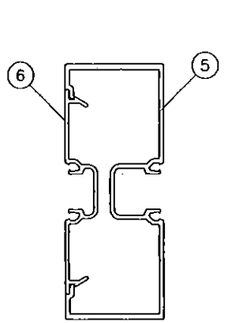

DOOR MULLION
W/O REINFORCING

Ix IN^4	Sx IN^3
2.9100	1.2932

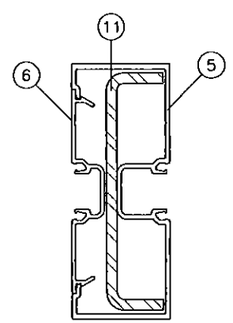

DOOR MULLION
W/ REINFORCING

	Ix IN^4	Sx IN^3
ALUMINUM	2.9100	1.2932
STEEL	2.2599	1.0635
TOTAL Ix ALUM + Ix STL X 2.9	9.4637	

DOOR MULLION CAPACITY CHART

Engr: JAVAD AHMAD
CIVIL
FLA. PE # 70592
C.A.N. 3538

NOV 03 2014

PRODUCT REVISED
as complying with the Florida
Building Code
Acceptance No 14-1112.05
Expiration Date March 24, 2016
By Manuel Perez
Miami-Dade Product Control

AL-FAROOQ CORPORATION
ENGINEERS & PRODUCT DEVELOPMENT
1235 S.W. 87 AVE
MIAMI, FLORIDA 33174
TEL. (305) 264-8100 FAX. (305) 262-6978

STORE\W05-11SM

SERIES SM-45 ALUMINUM STOREFRONT SYSTEM (N.I.)

Aldora Aluminum & Glass Products, Inc.
11500 MIRAMAR PARKWAY SUITE 300
MIRAMAR, FL. 33025
TEL. (305) 888-6289 FAX. (305) 888-6288

revisions:			
no	date	by	description
B	01.25.12		GENERAL REVISION
C	08.12.13		MANUF. NAME REV.
D	12.09.13		MANUF. ADDRESS REV.
E	10.24.14		NO CHANGE THIS SHEET

date: 03-01-05
scale: -
dr. by: HAMID
chk. by:

drawing no.
W05-11

sheet 6 of 11

DOOR MULLION LOAD CAPACITY				
NOMINAL DIMS.				LOADS-PSF
DOOR WIDTH W2	SIDELITE WIDTH W1	DOOR HEIGHT A	FRAME SPAN L	EXT. (+) INT. (−)
60"	30"	80"	90"	115.0
	36"			107.8
	42"			101.5
	48"			95.9
	54"			90.8
72"	30"			102.1
	36"			96.4
	42"			91.3
	48"			76.8
	54"			82.6
60"	30"	80"	96"	109.8
	36"			101.5
	42"			94.5
	48"			88.3
	54"			82.9
72"	30"			97.7
	36"			92.1
	42"			86.4
	48"			81.1
	54"			76.6
60"	30"	80"	102"	93.1
	36"			86.5
	42"			80.7
	48"			75.6
	54"			71.2
72"	30"			83.6
	36"			78.2
	42"			73.5
	48"			69.3
	54"			65.5
60"	30"	80"	108"	80.1
	36"			74.6
	42"			69.8
	48"			65.5
	54"			61.8
72"	30"			71.6
	36"			67.2
	42"			63.3
	48"			59.8
	54"			56.6
60"	30"	80"	114"	69.6
	36"			64.9
	42"			60.9
	48"			57.3
	54"			54.1
72"	30"			62.1
	36"			58.4
	42"			55.1
	48"			52.1
	54"			49.5
60"	30"	80"	120"	61.0
	36"			57.1
	42"			53.6
	48"			50.5
	54"			47.8
72"	30"			54.3
	36"			51.2
	42"			48.4
	48"			45.9

DOOR MULLION LOAD CAPACITY				
NOMINAL DIMS.				LOADS-PSF
DOOR WIDTH W2	SIDELITE WIDTH W1	DOOR HEIGHT A	FRAME SPAN L	EXT. (+) INT. (−)
60"	30"	84"	90"	113.3
	36"			106.3
	42"			100.2
	48"			94.7
	54"			89.8
72"	30"			100.6
	36"			95.0
	42"			90.1
	48"			85.6
	54"			81.6
60"	30"	84"	96"	108.3
	36"			101.5
	42"			95.5
	48"			90.2
	54"			85.2
72"	30"			96.2
	36"			90.8
	42"			86.0
	48"			81.7
	54"			77.8
60"	30"	84"	102"	96.4
	36"			89.2
	42"			83.1
	48"			77.7
	54"			73.0
72"	30"			86.8
	36"			80.9
	42"			75.8
	48"			71.4
	54"			67.3
60"	30"	84"	108"	82.6
	36"			76.7
	42"			71.7
	48"			67.2
	54"			63.2
72"	30"			74.1
	36"			69.4
	42"			65.2
	48"			61.5
	54"			58.2
60"	30"	84"	114"	71.6
	36"			66.7
	42"			62.4
	48"			58.7
	54"			55.3
72"	30"			64.1
	36"			60.1
	42"			56.6
	48"			53.5
	54"			50.7
60"	30"	84"	120"	62.7
	36"			58.5
	42"			54.9
	48"			51.6
	54"			48.8
72"	30"			55.9
	36"			52.6
	42"			49.6
	48"			47.0

DOOR MULLION LOAD CAPACITY				
NOMINAL DIMS.				LOADS-PSF
DOOR WIDTH W2	SIDELITE WIDTH W1	DOOR HEIGHT A	FRAME SPAN L	EXT. (+) INT. (−)
60"	30"	90"	96"	106.1
	36"			99.6
	42"			93.8
	48"			88.7
	54"			84.1
72"	30"			94.1
	36"			89.0
	42"			84.3
	48"			80.2
	54"			76.4
60"	30"	90"	102"	101.5
	36"			93.6
	42"			86.8
	48"			81.0
	54"			75.8
72"	30"			90.3
	36"			85.3
	42"			79.7
	48"			74.7
	54"			70.3
60"	30"	90"	108"	86.7
	36"			80.2
	42"			74.7
	48"			69.8
	54"			65.5
72"	30"			78.1
	36"			72.8
	42"			68.2
	48"			64.1
	54"			60.5
60"	30"	90"	114"	74.9
	36"			69.5
	42"			64.9
	48"			60.8
	54"			57.2
72"	30"			67.3
	36"			62.9
	42"			59.0
	48"			55.7
	54"			52.6
60"	30"	90"	120"	65.4
	36"			60.8
	42"			56.9
	48"			53.4
	54"			50.3
72"	30"			58.5
	36"			54.9
	42"			51.6
	48"			48.8

DOOR MULLION LOAD CAPACITY				
NOMINAL DIMS.				LOADS-PSF
DOOR WIDTH W2	SIDELITE WIDTH W1	DOOR HEIGHT A	FRAME SPAN L	EXT. (+) INT. (−)
60"	30"	96"	102"	99.7
	36"			93.6
	42"			88.2
	48"			83.4
	54"			78.9
72"	30"			88.5
	36"			83.6
	42"			79.3
	48"			75.4
	54"			71.8
60"	30"	96"	108"	91.1
	36"			84.0
	42"			77.8
	48"			72.5
	54"			67.9
72"	30"			82.4
	36"			76.5
	42"			71.4
	48"			66.9
	54"			63.0
60"	30"	96"	114"	78.4
	36"			72.5
	42"			67.4
	48"			63.0
	54"			59.1
72"	30"			70.7
	36"			65.9
	42"			61.7
	48"			58.0
	54"			54.6
60"	30"	96"	120"	68.2
	36"			63.3
	42"			59.0
	48"			55.2
	54"			51.9
72"	30"			61.3
	36"			57.3
	42"			53.7
	48"			50.6

ANCHOR TYPES	TOTAL NO. OF ANCHORS AT DOOR MULLION HEAD
A	8
B	4
C	6

ANCHOR TYPE	TOTAL NO. OF ANCHORS AT DOOR MULLION SILL
B	4

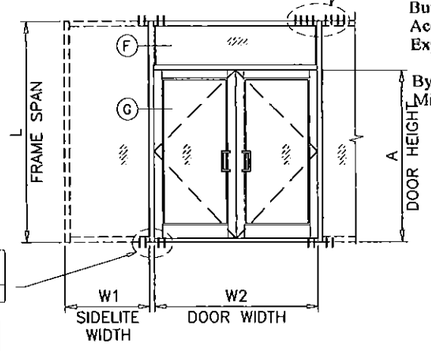

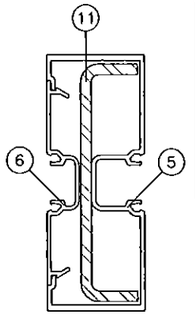

DOOR MULLION W/ REINFORCING

	Ix IN^4	Sx IN^3
ALUMINUM	2.9100	1.2932
STEEL	2.2599	1.0635
TOTAL Ix ALUM + Ix SR X 2.9	9.4637	

PRODUCT REVISED
as complying with the Florida Building Code
Acceptance No 14-1112.05
Expiration Date March 24, 2016
By Miami-Dade Product Control

Engr: JAVAD AHMAD
CIVIL
FLA. PE # 70592
C.A.N. 3538

NOV 03 2014

DOOR MULLION CAPACITY CHART

afc

AL-FAROOQ CORPORATION
ENGINEERS & PRODUCT DEVELOPMENT
1235 S.W. 87 AVE
MIAMI, FLORIDA 33174
TEL. (305) 264-8100 FAX. (305) 262-6978

STORE\W05-11SM

SERIES SM-45 ALUMINUM STOREFRONT SYSTEM (N.I.)

Aldora Aluminum & Glass Products, Inc.
11500 MIRAMAR PARKWAY SUITE 300
MIRAMAR, FL. 33025
TEL. (305) 888-6288 FAX. (305) 888-6289

revisions:			
no	date	by	description
B	01.25.12		GENERAL REVISION
C	08.12.13		MANUF. NAME REV.
D	12.09.13		MANUF. ADDRESS REV.
E	10.24.14		UPDATED TO 2014 FBC

date: 03-01-05
scale: -
dr. by: HAMID
chk. by:

drawing no.
W05-11

sheet 7 of 11

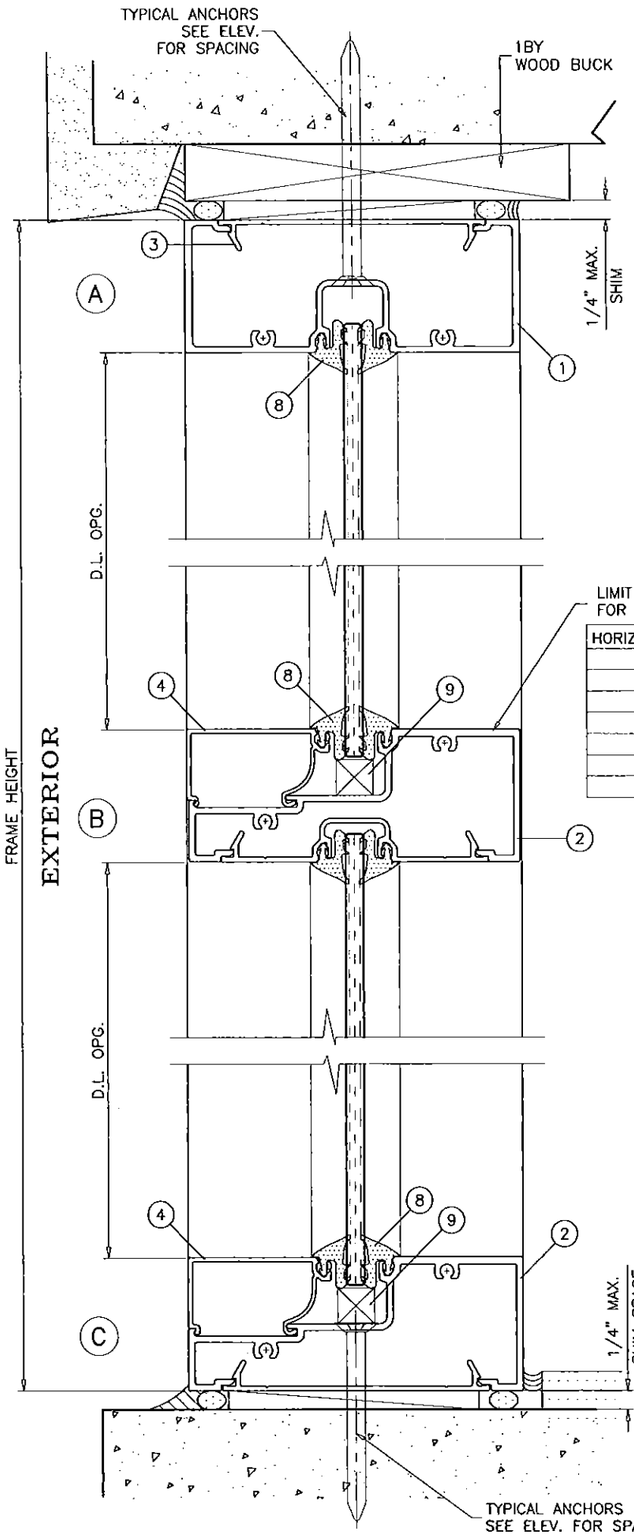

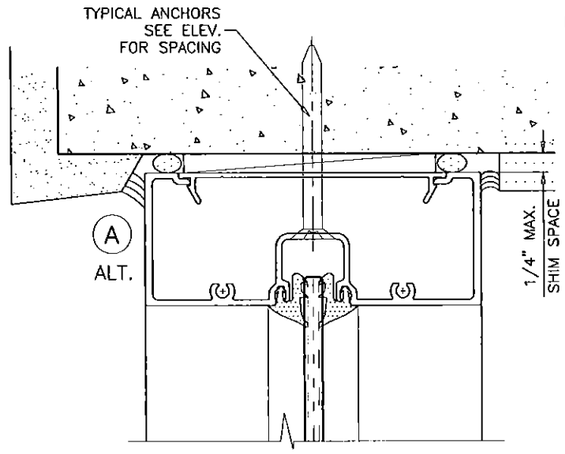

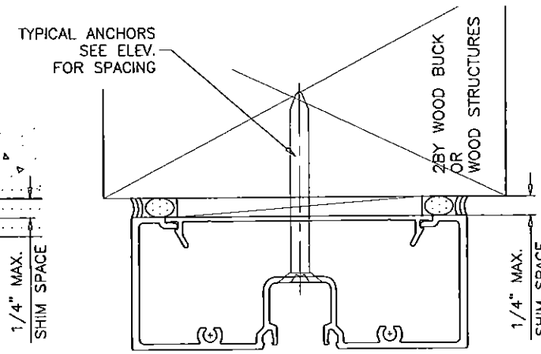

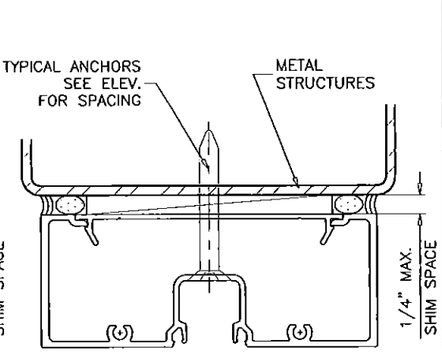

LIMIT MAX. DESIGN LOADS FOR HORIZONTAL AS FOLLOWS

HORIZ. SPAN MAX.	LOAD CAPACITY – PSF
36"	120.0
42"	113.0
48"	99.0
54"	90.0
60"	81.0
66"	80.0
72"	67.3

1BY OR 2BY WOOD BUCKS AND METAL STRUCTURE NOT BY 'ALDORA ALUMINUM AND GLASS PRODUCTS' MUST SUSTAIN LOADS IMPOSED BY GLAZING SYSTEM AND TRANSFER THEM TO THE BUILDING STRUCTURE.

TYPICAL ANCHORS: SEE ELEV. FOR SPACING

TYPE 'A'

1/4" DIA ULTRACON BY 'ELCO' (Fu=177 KSI, Fy=155 KSI)
INTO 2BY WOOD BUCKS OR WOOD STRUCTURES
WITH 1–1/2" MIN. PENETRATION INTO WOOD

THRU 1BY WOOD BUCKS INTO CONC. OR MASONRY
WITH 1–1/4" MIN. EMBED INTO CONC. OR MASONRY

ANCHOR EDGE DISTANCES

INTO CONCRETE = 2–1/2" MIN.
INTO WOOD STRUCTURE = 1" MIN.

TYPE 'B'

1/4" DIA ULTRACON BY 'ELCO' (Fu=177 KSI, Fy=155 KSI)
DIRECTLY INTO CONCRETE OR MASONRY
WITH 1–1/4" MIN. EMBED INTO CONC. OR MASONRY

ANCHOR EDGE DISTANCES

INTO CONC. OR MASONRY = 2–1/2" MIN.

TYPE 'C'

#14 SMS OR SELF DRILLING SCREWS ST/ST (GRADE 2 CRS)
INTO METAL STRUCTURES
STEEL : 1/8" THK. MIN. (Fy = 36 KSI MIN.)
ALUMINUM : 1/8" THK. MIN. (6063–T5 MIN.)
(STEEL IN CONTACT WITH ALUMINUM TO BE PLATED OR PAINTED)

ANCHOR EDGE DISTANCES

INTO METAL STRUCTURE = 3/4" MIN.

WOOD AT HEAD, SILL OR JAMBS SG = 0.55 MIN.
CONCRETE AT HEAD, SILL OR JAMBS f'c = 3000 PSI MIN.
C–90 HOLLOW/FILLED BLOCK AT JAMBS f'm = 2000 PSI MIN.

Engr: JAVAD AHMAD
CIVIL
FLA. PE # 70592
C.A.N. 3538

NOV 03 2014

PRODUCT REVISED
as complying with the Florida Building Code
Acceptance No 14-1112.05
Expiration Date March 24, 2016
By Manuel Perez
Miami Dade Product Control

AL-FAROOQ CORPORATION
ENGINEERS & PRODUCT DEVELOPMENT
1235 S.W. 87 AVE
MIAMI, FLORIDA 33174
TEL. (305) 264-8100 FAX. (305) 262-6978

STORE\W05–11SM

SERIES SM-45 ALUMINUM STOREFRONT SYSTEM (N.I.)

Aldora Aluminum & Glass Products, Inc.
11500 MIRAMAR PARKWAY SUITE 300
MIRAMAR, FL. 33025
TEL. (305) 888-6289 FAX. (305) 888-6288

revisions: no	date	by	description
A	10.08.10		GENERAL REVISION
B	01.25.12		NO CHANGE THIS SHEET
C	08.12.13		MANUF. NAME REV.
D	12.09.13		MANUF. ADDRESS REV.
E	10.24.14		UPDATED TO 2014 FBC

date: 03-01-05
scale: 1/2" = 1"
dr. by: HAMID
chk. by:

drawing no.
W05–11

sheet 8 of 11

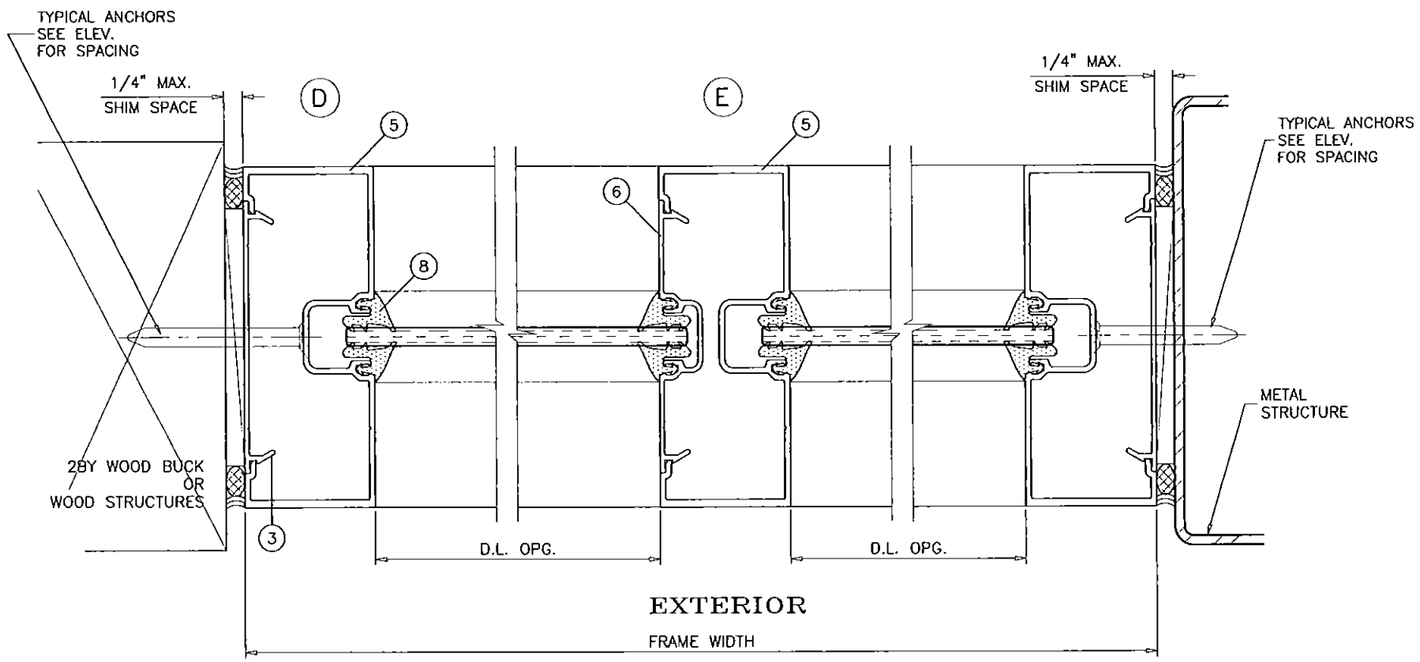

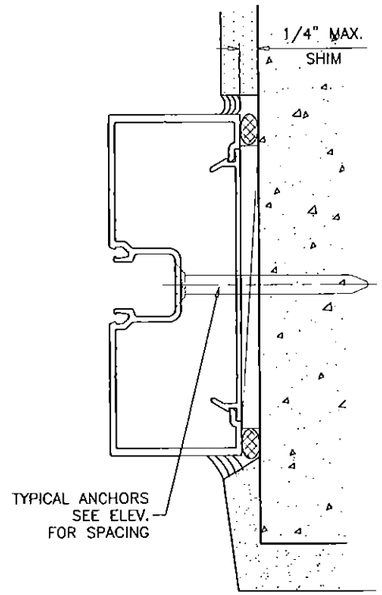

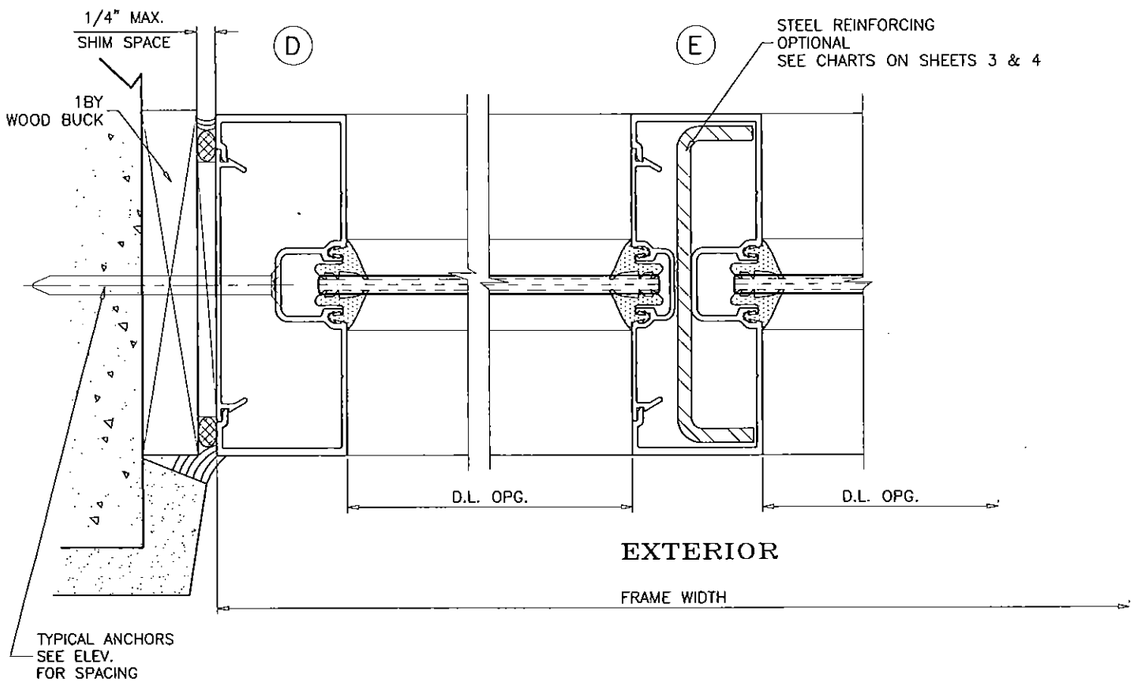

Engr: JAVAD AHMAD
CIVIL
FLA. PE # 70592
C.A.N. 3538

NOV 03 2014

PRODUCT REVISED
as complying with the Florida
Building Code
Acceptance No 14-1112.05
Expiration Date March 24, 2016
By Manuel Perez
Miami Dade Product Control

afc
AL-FAROOQ CORPORATION
ENGINEERS & PRODUCT DEVELOPMENT
1235 S.W. 87 AVE
MIAMI, FLORIDA 33174
TEL. (305) 264-8100 FAX. (305) 262-6978

STORE\W05-11SM

SERIES SM-45 ALUMINUM STOREFRONT SYSTEM (N.I.)

Aldora Aluminum & Glass Products, Inc.
11500 MIRAMAR PARKWAY SUITE 300
MIRAMAR, FL. 33025
TEL. (305) 888-6288 FAX. (305) 888-6289

revisions:			
no	date	by	description
A	10.08.10		GENERAL REVISION
B	01.25.12		NO CHANGE THIS SHEET
C	08.12.13		MANUF. NAME REV.
D	12.09.13		MANUF. ADDRESS REV.
E	10.24.14		NO CHANGE THIS SHEET

date: 03-01-05
scale: 1/2" = 1"
dr. by: HAMID
chk. by:

drawing no.
W05-11

sheet 9 of 11

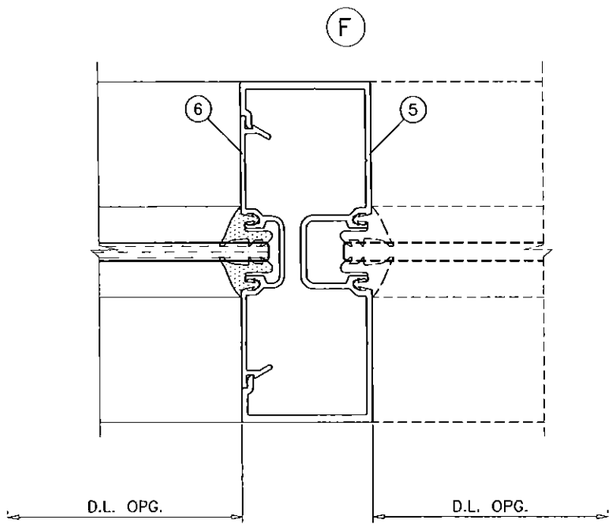

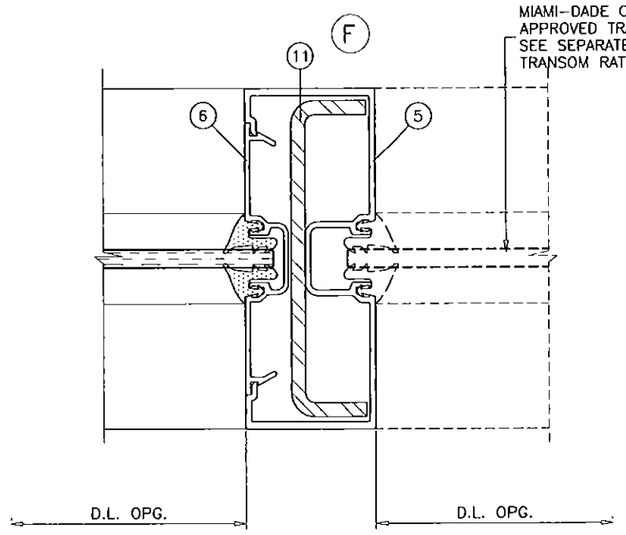

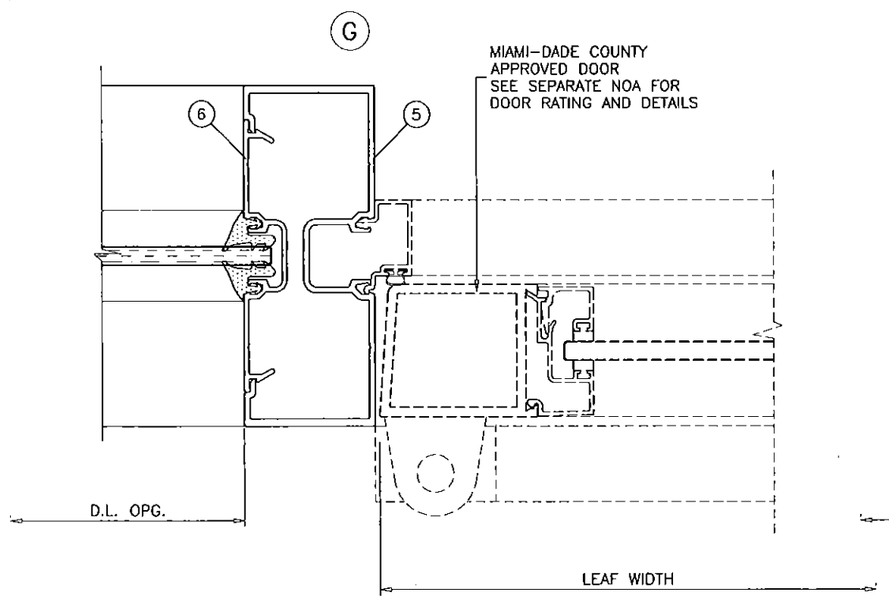

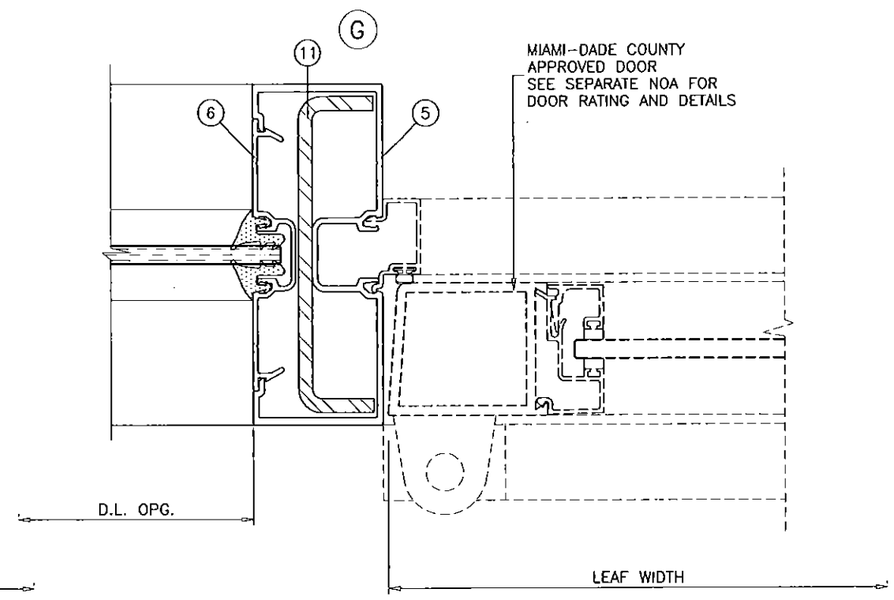

Engr: JAVAD AHMAD
CIVIL
FLA. PE # 70592
C.A.N. 3538

NOV 03 2014

PRODUCT REVISED
as complying with the Florida
Building Code
Acceptance No 14-1112.05
Expiration Date March 24, 2016
By Mamud Pera
Miami Dade Product Control

AL-FAROOQ CORPORATION
ENGINEERS & PRODUCT DEVELOPMENT
1235 S.W. 87 AVE
MIAMI, FLORIDA 33174
TEL. (305) 264-8100 FAX. (305) 262-6978
STORE\W05-11SM

SERIES SM-45 ALUMINUM STOREFRONT SYSTEM (N.I.)

Aldora Aluminum & Glass Products, Inc.
11500 MIRAMAR PARKWAY SUITE 300
MIRAMAR, FL. 33025
TEL. (305) 888-6288 FAX. (305) 888-6289

revisions:

no	date	by	description
B	01.25.12		GENERAL REVISION
C	08.12.13		MANUF. NAME REV.
D	12.09.13		MANUF. ADDRESS REV.
E	10.24.14		NO CHANGE THIS SHEET

date: 03-01-05
scale: 1/2" = 1"
dr. by: HAMID
chk. by:

drawing no.
W05-11

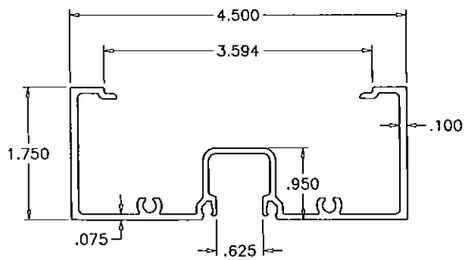

① FRAME HEAD

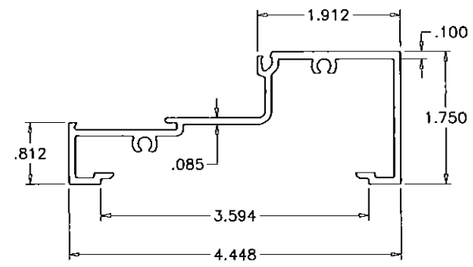

② FRAME HORIZONTAL/SILL

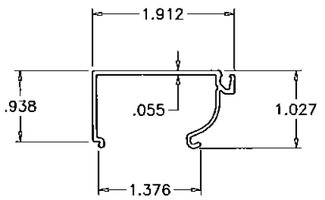

④ GLAZING STOP

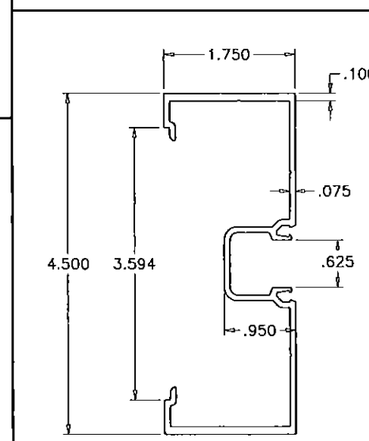

⑤ FRAME JAMB/MULLION

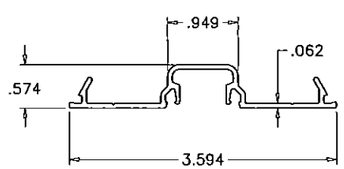

⑥ POCKET FILLER

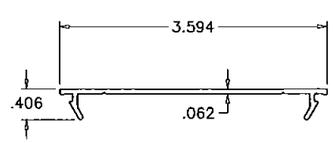

③ SNAP IN COVER

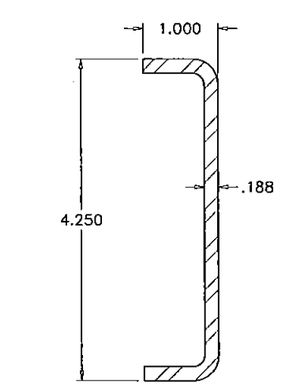

⑪ STEEL REINFORCING
36 KSI MIN.

ITEM NO.	PART NUMBER	QUANTITY	DESCRIPTION	MATERIAL	MANF./SUPPLIER/REMARKS
1	SMI-113	AS REQD.	FRAME HEAD	6063-T6	-
2	SMI-114	AS REQD.	FRAME HORIZONTAL/SILL	6063-T6	-
3	SMI-118	AS REQD.	SNAP IN COVER, 2-1/2" LONG	6063-T6	-
4	SMI-116	AS REQD.	GLAZING STOP	6063-T5	-
5	SMI-110	AS REQD.	FRAME JAMB/MULLION	6063-T6	-
6	SMI-117	AS REQD.	POCKET FILLER	6063-T6	-
7	-	-	-	-	-
8	SMI-G04	AS REQD.	GLAZING GASKET (DUROMETER 70±5)	EPDM	FRANK LOWE RUBBER
9	SMI-45	AS REQD.	SETTING BLOCK AT 1/4" POINTS (DUROMETER 85±5)	EPDM	1/2" X 1/2" X 4" LONG
10	#12 X 1-1/2"	2/ CORNER	ASSEMBLY SCREWS	STEEL	HEX H SELF DRILLING
11	-	OPTIONAL	REINFORCING CHANNEL	STEEL	4-1/4" X 1" X 3/16" THK.

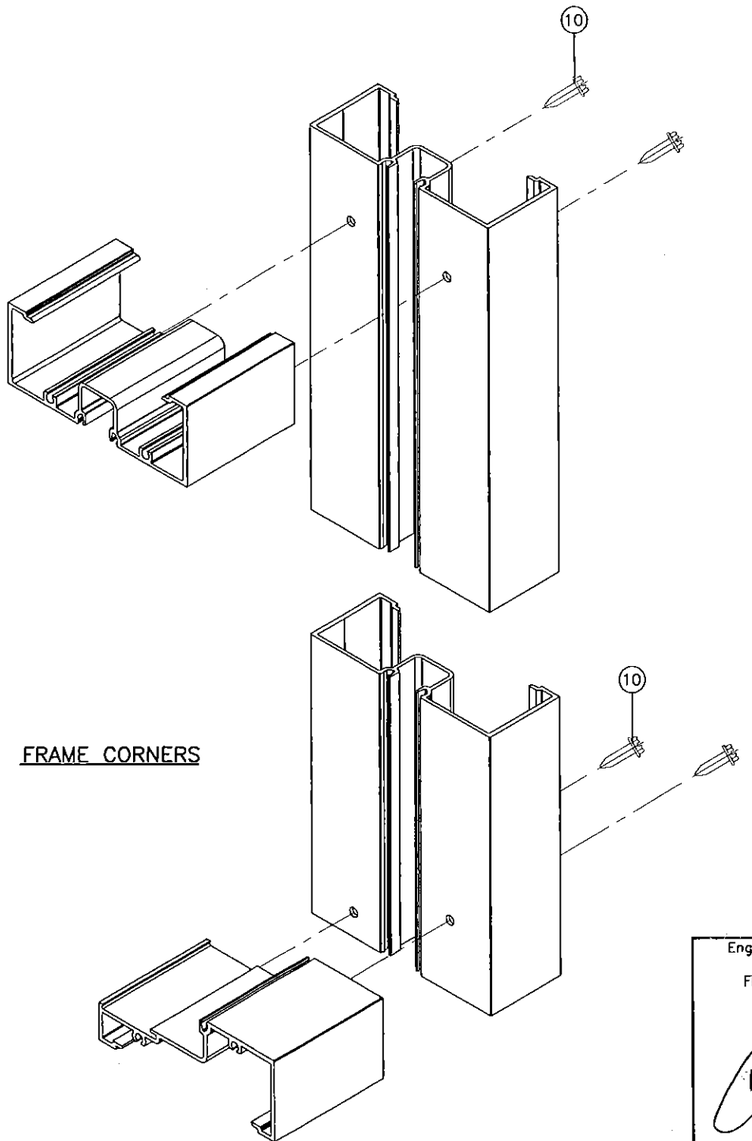

FRAME CORNERS

Engr: JAVAD AHMAD
CIVIL
FLA. PE # 70592
C.A.N. 3538

NOV 03 2014

PRODUCT REVISED
as complying with the Florida
Building Code
Acceptance No 14-1112.05
Expiration Date March 24, 2016
By Manuel Perez
Miami-Dade Product Control

AL-FAROOQ CORPORATION
ENGINEERS & PRODUCT DEVELOPMENT
1235 S.W. 87 AVE
MIAMI, FLORIDA 33174
TEL (305) 264-8100 FAX. (305) 262-6978

STORE\W05-11SM

SERIES SM-45 ALUMINUM STOREFRONT SYSTEM (N.I.)

Aldora Aluminum & Glass Products, Inc.
11500 MIRAMAR PARKWAY SUITE 300
MIRAMAR, FL. 33025
TEL. (305) 888-6288 FAX. (305) 888-6289

revisions:			
no	date	by	description
A	10.08.10		GENERAL REVISION
B	01.25.12		GENERAL REVISION
C	08.12.13		MANUF. NAME REV.
D	12.09.13		MANUF. ADDRESS REV.
E	10.24.14		UPDATED TO 2014 FBC

date: 03-01-05	scale: 1/2" = 1"	dr. by: HAMID	chk. by:

drawing no.
W05-11

sheet 11 of 11