MIAMI-DADE COUNTY
DEPARTMENT OF REGULATORY AND ECONOMIC RESOURCES (RER)
BOARD AND CODE ADMINISTRATION DIVISION

MIAMI-DADE COUNTY
PRODUCT CONTROL SECTION
11805 SW 26 Street, Room 208
Miami, Florida 33175-2474
T (786) 315-2590 F (786) 315-2599
www.miamidade.gov/economy

NOTICE OF ACCEPTANCE (NOA)

Super Sky Products Enterprises, LLC
10301 North Enterprise Drive
Mequon, Wisconsin 53092

SCOPE:
This NOA is being issued under the applicable rules and regulations governing the use of construction materials. The documentation submitted has been reviewed and accepted by Miami-Dade County RER- Product Control Section to be used in Miami Dade County and other areas where allowed by the Authority Having Jurisdiction (AHJ).

This NOA shall not be valid after the expiration date stated below. The Miami-Dade County Product Control Section (In Miami Dade County) and/or the AHJ (in areas other than Miami Dade County) reserve the right to have this product or material tested for quality assurance purposes. If this product or material fails to perform in the accepted manner, the manufacturer will incur the expense of such testing and the AHJ may immediately revoke, modify, or suspend the use of such product or material within their jurisdiction. RER reserves the right to revoke this acceptance, if it is determined by Miami-Dade County Product Control Section that this product or material fails to meet the requirements of the applicable building code.

This product is approved as described herein, and has been designed to comply with the High Velocity Hurricane Zone of the Florida Building Code.

DESCRIPTION: Standard Tubular Skylight System – Large and Small Missile Impact

APPROVAL DOCUMENT: Drawing No. 960209, titled " Super Sky's Standard Tubular Skylight Glazing System ", sheets B, B1, B1A, B2, B2A, B3, and B4 of 7, prepared by David S. Barron, P.E., last revision #6 dated November 14, 2002 bearing the Miami-Dade County Product Control Revision stamp with the Notice of Acceptance number and the expiration date by the Miami-Dade County Product Control Section.

MISSILE IMPACT RATING: Large and Small Missile Impact Resistant

LABELING: Each unit shall bear a permanent label with the manufacturer's name or logo, city, state and the following statement: "Miami-Dade County Product Control Approved", unless otherwise noted herein.

RENEWAL of this NOA shall be considered after a renewal application has been filed and there has been no change in the applicable building code negatively affecting the performance of this product.

TERMINATION of this NOA will occur after the expiration date or if there has been a revision or change in the materials, use, and/or manufacture of the product or process. Misuse of this NOA as an endorsement of any product, for sales, advertising or any other purposes shall automatically terminate this NOA. Failure to comply with any section of this NOA shall be cause for termination and removal of NOA.

ADVERTISEMENT: The NOA number preceded by the words Miami-Dade County, Florida, and followed by the expiration date may be displayed in advertising literature. If any portion of the NOA is displayed, then it shall be done in its entirety.

INSPECTION: A copy of this entire NOA shall be provided to the user by the manufacturer or its distributors and shall be available for inspection at the job site at the request of the Building Official.

This NOA **revises NOA # 13-1007.12** and consists of this page 1, evidence submitted pages E-1, E-2, E-3, & E-4 as well as approval document mentioned above.
The submitted documentation was reviewed by **Helmy A. Makar, P.E., M.S.**

MIAMI-DADE COUNTY APPROVED

Helmy A. Makar
05/12/2016

NOA No. 15-1124.05
Expiration Date: 11/18/2018
Approval Date: 05/12/2016

Super Sky Products Enterprises, LLC

NOTICE OF ACCEPTANCE: EVIDENCE SUBMITTED

1. EVIDENCE SUBMITTED UNDER PREVIOUS APPROVAL # 99-0610.02

A. DRAWINGS

1. *Drawing No. 960209, titled "Super Sky's Standard Tubular Skylight System", prepared by David S. Barron, P.E., last revised on March 3, 1999, sheets B, B1, B1A, B2, B2A, B3, and B4 of 7, signed and sealed by David S. Barron, P.E.*

B. TESTS

1. *Test report on Large Missile Impact Test, Cyclic Load Test and Uniform Static air Pressure Test on Super Sky's Skylight Systems, prepared by Hurricane Test Laboratory, Inc., Report No. 0161-0207-99, dated 02/16/99, signed and sealed by Timothy S. Marshall, P.E.*

C. CALCULATIONS

1. *Calculation titled "Super Sky Products, Inc. Product Approval Mock-up Testing, PA 201-94, PA 202-94 & PA 203-94, Large Missile Test", dated march 7, 1998, revised April 3, 1999, pages 1 through 19 of 19, prepared by David S. Barron, P.E., signed and sealed by David S. Barron, P.E.*

D. MATERIAL CERTIFICATIONS

1. *Mill Certified Test Report issued by Viracon, dated 03/10/99, with the glass strength analysis by Jeffrey D. Guanato.*
2. *The Die Drawing Numbers D1 through D9 of 9, by Super Sky Products, Inc.*

2. EVIDENCE SUBMITTED UNDER PREVIOUS APPROVAL # 02-1009.05

A. DRAWINGS

1. *Drawing No. 960209, titled " Super Sky's Standard Tubular Skylight Glazing System ", sheets B, B1, B1A, B2, B2A, B3, and B4 of 7, prepared by David S. Barron, P.E., last revision #6 dated November 14, 2002 signed and sealed by David S. Barron, P.E.*

B. TESTS

1. *None.*

C. CALCULATIONS

1. *None.*

D. MATERIAL CERTIFICATIONS

1. *None.*

Helmy A. Makar, P.E., M.S.
Product Control Section Supervisor
NOA No. 15-1124.05
Expiration Date: 11/18/2018
Approval Date: 05/12/2016

NOTICE OF ACCEPTANCE: EVIDENCE SUBMITTED

3. EVIDENCE SUBMITTED UNDER PREVIOUS APPROVAL #07-1017.07

A. DRAWINGS

1. None.

B. TESTS

1. None.

C. CALCULATIONS

1. None.

D. QUALITY ASSURANCE

1. By Miami-Dade County Building Code Compliance Office.

E. MATERIAL CERTIFICATIONS

1. None.

4. EVIDENCE SUBMITTED UNDER PREVIOUS APPROVAL # 08-1114.14

A. DRAWINGS

1. None.

B. TESTS

1. Test report on Large Missile Impact Test, Cyclic Load Test and Uniform Static air Pressure Test on Super Sky's Skylight Systems, prepared by Hurricane Test Laboratory, Inc., Report No. 0161-0609-08, dated 10/28/08, signed and sealed by Vinu J. Abraham, P.E.

C. CALCULATIONS

1. None.

D. QUALITY ASSURANCE

1. By Miami-Dade County Building Code Compliance Office.

E. MATERIAL CERTIFICATIONS

1. None.

Helmy A. Makar, P.E., M.S.
Product Control Section Supervisor
NOA No. 15-1124.05
Expiration Date: 11/18/2018
Approval Date: 05/12/2016

NOTICE OF ACCEPTANCE: EVIDENCE SUBMITTED

5. EVIDENCE SUBMITTED UNDER PREVIOUS APPROVAL # 11-0811.06

A. DRAWINGS

1. None.

B. TESTS

1. None.

C. CALCULATIONS

1. None.

D. QUALITY ASSURANCE

1. By Miami-Dade County Department of Permitting, Environment, and Regulatory Affairs.

E. MATERIAL CERTIFICATIONS

1. None.

F. OTHERS

1. Letter of Compliance with the Florida Building Code, 2010 Edition, issued by Mr. David S. Barron, P.E., dated Feb. 10, 2012, signed and sealed by Mr. David S. Barron, P.E.

2. Bill of sales Agreement.

6. EVIDENCE SUBMITTED UNDER PREVIOUS APPROVAL # 13-1007.12

A. DRAWINGS

1. None.

B. TESTS

1. None.

C. CALCULATIONS

1. None.

D. QUALITY ASSURANCE

1. By Miami-Dade County Department of Regulatory and Economic Resources (RER).

E. MATERIAL CERTIFICATIONS

1. None.

F. OTHERS

1. Letter of Compliance with the Florida Building Code, 2010 Edition, issued by Mr. David S. Barron, P.E., dated August 20, 2013, signed and sealed by Mr. David S. Barron, P.E.

Helmy A. Makar, P.E., M.S.
Product Control Section Supervisor
NOA No. 15-1124.05
Expiration Date: 11/18/2018
Approval Date: 05/12/2016

NOTICE OF ACCEPTANCE: EVIDENCE SUBMITTED

7. NEW EVIDENCE SUBMITTED

A. DRAWINGS

1. None.

B. TESTS

1. None.

C. CALCULATIONS

1. None.

D. QUALITY ASSURANCE

1. By Miami-Dade County Department of Regulatory and Economic Resources (RER).

E. MATERIAL CERTIFICATIONS

1. None.

F. OTHERS

1. Letter of Compliance with the Florida Building Code, 2014 Edition, issued by Mr. David S. Barron, P.E., dated November 05, 2015, signed and sealed by Mr. David S. Barron, P.E.

Helmy A. Makar, P.E., M.S.
Product Control Section Supervisor
NOA No. 15-1124.05
Expiration Date: 11/18/2018
Approval Date: 05/12/2016

SUPER SKY'S STANDARD TUBULAR SKYLIGHT SYSTEM

1) SYSTEM DESCRIPTION: SUPER SKY'S STANDARD TUBULAR SKYLIGHT GLAZING SYSTEM CONSISTS OF AN EXTRUDED ALUMINUM STRUCTURAL FRAME (6061-T6), CUSTOM ENGINEERED TO SUIT A PARTICULAR PROJECT. THE EXTRUDED FRAME IS CONNECTED TOGETHER USING ALUMINUM CHANNEL CLIPS, ANCHOR PLATES, AND GUSSET PLATES, AS SHOWN ON DRAWINGS B1-B4. THE GLASS IS ATTACHED TO THE FRAME USING ALUMINUM RETAINERS (6063-T5), AND 1/4"-20 STAINLESS STEEL TORX HEAD SCREWS 6" O.C. THE SCREWS ENGAGE THE SERRATIONS IN THE ALUMINUM EXTRUSIONS BELOW. EPDM GASKETS ARE USED ON THE INTERIOR (1/8" X 1/2") AND EXTERIOR (1/4" X 3/8") TO CUSHION THE GLASS, AND A FULL SILICONE WEATHER SEAL AND SNAP-ON CAPS ARE APPLIED TO PREVENT AIR AND WATER INFILTRATION.

2) SKYLIGHT TYPES: SINCE ALMOST ALL SKYLIGHTS BUILT USING SUPER SKY'S STANDARD TUBULAR GLAZING SYSTEM ARE CUSTOM DESIGNED FOR A PARTICULAR BUILDING, VIRTUALLY NONE OF THEM ARE EXACTLY THE SAME. IN RECOGNITION OF THIS FACT, THE TEST SPECIMINS AS SHOWN ON SHEETS B1-B4 WERE DEVELOPED SO AS TO TEST THE FOUR STANDARD DETAILS USED ON MOST SKYLIGHT PROJECTS (CURB, RAFTER, CROSSBAR, AND KNEE). THE DESIGN PRESSURE, GLASS TYPE, AND GLASS SIZES WERE ALSO SELECTED TO SUIT THE MOST POSSIBLE SKYLIGHT PROJECTS.

EXAMPLES OF THESE SKYLIGHT TYPES ARE SHOWN BELOW.

PRODUCT REVISED
as complying with the Florida
Building Code
Acceptance No 11-0811.06
Expiration Date 11/18/2013
By [signature]
Miami Dade Product Control

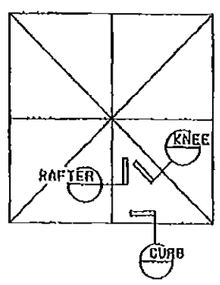

PYRAMID

PRODUCT RENEWED
as complying with the Florida
Building Code
Acceptance No 08-1114.14
Expiration Date 11/18/2013
By [signature]
Miami Dade Product Control
Division

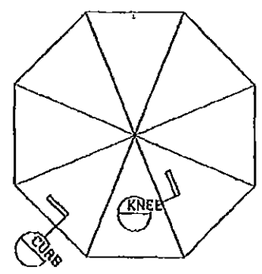

DOME

PRODUCT RENEWED
as complying with the Florida
Building Code
Acceptance No 07-1017.07
Expiration Date 11/18/2008
By [signature]
Miami Dade Product Control
Division

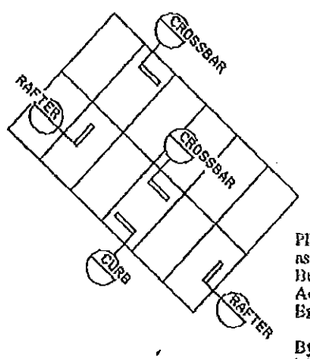

SINGLE PITCH

PRODUCT RENEWED
as complying with the Florida
Building Code
Acceptance No 13-1007.12
Expiration Date 11/18/2018
By [signature]
Miami Dade Product Control

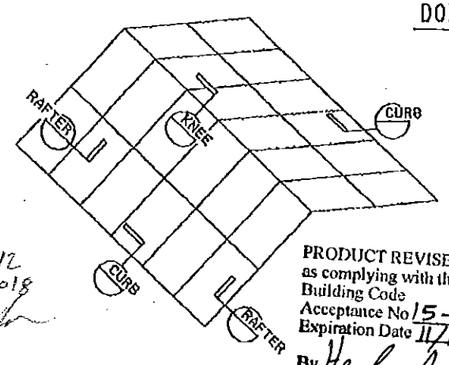

RIDGE

PRODUCT REVISED
as complying with the Florida
Building Code
Acceptance No 15-1124.05
Expiration Date 11/18/2018
By [signature]
Miami Dade Product Control

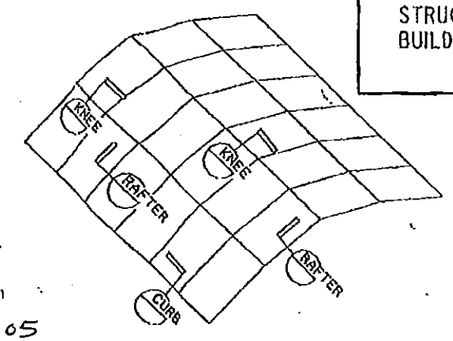

VAULT

SUPER SKY'S STANDARD TUBULAR SKYLIGHT GLAZING SYSTEM

PRODUCT APPROVAL TESTING
△6 PER TAS-201, TAS-202, TAS-203

STANDARD DETAILS TESTED:

1. CURB (SEE DETAIL 1/B2)
2. RAFTER (SEE DETAIL 3/B2)
3. CROSSBAR (SEE DETAIL 2/B2)
4. KNEE (HIP) (SEE DETAIL 1/B3)

PLEASE SEE DRAWINGS B1-B4, INCLUDING B1A AND B2A FOR COMPLETE SPECIFICATIONS OF THE MOCK-UPS TESTED.

GENERAL NOTES:

1) THIS SYSTEM IS APPROVED FOR:
DESIGN PRESSURES UP TO ± 80 PSF

2) GLASS TYPE TESTED:

9/16" CLEAR SENTRY GLASS PLUS LAMINATED BY VIRACON, INC. CONSISTING OF:

1/4" HEAT STRENGTHENED GLASS
.090" SENTRY GLASS PLUS INTERLAYER
MIAMI-DADE COUNTY PRODUCT CONTROL APPROVAL NO. 98-0608.03
1/4" HEAT STRENGTHENED GLASS

3) LARGE MISSILE IMPACT TESTED. THIS GLASS PRODUCT IS APPROVED FOR USE FROM GRADE UP TO 30', OR HIGHER IF DESIRED.

4) APPROVED UP TO A MAXIMUM LITE SIZE OF 30 SQ. FT.

5) THE ALUMINUM EXTRUSIONS TESTED WERE SIZED PER STRUCTURAL CALCULATIONS TO SUIT THE SPANS AND DESIGN PRESSURE TESTED.

6) ALUMINUM CONTACTING MATERIALS NOT CONSIDERED △6 COMPATIBLE SHALL BE PROTECTED PER SECTION 2003.8.4.2 OF THE FLORIDA BUILDING CODE, 2001 EDITION.

7) THIS APPROVAL IS LIMITED TO THE MAXIMUM AREA OF THE 9/16" LAMINATED GLASS, THE FULLY ASSEMBLED GLAZING DETAILS SYSTEM TO THE SUPPORTING RAFTERS AND THE MAXIMUM DESIGN PRESSURE SHOWN ON THESE DRAWINGS.

8) THE STRUCTURAL ADEQUACY OF THE SUPPORTING STRUCTURAL MEMBERS (CURBS, RAFTERS, PURLINS, AND ALL OTHER FRAMING MEMBERS) IS NOT PART OF THIS APPROVAL AND IT SHALL BE REVIEWED BY THE STRUCTURAL PLANS EXAMINER OF THE CORRESPONDING BUILDING DEPARTMENT.

DADE COUNTY USE

PRODUCT REVISED
as complying with the Florida
Building Code
Acceptance No 02-1009.05
Expiration Date 11/18/2007
By [signature]
Miami Dade Product Control
Division

ENGINEER STAMP

David S Barron
11-15-02

SUPER SKY PRODUCTS ENTERPRISES, LLC
10300 N. ENTERPRISE DR.
MEQUON, WISCONSIN 53092
414-242-2000

REVISIONS
△1 11/14/02 CH

PRODUCT CONTROL REF. NO. 96-0035

PROJECT
MOCK-UP -
DADE COUNTY PRODUCT APPROVAL

DADE COUNTY, FL.

ENGINEER:
DAVE BARRON CONSULTING ENG.

MEQUON, WI

TEST LABORATORY

HURRICANE TEST LAB. RIVIERA BEACH, FL

DRAWN BY	DATE
GM	03/3/99
SCALE	REVISION
---	11 DPI
PROJECT NO.	
960209	
SHEET	
B	B1-B4 B1A B2A

OF 7

THIS IS A CAD PRODUCED DRAWING DO NOT MAKE MANUAL CHANGES. 19960209B.S3

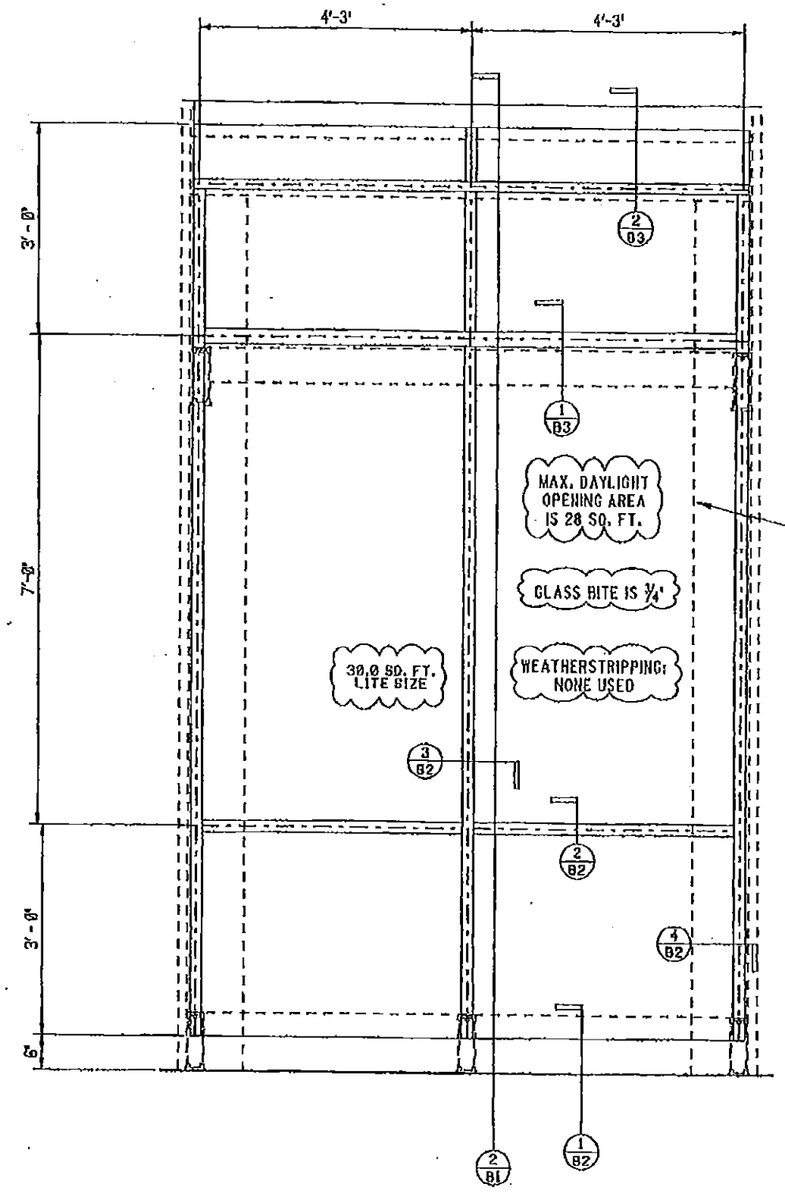

1/B1 ELEVATION (1 REQ'D)
1"=1'-0"

ALUMINUM SUPPORT FRAME BY SUPER SKY SEE DRAWINGS S1 & S2 FOR DETAILS 6 (NOT PART OF PRODUCT APPROVAL)

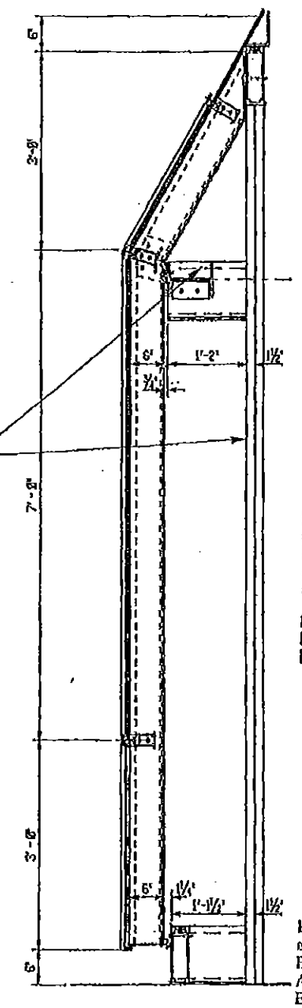

2/B1 THRU-SECTION
1"=1'-0"

PRODUCT RENEWED
as complying with the Florida Building Code
Acceptance No 07-1017.07
Expiration Date 11/18/2008
By [signature]
Miami Dade Product Control Division

PRODUCT RENEWED
as complying with the Florida Building Code
Acceptance No 08-1114.14
Expiration Date 11/18/2013
By [signature]
Miami Dade Product Control Division

PRODUCT REVISED
as complying with the Florida Building Code
Acceptance No 11-0811.06
Expiration Date 11/18/2013
By [signature]
Miami Dade Product Control

PRODUCT RENEWED
as complying with the Florida Building Code
Acceptance No 13-1007.12
Expiration Date 11/18/2018
By [signature]
Miami Dade Product Control

PRODUCT REVISED
as complying with the Florida Building Code
Acceptance No 15-1124.05
Expiration Date 11/18/2018
By [signature]
Miami Dade Product Control

DADE COUNTY USE

PRODUCT REVISED
as complying with the Florida Building Code
Acceptance No 02-1009.05
Expiration Date 11/18/2007
By [signature]
Miami Dade Product Control Division

ENGINEER STAMP

David S Barron
11-15-02

THIS IS A CAD PRODUCED DRAWING; DO NOT MAKE MANUAL CHANGES. 960209B.S3

SUPER SKY

SUPER SKY PRODUCTS ENTERPRISES, LLC
10301 N. ENTERPRISE DR.
MEQUON, WISCONSIN 53092
414-242-2000

6 11/14/02 CH

REVISIONS
1 PER SSPI 02/11/98 MEB
2 PER CALCS 03/20/98 MEB
3 PER SSPI 10/12/98 JK
4 PER SSPI 11/17/98 JK
5 AS TESTED 03/3/99 RN

PRODUCT CONTROL REF. NO. 96-0035

PROJECT
MOCK-UP - DADE COUNTY PRODUCT APPROVAL

DADE COUNTY, FL
[redacted]
ENGINEER:
DAVE BARRON CONSULTING ENG.

MEQUON, WI
[redacted]
TEST LABORATORY

TITLE
ELEVATION & THRU-SECTION

DRAWN BY: JO2	DATE: 02/14/97
SCALE: AS NOTED	1 (OP)
PROJECT NO. 960209	
SHEET B1 OF 7	

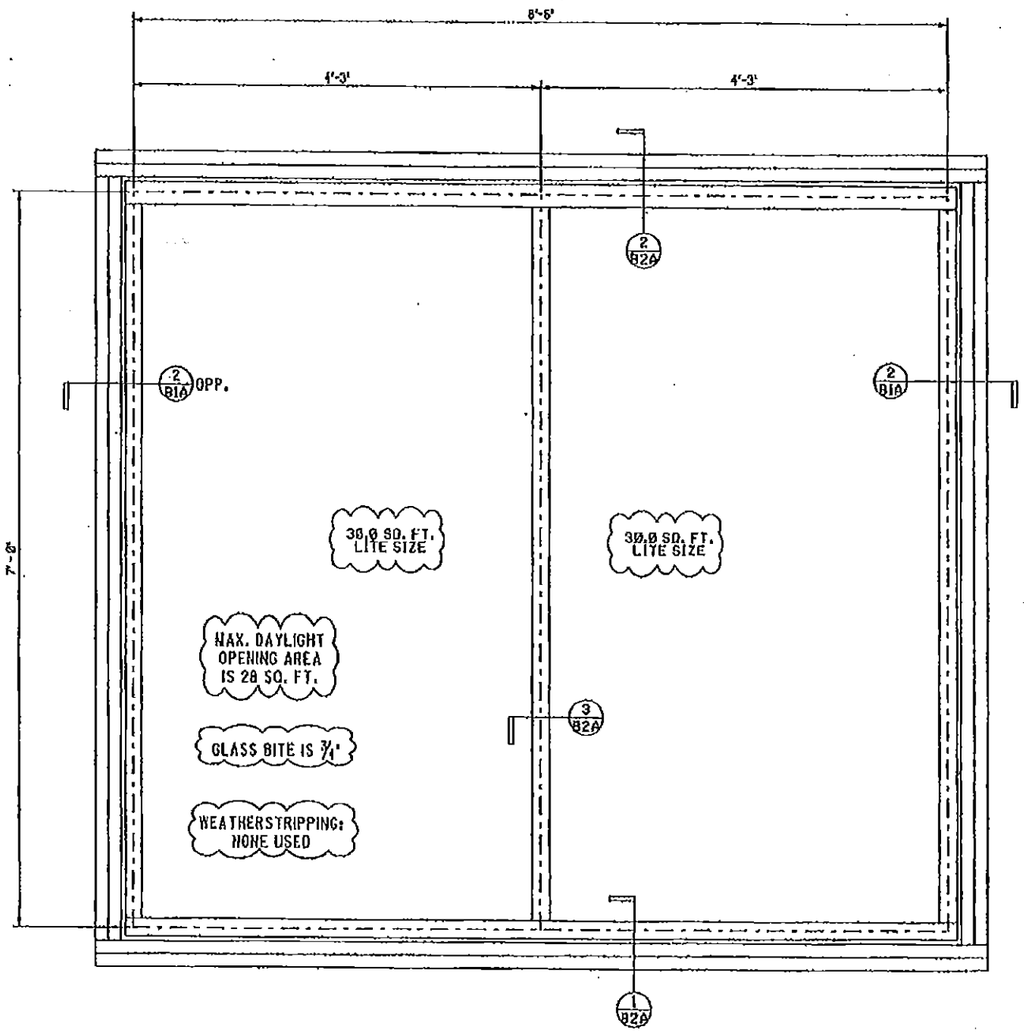

1 / B1A ELEVATION (1 REQ'D)
1½" = 1' - 0"

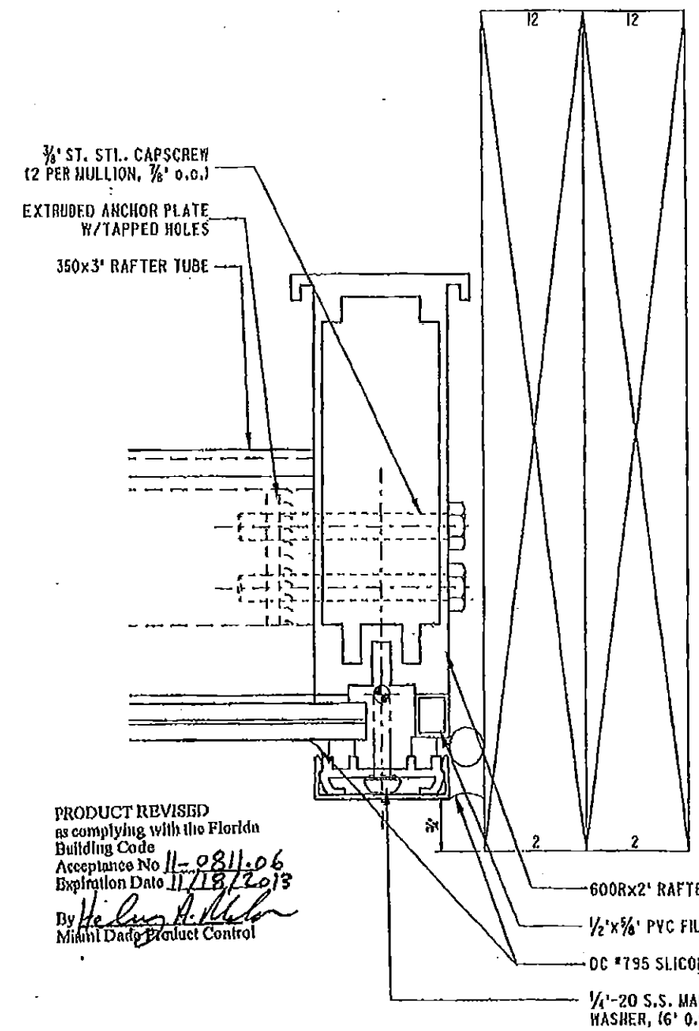

2 / B1A END RAFTER SECTION
FULL SCALE

PRODUCT REVISED
as complying with the Florida Building Code
Acceptance No 15-1124.05
Expiration Date 11/18/2018
By Helen A. Klein
Miami Dade Product Control

PRODUCT RENEWED
as complying with the Florida Building Code
Acceptance No 13-1007.12
Expiration Date 11/18/2018
By Helen A. Klein
Miami Dade Product Control

PRODUCT REVISED
as complying with the Florida Building Code
Acceptance No 11-0811.06
Expiration Date 11/18/2013
By Helen A. Klein
Miami Dade Product Control

PRODUCT RENEWED
as complying with the Florida Building Code
Acceptance No 08-1114.14
Expiration Date 11/18/2013
By Helen A. Klein
Miami Dade Product Control Division

PRODUCT RENEWED
as complying with the Florida Building Code
Acceptance No 07-1017.07
Expiration Date 11/18/2008
By Helen A. Klein
Miami Dade Product Control Division

PRODUCT REVISED
as complying with the Florida Building Code
Acceptance No 02-1009.05
Expiration Date 11/18/2007
By Helen A. Klein
Miami Dade Product Control Division

David S Barron
1-15-02

SUPER SKY

SUPER SKY PRODUCTS ENTERPRISES, LLC
10301 N. ENTERPRISE DR.
MEQUON, WISCONSIN 53092
414-242-2000

REVISIONS
6 11/14/02 CH
5 PER SSPI 10/12/98 JK
4 PER SSPI 11/17/98 JK
3 AS TESTED 03/3/99 RN

PRODUCT CONTROL REF. NO. 96-0035

PROJECT
MOCK-UP - DADE COUNTY PRODUCT APPROVAL
DADE COUNTY, FL
ENGINEER:
DAVE BARRON CONSULTING ENG.
MEQUON, WI
TEST LABORATORY

TITLE
ELEVATION & END RAFTER SECTION

DRAWN BY MEB DATE 10/02/98
SCALE AS NOTED APPROVED 1(DP)
PROJECT NO. 960209
SHEET B1A OF 7

THIS IS A CAD PRODUCED DRAWING. DO NOT MAKE MANUAL CHANGES. 960209B.S3

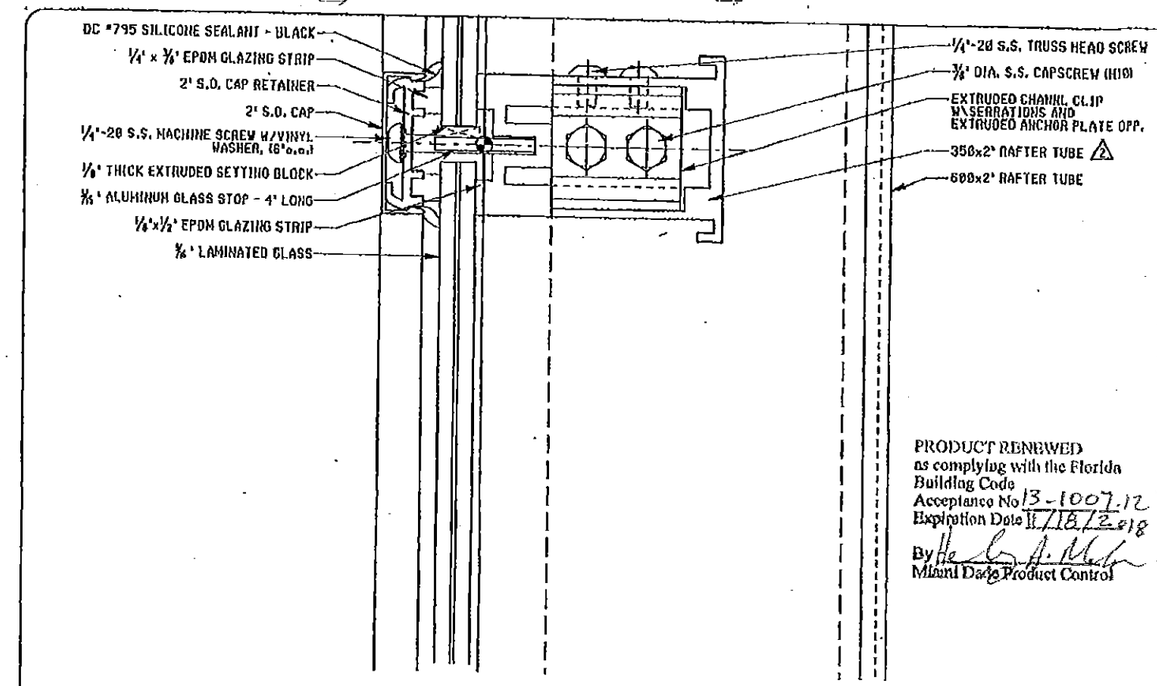

PRODUCT RENEWED
as complying with the Florida
Building Code
Acceptance No 13-1007.12
Expiration Date 11/18/2018
By
Miami Dade Product Control

2 B2 CROSSBAR SECTION
FULL SCALE

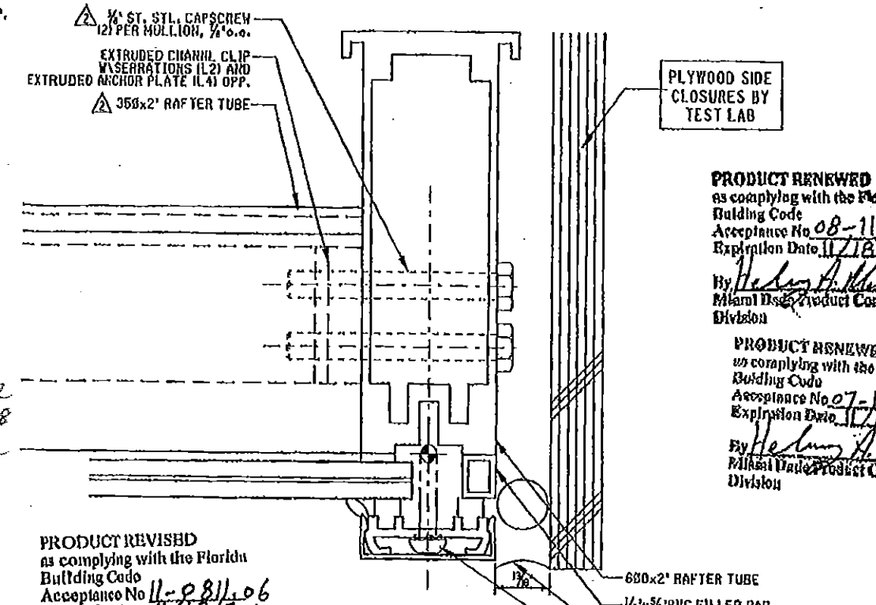

PRODUCT RENEWED
as complying with the Florida
Building Code
Acceptance No 08-1114.14
Expiration Date 11/18/2013
By
Miami Dade Product Control
Division

PRODUCT RENEWED
as complying with the Florida
Building Code
Acceptance No 07-1017.07
Expiration Date 11/18/2008
By
Miami Dade Product Control
Division

PRODUCT REVISED
as complying with the Florida
Building Code
Acceptance No 11-0811.06
Expiration Date 11/18/2013
By
Miami Dade Product Control

4 B2 VERT. END RAFTER
FULL SCALE

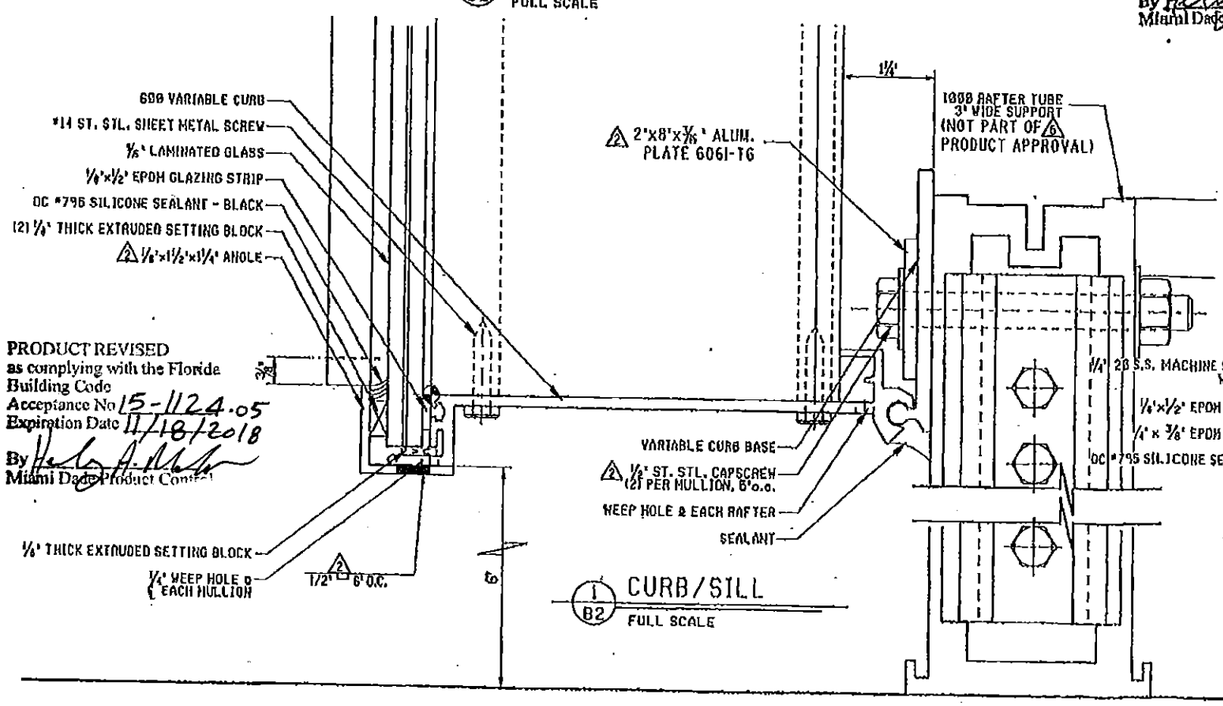

PRODUCT REVISED
as complying with the Florida
Building Code
Acceptance No 15-1124.05
Expiration Date 11/18/2018
By
Miami Dade Product Control

1 B2 CURB/SILL
FULL SCALE

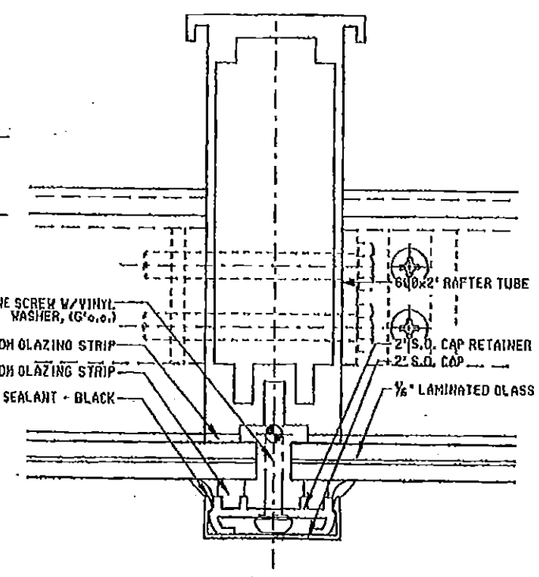

3 B2 VERT. RAFTER
FULL SCALE

DADE COUNTY USE

PRODUCT REVISED
as complying with the Florida
Building Code
Acceptance No 02-1009.05
Expiration Date 11/18/2007
By
Miami Dade Product Control
Division

ENGINEER STAMP

David D Barron
11-15-02

THIS IS A CAD PRODUCED DRAWING
DO NOT MAKE MANUAL CHANGES.

960209B.S3

SUPER SKY

SUPER SKY PRODUCTS ENTERPRISES, LLC
10301N. ENTERPRISE DR.
MEQUON, WISCONSIN 53092
414-242-2010

6 11/14/02 CH

REVISIONS
1 PER SSPI 02/11/98 MEB
2 PER CALCS 03/20/98 MEB
3 PER SSPI 10/12/98 JK
4 PER SSPI 11/17/98 JK
5 AS TESTED 03/3/99 RN

PRODUCT CONTROL REF. NO. 96-0035

PROJECT
MOCK-UP - DADE COUNTY PRODUCT APPROVAL

DADE COUNTY, FL

ENGINEER:
DAVE BARRON CONSULTING ENG.

MEQUON, WI

TEST LABORTORY

TITLE
SECTION DETAILS

DRAWN JG2 DATE 02/14/97

SCALE FULL APPROVED (TOP)

PROJECT NO. 960209

SHEET B2

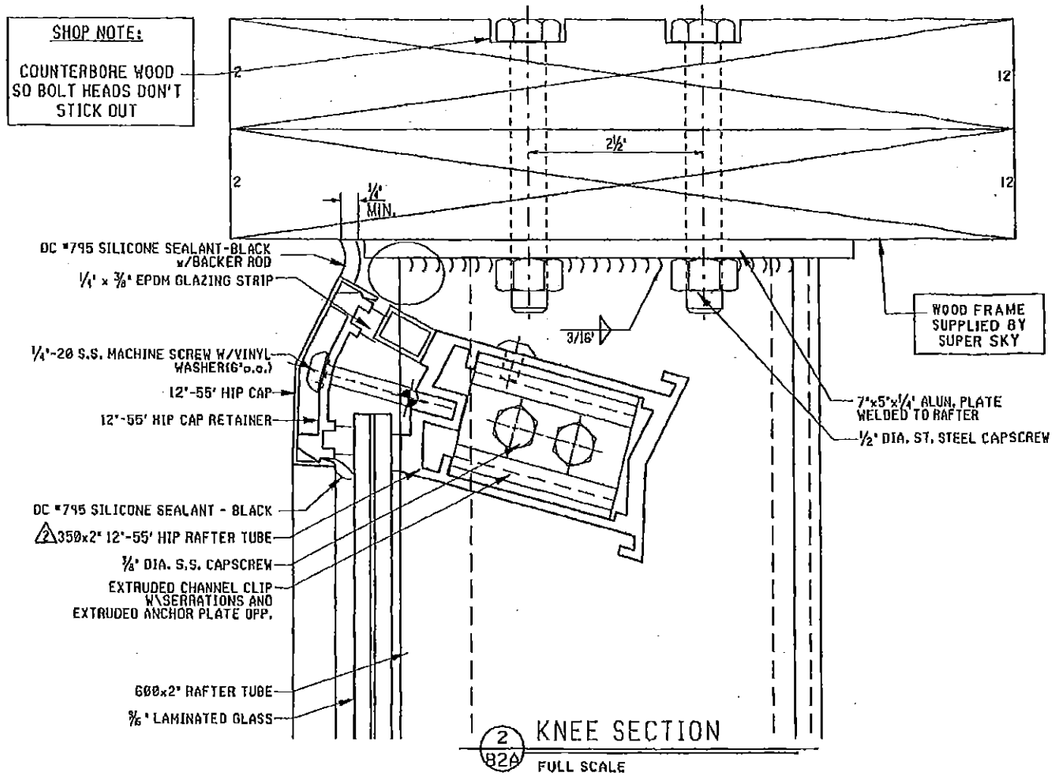

2 / B2A KNEE SECTION
FULL SCALE

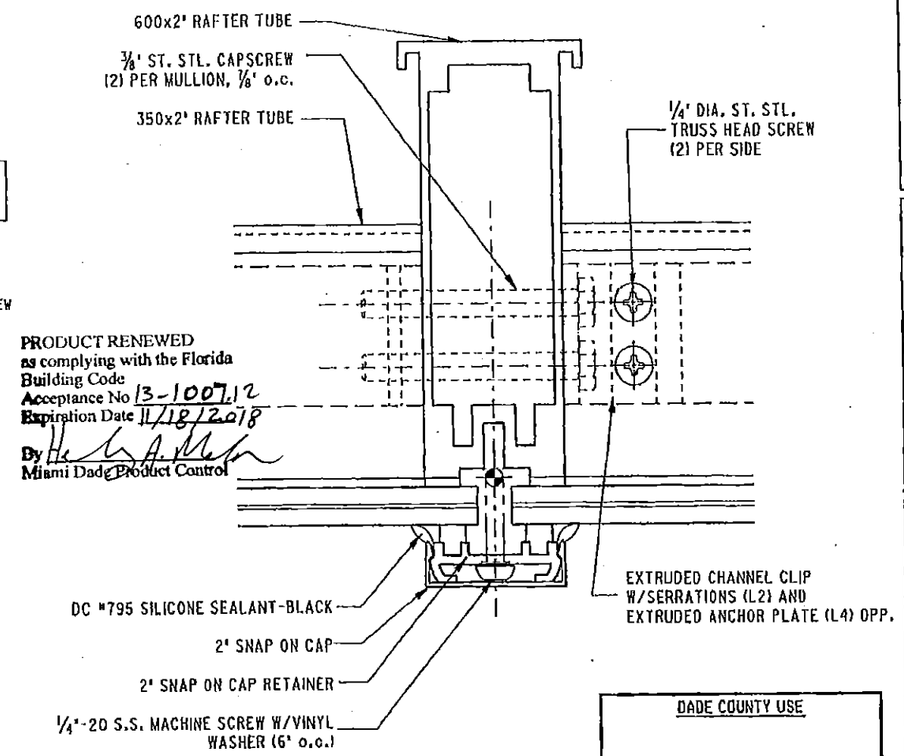

3 / B2A RAFTER SECTION
FULL SCALE

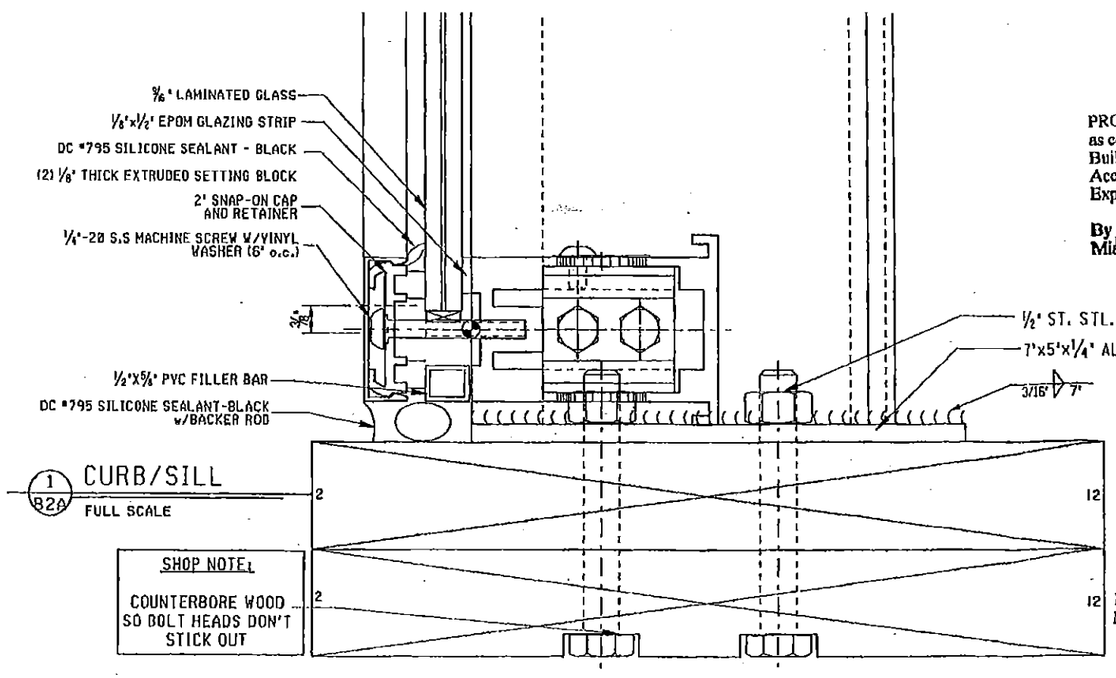

1 / B2A CURB/SILL
FULL SCALE

PRODUCT RENEWED
as complying with the Florida Building Code
Acceptance No 13-1007.12
Expiration Date 11/18/2018
By Helen A. Klein
Miami Dade Product Control

PRODUCT REVISED
as complying with the Florida Building Code
Acceptance No 11-0811.06
Expiration Date 11/18/2013
By Helen A. Klein
Miami Dade Product Control

PRODUCT RENEWED
as complying with the Florida Building Code
Acceptance No 07-1017.07
Expiration Date 11/18/2008
By Helen A. Klein
Miami Dade Product Control Division

PRODUCT RENEWED
as complying with the Florida Building Code
Acceptance No 08-1114.14
Expiration Date 11/18/2013
By Helen A. Klein
Miami Dade Product Control Division

PRODUCT REVISED
as complying with the Florida Building Code
Acceptance No 15-1124.05
Expiration Date 11/18/2018
By Helen A. Klein
Miami Dade Product Control

DADE COUNTY USE

PRODUCT REVISED
as complying with the Florida Building Code
Acceptance No 02-1009.05
Expiration Date 11/18/2007
By Helen A. Klein
Miami Dade Product Control Division

ENGINEER STAMP

David J. Barron
11-15-02

SUPER SKY PRODUCTS ENTERPRISES, LLC
10301 N. ENTERPRISE DR.
MEQUON, WISCONSIN 53092
414-242-2000

REVISIONS

6 11/14/02 CH
5 PER SSPI 10/12/98 JK
4 PER SSPI 11/17/98 JK
3 AS TESTED 03/3/99 RN

PRODUCT CONTROL REF. NO. 96-0035

PROJECT
MOCK-UP - DADE COUNTY PRODUCT APPROVAL

DADE COUNTY, FL

ENGINEER:
DAVE BARRON CONSULTING ENG.

MEQUON, WI

TEST LABORATORY

TITLE
KNEE, SILL, & RAFTER SECTIONS

DRAWN BY	DATE
MEB	10/02/98
SCALE	APPROVAL
FULL	1(OP)
PROJECT NO.	
960209	

SHEET B2A OF 7

THIS IS A CAD PRODUCED DRAWING; DO NOT MAKE MANUAL CHANGES.

960209B.S3

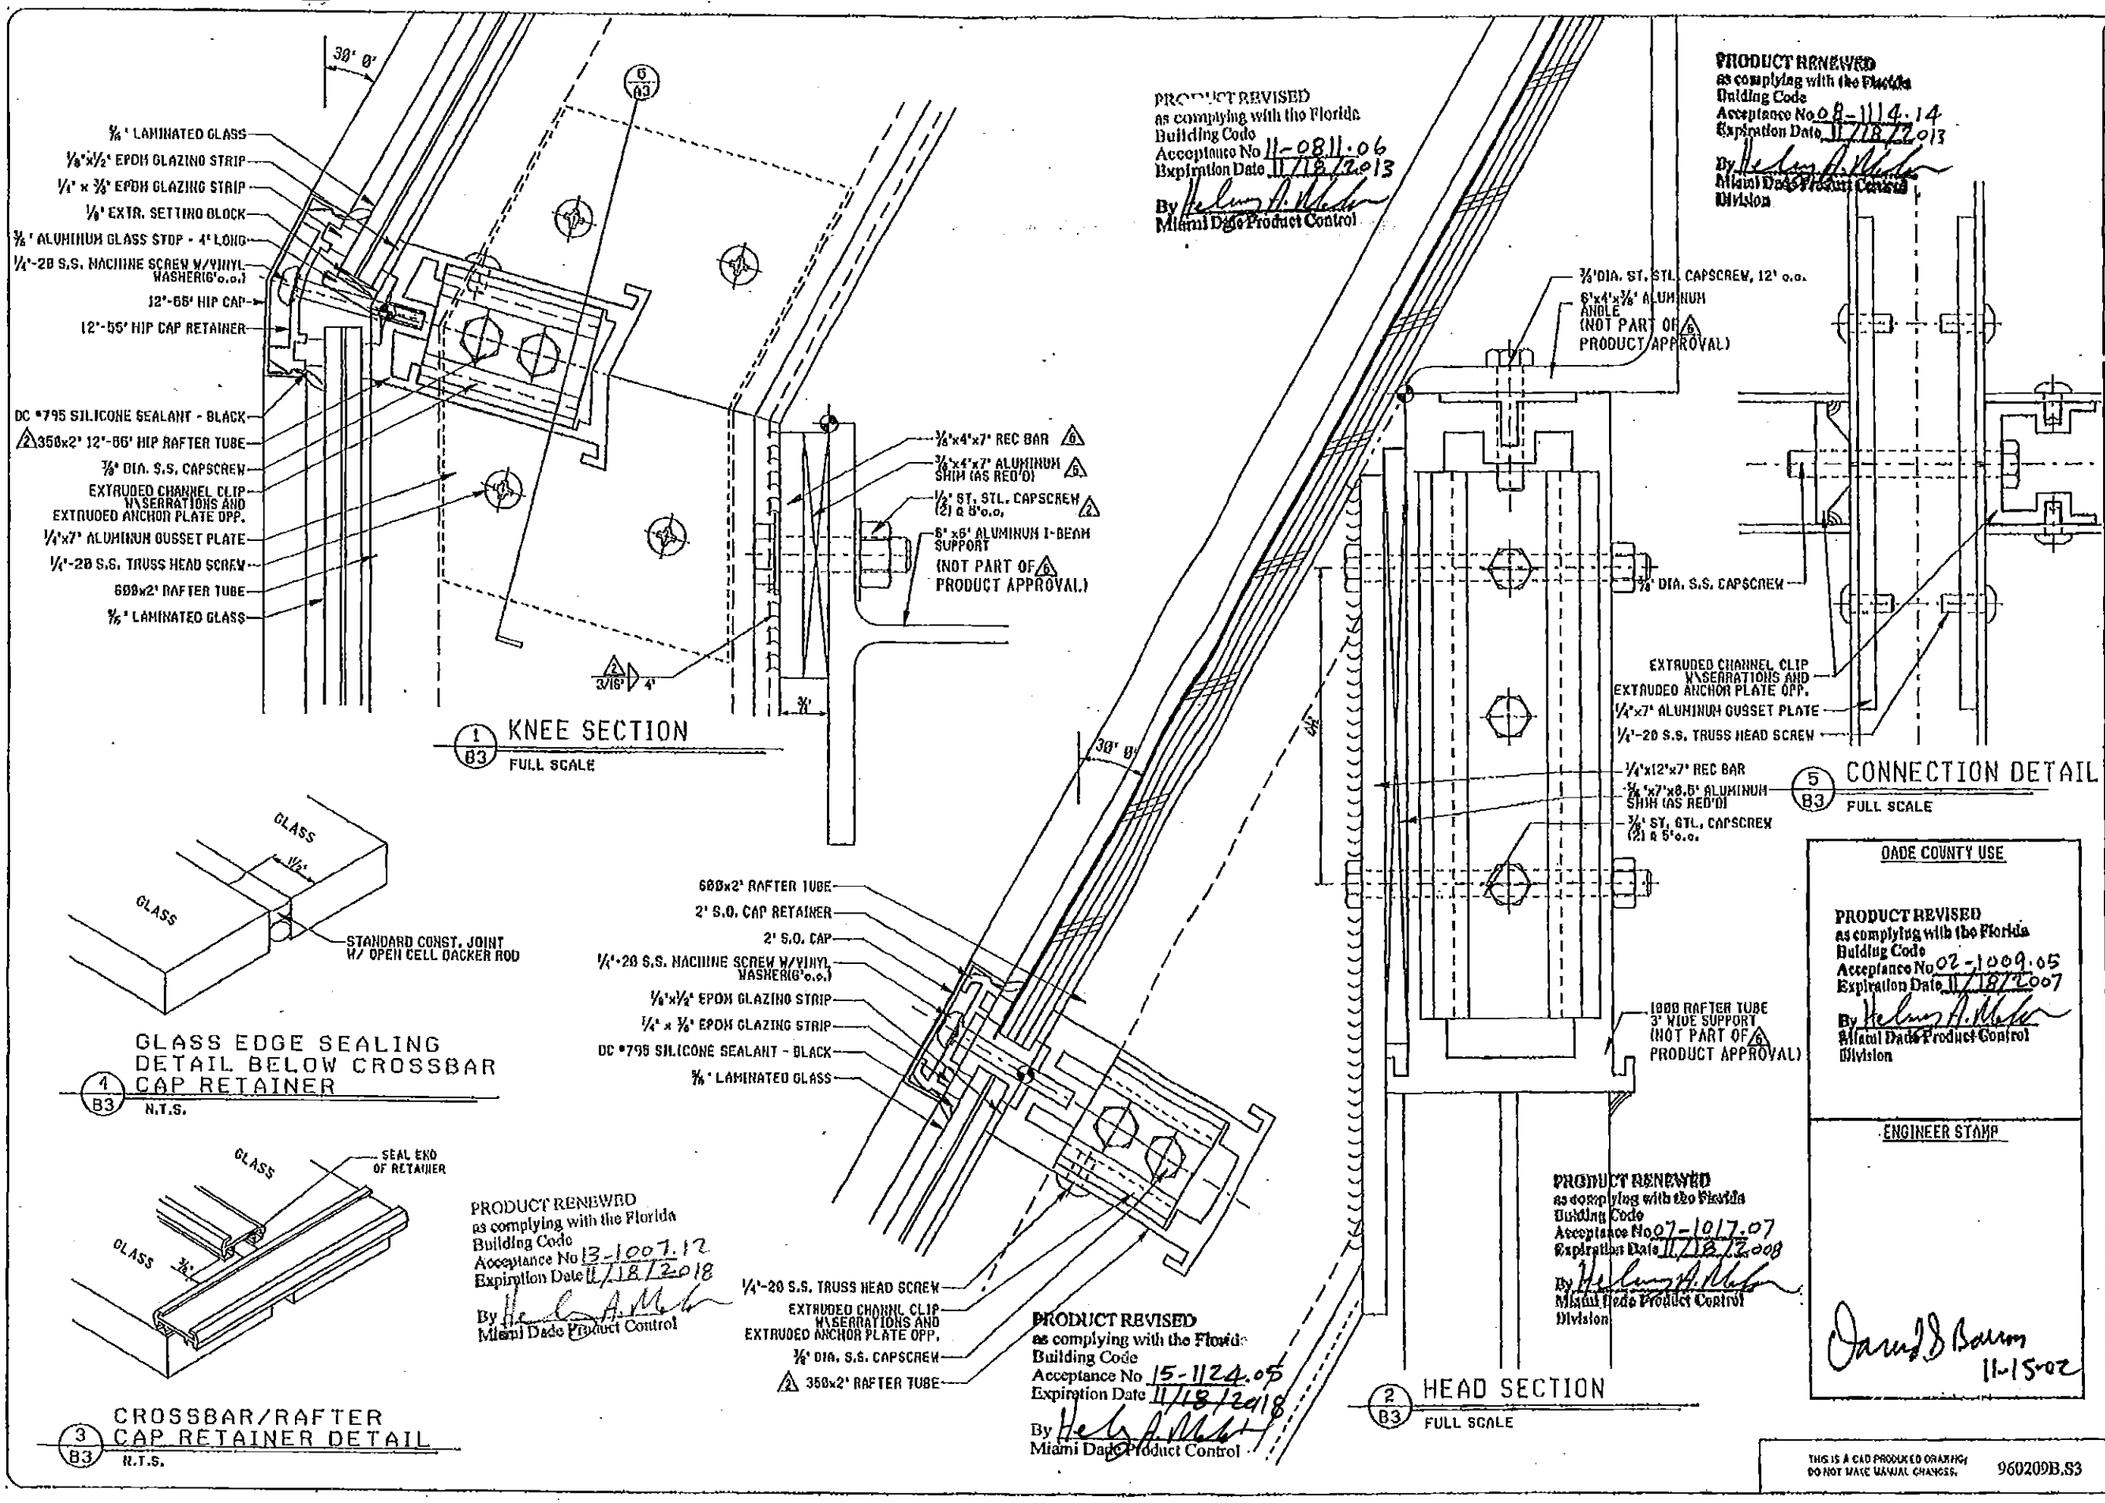

PRODUCT REVISED
as complying with the Florida Building Code
Acceptance No 11-0811.06
Expiration Date 11/18/2013
By Helen A. Miller
Miami Dade Product Control

PRODUCT RENEWED
as complying with the Florida Building Code
Acceptance No 08-1114.14
Expiration Date 11/18/2013
By Helen A. Miller
Miami Dade Product Control Division

PRODUCT RENEWED
as complying with the Florida Building Code
Acceptance No 13-1007.12
Expiration Date 11/18/2018
By Helen A. Miller
Miami Dade Product Control

PRODUCT REVISED
as complying with the Florida Building Code
Acceptance No 15-1124.05
Expiration Date 11/18/2018
By Helen A. Miller
Miami Dade Product Control

PRODUCT RENEWED
as complying with the Florida Building Code
Acceptance No 07-1017.07
Expiration Date 11/18/2008
By Helen A. Miller
Miami Dade Product Control Division

DADE COUNTY USE

PRODUCT REVISED
as complying with the Florida Building Code
Acceptance No 02-1009.05
Expiration Date 11/18/2007
By Helen A. Miller
Miami Dade Product Control Division

ENGINEER STAMP

David B Barron
11-15-02

THIS IS A CAD PRODUCED DRAWING; DO NOT MAKE MANUAL CHANGES.

960209B.S3

SUPER SKY PRODUCTS ENTERPRISES, LLC
10300N. ENTERPRISE DR.
MEQUON, WISCONSIN 53092
414-242-2000

4 11/14/02 CH

REVISIONS
1 PER SSPI 02/11/98 MEB
2 PER CALCS 03/26/98 MEB
3 PER SSPI 10/12/98 JK
4 PER SSPI 11/17/98 JK
5 AS TESTED 03/3/99 RN

PRODUCT CONTROL REF. NO. 96-0035

PROJECT
MOCK-UP - DADE COUNTY PRODUCT APPROVAL

DADE COUNTY, FL
[redacted]
ENGINEER
DAVE BARRON CONSULTING ENG.

MEQUON, WI
[redacted]
TEST LABORTORY

TITLE
SECTION DETAILS

DRAWN BY MM DATE 02/14/97
SCALE 1 (DP)
DRAWING NO. 960209
SHEET B3 OF 7

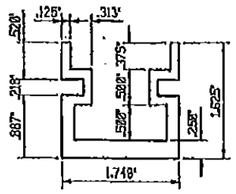

SUMMARY OF PROPERTIES

Centre of Mass (0.87,0.574716,0)
Surface area 1.8184 inch **2
Moment about X axis 0.229561 inch **4
Moment about Y axis 0.408868 inch **4
Polar moment 0.638429 inch **4
Principal Axes Rotation Angle = 0°-0'
Radii of gyration:
Polar 0.790586 inch
X axis 0.47488 inch
Y axis 0.632072 inch

Weight Per Linear Foot 1.191528 lbs
Aluminum Alloy 6061-T6

CHANNEL CLIP
FULL SCALE

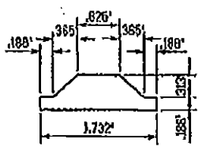

SUMMARY OF PROPERTIES

Centre of Mass (0.866,0.286784,0)
Surface area 0.636642 inch **2
Moment about X axis 0.011068 inch **4
Moment about Y axis 0.118198 inch **4
Polar moment 0.122866 inch **4
Principal Axes Rotation Angle = -0°-0'
Radii of gyration:
Polar 0.438218 inch
X axis 0.136642 inch
Y axis 0.41637 inch

Weight Per Linear Foot 0.743781 lbs
Aluminum Alloy 6061-T6

ANCHOR PLATE
FULL SCALE

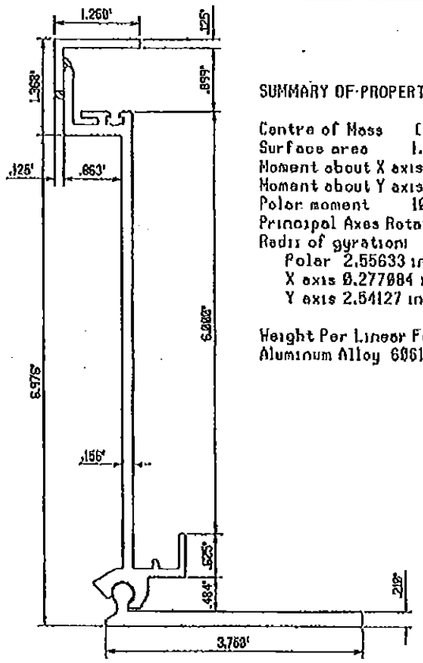

SUMMARY OF PROPERTIES

Centre of Mass (-1.35900,-0.607398,0)
Surface area 1.67688 inch **2
Moment about X axis 0.128744 inch **4
Moment about Y axis 10.8294 inch **4
Polar moment 10.9581 inch **4
Principal Axes Rotation Angle = -85°-23'
Radii of gyration:
Polar 2.55633 inch
X axis 0.277884 inch
Y axis 2.54127 inch

Weight Per Linear Foot 1.961950 lbs
Aluminum Alloy 6061-T6 △5

600 VARIABLE CURB
FULL SCALE

PRODUCT REVISED
as complying with the Florida
Building Code
Acceptance No 11-0811.06
Expiration Date 11/18/2013
By [signature]
Miami Dade Product Control

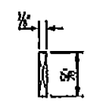

1/8"x5/8"x4' LONG SILICONE SETTING BLOCK
FULL SCALE

TYPE II SILICONE RUBBER

HARDNESS..... (SHORE A) 80 + 5 DUROMETER
COLOR..... BLACK

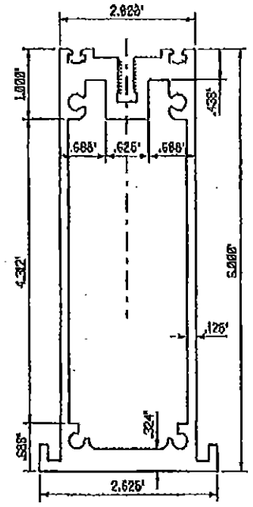

SUMMARY OF PROPERTIES

Centre of Mass (1.31252,3.04030,0)
Surface area 3.25237 inch **2
Moment about X axis 1.90402 inch **4
Moment about Y axis 16.8859 inch **4
Polar moment 18.0699 inch **4
Principal Axes Rotation Angle = 90°-0'
Radii of gyration:
Polar 2.40071 inch
X axis 0.781039 inch
Y axis 2.27857 inch

Weight Per Linear Foot 3.805273 lbs
Aluminum Alloy 6061-T6

600 RAFTER TUBE
FULL SCALE

PRODUCT RENEWED
as complying with the Florida
Building Code
Acceptance No 08-1114.14
Expiration Date 11/18/2013
By [signature]
Miami Dade Product Control
Division

PRODUCT RENEWED
as complying with the Florida
Building Code
Acceptance No 07-1017.07
Expiration Date 11/18/2008
By [signature]
Miami Dade Product Control
Division

PRODUCT RENEWED
as complying with the Florida
Building Code
Acceptance No 13-1007.12
Expiration Date 11/18/2018
By [signature]
Miami Dade Product Control

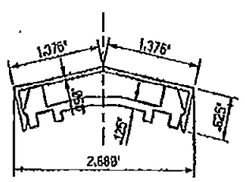

HIP CAP & RETAINER
FULL SCALE

PRODUCT REVISED
as complying with the Florida
Building Code
Acceptance No 15-1124.05
Expiration Date 11/18/2018
By [signature]
Miami Dade Product Control

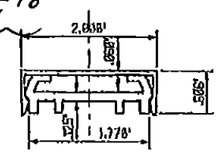

RAFTER CAP & RETAINER
FULL SCALE

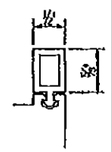

1/2"x5/8" RIGID PVC FILLER BAR
FULL SCALE

RIGID PVC #820 W/ .095' (MIN) WALL

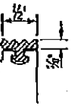

1/8"x1/2" EPDM GLAZING STRIP
FULL SCALE

HARDNESS..... (SHORE A) 50 + 5 DUROMETER
TENSILE STRENGTH..... 800 PSI (MIN)
ELONGATION..... 300% (MIN)
TEAR, DIE B, PSI..... 65 (MIN)
COLOR..... BLACK

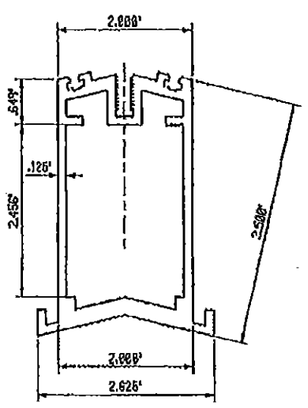

SUMMARY OF PROPERTIES

Centre of Mass (1.00003,2.12172,0)
Surface area 1.20076 in **2
Moment about X axis 0.290701 in **4
Moment about Y axis 2.31602 in **4
Polar moment 2.60673 in **4
Principal Axes Rotation Angle = 90°-0'
Radii of gyration:
Polar 1.4734 in
X axis 0.492037 in
Y axis 1.38881 in

Weight Per Linear Foot 1.404889 lbs
Aluminum Alloy 6061-T6

350 HIP TUBE
FULL SCALE

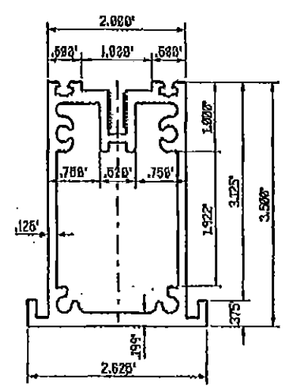

SUMMARY OF PROPERTIES

Centre of Mass (1.31246,1.7169,0)
Surface area 2.12343 in **2
Moment about X axis 1.2925 in **4
Moment about Y axis 3.52933 in **4
Polar moment 4.82184 in **4
Principal Axes Rotation Angle = -90°-0'
Radii of gyration:
Polar 1.50691 in
X axis 0.780183 in
Y axis 1.38922 in

Weight Per Linear Foot 2.484413 lbs
Aluminum Alloy 6061-T6

350 RAFTER TUBE
FULL SCALE

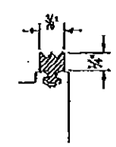

1/4"x3/8" EPDM GLAZING STRIP
FULL SCALE

HARDNESS..... (SHORE A) 50 + 5 DUROMETER
TENSILE STRENGTH..... 800 PSI (MIN)
ELONGATION..... 300% (MIN)
TEAR, DIE B, PSI..... 65 (MIN)
COLOR..... BLACK

DADE COUNTY USE

PRODUCT REVISED
as complying with the Florida
Building Code
Acceptance No 02-1009.05
Expiration Date 11/18/2007
By [signature]
Miami Dade Product Control
Division

ENGINEER STAMP

David D Barron
11-15-02

THIS IS A CAD PRODUCED DRAWING
DO NOT MAKE MANUAL CHANGES.

960209B.S3

SUPER SKY PRODUCTS ENTERPRISES, LLC
10301 N. ENTERPRISE DR.
MEQUON, WISCONSIN 53092
414-242-2000

△6 11/14/02 CH

REVISIONS
△1 PER SSPI 02/11/98 MEB
△2 PER CALCS 03/20/98 MEB
△3 PER SSPI 10/12/98 JK
△4 PER SSPI 11/17/98 JK
△5 AS TESTED 03/3/99 RN

PRODUCT CONTROL REF. NO. 96-0035

PROJECT MOCK-UP - DADE COUNTY PRODUCT APPROVAL

DADE COUNTY, FL
ENGINEER: DAVE BARRON CONSULTING ENG.
MEQUON, WI
TEST LABORTORY

TITLE
CROSSBAR SECTION

SCALE	DATE
J02	02/14/97
SCALE	MATERIAL
FULL	1 (DP)
DRAWING	
960209	
SHEET	
B4	OF 7