MIAMI-DADE COUNTY
PRODUCT CONTROL SECTION
11805 SW 26 Street, Room 208
Miami, Florida 33175-2474
T (786) 315-2590 F (786) 315-2599
www.miamidade.gov/economy

DEPARTMENT OF REGULATORY AND ECONOMIC RESOURCES (RER)
BOARD AND CODE ADMINISTRATION DIVISION

NOTICE OF ACCEPTANCE (NOA)

Wayne Dalton a Div. of Overhead Door Corporation
3395 Addison Drive
Pensacola, FL 32514

SCOPE:

This NOA is being issued under the applicable rules and regulations governing the use of construction materials. The documentation submitted has been reviewed and accepted by Miami-Dade County RER-Product Control Section to be used in Miami Dade County and other areas where allowed by the Authority Having Jurisdiction (AHJ).
This NOA shall not be valid after the expiration date stated below. The Miami-Dade County Product Control Section (In Miami-Dade County) and/ or the AHJ (in areas other than Miami-Dade County) reserve the right to have this product or material tested for quality assurance purposes. If this product or material fails to perform in the accepted manner, the manufacturer will incur the expense of such testing and the AHJ may immediately revoke, modify, or suspend the use of such product or material within their jurisdiction. RER reserves the right to revoke this acceptance if it is determined by Miami-Dade County Product Control Section that this product or material fails to meet the requirements of the applicable building code.
This product is approved as described herein and has been designed to comply with the Florida Building Code, including the High Velocity Hurricane Zone.

DESCRIPTION: Series 8000 Steel Sectional Garage Door up to 9'-2" Wide w/ Optional EPS Insulation and Impact Resistant Glazing

APPROVAL DOCUMENT: Drawing No. **D-329928**, titled "8024/8124/8224 9'2" max. width", sheets 1 through 4 of 4, dated 02/18/2020, prepared by Wayne Dalton, signed and sealed by Dwayne J. Kornish, P.E. 09/29/2020, bearing the Miami-Dade County Product Control revision stamp with the Notice of Acceptance number and the expiration date by the Miami-Dade County Product Control Section.

MISSILE IMPACT RATING: Large and Small Missile Impact Resistant

LABELING: A permanent label with the manufacturer's name or logo, manufacturing addresses in Mount Hope, OH, model number, the positive and negative design pressure rating, indicate impact rated if applicable, installation instruction drawing reference number, approval number (NOA), the applicable test standards, and the statement reading 'Miami-Dade County Product Control Approved' is to be located on the door's side track, bottom angle, or inner surface of a panel.

LIMITATION: This door has not been tested for air infiltration.

RENEWAL of this NOA shall be considered after a renewal application has been filed and there has been no change in the applicable building code negatively affecting the performance of this product.

TERMINATION of this NOA will occur after the expiration date or if there has been a revision or change in the materials, use, and/or manufacture of the product or process. Misuse of this NOA as an endorsement of any product, for sales, advertising or any other purposes shall automatically terminate this NOA. Failure to comply with any section of this NOA shall be cause for termination and removal of NOA.

ADVERTISEMENT: The NOA number preceded by the words Miami-Dade County, Florida, and followed by the expiration date may be displayed in advertising literature. If any portion of the NOA is displayed, then it shall be done in its entirety.

INSPECTION: A copy of this entire NOA shall be provided to the user by the manufacturer or its distributors and shall be available for inspection at the job site at the request of the Building Official.
This NOA **revises NOA # 25-0902.07** and consists of this page 1 and evidence pages E-1 & E-2 as well as approval document mentioned above.
The submitted documentation was reviewed by **Carlos M. Utrera, P.E.**

MIAMI-DADE COUNTY APPROVED

10/22/2026

NOA No. 26-0820.26
Expiration Date: December 17, 2030
Approval Date: November 05, 2026

Wayne Dalton a Div. of Overhead Door Corporation

NOTICE OF ACCEPTANCE: EVIDENCE SUBMITTED

1. Evidence submitted under previous approval NOA #20-0416.06

A. DRAWINGS

1. Drawing No. **D-329928**, titled "8024/8124/8224 9'2" max. width", sheets 1 through 4 of 4, dated 02/18/2020, prepared by Wayne Dalton, signed and sealed by Dwayne J. Kornish, P.E. 09/29/2020.

B. TESTS

1. Test reports on 1) Uniform Static Air Pressure Test, Loading per FBC TAS 202-94
2) Large Missile Impact Test per FBC, TAS 201-94
3) Cyclic Wind Pressure Loading per FBC, TAS 203-94
4) Forced Entry Test, per FBC, TAS 202-94
5) Tensile Test per ASTM E8
along with marked-up drawings and installation diagram of Sectional Garage Doors 8000, prepared by Intertek, Test Report No. **K3485.01-801-18 R2**, dated 02/26/2020, revised on 08/04/2020, signed and sealed by Tyler Westerling, P.E.

C. CALCULATIONS

1. Anchor load calculations prepared by Wayne Dalton, dated 03/09/2020, signed and sealed by Dwayne J. Kornish, P.E.

D. QUALITY ASSURANCE

1. Miami-Dade Department of Regulatory and Economic Resources (RER).

E. MATERIAL CERTIFICATIONS

1. UL evaluation report on flame spread and smoke developed of STYROPEK EPS resins per ASTM E84, ANSI/UL723, prepared by UL, LLC, Evaluation Report # **UL ER38219-01**, dated 04/08/2015.

2. Test report on ignition temperature of Drew Foam Company EPS per ASTM D1929-16, prepared by Element Materials Technology, Test Report # **19-06-P0083**, dated 06/24/2019, signed by Rubaiyat Khondker.

3. Notice of Acceptance No. **18-0918.06** issued to Plaskolite, LLC for its TUFFAK Polycarbonate Sheets, approved on 11/15/2018 and expiring on 08/27/2022.

F. STATEMENTS

1. Statement letter of code conformance to the 6th edition (2017) and 7th edition (2020) FBC issued by Wayne Dalton, dated 06/10/2020, signed and sealed by Dwayne J. Kornish, P.E.

2. Statement letter of no financial interest issued by Wayne Dalton, dated 09/29/2020, signed and sealed by Dwayne J. Kornish, P.E.



Carlos M. Utrera, P.E.
Product Control Examiner
NOA No. 26-0820.26
Expiration Date: December 17, 2030
Approval Date: November 05, 2026

NOTICE OF ACCEPTANCE: EVIDENCE SUBMITTED

2. EVIDENCE SUBMITTED UNDER NOA # 25-0902.07 AND NEW

A. DRAWINGS

1. None.

B. TESTS

1. None.

C. CALCULATIONS

1. None.

D. QUALITY ASSURANCE

1. Miami-Dade Department of Regulatory and Economic Resources (RER).

E. MATERIAL CERTIFICATIONS

1. Notice of Acceptance No. **24-0205.09** issued to Plaskolite, LLC for their "TUFFAK Polycarbonate Sheets" dated 05/09/2024 expiring on 08/27/27.

F. STATEMENTS

1. Statement letter of code conformance to the 9th edition (2026) of the FBC, including special limitation note that anchors in saltwater environment must meet corrosion resistance requirements of FBC, Chapter 17, issued by Overhead Door Corporation, dated 09/09/2026, signed and sealed by Dwayne J. Kornish, P.E.

2. Statement letter of code conformance to the 8th edition (2023) of the FBC, issued by Wayne Dalton a div. of Overhead Door Corporation, dated 08/25/2025, signed and sealed by Dwayne J. Kornish, P.E.




Carlos M. Utrera, P.E.
Product Control Examiner
NOA No. 26-0820.26
Expiration Date: December 17, 2030
Approval Date: November 05, 2026

The following pages in this document were submitted by the manufacturer (third party) to represent the product being approved and establish the limits of use. The pages may include technical drawings, schematics and installation details.


NOTES: (UNLESS OTHERWISE SPECIFIED)

1. RATED DESIGN LOAD +46/−52 PSF.
2. SECTION HEIGHTS MAY VARY TO CREATE VARIOUS DOOR HEIGHTS, 20.8" MAXIMUM SECTION HEIGHT.
3. FOAMSTOP OR JAMB SEAL ON ALL JAMBS REQUIRED TO MEET NEGATIVE DESIGN PRESSURES NAILED 6" O.C..
4. TESTED IN ACCORDANCE WITH DADE COUNTY PROTOCOLS TAS 201−94, TAS 202−94, & TAS 203−94.
5. DOOR SKIN MUST BE 25,000 PSI MIN. YIELD STRENGTH.
6. JAMB LOAD CALCULATIONS:
   (1/2 DOOR WIDTH)(1 FT OF HEIGHT)(DESIGN PRESSURE)
   (4.567)(1 FOOT)(46.00 AND −52.00)(210.082/−237.484) LB.
7. JAMB FASTENER REQUIREMENTS:
   F_1=(1/2 DOOR WIDTH)(1 FT OF HEIGHT)(DESIGN PRESSURE)
   F_2=237.484 LBS.
8. DOOR SKIN MATERIAL SHALL BE GALVANIZED ACCORDING TO ASTM A−525 TO G90 MIN, WITH BAKED−ON PRIMER, AND BAKED−ON POLYESTER PAINT TOP COAT.
9. FOR ANCHORING INTO WOOD,USE ONE 5/16" LAG SCREW PER JAMB BRACKET WITH 1−1/2" EMBEDMENT INTO SOUTHERN PINE (G=0.55) OR BETTER.
10. APPROVED INSULATED AND NON−INSULATED: 8024 (24GA), 8124 (24GA), 8224 (24GA), 0.0209" MIN STEEL.
11. WELD SLOT ON ANGLE AND 3/32" X 1" LONG ON 12" CENTERS. "IF WELDING MOUNTING OPTION IS CHOSEN."
12. LIFT UP MECHANISM−MANUAL, CHAIN LIFT, OR OPERATOR IS NOT PART OF THIS APPROVAL.
13. STANDARD LIFT, HIGH LIFT, VERTICAL LIFT, AND LOW HEADROOM TRACK IS AVAILABLE. FOR LOW HEADROOM LIFT CONDITIONS TOP BRACKET SHALL BE 13 GA LHR 7/4 TOP BRACKET WITH A MIN OF (3) 1/4 − 14 X 7/8" SELF DRILLING CRIMPTITE SCREWS IN LIEU OF THE BRACKET SHOWN ON DRAWING. U−BAR ON TOP SECTION SHALL BE INSTALLED ON TOP OF LHR TOP BRACKETS.
14. ATTACH STRUTS WITH (2) 1/4−14x7/8" SELF DRILLING CRIMPTITE SCREWS AT ALL STILE LOCATIONS, TYP. LOCATED WITHIN 6" , +/− 3" FROM TOP OF SECTION.
15. KEY LOCK, SLIDE LOCK, OR DRAWBAR OPERATOR REQUIRED.
16. IMPACT RESISTANT GLAZING OPTION− IMPACT RESISTANT GLAZING SYSTEM MAY BE INSTALLED INTERMEDIATE SECTION OR TOP SECTION. GLAZING SHALL BE 1/4" POLYCARBONATE. 13−3/4" X 20−1/8" MAXIMUM SIZE, FASTENED WITH # 8 X 1" SMS: 3X MIN ALONG THE HORIZONTAL AND 2X MIN ALONG THE VERTICAL. SEE DETAIL F−F ON SHEET 2 FOR ASSEMBLY DETAILS.
17. THE DESIGN OF THE SUPPORTING STRUCTURAL ELEMENTS SHALL BE THE RESPONSIBILITY OF THE PROFESSIONAL OF RECORD FOR THE BUILDING OR STRUCTURE AND IN ACCORDANCE WITH CURRENT BUILDING CODES FOR THE LOADS LISTED ON THIS DRAWING.
18. VENTS PROVIDE 60 SQUARE INCHES PER VEHICLE.


PRODUCT RENEWED
as complying with the Florida Building Code
NOA−No. 25−0902.07
Expiration Date 12/17/2030
By
Miami−Dade Product Control

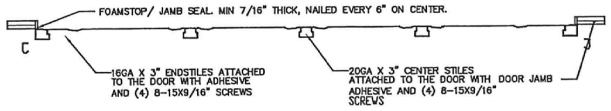

SECTION A−A
SCALE 1 : 12

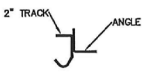


SECTION D−D
SCALE 1 : 4

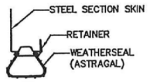



DETAIL B
SCALE 1 : 4

PRODUCT REVISED
as complying with the Florida Building Code
NOA−No. 26−0820.26
Expiration Date 12/17/2030
By
Miami−Dade Product Control

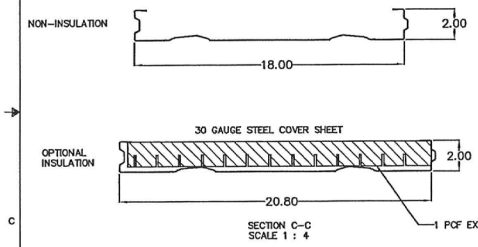

SECTION C−C
SCALE 1 : 4

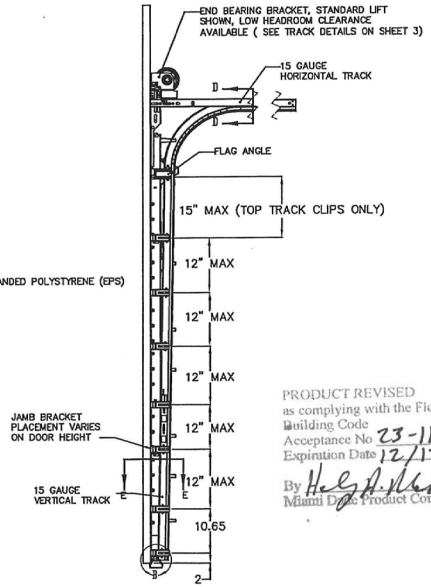

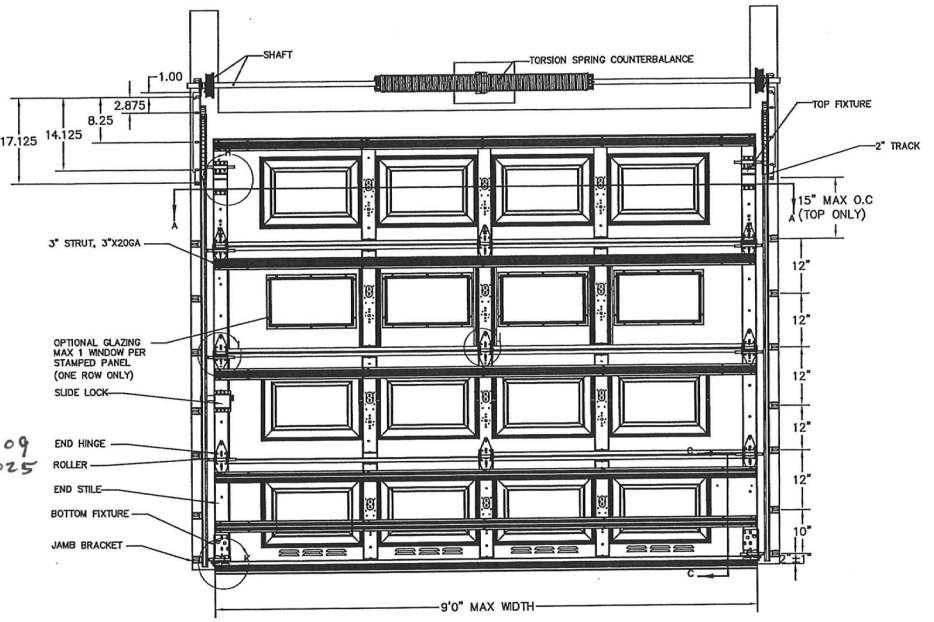

PRODUCT REVISED
as complying with the Florida Building Code
Acceptance No 23-1120.09
Expiration Date 12/17/2025
By
Miami Dade Product Control

DWAYNE J KORNISH
LICENSE
No. 77945
STATE OF FLORIDA
PROFESSIONAL ENGINEER

DWAYNE J. KORNISH, PE
4576 COUNTY ROAD 160
MOUNT HOPE, OHIO
FL PE 77945
TX PE 117868

PROFESSIONAL ENGINEER'S SEAL PROVIDED ONLY FOR VERIFICATION OF WINDLOAD CONSTRUCTION DETAILS.

PRODUCT APPROVED
as complying with the Florida Building Code
NOA−No. 20-0416.06
Approval Date 12/17/2020
By
Miami−Dade Product Control

THIRD ANGLE PROJECTION

A DIVISION OF OVERHEAD DOOR CORP
3395 ADDISON DRIVE
PENSACOLA, FLORIDA 32514
(850)−474−9890

UNLESS OTHERWISE SPECIFIED
INTERPRET DIMS & TOLS PER ASME Y14.5M
ALL DIMS ARE IN INCHES
DO NOT SCALE
DIMS CIRCLED WITH SYMBOL ' ' ARE CRITICAL TO QUALITY DESIGN FEATURES & MUST MEET APPLICABLE IN−PROCESS INSPECTION STANDARDS.

TOLERANCES:
.X = ±.1
.XX = ±.03
.XXX = ±.010
ANGULAR = ±.5 °
HOLES:
< Ø.251 =+.004/−.003
Ø.251−Ø.500 =+.006/−.003
> Ø.500 =+.008/−.003
ALL GEOMETRY GOVERNED BY 3D_CAD DATABASE:

	APPROVALS	DATE
DRAWN	G.CLARK	4−11−19
CHECKED	D. KORNISH	2−18−20
APPROVED	−	−
MATERIAL	−	
FINISH	−	

WINDLOAD SPECIFICATION OPTION CODE 1300

Wayne Dalton GARAGE DOORS
PENSACOLA, FLORIDA
DESCRIPTION
8024/8124/8224 9'0" MAX WIDTH

SIZE	DWG NO.	REV
D	D−329928	P−04


SCALE 1:12 | UOM = EA | SHEET 1 OF 4

FNG F.20.041D−(FORM REV A)


PRODUCT RENEWED
as complying with the Florida Building Code
NOA-No. 25-0902.07
Expiration Date 12/17/2030
By
Miami-Dade Product Control

PRODUCT REVISED
as complying with the Florida Building Code
NOA-No. 26-0820.26
Expiration Date 12/17/2030
By
Miami-Dade Product Control

NOTES: (UNLESS OTHERWISE SPECIFIED)

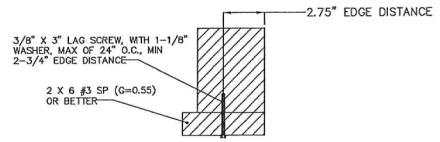


WOOD MOUNTED TO #3 SOUTHERN PINE SUBSTRATE

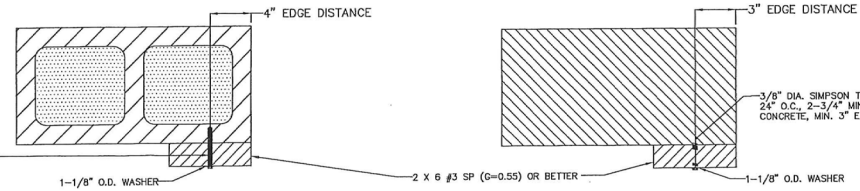


WOOD MOUNTED TO GROUT FILLED MASONRY BLOCK DETAIL


WOOD MOUNTED TO 2500PSI CONCRETE DETAIL

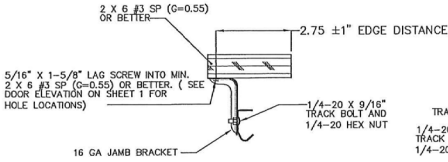

MOUNTING TO WOOD JAMB DETAIL

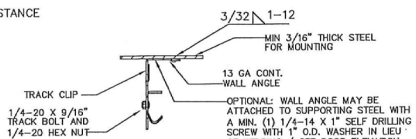


MOUNTING TO STEEL JAMB DETAIL

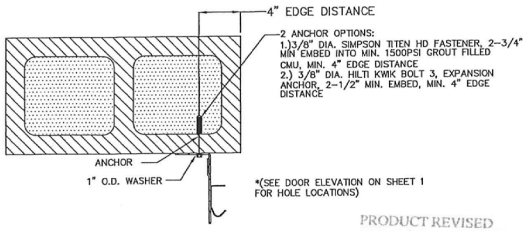


MOUNTING TO GROUT FILLED MASONRY BLOCK DETAIL

SECTION E – E
SCALE 1 : 4

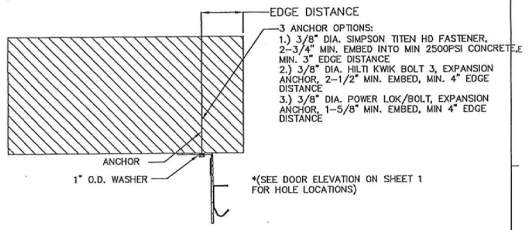


MOUNTING TO 2500PSI CONCRETE DETAIL

PRODUCT REVISED
as complying with the Florida Building Code
Acceptance No 23-1120.09
Expiration Date 12/17/2025
By
Miami-Dade Product Control

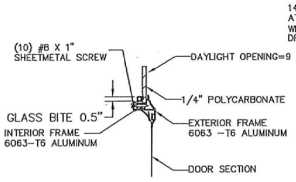


WINDOW DETAIL


SECTION F – F
SCALE 1 : 4

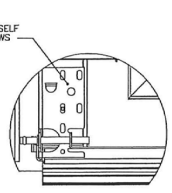


DETAIL K
SCALE 1 : 4

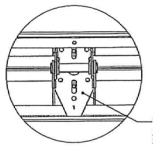


DETAIL J
SCALE 1 : 4

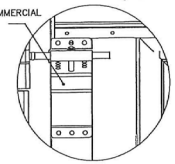

DETAIL H
SCALE 1 : 4

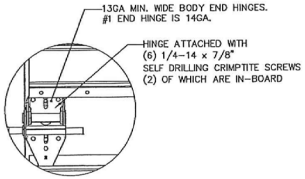


DETAIL K
SCALE 1 : 4

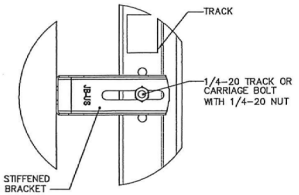


TYPICAL TRACK AND JAMB FASTENERS DETAIL


OPTIONAL WALL ANGLE TRACK

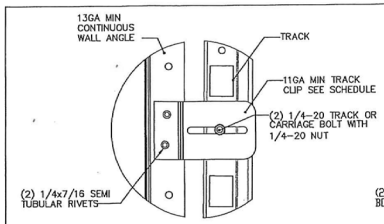

TYPICAL TRACK CLIP RIVETING DETAIL

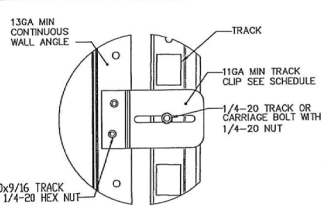

TYPICAL TRACK CLIP BOLTING DETAIL

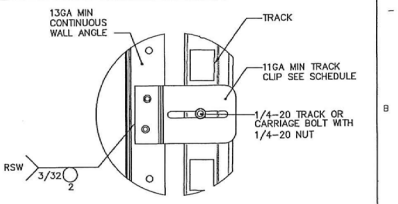

TYPICAL TRACK CLIP WELDING DETAIL

DWAYNE J. KORNISH, PE
4576 COUNTY ROAD 160
MOUNT HOPE, OHIO
FL PE 77945
TX PE 117868

PROFESSIONAL ENGINEER'S SEAL PROVIDED ONLY FOR VERIFICATION OF WINDLOAD CONSTRUCTION DETAILS.

PRODUCT APPROVED
as complying with the Florida Building Code
NOA-No. 20-0416.06
Approval Date 12/17/2020
By
Miami-Dade Product Control

THIRD ANGLE PROJECTION

A DIVISION OF OVERHEAD DOOR CORP
3395 ADDISON DRIVE
PENSACOLA, FLORIDA 32514
(850)-474-9890

UNLESS OTHERWISE SPECIFIED
INTERPRET DIMS & TOLS PER ASME Y14.5M
ALL DIMS ARE IN INCHES
DO NOT SCALE
DIMS CIRCLED WITH SYMBOL ' ( ) ' ARE CRITICAL TO QUALITY DESIGN FEATURES & MUST MEET APPLICABLE IN-PROCESS INSPECTION STANDARDS.

TOLERANCES:
.X = ±.1
.XX = ±.03
.XXX = ±.010
ANGULAR = ±.5 °
HOLES:
< Ø.251 =+.004/-.003
Ø.251-Ø.500 =+.006/-.003
> Ø.500 =+.008/-.003
ALL GEOMETRY GOVERNED BY 3D CAD DATABASE:

	APPROVALS	DATE
DRAWN	G.CLARK	4-11-19
CHECKED	D. KORNISH	2-18-20
APPROVED	–	–
MATERIAL		
FINISH	–	

WINDLOAD SPECIFICATION OPTION CODE 1300

Wayne Dalton GARAGE DOORS
PENSACOLA, FLORIDA
DESCRIPTION
8024/8124/8224 9'0" MAX WIDTH


SIZE	DWG NO.	REV
D	D-329928	P-04

SCALE 1:12 | UOM = EA | SHEET 2 OF 4

ENG F.20.041D-(FORM REV A)

NOTES: (UNLESS OTHERWISE SPECIFIED)


CENTER STILE AND INTERMEDIATE HINGE LOCATIONS

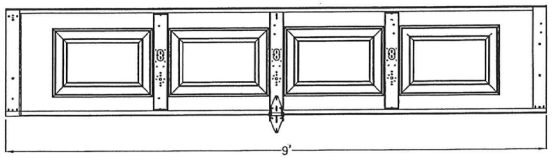


PRODUCT REVISED
as complying with the Florida Building Code
NOA-No. 26-0820.26
Expiration Date 12/17/2030
By
Miami-Dade Product Control

PRODUCT RENEWED
as complying with the Florida Building Code
NOA-No. 25-0902.07
Expiration Date 12/17/2030
By
Miami-Dade Product Control


PRODUCT APPROVED
as complying with the Florida Building Code
NOA-No. 20-0416.06
Approval Date 12/17/2020
By
Miami-Dade Product Control

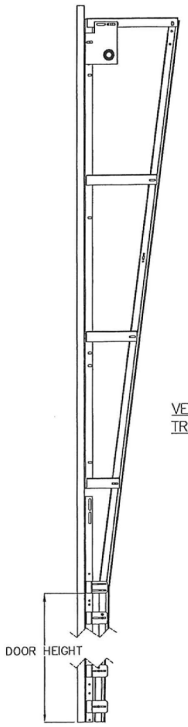

VERTICAL LIFT TRACK DETAIL

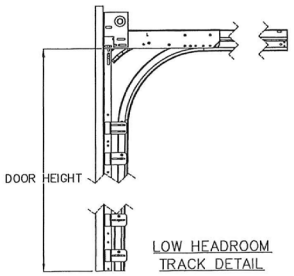


LOW HEADROOM TRACK DETAIL

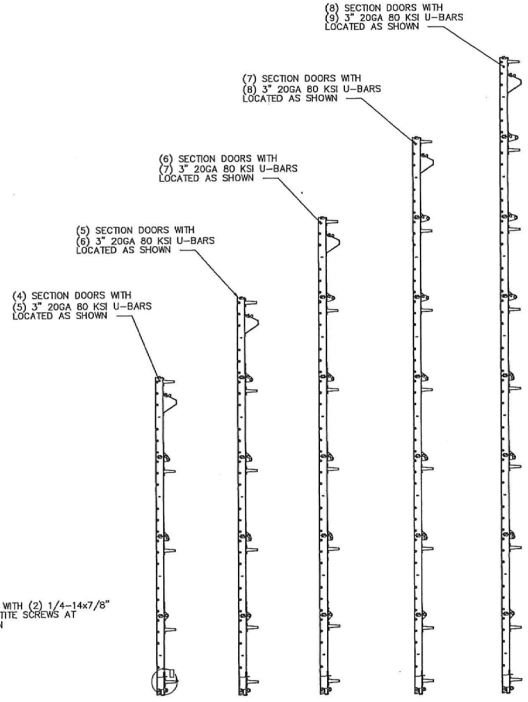


STRUT LOCATIONS
SCALE 1 : 16


PRODUCT REVISED
as complying with the Florida Building Code
Acceptance No. 23-1129.09
Expiration Date 12/17/2025
By
Miami-Dade Product Control

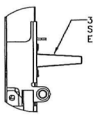

DETAIL O
SCALE 1 : 4

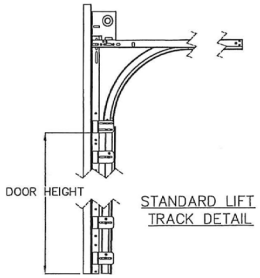

STANDARD LIFT TRACK DETAIL

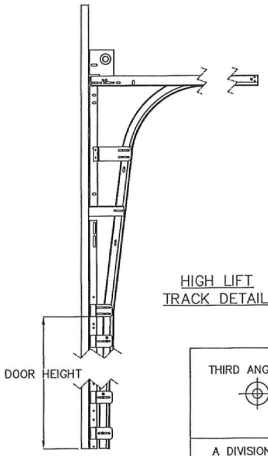

HIGH LIFT TRACK DETAIL

DWAYNE J KORNISH
LICENSE
No. 77945
STATE OF FLORIDA
PROFESSIONAL ENGINEER

DWAYNE J. KORNISH, PE
4576 COUNTY ROAD 160
MOUNT HOPE, OHIO
FL PE 77945
TX PE 117868

PROFESSIONAL ENGINEER'S SEAL PROVIDED ONLY FOR VERIFICATION OF WINDLOAD CONSTRUCTION DETAILS.

THIRD ANGLE PROJECTION

A DIVISION OF OVERHEAD DOOR CORP
3395 ADDISON DRIVE
PENSACOLA, FLORIDA 32514
(850)-474-9890

UNLESS OTHERWISE SPECIFIED
INTERPRET DIMS & TOLS PER ASME Y14.5M
ALL DIMS ARE IN INCHES
DO NOT SCALE
DIMS CIRCLED WITH SYMBOL ' ( ) ' ARE CRITICAL TO QUALITY DESIGN FEATURES & MUST MEET APPLICABLE IN-PROCESS INSPECTION STANDARDS.

TOLERANCES:
.X = ±.1
.XX = ±.03
.XXX = ±.010
ANGULAR = ±.5 °
HOLES:
< Ø.251 =+.004/-.003
Ø.251-Ø.500 =+.006/-.003
> Ø.500 =+.008/-.003
ALL GEOMETRY GOVERNED BY 3D CAD DATABASE:

APPROVALS		DATE
DRAWN	G.CLARK	4-11-19
CHECKED	D. KORNISH	2-18-20
APPROVED	-	-
MATERIAL		
FINISH	-	

WINDLOAD SPECIFICATION OPTION CODE 1300

Wayne Dalton. GARAGE DOORS — PENSACOLA, FLORIDA


DESCRIPTION: 8024/8124/8224 9'0" MAX WIDTH

SIZE	DWG NO.	REV
D	D-329928	P-04


SCALE 1:12 | UOM = EA | SHEET 3 OF 4

ENG F 20.041D-(FORM REV A)


NOTES: (UNLESS OTHERWISE SPECIFIED)
1. FOR DIMENSIONS AND NOTE REFERENCES, REFER TO INDIVIDUAL DRAWINGS.

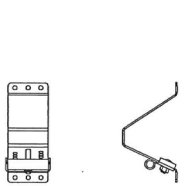

TOP FIXTURE ASSY.

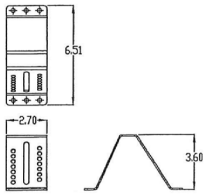


BASE TOP FIXTURE
11GA

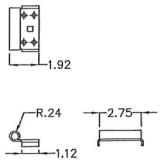


ROLLER CARRIER
13GA

TOP FIXTURE DETAILS

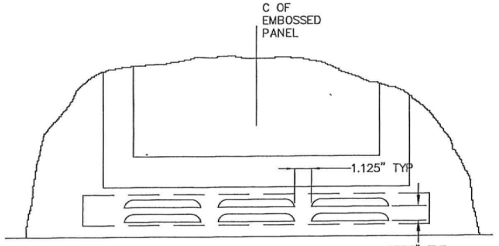


THE VENT IS AN OPTIONAL FEATURE AND MUST BE SPECIFIED BY DISTRIBUTOR
VENTS PROVIDE 60 SQUARE INCHES PER VEHICLE.

VENT DETAILS

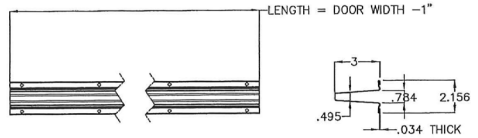


3" STRUT OPEN WL (UBAR)
80 KSI MIN. YEILD STRENGTH, 3" X 20GA

STRUT DETAILS

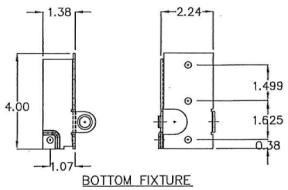


BOTTOM FIXTURE
14 GA

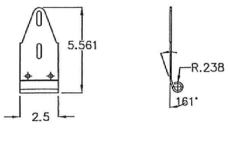


BRACKET, TOP, RES, LHR
12 GA

BOTTOM FIXTURE DETAILS

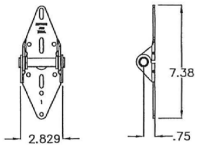


#1 END HINGE / CENTER HINGES
14GA

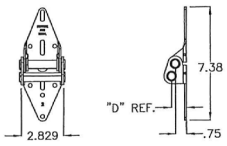

END HINGE
13GA

HINGE DETAILS

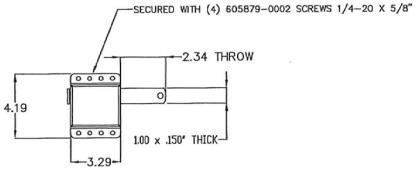


SIDE LOCK ASSY.

LOCK DETAILS


PRODUCT RENEWED
as complying with the Florida Building Code
NOA-No. 25-0902.07
Expiration Date 12/17/2030
By
Miami-Dade Product Control

PRODUCT REVISED
as complying with the Florida Building Code
NOA-No. 26-0820.26
Expiration Date 12/17/2030
By
Miami-Dade Product Control

PRODUCT REVISED
as complying with the Florida
Building Code
Acceptance No. 23-1120.09
Expiration Date 12/17/2025
By
Miami Dade Product Control

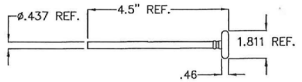


ROLLER ASSY, 2" (STEEL ROLLER)

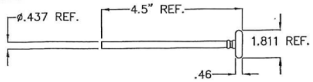

ROLLER ASSY, 2" (NYLON ROLLER)

ROLLER STEM ASSY DETAILS

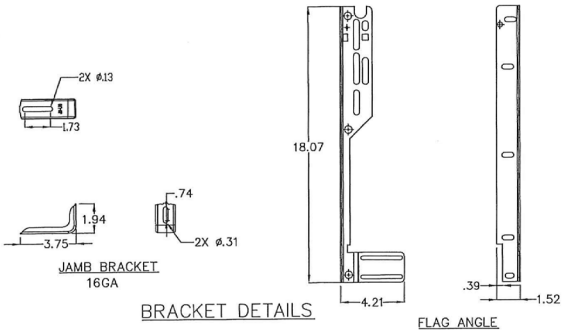

JAMB BRACKET
16GA

FLAG ANGLE
13GA

BRACKET DETAILS

PRODUCT APPROVED
as complying with the Florida Building Code
NOA-No. 20-0416.06
Approval Date 12/17/2020
By
Miami-Dade Product Control

DWAYNE J KORNISH
LICENSE
No. 77945
STATE OF FLORIDA
PROFESSIONAL ENGINEER

DWAYNE J. KORNISH, PE
4576 COUNTY ROAD 160
MOUNT HOPE, OHIO
FL PE 77945
TX PE 117868

PROFESSIONAL ENGINEER'S SEAL PROVIDED ONLY FOR VERIFICATION OF WINDLOAD CONSTRUCTION DETAILS.

THIRD ANGLE PROJECTION

A DIVISION OF OVERHEAD DOOR CORP
3395 ADDISON DRIVE
PENSACOLA, FLORIDA 32514
(850)-474-9890

UNLESS OTHERWISE SPECIFIED
INTERPRET DIMS & TOLS PER ASME Y14.5M
ALL DIMS ARE IN INCHES
DO NOT SCALE
DIMS CIRCLED WITH SYMBOL ' ' ARE CRITICAL TO QUALITY DESIGN FEATURES & MUST MEET APPLICABLE IN-PROCESS INSPECTION STANDARDS.

TOLERANCES:
.X = ±.1
.XX = ±.03
.XXX = ±.010
ANGULAR = ±.5 °
HOLES:
< Ø.251 =+.004/−.003
Ø.251−Ø.500 =+.006/−.003
> Ø.500 =+.008/−.003
ALL GEOMETRY GOVERNED BY 3D CAD DATABASE:

APPROVALS		DATE
DRAWN	G.CLARK	4-11-19
CHECKED	D. KORNISH	2-18-20
APPROVED	−	−
MATERIAL		
FINISH	−	

WINDLOAD SPECIFICATION OPTION CODE 1300

Wayne Dalton GARAGE DOORS
PENSACOLA, FLORIDA
DESCRIPTION
8024/8124/8224 9'0" MAX WIDTH

SIZE	DWG NO.	REV
D	D-329928	P-04

SCALE 1:12 | UOM = EA | SHEET 4 OF 4

FNG F.20.041D-(FORM REV A)