



DEPARTMENT OF REGULATORY AND ECONOMIC RESOURCES (RER)
BOARD AND CODE ADMINISTRATION DIVISION

NOTICE OF ACCEPTANCE (NOA)

MIAMI-DADE COUNTY
PRODUCT CONTROL SECTION
11805 SW 26 Street, Room 208
Miami, Florida 33175-2474
T (786) 315-2590 F (786) 315-2599
www.miamidade.gov/economy

New Age Windows & Doors Corp.
7196 NW 77 Terr
Medley, FL 33166

SCOPE:

This NOA is being issued under the applicable rules and regulations governing the use of construction materials. The documentation submitted has been reviewed and accepted by Miami-Dade County RER-Product Control Section to be used in Miami-Dade County and other areas where allowed by the Authority Having Jurisdiction (AHJ).

This NOA shall not be valid after the expiration date stated below. The Miami-Dade County Product Control Section (In Miami-Dade County) and/ or the AHJ (in areas other than Miami-Dade County) reserve the right to have this product or material tested for quality assurance purposes. If this product or material fails to perform in the accepted manner, the manufacturer will incur the expense of such testing and the AHJ may immediately revoke, modify, or suspend the use of such product or material within their jurisdiction. RER reserves the right to revoke this acceptance if it is determined by Miami-Dade County Product Control Section that this product or material fails to meet the requirements of the applicable building code.

This product is approved as described herein and has been designed to comply with the Florida Building Code, including the High Velocity Hurricane Zone.

DESCRIPTION: Series "100" Aluminum Single Hung Window – N.I.

APPROVAL DOCUMENT: Drawing No. **W95-45**, titled "Series 100 Aluminum Single Hung Wdw. (N.I.)", sheets 1 through 4 of 4, dated 10/17/95, with revision **L** dated 08/14/26, prepared by Al-Farooq Corporation, signed and sealed by Jalal Farooq, P.E., bearing the Miami-Dade County Product Control Revision stamp with the Notice of Acceptance number and expiration date by the Miami-Dade County Product Control Section.

MISSILE IMPACT RATING: None.

LABELING: Each unit shall bear a permanent label with the manufacturer's name or logo, city, state, model/series, and following statement: "Miami-Dade County Product Control Approved", unless otherwise noted herein.

RENEWAL of this NOA shall be considered after a renewal application has been filed and there has been no change in the applicable building code negatively affecting the performance of this product.

TERMINATION of this NOA will occur after the expiration date or if there has been a revision or change in the materials, use, and/ or manufacture of the product or process. Misuse of this NOA as an endorsement of any product, for sales, advertising or any other purposes shall automatically terminate this NOA. Failure to comply with any section of this NOA shall be cause for termination and removal of NOA.


ADVERTISEMENT: The NOA number preceded by the words Miami-Dade County, Florida, and followed by the expiration date may be displayed in advertising literature. If any portion of the NOA is displayed, then it shall be done in its entirety.

INSPECTION: A copy of this entire NOA shall be provided to the user by the manufacturer or its distributors and shall be available for inspection at the job site at the request of the Building Official.

This NOA **revises** **NOA No. 23-0724.20** and consists of this page 1 and evidence pages E-1, E-2 and E-3, as well as approval document mentioned above.

The submitted documentation was reviewed by **Manuel Perez, P.E.**

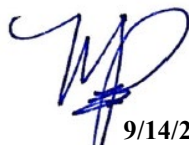


9/14/26

NOA No. 26-0824.06
Expiration Date: September 26, 2027
Approval Date: September 24, 2026
Page 1

NOTICE OF ACCEPTANCE: EVIDENCE SUBMITTED


1. EVIDENCE SUBMITTED UNDER PREVIOUS NOA's

A. DRAWINGS

1. Manufacturer's die drawings and sections.
(Submitted under NOA No. 02-0801.02)
2. Drawing No. **W95-45**, titled "Series 100 Aluminum Single Hung Wdw. (N.I.)", sheets 1 through 4 of 4, dated 10/17/95, with revision **K** dated 07/19/23, prepared by Al-Farooq Corporation, signed and sealed by Jalal Farooq, P.E.
(Submitted under NOA No. 23-0724.20)

B. TESTS

1. Test reports on: 1) Air Infiltration Test, 202-94
2) Uniform Static Air Pressure Test, 202-94
3) Water Resistance Test, 202-94
4) Forced Entry Test, 202-94
along with marked-up drawings and installation diagram of an aluminum single hung window, prepared by Fenestration Testing Laboratory, Inc., Test Report No. **FTL-6794**, dated 03/26/12, signed and sealed by Marlin D. Brinson, P.E.
(Submitted under NOA No. 12-0419.03)
2. Test reports on: 1) Air Infiltration Test, FBC, TAS 202-94
2) Uniform Static Air Pressure Test, FBC, TAS 202-94
3) Water Resistance Test, FBC, TAS 202-94
4) Forced Entry Test, FBC, TAS 202-94
along with marked-up drawings and installation diagram of an aluminum single hung window, prepared by Fenestration Testing Laboratory, Inc., Test Report No. **FTL-5219** dated 05/30/07, signed and sealed by Michael Wenzel, P.E.
(Submitted under NOA No. 07-0919.01)
3. Test reports on: 1) Air Infiltration Test, FBC, TAS 202-94
2) Uniform Static Air Pressure Test, FBC, TAS 202-94
3) Water Resistance Test, FBC, TAS 202-94
4) Forced Entry Test, FBC, TAS 202-94
along with marked-up drawings and installation diagram of an aluminum single hung window, prepared by Fenestration Testing Laboratory, Inc., Test Report No. **FTL-1804** dated 12/22/97, and addendum letter dated 09/28/98, all signed and sealed by Gilbert Diamond, P.E.
(Submitted under NOA No. 02-0801.02)

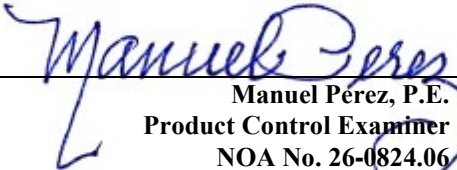
Manuel Pérez, P.E.
Product Control Examiner
NOA No. 26-0824.06
Expiration Date: September 26, 2027
Approval Date: September 24, 2026

NOTICE OF ACCEPTANCE: EVIDENCE SUBMITTED

1. EVIDENCE SUBMITTED UNDER PREVIOUS NOA's (CONTINUED)

C. CALCULATIONS

1. Anchor verification calculations and structural analysis, complying with FBC 5th Edition (2014) and FBC 6th Edition (2017), dated 10/26/20, prepared by Al-Farooq Corporation, signed and sealed by Jalal Farooq, P.E.
(Submitted under NOA No. 20-1110.05)
2. Glazing complies with **ASTM E1300-09**.

D. QUALITY ASSURANCE

1. Miami-Dade Department of Regulatory and Economic Resources (RER)

E. MATERIAL CERTIFICATIONS


1. None.

F. STATEMENTS

1. Statement letter of conformance, complying with **FBC 7th Edition (2020) and FBC 8th Edition (2023)** and of no financial interest, dated 07/21/23, prepared by Al-Farooq Corporation, signed and sealed by Jalal Farooq, P.E.
(Submitted under NOA No. 23-0724.20)

G. OTHERS

1. Notice of Acceptance No. **22-0328.01**, issued to New Age Windows & Doors Corporation for their Series "100" Aluminum Single Hung Window – N.I., approved on 05/05/22 and expiring on 09/26/27.

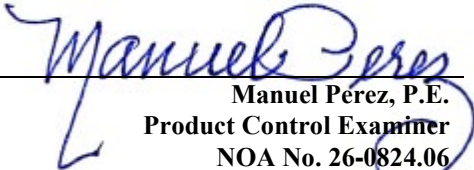
Manuel Pérez, P.E.
Product Control Examiner
NOA No. 26-0824.06

Expiration Date: September 26, 2027
Approval Date: September 24, 2026

New Age Windows & Doors Corp.

NOTICE OF ACCEPTANCE: EVIDENCE SUBMITTED

2. NEW EVIDENCE SUBMITTED

A. DRAWINGS

1. Drawing No. **W95-45**, titled “Series-100 Aluminum Single Hung Wdw. (N.I.)”, sheets 1 through 4 of 4, dated 10/17/95, with revision **L** dated 08/14/26, prepared by Al-Farooq Corporation, signed and sealed by Jalal Farooq, P.E.

B. TESTS

1. None.

C. CALCULATIONS

1. Anchor verification calculations and structural analysis, complying with FBC 8th Edition (2023) and FBC 9th Edition (2026), dated 08/14/26, prepared by Al-Farooq Corporation, signed and sealed by Jalal Farooq, P.E.
2. Glazing complies with **ASTM E1300-16**.

D. QUALITY ASSURANCE

1. Miami-Dade Department of Regulatory and Economic Resources (RER)

E. MATERIAL CERTIFICATIONS


1. None.

F. STATEMENTS

1. Statement letter of conformance, complying with **FBC 8th Edition (2023)**, with **FBC 9th Edition (2026)**, inclusive special limitation use of anchors for saltwater environment to comply with chapter 17; and of no financial interest, dated August 14, 2026, issued by Al-Farooq Corporation, signed and sealed by Jalal Farooq, P.E.

G. OTHERS

1. Notice of Acceptance No. **23-0724.20**, issued to New Age Windows & Doors Corp. for their Series “100” Aluminum Single Hung Window – N.I., approved on 08/31/23 and expiring on 09/26/27.

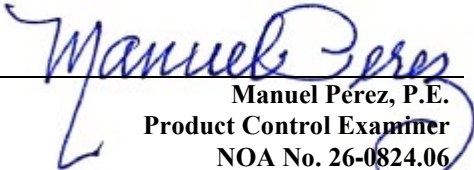
Manuel Pérez, P.E.
Product Control Examiner
NOA No. 26-0824.06
Expiration Date: September 26, 2027
Approval Date: September 24, 2026

The following pages in this document were submitted by the manufacturer (third party) to represent the product being approved and establish the limits of use. The pages may include technical drawings, schematics and installation details.


DESIGN LOAD CAPACITY - PSF ANCHORS TYPE 'A'			
WINDOW DIMS.		3/16" ANN. GLASS	
WIDTH	HEIGHT	EXT.(+)	INT.(-)
19-1/8"	26" (3)	66.7	125.0
26-1/2"		66.7	125.0
32"		66.7	125.0
37"		66.7	125.0
42"		66.7	112.3
48"		66.7	94.9
53-1/8"		66.7	83.8
19-1/8"	38-3/8" (4)	66.7	125.0
26-1/2"		66.7	125.0
32"		66.7	119.8
37"		66.7	101.1
42"		66.7	84.0
48"		66.7	69.9
53-1/8"		61.1	61.1
19-1/8"	50-5/8" (5)	66.7	125.0
26-1/2"		66.7	120.6
32"		66.7	105.7
37"		66.7	87.5
42"		66.7	71.0
48"		57.9	57.9
53-1/8"		50.1	50.1
19-1/8"	56" (6)	66.7	125.0
26-1/2"		66.7	125.0
32"		66.7	111.4
37"		66.7	84.3
42"		66.7	67.6
48"		54.6	54.6
53-1/8"		46.9	46.9
19-1/8"	63" (6)	66.7	125.0
26-1/2"		66.7	108.8
32"		66.7	95.4
37"		66.7	82.0
42"		64.6	64.6
48"		51.4	51.4
53-1/8"		43.8	43.8
19-1/8"	74-1/4" (7)	66.7	125.0
26-1/2"		66.7	103.5
32"		66.7	89.8
37"		66.7	80.9
42"		62.2	62.2
48"		48.3	48.3
53-1/8"		40.5	40.5

() NO. IN PARENTHESIS INDICATE
NO. OF ANCHORS PER JAMB

DESIGN LOAD CAPACITY - PSF ANCHORS TYPE 'B'			
WINDOW DIMS.		3/16" ANN. GLASS	
WIDTH	HEIGHT	EXT.(+)	INT.(-)
19-1/8"	26" (3)	66.7	125.0
26-1/2"		66.7	125.0
32"		66.7	125.0
37"		66.7	125.0
42"		66.7	125.0
48"		66.7	118.9
53-1/8"		66.7	105.8
19-1/8"	38-3/8" (4)	66.7	125.0
26-1/2"		66.7	125.0
32"		66.7	125.0
37"		66.7	122.0
42"		66.7	103.2
48"		66.7	87.1
53-1/8"		66.7	76.8
19-1/8"	50-5/8" (5)	66.7	125.0
26-1/2"		66.7	125.0
32"		66.7	125.0
37"		66.7	104.1
42"		66.7	86.4
48"		66.7	71.7
53-1/8"		62.6	62.6
19-1/8"	56" (6)	66.7	125.0
26-1/2"		66.7	125.0
32"		66.7	124.2
37"		66.7	99.6
42"		66.7	81.8
48"		66.7	67.4
53-1/8"		58.6	58.6
19-1/8"	63" (6)	66.7	125.0
26-1/2"		66.7	125.0
32"		66.7	108.4
37"		66.7	95.8
42"		66.7	77.6
48"		63.2	63.2
53-1/8"		54.5	54.5
19-1/8"	74-1/4" (7)	66.7	125.0
26-1/2"		66.7	111.5
32"		66.7	94.3
37"		66.7	80.9
42"		66.7	73.7
48"		58.7	58.7
53-1/8"		50.0	50.0

() NO. IN PARENTHESIS INDICATE
NO. OF ANCHORS PER JAMB

NOTE:
GLASS CAPACITIES ON THIS SHEET ARE
BASED ON ASTM E1300-16 (3 SEC. GUSTS)
AND FLORIDA BUILDING COMMISSION
DECLARATORY STATEMENT DCA05-DEC-219

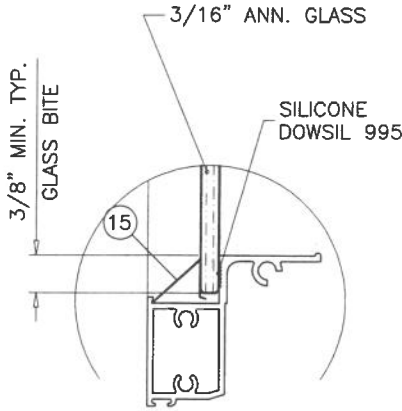

TYP. GLAZING DETAIL

SERIES 100 ALUMINUM SINGLE HUNG WINDOW

DESIGN LOAD RATINGS FOR THESE WINDOWS TO BE AS PER
CHARTS SHOWN.

APPROVAL APPLIES TO SINGLE UNITS OR SIDE BY SIDE
COMBINATIONS OF S.H./S.H. OR SINGLE HUNG WITH OTHER
WINDOW TYPES IN MODULES OF TWO OR MORE WINDOWS USING
MIAMI-DADE COUNTY APPROVED MULLIONS IN BETWEEN.
LOWER DESIGN PRESSURE FROM WINDOWS OR MULLION APPROVAL
WILL APPLY TO ENTIRE SYSTEM.

THIS PRODUCT HAS BEEN DESIGNED AND TESTED TO COMPLY WITH THE
REQUIREMENTS OF THE 2023 (8TH EDITION)/2026 (9TH EDITION) FLORIDA
BUILDING CODE INCLUDING HIGH VELOCITY HURRICANE ZONE (HVHZ).

1BY OR 2BY WOOD BUCKS & BUCK FASTENERS BY OTHERS, MUST BE
DESIGNED AND INSTALLED ADEQUATELY TO TRANSFER APPLIED PRODUCT
LOADS TO THE BUILDING STRUCTURE.

ANCHORS SHALL BE CORROSION RESISTANT, SPACED AS SHOWN ON DETAILS
AND INSTALLED PER MANUF'S INSTRUCTIONS. SPECIFIED EMBEDMENT TO BASE
MATERIAL SHALL BE BEYOND WALL DRESSING OR STUCCO.

A LOAD DURATION INCREASE IS USED IN DESIGN OF ANCHORS INTO WOOD ONLY.


ALL SHIMS TO BE LOAD-BEARING, (HIGH DENSITY PLASTIC/COMPOSITE, METAL
OR OTHER RIGID MATERIALS).

MATERIALS INCLUDING BUT NOT LIMITED TO STEEL/METAL SCREWS, THAT
COME INTO CONTACT WITH OTHER DISSIMILAR MATERIALS SHALL MEET THE
REQUIREMENTS OF THE 2023/2026 FLORIDA BLDG. CODE & ADOPTED STANDARDS.

THIS PRODUCT APPROVAL IS GENERIC AND DOES NOT PROVIDE INFORMATION
FOR A SITE SPECIFIC PROJECT, i.e. LIFE SAFETY OF THIS PRODUCT, ADEQUACY
OF STRUCTURE RECEIVING THIS PRODUCT AND SEALING AROUND OPENING FOR
WATER INFILTRATION RESISTANCE ETC.

CONDITIONS NOT SHOWN IN THIS DRAWING ARE TO BE ANALYZED SEPARATELY,
AND TO BE REVIEWED BY BUILDING OFFICIAL.

DESIGN LOADS SHOWN ARE BASED ON 'ALLOWABLE STRESS DESIGN (ASD)'.

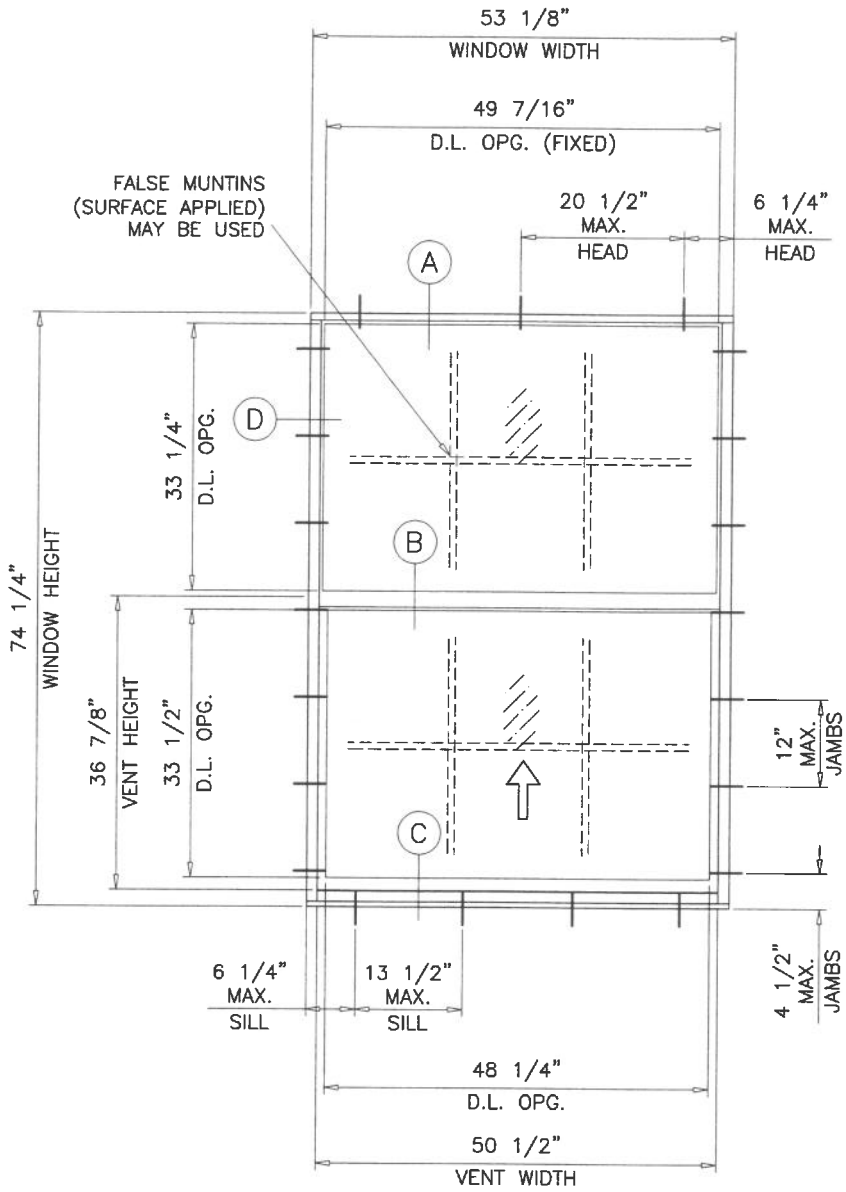

TYPICAL ELEVATION

FASTENERS AND CONNECTORS (AS APPLICABLE) SHOWN IN THIS APPROVAL MAY NOT MEET
CORROSION RESISTANCE REQUIREMENTS FOR COASTAL OR SALT WATER EXPOSURE ZONES.
COMPLIANCE WITH THESE CONDITIONS TO BE CHECKED PER FBC 1711.

MONOLITHIC GLASS
NON-IMPACT


PRODUCT REVISED
As complying with the Florida
Building Code

NOA-No. 26-0824.06

Expiration Date: 09/26/2027

By: Manuel Ferrer
Miami-Dade Product Control

AUG 18 2026

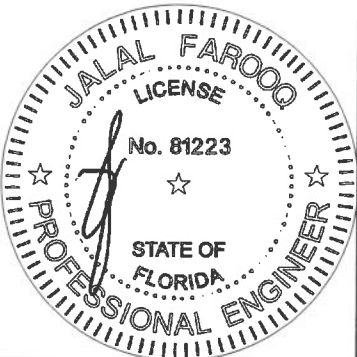

afcc
AL-FAROOQ CORPORATION
ENGINEERS & PRODUCT DEVELOPMENT
9360 SUNSET DRIVE, SUITE 220
MIAMI, FLORIDA 33173 (C.A.N. 3538)
TEL. (305) 264-8100 FAX. (305) 262-6978
COMP - ANL W95-45NA

SERIES 100 ALUMINUM SINGLE HUNG WDW. (N.I.)
New Age Windows & Doors Corp.
7196 N.W. 77TH TERRACE
MEDLEY, FL. 33166
TEL. (305) 889-0703 FAX. (305) 889-0710

revisions:	no	date	by	description
	H	08.08.14	H	UPDATED TO 2014 FBC
	I	06.12.17	I	EDITORIAL CHANGES
	J	07.13.20	J	UPDATED TO 2020 FBC
	K	07.19.23	K	UPDATED TO 2023 FBC
	L	08.14.26	L	UPDATED TO 2026 FBC

date: 10-17-95
scale: 1/2"=1'-0"
dr. by: TARIQ
chk. by:





drawing no.
W95-45

sheet 1 of 4

WINDOWS NOT RATED FOR IMPACT.

INSTALLATION OF THIS PRODUCT IN THE HVHZ AREA REQUIRES THE
USE OF APPROVED SHUTTERS OR EXTERNAL PROTECTION DEVICES
COMPLYING WITH HVHZ REQUIREMENTS.

INSTALLATION OF THIS SYSTEM OUTSIDE THE HVHZ AREA SHALL MEET
THE APPLICABLE REQUIREMENTS FOR WIND BORNE DEBRIS PROTECTION.

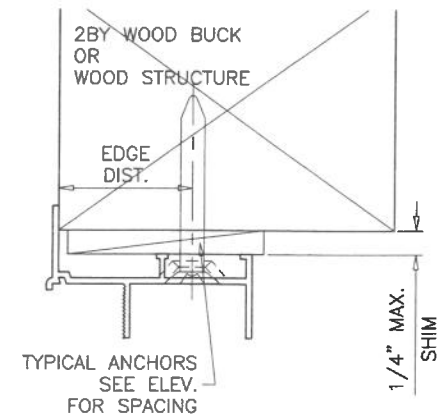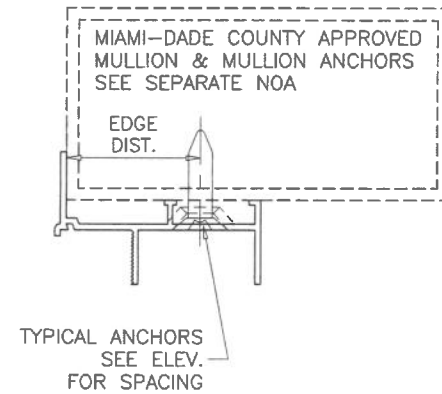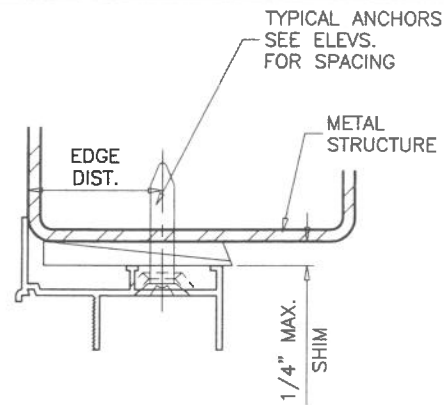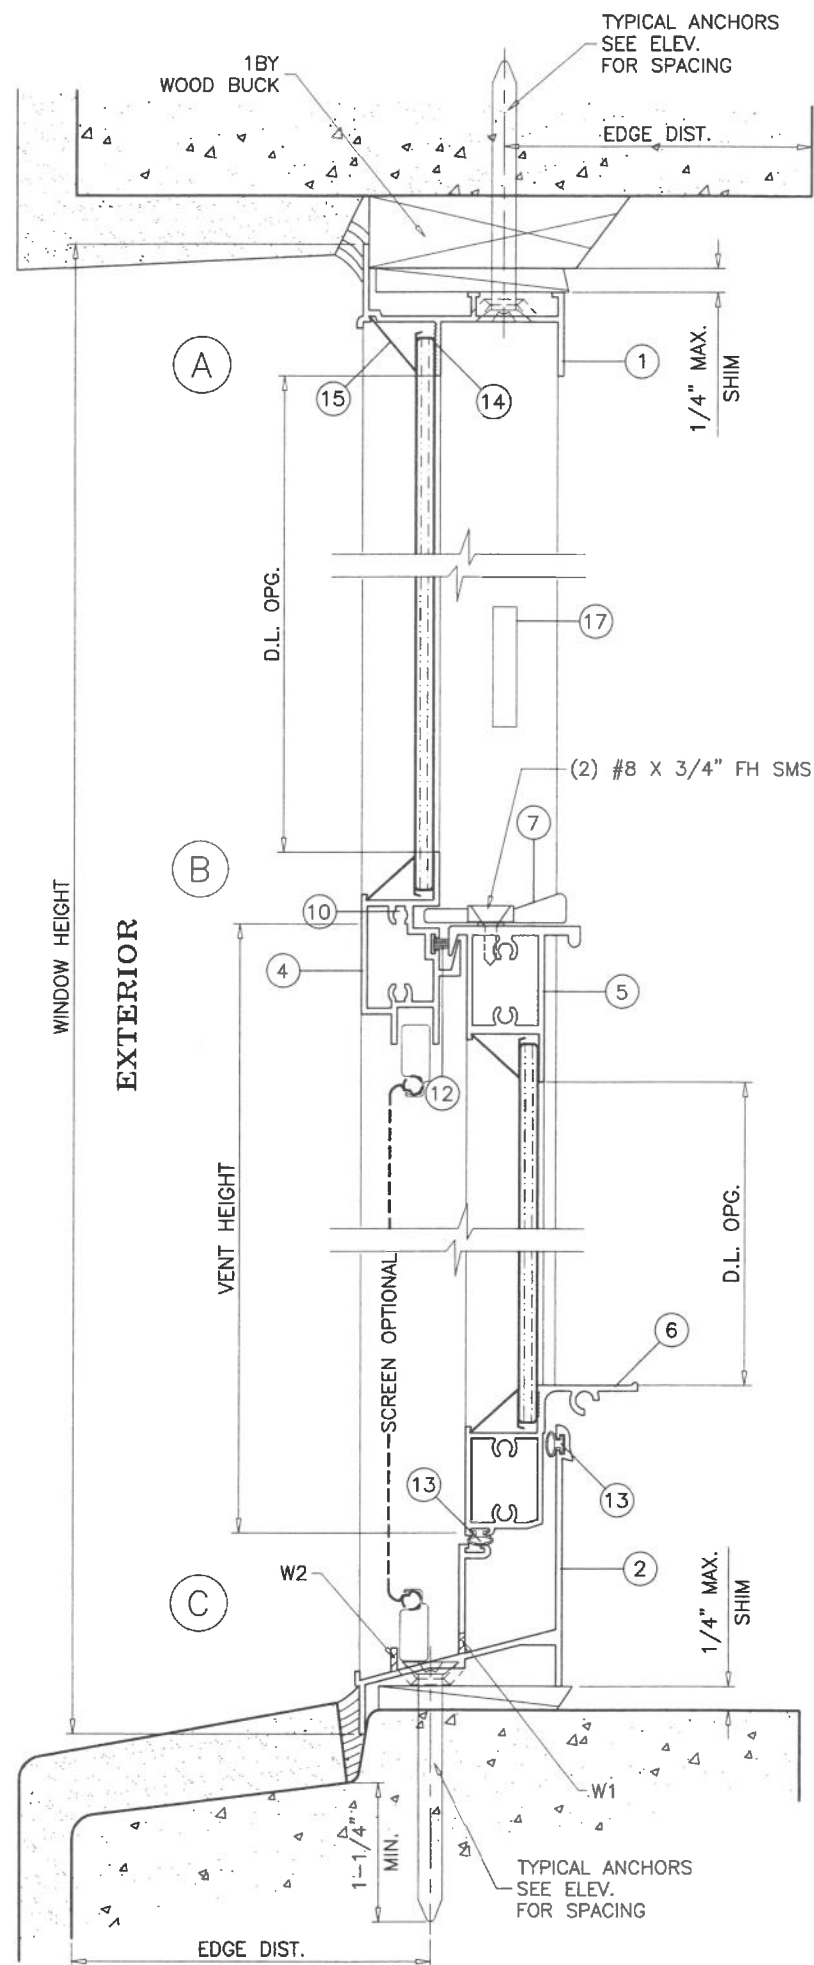

WOOD BUCKS AND METAL STRUCTURE NOT BY 'NEW AGE' MUST SUSTAIN LOADS IMPOSED BY GLAZING SYSTEM AND TRANSFER THEM TO THE BUILDING STRUCTURE.

TYPICAL ANCHORS: SEE ELEV. FOR SPACING AND CHART ON SHEET 1 FOR CAPACITY

ANCHORS TYPE 'A'

1/4" DIA. ULTRACON+ BY 'DEWALT' (Fu=164 KSI, Fy=148 KSI)
 INTO 2BY WOOD BUCKS OR WOOD STRUCTURES
 1-1/2" MIN. PENETRATION INTO WOOD (HEAD/SILL/JAMBS)
 THRU 1BY BUCKS INTO CONC. OR BLOCKS
 1-1/4" MIN. EMBED INTO CONCRETE (HEAD/SILL/JAMBS)
 1-1/4" MIN. EMBED INTO BLOCKS (JAMBS)
 DIRECTLY INTO CONCRETE OR BLOCKS
 1-1/4" MIN. EMBED INTO CONCRETE (HEAD/SILL/JAMBS)
 1-1/4" MIN. EMBED INTO BLOCKS (JAMBS)

ANCHORS TYPE 'B'

5/16" DIA. ULTRACON BY 'DEWALT' (Fu=177 KSI, Fy=155 KSI)
 INTO 2BY WOOD BUCKS OR WOOD STRUCTURES
 1-1/2" MIN. PENETRATION INTO WOOD (HEAD/SILL/JAMBS)
 THRU 1BY BUCKS INTO CONC. OR BLOCKS
 1-1/4" MIN. EMBED INTO CONCRETE (HEAD/SILL/JAMBS)
 1-1/4" MIN. EMBED INTO BLOCKS (JAMBS)
 DIRECTLY INTO CONCRETE OR BLOCKS
 1-1/4" MIN. EMBED INTO CONCRETE (HEAD/SILL/JAMBS)
 1-1/4" MIN. EMBED INTO BLOCKS (JAMBS)
1/4" DIA. TEKS OR SELF DRILLING SCREWS (GRADE 5 CRS)
 INTO METAL STRUCTURES
 (3) THREADS MIN. TO EXTEND BEYOND METAL THICKNESS
 ALUMINUM: 1/8" THK. MIN. (6063-T5 MIN.)
 STEEL: 1/8" THK. MIN. (Fy = 36 KSI MIN.)
 (STEEL IN CONTACT WITH ALUMINUM TO BE PLATED OR PAINTED)
#12 SMS OR SELF DRILLING SCREWS (GRADE 2 CRS)
 INTO MIAMI-DADE COUNTY APPROVED MULLIONS
 (3) THREADS MIN. TO EXTEND BEYOND METAL THICKNESS
 ALUMINUM: 1/8" THK. MIN. (6063-T5 MIN.)
 STEEL: 1/8" THK. MIN. (Fy = 36 KSI MIN.)
 (STEEL IN CONTACT WITH ALUMINUM TO BE PLATED OR PAINTED)

ANCHORS EDGE DISTANCES

INTO CONCRETE AND MASONRY = 1-3/4" MIN.
 INTO WOOD STRUCTURE = 1" MIN.
 INTO METAL STRUCTURE = 1/2" MIN.
 WOOD AT HEAD, SILL OR JAMBS SG = 0.55 MIN.
 CONCRETE AT HEAD, SILL OR JAMBS f'c = 3000 PSI MIN.
 C-90 HOLLOW/FILLED BLOCK AT JAMBS f'm = 2000 PSI MIN.

SEALANTS:


FRAME CORNERS AND INSTALLATION SCREWS SEALED WITH SEAM SEALER. FIXED MEETING RAIL SEAMS SEALED WITH SILICONE.

WEEPHOLES:

W1 = 1/2" X 1/4" WEEP HOLE AT 2-3/8" FROM EACH END
 W2 = 1/2" LONG NOTCH AT EACH END

PRODUCT REVISED
 As complying with the Florida Building Code
 NOA-No. **26-0824.06**
 Expiration Date: **09/26/2027**
 By: *Manuel Fern*
 Miami-Dade Product Control

AUG 18 2026

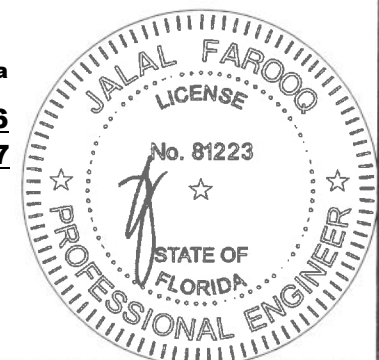


AL-FAROOQ CORPORATION
 ENGINEERS & PRODUCT DEVELOPMENT
 9360 SUNSET DRIVE, SUITE 220
 MIAMI, FLORIDA 33173
 TEL. (305) 262-6978
 FAX. (305) 262-6978
 C.A.N. 3538

SERIES 100 ALUMINUM SINGLE HUNG WDW. (N.I.)
New Age Windows & Doors Corp.
 7196 N.W. 77TH TERRACE
 MEDLEY, FL. 33166
 TEL. (305) 889-0703
 FAX. (305) 889-0710



revisions:	no	date	by	description
	H	08.08.14	H	UPDATED TO 2014 FBC
	I	06.12.17		EDITORIAL CHANGES
	J	07.13.20		UPDATED TO 2020 FBC
	K	07.19.23		NO CHANGE THIS SHEET
	L	08.14.26		NO CHANGE THIS SHEET

date:	10-17-95
scale:	1/2" = 1"
dr. by:	TARIQ
chk. by:	

drawing no.	W95-45
sheet	2 of 4

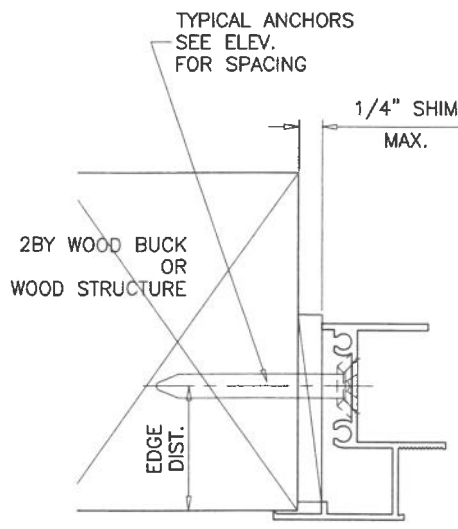


ITEM #	PART #	REQD.	DESCRIPTION	MATERIAL	MANF./SUPPLIER/REMARKS
1	BA-4573	1	FRAME HEAD	6063-T6	-
2	NEWA-32	1	FRAME SILL	6063-T6	-
3	BA-4386	2	FRAME JAMB	6063-T6	-
4	SW-41673	1	MEETING RAIL	6063-T5	-
5	BA-4638	1	VENT TOP RAIL	6063-T5	-
6	BA-4764	1	VENT BOTTOM RAIL	6063-T6	-
7	-	2/VENT	SWEEP LATCH	ZAMAK	AT 8-1/4" FROM EACH END
8	BA-4425	2/ VENT	VENT SIDE RAIL	6063-T5	-
9	-	2/ CORNER	FRAME ASSEMBLY SCREWS	-	#8 X 1" P.H. SMS
10	-	2/ CORNER	VENT ASSEMBLY SCREWS	-	#8 X 1" P.H. SMS
11	-	-	-	-	-
12	-	AS REQD.	FIN SEAL PILE (.187 X .250)	-	ULTRAFAB
13	FP-389-AW	AS REQD.	BULB WEATHER STRIP (.185 X .250)	VINYL	PROTOTYPE PLASTICS
14	860	AS REQD.	BACK BEDDING	SILICONE	PECORA CORP.
15	-	AS REQD.	GLAZING BEAD	ALUMINUM	ROLL FORMED
16	3530	2	BLOCK & TACKLE BALANCE	2	5/8" BOX, WINDOW COMPONENTS
17	-	2	TAKE OUT CLIP AT ±3" FROM TOP RAIL	STEEL	AT EACH JAMB

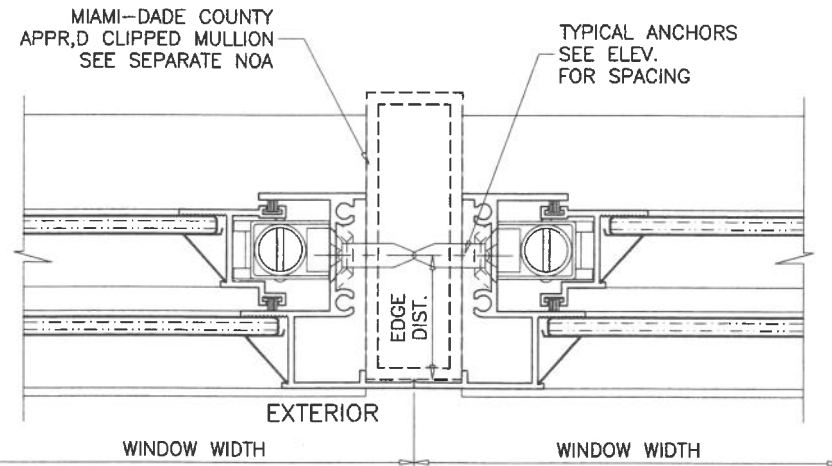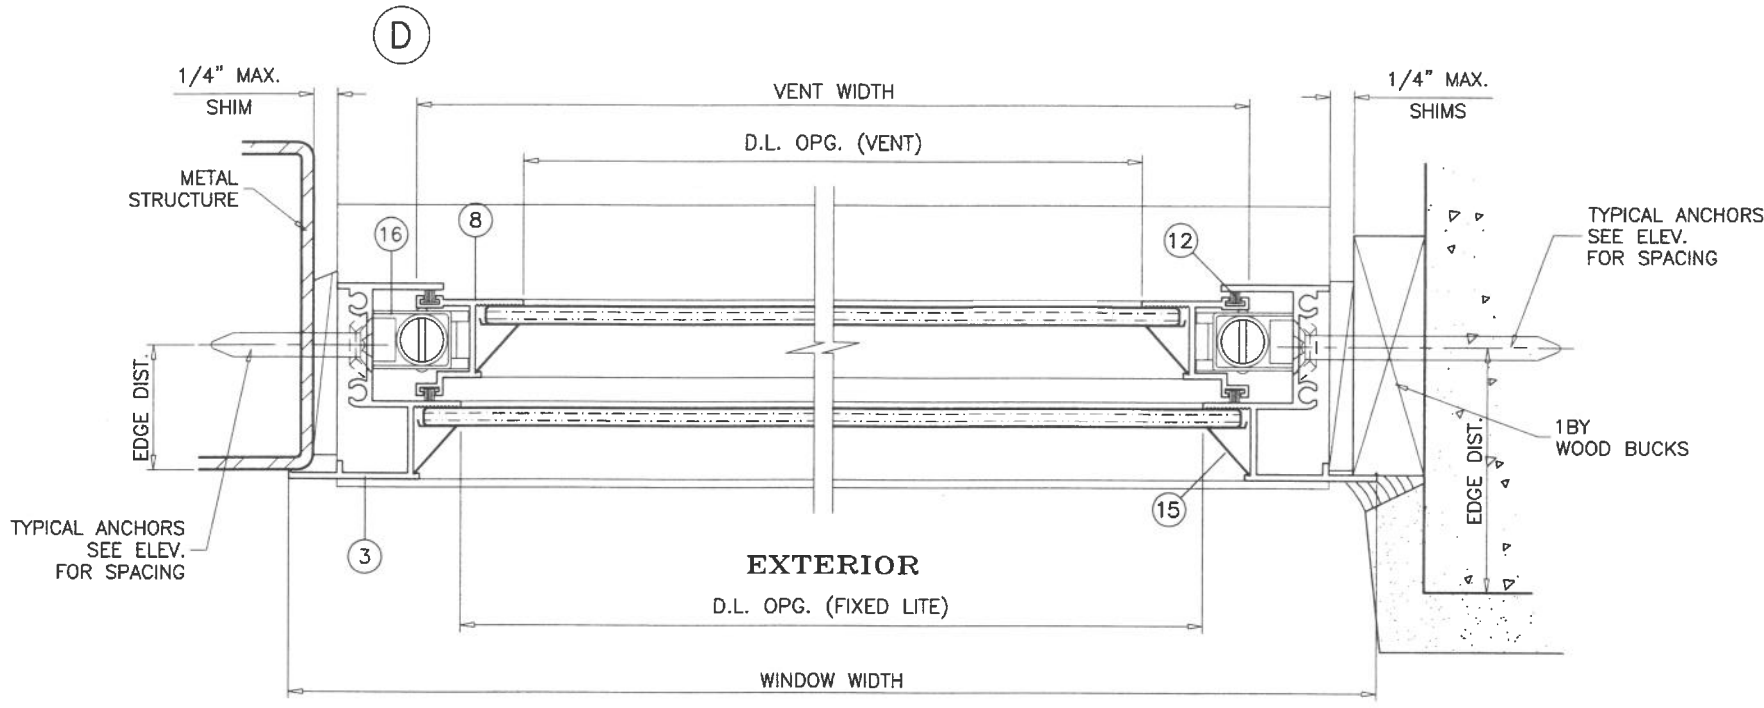

PRODUCT REVISED
As complying with the Florida
Building Code
NOA-No. **26-0824.06**
Expiration Date: **09/26/2027**
By: *Manuel Feroz*
Miami-Dade Product Control

AUG 18 2026

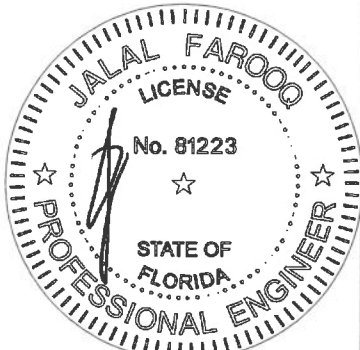

afC

AL-FAROOQ CORPORATION
ENGINEERS & PRODUCT DEVELOPMENT
9360 SUNSET DRIVE, SUITE 220
MIAMI, FLORIDA 33173 (C.A.N. 3538)
TEL. (305) 264-8100 FAX. (305) 262-6978
COMP-ANL\W95-45NA

SERIES 100 ALUMINUM SINGLE HUNG WDW. (N.I.)

New Age Windows & Doors Corp.
7196 N.W. 77TH TERRACE
MEDLEY, FL. 33166
TEL. (305) 889-0703 FAX. (305) 889-0710

revisions:	no	date	by	description
	H	08.08.14	H	UPDATED TO 2014 FBC
	I	08.12.17	I	EDITORIAL CHANGES
	J	07.13.20	J	EDITORIAL CHANGES
	K	07.19.23	K	NO CHANGE THIS SHEET
	L	08.14.26	L	NO CHANGE THIS SHEET

date: 10-17-95


scale: 1/2" = 1"

dr. by: TARIQ


chk. by:

drawing no.
W95-45


sheet **3** of **4**

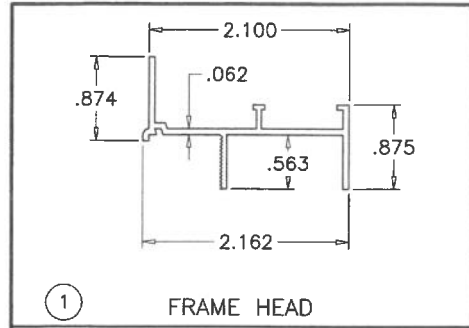


① FRAME HEAD

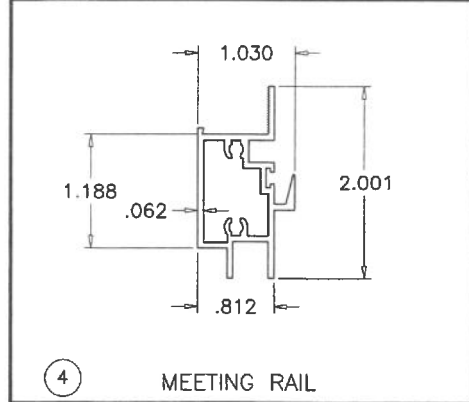


④ MEETING RAIL

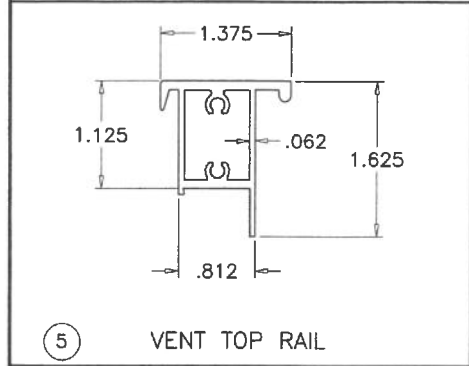


⑤ VENT TOP RAIL

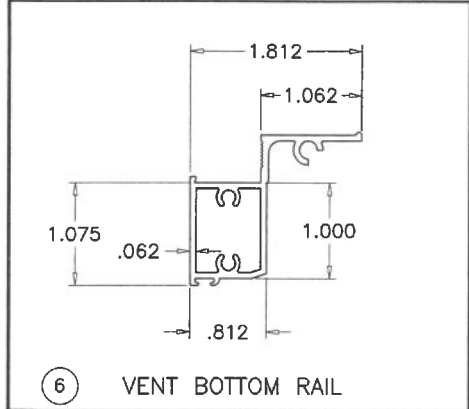


⑥ VENT BOTTOM RAIL

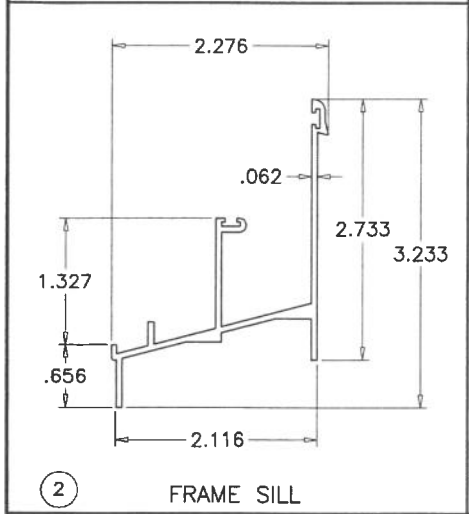


② FRAME SILL

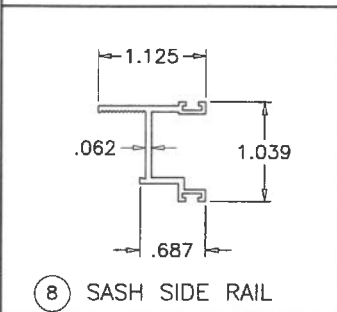


⑧ SASH SIDE RAIL

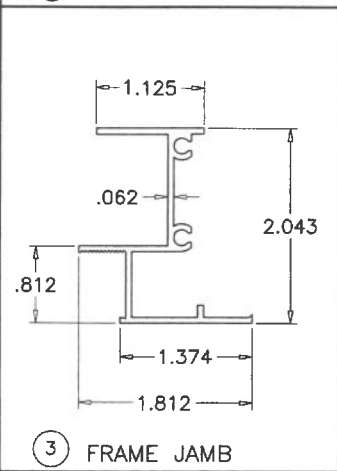


③ FRAME JAMB

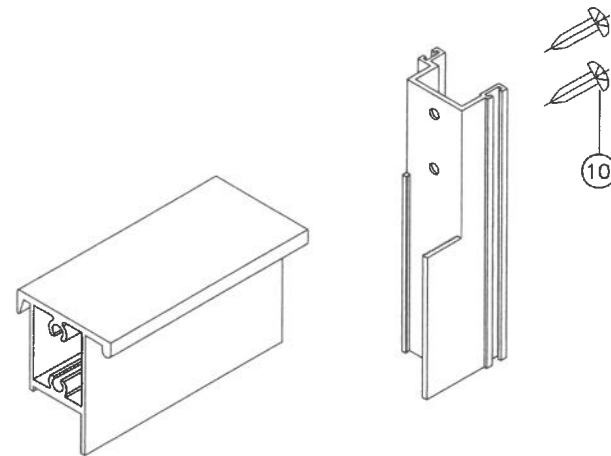


VENT TOP CORNER

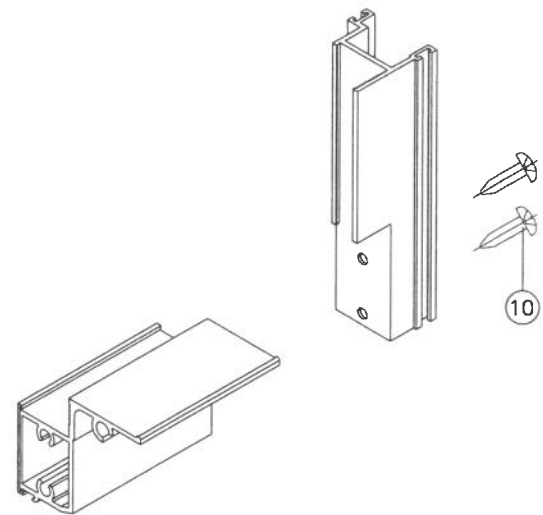

VENT BOTTOM CORNER

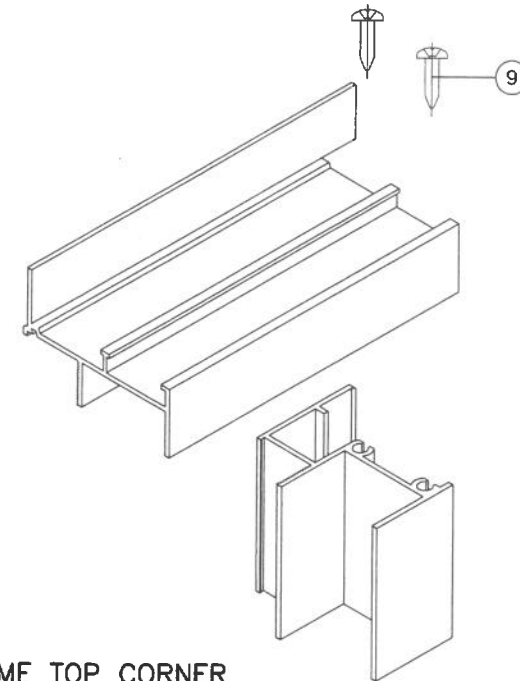


FRAME TOP CORNER

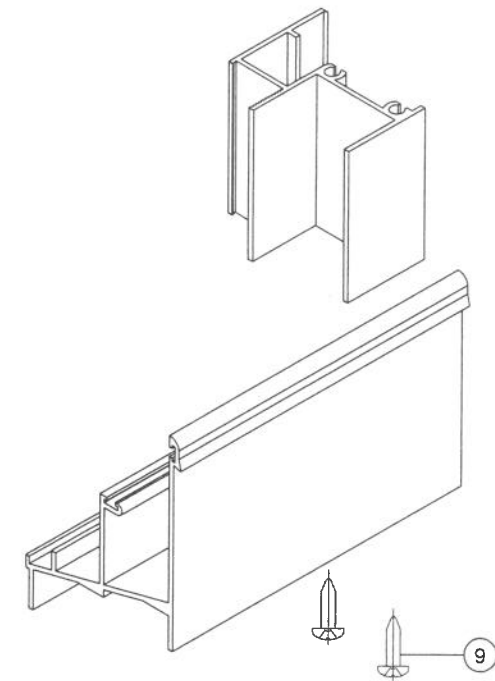

FRAME BOTTOM CORNER

PRODUCT REVISED
As complying with the Florida Building Code
NOA-No. **26-0824.06**
Expiration Date: **09/26/2027**
By: *Manuel Ferrer*
Miami-Dade Product Control

AUG 18 2026

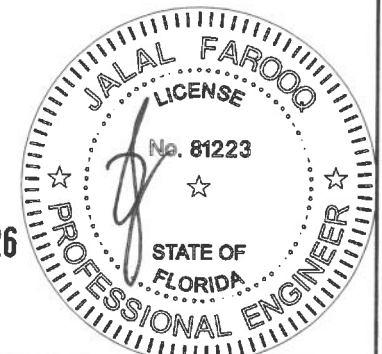

af c
AL-FAROOQ CORPORATION
ENGINEERS & PRODUCT DEVELOPMENT
9360 SUNSET DRIVE, SUITE 220
MIAMI, FLORIDA 33173 (C.A.N. 3538)
TEL. (305) 264-8100 FAX. (305) 262-6978
COMP-ANL\W95-45NA

SERIES 100 ALUMINUM SINGLE HUNG WDW. (N.I.)
New Age Windows & Doors Corp.
7196 N.W. 77TH TERRACE
MEDLEY, FL. 33166
TEL. (305) 889-0703 FAX. (305) 889-0710

revisions:		no	date	by	description
H	06.08.14	H	06.08.14	H	NO CHANGE THIS SHEET
I	06.12.17	I	06.12.17	I	EDITORIAL CHANGES
J	07.13.20	J	07.13.20	J	EDITORIAL CHANGES
K	07.19.23	K	07.19.23	K	NO CHANGE THIS SHEET
L	06.14.26	L	06.14.26	L	NO CHANGE THIS SHEET

date:	10-17-95
scale:	1/2" = 1"
dr. by:	TARIQ
chk. by:	

drawing no.	W95-45
sheet	4 of 4