



DEPARTMENT OF REGULATORY AND ECONOMIC RESOURCES (RER)
BOARD AND CODE ADMINISTRATION DIVISION
NOTICE OF ACCEPTANCE (NOA)

MIAMI-DADE COUNTY
PRODUCT CONTROL SECTION
11805 SW 26 Street, Room 208
Miami, Florida 33175-2474
T (786) 315-2590 F (786) 315-2599
www.miamidade.gov/economy

The Door Store of America, Inc.,
10681 World Trade Blvd.
Raleigh, N.C. 27617

SCOPE:

This NOA is being issued under the applicable rules and regulations governing the use of construction materials. The documentation submitted has been reviewed and accepted by Miami-Dade County RER -Product Control Section to be used in Miami Dade County and other areas where allowed by the Authority Having Jurisdiction (AHJ).

This NOA shall not be valid after the expiration date stated below. The Miami-Dade County Product Control Section (In Miami Dade County) and/or the AHJ (in areas other than Miami Dade County) reserve the right to have this product or material tested for quality assurance purposes. If this product or material fails to perform in the accepted manner, the manufacturer will incur the expense of such testing and the AHJ may immediately revoke, modify, or suspend the use of such product or material within their jurisdiction. RER reserves the right to revoke this acceptance, if it is determined by Miami-Dade County Product Control Section that this product or material fails to meet the requirements of the applicable building code.

This product is approved as described herein and has been designed to comply with the Florida Building Code, including the High Velocity Hurricane Zone.

DESCRIPTION: Series "Complete Collection" Outswing fully Opaque Wood Doors-L. M. Impact

APPROVAL DOCUMENT: Drawing No. **DSA 0011 Rev B**, titled "Outswing Opaque Wood Door", sheets 1, 2 (2A-2D), 3 (3A-3C), 4 (4A-4C), 5 (5A-5C), 6-11, 12(12A),13, 14 (14A), 15 (15A-15C), 16 thru 17 of 17 dated 09/02/22 and last revised on 08/29/26, prepared by Amoruso Consulting Eng., LLC, signed and sealed by Robert J. Amoruso, P.E., bearing the Miami-Dade County Product Control Revision stamp with the Notice of Acceptance number and approval date by the Miami-Dade County Product Control Section.

MISSILE IMPACT RATING: Large and Small Missile Impact Resistant

Limitations:

1. Partial and Fully Raised Panels and Partial and Fully Opaque panels models are approved.
2. No glazed models (partial or full or DLO (daylight opening)) are allowed.
3. Multi-point **Ashland** applicable to all models, Single and Double Doors.
4. **Gu**-multi-point limited to Single doors only see sheets **15** and **15B**.
5. Limited Water infiltration Rating, see **Positive** DP in sheet **1**. See sheets 6 and 8 for sill (thresholds) installation.

LABELING: Each unit shall bear a permanent label with the manufacturer's name or logo, State and following statement: "Miami-Dade County Product Control Approved", unless otherwise noted herein.

RENEWAL of this NOA shall be considered after a renewal application has been filed and there has been no change in the applicable building code negatively affecting the performance of this product.

TERMINATION of this NOA will occur after the expiration date or if there has been a revision or change in the materials, use, and/or manufacture of the product or process. Misuse of this NOA as an endorsement of any product, for sales, advertising or any other purposes shall automatically terminate this NOA. Failure to comply with any section of this NOA shall be cause for termination and removal of NOA.

ADVERTISEMENT: The NOA number preceded by the words Miami-Dade County, Florida, and followed by the expiration date may be displayed in advertising literature. If any portion of the NOA is displayed, then it shall be done in its entirety.

INSPECTION: A copy of this entire NOA shall be provided to the user by the manufacturer or its distributors and shall be available for inspection at the job site at the request of the Building Official.

This NOA **revises #23-1111.04** consists of this page 1 and evidence pages E-1, E-2, E-3 and E-4, as well as approval document mentioned above.

The submitted documentation was reviewed by **Ishaq I. Chanda, P.E.**

Ishaq I. Chanda



NOA No. 26-0902.10

Expiration Date: December 08, 2027

Approval Date: October 15, 2026

Page 1

NOTICE OF ACCEPTANCE: EVIDENCE SUBMITTED

1. EVIDENCE SUBMITTED

A. DRAWINGS

1. Manufacturer's parts and sections drawings
2. Drawing No. **DSA 0011 Rev 1**, titled "Outswing Opaque Wood Door", sheets 1, 2 (2A-2D), 3 (3A-3C), 4 (4A-4C), 5 (5A-5C), 6-11, 12(12A),13, 14 (14A), 15 (15A-15C), 16 thru 17 of 17 dated 09/02/22 and last revised on 10/21/22, prepared by PTC, signed and sealed by Robert J. Amoruso, P.E.

B. TESTS

1. Test reports on
 - 1) Air Infiltration Test, per FBC, TAS 202-94
 - 2) Uniform Static Air Pressure Test, Loading per FBC, TAS 202-94
 - 3) Water Resistance Test, per FBC, TAS 202-94
 - 4) Forced Entry Test, per FBC 2411 3.2.1 and TAS 202-94
 - 5) Large Missile impact Test per FBC, TAS 201-94
 - 6) Cyclic Wind Pressure Loading per FBC, TAS 203-94

Along with marked-up drawings and installation diagram of Rectangular Outswing /Inswing glazed Wood doors, prepared by American Testing Lab, Test Report No(s). **ATLNC 0624.01-19**, dated 05/13/20, signed & sealed by David Johnson, P.E.

(These test reports have been revised by an addendum letter dated 09/11/2022, issued by American Testing Lab, signed & sealed by David Johnson, P.E.)

2. Test reports on
 - 1) Air Infiltration Test, per FBC, TAS 202-94
 - 2) Uniform Static Air Pressure Test, Loading per FBC, TAS 202-94
 - 3) Water Resistance Test, per FBC, TAS 202-94 (limited +19.5 PSF)
 - 4) Forced Entry Test, per FBC 2411 3.2.1 and TAS 202-94
 - 5) Large Missile impact Test per FBC, TAS 201-94
 - 6) Cyclic Wind Pressure Loading per FBC, TAS 203-94

Along with marked-up drawings and installation diagram of shaped Outswing Opaque Wood doors (samples G and J), prepared by American Testing Lab, Test Report No(s). **ATLNC 0624.01-19** (Addendum 2), dated 08/08/22, signed & sealed by David Johnson, P.E.

C. CALCULATIONS (submitted under files # 20-1130.01 & 20-1130.02)

1. Anchor verification calculations, dated 10/26/20 and 08/02/2022, prepared by PTC, LLC, signed and sealed by Robert J. Amoruso, P.E.

D. QUALITY ASSURANCE

1. Miami Dade department of Regulatory and Economic Resources (RER).

E. MATERIAL CERTIFICATIONS

1. None.

Ishaq I. Chanda

Ishaq I. Chanda, P.E.
Product Control Unit Supervisor
NOA No. 26-0902.10
Expiration Date: December 08, 2027
Approval Date: October 15, 2026

The Door Store of America, Inc.,

NOTICE OF ACCEPTANCE: EVIDENCE SUBMITTED

1. EVIDENCE SUBMITTED (continue)

F. STATEMENTS

1. Statement letters of conformance to FBC 2020 (7th Edition) and “No financial interest”, both dated 10/26/20, signed & sealed by prepared by PTC, LLC, signed and sealed by Robert J. Amoruso, P.E.

G. OTHER

1. Test proposal # **21-1045** dated 10/12/21, approved by RER.
2. Article of incorporation and Business corporation name, issued by State of North Carolina.

Ishaq I. Chanda

Ishaq I. Chanda, P.E.
Product Control Unit Supervisor
NOA No. 26-0902.10
Expiration Date: December 08, 2027
Approval Date: October 15, 2026

The Door Store of America, Inc.,

NOTICE OF ACCEPTANCE: EVIDENCE SUBMITTED

2. EVIDENCE SUBMITTED UNDER PREVIOUS NOA's

A. DRAWINGS (submitted under previous approval)

1. Drawing No. **DSA 0011 Rev 1**, titled "Outswing Opaque Wood Door", sheets 1, 2 (2A-2D), 3 (3A-3C), 4 (4A-4C), 5 (5A-5C), 6-11, 12(12A), 13, 14 (14A), 15 (15A-15C), 16 thru 17 of 17 dated 09/02/22 and last revised on 10/21/22, prepared by PTC, signed and sealed by Robert J. Amoruso, P.E.

B. TESTS

1. None.

C. CALCULATIONS (submitted under previous approval)

1. None.

D. QUALITY ASSURANCE

1. Miami Dade department of Regulatory and Economic Resources (RER).

E. MATERIAL CERTIFICATIONS

1. None.

F. STATEMENTS

1. Statement letters of conformance to FBC 2023 (8th Edition), dated 11/07/23, signed & sealed by prepared by PTC, LLC, signed and sealed by Robert J. Amoruso, P.E
2. Statement letters of conformance to FBC 2020 (7th Edition) and "No financial interest", both dated 10/26/20, signed & sealed by prepared by PTC, LLC, signed and sealed by Robert J. Amoruso, P.E. (submitted under previous approval).

G. OTHER

1. This NOA **revises #22-1103.03** and updates to FBC 2023, expiring **12/08/27**.
2. Article of incorporation and Business corporation name, issued by State of North Carolina. (submitted under previous approval).

Ishaq I. Chanda

Ishaq I. Chanda, P.E.
Product Control Unit Supervisor
NOA No. 26-0902.10
Expiration Date: December 08, 2027
Approval Date: October 15, 2026

NOTICE OF ACCEPTANCE: EVIDENCE SUBMITTED

3. New EVIDENCE SUBMITTED

A. DRAWINGS (submitted under previous approval)

1. Drawing No. **DSA 0011 Rev B**, titled “Outswing Opaque Wood Door”, sheets 1, 2 (2A-2D), 3 (3A-3C), 4 (4A-4C), 5 (5A-5C), 6-11, 12(12A),13, 14 (14A), 15 (15A-15C), 16 thru 17 of 17 dated 09/02/22 and last revised on 08/29/26, prepared by Amoruso Consulting Eng., LLC, signed and sealed by Robert J. Amoruso, P.E.

B. TESTS

1. None.

C. CALCULATIONS (submitted under previous approval)

1. None.

D. QUALITY ASSURANCE

1. Miami Dade department of Regulatory and Economic Resources (RER).

E. MATERIAL CERTIFICATIONS

1. None.

F. STATEMENTS

1. Statement letters of conformance to FBC 2026 (9th Edition), dated 08/20/26, signed & sealed by prepared, signed and sealed by Robert J. Amoruso, P.E.

G. OTHER

1. This NOA **revises #23-1117.04** and updates to FBC 2026, expiring **12/08/27**.
2. Article of incorporation and Business corporation name, issued by State of North Carolina. (submitted under previous approval)

Ishaq I. Chanda

Ishaq I. Chanda, P.E.
Product Control Unit Supervisor
NOA No. 26-0902.10
Expiration Date: December 08, 2027
Approval Date: October 15, 2026

The following pages in this document were submitted by the manufacturer (third party) to represent the product being approved and establish the limits of use. The pages may include technical drawings, schematics and installation details.

The Door Store of America, Inc.

Complete Collection, Single and Double Doors, Outswing, Fully Opaque

GENERAL NOTES:

1. THIS PRODUCT WAS TESTED AND DESIGNED TO COMPLY WITH THE 9TH EDITION (2026) FLORIDA BUILDING CODE - BUILDING AND RESIDENTIAL REQUIREMENTS INCLUDING SECTION 1709.5.2 & 2411.3.2.1, FBC AND SECTION R609.5, FRC, INCLUDING THE HIGH VELOCITY HURRICANE ZONE (HVHZ) AT THE DESIGN PRESSURE(S) STATED HEREIN. THE PRODUCT DETAILS CONTAINED HEREIN ARE BASED UPON SIGNED AND SEALED TEST REPORT NO. ATLNC 0624.01-19 DATED 5/13/20 AND ADDENDUM DATED 07/20/22 AND ASSOCIATED LABORATORY STAMPED DRAWINGS, SIGNED AND SEALED BY DAVID WESLEY JOHNSON, FL PE NO. 61915. TESTING WAS PERFORMED TO THE FOLLOWING:
- 1.1. ASTM E330-02, ASTM E331-00, ASTM E283-04
- 1.2. TAS 201-94, TAS 202-94 AND TAS 203-94
2. ADEQUACY OF THE EXISTING STRUCTURAL CONCRETE / MASONRY AND 2X FRAMING AS A MAIN WIND FORCE RESISTING SYSTEM CAPABLE OF WITHSTANDING AND TRANSFERRING APPLIED PRODUCT LOADS TO THE STRUCTURE IS THE RESPONSIBILITY OF THE ARCHITECT OR ENGINEER OF RECORD.
3. 1X AND 2X BUCKS (WHEN USED) SHALL BE DESIGNED AND ANCHORED TO PROPERLY TRANSFER ALL LOADS TO THE STRUCTURE. BUCK DESIGN AND INSTALLATION IS THE RESPONSIBILITY OF THE ARCHITECT OR ENGINEER OF RECORD.
4. IN AREAS WHERE WIND-BORNE DEBRIS PROTECTION REQUIREMENTS EXIST, USE OF AN APPROVED IMPACT PROTECTIVE SYSTEM IS NOT REQUIRED WITH THIS PRODUCT.
5. DOOR FRAME AND PANEL MATERIAL: MAHOGANY, KNOTTY-ALDER, WALNUT, WHITE OAK AND ACCOYA. MINIMUM SPECIFIC GRAVITY (SG) = 0.55 FOR BASIC AND 0.68 FOR 12% MC.
6. GLAZING: 1" OVERALL THICKNESS: 5/32" TEMPERED, AIR SPACE (1/2" TPS SPACER BY PT ABEBERSA PRATAMA), 5/16" LAMINATED (1/8" ANNEALED x KURARAY AMERICA 0.090 SG INTERLAYER x 1/8" ANNEALED). GLAZED USING DOW 995 STRUCTURAL ADHESIVE GRADE SEALANT.
- 6.1. GLASS MEETS THE REQUIREMENTS OF ASTM E1300-16
- 6.2. GLASS SHALL COMPLY WITH THE SAFETY GLAZING REQUIREMENTS OF THE FLORIDA BUILDING CODE, SECTION 2406.
- 6.3. ALL SETTING BLOCKS SHALL BE IN COMPLIANCE WITH THE FLORIDA BUILDING CODE. SETTING BLOCKS SHALL BE NEOPRENE WITH A 70 TO 90 SHORE A DUROMETER.
7. SITE CONDITIONS THAT DEVIATE FROM THE DETAILS OF THIS DRAWING REQUIRE FURTHER ENGINEERING EVALUATION BY A LICENSED ENGINEER OR REGISTERED ARCHITECT.
8. DESIGNATION "X" STANDS FOR OPERABLE PANEL.
9. HARDWARE (AS-TESTED; SUBSTITUTIONS ALLOWED PER FBC REQUIREMENTS):
- 9.1. MULTI-POINT LOCK AND HANDLES BY:
- 9.1.1. DOUBLE (XX) DOOR: ASHLAND MULTIPOINT HARDWARE; MODEL V-5100-560.
- 9.1.2. SINGLE (X) FOOR: GU MULTIPOINT HARDWARE; MODEL 6-35565-02-R-8B.
- 9.2. HINGES: (10) STEEL 4-1/2" X 4-1/2" BALL BEARING HINGES BY PHILADELPHIA HARDWARE.
- 9.3. THRESHOLD: ENDURA ZOB56DBFN (BRONZE 5-5/8" BUMPER OUTSWING SILL) OR ZOB76DBFN (BRONZE 7-5/8" BUMPER OUTSWING SILL).
10. INTERIOR AND EXTERIOR FINISHING AND PERIMETER SEALING ARE FOR ILLUSTRATIVE PURPOSES ONLY. THESE DRAWINGS CERTIFY THE DOOR INSTALLATION ONLY. WATER SEALING OF THE INSTALLED DOOR IS NOT PART OF THIS INSTALLATION CERTIFICATION. WATER SEALING SHALL BE THE RESPONSIBILITY OF THE INSTALLER.
- 10.1. PERIMETER AND JOINT SEALANT BY OTHERS TO BE DESIGNED IN ACCORDANCE WITH THE FBC RESIDENTIAL AND BUILDING CODES AND WITH FMA/AAMA/WDMA PROTOCOLS OR AS RECOMMENDED BY THE MANUFACTURER.

INSTALLATION ANCHORAGE DETAILS

INSTALLATION NOTES:

1. INSTALLATION ANCHORAGE SHALL BE LOCATED AS SHOWN IN THE FOLLOWING ELEVATION VIEWS.
- 1.1. 2X WOOD FRAMING OR BUCKING SUBSTRATES SHOWN ON SHEET 3, 3A, 3B & 3C.
- 1.2. CONCRETE AND MASONRY SUBSTRATES AS SHOWN ON SHEET 4, 4A, 4B & 4C.
2. SPECIFIC INSTALLATION DETAILS ARE SHOWN ON THE FOLLOWING SHEETS.
- 2.1. 2X WOOD FRAMING OR BUCKING AT HEAD, SILLS OR JAMBS
- 2.1.1. SEE DETAILS ON SHEET 6 FOR HEAD AND SILL INSTALLATION ANCHORAGE REQUIREMENTS.
- 2.1.2. SEE DETAILS ON SHEET 7 FOR JAMB INSTALLATION ANCHORAGE REQUIREMENTS.
- 2.2. CONCRETE OR MASONRY AT HEAD, SILLS OR JAMBS (OPTIONAL 1X WOOD BUCK ALLOWED, SEE NOTE 3.1)
- 2.2.1. SEE DETAILS ON SHEET 8 FOR HEAD AND SILL INSTALLATION ANCHORAGE REQUIREMENTS.
- 2.2.2. SEE DETAILS ON SHEET 9 FOR JAMB INSTALLATION ANCHORAGE REQUIREMENTS.
3. VERTICAL AND HORIZONTAL SECTION VIEWS ARE SHOWN ON THE FOLLOWING SHEETS.
- 3.1. 2X WOOD FRAMING OR BUCKING AT HEAD, SILLS OR JAMBS
- 3.1.1. SEE DETAILS ON SHEET 11 FOR VERTICAL SECTION VIEWS OF HEAD AND SILL.
- 3.1.2. SEE DETAILS ON SHEET 12 & 12A FOR HORIZONTAL SECTION VIEWS OF JAMBS.
- 3.2. CONCRETE OR MASONRY AT HEAD, SILLS OR JAMBS (OPTIONAL 1X WOOD BUCK ALLOWED, SEE NOTE 3.1)
- 3.2.1. SEE DETAILS ON SHEET 13 FOR VERTICAL SECTION VIEWS OF HEAD AND SILL.
- 3.2.2. SEE DETAILS ON SHEET 14 & 14A FOR HORIZONTAL SECTION VIEWS OF JAMBS.
4. INSTALLATION SCREW (ANCHORAGE) SPECIFICATION
- 4.1. NO. 14 WOOD SCREWS.
- 4.1.1. WOOD SCREWS SHALL MEET ANSI B18.6.1 AND BE A MINIMUM GRADE 2 STRENGTH
- 4.1.2. MINIMUM EMBEDMENT IS 1-1/2". WOOD SCREW LENGTHS CAN BE VARIED IF NEEDED AS LONG AS MINIMUM EMBEDMENT IS MAINTAINED. THIS REQUIREMENT APPLICABLE TO SUBSTRATE EMBEDDED SCREWS ONLY.
- 4.1.3. MINIMUM EDGE DISTANCE AND SPACING BETWEEN SCREW IS 1".
- 4.2. 1/4" DIAMETER DEWALT ULTRACON CONCRETE SCREWS
- 4.2.1. MINIMUM EMBEDMENT IS 1-3/4" IN CONCRETE AND 1-1/4" IN MASONRY (CMU).
- 4.2.2. MINIMUM EDGE DISTANCE IS 2-1/2".
- 4.2.3. MINIMUM SPACING BETWEEN SCREWS IS 4".
- 4.2.3.1. EXCEPTION: HINGE ANCHORAGE AS SHOWN ON SHEET 9, DETAIL10 HAS BEEN ACCOUNTED FOR. THE 3.484" SPACING BETWEEN ANCHORS IS ACCEPTABLE.
- 4.3. ALL FASTENERS TO BE CORROSION RESISTANT, OR HAVE A CORROSION RESISTANT COATING, OR MEET SECTION 1711, 9TH EDITION (2026) FBC AND SECTION R332, 9TH EDITION (2026) FRC WHEN APPLICABLE.
5. THE NUMBER OF INSTALLATION ANCHORS DEPICTED IS THE MINIMUM NUMBER OF ANCHORS TO BE USED FOR PRODUCT INSTALLATION AT THE MAXIMUM UNIT SIZE SHOWN. SMALLER UNIT SIZES CAN HAVE LESS ANCHORS AS LONG AS THE EDGE DISTANCE AND ON CENTER (O.C.) SPACING ARE THE SAME AS OR LESS THAN THAT SHOWN. INSTALLATION ANCHORS AT THE STRIKE PLATES AND HINGES SHALL REMAIN THE SAME.
6. SHIM AS REQUIRED AT EACH INSTALLATION ANCHOR WITH LOAD BEARING SHIM(S). MAXIMUM ALLOWABLE SHIM SIZE IS 1/4 INCH. SHIM WHERE SPACE OF 1/16 INCH OR GREATER OCCURS. SHIM(S) SHALL BE CONSTRUCTED OF HIGH DENSITY PLASTIC OR BETTER. SHIMS MAY NOT BE SHOWN IN THE SECTION VIEWS OF THIS DRAWING FOR CLARITY.
7. MINIMUM EMBEDMENT AND EDGE DISTANCE EXCLUDE WALL FINISHES (INCLUDING BUT NOT LIMITED TO STUCCO, FOAM, BRICK VENEER AND SIDING).

TABLE OF CONTENTS	
SHEET	DESCRIPTION
1	NOTES - GENERAL & INSTALLATION
2, 2A, 2B, 2C & 2D	ELEVATIONS - X & XX RECTANGULAR, ARCH TOP, AND FULL RADIUS
3, 3A, 3B & 3C	ELEVATION - ANCHOR LAYOUT - WOOD INSTALLATION
4, 4A, 4B & 4C	ELEVATION - ANCHOR LAYOUT - CONCRETE/MASONRY INSTALLATION
5, 5A, 5B & 5C	ELEVATIONS - HINGES & BRICK MOULD
6	WOOD INSTALLATION - DETAILS 1 THRU 6
7	WOOD INSTALLATION - DETAILS 7 THRU 11
8	CONCRETE INSTALLATION - DETAILS 1 THRU 6
9	CONCRETE/MASONRY INSTALLATION - DETAILS 7 THRU 11
10	DETAILS - MISCELLANEOUS
11	SECTIONS - VERTICAL - WOOD INSTALLATION
12 & 12A	SECTIONS - HORIZONTAL - WOOD INSTALLATION
13	SECTIONS - VERTICAL - CONCRETE INSTALLATION
14 & 14A	SECTIONS - HORIZONTAL - CONCRETE/MASONRY INSTALLATION
15, 15A, 15B & 15C	MULTIPOINT LOCK LAYOUT
16	PANEL CONSTRUCTION - MULTIPOINT LOCK DETAIL
17	APPROVED CONFIGURATIONS

PRODUCT REVISED
as complying with the Florida
Building Code
NOA-No. 26-0902.10
Expiration Date 12/08/2027
By Ishag I. Chank
Miami-Dade Product Control

PERFORMANCE RATING			
MAXIMUM UNIT DIMENSIONS	DESIGN PRESSURE RATING (PSF)	WATER PENETRATION RATING	IMPACT RATING
76" X 123-1/16" XX OUTSWING - RECTANGULAR 76-5/8" X 123-5/16" XX OUTSWING - ARCH TOP 39-3/4" X 123-1/2" X OUTSWING - RECTANGULAR 39-3/4" X 123-1/2" X OUTSWING - ARCH TOP	±70.0	SEE NOTE 1 & 3	HVHZ LARGE MISSILE IMPACT
	+19.5 / -70	SEE NOTE 1 & 2	
NOTE 1: PRODUCT TESTED FOR LIMITED WATER PENETRATION RESISTANCE AT 19.5 PSF POSITIVE DESIGN PRESSURE. NOTE 2: THE PRODUCT MUST BE USED WHERE WATER PENETRATION IS NOT REQUIRED OR WHERE AN OVERHANG MEETING THE REQUIREMENTS OF THE 9th EDITION (2026) FLORIDA BUILDING CODE, SECTION 1709.5.2 (NON-HVHZ LOCATIONS) OR SECTION 2411.3.2.1 (HVHZ LOCATIONS) HAS BEEN EMPLOYED. NOTE 3: FULL DESIGN PRESSURE RATING APPLICABLE TO DOOR ASSEMBLIES INSTALLED IN NONHABITABLE AREAS WHERE THE DOOR ASSEMBLY AND AREA ARE DESIGNED TO ACCEPT WATER INFILTRATION.			


PROJECT #ACE-2025-135

The Door Store of America, Inc.
10681 World Trade Blvd
Raleigh, NC 27617

Complete Collection, Single and Double Doors, Outswing, Opaque
NOTES - GENERAL & INSTALLATION

UPDATED TO 9TH EDITION (2026) FBC	7/1/26	RJA
REVISED FOR MD COMMENTS	9/2/2022	RJA
DESCRIPTION	DATE	BY
B	A	REV
DATE	10/24/2022	1 OF 17
DRAWING NO:	DSA0011-NOA	
SCALE	N.T.S.	
REV:	B	
DRAWN BY:	RJA	
AMORUSO CONSULTING ENG., LLC FBPE REGISTRATION NO. 38327 226 N NOVA RD, NO. 142 ORMOND BEACH, FL 32174 RJAENGPE@GMAIL.COM		


Robert J. Amoruso, P.E.
Florida P.E. No. 49752

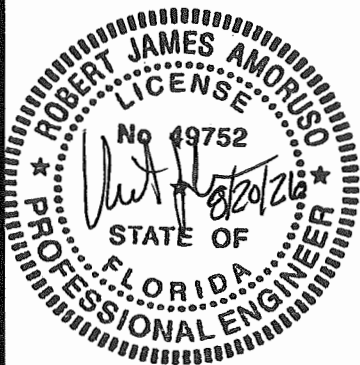

XX RECTANGULAR
OPAQUE
ELEVATION
EXTERIOR

PRODUCT LIMITATIONS:

- 1. MAXIMUM OVERALL (O.A.) FRAME SIZE
 - 1.1. 76" X 123-1/16"
- 2. MAXIMUM PANEL SIZE
 - 2.1. 36" X 120"
- 3. MINIMUM PANEL THICKNESS
 - 3.1. 2-1/4" (NOMINAL)
- 4. SINGLE PANEL OPAQUE INFILL SHOWN.
- 5. SEE SHEET 17 FOR ADDITIONAL APPROVED CONFIGURATIONS.
- 6. SEE SHEET 2D FOR PANEL RAIL AND STILE DIMENSIONING.

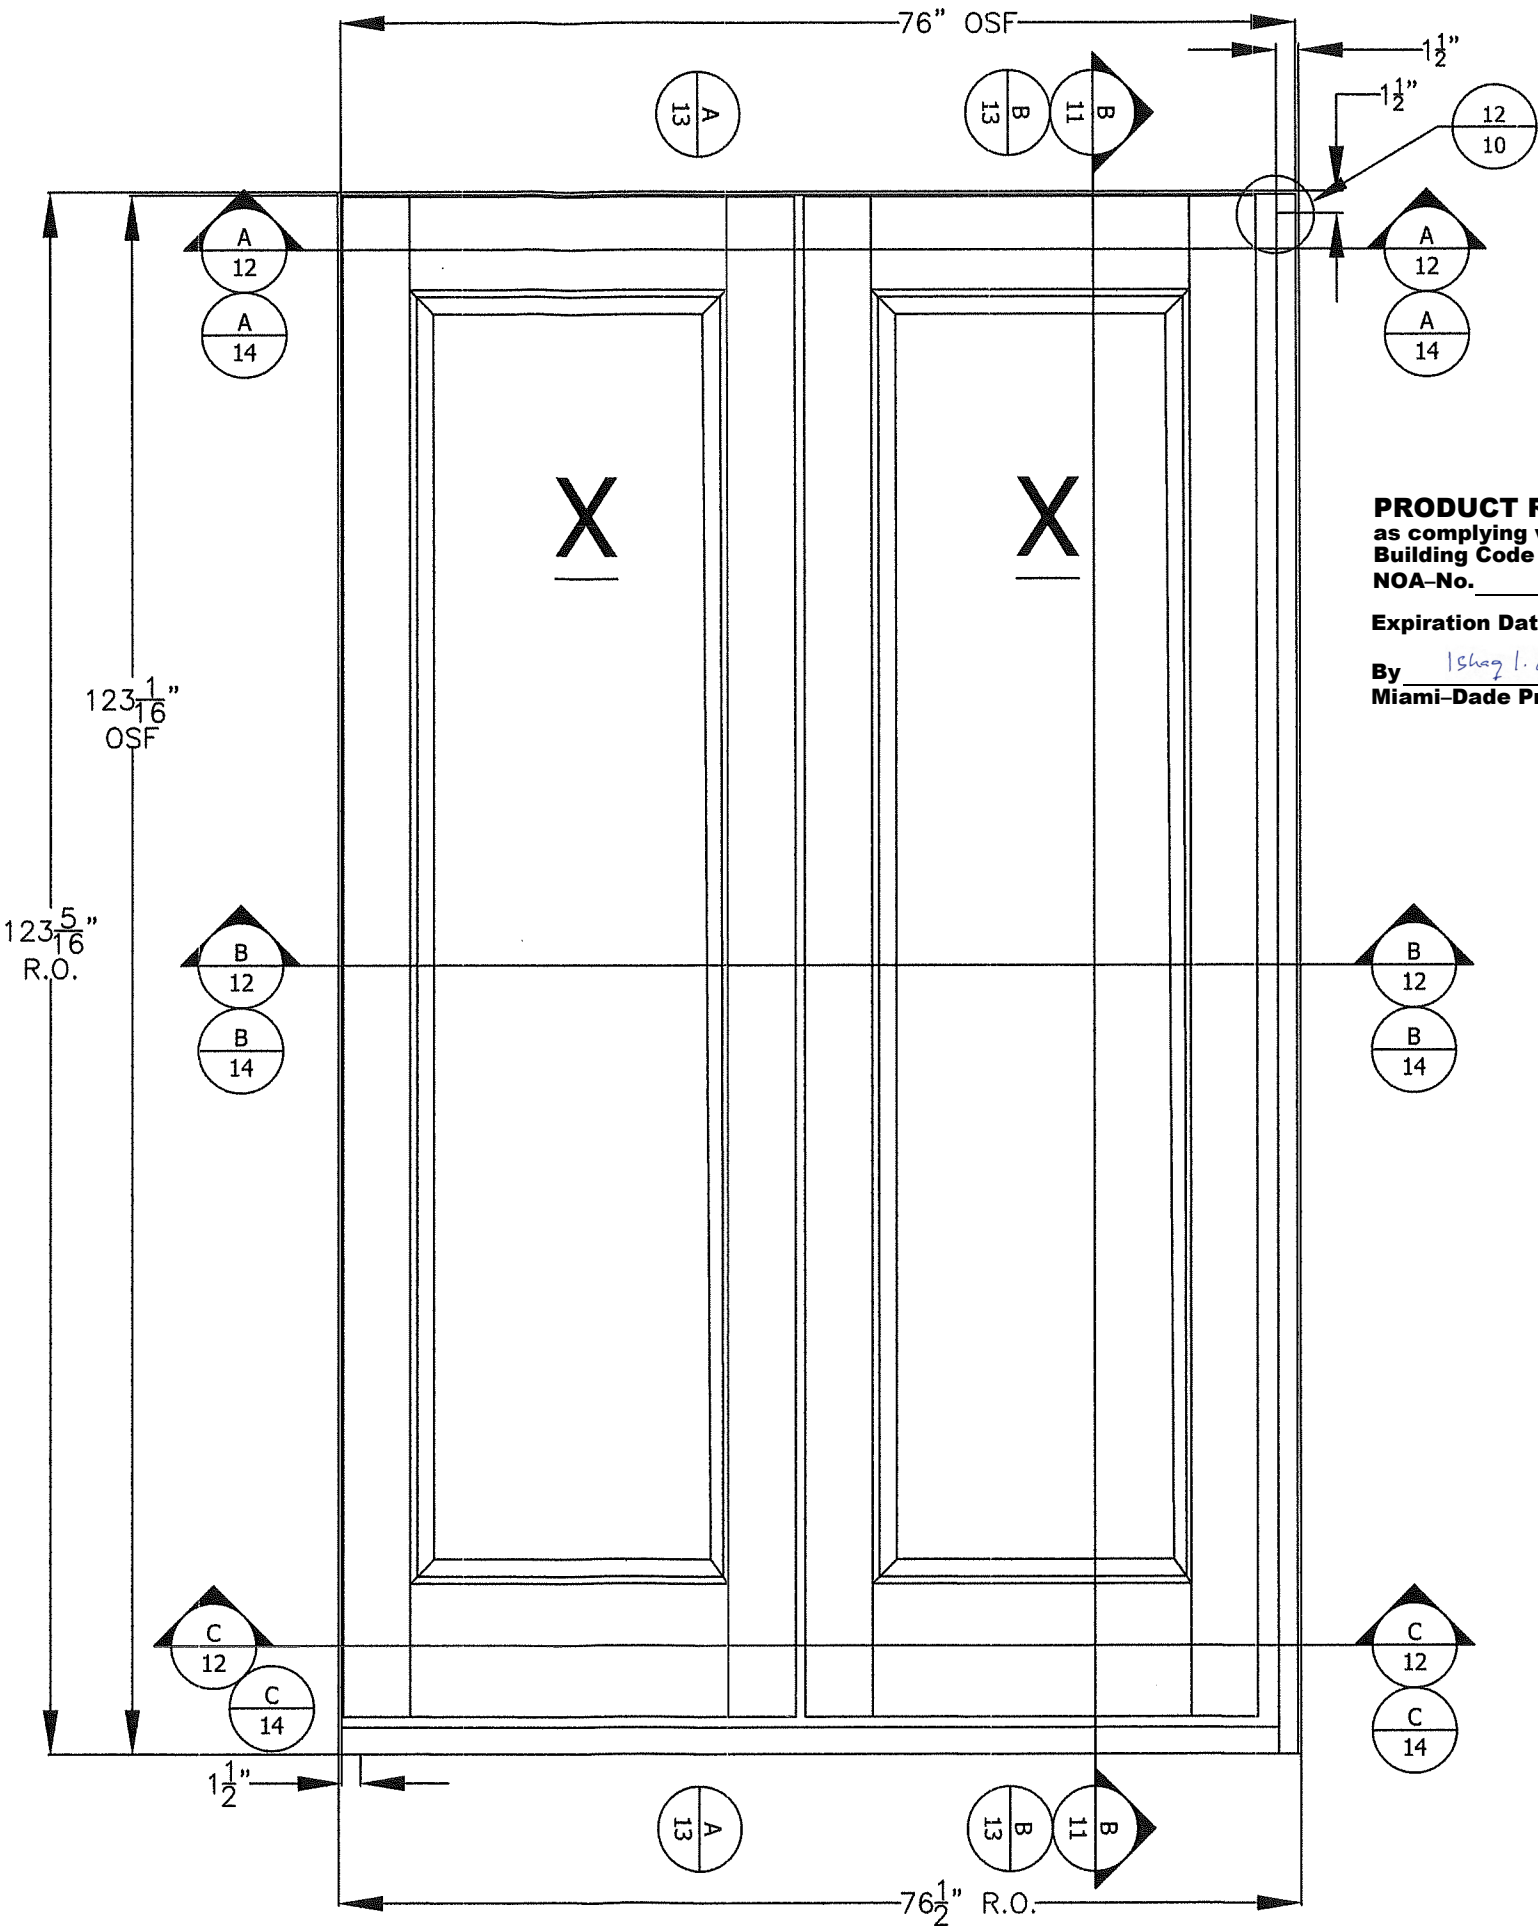

PRODUCT REVISED
as complying with the Florida
Building Code
NOA-No. 26-0902.10
Expiration Date 12/08/2027
By *Ishag I. Chank*
Miami-Dade Product Control

The Door Store of America, Inc.
10681 World Trade Blvd
Raleigh, NC 27617

TITLE: Complete Collection, Single and Double Doors, Outswing, Opaque
XX RECTANGULAR ELEVATION


DRAWN BY:	RJA	DATE:	10/24/2022
SCALE:	N.T.S.	DRAWING NO.:	DSA0011-NOA
REV:	B	SHEET:	2 OF 17

AMORUSO CONSULTING ENG., LLC
FBPE REGISTRATION NO. 38327
226 N NOVA RD, NO. 142
ORMOND BEACH, FL 32174
RJAENGPE@GMAIL.COM

PROJECT #ACE-2025-135

REV	DESCRIPTION	DATE	BY
B	UPDATED TO 9TH EDITION (2026) FBC	7/1/26	RJA
A	REVISED FOR MD COMMENTS	9/2/2022	RJA


Robert J. Amoruso, P.E.
Florida P.E. No. 49752

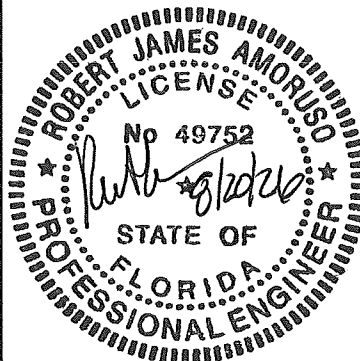

XX RECTANGULAR
OPAQUE WITH PARTIAL
RAISED PANELS
ELEVATION
EXTERIOR

PRODUCT LIMITATIONS:

1. MAXIMUM OVERALL (O.A.) FRAME SIZE
 - 1.1. 76-1/8" X 122-7/8"
2. MAXIMUM PANEL SIZE
 - 2.1. 36" X 120"
3. MINIMUM PANEL THICKNESS
 - 3.1. 2-1/4" (NOMINAL)
4. PARTIAL OPAQUE RAISED PANEL INFILLS SHOWN.
5. SEE SHEET 17 FOR ADDITIONAL APPROVED CONFIGURATIONS.
6. SEE SHEET 2D FOR PANEL RAIL AND STILE DIMENSIONING.

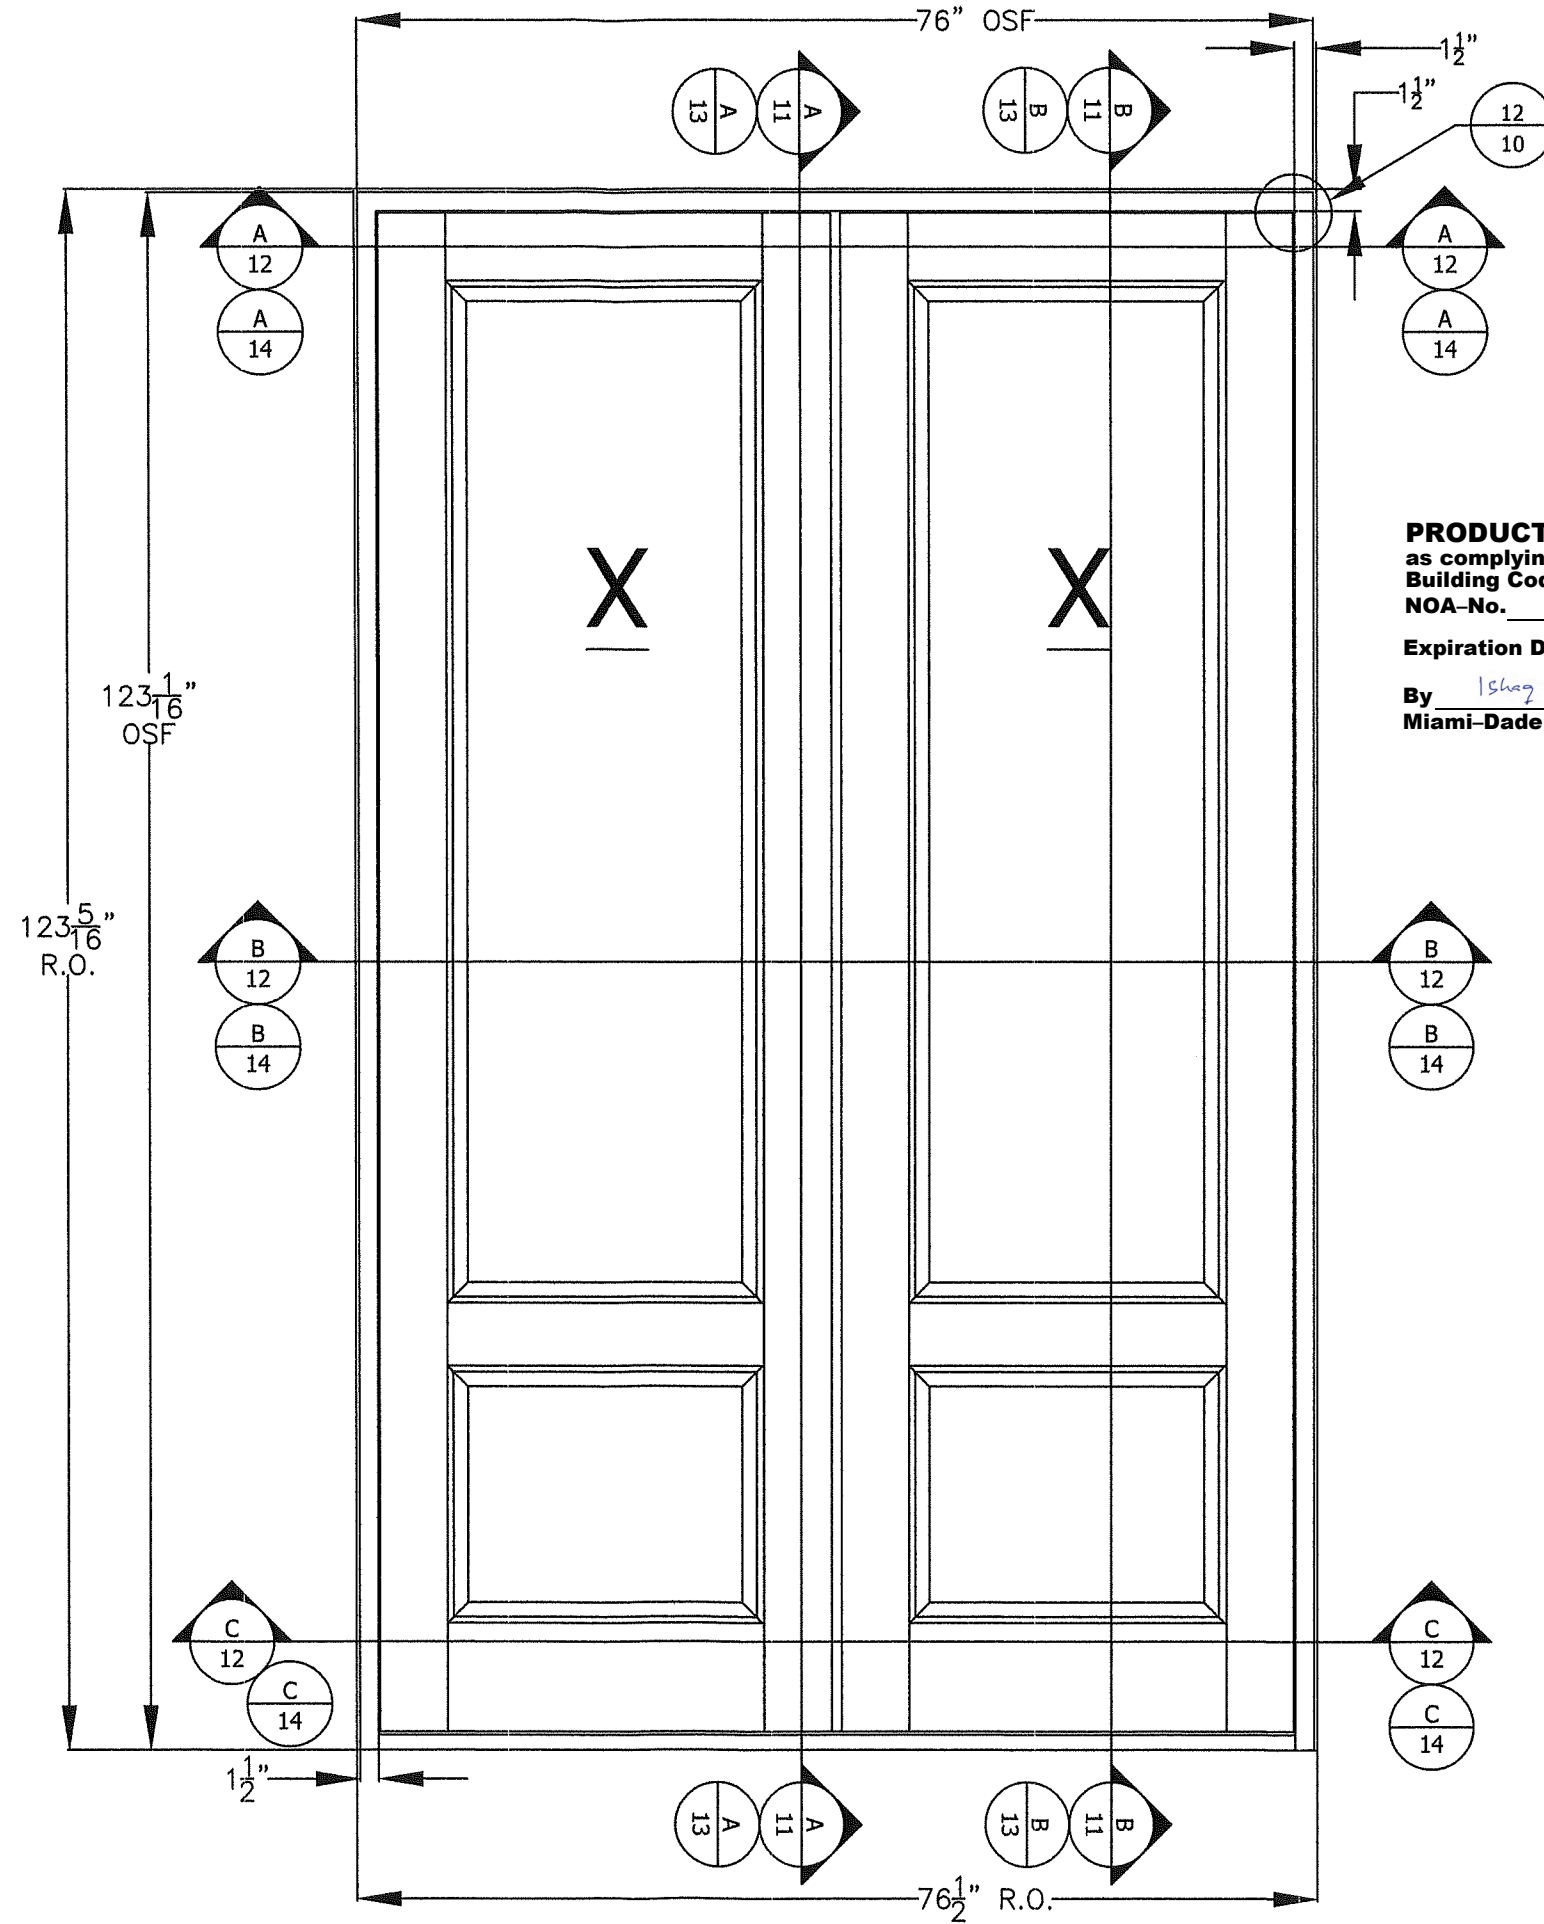

PRODUCT REVISED
as complying with the Florida
Building Code
NOA-No. 26-0902.10
Expiration Date 12/08/2027
By Ishaq I. Chanku
Miami-Dade Product Control

The Door Store of America, Inc.
10681 World Trade Blvd
Raleigh, NC 27617

TITLE	Complete Collection, Single and Double Doors, Outswing, Opaque XX PARTIALLY GLAZED RECTANGULAR ELEVATION
DRAWN BY	
DATE	


AMORUSO CONSULTING ENG., LLC
FBPE REGISTRATION NO. 38327
226 N NOVA RD, NO. 142
ORMOND BEACH, FL 32174
RJAENGPE@GMAIL.COM

DRAWN BY:	RJA	DATE:	10/24/2022
SCALE:	N.T.S.	DRAWING NO:	DSA0011-NOA
REV:	B	SHEET:	2A OF 17

PROJECT #ACE-2025-135

REV	DESCRIPTION	DATE	BY
A	REVISED FOR MID COMMENTS	9/2/2022	RJA
B	UPDATED TO 2021 EDITION (2026) FBC	7/1/26	RJA


Robert J. Amoruso, P.E.
Florida P.E. No. 49752

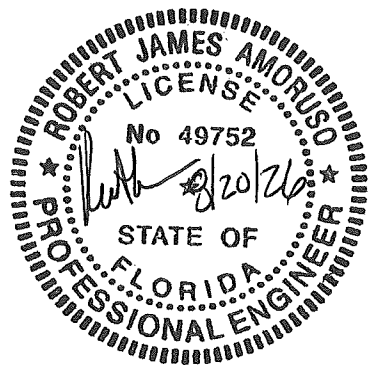

XX ARCH TOP
OPAQUE WITH
PARTIAL RAISED
PANELS
ELEVATION
EXTERIOR

PRODUCT LIMITATIONS:

1. MAXIMUM OVERALL (O.A.) FRAME SIZE
 - 1.1. 39-1/4" X 122-7/8"
2. MAXIMUM PANEL SIZE
 - 2.1. 36" X 120"
3. MINIMUM PANEL THICKNESS
 - 3.1. 2-1/4" (NOMINAL)
4. PARTIAL OPAQUE RAISED PANEL INFILLS SHOWN.
5. SEE SHEET 17 FOR ADDITIONAL APPROVED CONFIGURATIONS.
6. SEE SHEET 2D FOR PANEL RAIL AND STILE DIMENSIONING.

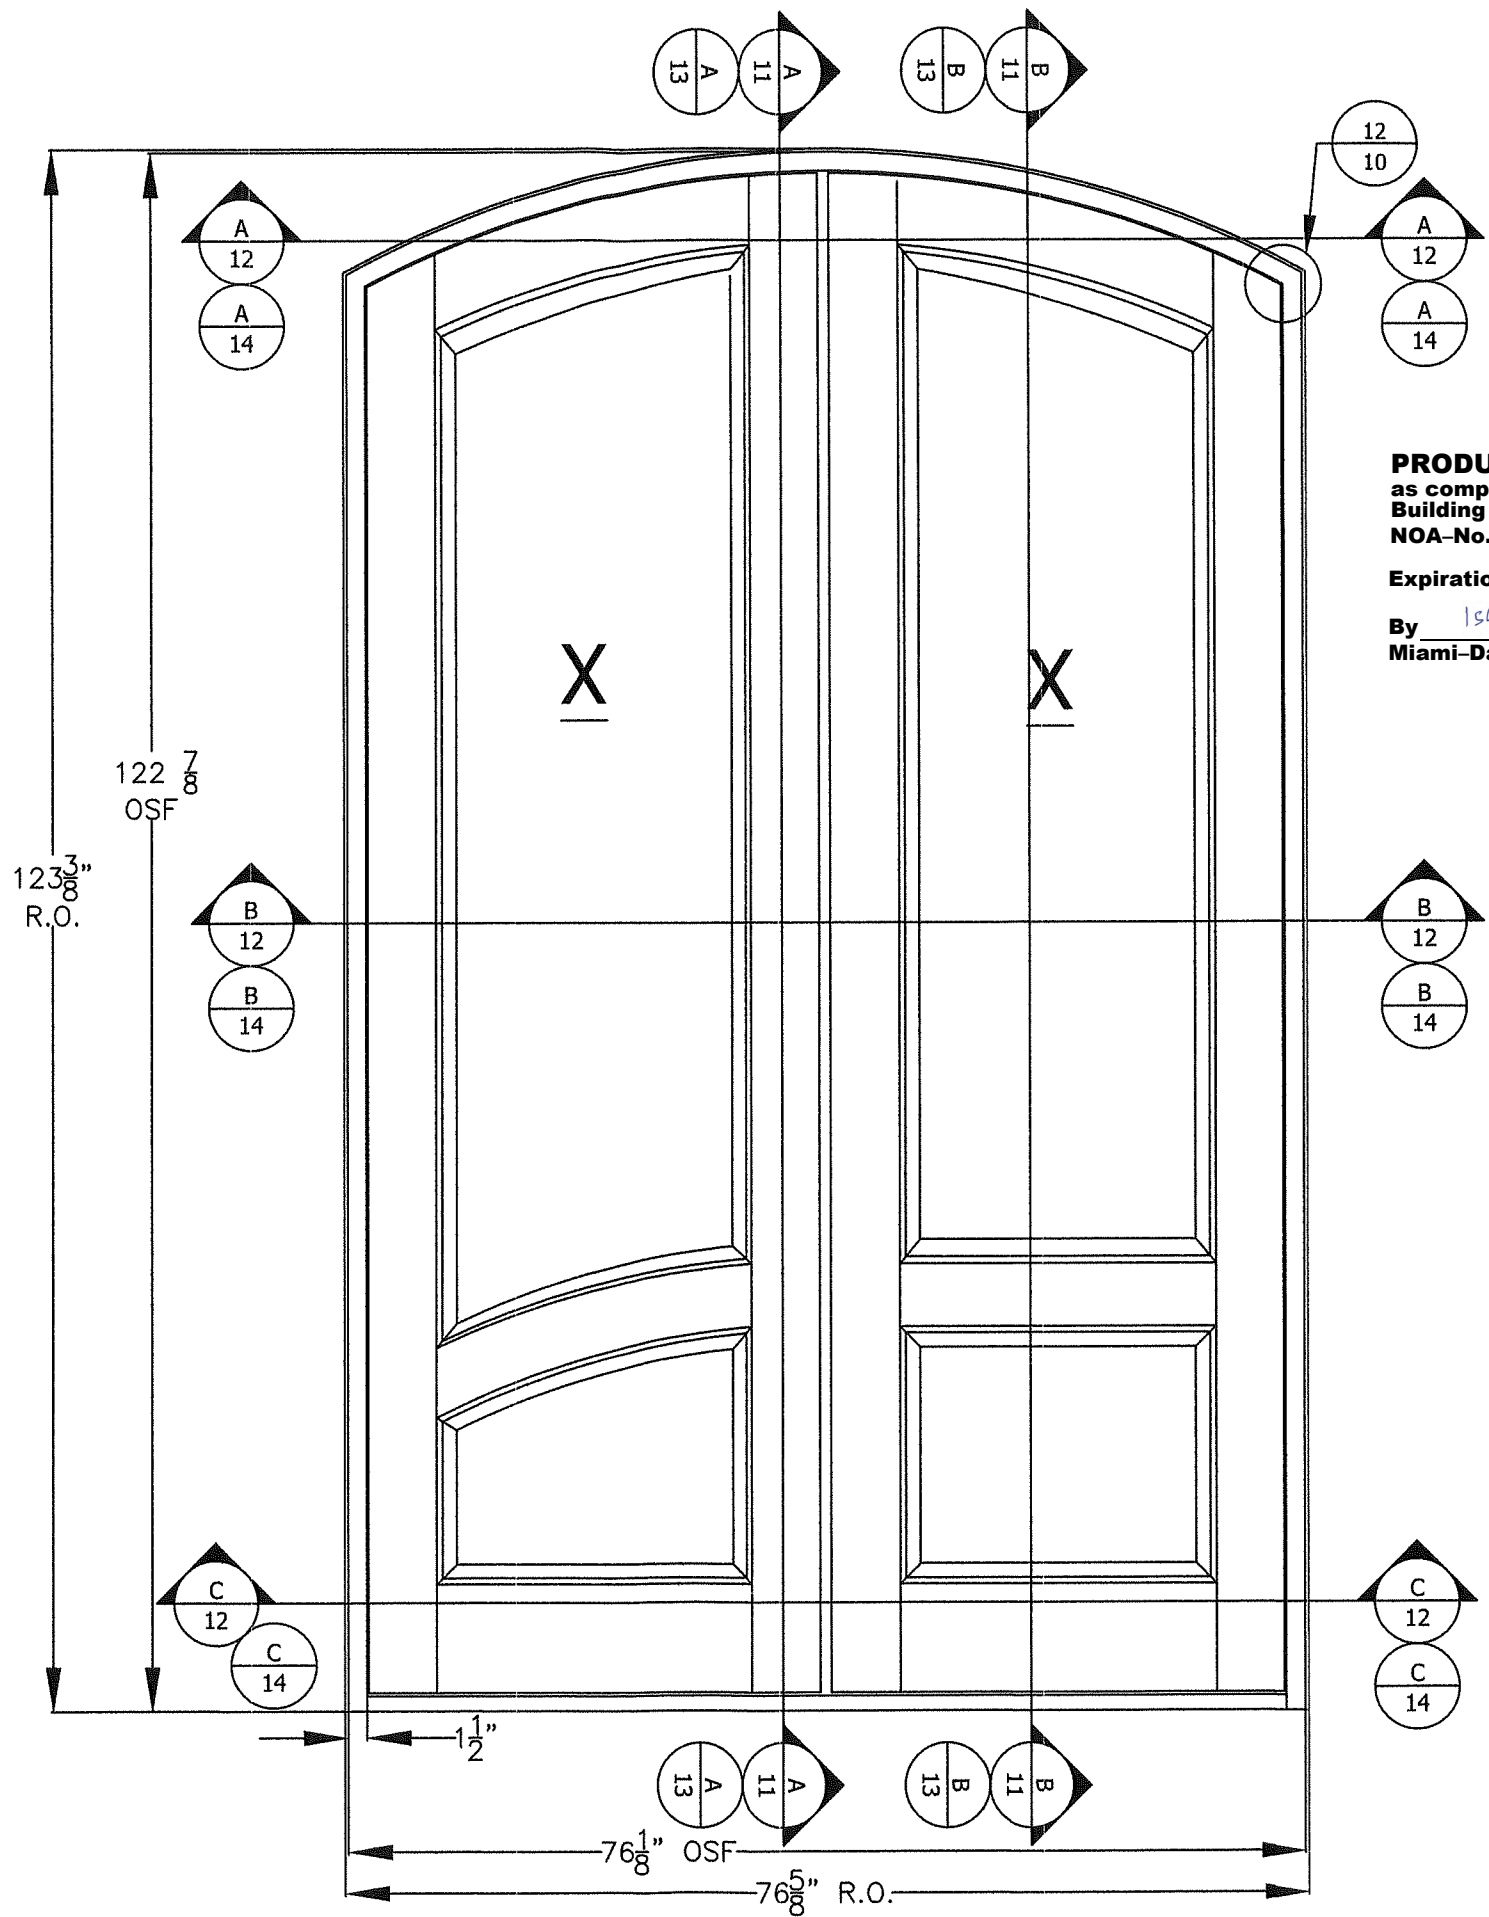

PRODUCT REVISED
as complying with the Florida
Building Code
NOA-No. 26-0902.10
Expiration Date 12/08/2027
By *Shay L. Chande*
Miami-Dade Product Control


The Door Store of America, Inc.
10681 World Trade Blvd
Raleigh, NC 27617

TITLE: Complete Collection, Single and Double Doors, Outswing, Opaque
XX PARTIALLY GLAZED ARCH TOP ELEVATION

DRAWN BY:	RJA	DATE:	10/24/2022
SCALE:	N.T.S.	DRAWING NO.:	DSA0011-NOA
REV:	B	SHEET:	2B OF 17

AMORUSO CONSULTING ENG., LLC
FBPE REGISTRATION NO. 38327
226 N NOVA RD, NO. 142
ORMOND BEACH, FL 32174
RJAENGPE@GMAIL.COM

Robert J. Amoruso, P.E.
Florida P.E. No. 49752

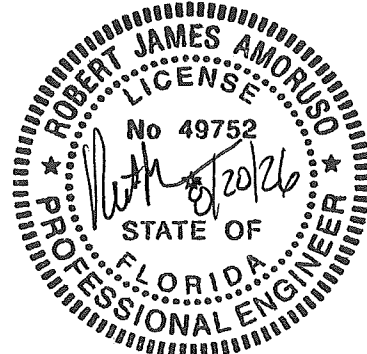



PROJECT #ACE-2025-135

REV	DESCRIPTION	DATE	BY
B	UPDATED TO 9TH EDITION (2026) FBC	7/1/26	RJA
A	REVISED FOR MD COMMENTS	9/2/2022	RJA

X OPAQUE WITH
PARTIAL RAISED
PANELS
ELEVATION
EXTERIOR

PRODUCT LIMITATIONS:

1. MAXIMUM OVERALL (O.A.) FRAME SIZE
 - 1.1. 39-1/4" X 122-7/8"
2. MAXIMUM PANEL SIZE
 - 2.1. 36" X 120"
3. MINIMUM PANEL THICKNESS
 - 3.1. 2-1/4" (NOMINAL)
4. PARTIAL OPAQUE RAISED PANEL INFILL SHOWN ON RECTANGULAR AND FULL RAISED PANEL ON RADIUS HEAD.
5. SEE SHEET 17 FOR ADDITIONAL APPROVED CONFIGURATIONS.
6. SEE SHEET 2D FOR PANEL RAIL AND STILE DIMENSIONING.

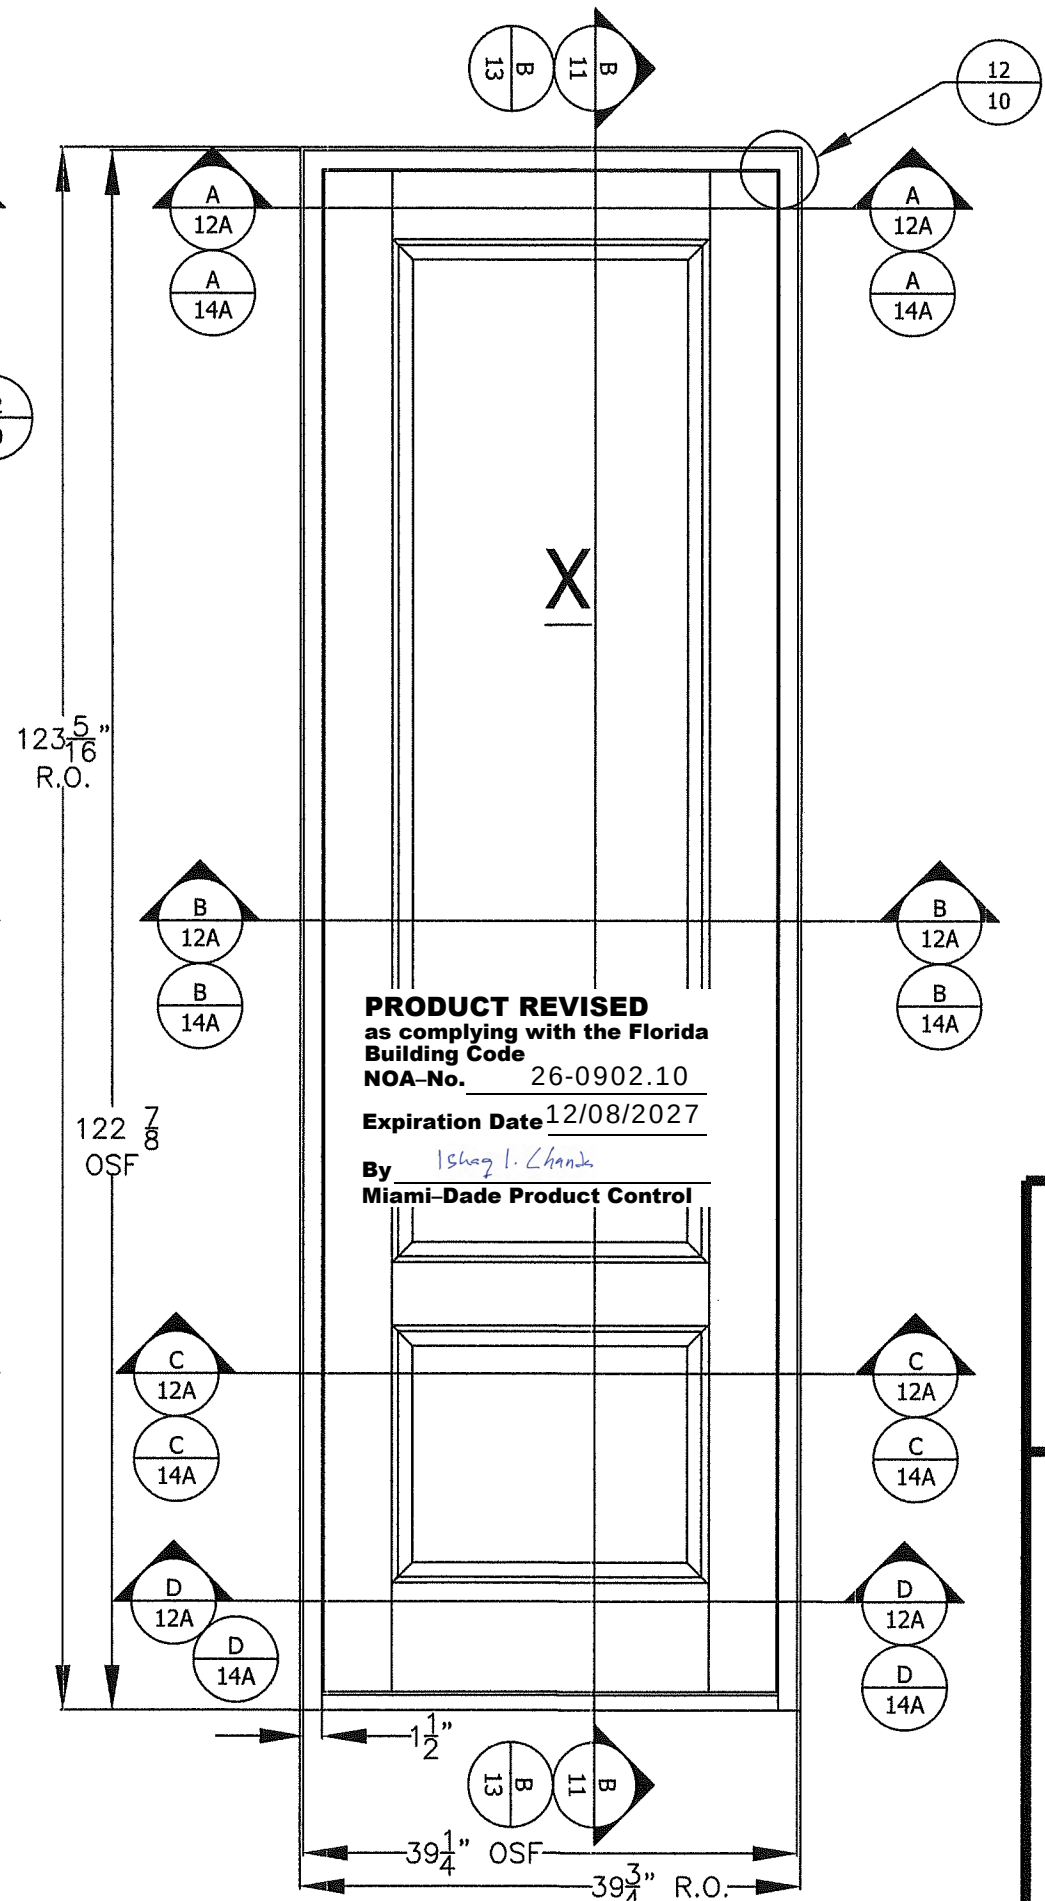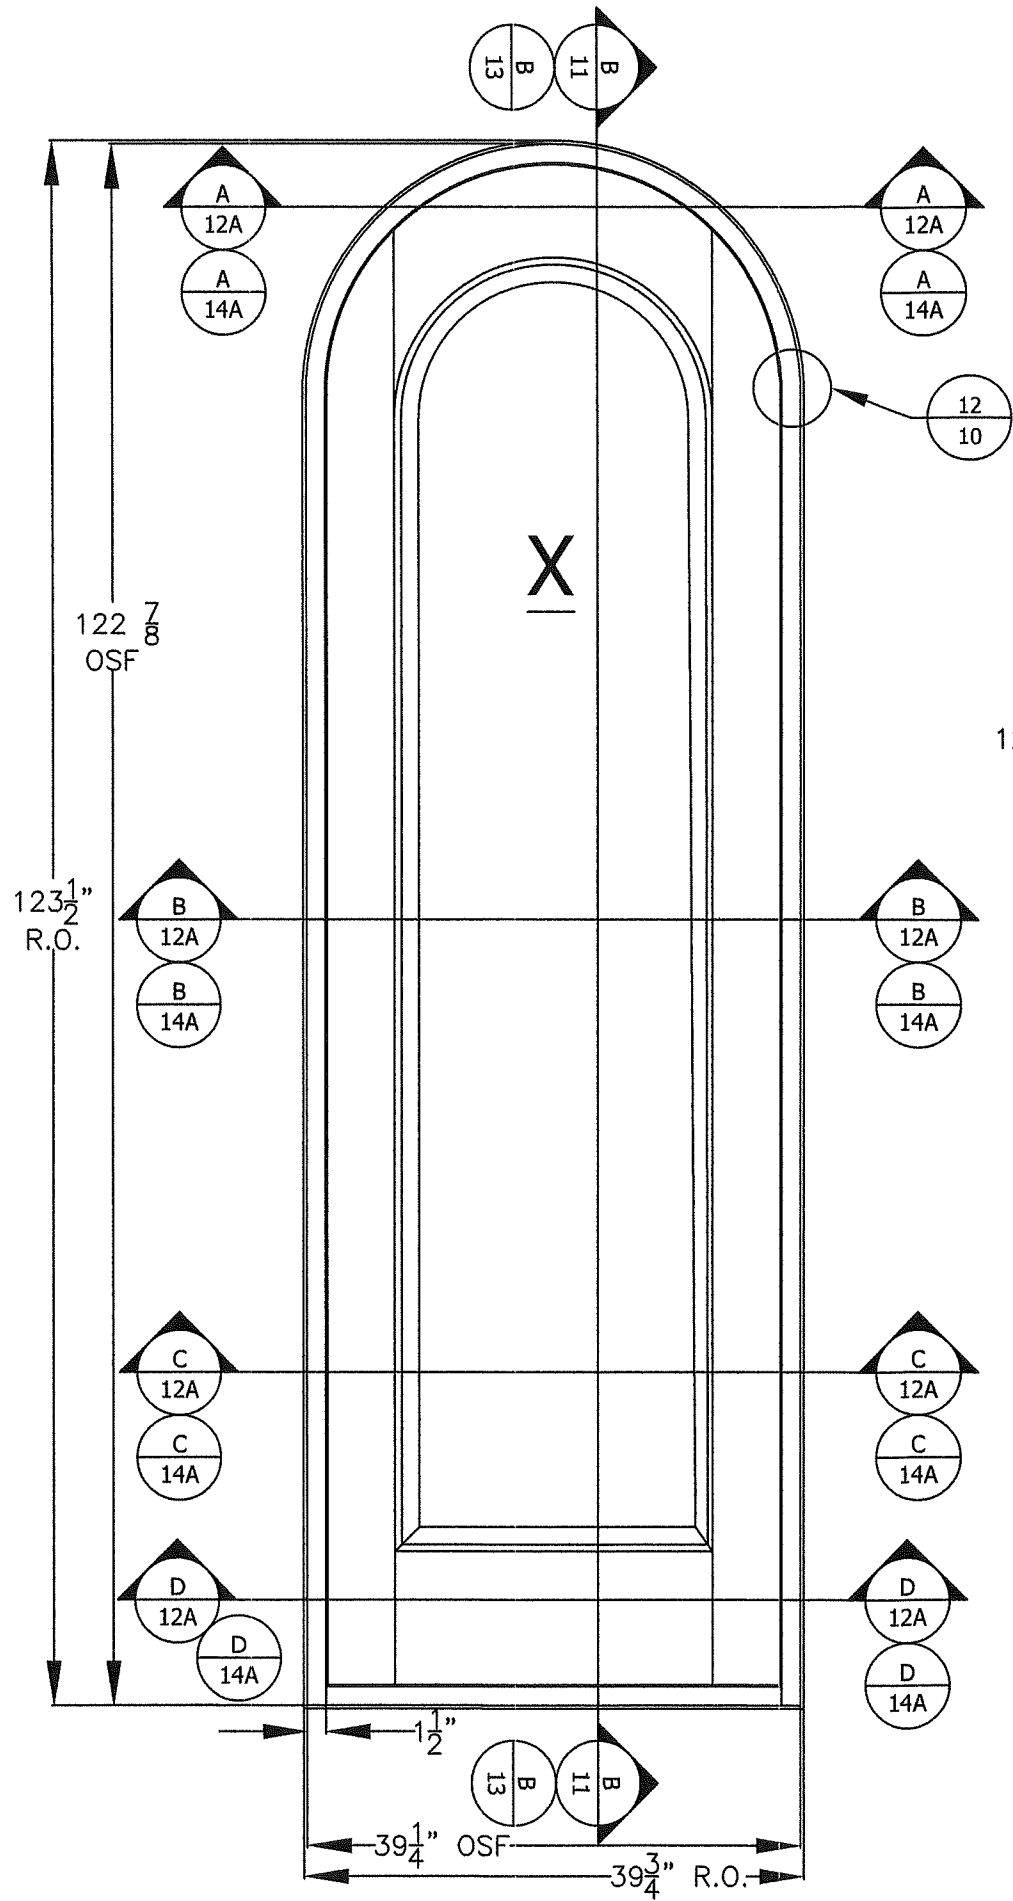


PRODUCT REVISED
as complying with the Florida
Building Code
NOA-No. 26-0902.10
Expiration Date 12/08/2027
By *Ishag I. Chank*
Miami-Dade Product Control

The Door Store of America, Inc.
10681 World Trade Blvd
Raleigh, NC 27617

Complete Collection, Single and Double Doors, Outswing, Opaque X PARTIALLY GLAZED RECTANGULAR AND ARCH TOP ELEVATIONS		DRAWN BY: RJA	DATE: 10/24/2022
AMORUSO CONSULTING ENG., LLC FBPE REGISTRATION NO. 38327 226 N NOVA RD, NO. 142 ORMOND BEACH, FL 32174 RJAENGPE@GMAIL.COM		SCALE: N.T.S.	DRAWING NO: DSA0011-NOA
		REV: B	SHEET: 2C OF 17

Robert J. Amoruso, P.E.
Florida P.E. No. 49752

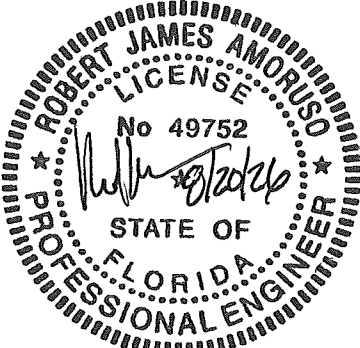


PROJECT #ACE-2025-135

REV	DESCRIPTION	DATE	BY
B	UPDATED TO 9TH EDITION (2026) FBC	7/1/26	RJA
A	REVISED FOR MD COMMENTS	9/2/2022	RJA

XX
RECTANGULAR
ELEVATION

2X WOOD
BUCK/FRAMING
INSTALLATION

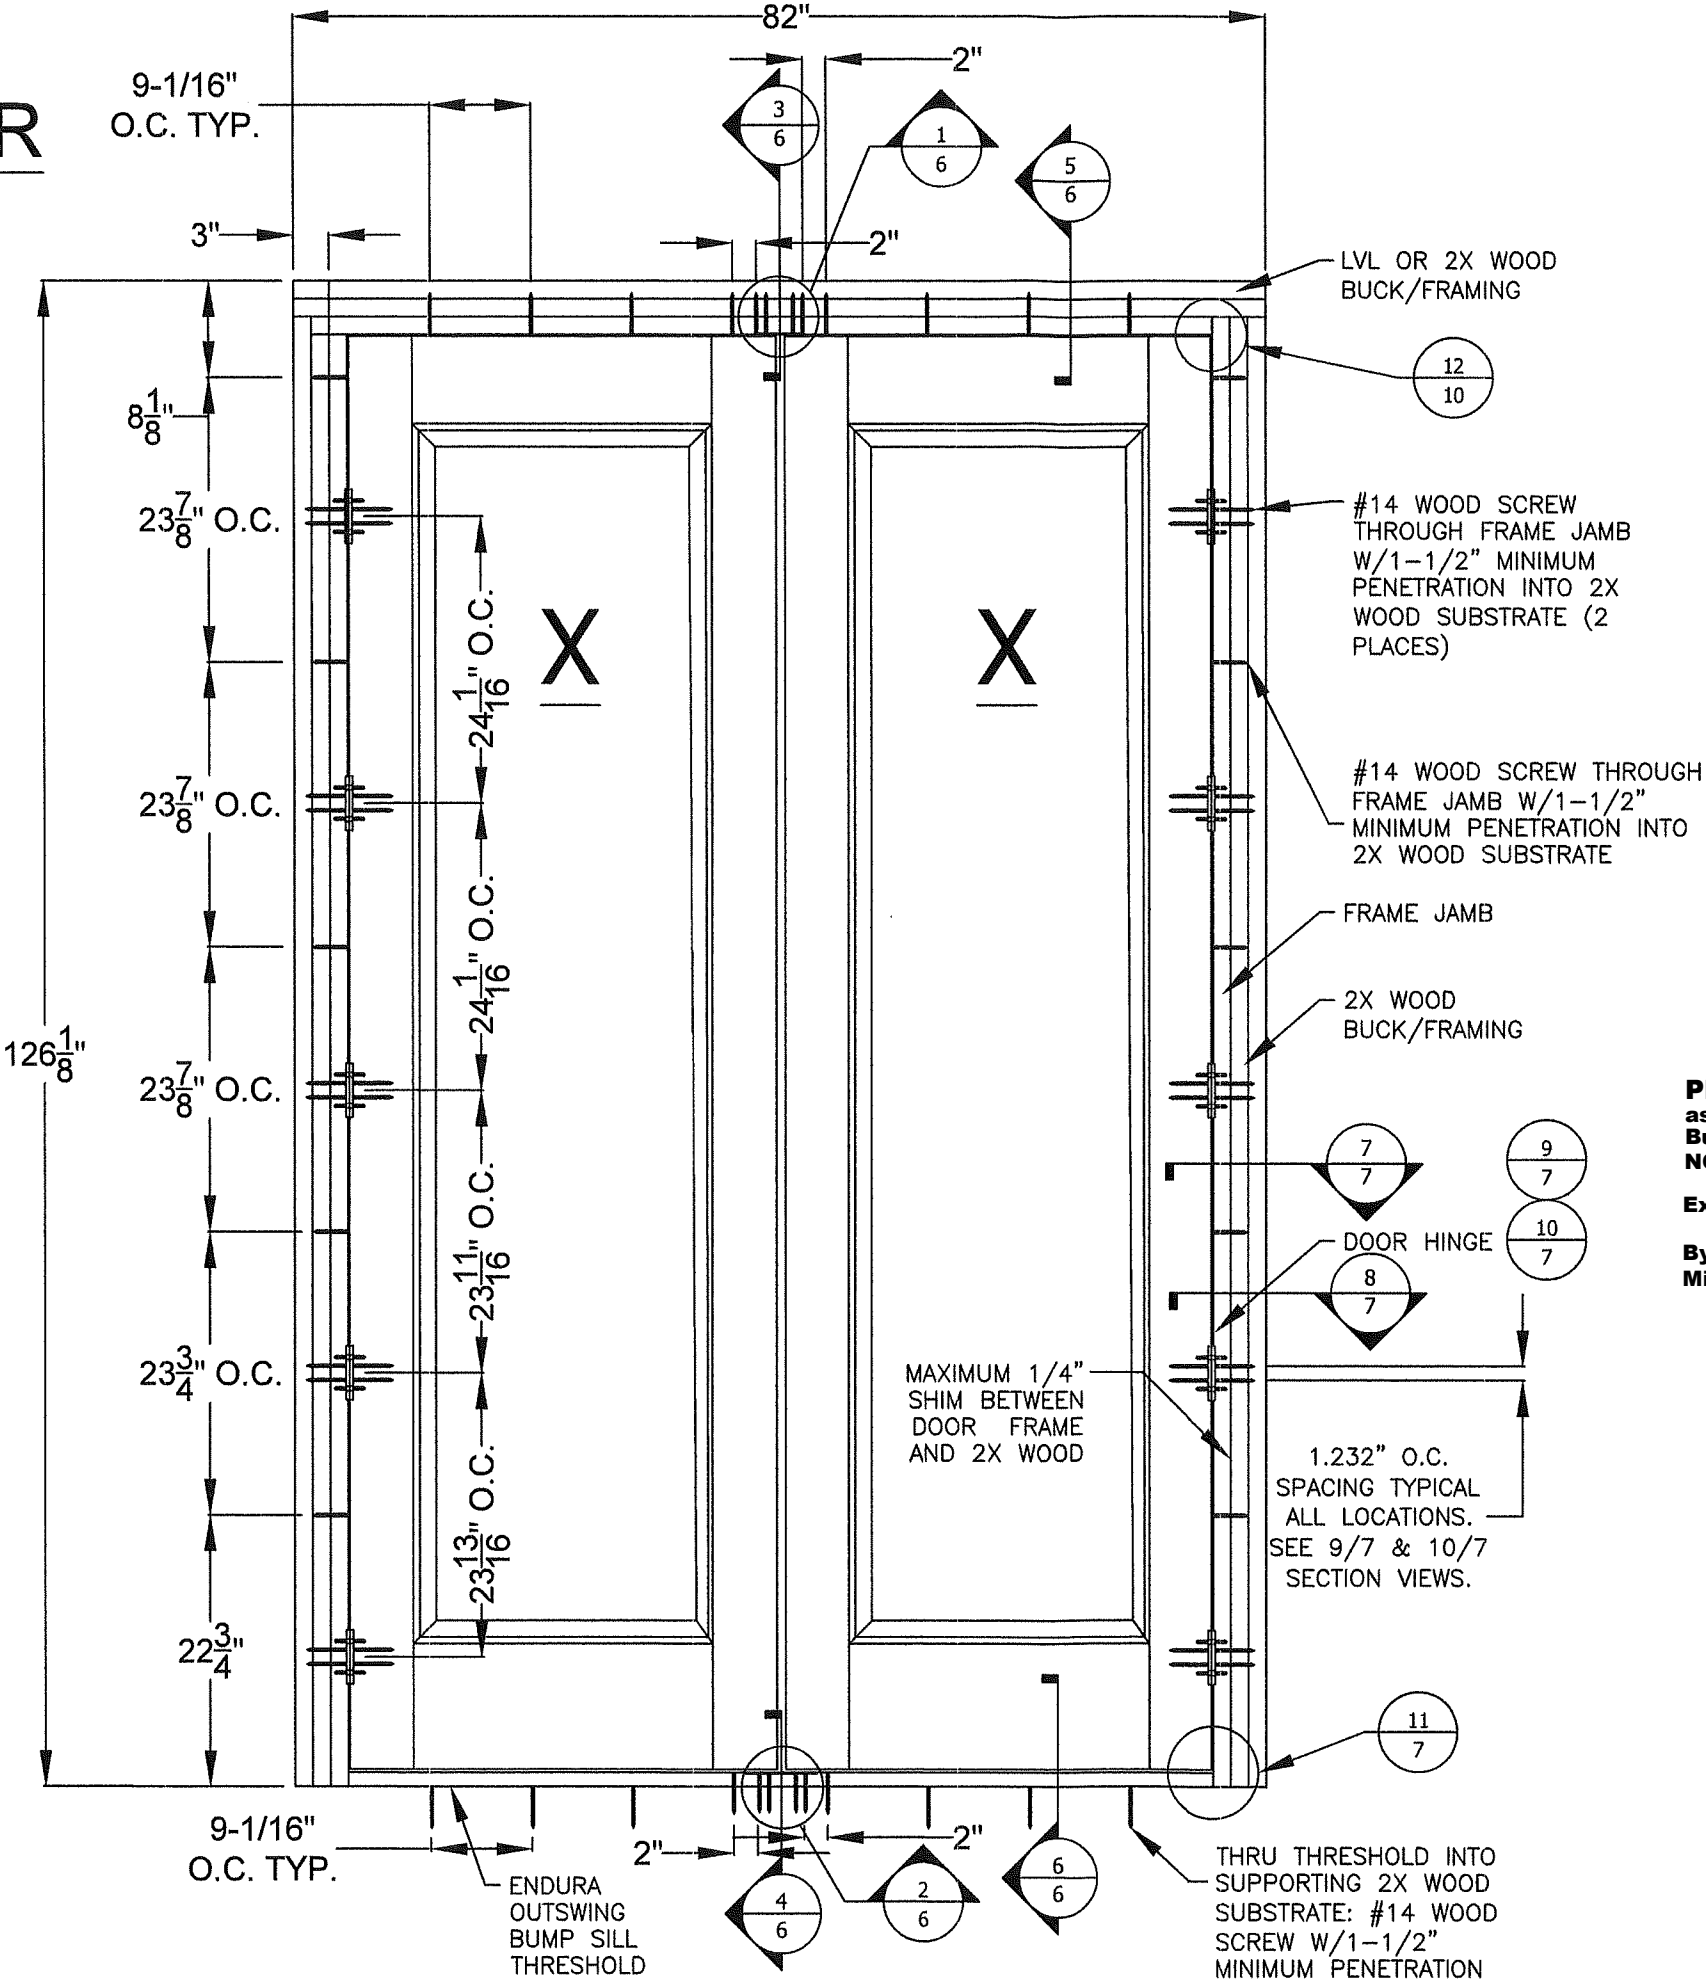

PRODUCT REVISED
as complying with the Florida
Building Code
NOA-No. 26-0902.10
Expiration Date 12/08/2027
By Ishag I. Chank
Miami-Dade Product Control

PROJECT #ACE-2025-135		RJA		RJA		BY	
UPDATED TO 9TH EDITION (2026) FBC		7/1/26		9/2/2022		DATE	
REVISED FOR MD COMMENTS		A		DESCRIPTION			
REV		B		3 OF 17			


The Door Store of America, Inc.
10681 World Trade Blvd
Raleigh, NC 27617

Complete Collection, Single and Double Doors, Outswing, Opaque
ELEVATION - ANCHOR LAYOUT - WOOD


DRAWN BY: RJA
SCALE: N.T.S.
REV: B

DATE: 10/24/2022
DRAWING NO: DSA0011-NOA
SHEET: 3 OF 17

AMORUSO CONSULTING ENG., LLC
FBPE REGISTRATION NO. 38327
226 N NOVA RD, NO. 142
ORMOND BEACH, FL 32174
RJAENGPE@GMAIL.COM

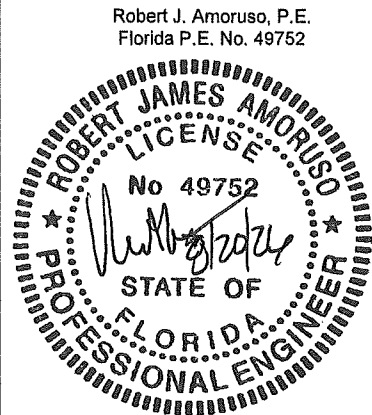

XX ARCH TOP
ELEVATION
2X WOOD BUCK/FRAMING
INSTALLATION

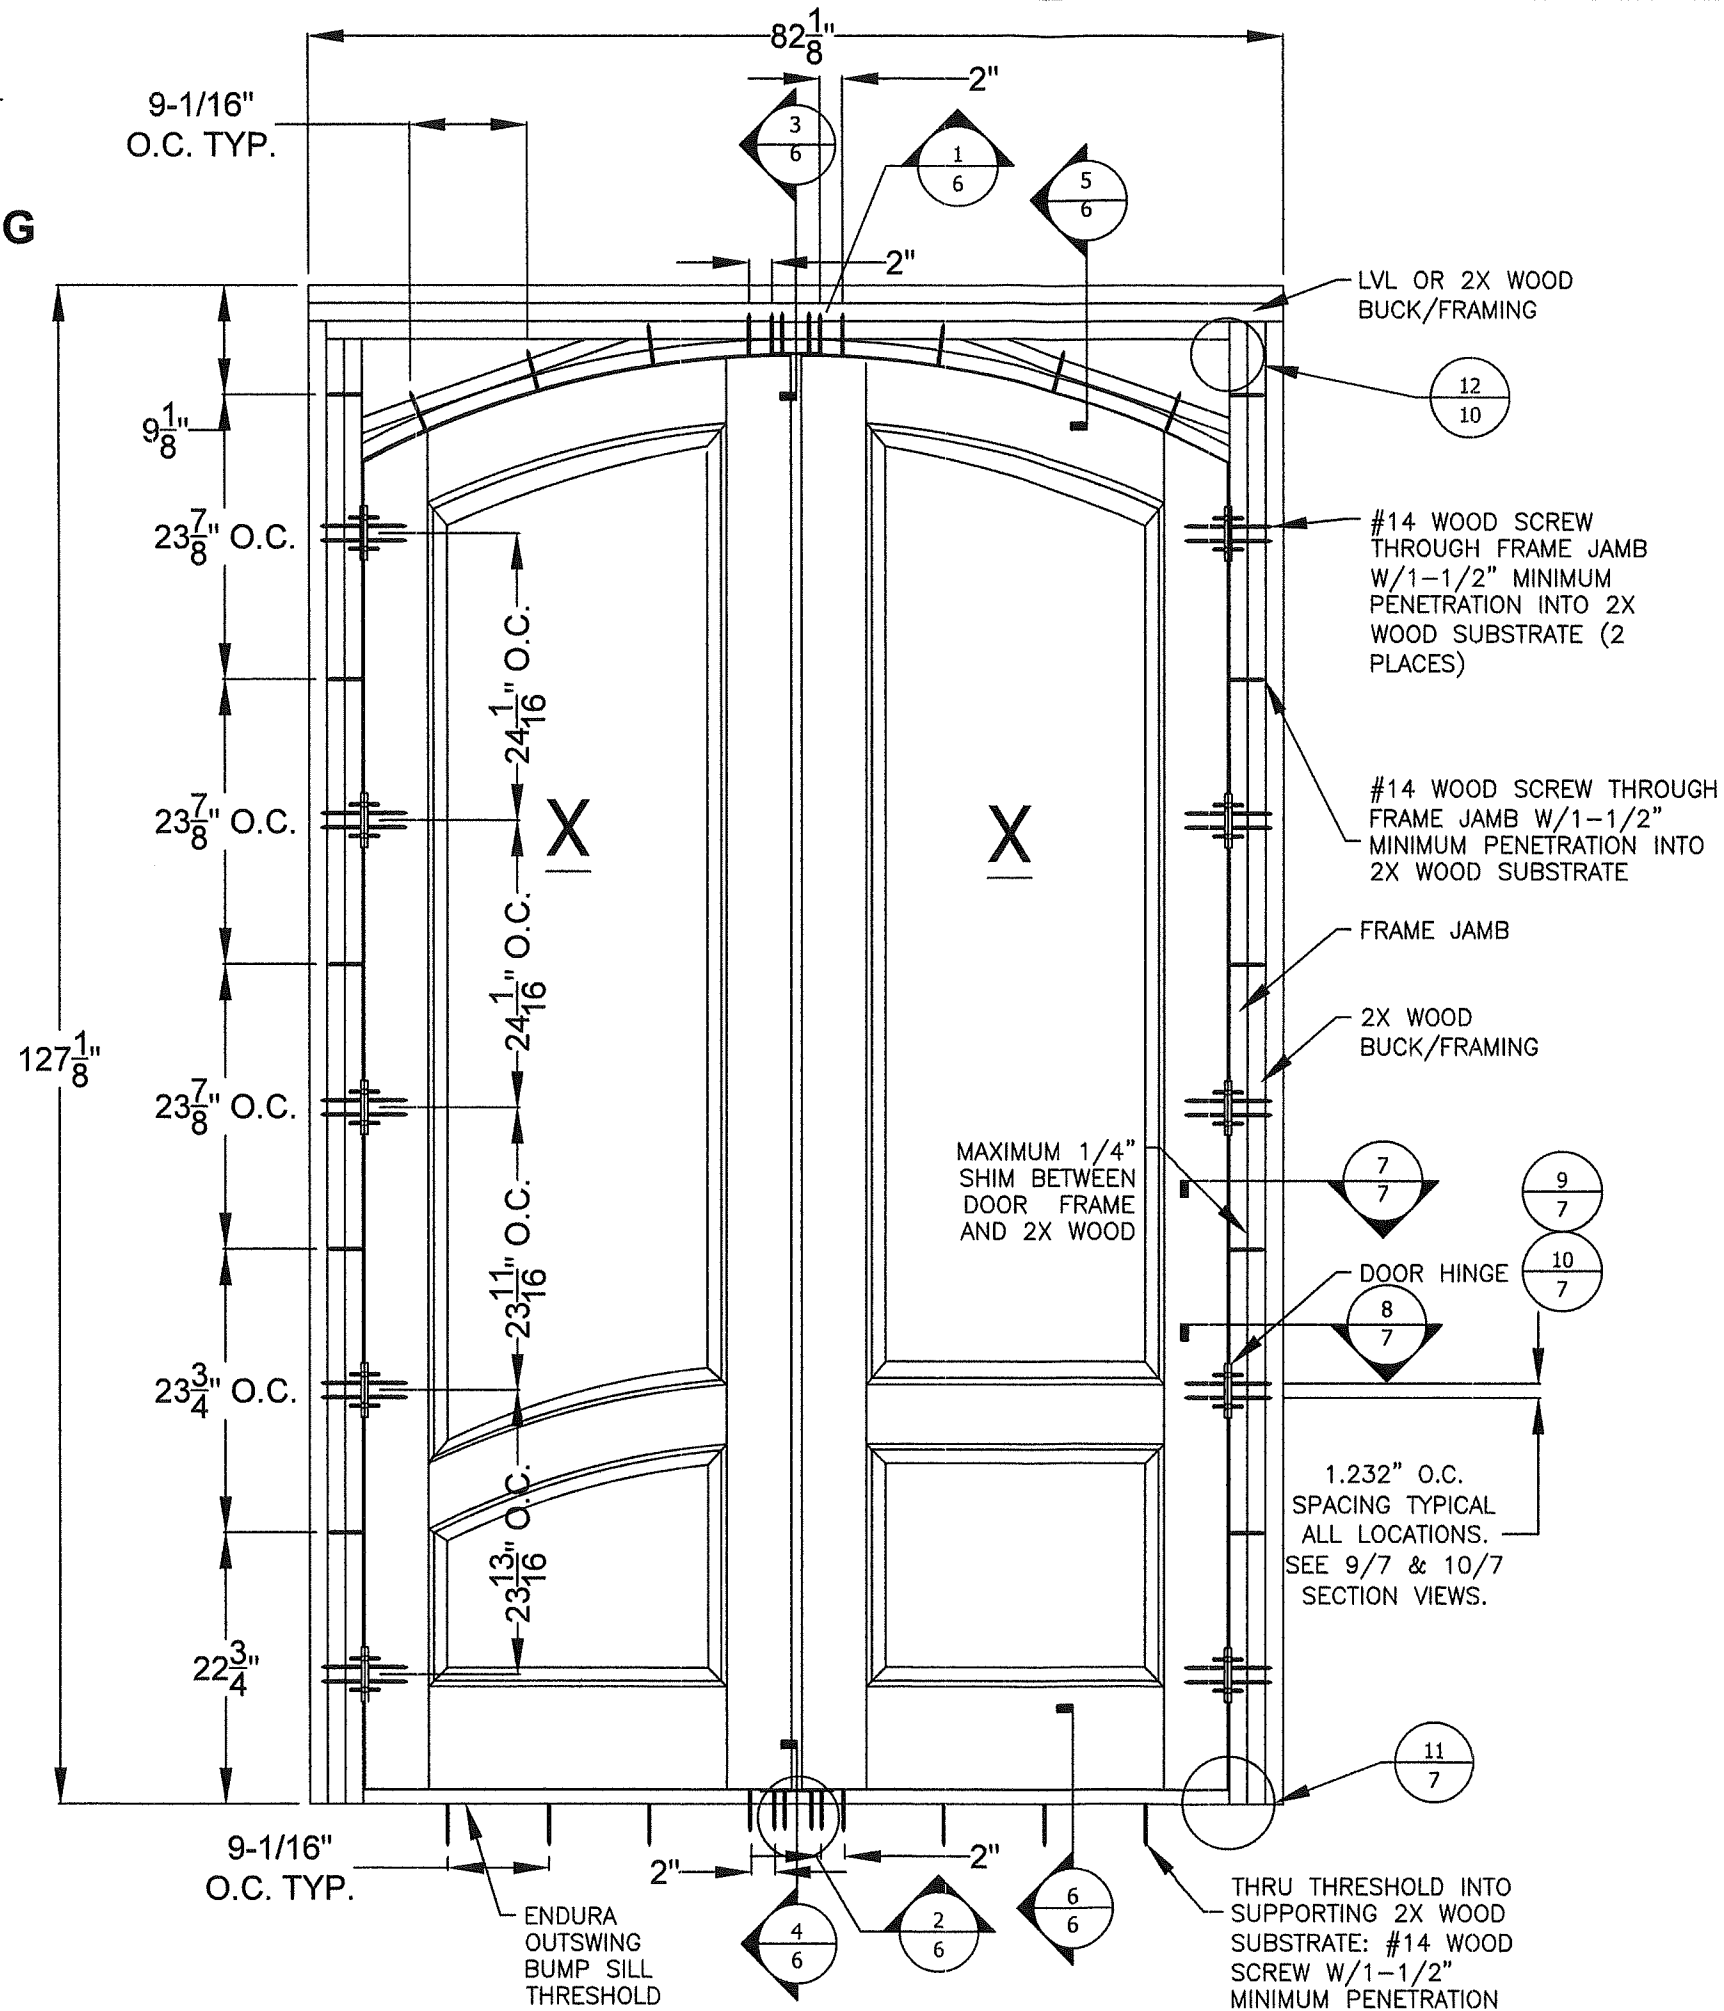

PROJECT #ACE-2025-135

REV	DATE	DESCRIPTION	BY
B	7/1/26	UPDATED TO 9TH EDITION (2026) FBC	RJA
A	9/2/2022	REVISED FOR MD COMMENTS	RJA

The Door Store of America, Inc.
10681 World Trade Blvd
Raleigh, NC 27617


TITLE: Complete Collection, Single and Double Doors, Outswing, Opaque
ELEVATION - ANCHOR LAYOUT - WOOD

DRAWN BY:	RJA	DATE:	10/24/2022
SCALE:	N.T.S.	DRAWING NO.:	DSA0011-NOA
REV:	B	SHEET:	3A OF 17

AMORUSO CONSULTING ENG., LLC
FBPE REGISTRATION NO. 38327
226 N NOVA RD, NO. 142
ORMOND BEACH, FL 32174
RIAENGPE@GMAIL.COM


PRODUCT REVISED
as complying with the Florida
Building Code
NOA-No. 26-0902.10
Expiration Date 12/08/2027
By Ishay I. Chandra
Miami-Dade Product Control

Robert J. Amoruso, P.E.
Florida P.E. No. 49752

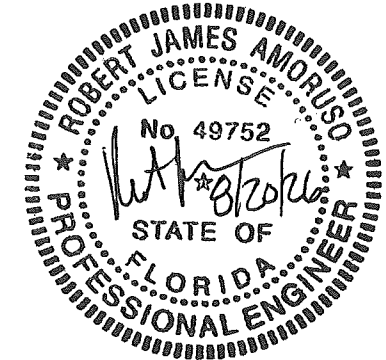

X RECTANGULAR ELEVATION

2X WOOD BUCK/FRAMING INSTALLATION

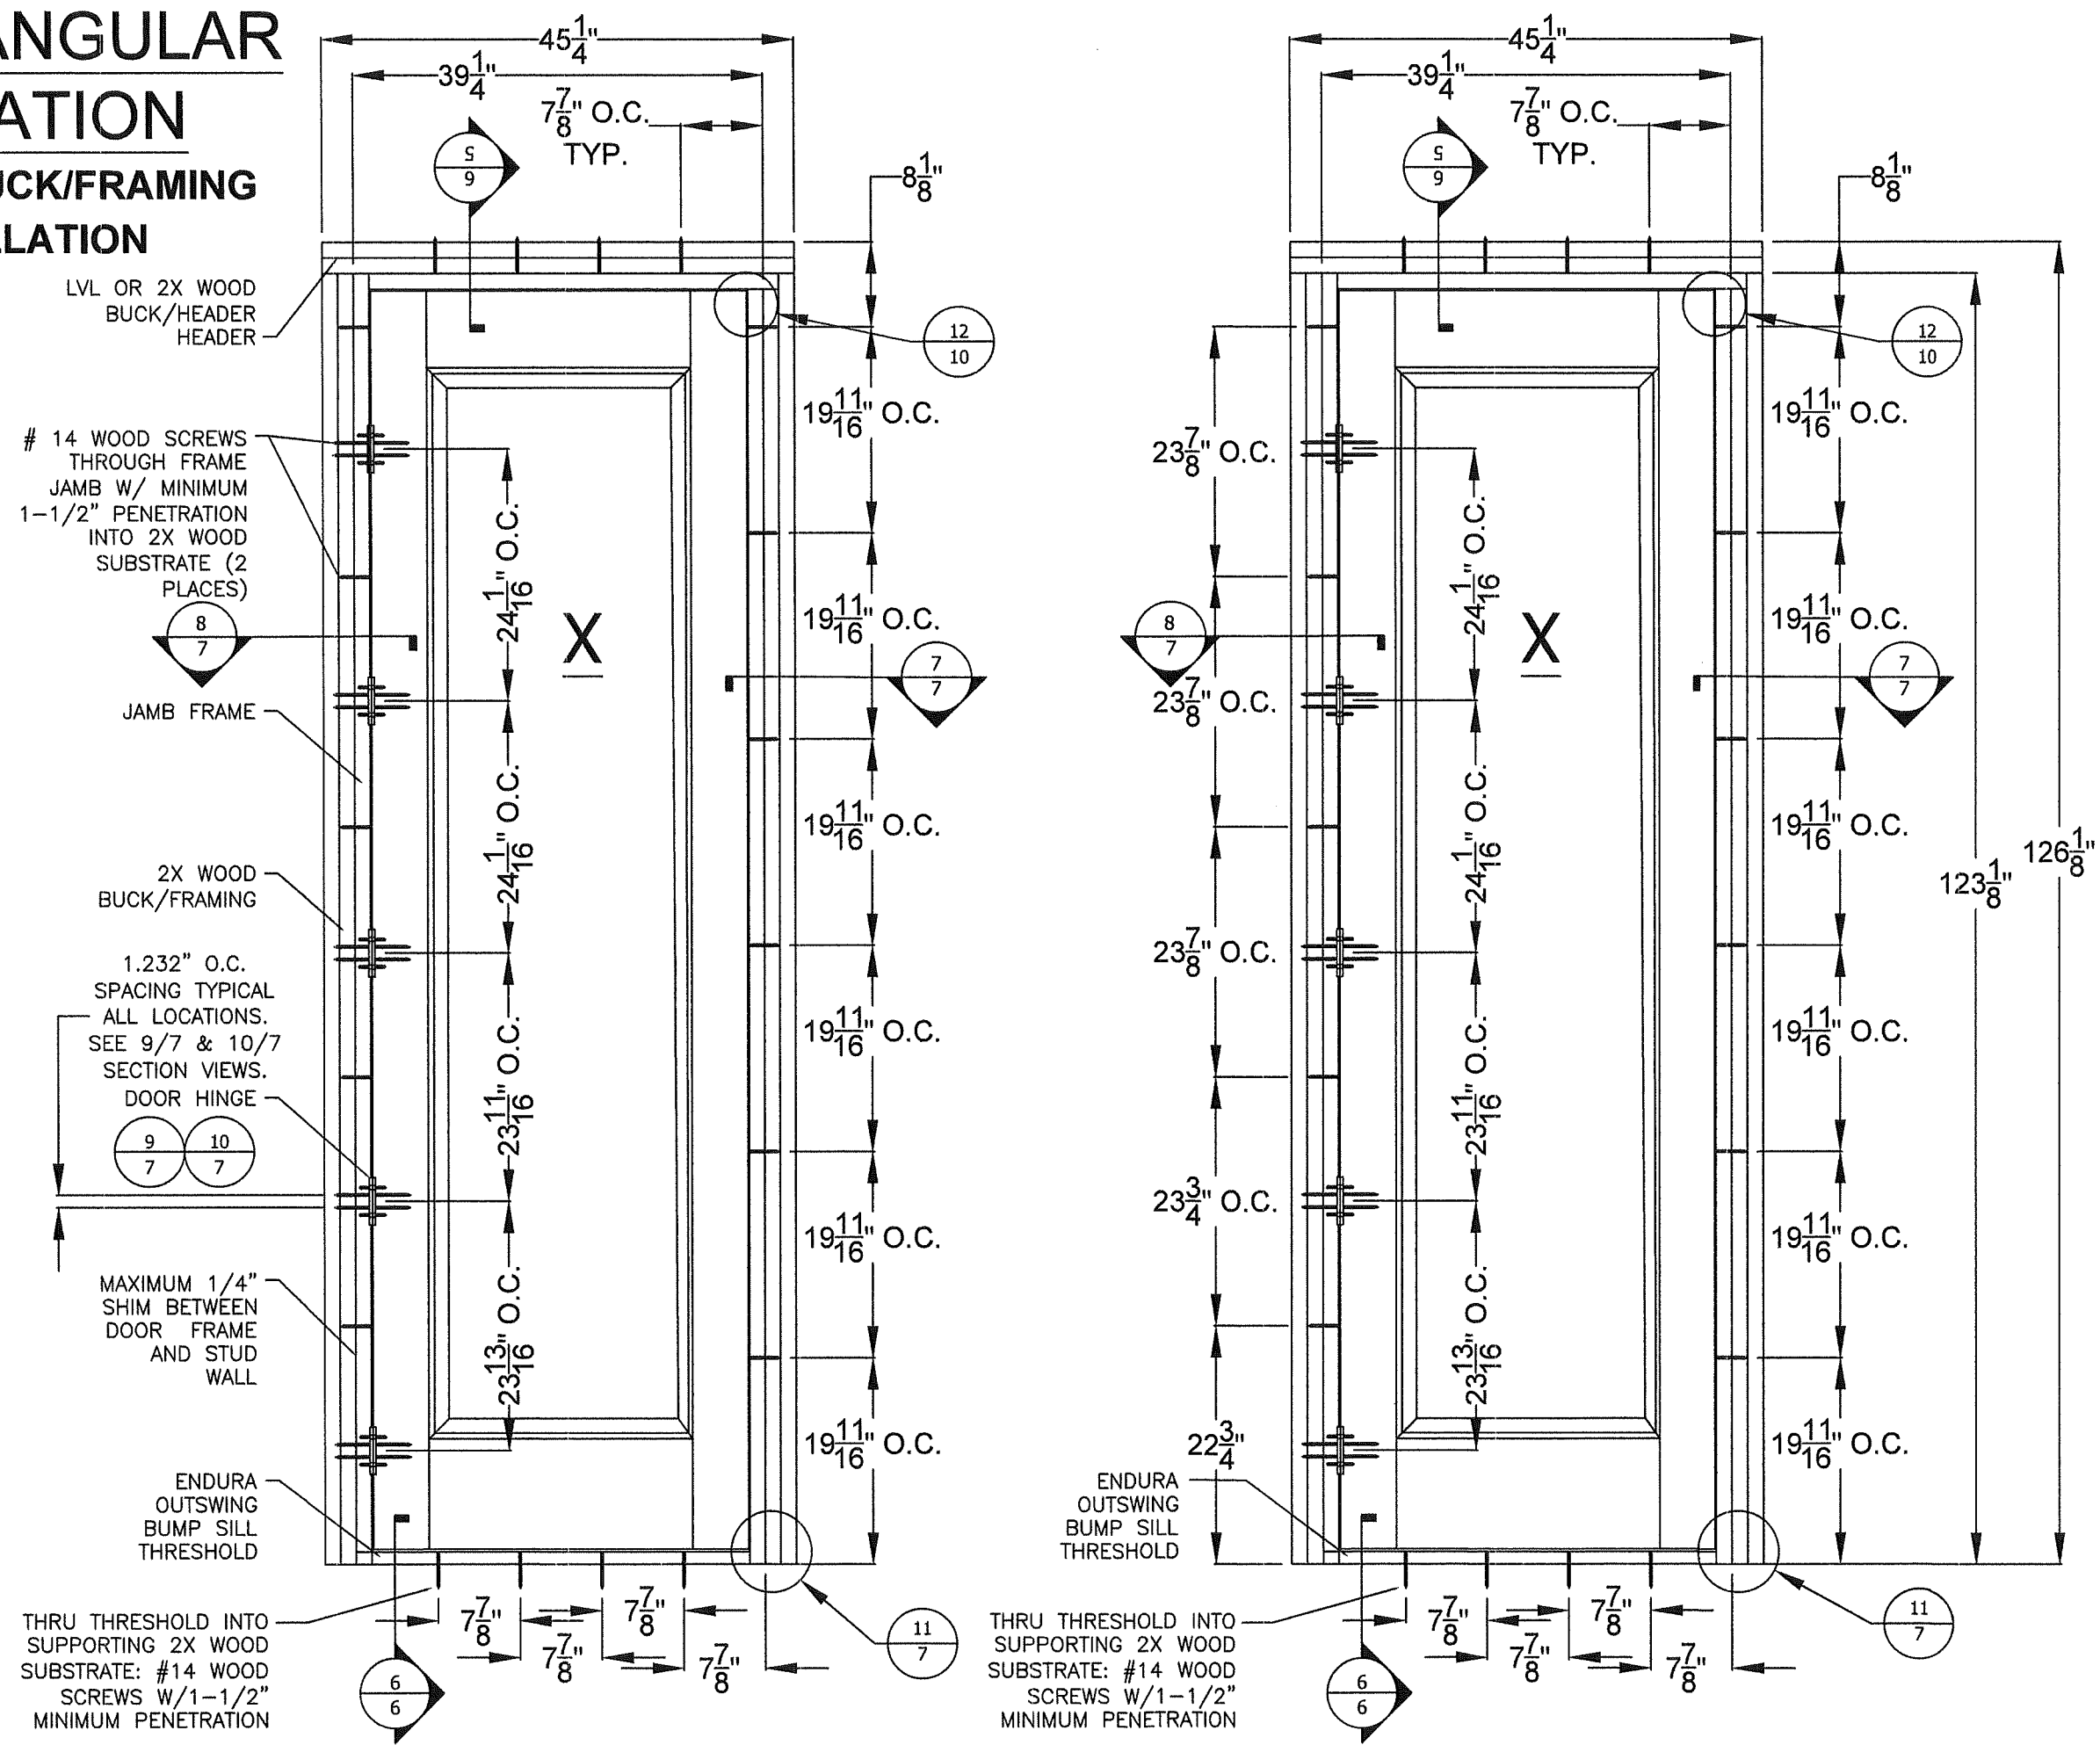

PROJECT #ACE-2025-135


B	UPDATED TO 9TH EDITION (2026) FBC	7/1/26	RJA	
A	REVISED FOR MD COMMENTS	9/2/2022	RJA	
REV	DESCRIPTION	DATE	BY	

The Door Store of America, Inc.
10681 World Trade Blvd


Raleigh, NC 27617 Complete Collection, Single and Double Doors, Outswing, Opaque ELEVATION - ANCHOR LAYOUT - WOOD		TITLE
AMORUSO CONSULTING ENG., LLC FBPE REGISTRATION NO. 38327 226 N NOVA RD, NO. 142 ORMOND BEACH, FL 32174 RJAENGPE@GMAIL.COM	DRAWN BY: RJA SCALE: N.T.S. REV: B	DATE: 10/24/2022 DRAWING NO: DSA0011-NOA SHEET: 3B OF 17

PRODUCT REVISED
as complying with the Florida
Building Code
NOA-No. 26-0902.10
Expiration Date 12/08/2027
By Ishaq I. Chank
Miami-Dade Product Control

Robert J. Amoruso, P.E.
Florida P.E. No. 49752

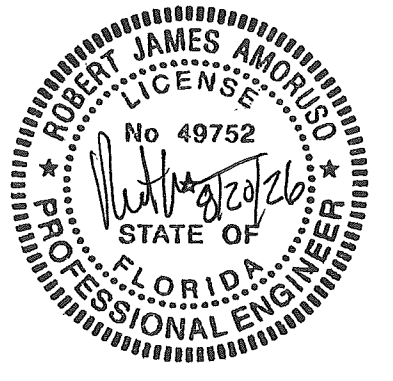

X ARCH TOP ELEVATION

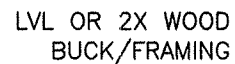

14 WOOD SCREWS
THROUGH FRAME JAMB W/
MINIMUM 1-1/2"
PENETRATION INTO 2X
WOOD SUBSTRATE (2
PLACES)

JAMB FRAME


2X WOOD
BUCK/FRAMING

1.232" O.C.
SPACING TYPICAL
— ALL LOCATIONS.
SEE 9/7 & 10/7
SECTION VIEWS.
DOOR HINGE —

MAXIMUM 1/4"
SHIM BETWEEN
DOOR FRAME
AND STUD
WALL

ENDURA
OUTSWING
BUMP SILL
THRESHOLD

- THRU THRESHOLD INTO
SUPPORTING 2X WOOD
SUBSTRATE: #14 WOOD
SCREWS W/1-1/2"
MINIMUM PENETRATION

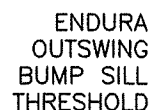

— THRU THRESHOLD INTO
SUPPORTING 2X WOOD
SUBSTRATE: #14 WOOD
SCREWS W/1-1/2"
MINIMUM PENETRATION

PROJECT #ACE-2025-135

The Door Store of America, Inc.
10681 World Trade Blvd
Raleigh, NC 27617

TITLE Complete Collection, Single and Double Doors, Outswing, Opaque
ELEVATION - ANCHOR LAYOUT - WOOD


AMORUSO CONSULTING ENG., LLC
FBPE REGISTRATION NO. 38327
226 N NOVA RD, NO. 142
ORMOND BEACH, FL 32174
RJAENGPE@GMAIL.COM

DATE: 10/24/2022
DRAWING NO: DSA0011-NOA
SHEET: 30 OF 17


REV		DESCRIPTION	DATE	RY
A		REVISED FOR MD COMMENTS	9/2/2022	RJA
B		UPDATED TO 91H EDITION (2026) FBC	7/1/26	RJA

PRODUCT REVISED
as complying with the Florida
Building Code
NOA-No. 26-0902.10
Expiration Date 12/08/2027
By Ishag I. Chande
Miami-Dade Product Control

Robert J. Amoruso, P.E.
Florida P.E. No. 49752

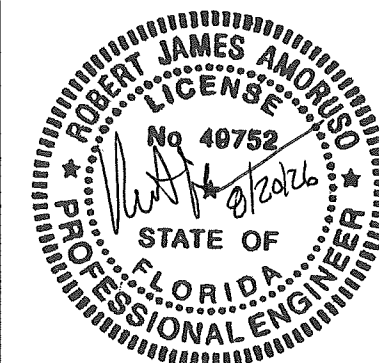

XX
RECTANGULAR
ELEVATION
CONCRETE/MASONRY
INSTALLATION

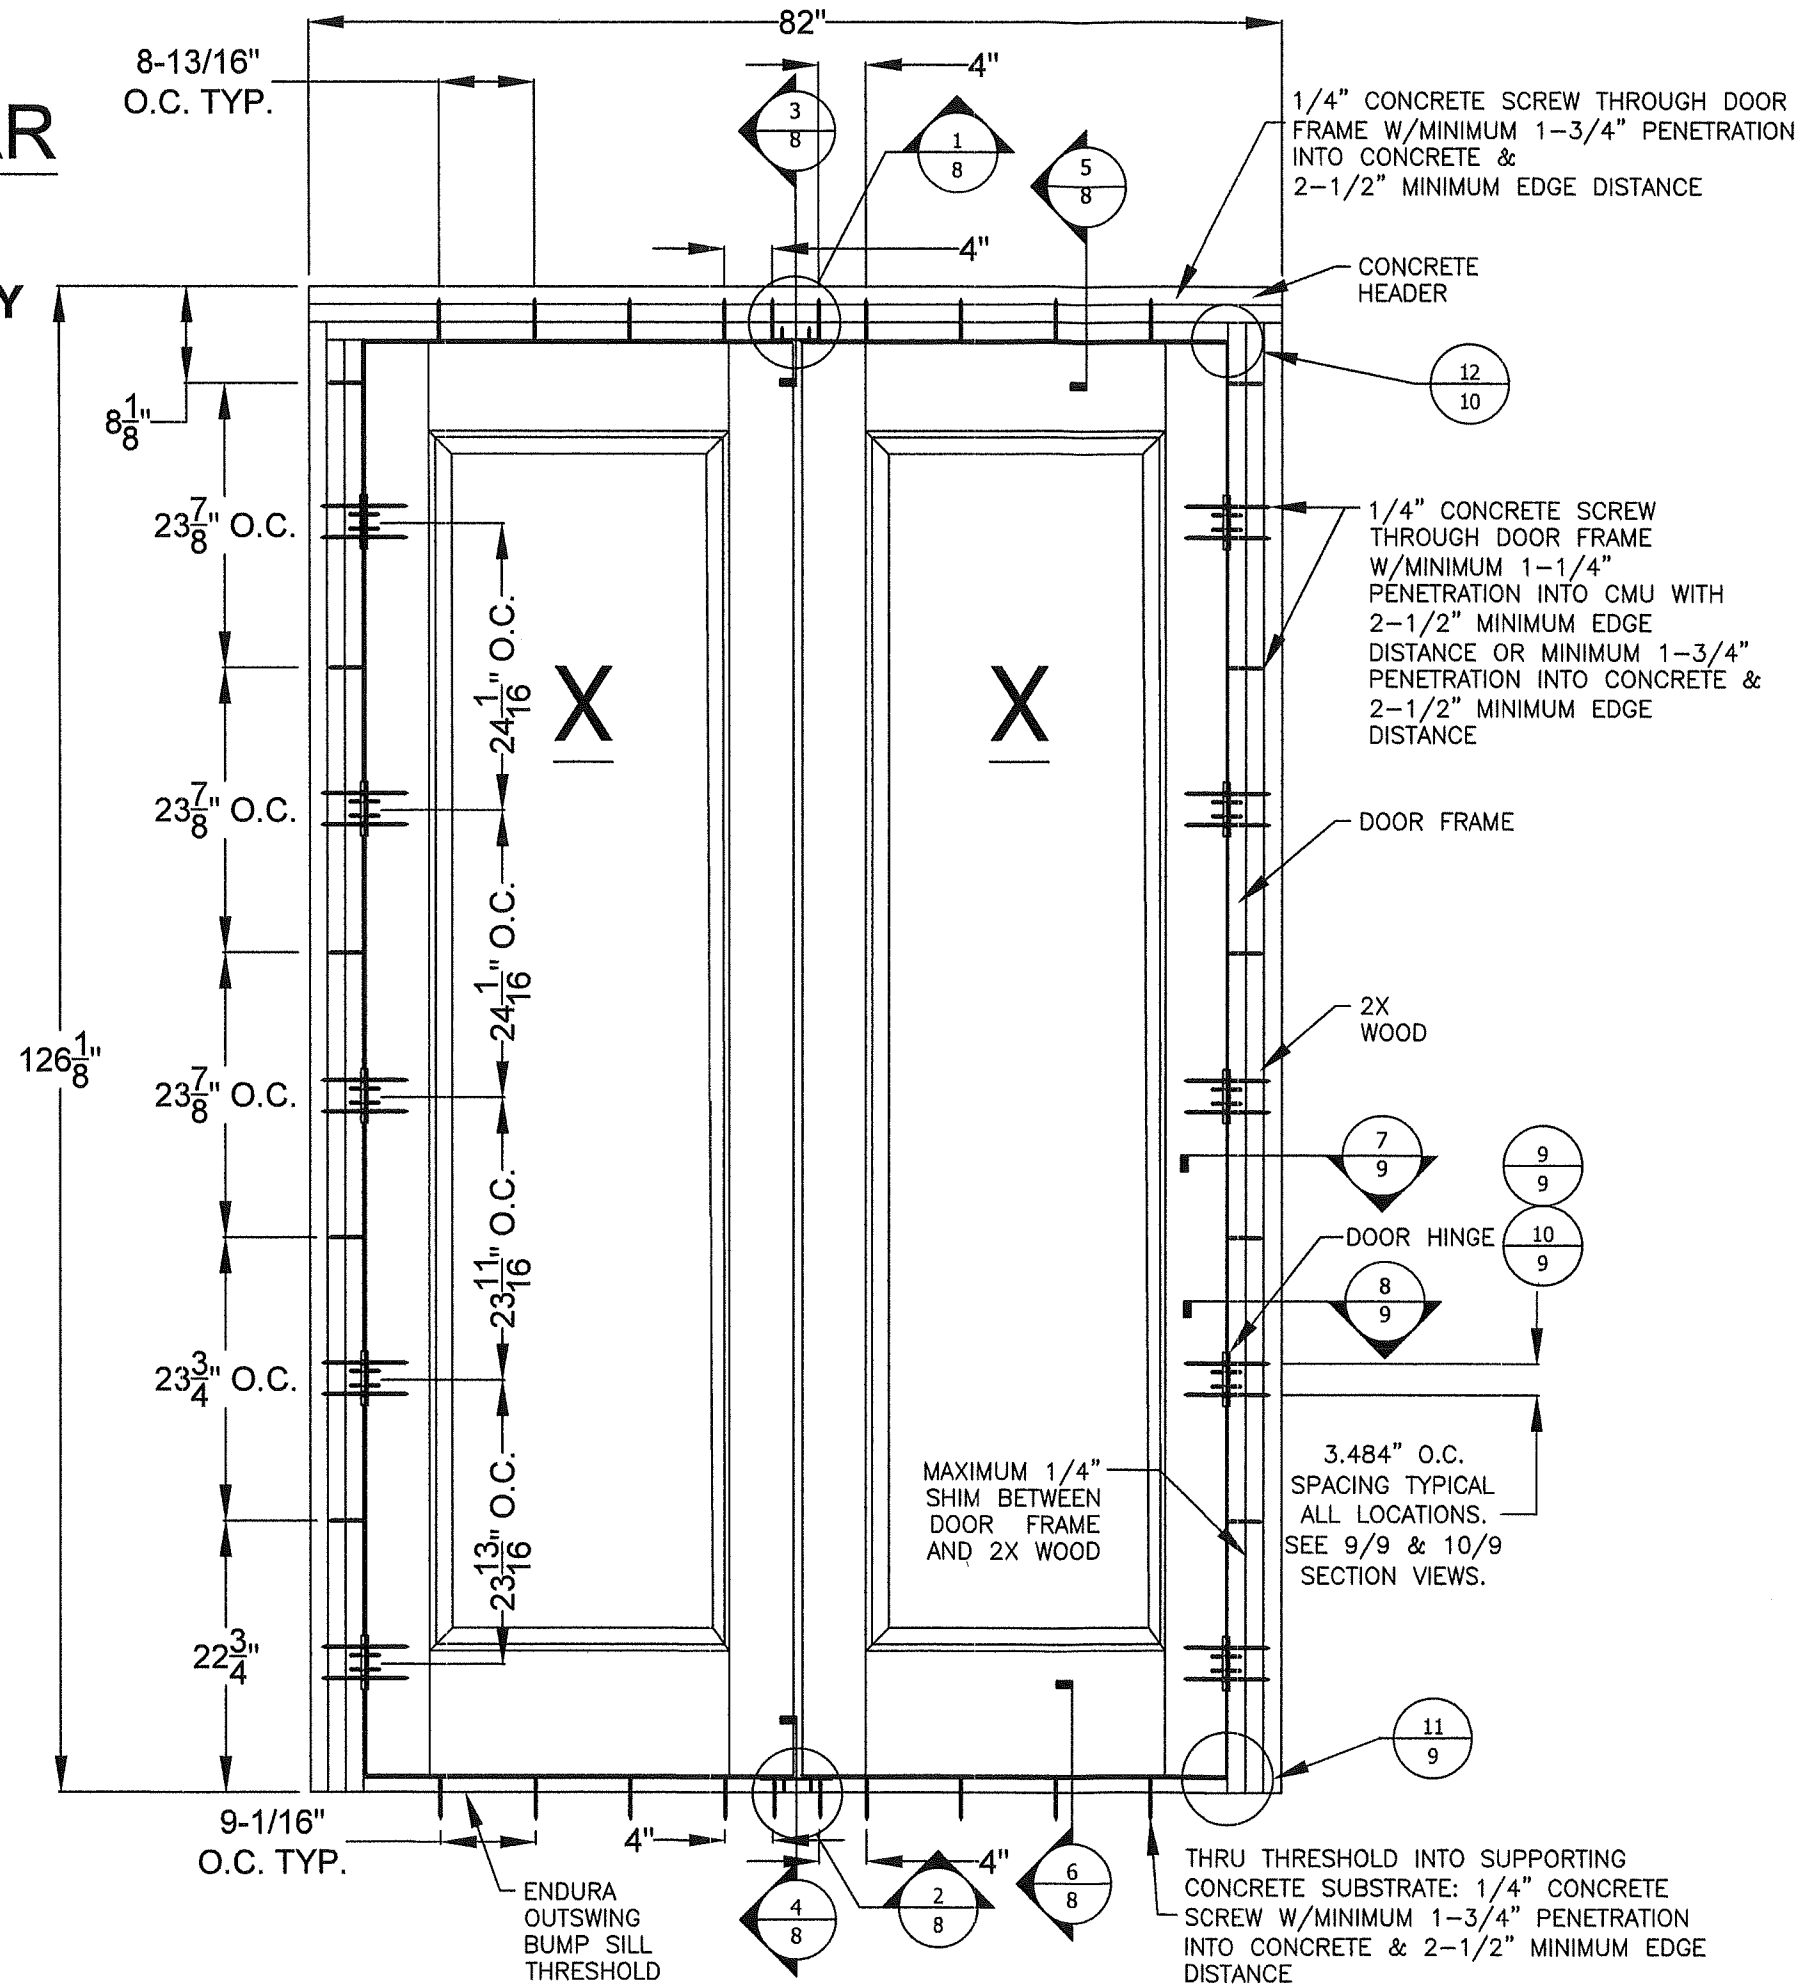

PROJECT #ACE-2025-135


B	UPDATED TO 911H EDITION (2026) FBC	7/1/26	RJA
A	REVISED FOR MD COMMENTS	9/2/2022	RJA
REV	DESCRIPTION	DATE	BY

The Door Store of America, Inc.
10681 World Trade Blvd
Raleigh, NC 27617


AMORUSO CONSULTING ENG., LLC FBPE REGISTRATION NO. 38327 226 N NOVA RD, NO. 142 ORMOND BEACH, FL 32174 RJAENGPE@GMAIL.COM	DRAWN BY: RJA	DATE: 10/24/2022
	SCALE: N.T.S.	DRAWING NO: DSA0011-NOA
	REV: B	SHEET: 4 OF 17

PRODUCT REVISED
as complying with the Florida
Building Code
NOA-No. 26-0902.10
Expiration Date 12/08/2027
By Isaac I. Chan
Miami-Dade Product Control

Robert J. Amoruso, P.E.
Florida P.E. No. 49752

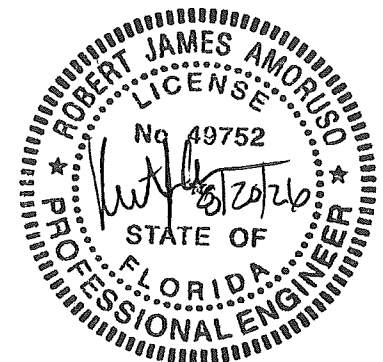

XX ARCH TOP
ELEVATION
CONCRETE/MASONRY
INSTALLATION

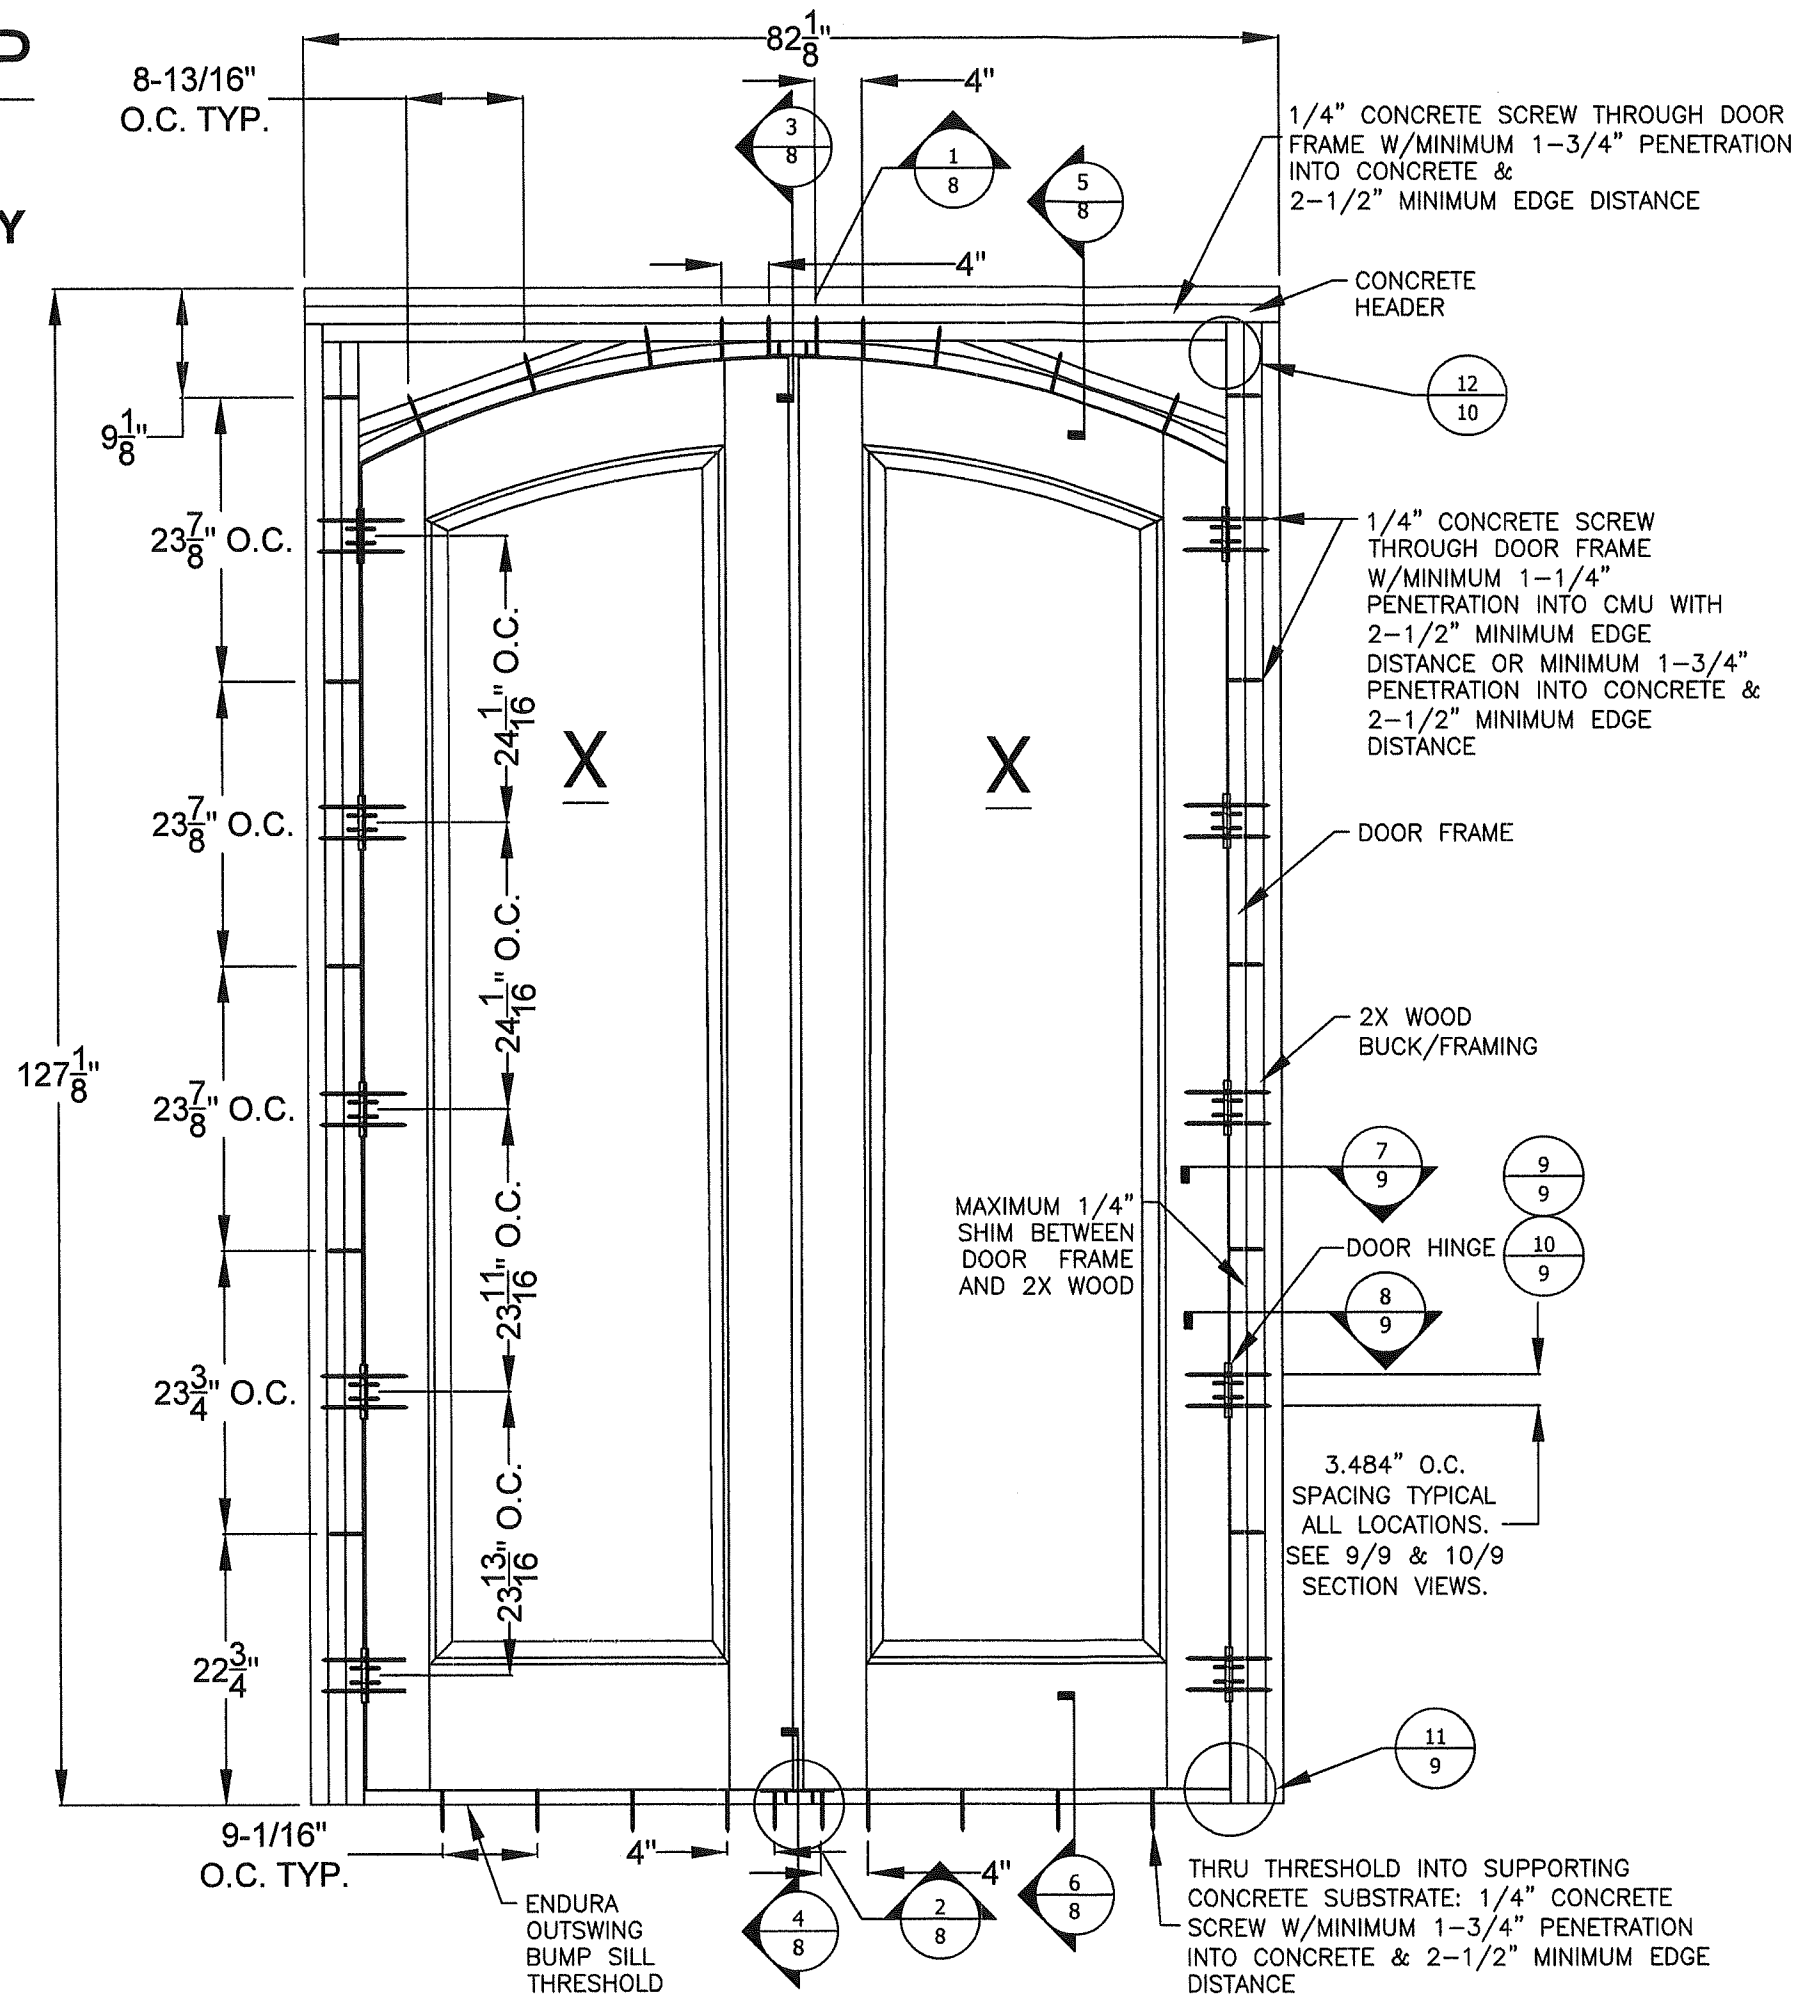

PROJECT #ACE-2025-135		RJA	BY
		7/1/26	DATE
		UPDATED TO 9TH EDITION (2026) FBC	
		REVISED FOR MD COMMENTS	
		A	REV
		B	REV



The Door Store of America, Inc. 10681 World Trade Blvd Raleigh, NC 27617		DRAWN BY: RJA	DATE: 10/24/2022
Complete Collection, Single and Double Doors, Outswing, Opaque ELEVATION - ANCHOR LAYOUT - CONCRETE/MASONRY		SCALE: N.T.S.	DRAWING NO: DSA0011-NOA
		REV: B	SHEET: 4A OF 17
AMORUSO CONSULTING ENG., LLC FBPE REGISTRATION NO. 38327 226 N NOVA RD, NO. 142 ORMOND BEACH, FL 32174 RIAENGPE@GMAIL.COM			

PRODUCT REVISED
as complying with the Florida Building Code
NOA-No. 26-0902.10
Expiration Date 12/08/2027
By Iskay I. Chank
Miami-Dade Product Control

Robert J. Amoruso, P.E.
Florida P.E. No. 49752

ROBERT JAMES AMORUSO
LICENSE
No 49752
STATE OF FLORIDA
PROFESSIONAL ENGINEER

X RECTANGULAR ELEVATION CONCRETE/MASONRY INSTALLATION

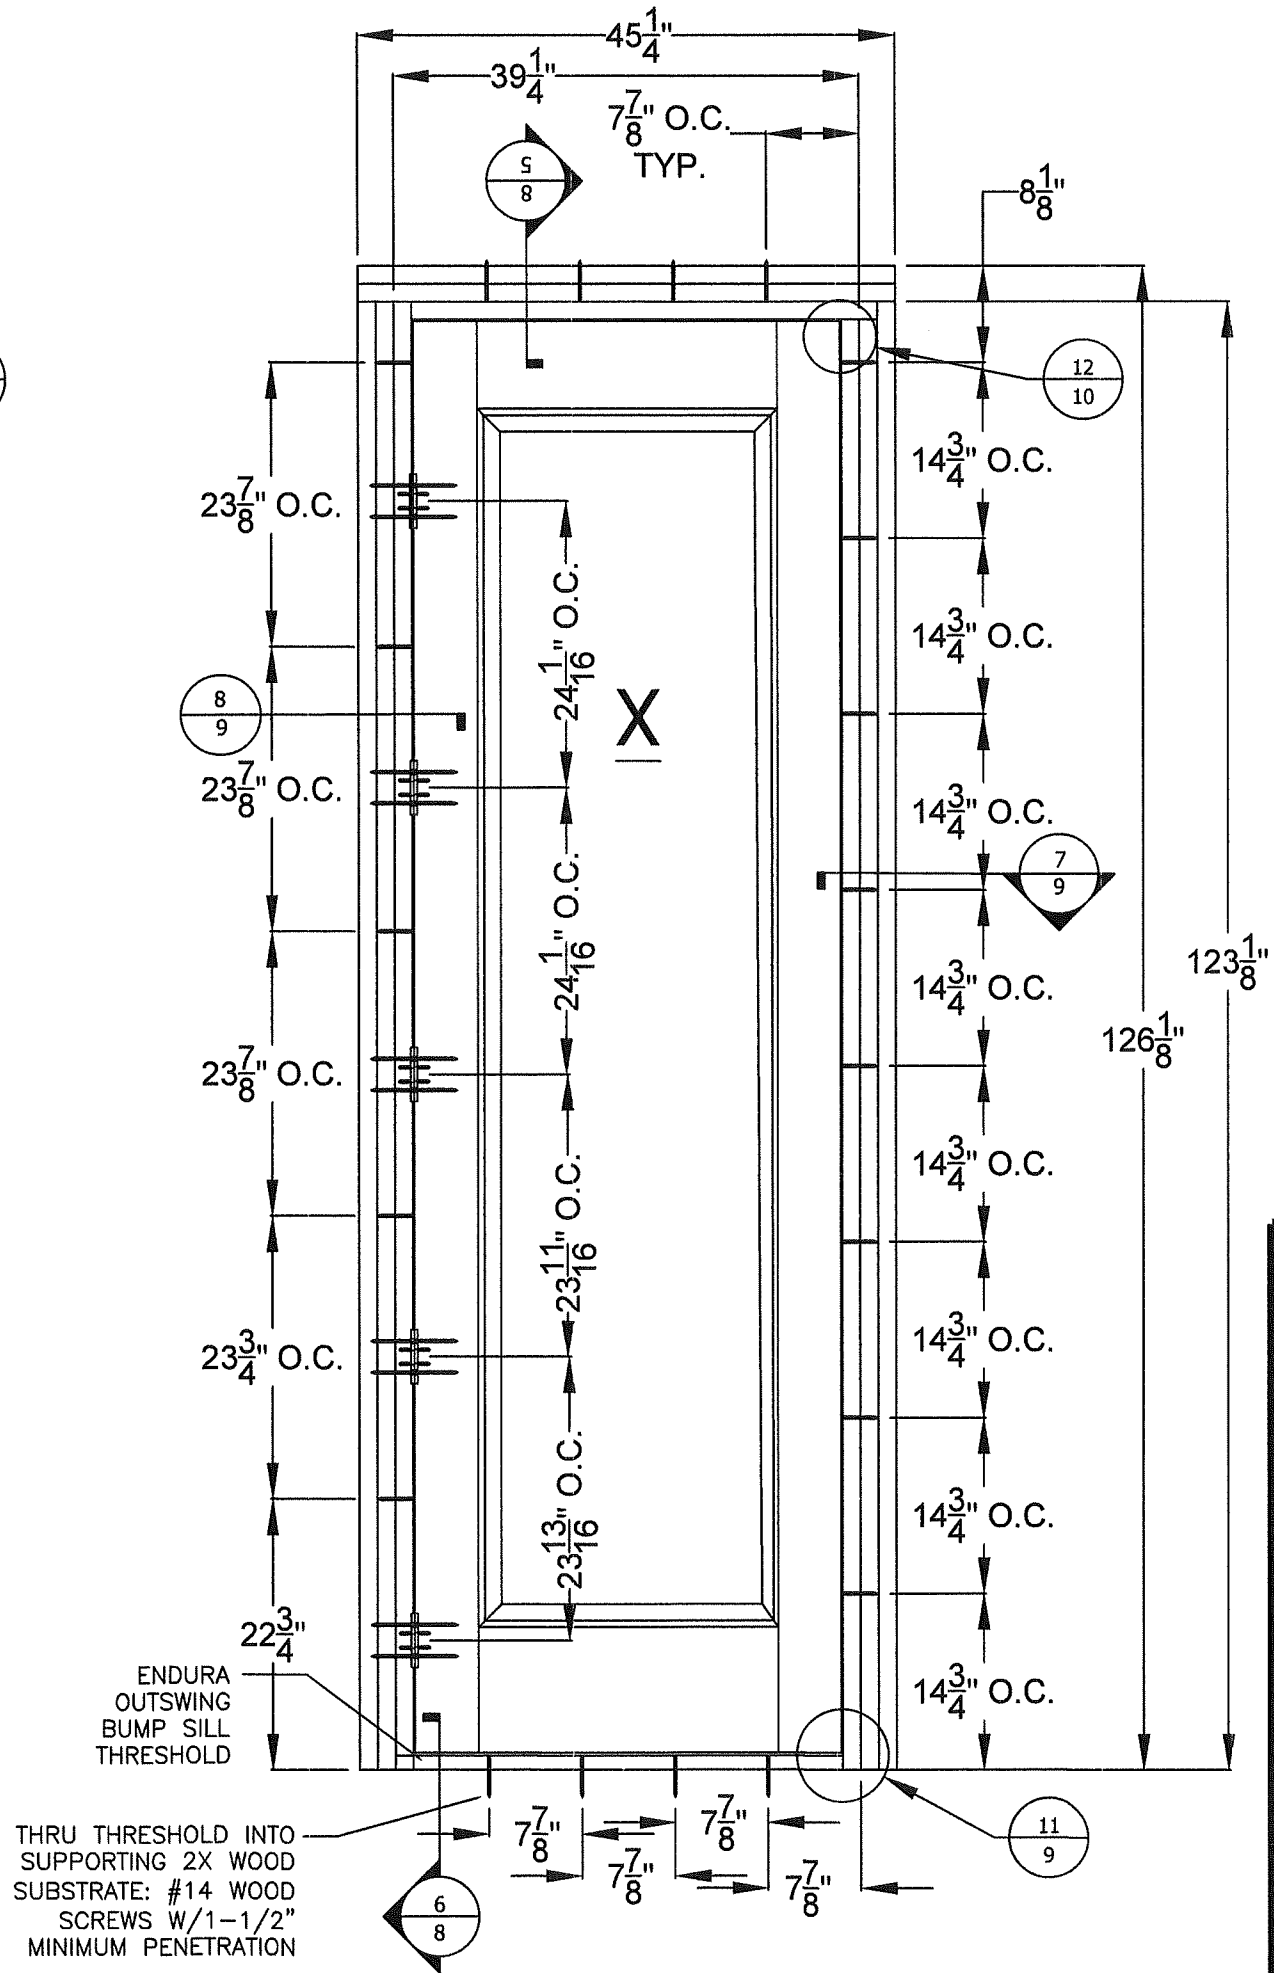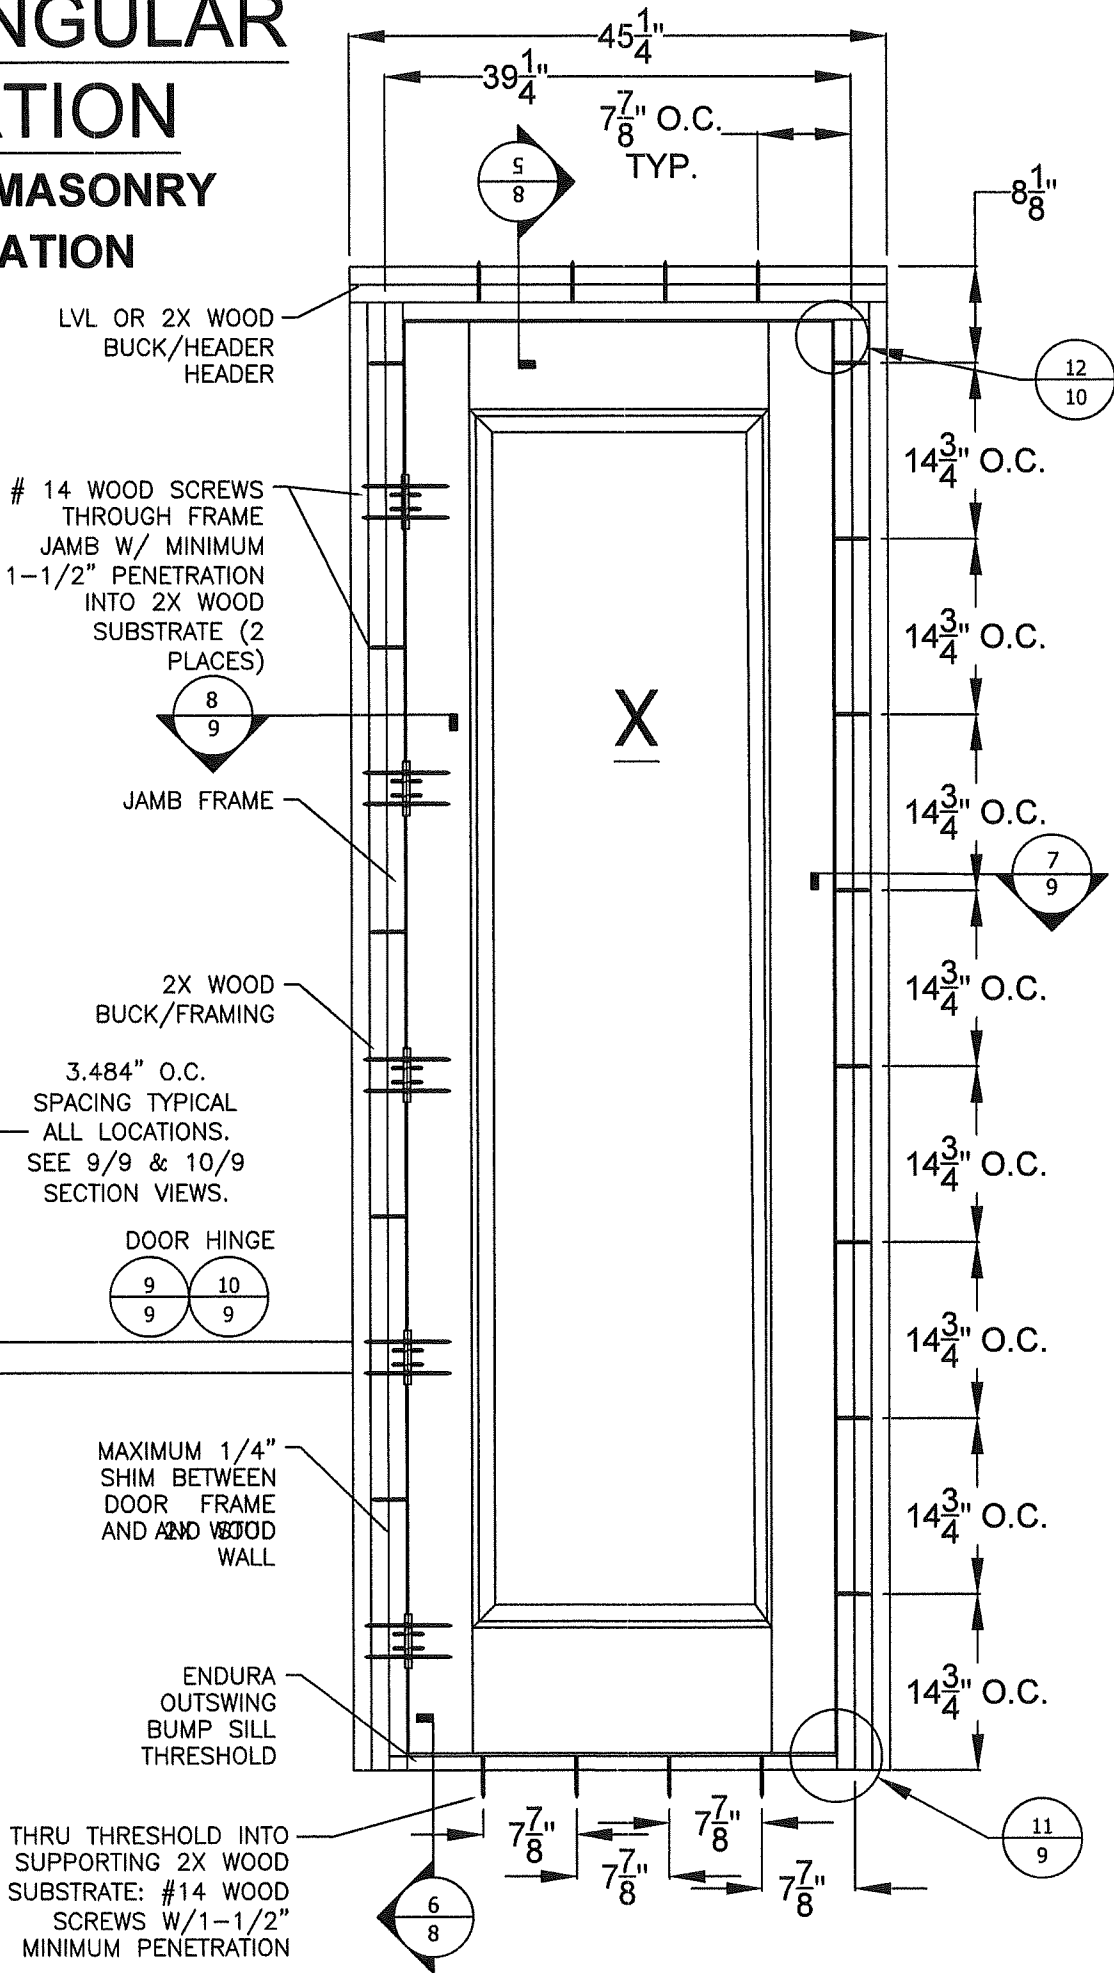

PROJECT #ACE-2025-135

B	RJA	7/1/26	
A	RJA	9/2/2022	
REV	DESCRIPTION	DATE	BY

The Door Store of America, Inc.
10681 World Trade Blvd
Raleigh, NC 27617

**Complete Collection, Single and Double Doors, Outswing, Opaque
ELEVATION - ANCHOR LAYOUT - CONCRETE/MASONRY**

AMORUSO CONSULTING ENG., LLC FBPE REGISTRATION NO. 38327 226 N NOVA RD, NO. 142 ORMOND BEACH, FL 32174 RJAENGPE@GMAIL.COM	DRAWN BY: RJA	DATE: 10/24/2022
	SCALE: N.T.S.	DRAWING NO: DSA0011-NOA
	REV: B	SHEET: 4B OF 17


PRODUCT REVISED
as complying with the Florida
Building Code

NOA-No. 26-0902.10

Expiration Date12/08/2027

By Ishag I. Chank
Miami-Dade Product Control

Robert J. Amoruso, P.E.
Florida P.E. No. 49752

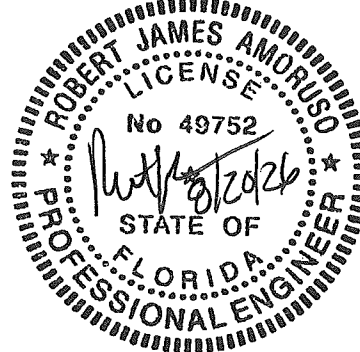

X ARCH TOP
ELEVATION
CONCRETE/MASONRY
INSTALLATION

1/4" CONCRETE SCREWS THROUGH
DOOR FRAME JAMB W/ MINIMUM
1-1/4" PENETRATION INTO CMU WITH
2-1/2" MINIMUM EDGE DISTANCE OR
MINIMUM 1-3/4" PENETRATION INTO
CONCRETE & 2-1/2" MINIMUM EDGE
DISTANCE

DOOR FRAME

2X WOOD
BUCK/FRAMING

3.484" O.C.
SPACING TYPICAL
ALL LOCATIONS.
SEE 9/9 & 10/9
SECTION VIEWS.

DOOR HINGE

MAXIMUM 1/4"
SHIM BETWEEN
DOOR FRAME
AND 2X WOOD

ENDURA
OUTSWING
BUMP SILL
THRESHOLD

THRU THRESHOLD INTO
SUPPORTING CONCRETE
SUBSTRATE: 1/4"
CONCRETE SCREWS
W/1-1/2" MINIMUM
PENETRATION INTO
CONCRETE & 2-1/2"
MINIMUM EDGE DISTANCE

THRU THRESHOLD INTO
SUPPORTING CONCRETE
SUBSTRATE: 1/4"
CONCRETE SCREWS
W/1-1/2" MINIMUM
PENETRATION INTO
CONCRETE & 2-1/2"
MINIMUM EDGE DISTANCE

PROJECT #ACE-2025-135


The Door Store of America, Inc.
10681 World Trade Blvd
Raleigh, NC 27617

TITLE: Complete Collection, Single and Double Doors, Outswing, Opaque
ELEVATION - ANCHOR LAYOUT - CONCRETE/MASONRY

DRAWN BY:	RJA	DATE:	10/24/2022
SCALE:	N.T.S.	DRAWING NO.:	DSA0011-NOA
REV:	B	SHEET:	4C OF 17

REV	DESCRIPTION	DATE	BY
B	UPDATED TO 9TH EDITION (2026) FBC	7/1/26	RJA
A	REVISED FOR MD COMMENTS	9/2/2022	RJA


PRODUCT REVISED
as complying with the Florida
Building Code
NOA-No. 26-0902.10
Expiration Date 12/08/2027
By *Ishag I. Chande*
Miami-Dade Product Control

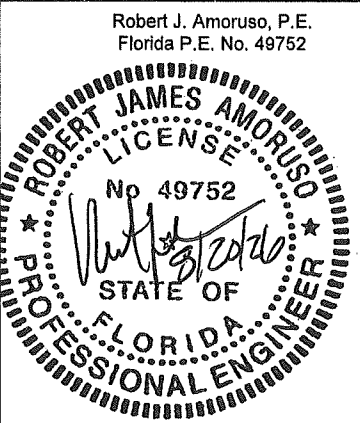

ELEVATION
XX HINGE LOCATION

RECTANGULAR
FRAME

ELEVATION
XX BRICK MOULD
INSTALLATION

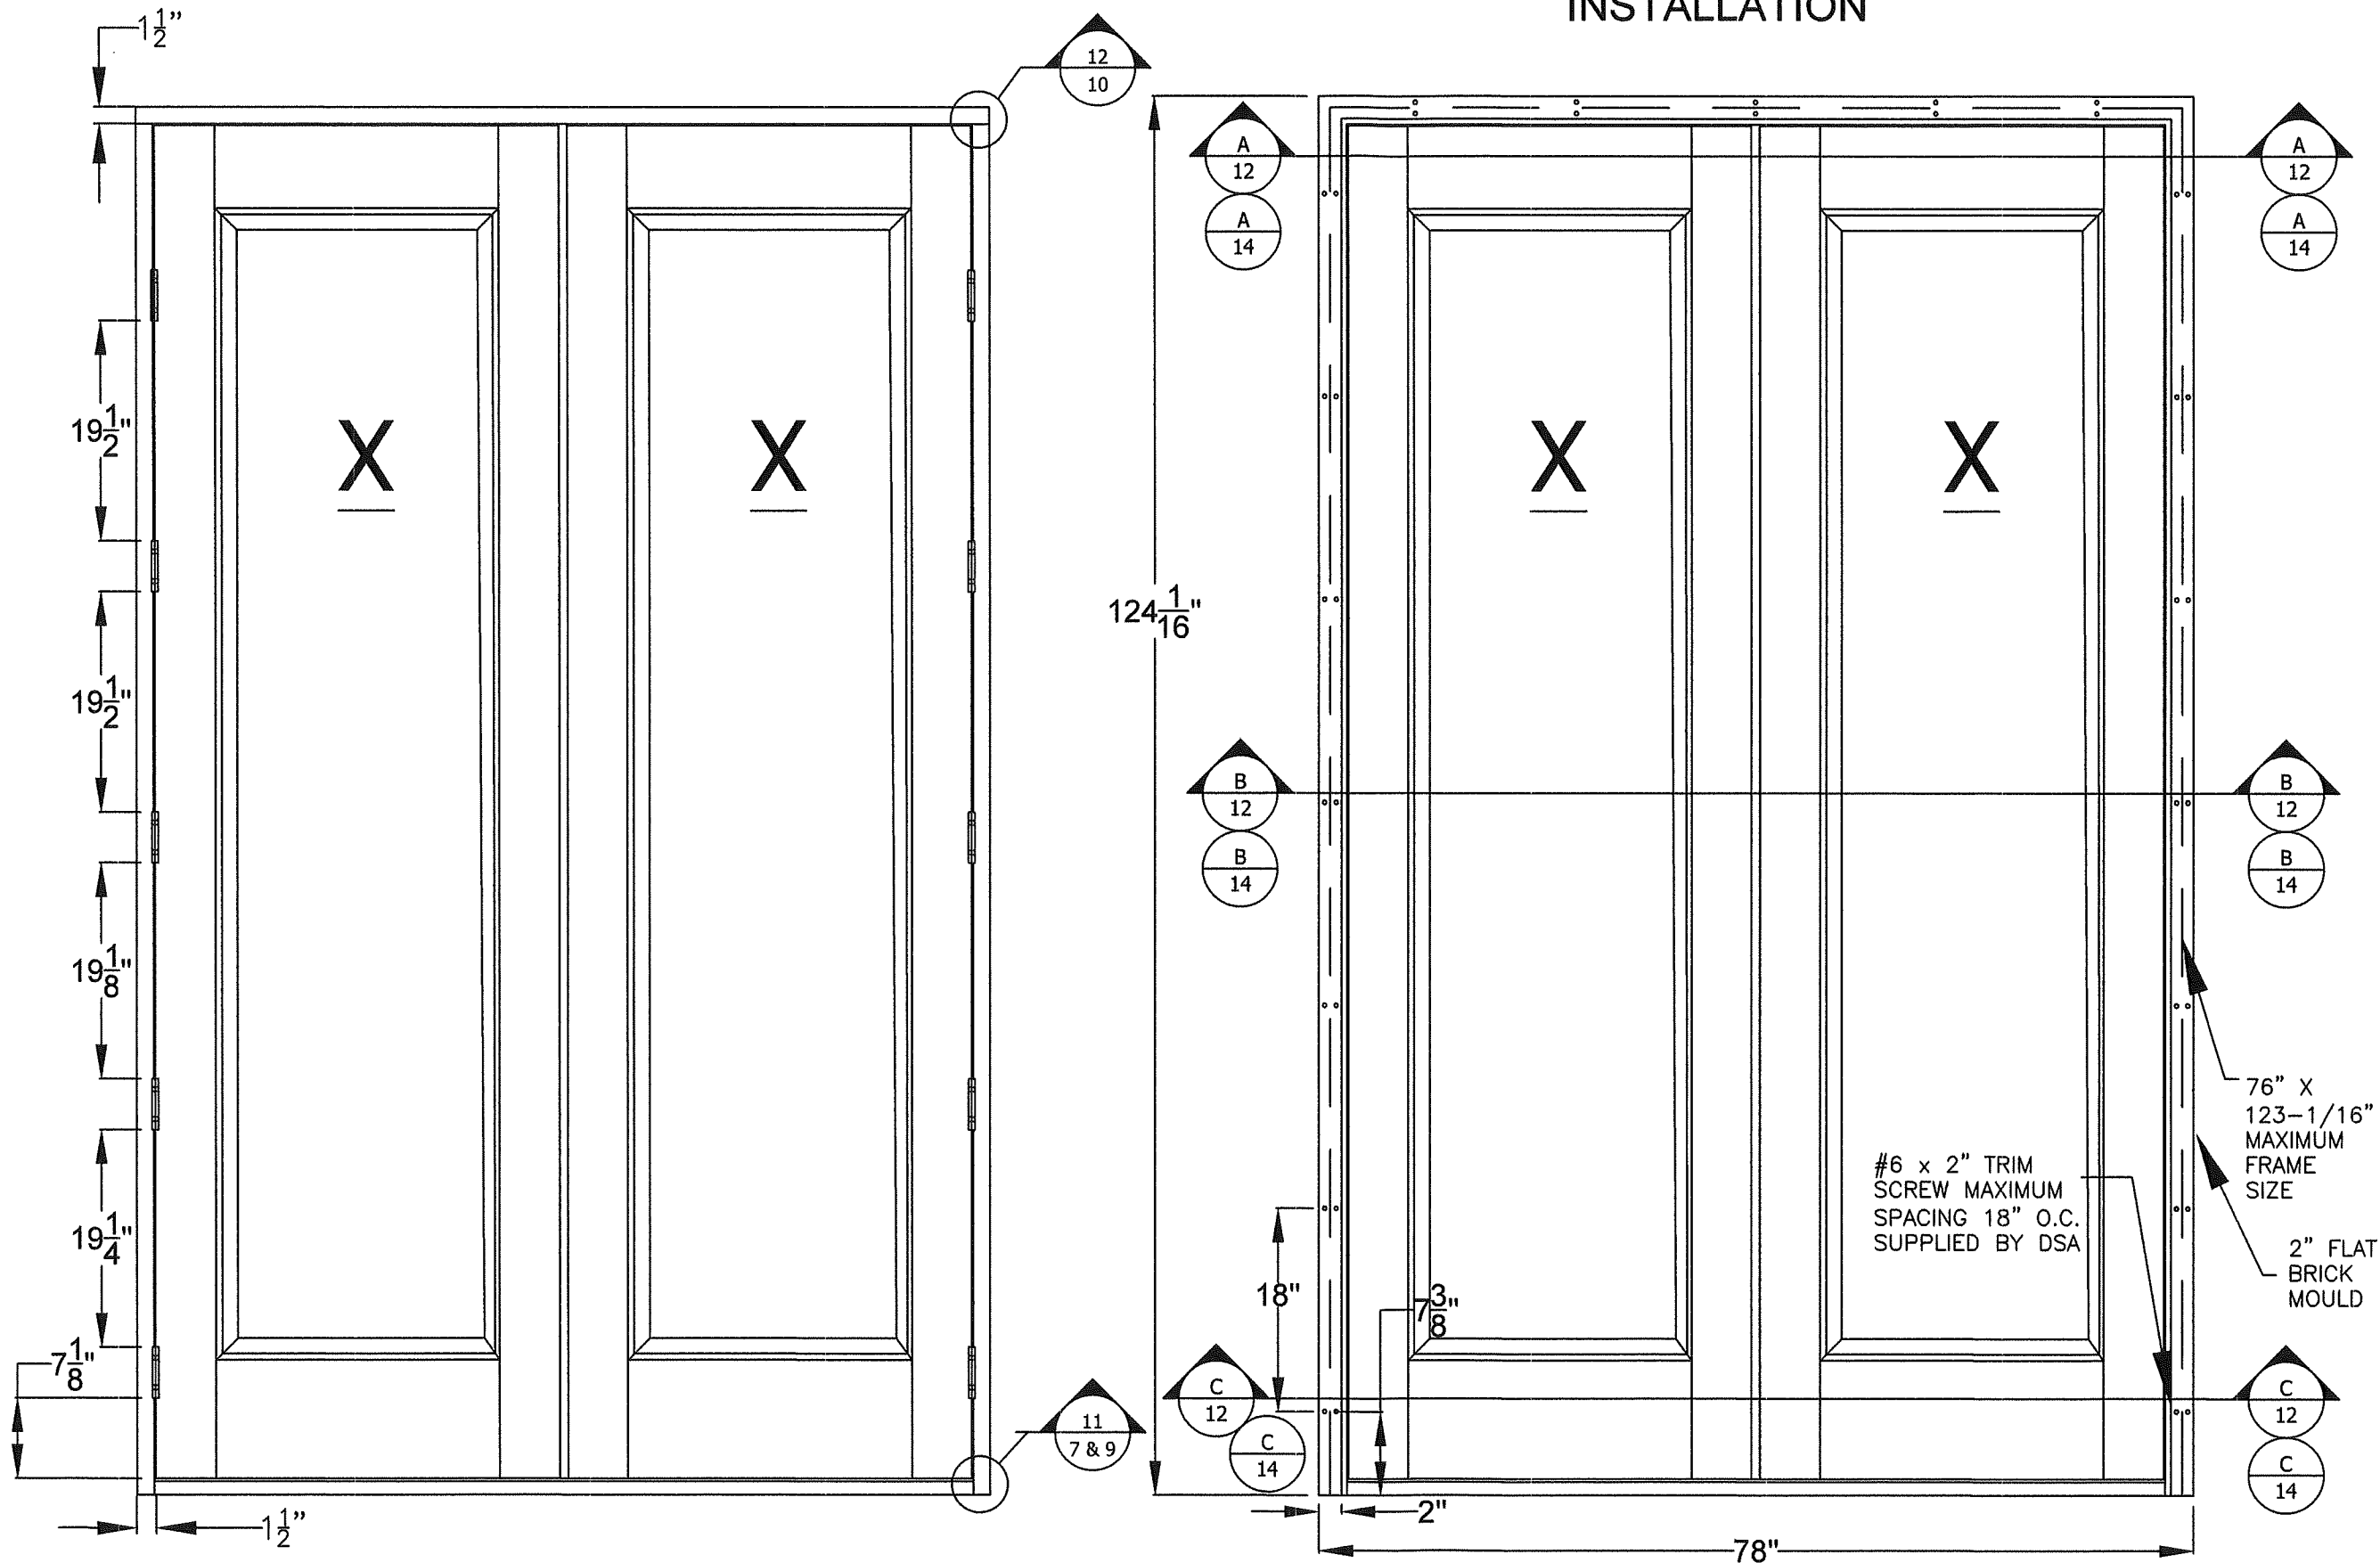


PROJECT #ACE-2025-135				RJA	BY
				7/1/26	DATE
The Door Store of America, Inc. 10681 World Trade Blvd Raleigh, NC 27617		UPDATED TO 9TH EDITION (2026) FBC	B		
		REVISED FOR MD COMMENTS	A	9/2/2022	
Complete Collection, Single and Double Doors, Outswing, Opaque ELEVATIONS - HINGES & BRICK MOULD		DATE: 10/24/2022			
		DRAWING NO: DSA0011-NOA			
AMORUSO CONSULTING ENG., LLC FBPE REGISTRATION NO. 38327 226 N NOVA RD, NO. 142 ORMOND BEACH, FL 32174 RIAENGPE@GMAIL.COM		DRAWN BY: RJA			
		SCALE: N.T.S.			
		REV: B			
		SHEET: 5 OF 17			

PRODUCT REVISED
as complying with the Florida Building Code
NOA-No. 26-0902.10
Expiration Date 12/08/2027
By Ishag I. Chank
Miami-Dade Product Control


Robert J. Amoruso, P.E.
Florida P.E. No. 49752

ELEVATION

XX BRICK MOULD INSTALLATION

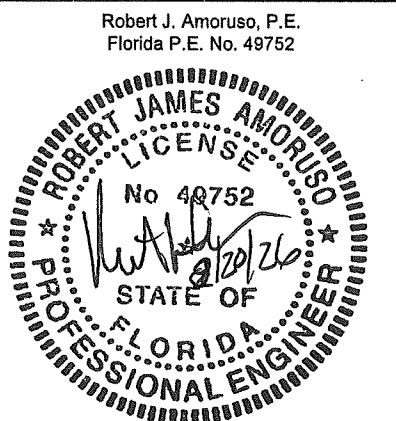


ELEVATION
X HINGE LOCATION

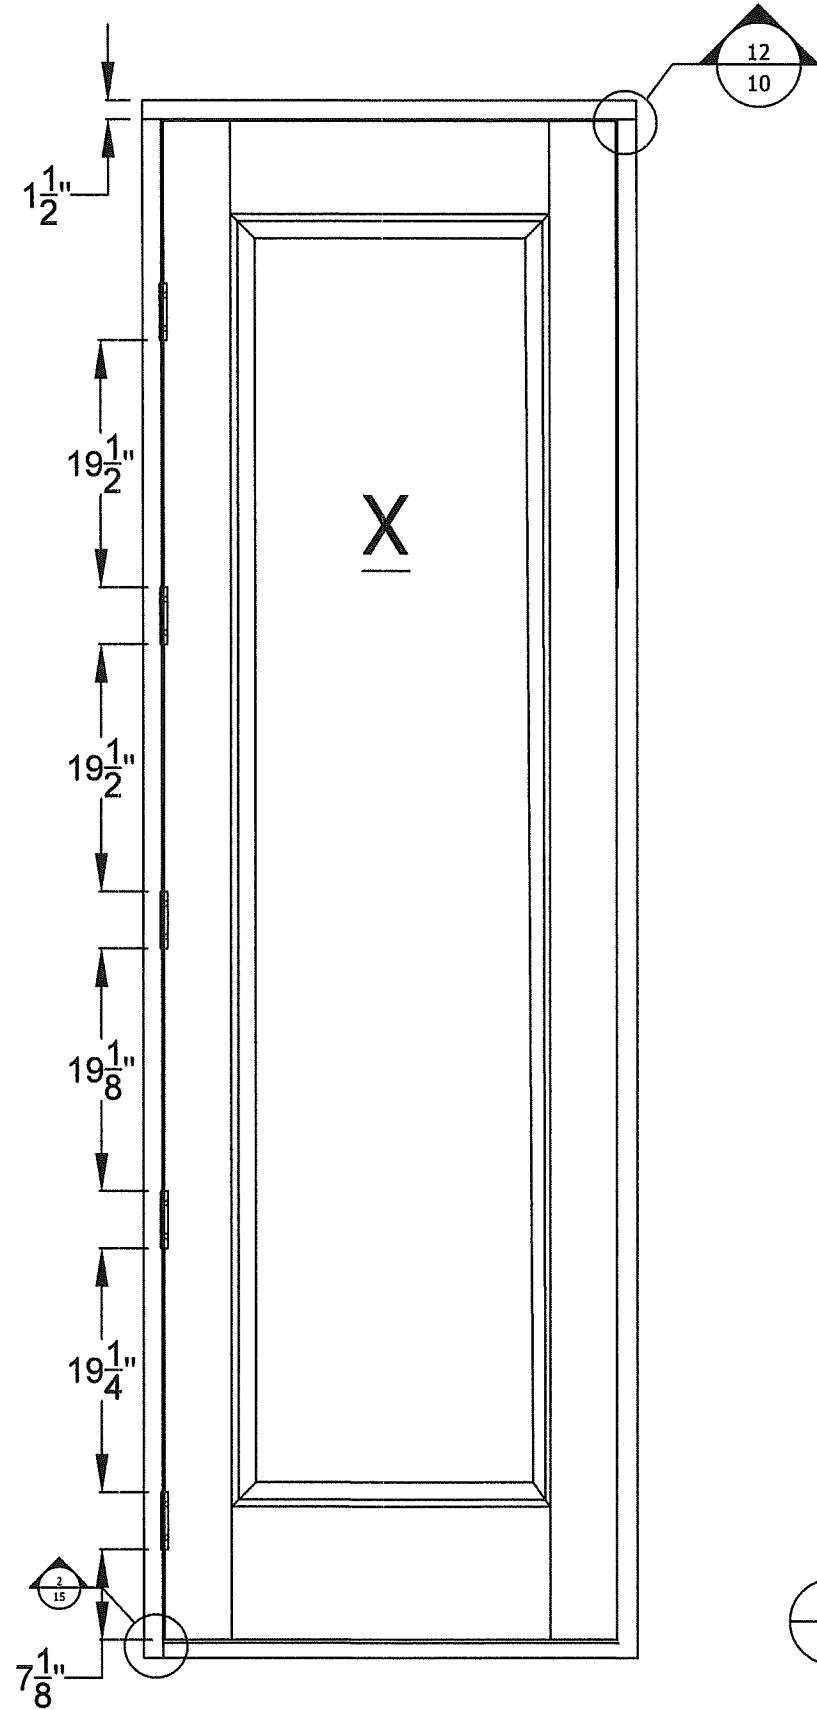

RECTANGULAR
FRAME

ELEVATION
X BRICK MOULD
INSTALLATION

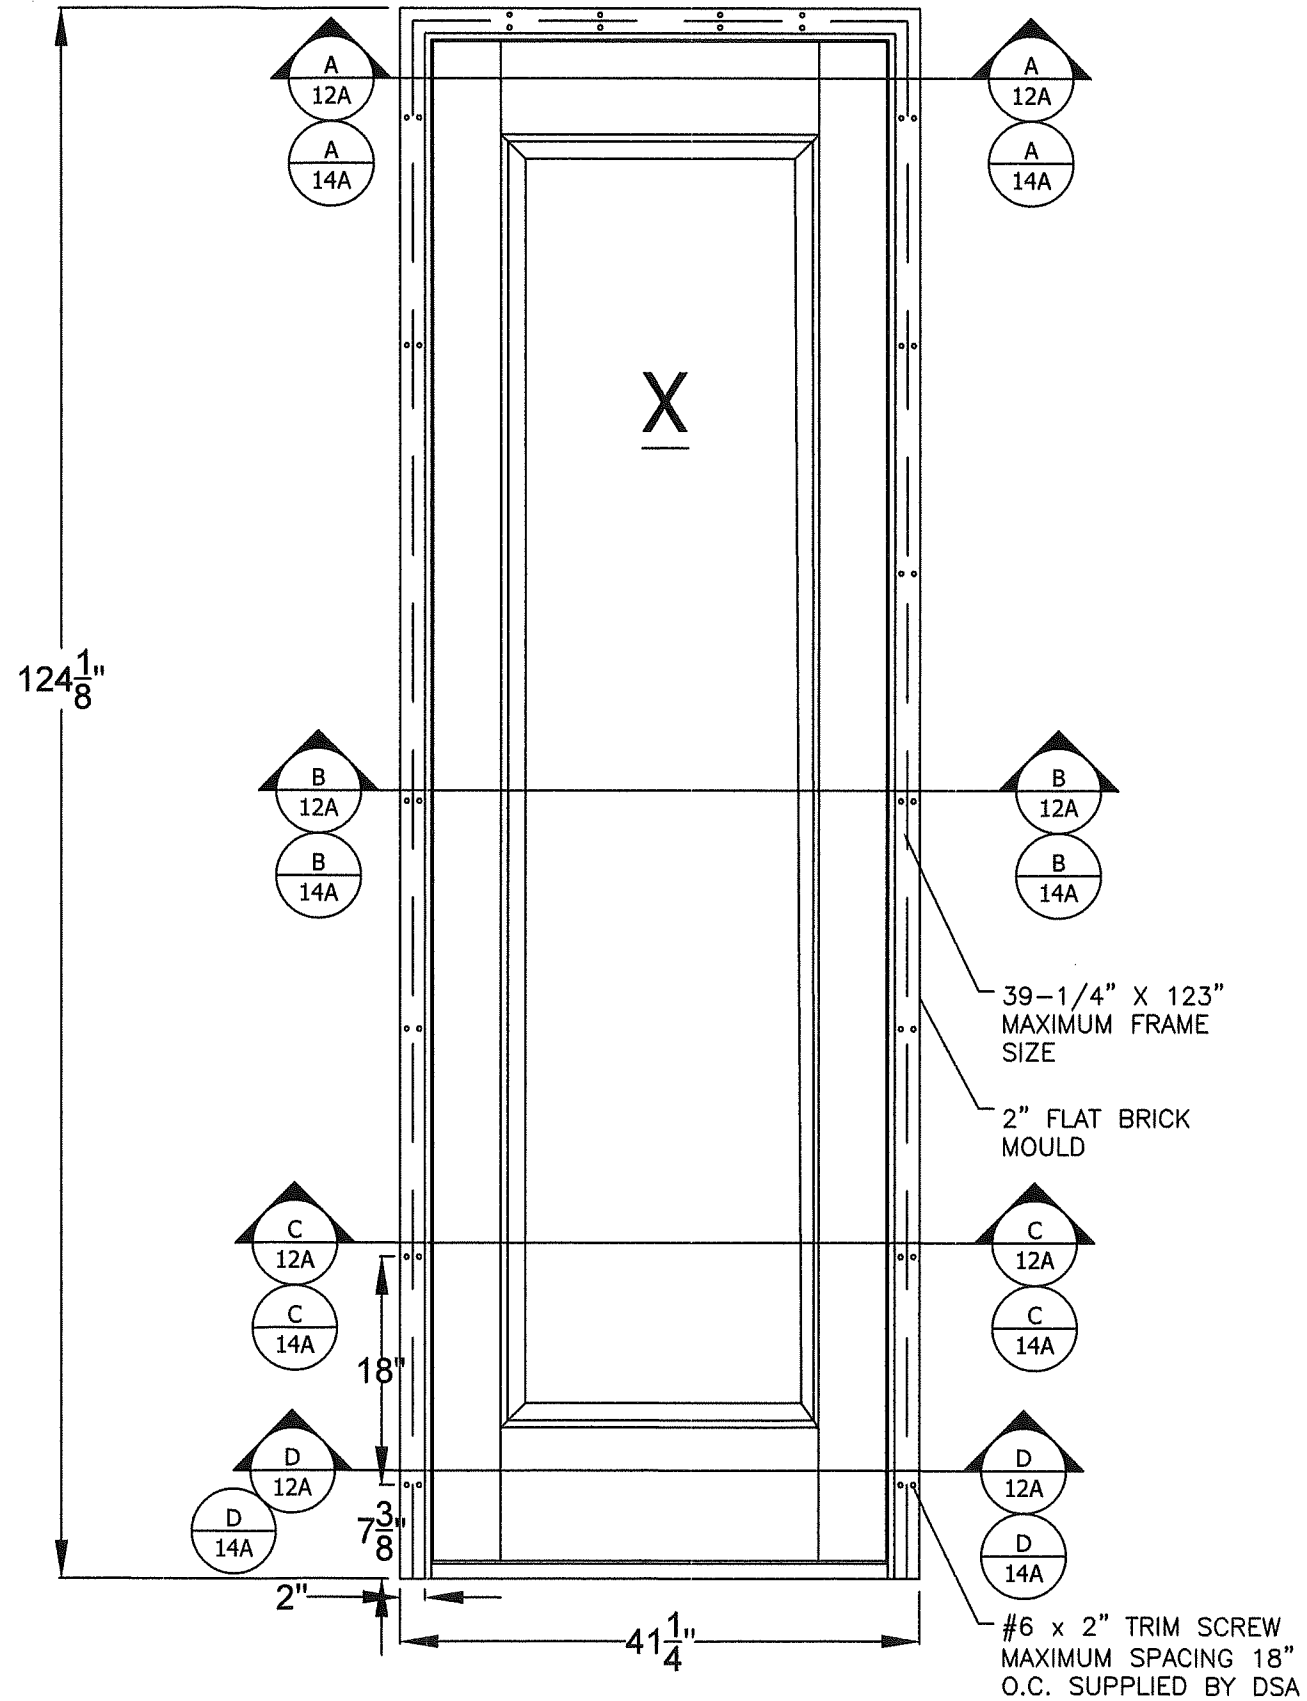

PROJECT #ACE-2025-135

The Door Store of America, Inc.
10681 World Trade Blvd
Raleigh, NC 27617


TITLE: Complete Collection, Single and Double Doors, Outswing, Opaque
ELEVATIONS - HINGES & BRICK MOULD

DRAWN BY: RJA
SCALE: N.T.S.
REV: B
DATE: 10/24/2022
DRAWING NO: DSA0011-NOA
SHEET: 5B OF 17

PRODUCT REVISED
as complying with the Florida
Building Code
NOA-No. 26-0902.10
Expiration Date 12/08/2027
By *Ishag I. Chande*
Miami-Dade Product Control


Robert J. Amoruso, P.E.
Florida P.E. No. 49752

ELEVATION
X HINGE LOCATION

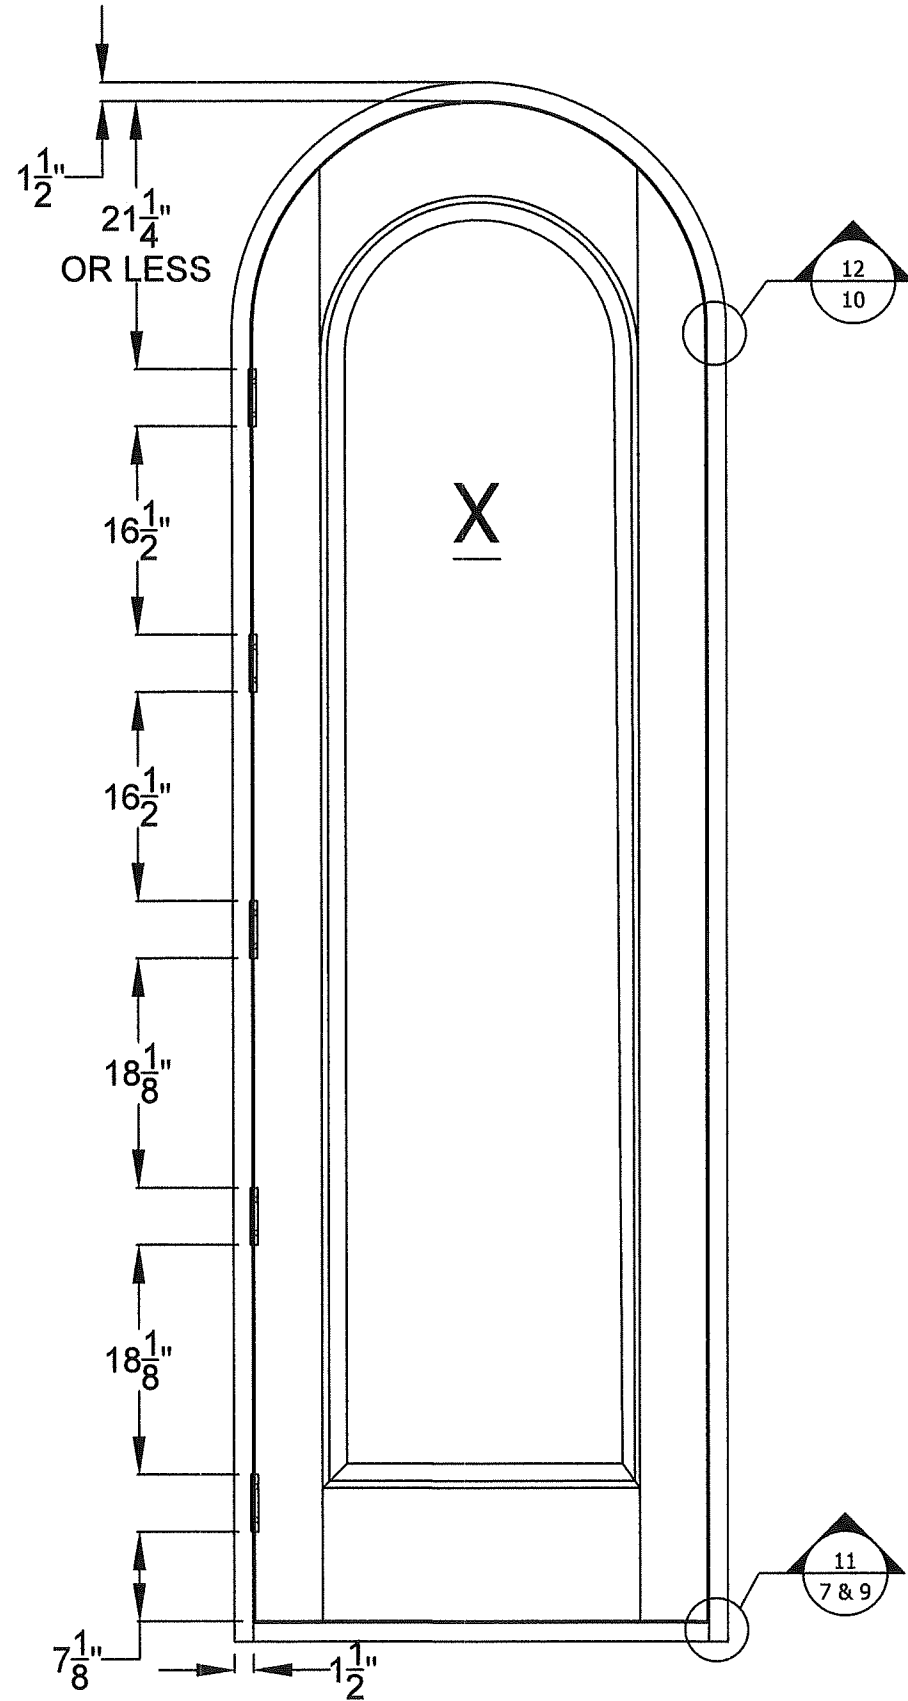

RADIUS HEAD
FRAME

ELEVATION
X BRICK MOULD
INSTALLATION

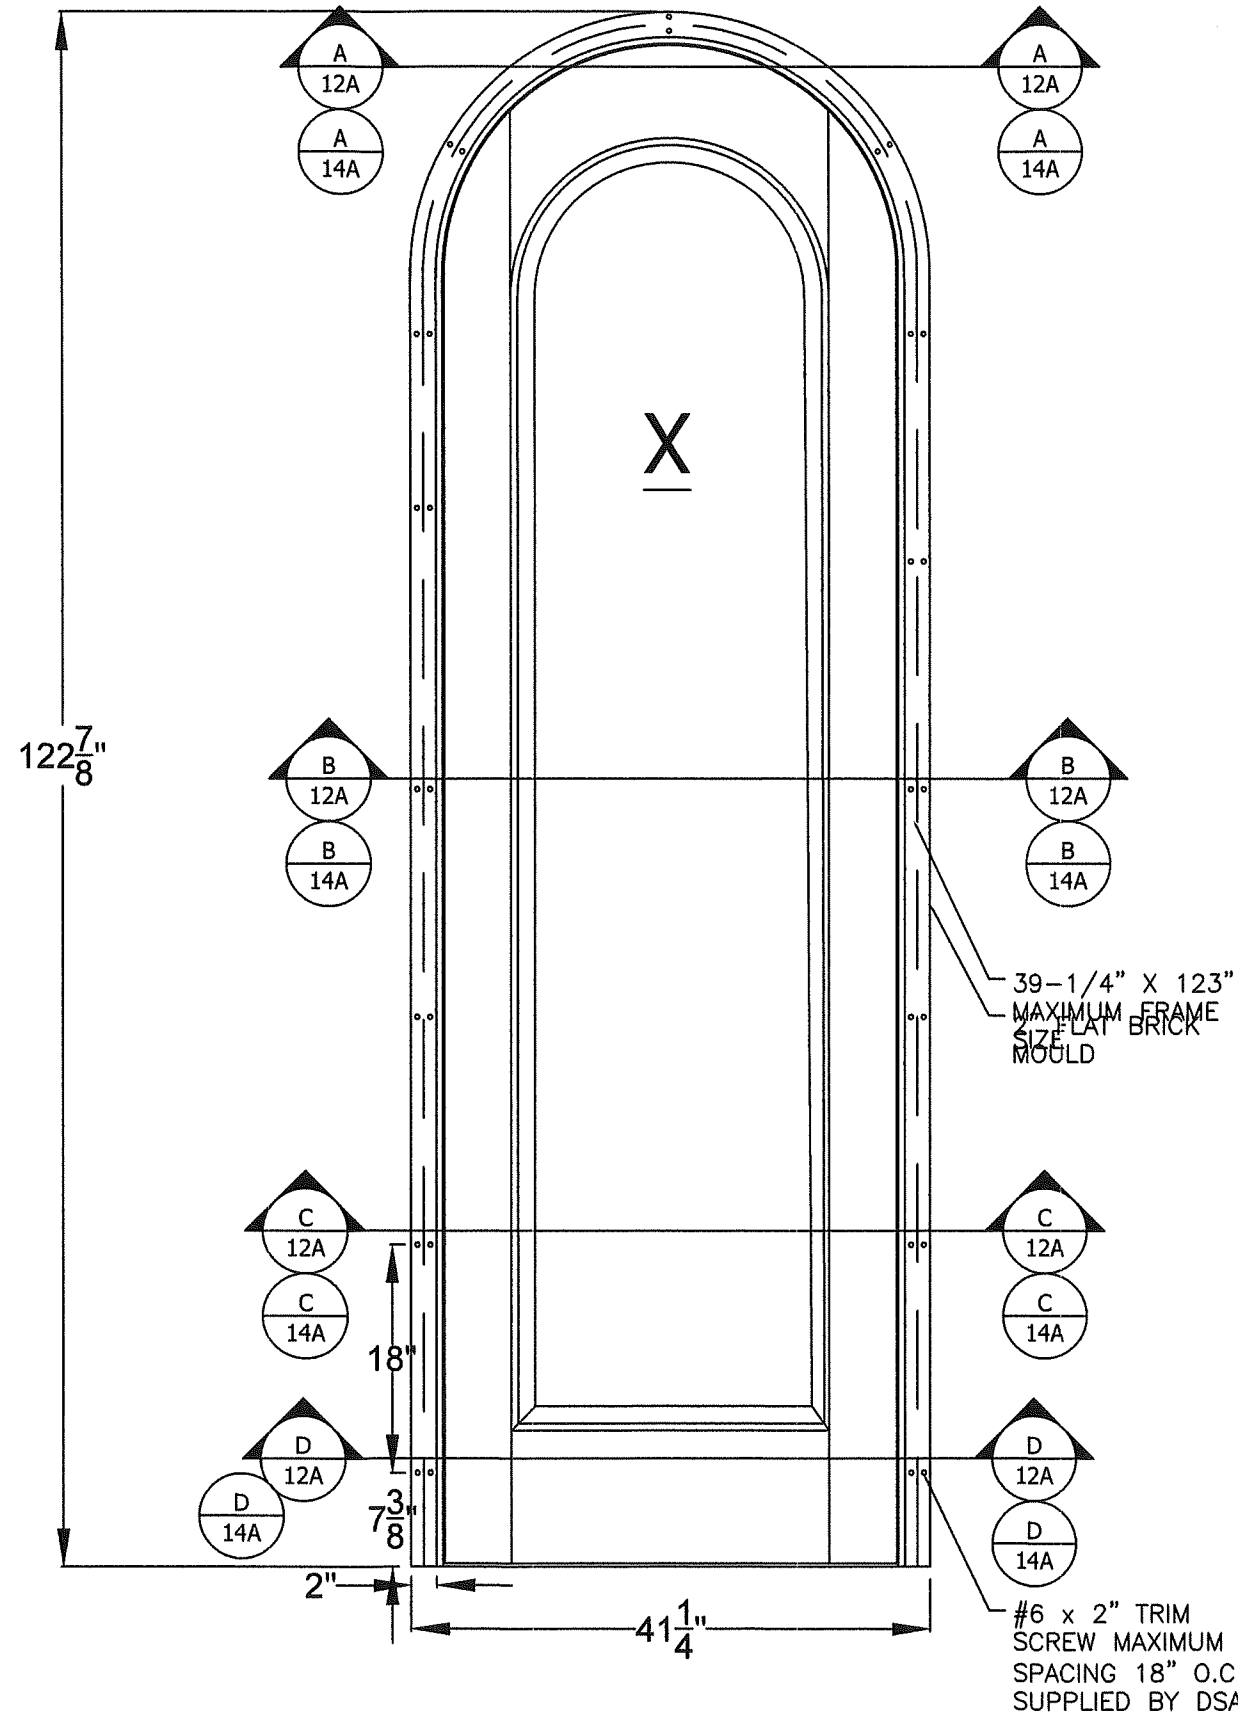

PROJECT #ACE-2025-135

The Door Store of America, Inc.
10681 World Trade Blvd
Raleigh, NC 27617

TITLE: Complete Collection, Single and Double Doors, Outswing, Opaque
ELEVATIONS - HINGES & BRICK MOULD

DRAWN BY: RJA
SCALE: N.T.S.
REV: B

DATE: 10/24/2022
DRAWING NO: DSA0011-NOA
SHEET: 5C OF 17

UPDATED TO 9TH
EDITION (2026) FBC

7/1/26

RJA

REVISED FOR MD
COMMENTS

9/2/2022

RJA


DESCRIPTION

DATE


BY

PRODUCT REVISED
as complying with the Florida
Building Code
NOA-No. 26-0902.10
Expiration Date 12/08/2027
By Isheq I. Chank
Miami-Dade Product Control


Robert J. Amoruso, P.E.
Florida P.E. No. 49752

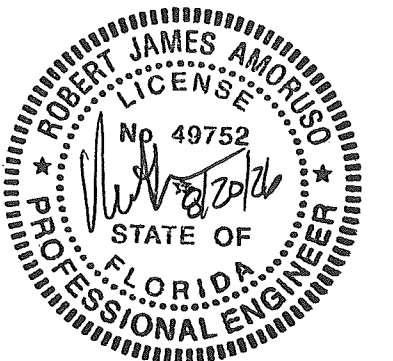


DETAILS
2X WOOD BUCK/FRAMING
INSTALLATION

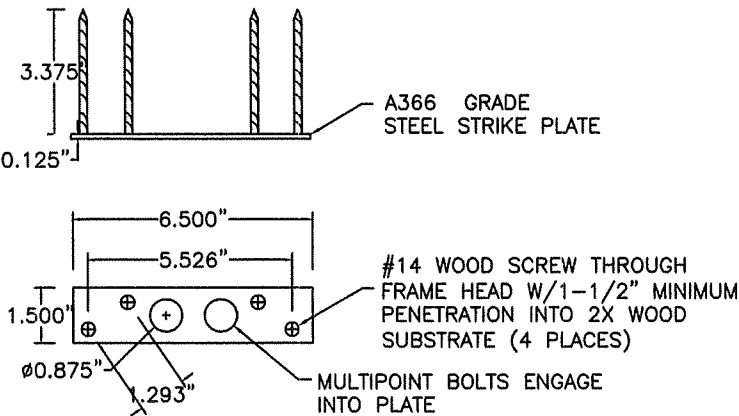


1 TOP STRIKE PLATE

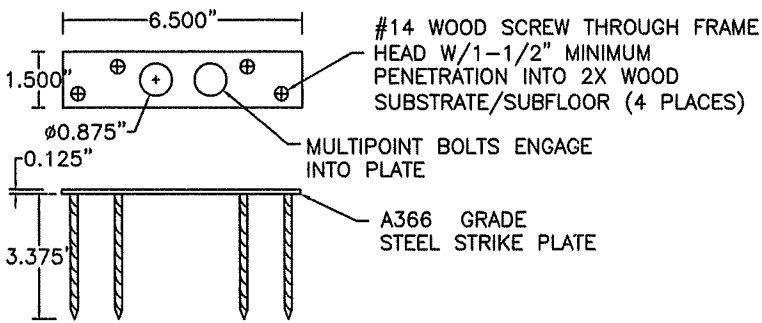


2 BOTTOM STRIKE PLATE

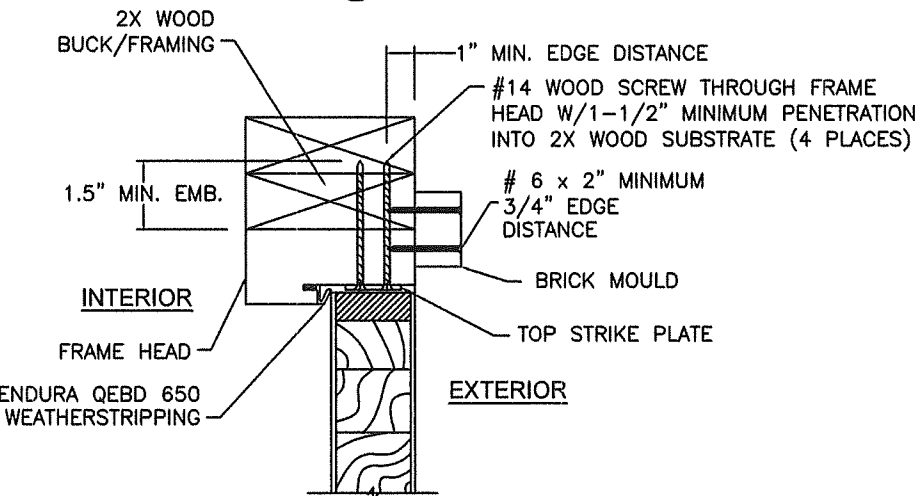


3 HEAD ANCHORAGE AT STRIKE PLATE

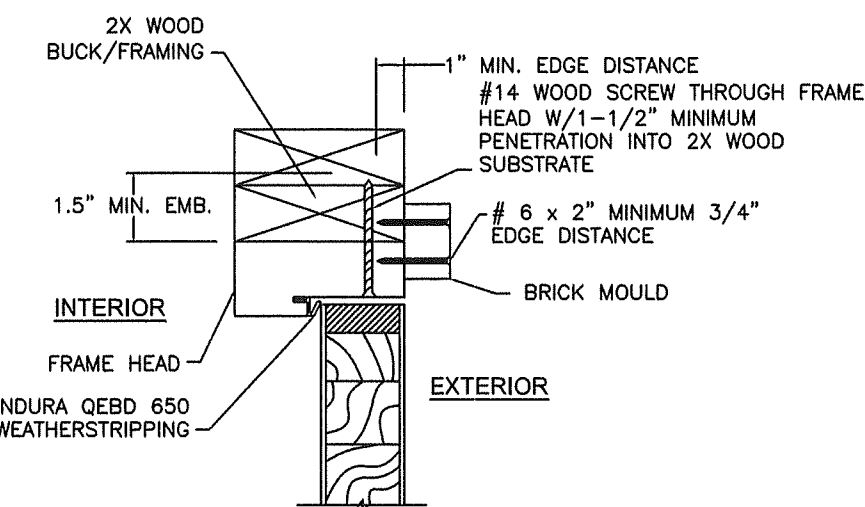

5 HEAD ANCHORAGE AT FRAME HEAD

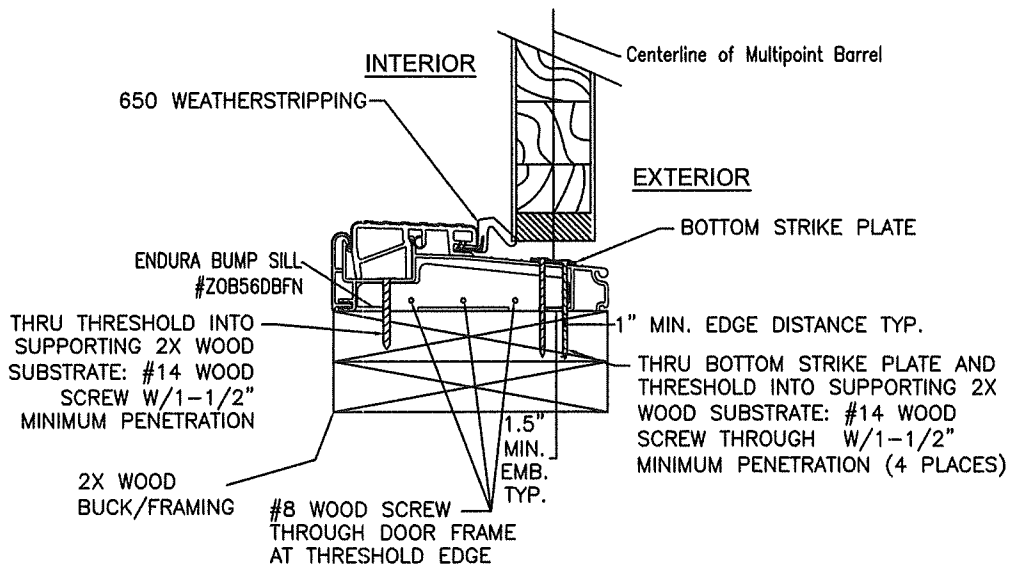

4 THRESHOLD SECTION AT STRIKE PLATE

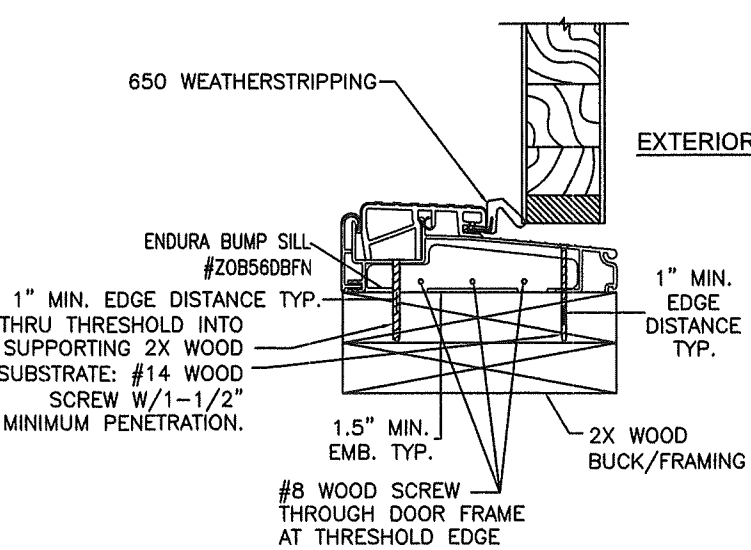

6 THRESHOLD SECTION AT SILL

PROJECT #ACE-2025-135


The Door Store of America, Inc.
10681 World Trade Blvd
Raleigh, NC 27617

TITLE: Complete Collection, Single and Double Doors, Outswing, Opaque
WOOD INSTALLATION - DETAILS 1 THRU 6

DRAWN BY: RJA
SCALE: N.T.S.
REV: B
DATE: 10/24/2022
DRAWING NO: DSA0011-NOA
SHEET: 6 OF 17


PRODUCT REVISED
as complying with the Florida
Building Code
NOA-No. 26-0902.10
Expiration Date 12/08/2027
By *Ishag I. Chank*
Miami-Dade Product Control

Robert J. Amoruso, P.E.
Florida P.E. No. 49752

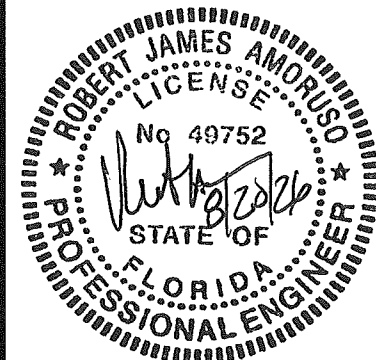


DETAILS


2X WOOD BUCK/FRAMING INSTALLATION

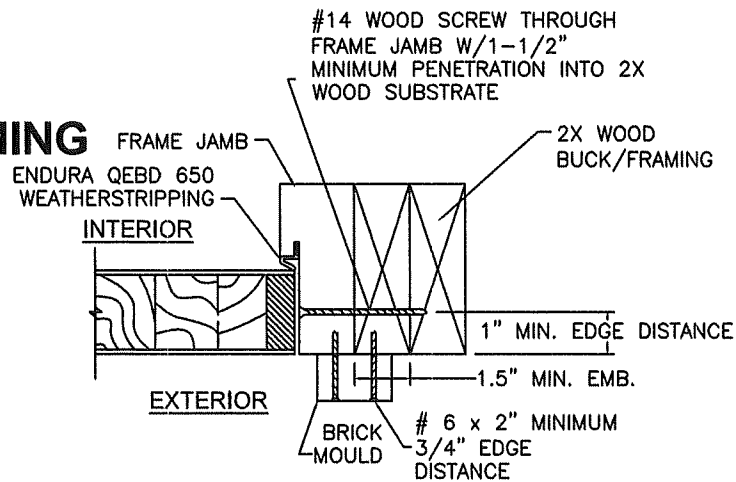


7 JAMB ANCHORAGE

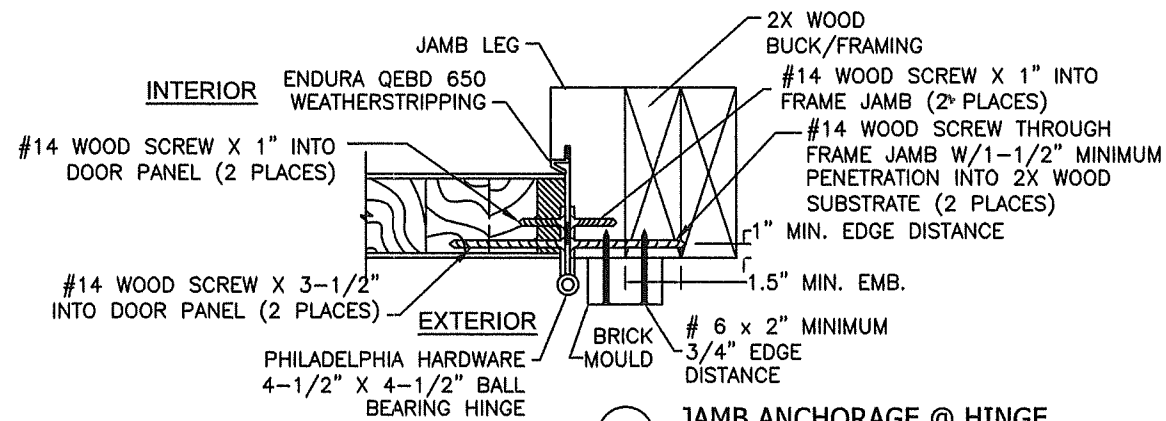


8 JAMB ANCHORAGE @ HINGE

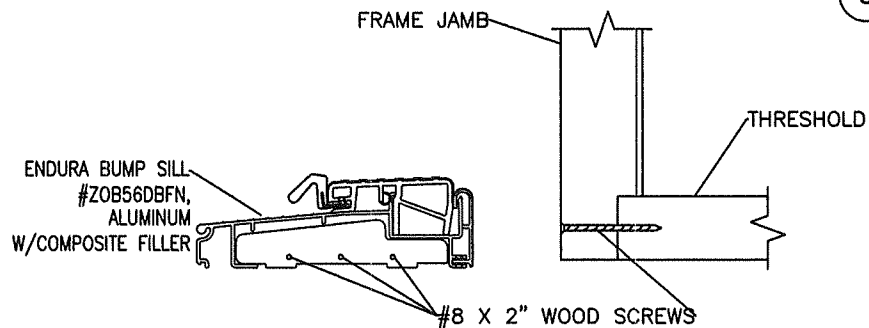


11 THRESHOLD TO FRAME DETAIL
ZOB56DBFN (BRONZE 5-5/8" BUMPER
OUTSWING SILL) OR ZOB76DBFN
(BRONZE 7-5/8" BUMPER OUTSWING
SILL) USED

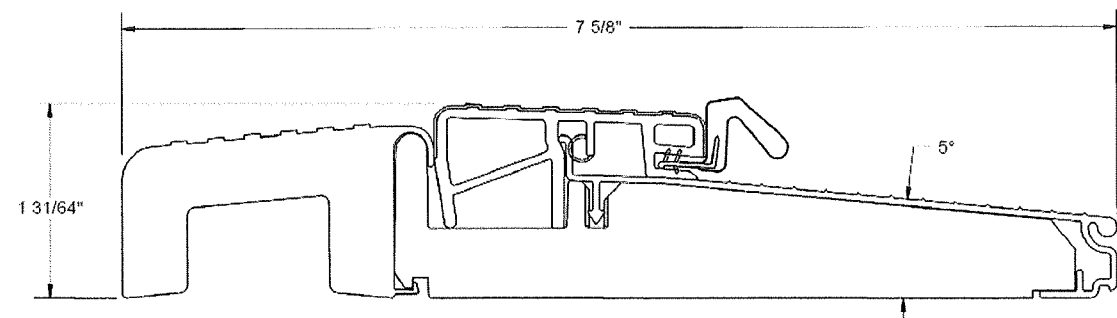


ZOB7625FN

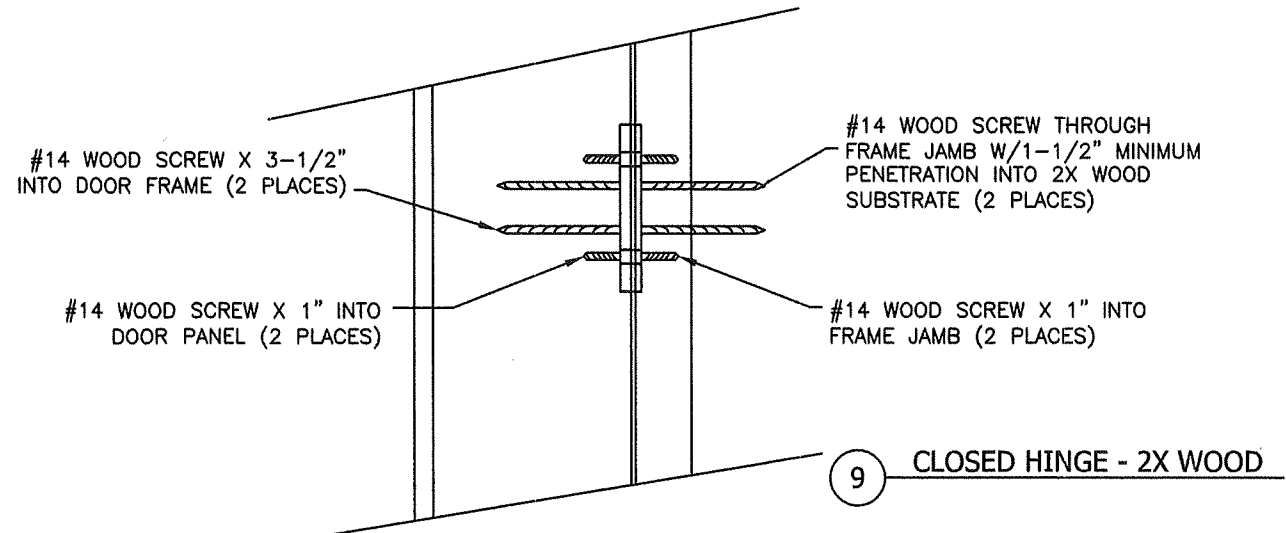

9 CLOSED HINGE - 2X WOOD

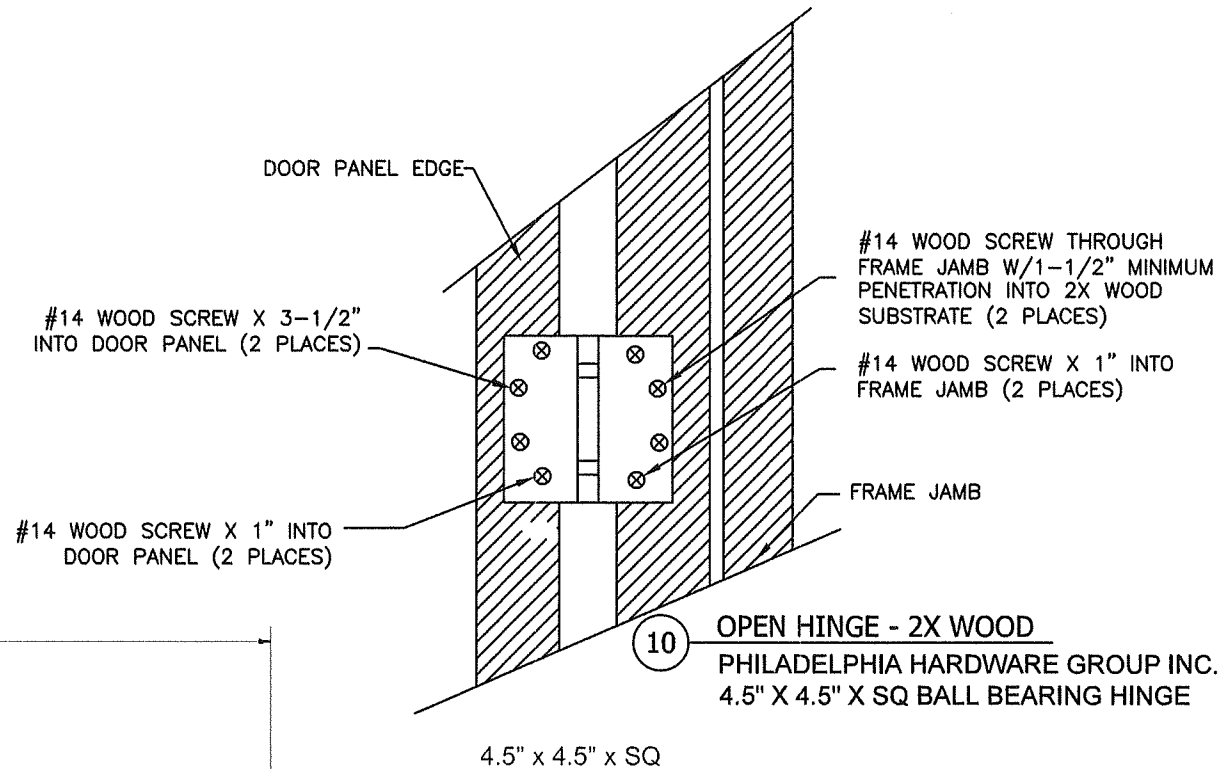

10 OPEN HINGE - 2X WOOD
PHILADELPHIA HARDWARE GROUP INC.
4.5" X 4.5" X SQ BALL BEARING HINGE

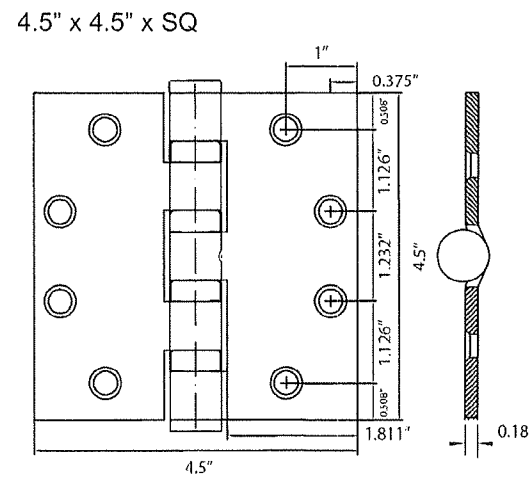

PROJECT #ACE-2025-135

The Door Store of America, Inc.
10681 World Trade Blvd
Raleigh, NC 27617

TITLE: Complete Collection, Single and Double Doors, Outswing, Opaque
WOOD INSTALLATION - DETAILS 7 THRU 11


DRAWN BY:	RJA	DATE:	10/24/2022
SCALE:	N.T.S.	DRAWING NO.:	DSA0011-NOA
REV:	B	SHEET:	7 OF 17

PRODUCT REVISED
as complying with the Florida
Building Code
NOA-No. 26-0902.10

Expiration Date 12/08/2027

By *Ishag I. Chank*
Miami-Dade Product Control

Robert J. Amoroso, P.E.
Florida P.E. No. 49752






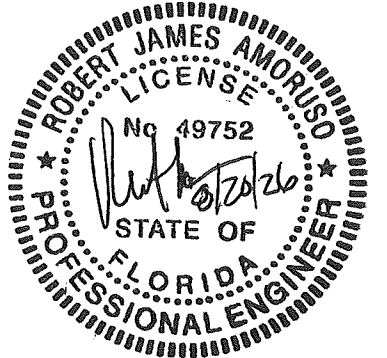


DETAILS

CONCRETE INSTALLATION

NOTES:

- BRICK Mould INSTALLATION SHALL USE NO. 6 WOOD SCREW X 2" MINIMUM LENGTH FOR BRICK Mould-TO-DOOR FRAME INSTALLATION
- ALL ADDITIONAL FASTENING INCLUDING THE USE OF SEALANTS SHALL BE AT THE DISCRETION OF THE INSTALLER OR AS RECOMMENDED BY THE DOOR MANUFACTURER.

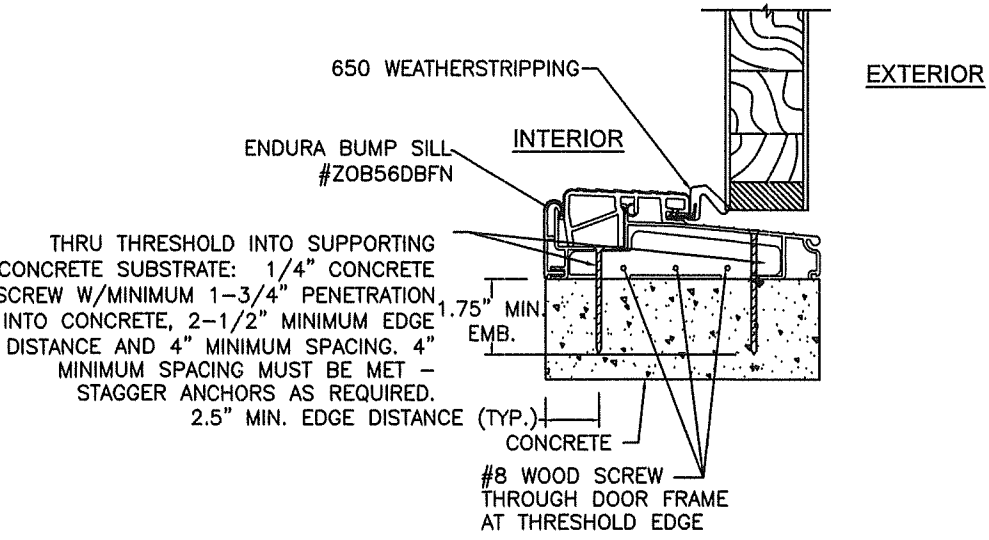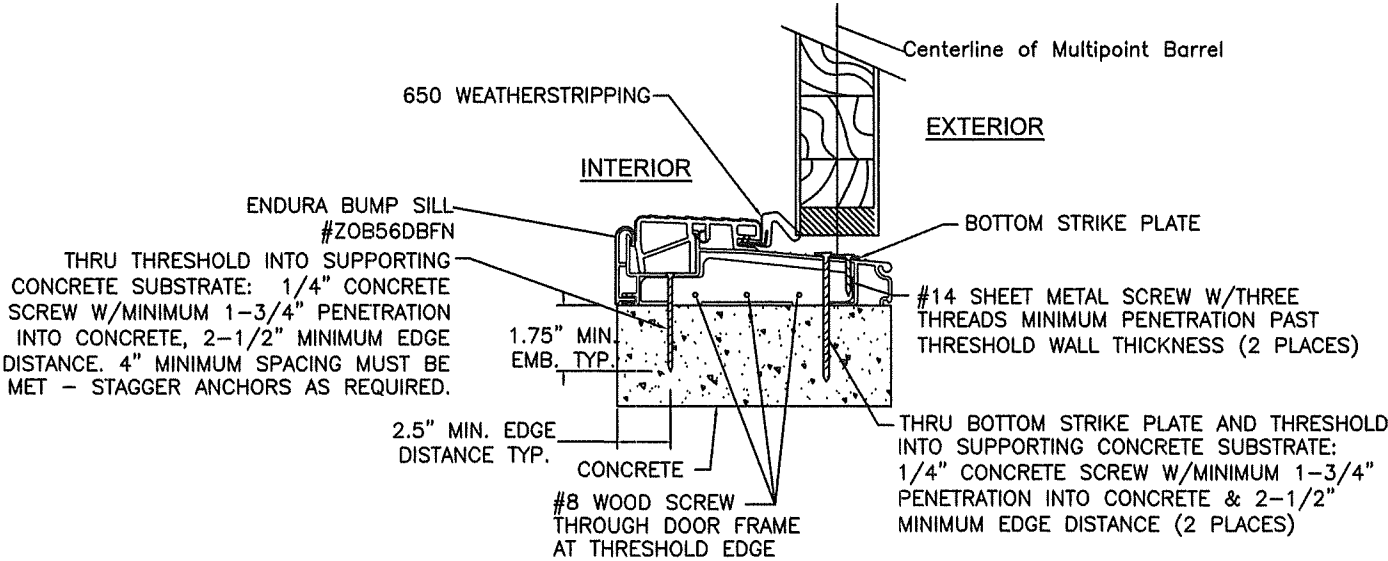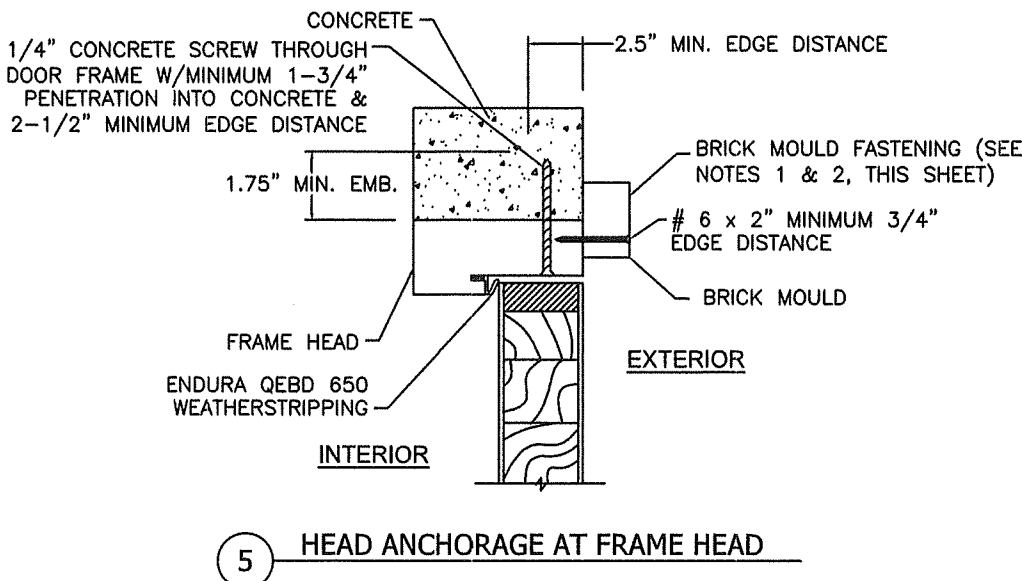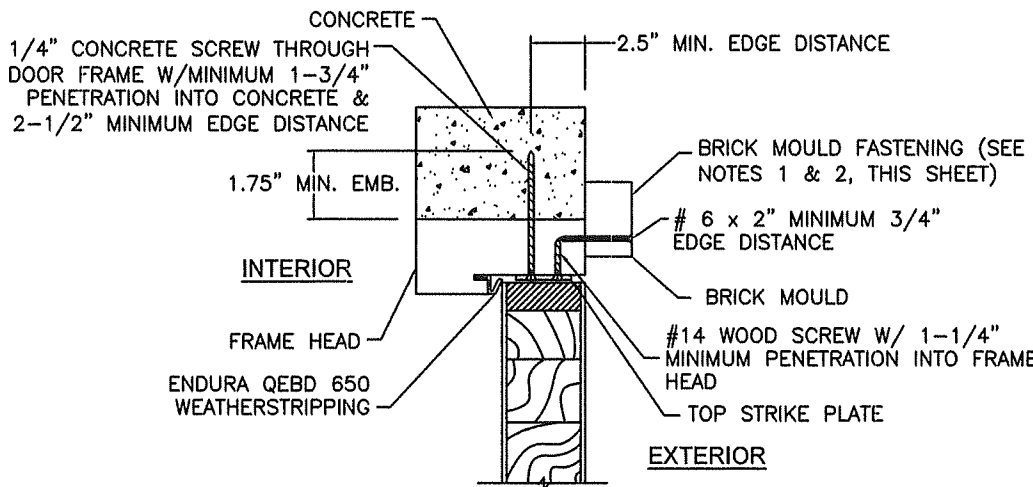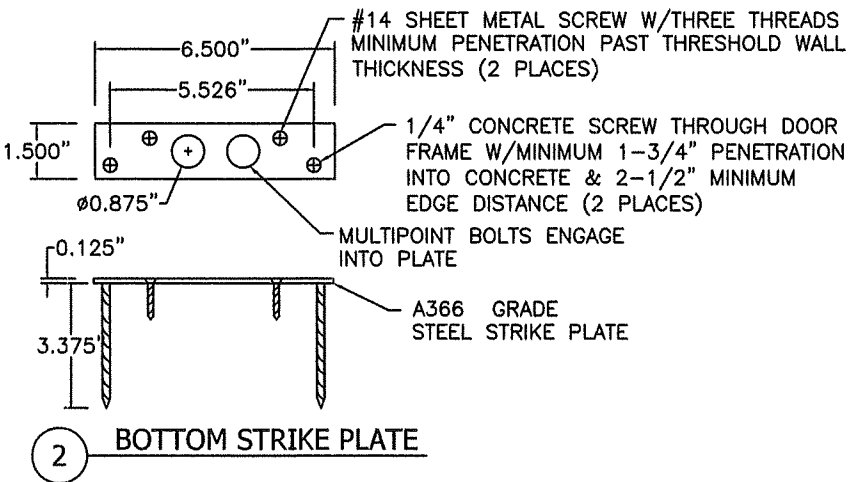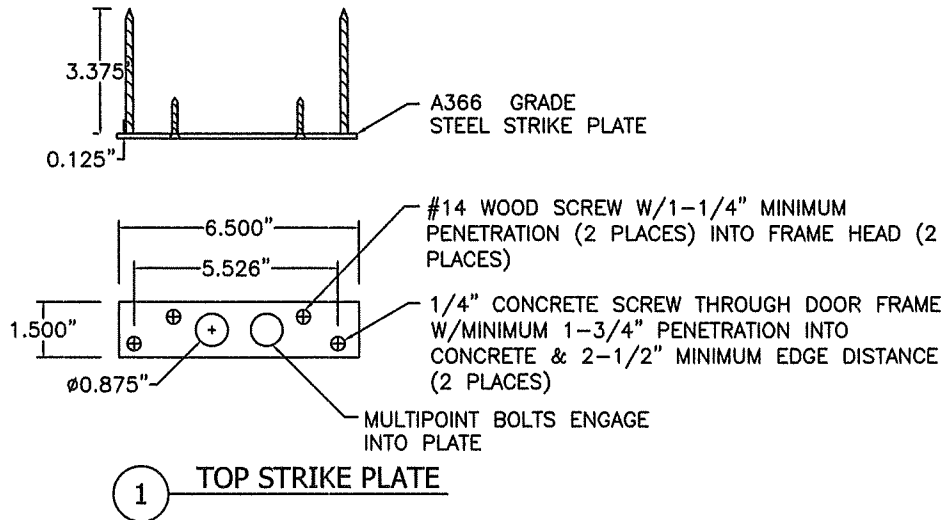


PROJECT #ACE-2025-135

The Door Store of America, Inc.
10681 World Trade Blvd
Raleigh, NC 27617

Complete Collection, Single and Double Doors, Outswing, Opaque
CONCRETE INSTALLATION - DETAILS 1 THRU 6


DATE:	10/24/2022	DRAWING NO:	DSA0011-NOA	SHEET:	8 OF 17
DRAWN BY:	RJA	SCALE:	N.T.S.	REV:	B
AMORUSO CONSULTING ENG., LLC	FBPE REGISTRATION NO. 38327	226 N NOVA RD, NO. 142	ORMOND BEACH, FL 32174	RJAENGPE@GMAIL.COM	

PRODUCT REVISED
as complying with the Florida
Building Code
NOA-No. 26-0902.10
Expiration Date 12/08/2027
By Isaac I. Chanda
Miami-Dade Product Control





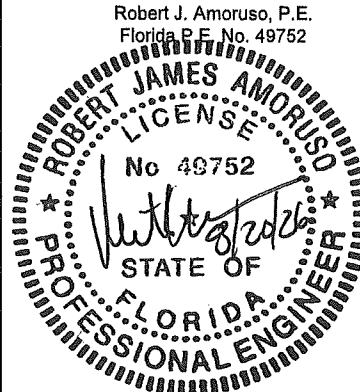


DETAILS


CONCRETE/MASONRY INSTALLATION

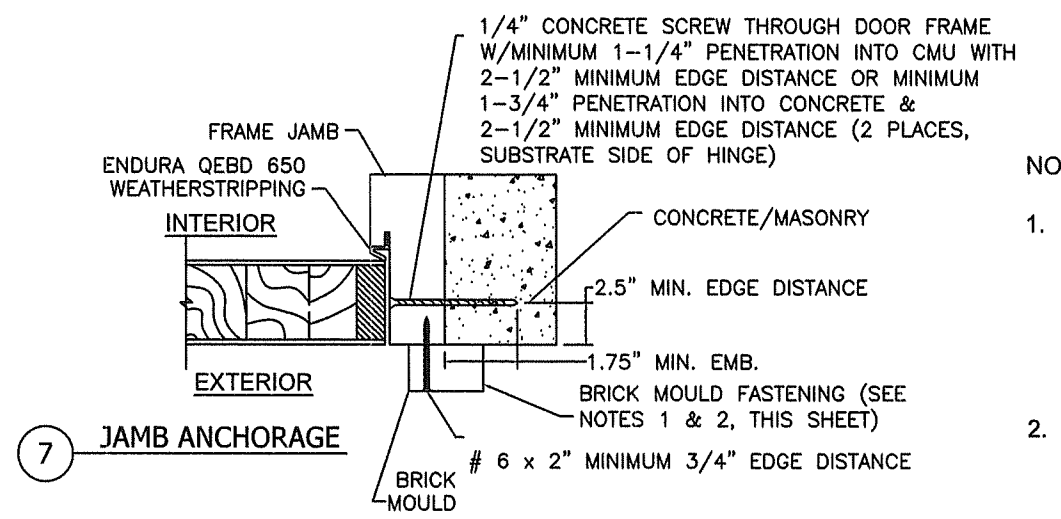


- NOTES:
1. BRICK MOULD INSTALLATION SHALL USE NO. 6 WOOD SCREW X 2" MINIMUM LENGTH FOR BRICK MOULD-TO-DOOR FRAME INSTALLATION
 2. ALL ADDITIONAL FASTENING INCLUDING THE USE OF SEALANTS SHALL BE AT THE DISCRETION OF THE INSTALLER OR AS RECOMMENDED BY THE DOOR MANUFACTURER.

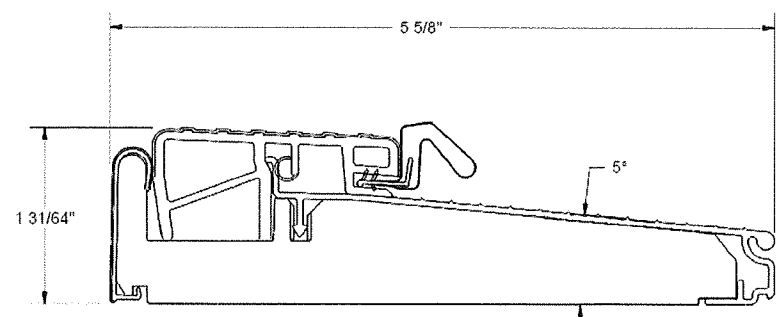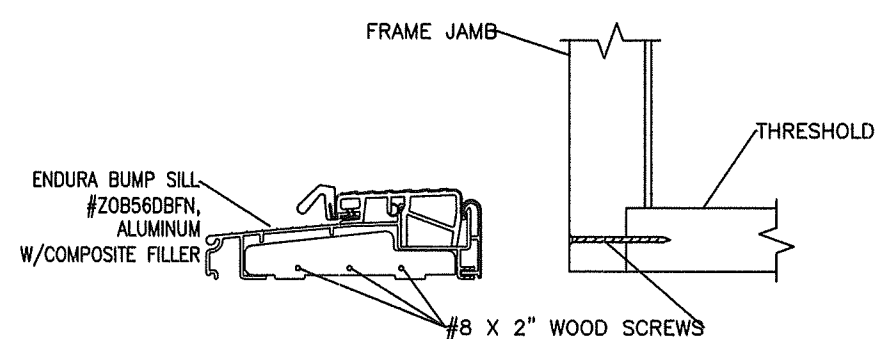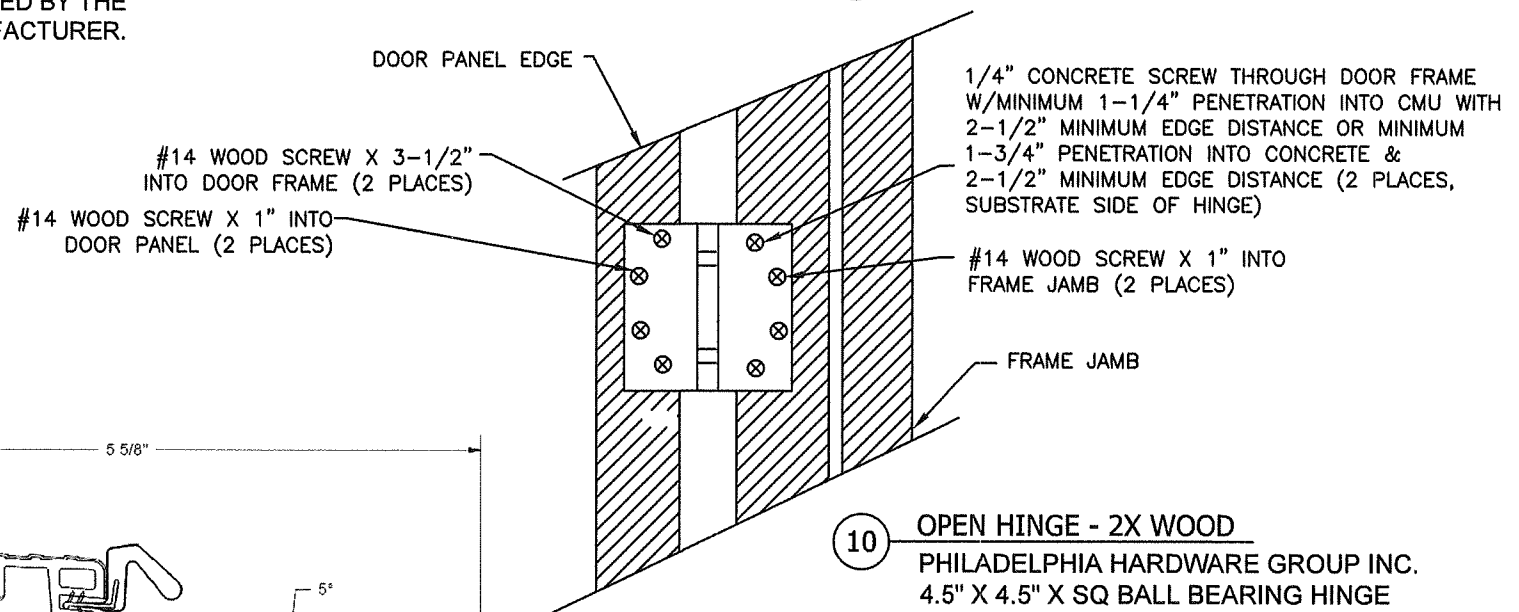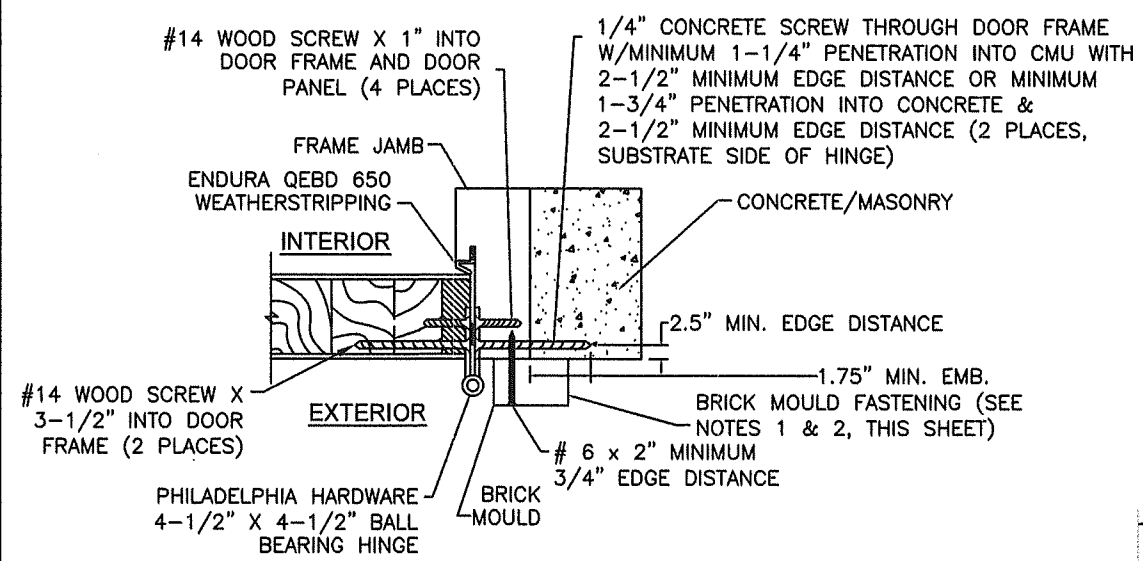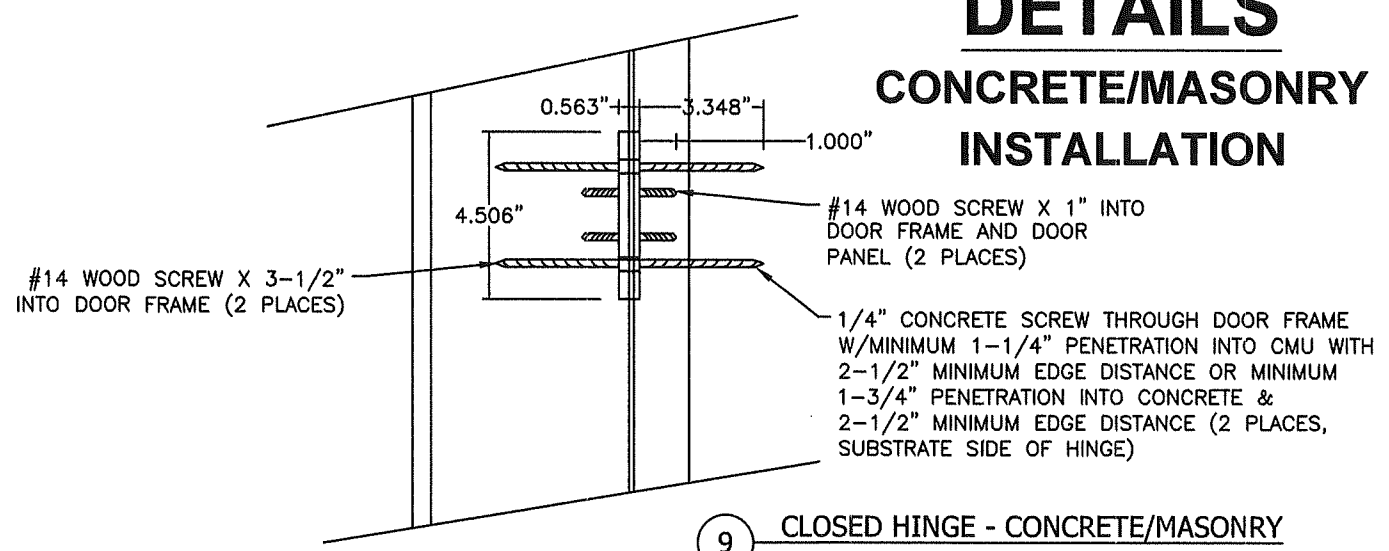

ZOB5625FN

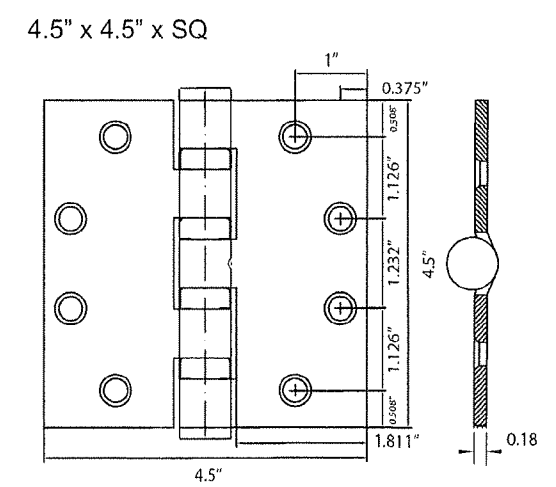


11 THRESHOLD TO FRAME DETAIL
ZOB56DBFN (BRONZE 5-5/8\"/>

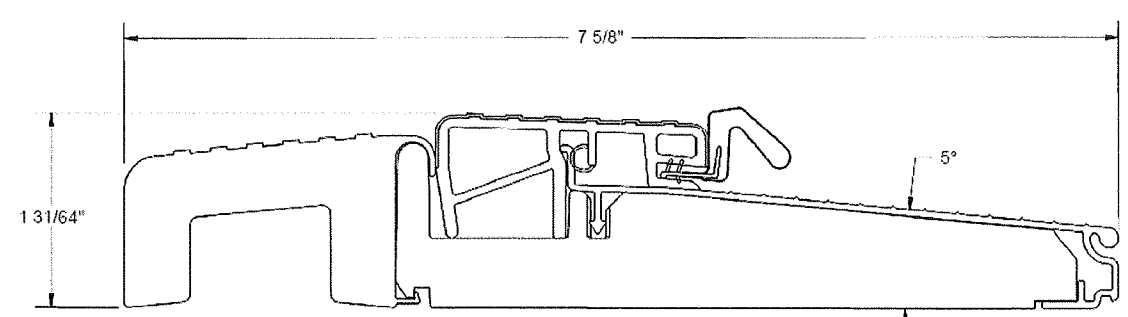


ZOB7625FN


PROJECT #ACE-2025-135			RJA		BY
		UPDATED TO 9TH EDITION (2026) FBC	7/1/26		DATE
		REVISED FOR MD COMMENTS	9/2/2022		
		DESCRIPTION		REV	
The Door Store of America, Inc. 10681 World Trade Blvd Raleigh, NC 27617		DRAWN BY: RJA	DATE: 10/24/2022	DRAWING NO: DSA0011-NOA	SHEET: 9 OF 17
Complete Collection, Single and Double Doors, Outswing, Opaque CONCRETE/MASONRY INSTALLATION - DETAILS 7 THRU 11		SCALE: N.T.S.			
AMORUSO CONSULTING ENG., LLC FBPE REGISTRATION NO. 38327 226 N NOVA RD, NO. 142 ORMOND BEACH, FL 32174 RIAENGPE@GMAIL.COM		REV: B			

PRODUCT REVISED
as complying with the Florida Building Code
NOA-No. 26-0902.10
Expiration Date 12/08/2027
By Isaac I. Chank
Miami-Dade Product Control

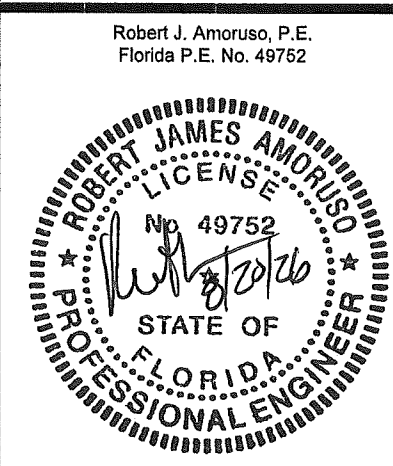


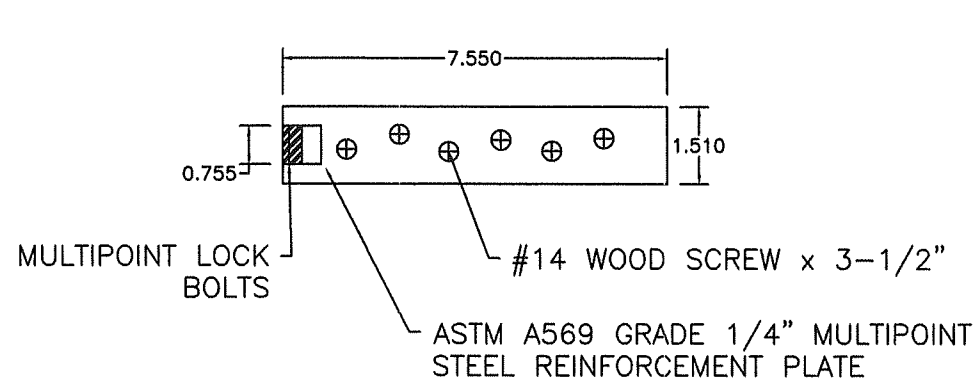


14 REINFORCEMENT PLATE AT MULTIPOINT LOCK

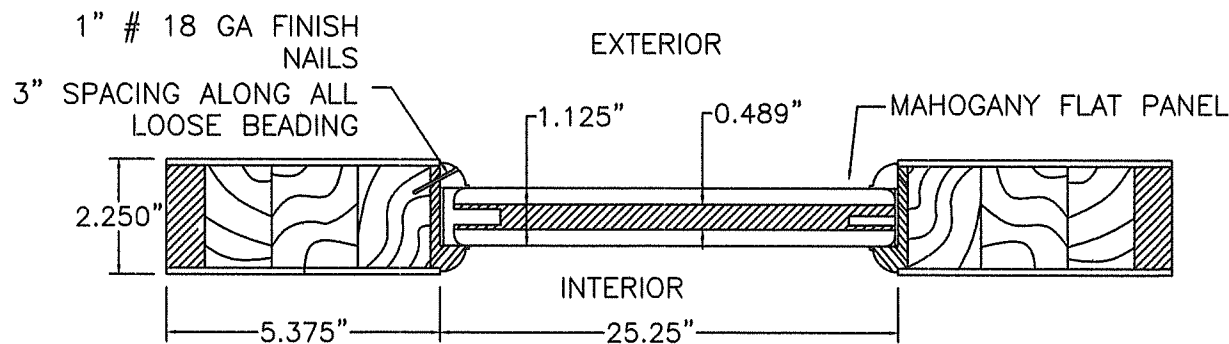


15 OPAQUE PANEL INFILL DETAIL

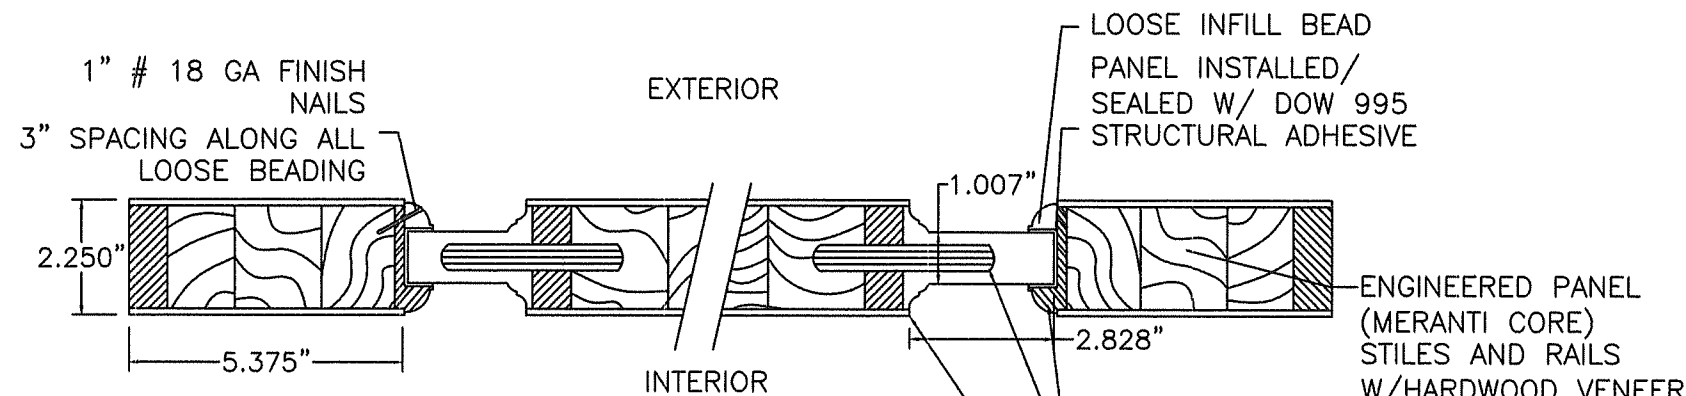


16 PANEL INFILL DETAIL 10

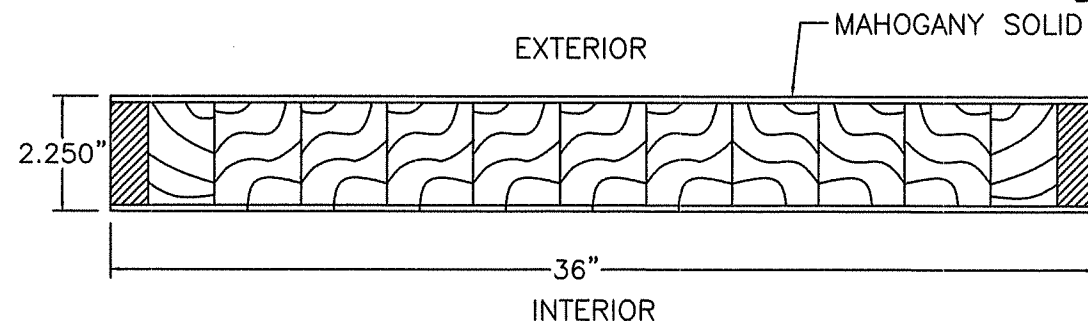


17 SOLID OPAQUE PANEL INFILL DETAIL

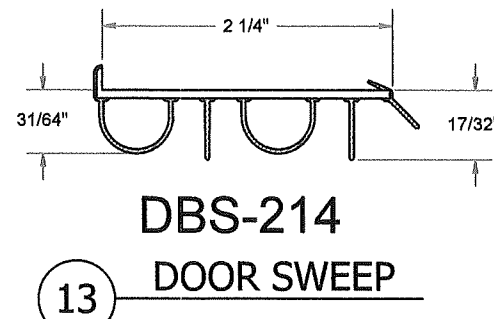


13 DBS-214 DOOR SWEEP

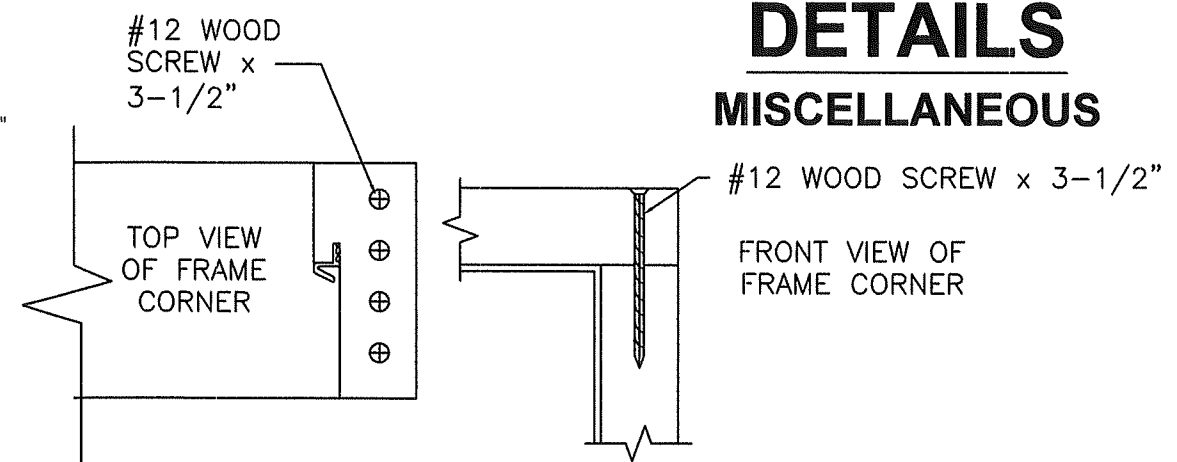

12 FRAME EDGE DETAIL X & XX RECTANGULAR

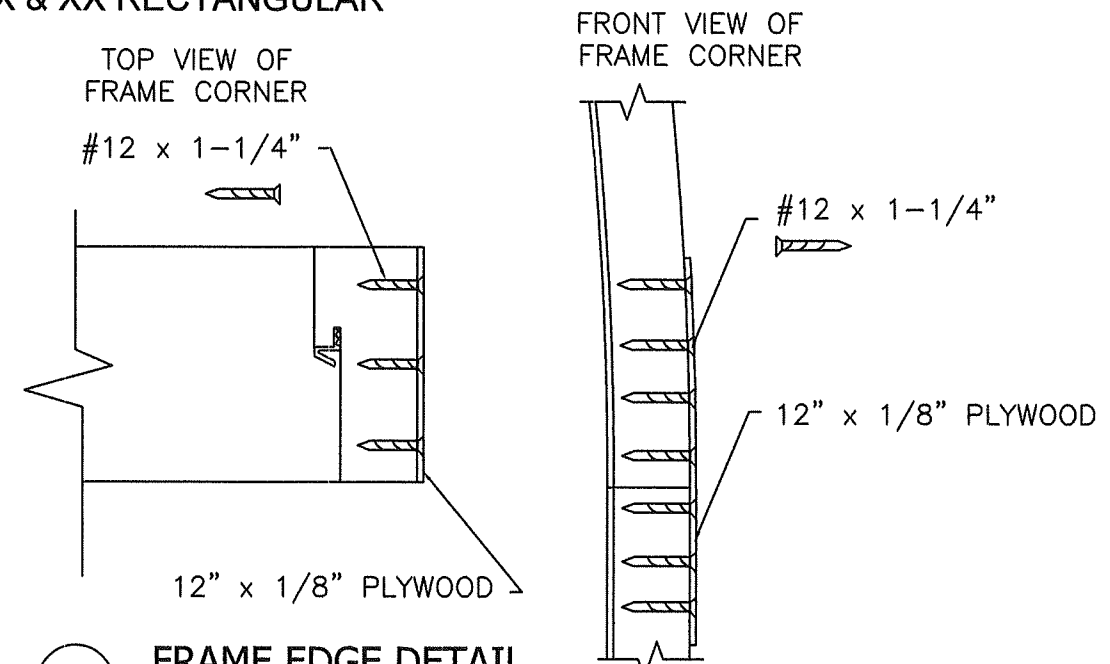

12 FRAME EDGE DETAIL X FULL RADIUS (HALF-ROUND) HEAD

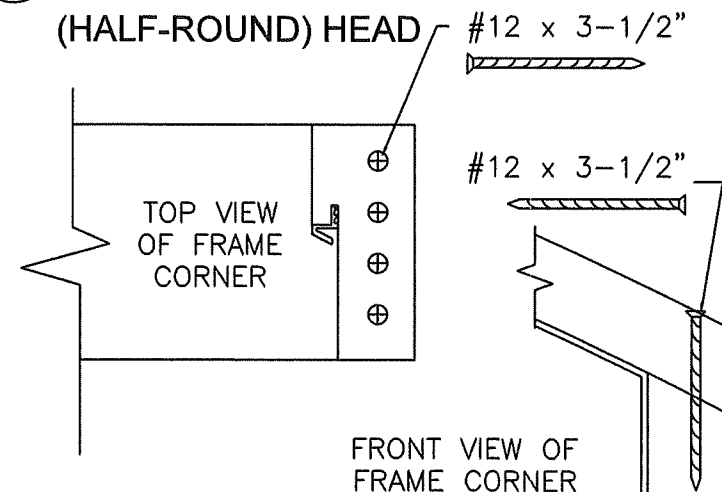

12 FRAME EDGE DETAIL XX ARCH TOP HEAD

DETAILS MISCELLANEOUS

PROJECT #ACE-2025-135

The Door Store of America, Inc.
10681 World Trade Blvd
Raleigh, NC 27617

Complete Collection, Single and Double Doors, Outswing, Opaque
DETAILS - MISCELLANEOUS


DATE:	10/24/2022
DRAWING NO:	DSA0011-NOA
SHEET:	10 OF 17

PRODUCT REVISED
as complying with the Florida
Building Code
NOA-No. 26-0902.10
Expiration Date 12/08/2027
By *Ishag I. Chank*
Miami-Dade Product Control


Robert J. Amoruso, P.E.
Florida P.E. No. 49752

PROFESSIONAL ENGINEER
STATE OF FLORIDA
No 49752
12/26/26


SECTIONS
XX DOOR VERTICAL VIEWS
2X WOOD BUCK/FRAMING
INSTALLATION

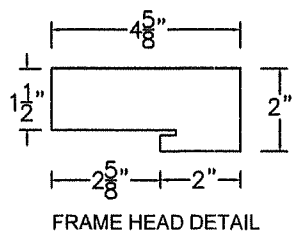

FULLY OPAQUE DOOR
PANEL SHOWN. OPAQUE
SOLID PANEL AND
RAISED PANEL
APPROVED.

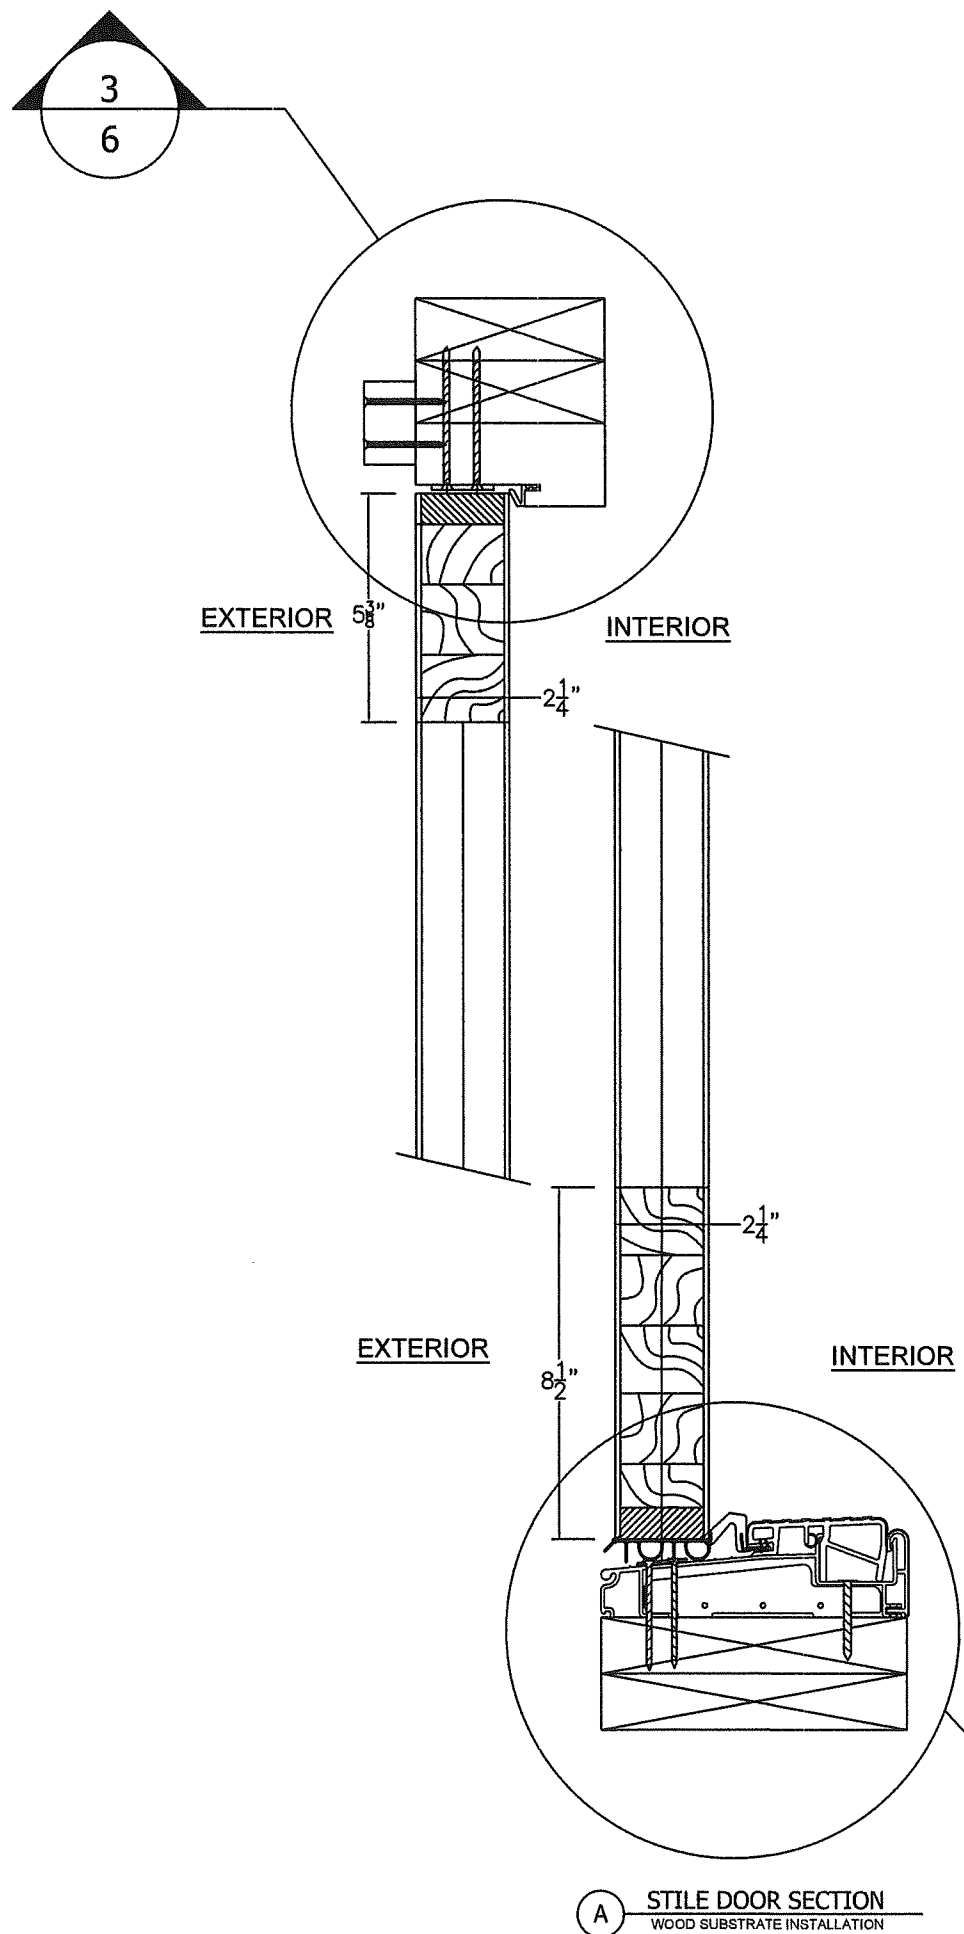


A STILE DOOR SECTION
WOOD SUBSTRATE INSTALLATION

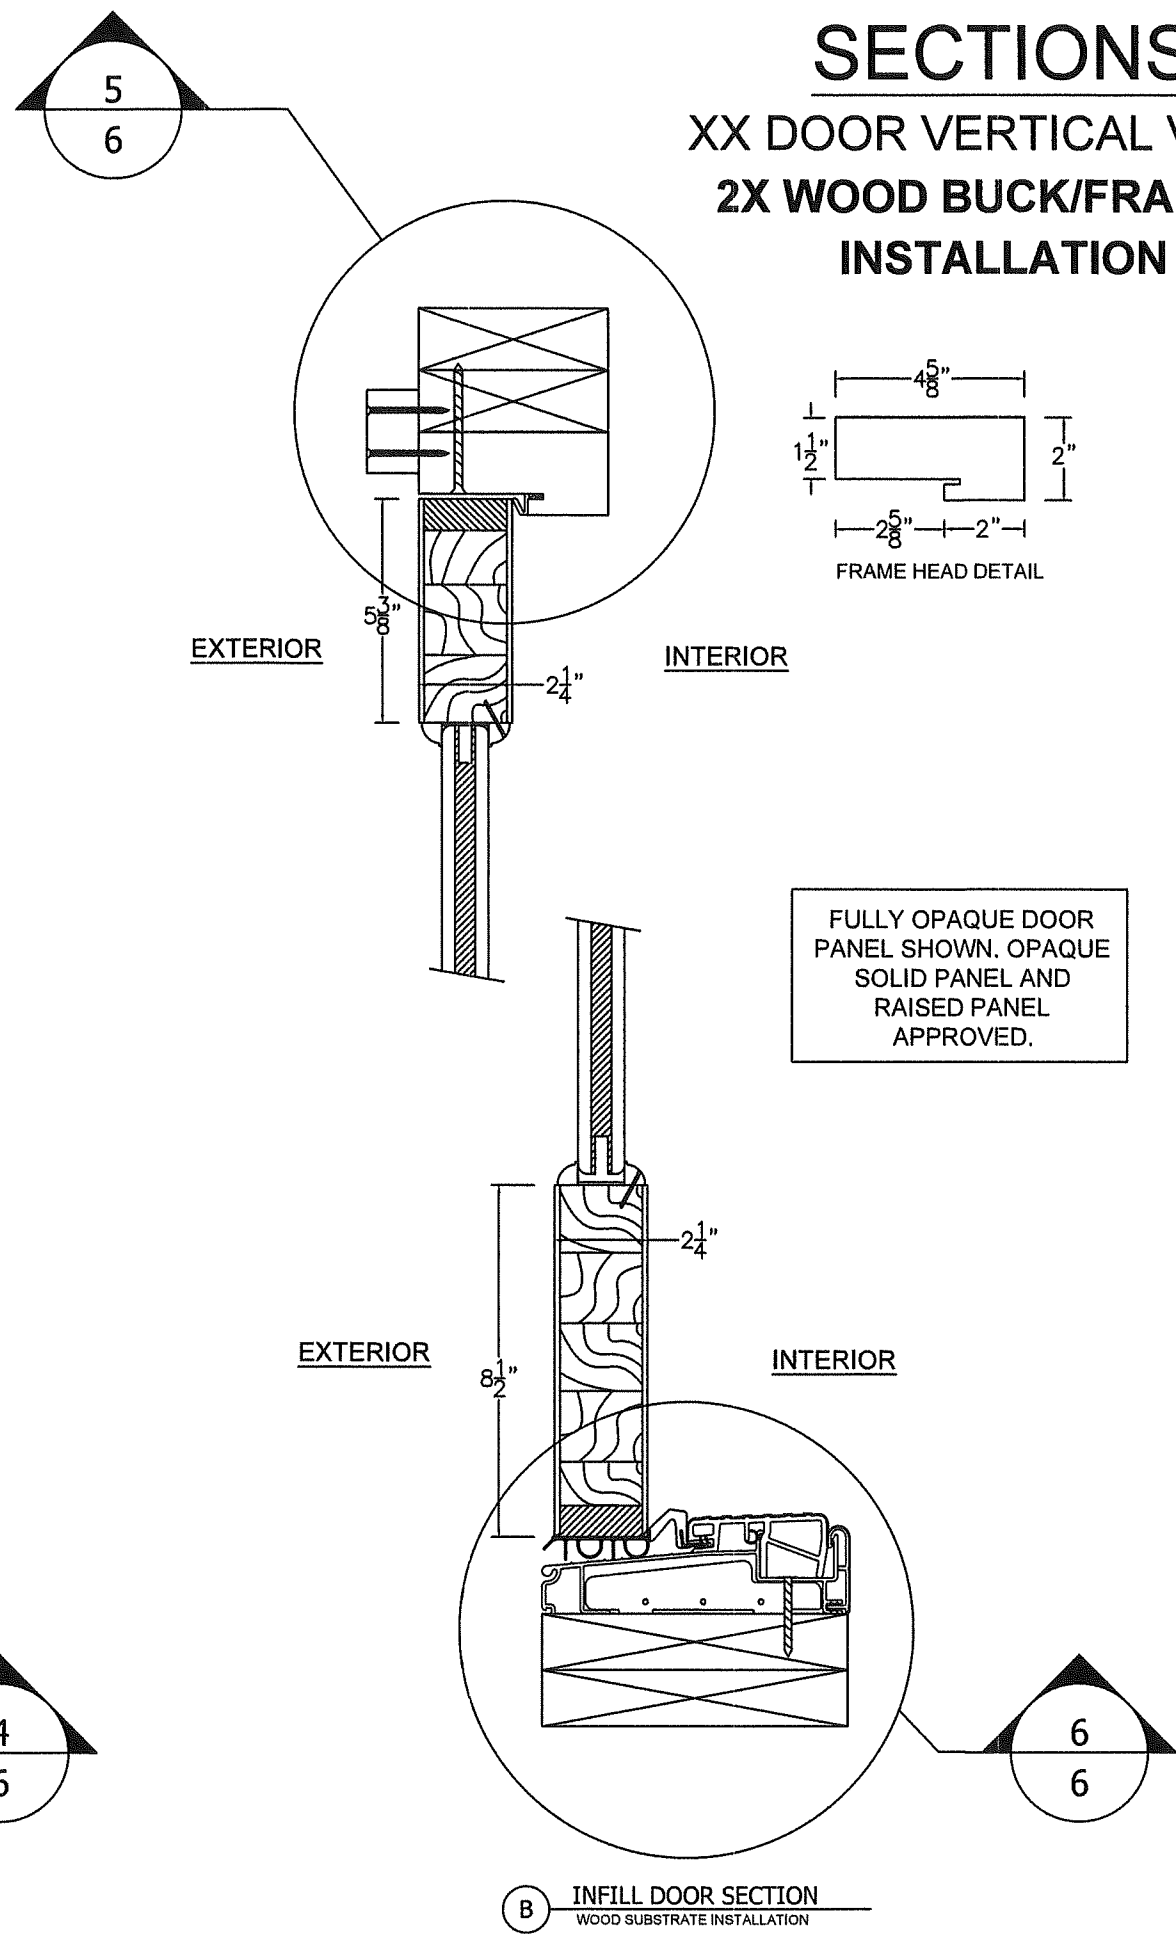

B INFILL DOOR SECTION
WOOD SUBSTRATE INSTALLATION


PROJECT #ACE-2025-135				RJA	BY
				7/1/26	
		UPDATED TO 9TH EDITION (2026) FBC			
		REVISED FOR MD COMMENTS		9/2/2022	
				DESCRIPTION	DATE
				REV	
The Door Store of America, Inc. 10681 World Trade Blvd Raleigh, NC 27617		DRAWN BY: RJA		DATE: 10/24/2022	
Complete Collection, Single and Double Doors, Outswing, Opaque		SCALE: N.T.S.		DRAWING NO: DSA0011-NOA	
SECTIONS - VERTICAL - WOOD INSTALLATION		REV: B		SHEET: 11 OF 17	
AMORUSO CONSULTING ENG., LLC		FBPE REGISTRATION NO. 38327			
226 N NOVA RD, NO. 142		ORMOND BEACH, FL 32174			
		RJAENGPE@GMAIL.COM			

PRODUCT REVISED
as complying with the Florida
Building Code
NOA-No. 26-0902.10
Expiration Date 12/08/2027
By *Ishag I. Chande*
Miami-Dade Product Control

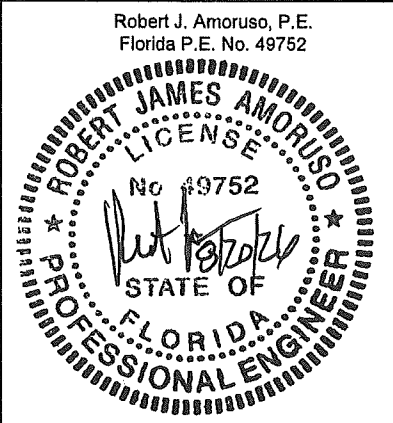

SECTIONS

XX DOOR HORIZONTAL VIEWS
2X WOOD BUCK/FRAMING INSTALLATION

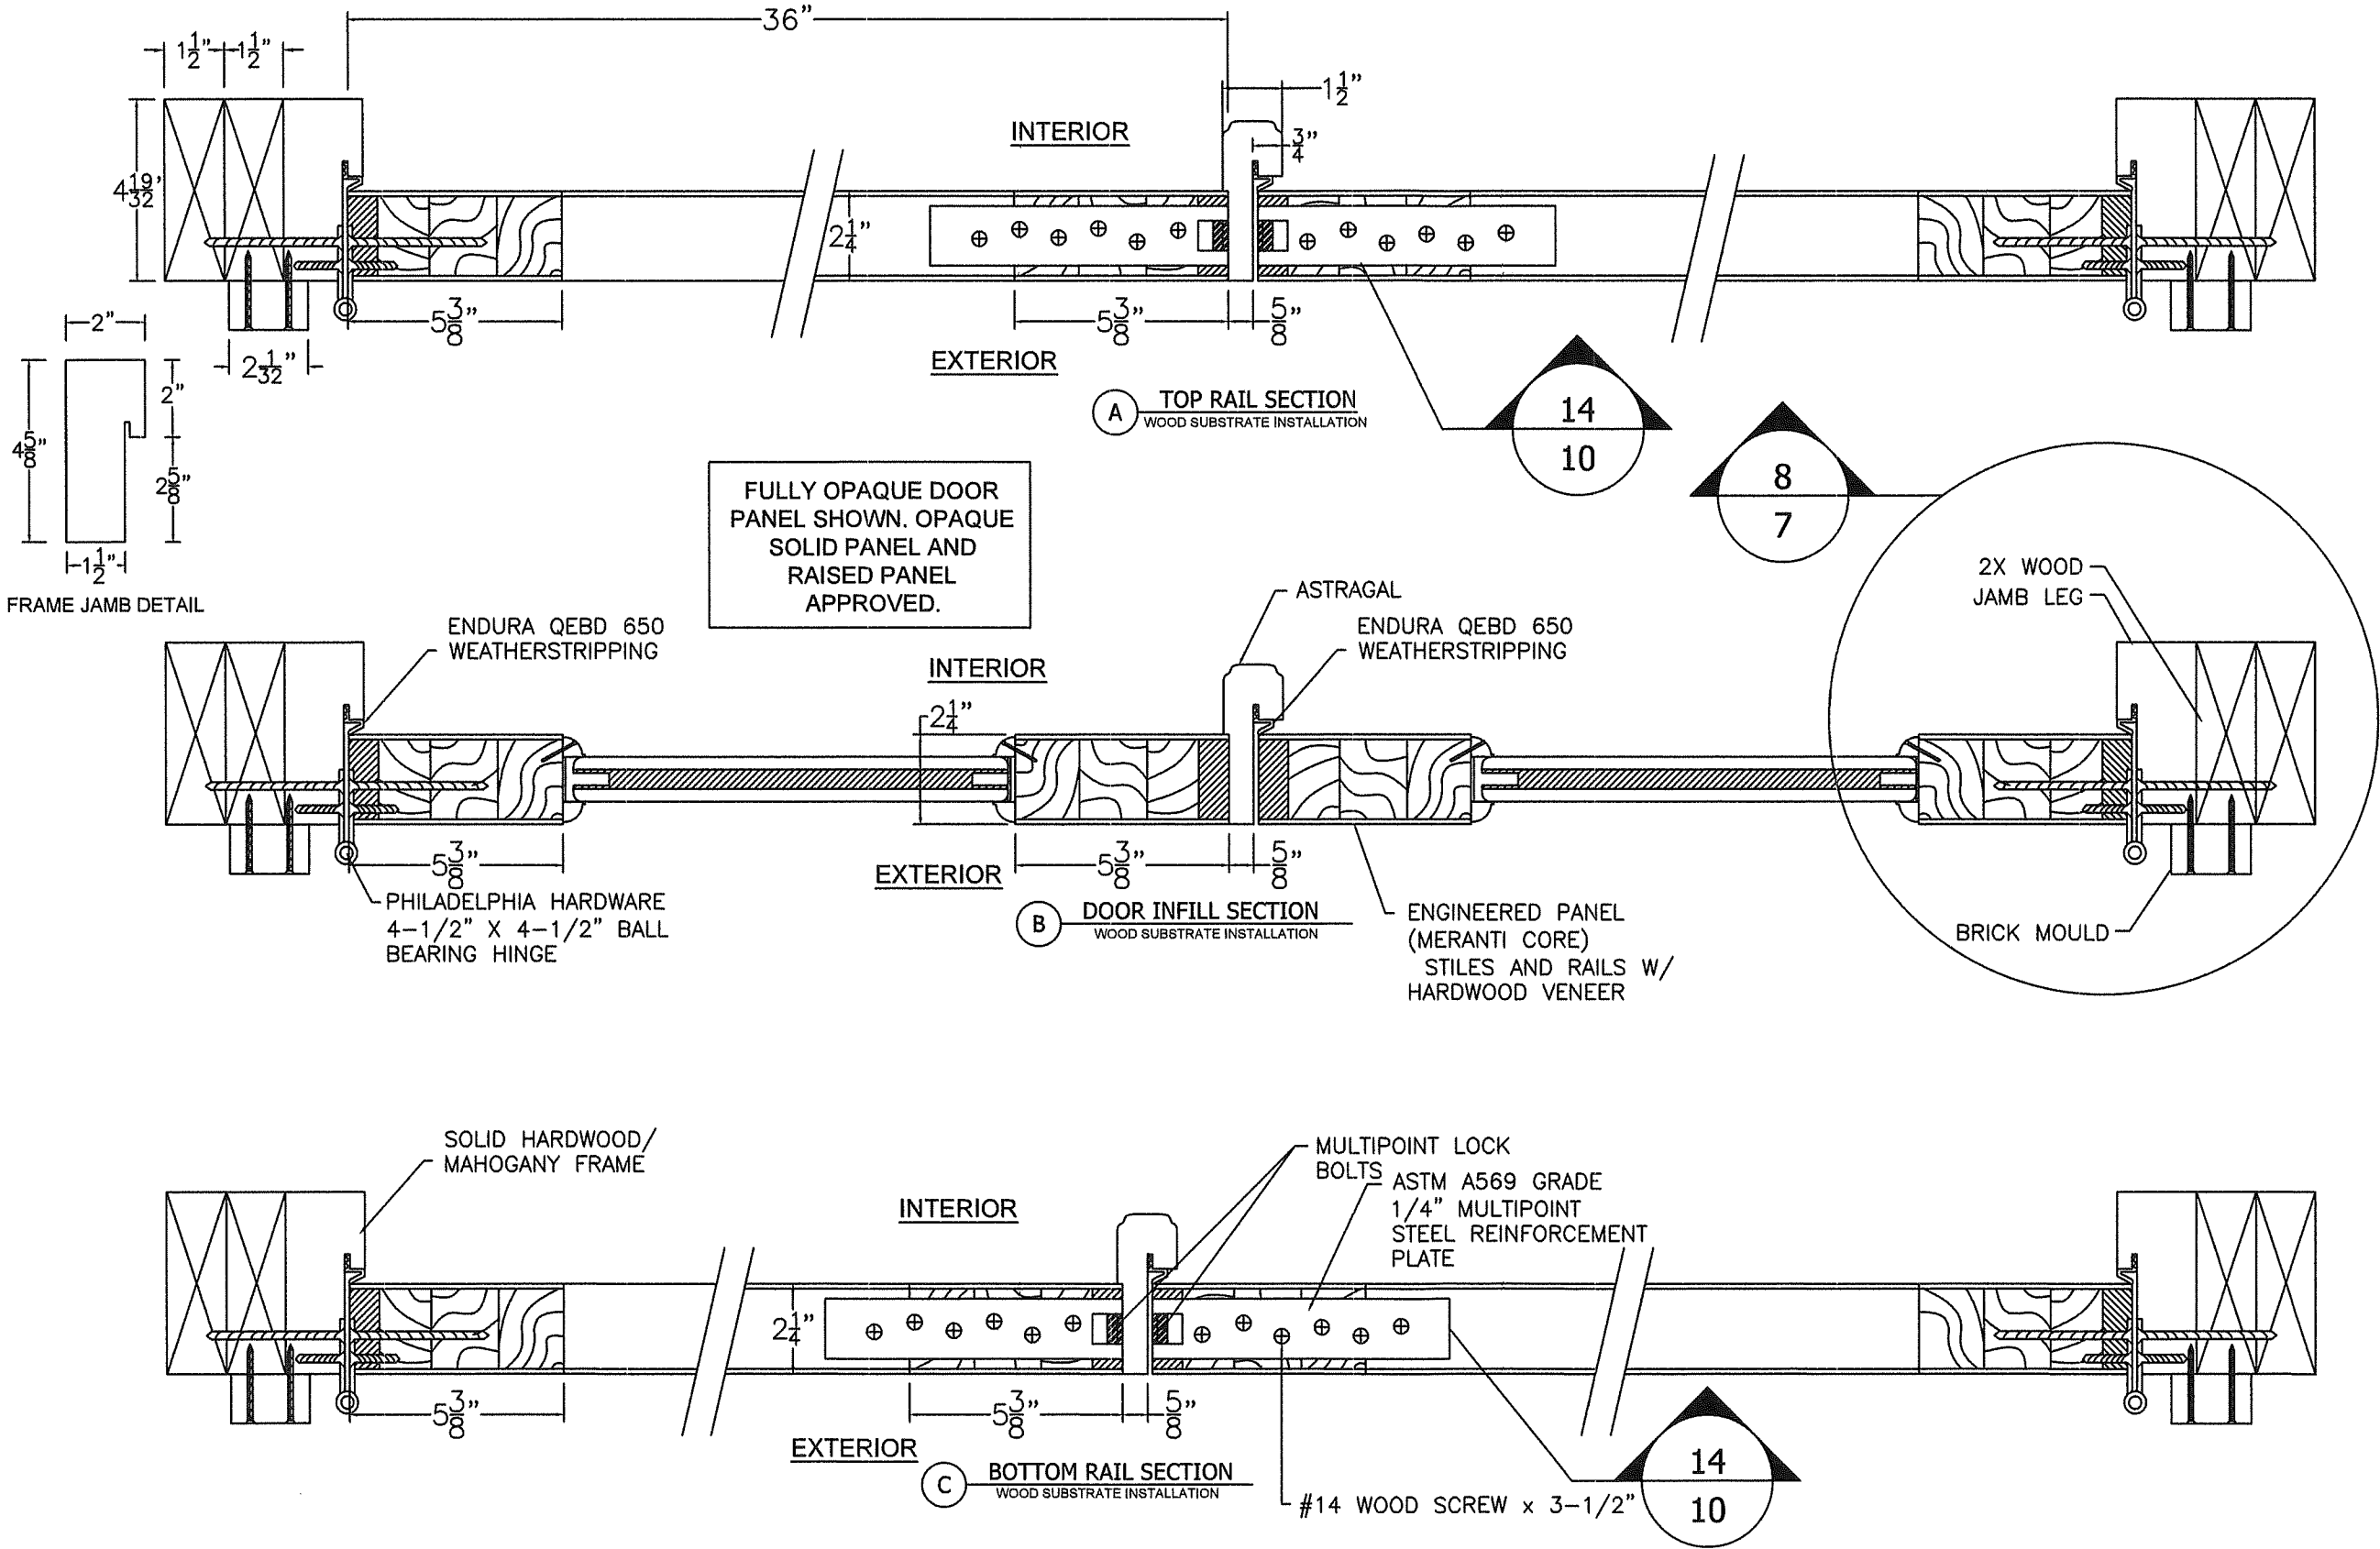

PROJECT #ACE-2025-135

REV	DESCRIPTION	DATE	BY
B	UPDATED TO 9TH EDITION (2026) FBC	7/1/26	RJA
A	REVISED FOR MD COMMENTS	9/2/2022	RJA

The Door Store of America, Inc.

10681 World Trade Blvd

Raleigh, NC 27617

Complete Collection, Single and Double Doors, Outswing, Opaque

SECTIONS - HORIZONTAL - WOOD INSTALLATION


DRAWN BY:	RJA	DATE:	10/24/2022
SCALE:	N.T.S.	DRAWING NO.:	DSA0011-NOA
REV:	B	SHEET:	12 OF 17

PRODUCT REVISED
as complying with the Florida
Building Code
NOA-No. 26-0902.10

Expiration Date 12/08/2027


By *Ishag I. Chank*
Miami-Dade Product Control

Robert J. Amoruso, P.E.
Florida P.E. No. 49752

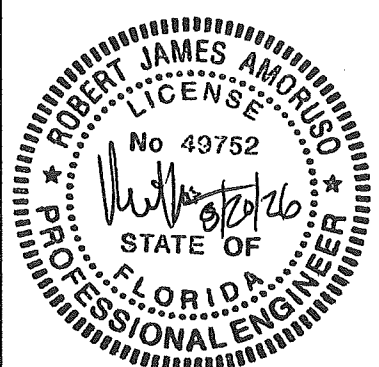

SECTIONS

X DOOR HORIZONTAL VIEWS
2X WOOD BUCK/FRAMING INSTALLATION

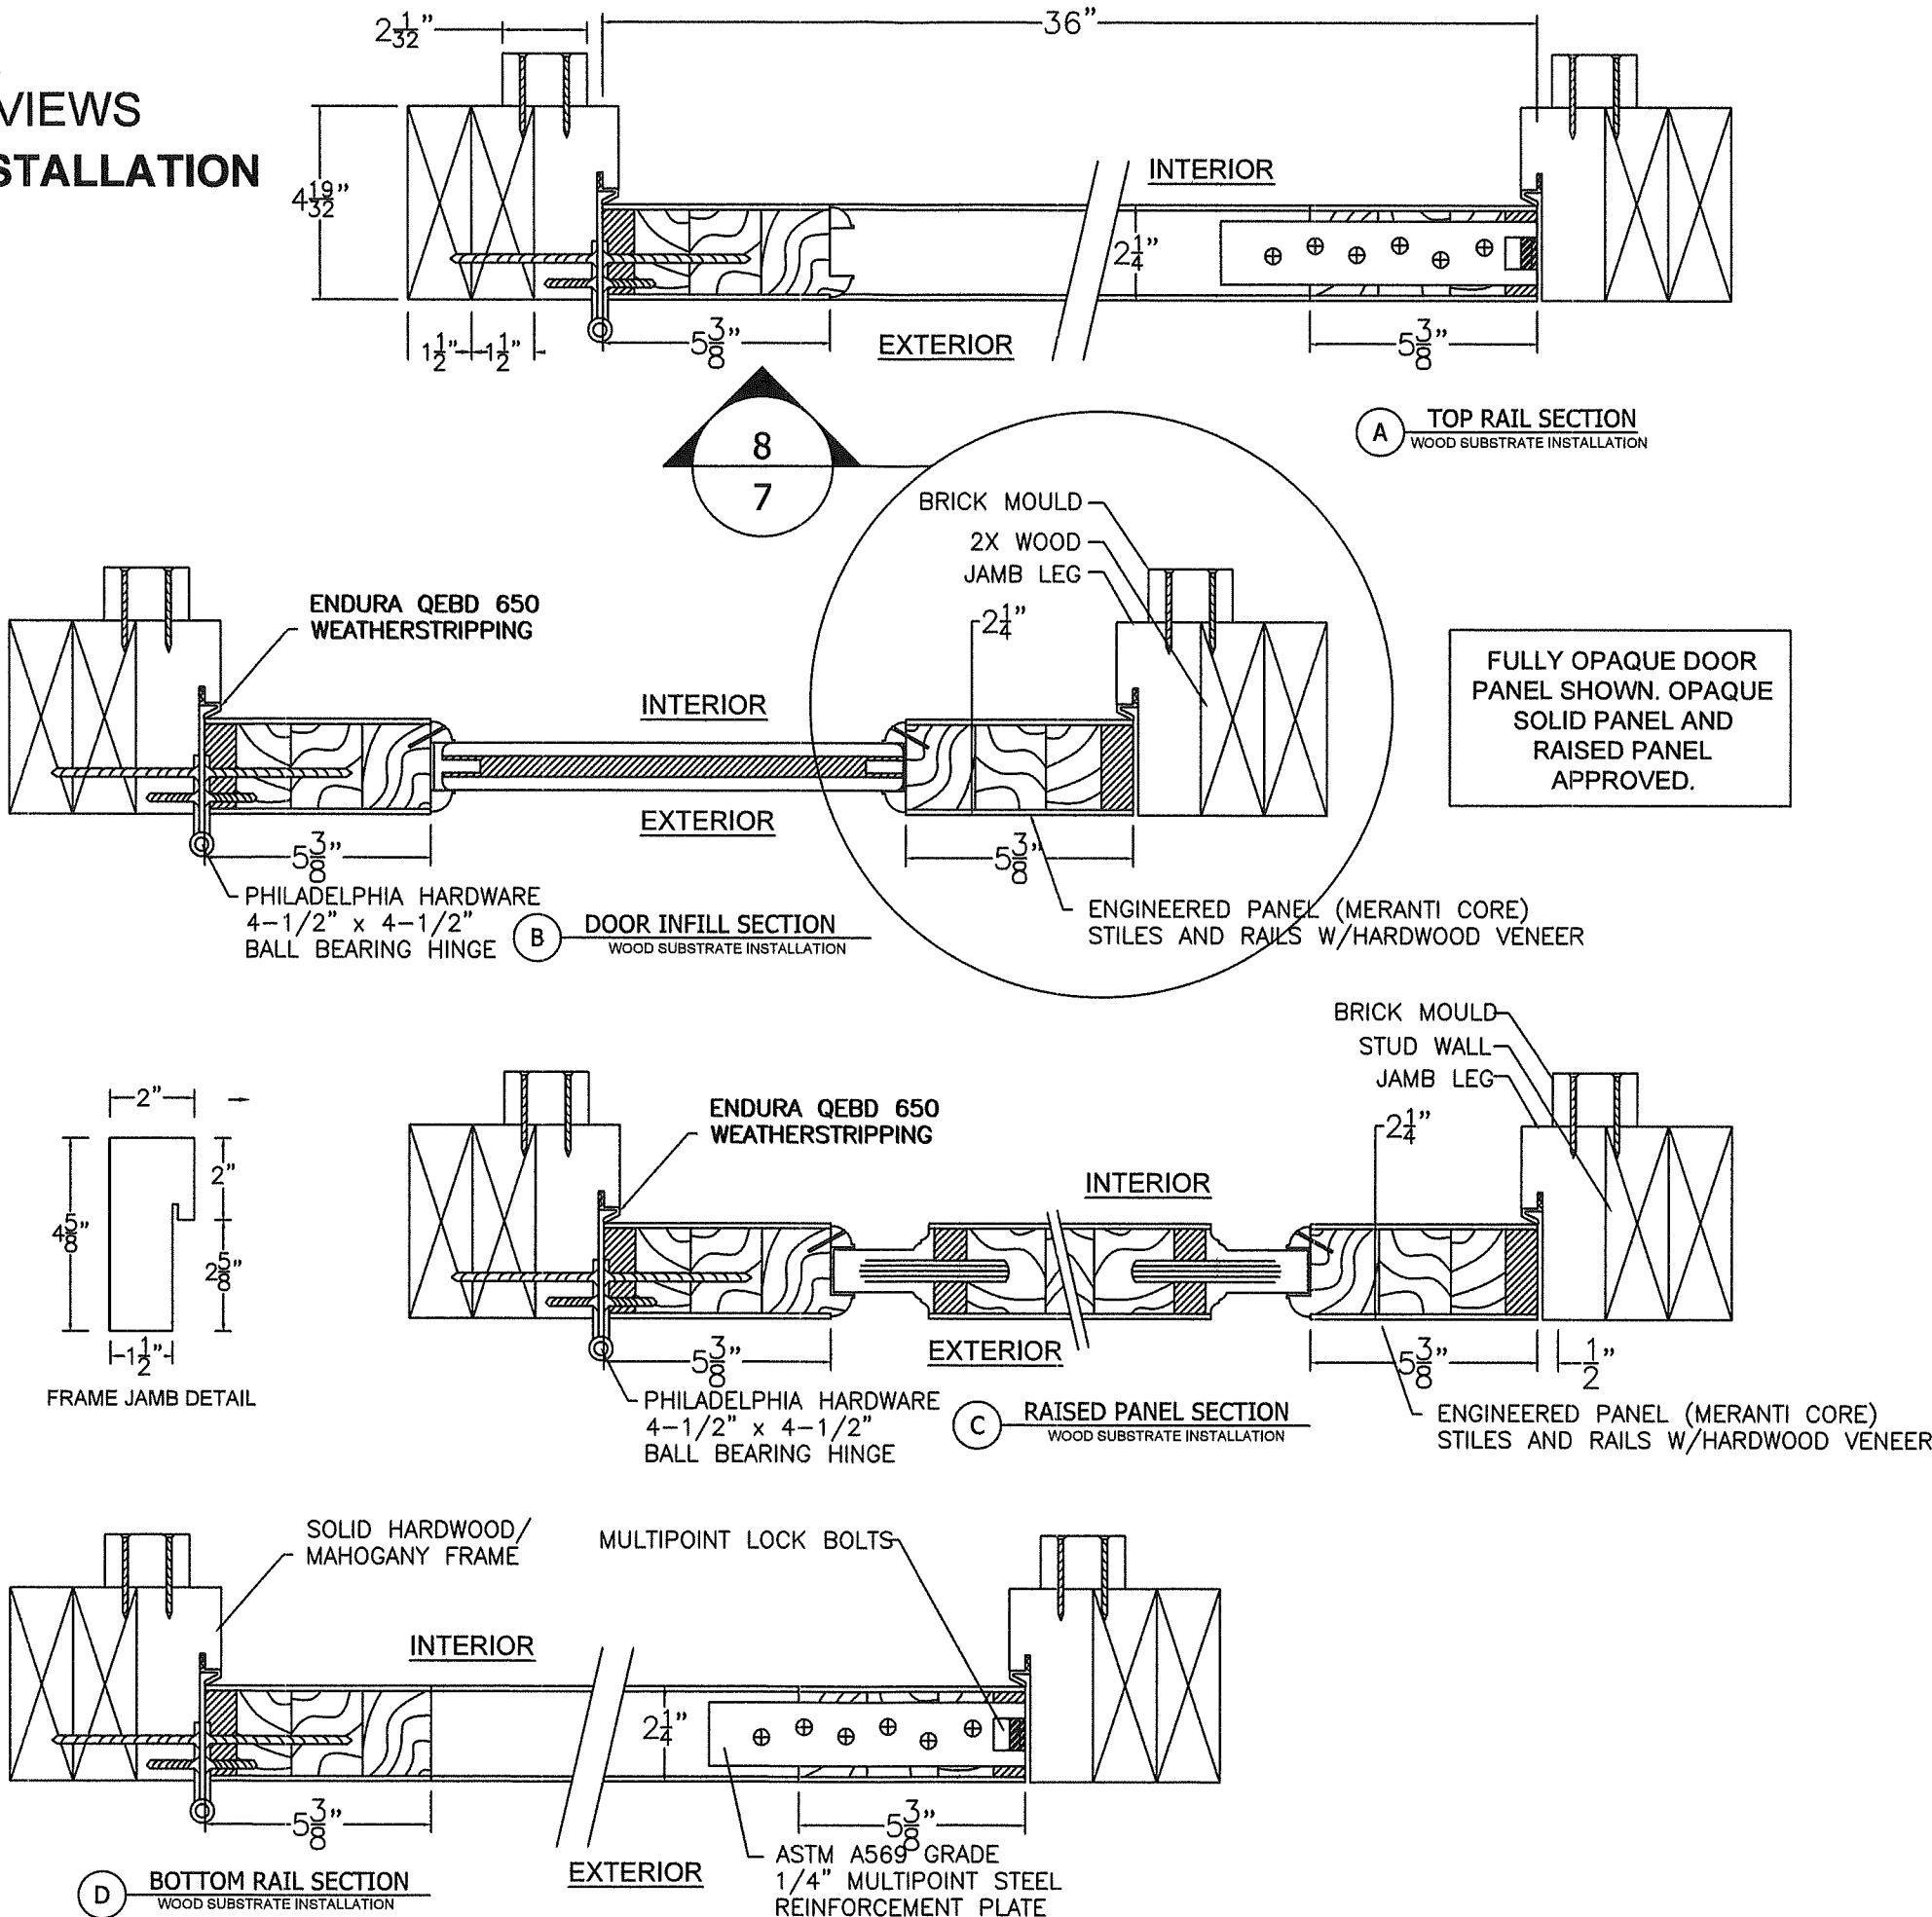


PROJECT #ACE-2025-135


REV	DESCRIPTION	DATE	BY
B	UPDATED TO 9TH EDITION (2026) FBC	7/1/26	RJA
A	REVISED FOR MD COMMENTS	9/2/2022	RJA

The Door Store of America, Inc. 10681 World Trade Blvd Raleigh, NC 27617		DRAWN BY: RJA	DATE: 10/24/2022
Complete Collection, Single and Double Doors, Outswing, Opaque		SCALE: N.T.S.	DRAWING NO: DSA0011-NOA
SECTIONS - HORIZONTAL - WOOD INSTALLATION		REV: B	SHEET: 12A OF 17
AMORUSO CONSULTING ENG., LLC FBPE REGISTRATION NO. 38327 226 N NOVA RD, NO. 142 ORMOND BEACH, FL 32174 RJAENGPE@GMAIL.COM			

PRODUCT REVISED
as complying with the Florida Building Code
NOA-No. 26-0902.10
Expiration Date 12/08/2027
By *Ishaq I. Chank*
Miami-Dade Product Control

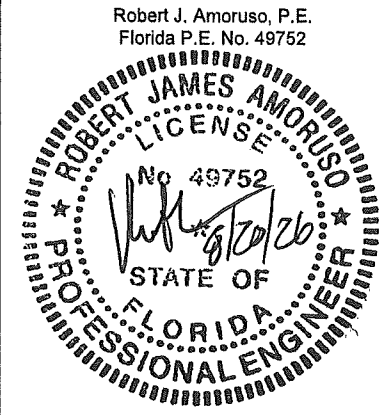

SECTIONS
XX DOOR VERTICAL VIEWS
CONCRETE INSTALLATION

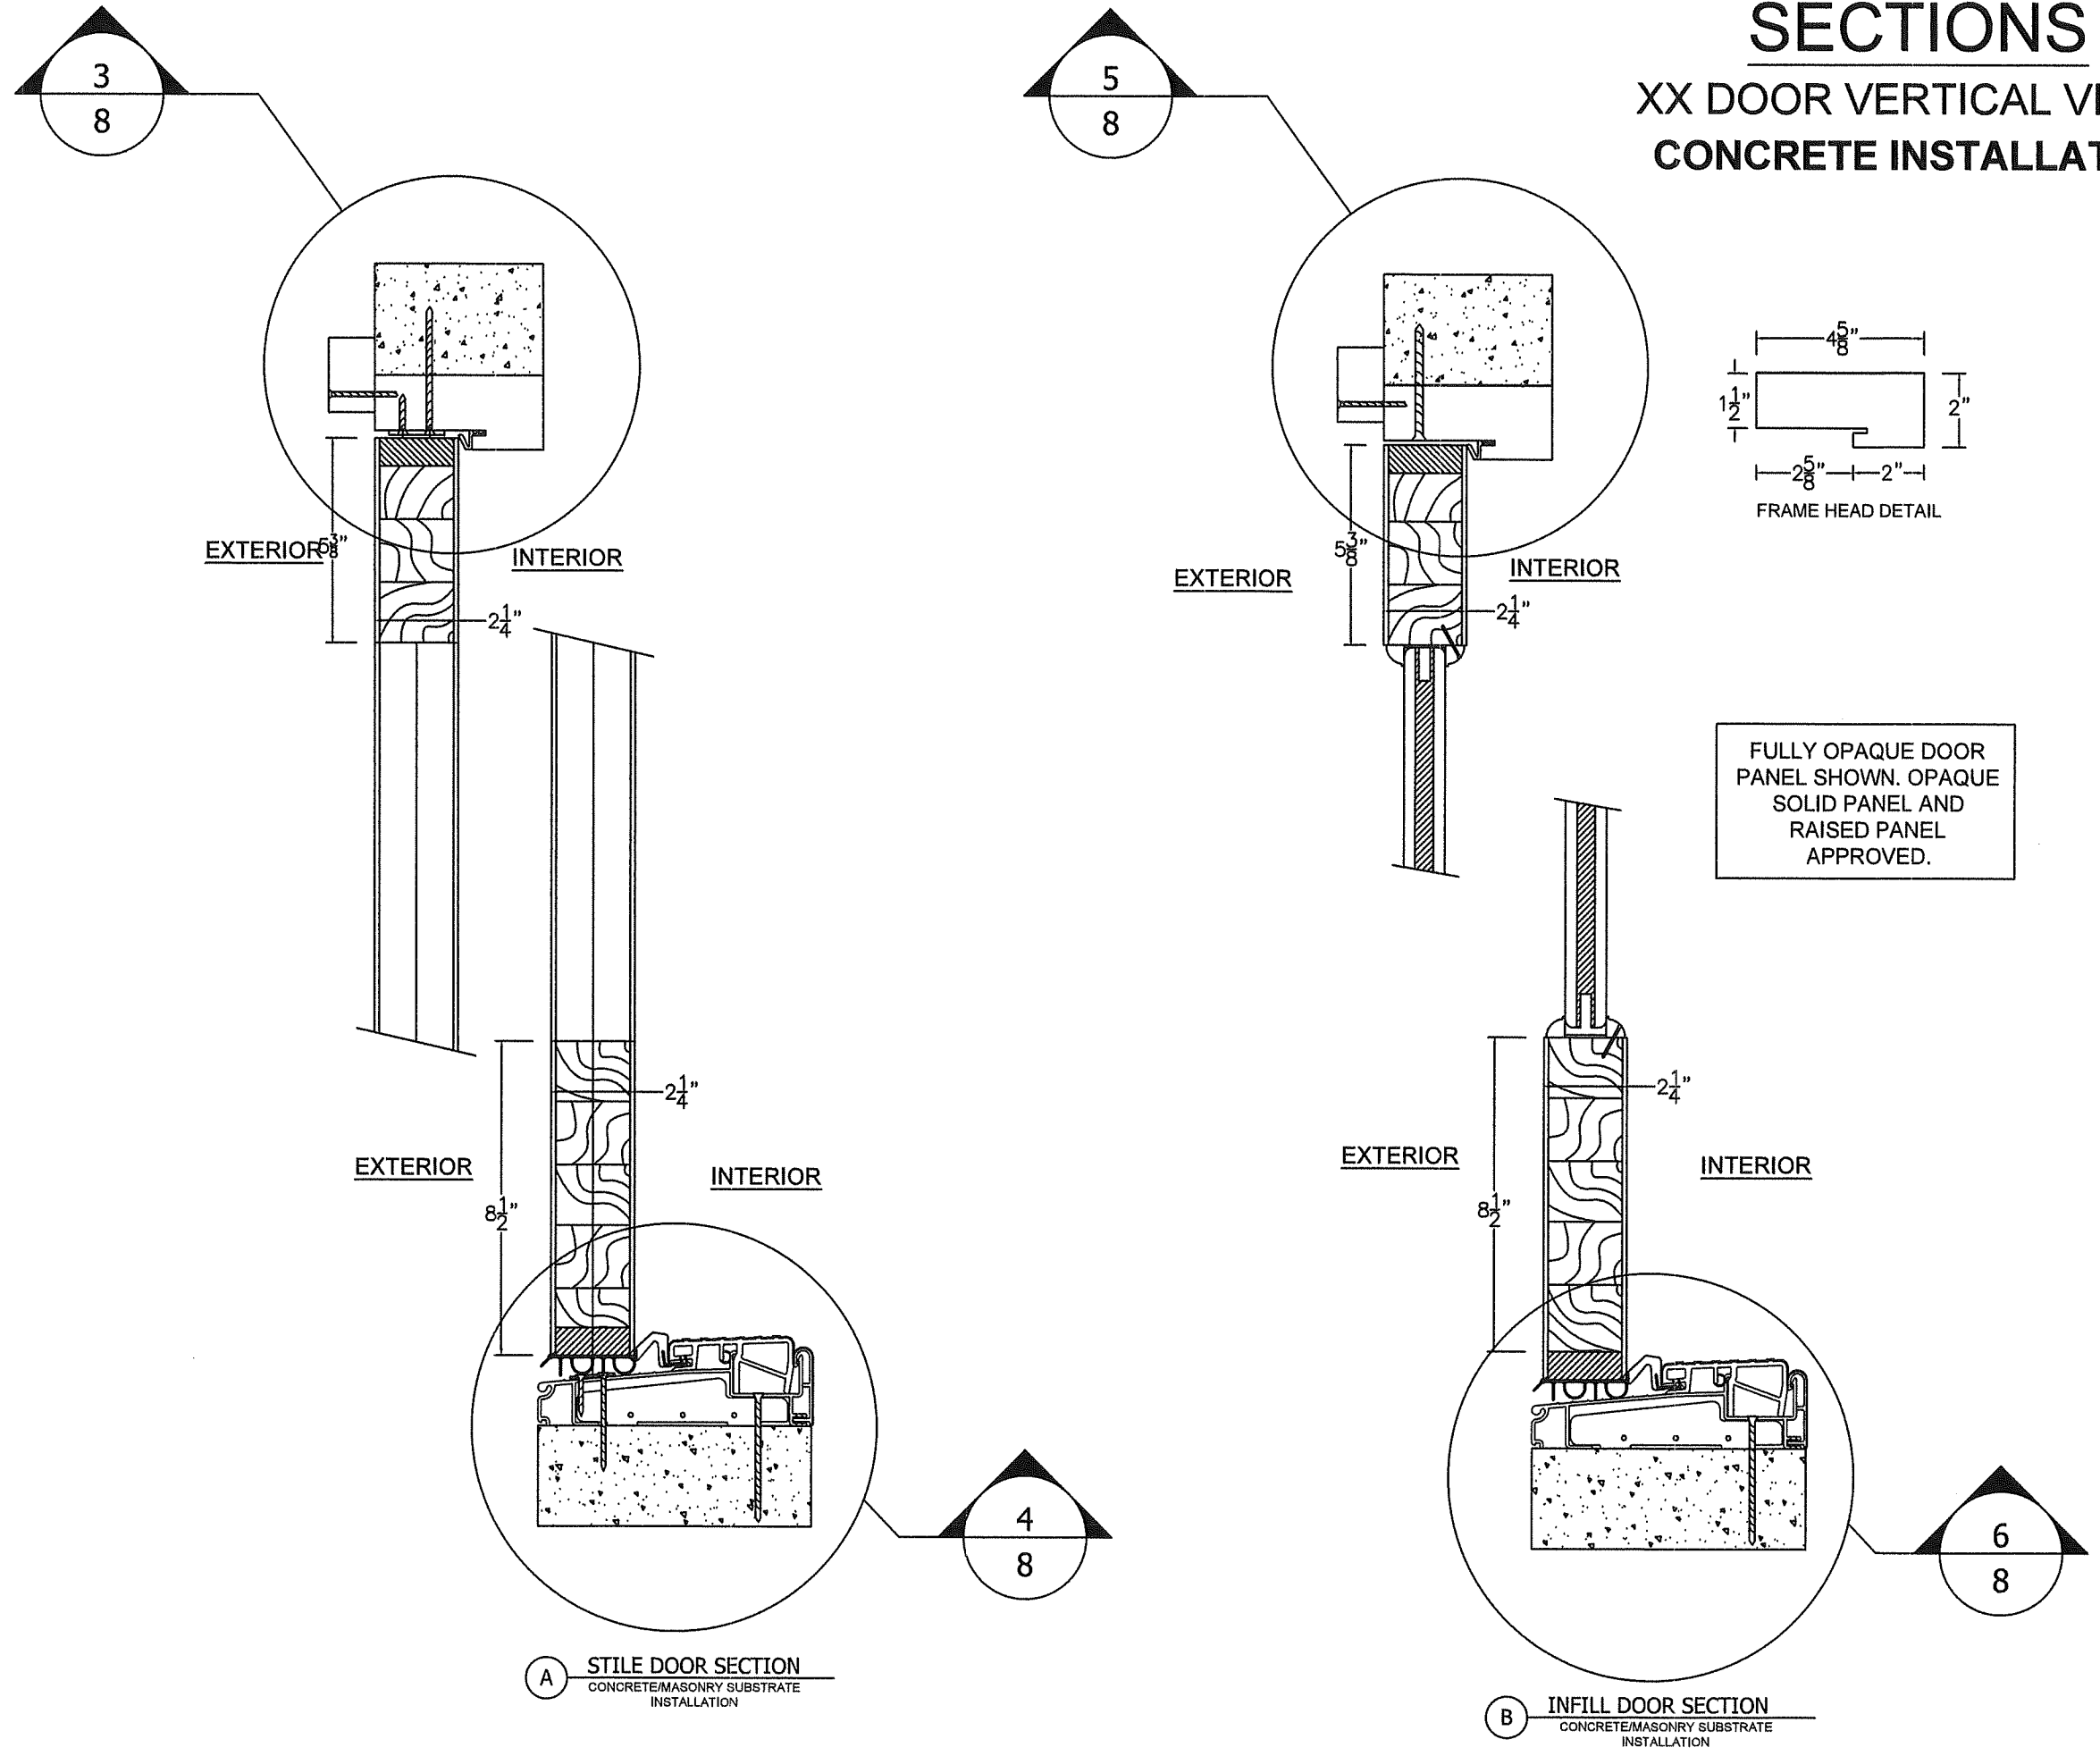

PROJECT #ACE-2025-135			RJA	BY
			7/1/26	RJA
		UPDATED TO 9TH EDITION (2026) FBC	B	REVIS
		REVISED FOR MD COMMENTS	A	DATE
		DESCRIPTION	REV	
The Door Store of America, Inc. 10681 World Trade Blvd Raleigh, NC 27617		DATE:	10/24/2022	13 OF 17
		DRAWN BY:	RJA	
Complete Collection, Single and Double Doors, Outswing, Opaque SECTIONS - VERTICAL - CONCRETE INSTALLATION		SCALE:	N.T.S.	
		REV:	B	
AMORUSO CONSULTING ENG., LLC FBPE REGISTRATION NO. 38327 226 N NOVA RD, NO. 142 ORMOND BEACH, FL 32174 RAENGPE@GMAIL.COM		DRAWING NO:	DSA0011-NOA	
		SHEET:	13 OF 17	


PRODUCT REVISED
as complying with the Florida
Building Code
NOA-No. 26-0902.10
Expiration Date 12/08/2027
By *Isaac I. Chank*
Miami-Dade Product Control

Robert J. Amoruso, P.E.
Florida P.E. No. 49752



SECTIONS

XX DOOR HORIZONTAL VIEWS CONCRETE/MASONRY INSTALLATION

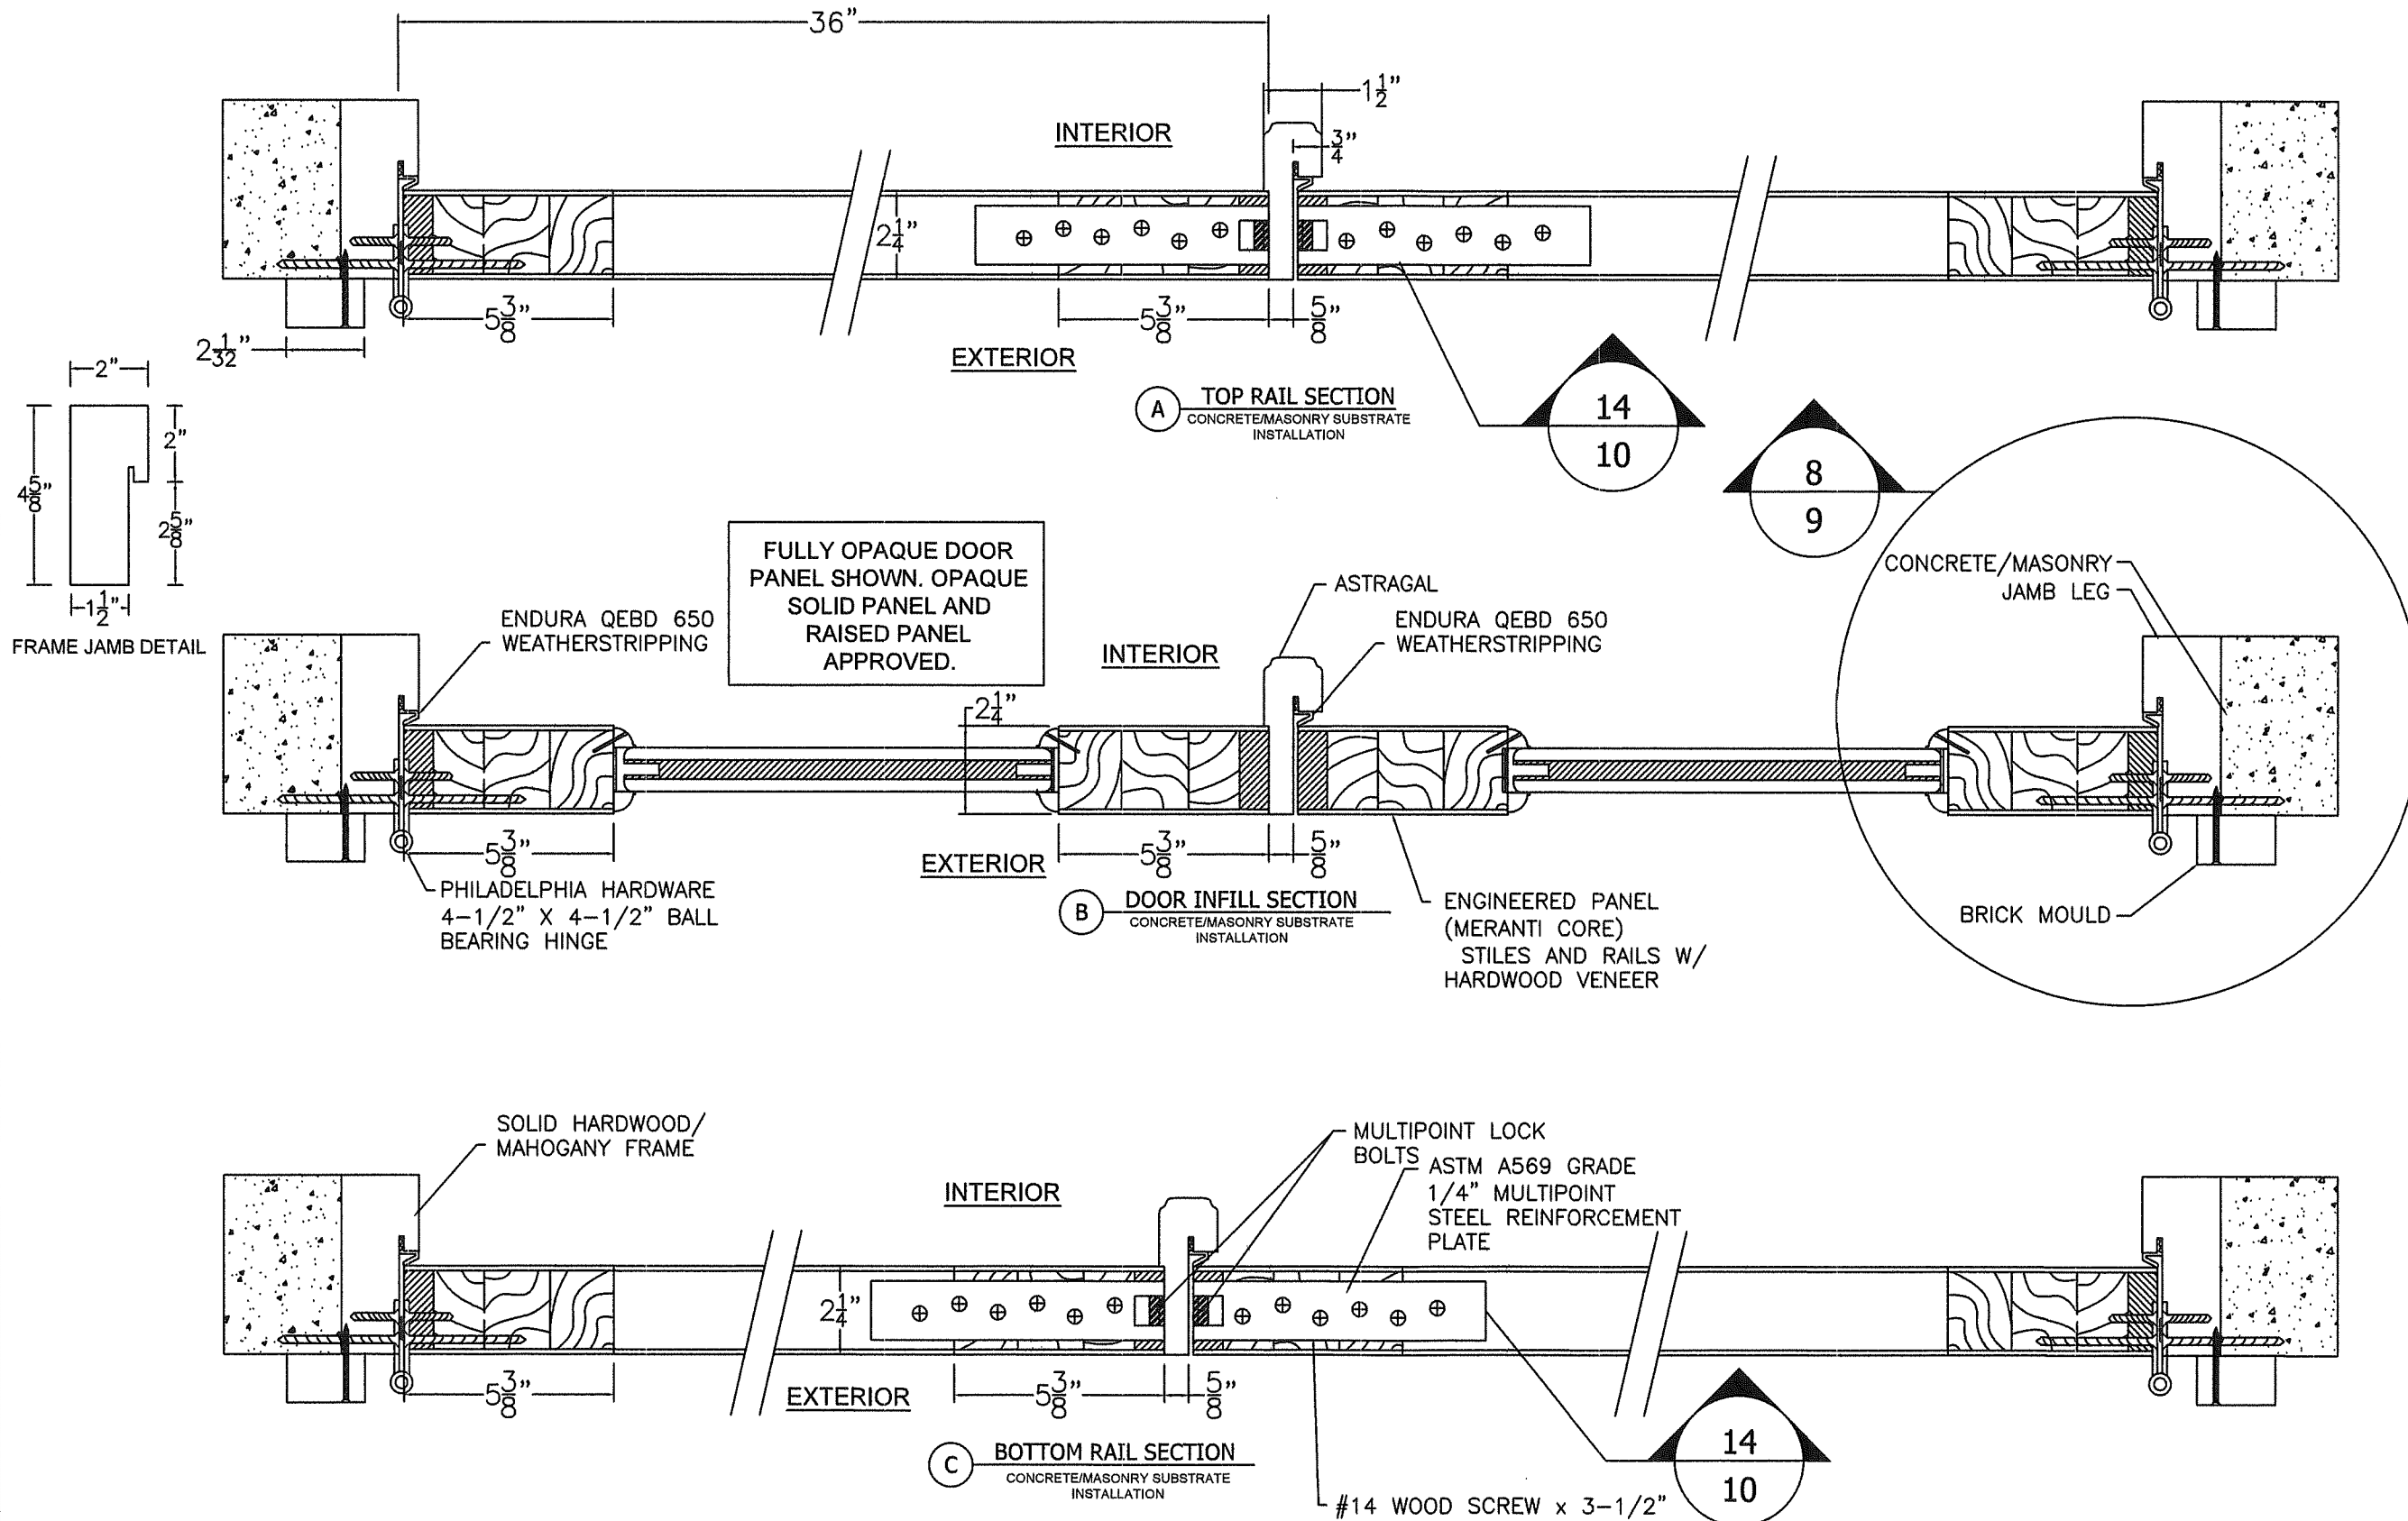

PROJECT #ACE-2025-135

REV	DESCRIPTION	DATE	BY
B	UPDATED TO 9TH EDITION (2026) FBC	7/1/26	RJA
A	REVISED FOR MD COMMENTS	9/2/2022	RJA

The Door Store of America, Inc.

10681 World Trade Blvd

Raleigh, NC 27617

Complete Collection, Single and Double Doors, Outswing, Opaque
SECTIONS - HORIZONTAL - CONCRETE/MASONRY INSTALLATION

DRAWN BY:	RJA	DATE:	10/24/2022
SCALE:	N.T.S.	DRAWING NO.:	DSA0011-NOA
REV:	B	SHEET:	14 OF 17


AMORUSO CONSULTING ENG., LLC
FBPE REGISTRATION NO. 38327
226 N NOVA RD, NO. 142
ORMOND BEACH, FL 32174
RIAENGPE@GMAIL.COM

PRODUCT REVISED
as complying with the Florida
Building Code
NOA-No. 26-0902.10

Expiration Date 12/08/2027

By Ishag I. Chank
Miami-Dade Product Control


Robert J. Amoruso, P.E.
Florida P.E. No. 49752

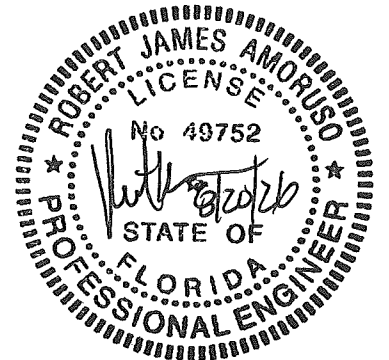

SECTIONS


X DOOR HORIZONTAL VIEWS

CONCRETE/MASONRY INSTALLATION

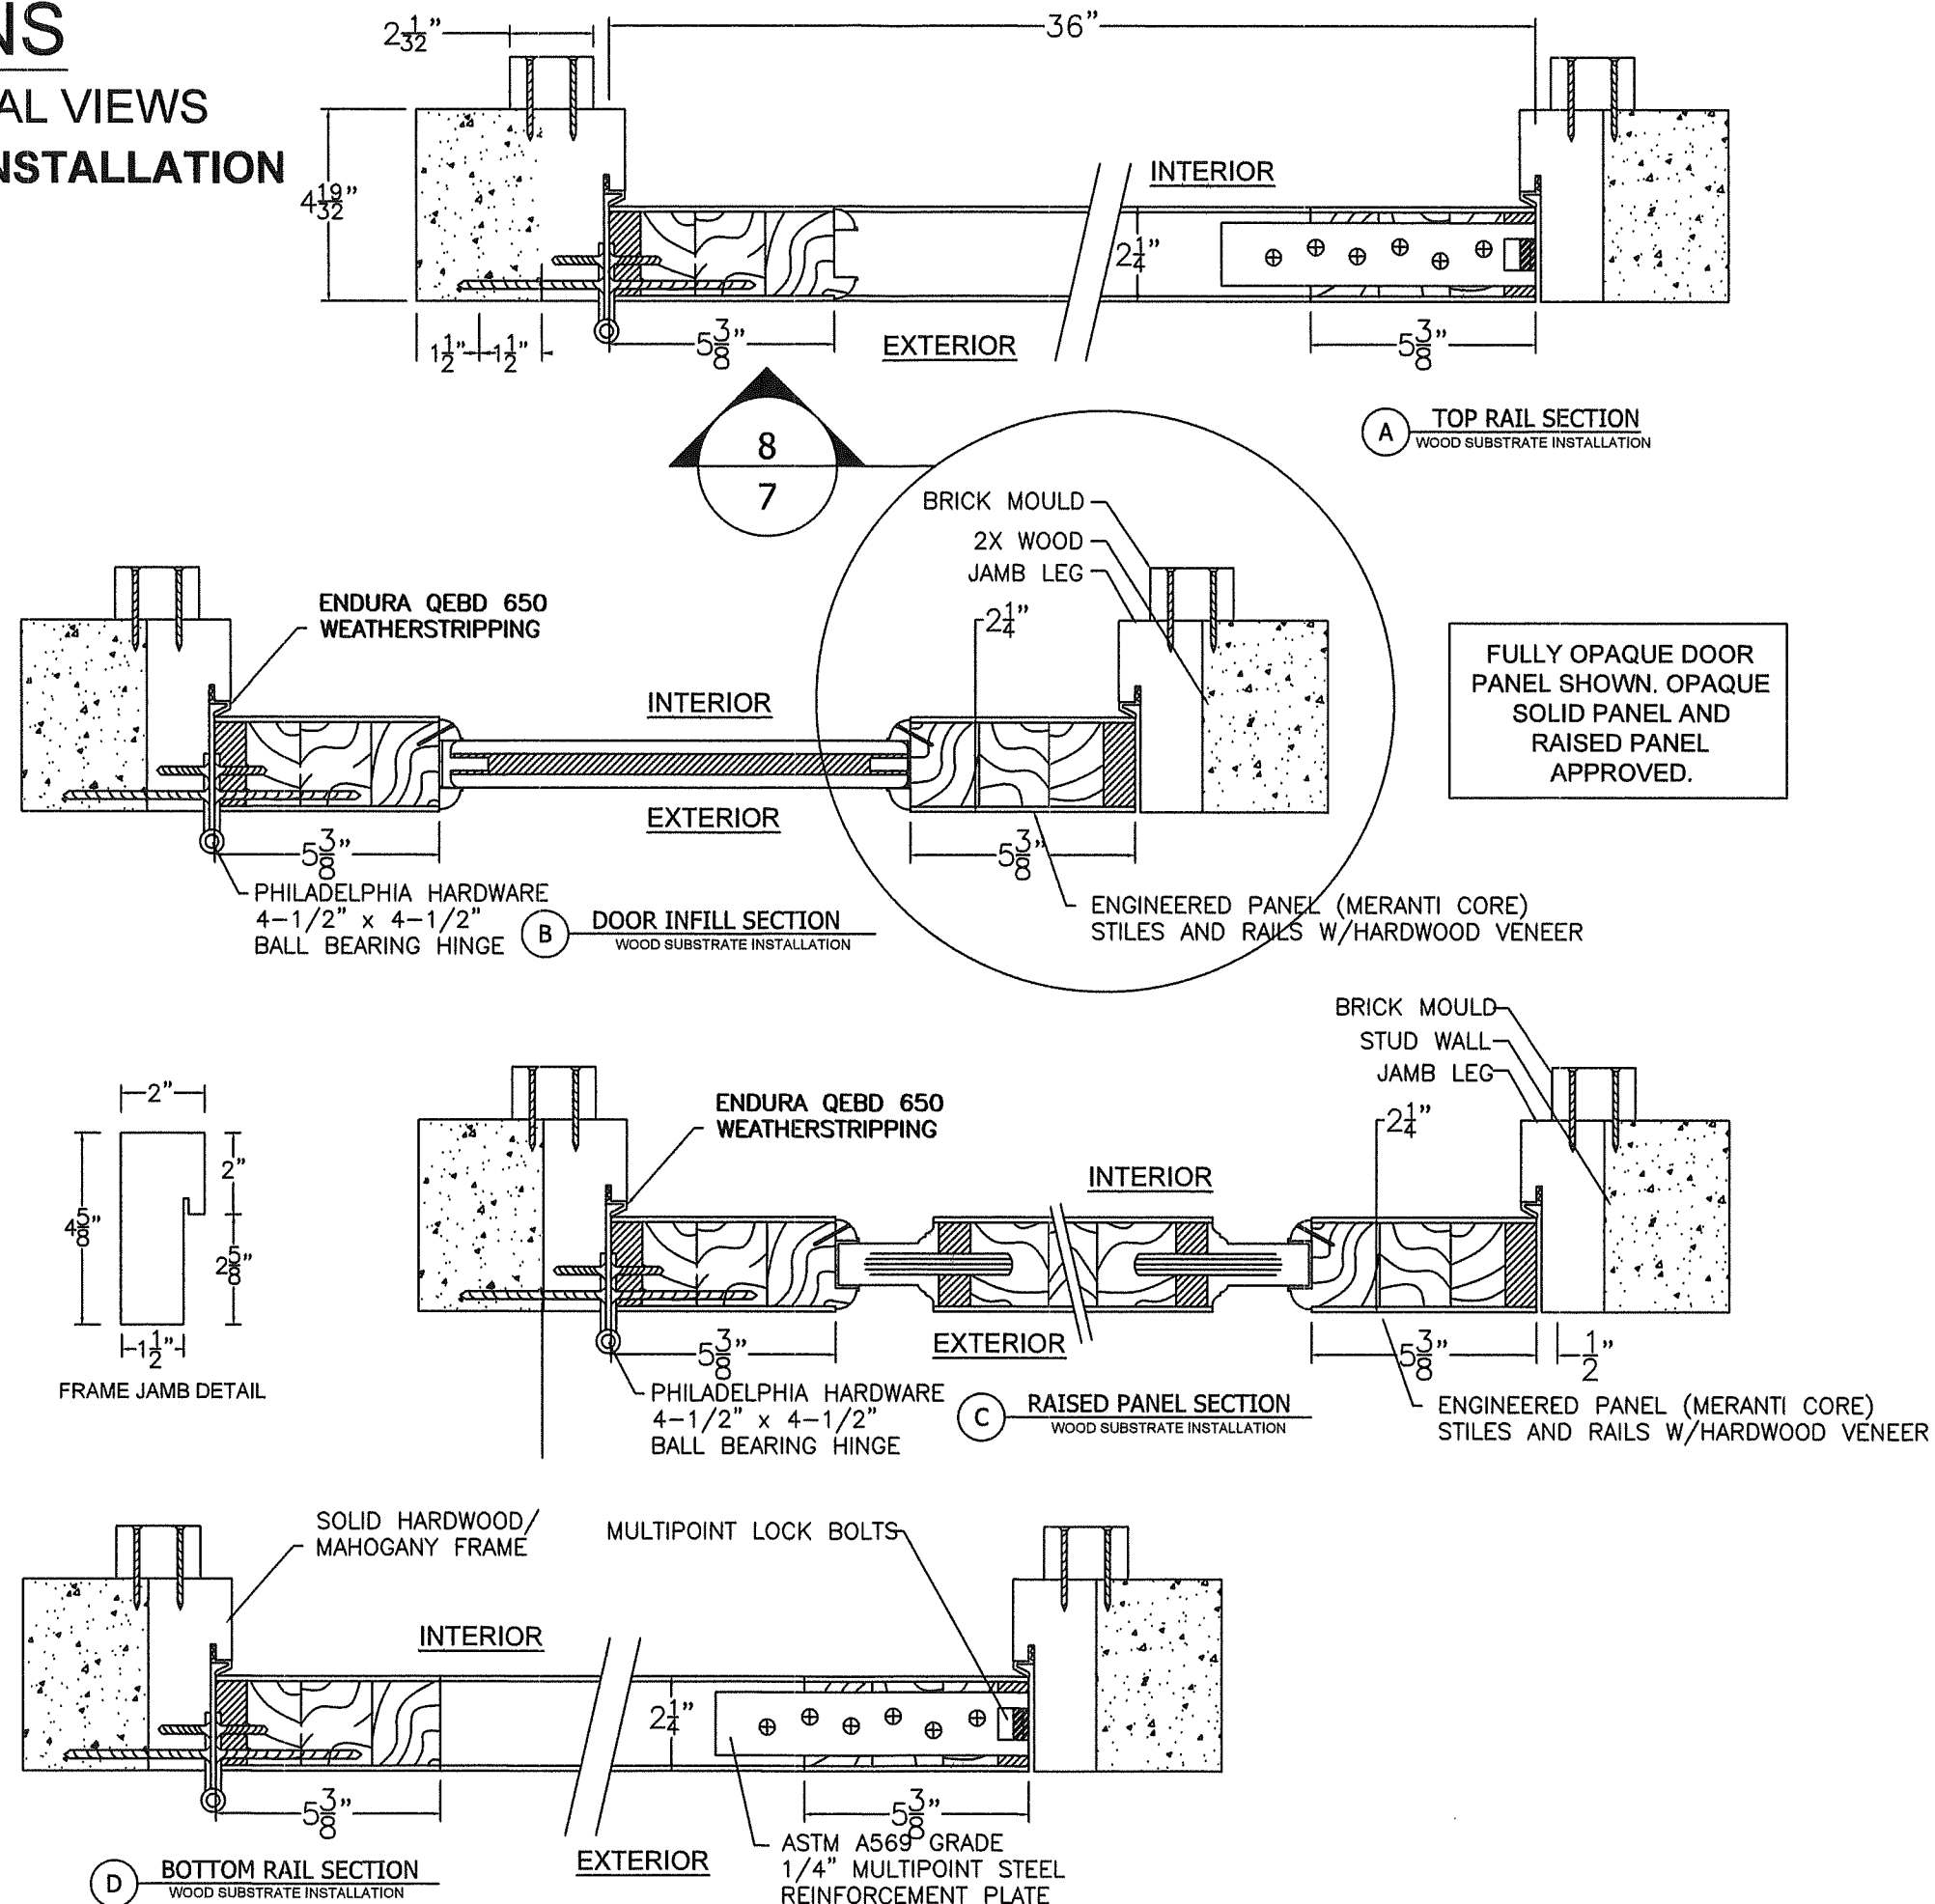

PRODUCT REVISED
as complying with the Florida
Building Code
NOA-No. 26-0902.10
Expiration Date 12/08/2027
By Ishag I. Chande
Miami-Dade Product Control

Robert J. Amoruso, P.E.
Florida P.E. No. 49752

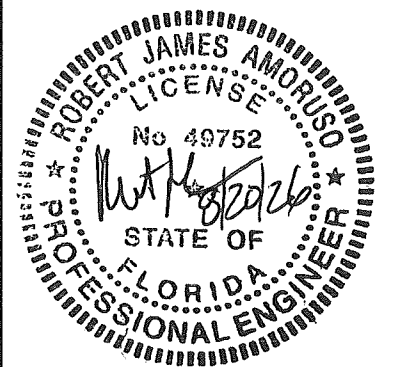

The Door Store of America, Inc.
10681 World Trade Blvd
Raleigh, NC 27617

TITLE Complete Collection, Single and Double Doors, Outswing, Opaque SECTIONS - HORIZONTAL - CONCRETE/MASONRY INSTALLATION	
DRAWN BY:	DATE:

AMORUSO CONSULTING ENG., LLC
FBPE REGISTRATION NO. 38327
226 N NOVA RD, NO. 142
ORMOND BEACH, FL 32174
RJAENGPE@GMAIL.COM


DRAWN BY:	RJA	DATE:	10/24/2022
SCALE:	N.T.S.	DRAWING NO:	DSA0011-NOA
REV:	B	SHEET:	14A OF 17

PROJECT #ACE-2025-135


[illegible]

XX PANEL
DETAILS

MULTIPOINT LOCK LAYOUT
RECTANGULAR PANELS
SHOWN
ARCH TOP PANELS SAME
(SEE SHEETS 15A, 15B &
15C FOR ADDITIONAL
DETAILS)

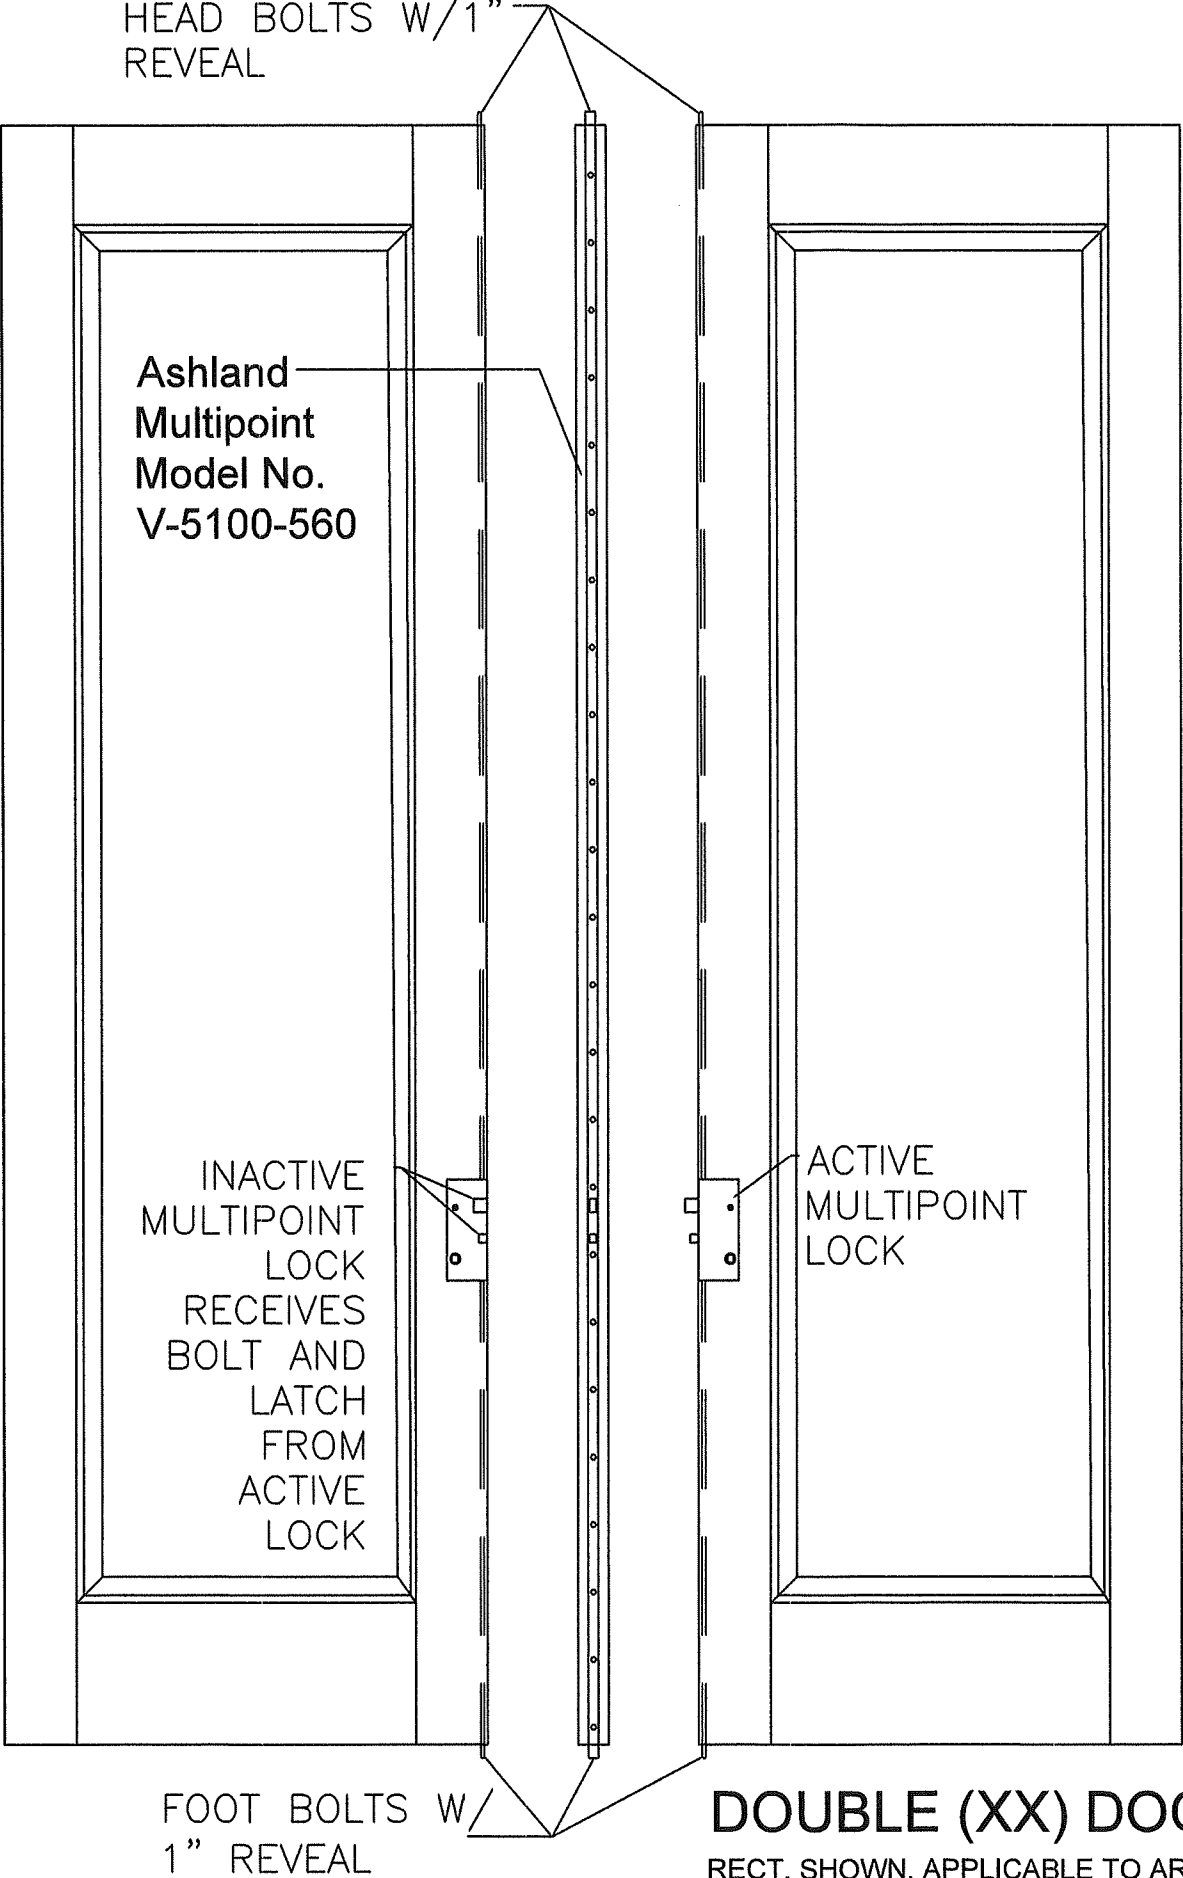

DOUBLE (XX) DOORS
RECT. SHOWN, APPLICABLE TO ARCH TOP

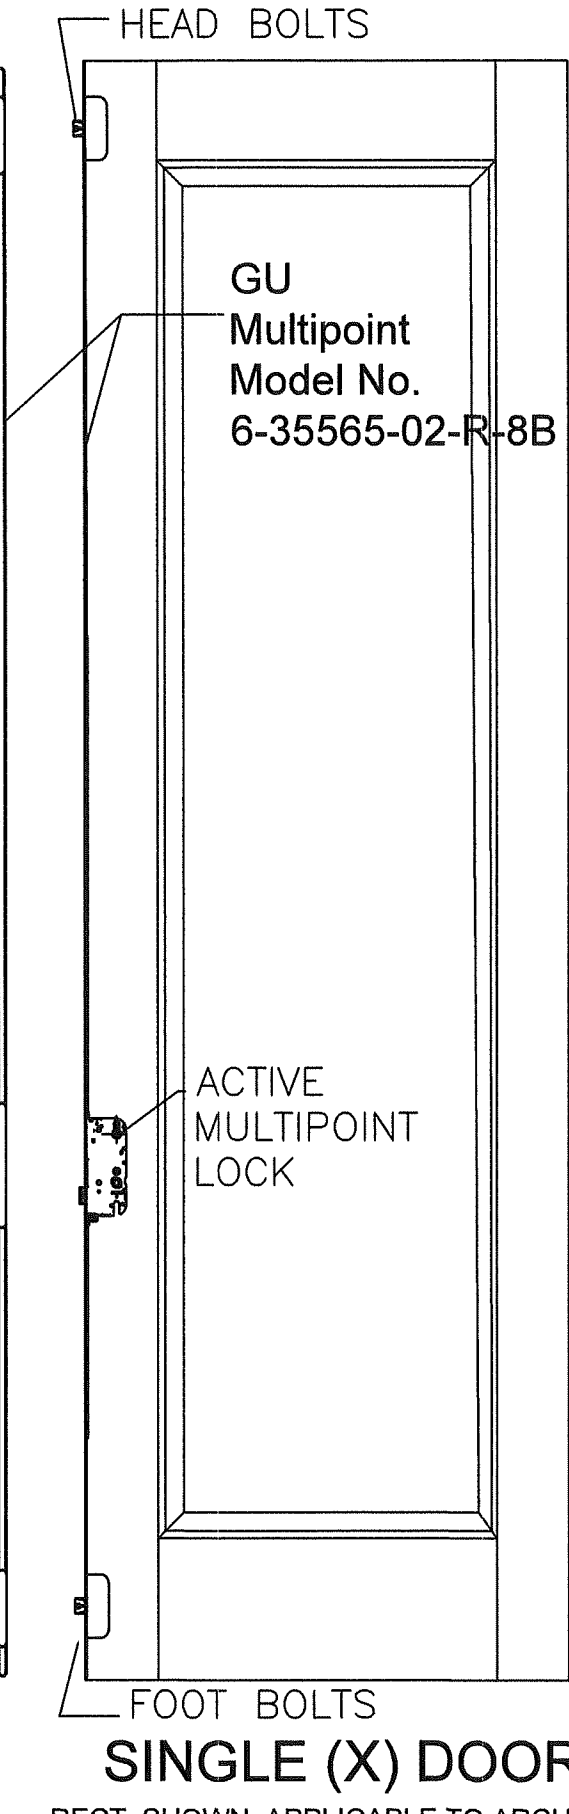


SINGLE (X) DOOR
RECT. SHOWN, APPLICABLE TO ARCH TOP

PROJECT #ACE-2025-135

REV	DATE	DESCRIPTION	BY
B	7/1/26	UPDATED TO 9TH EDITION (2026) FBC	RJA
A	9/2/2022	REVISED FOR MD COMMENTS	RJA


The Door Store of America, Inc. 10681 World Trade Blvd Raleigh, NC 27617			
Complete Collection, Single and Double Doors, Outswing, Opaque			
MULTIPOINT LOCK LAYOUT			
DRAWN BY: RJA	DATE: 10/24/2022	DRAWING NO: DSA0011-NOA	SHEET: 15 OF 17
SCALE: N.T.S.	REV: B		
AMORUSO CONSULTING ENG., LLC FBPE REGISTRATION NO. 38327 226 N NOVA RD, NO. 142 ORMOND BEACH, FL 32174 RJAENGPE@GMAIL.COM			

PRODUCT REVISED
as complying with the Florida
Building Code
NOA-No. 26-0902.10
Expiration Date 12/08/2027
By Isaac L. Chanda
Miami-Dade Product Control

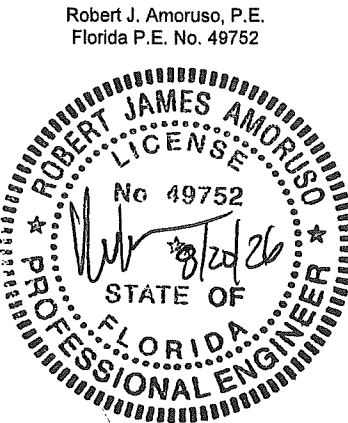

XX PANEL RECT. & ARCH TOP DETAILS
ASHLAND MULTIPOINT LOCK LAYOUT

Ashland Multipoint Model No. V-5100-560

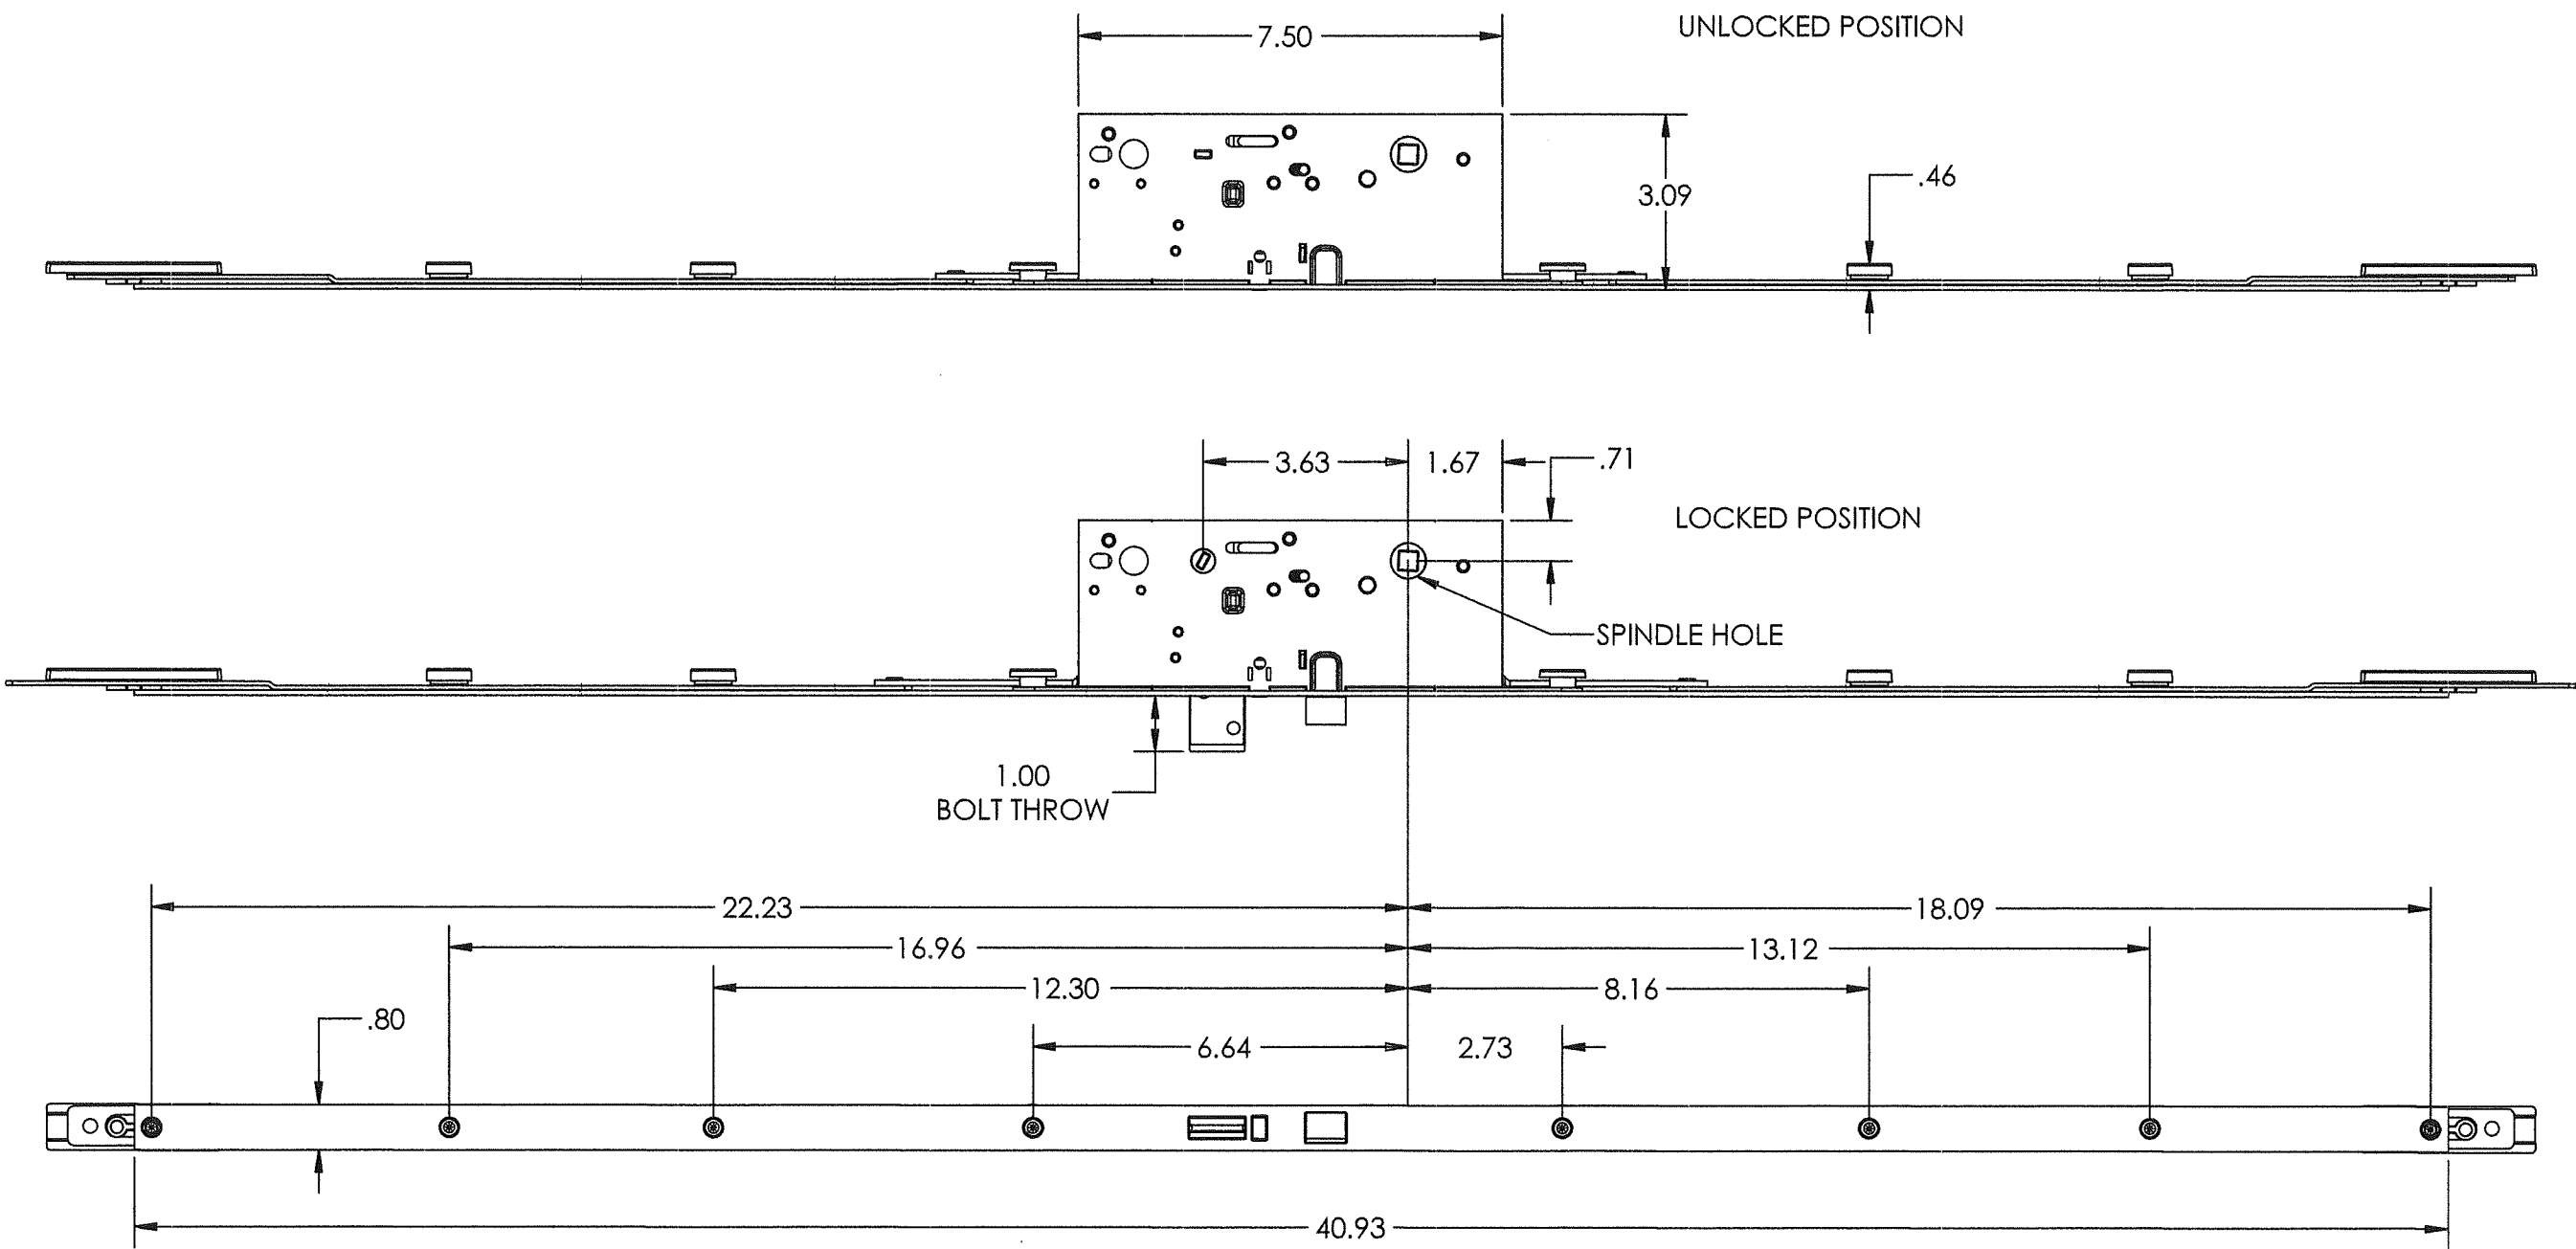

PROJECT #ACE-2025-135

REV	DESCRIPTION	DATE	BY
B	UPDATED TO 9TH EDITION (2026) FBC	7/1/26	RJA
A	REVISED FOR MD COMMENTS	9/2/2022	RJA

The Door Store of America, Inc.
10681 World Trade Blvd
Raleigh, NC 27617


Complete Collection, Single and Double Doors, Outswing, Opaque
MULTIPOINT LOCK LAYOUT

DRAWN BY:	RJA	DATE:	10/24/2022
SCALE:	N.T.S.	DRAWING NO.:	DSA0011-NOA
REV:	B	SHEET:	15A OF 17


AMORUSO CONSULTING ENG., LLC
FBPE REGISTRATION NO. 38327
226 N NOVA RD, NO. 142
ORMOND BEACH, FL 32174
RJAENGPE@GMAIL.COM

PRODUCT REVISED
as complying with the Florida
Building Code
NOA-No. 26-0902.10
Expiration Date 12/08/2027
By Isaac L. Chanda
Miami-Dade Product Control

Robert J. Amoruso, P.E.
Florida P.E. No. 49752

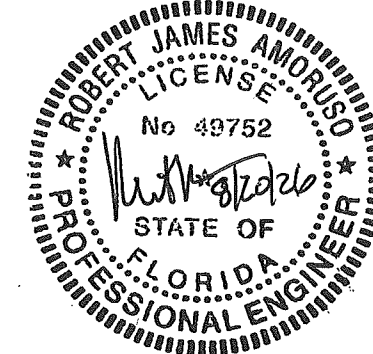


X PANEL RECT. & ARCH TOP DETAILS GU MULTIPOINT LOCK LAYOUT


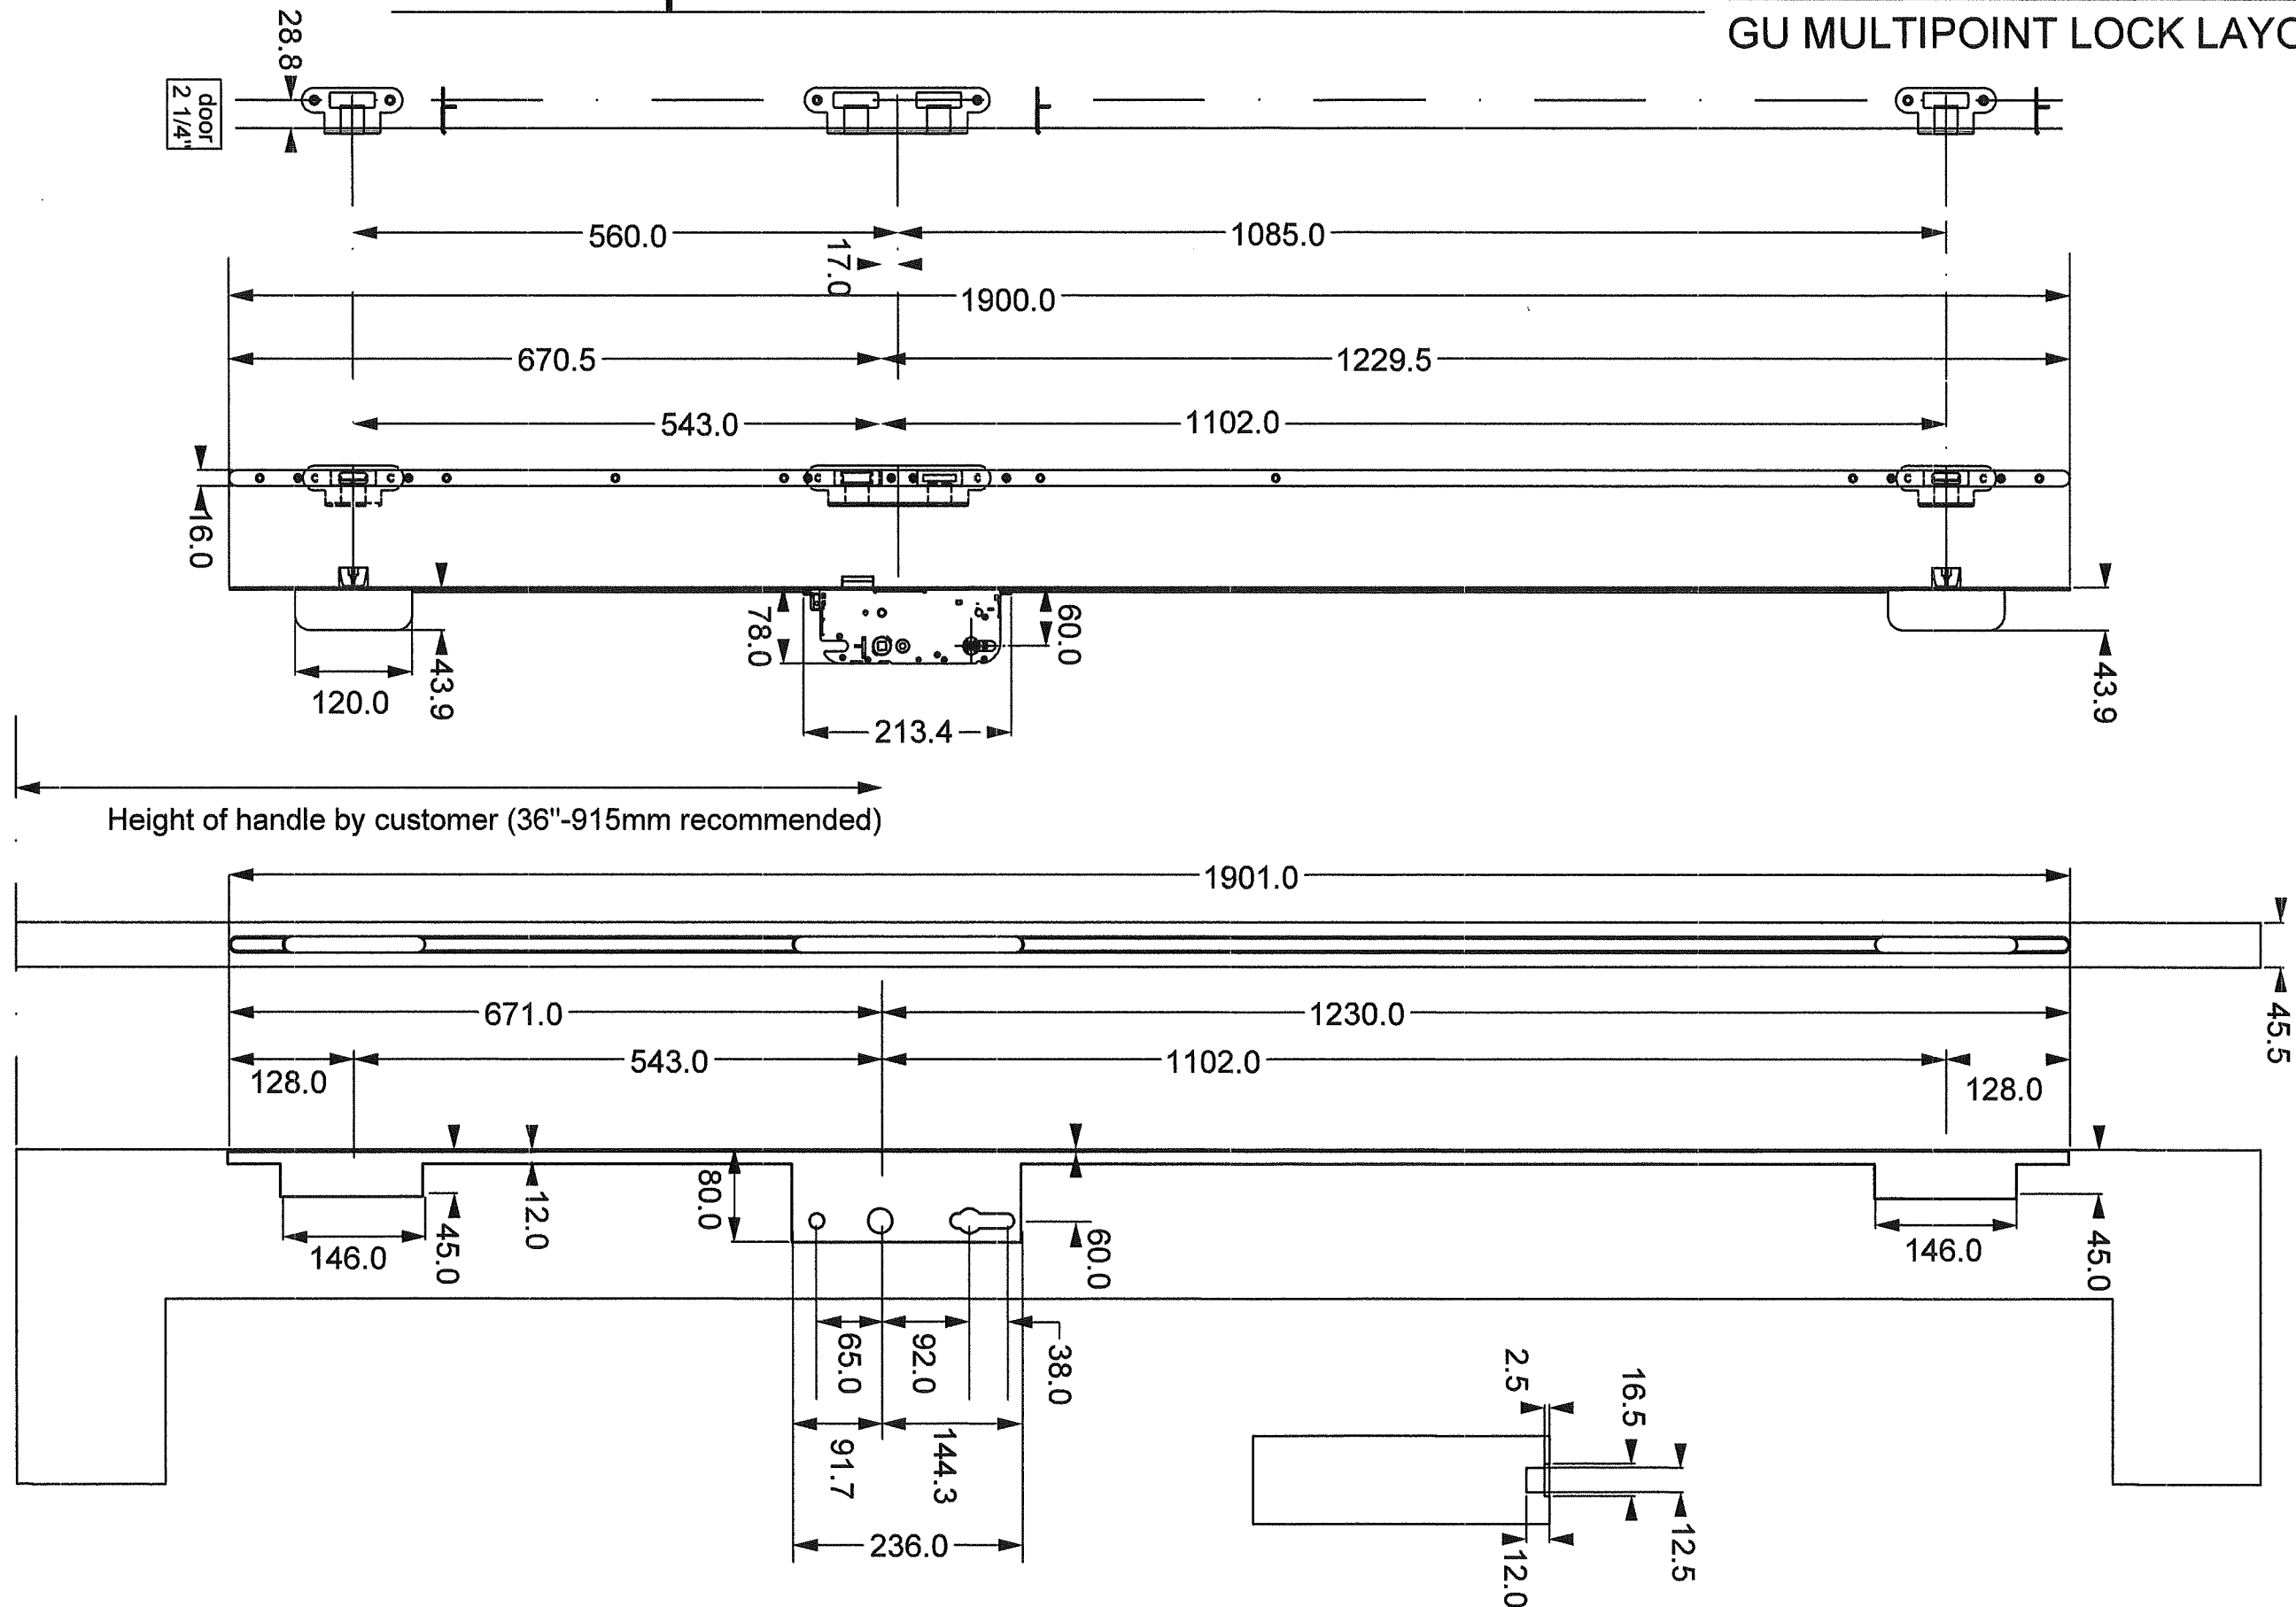


The Door Store of America, Inc. 10681 World Trade Blvd Raleigh, NC 27617		PROJECT #ACE-2025-135			
TITLE: Complete Collection, Single and Double Doors, Outswing, Opaque MULTIPOINT LOCK LAYOUT	DRAWN BY: RJA		DATE: 10/24/2022		
	SCALE: N.T.S.		DRAWING NO: DSA0011-NOA		
	REV: B		SHEET: 15B OF 17		
	AMORUSO CONSULTING ENG., LLC FBPE REGISTRATION NO. 38327 226 N NOVA RD, NO. 142 ORMOND BEACH, FL 32174 RJAENGPE@GMAIL.COM		B		UPDATED TO 9TH EDITION (2026) FBC
			A		REVISED FOR MD COMMENTS
		REV	DESCRIPTION	DATE	BY

PRODUCT REVISED
as complying with the Florida
Building Code
NOA-No. 26-0902.10
Expiration Date 12/08/2027
By Ishaq I. Chanda
Miami-Dade Product Control

Robert J. Amoruso, P.E.
Florida P.E. No. 49752

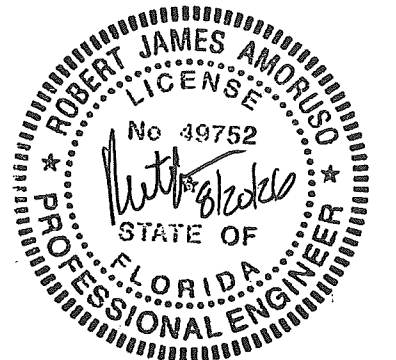

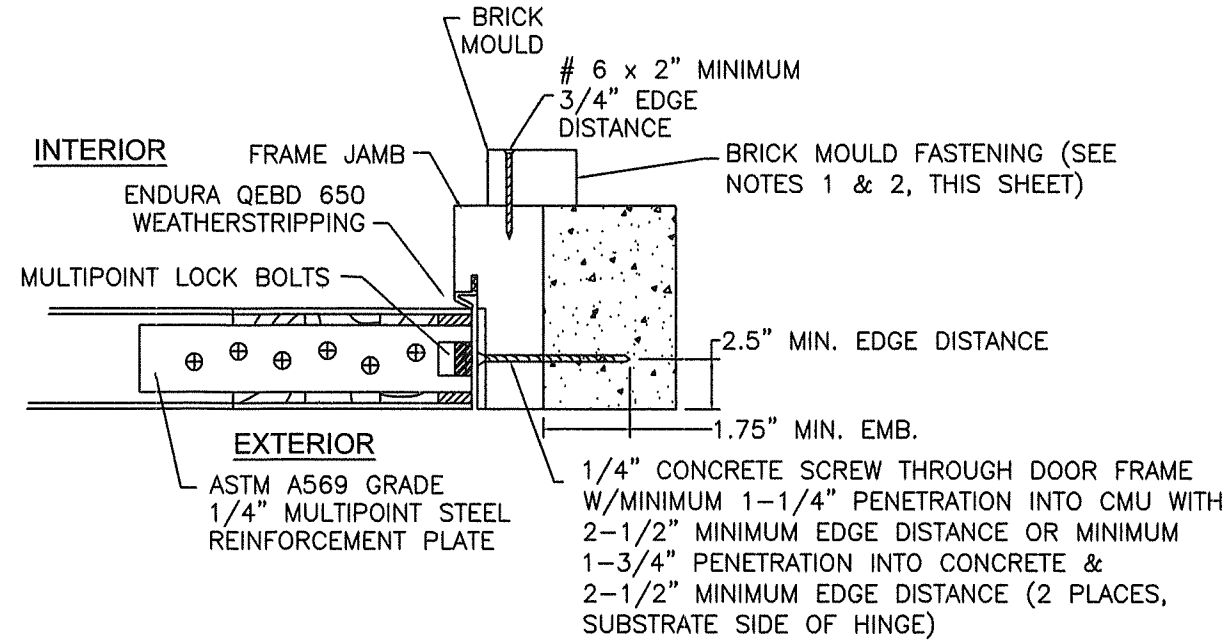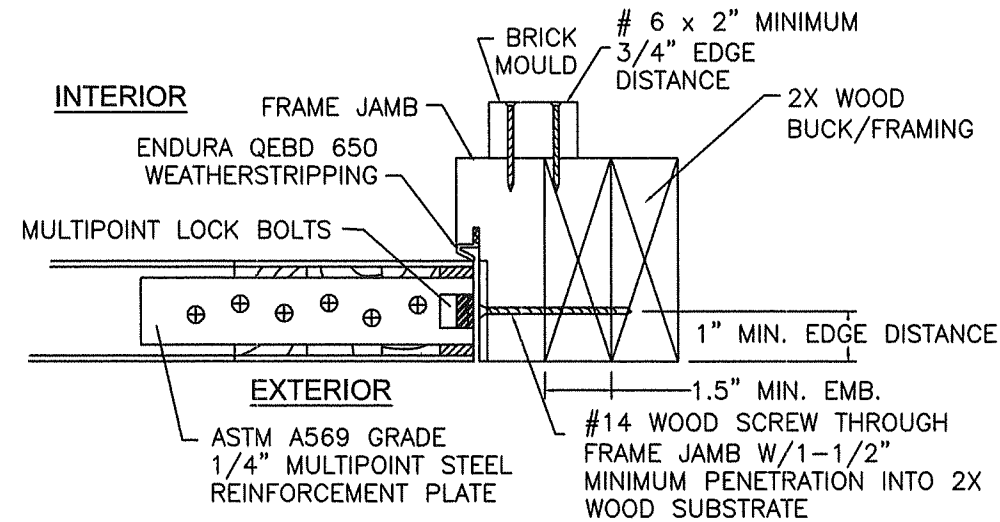


X PANEL RECT. & ARCH TOP DETAILS GU MULTIPOINT LOCK INSTALLATION


NOTES:

1. BRICK MOULD INSTALLATION SHALL USE NO. 6 WOOD SCREW X 2" MINIMUM LENGTH FOR BRICK MOULD-TO-DOOR FRAME INSTALLATION
2. ALL ADDITIONAL FASTENING INCLUDING THE USE OF SEALANTS SHALL BE AT THE DISCRETION OF THE INSTALLER OR AS RECOMMENDED BY THE DOOR MANUFACTURER.


MULTIPOINT HEAD & FOOT BOLTS ENGAGE INTO PLATE

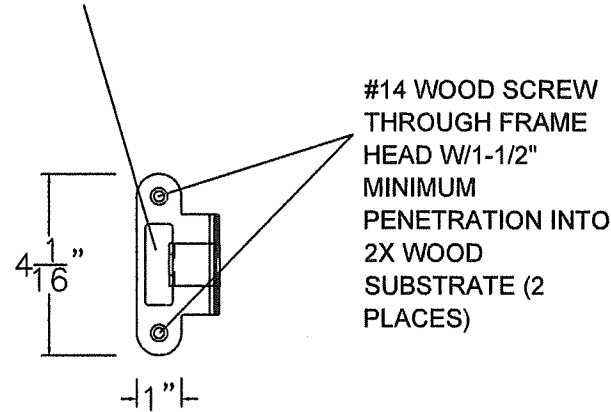


MULTIPOINT LOCK BOLTS ENGAGE INTO PLATE

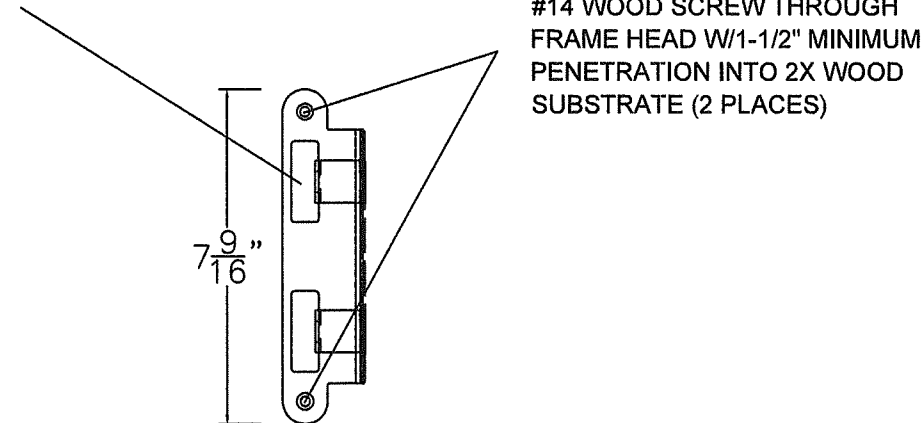

MULTIPOINT HEAD & FOOT BOLTS ENGAGE INTO PLATE

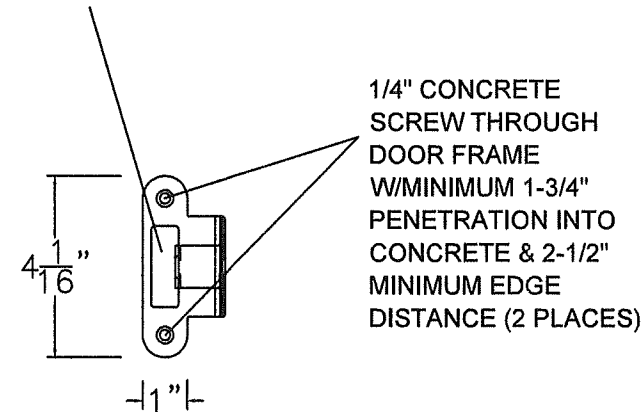

MULTIPOINT LOCK BOLTS ENGAGE INTO PLATE

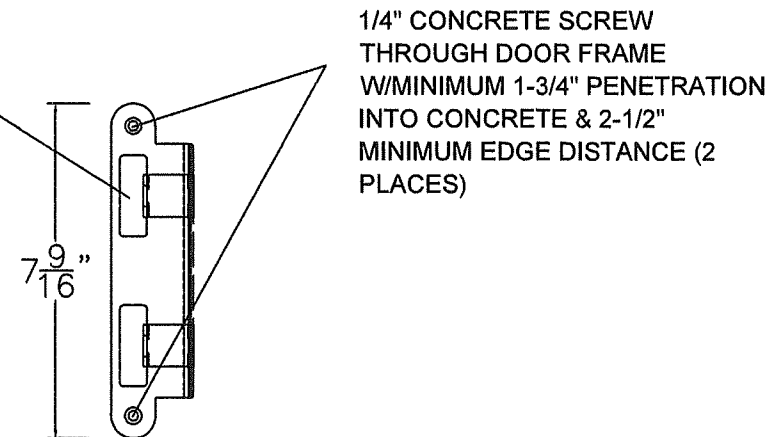

Strike Plate Detail in Wood

Strike Plate Detail in Concrete

Strike Plate Details for GU Multipoint Strike Plates at Lock Set and Head/Foot Bolts

PROJECT #ACE-2025-135

REV	DESCRIPTION	DATE	BY
B	UPDATED TO 9TH EDITION (2026) FBC	7/1/26	RJA
A	REVISED FOR MD COMMENTS	9/2/2022	RJA


The Door Store of America, Inc.
10681 World Trade Blvd
Raleigh, NC 27617

TITLE: Complete Collection, Single and Double Doors, Outswing, Opaque
MULTIPOINT LOCK LAYOUT
DRAWN BY: RJA
SCALE: N.T.S.
DATE: 10/24/2022
DRAWING NO.: DSA0011-NOA
SHEET: 15C OF 17

AMORUSO CONSULTING ENG., LLC
FBPE REGISTRATION NO. 38327
226 N NOVA RD, NO. 142
ORMOND BEACH, FL 32174
RIAENGPE@GMAIL.COM

PRODUCT REVISED
as complying with the Florida Building Code
NOA-No. 26-0902.10
Expiration Date 12/08/2027
By Ishag I. Chande
Miami-Dade Product Control



Robert J. Amoroso, P.E.
Florida P.E. No. 49752

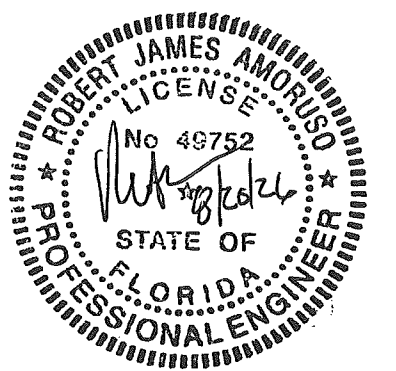

PANEL CONSTRUCTION DETAIL (X & XX)

XX & X RECTANGULAR PANEL CONSTRUCTION (XX ARCH TOP PANEL SIMILAR) - DOWEL LOCATION

X ARCH TOP PANEL CONSTRUCTION - DOWEL LOCATION

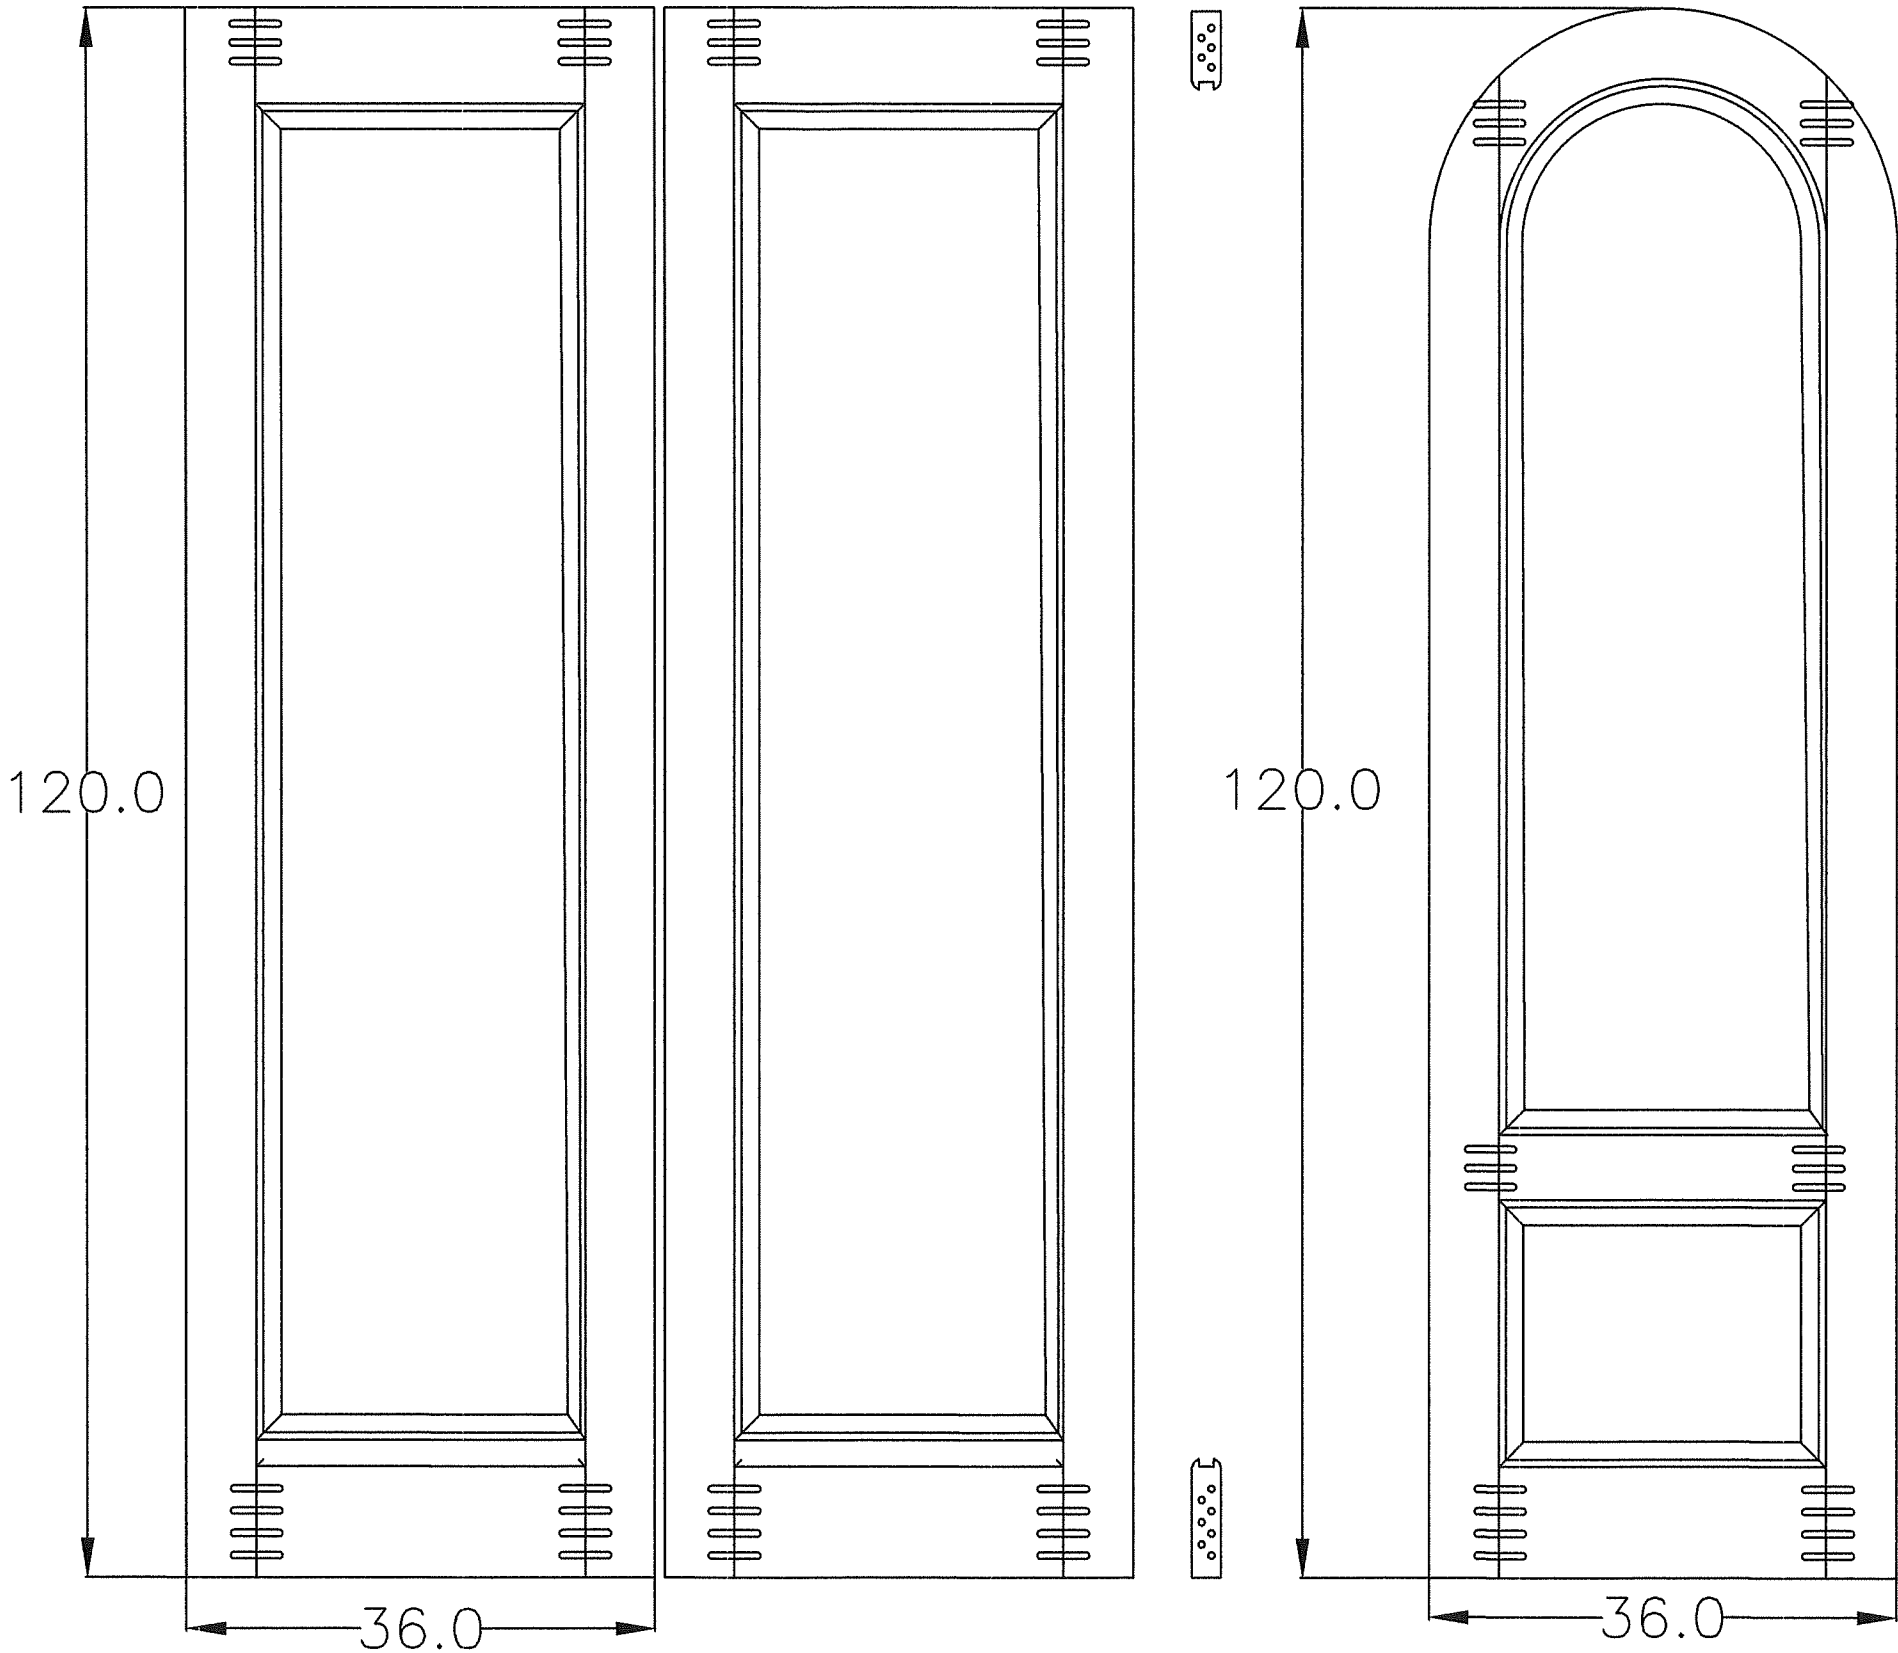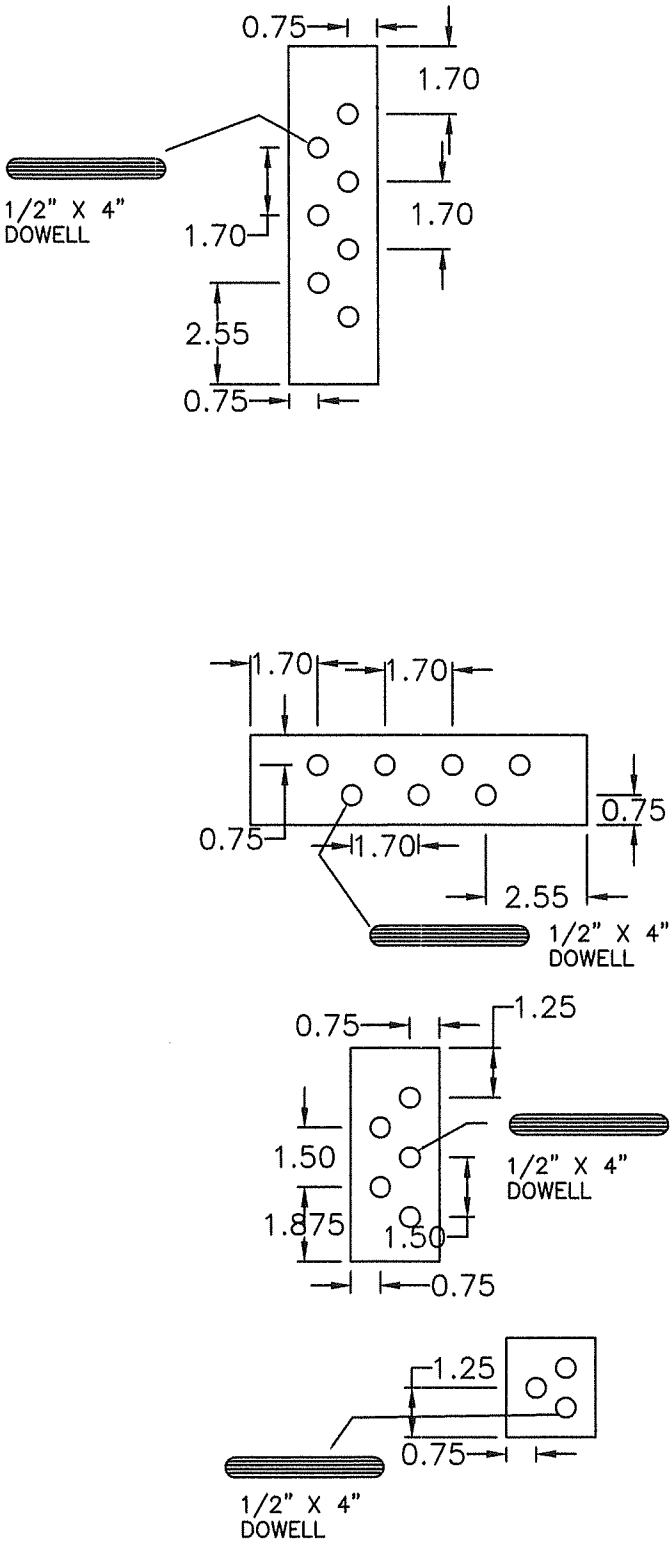

The Door Store of America, Inc.

10681 World Trade Blvd

Raleigh, NC 27617

Complete Collection, Single and Double Doors, Outswing, Opaque

PANEL CONSTRUCTION - MULTIPOINT LOCK DETAIL

AMORUSO CONSULTING ENG., LLC

FBPE REGISTRATION NO. 38327

226 N NOVA RD, NO. 142

ORMOND BEACH, FL 32174

RIAENGPE@GMAIL.COM

DRAWN BY:

RJA

SCALE:

N.T.S.

REV:

B

DATE:

10/24/2022

DRAWING NO:

DSA0011-NOA

SHEET:





16 OF 17

PRODUCT REVISED
as complying with the Florida
Building Code
NOA-No. 26-0902.10
Expiration Date 12/08/2027
By *Ishag I. Chande*
Miami-Dade Product Control





Robert J. Amoruso, P.E.
Florida P.E. No. 49752
PROFESSIONAL ENGINEER
STATE OF FLORIDA
No 49752

APPROVED CONFIGURATIONS



MAXIMUM FRAME, DOOR PANEL AND DLO SIZES SHOWN ON SHEETS 2, 2A, 2B, 2C AND 2D MUST BE MET.

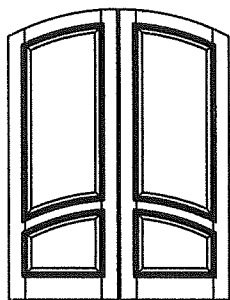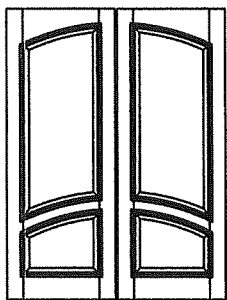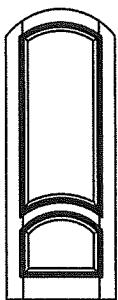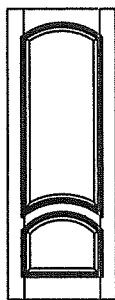



Aberdeen

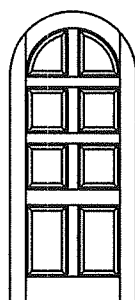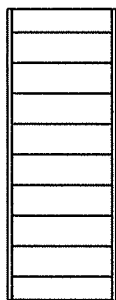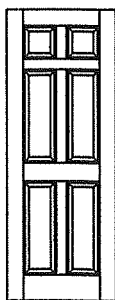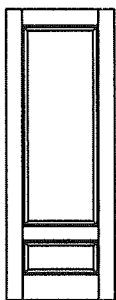




Alexandria Colonial Milan Meadowlands

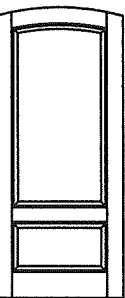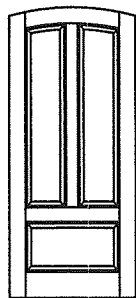


Trinity

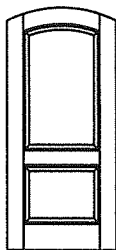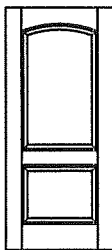


Belle Meade

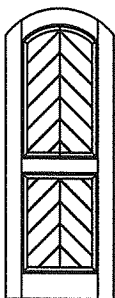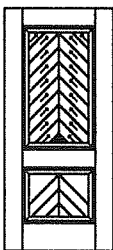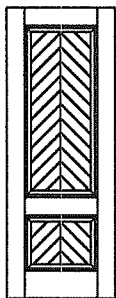




Manchester

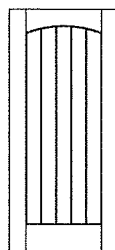

Tuscany

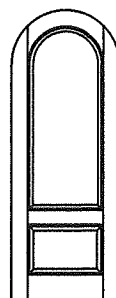

Pinehurst

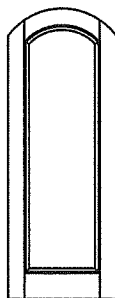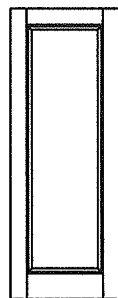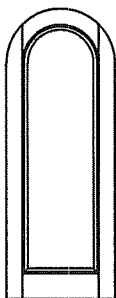

Full Views

PROJECT #ACE-2025-135

		RJA	BY
		7/1/26	DATE
B	UPDATED TO 9TH EDITION (2026) FBC		
A	REVISED FOR MD COMMENTS	9/2/2022	
REV	DESCRIPTION		

The Door Store of America, Inc.

10681 World Trade Blvd

Raleigh, NC 27617

Complete Collection, Single and Double Doors, Outswing, Opaque

APPROVED CONFIGURATIONS

DRAWN BY: RJA DATE: 10/24/2022

AMORUSO CONSULTING ENG., LLC FBPE REGISTRATION NO. 38327

226 N NOVA RD, NO. 142 ORMOND BEACH, FL 32174

SCALE: N.T.S. DRAWING NO: DSA0011-NOA

REV: B SHEET: 17 OF 17

PRODUCT REVISED
as complying with the Florida
Building Code
NOA-No. 26-0902.10
Expiration Date 12/08/2027
By Ishag I. Chank
Miami-Dade Product Control

Robert J. Amoruso, P.E.
Florida P.E. No. 49752

ROBERT JAMES AMORUSO
LICENSE
No. 49752
STATE OF FLORIDA
PROFESSIONAL ENGINEER