MIAMI-DADE COUNTY
PRODUCT CONTROL SECTION
11805 SW 26 Street, Room 208
Miami, Florida 33175-2474
T (786) 315-2590 F (786) 315-2599
www.miamidade.gov/economy

DEPARTMENT OF REGULATORY AND ECONOMIC RESOURCES (RER)
BOARD AND CODE ADMINISTRATION DIVISION

NOTICE OF ACCEPTANCE (NOA)

Clopay Corporation
8585 Duke Boulevard
Mason, OH 45040

SCOPE: This NOA is being issued under the applicable rules and regulations governing the use of construction materials. The documentation submitted has been reviewed and accepted by Miami-Dade County RER-Product Control Section to be used in Miami Dade County and other areas where allowed by the Authority Having Jurisdiction (AHJ).

This NOA shall not be valid after the expiration date stated below. The Miami-Dade County Product Control Section (In Miami Dade County) and/or the AHJ (in areas other than Miami Dade County) reserve the right to have this product or material tested for quality assurance purposes. If this product or material fails to perform in the accepted manner, the manufacturer will incur the expense of such testing and the AHJ may immediately revoke, modify, or suspend the use of such product or material within their jurisdiction. RER reserves the right to revoke this acceptance, if it is determined by Miami-Dade County Product Control Section that this product or material fails to meet the requirements of the applicable building code.

This product is approved as described herein and has been designed to comply with the Florida Building Code, including the High Velocity Hurricane Zone.

DESCRIPTION: 2in EPS Insulated W6 DP37 Steel Sectional Garage Door up to 20ft-2in Wide w/ Optional Impact Resistant Lites

APPROVAL DOCUMENT: Drawing No. **104943**, titled "2" EPS Ins. Doors to 20'2", sheets 1 through 3 of 3, dated 01/11/16, with revision No. **06** dated 09/09/26, prepared by manufacturer, signed and sealed by James D. Wheeler, P.E., bearing the Miami-Dade County Product Control Revision stamp with the Notice of Acceptance number and expiration date by the Miami-Dade County Product Control Section.

MISSILE IMPACT RATING: Large and Small Missile Impact Resistant

LABELING: A permanent label with the manufacturer's name or logo, manufacturing address, model number, the positive and negative design pressure rating, indicate impact rated if applicable, installation instruction drawing reference number, approval number (NOA), the applicable test standards, and the statement reading 'Miami-Dade County Product Control Approved' is to be located on the door's side track, bottom angle, or inner surface of a panel.

RENEWAL of this NOA shall be considered after a renewal application has been filed and there has been no change in the applicable building code negatively affecting the performance of this product.

TERMINATION of this NOA will occur after the expiration date or if there has been a revision or change in the materials, use, and/or manufacture of the product or process. Misuse of this NOA as an endorsement of any product, for sales, advertising or any other purposes shall automatically terminate this NOA. Failure to comply with any section of this NOA shall be cause for termination and removal of NOA.

ADVERTISEMENT: The NOA number preceded by the words Miami-Dade County, Florida, and followed by the expiration date may be displayed in advertising literature. If any portion of the NOA is displayed, then it shall be done in its entirety.

INSPECTION: A copy of this entire NOA shall be provided to the user by the manufacturer or its distributors and shall be available for inspection at the job site at the request of the Building Official.

This NOA **revises and renews NOA No. 23-0928.57** and consists of this page 1 and evidence pages E-1, E-2 and E-3, as well as approval document mentioned above.

The submitted documentation was reviewed by **Manuel Perez, P.E.**

MIAMI-DADE COUNTY APPROVED

9/30/26

NOA No. 26-0910.01
Expiration Date: September 29, 2027
Approval Date: October 08, 2026

Clopay Corporation

NOTICE OF ACCEPTANCE: EVIDENCE SUBMITTED

1. EVIDENCE SUBMITTED UNDER PREVIOUS NOA's

A. DRAWINGS

1. Manufacturer's die drawings and sections.
(Submitted under NOA No. 16-0824.03)

2. Drawing No. **104943**, titled "2" EPS Ins. Doors to 20'2", sheets 1 through 3 of 3, dated 01/11/2016, with revision No. **05** dated 09/06/2023, prepared by manufacturer, signed and sealed by Mark Westerfield, P.E.
(Submitted under NOA No. 23-0928.57)

B. TESTS

1. Test reports on: 1) Uniform Static Air Pressure Test, Loading per FBC, TAS 202-94
2) Large Missile Impact Test per FBC, TAS 201-94
3) Cyclic Wind Pressure Loading per FBC, TAS 203-94
4) Forced Entry Test, per FBC 2411 3.2.1, TAS 202-94
5) Tensile Test per ASTM E8
along with marked-up drawings and installation diagram of 20'2"x 8', 27ga steel garage door Model 4300W6 with windows, prepared by American Test Lab, Inc., Test Report No. **ATLNC1214.01-15**, dated 02/05/16, signed and sealed by David W. Johnson, P.E.
(Submitted under NOA No. 16-0824.03)

2. Test report on Salt Spray per ASTM B117 of painted G40 galvanized painted and G90 panels, prepared by Fenestration Testing Laboratory, Inc., Test Report No.**7890**, dated 10/01/2014, signed by Idalmis Ortega, P.E.
(Submitted under NOA No. 16-0824.03)

C. CALCULATIONS

1. Anchor load calculations prepared by manufacturer, dated 08/11/16, signed and sealed by Mark Westerfield, P.E.
(Submitted under NOA No. 16-0824.03)

D. QUALITY ASSURANCE

1. Miami-Dade Department of Regulatory and Economic Resources (RER)

E. MATERIAL CERTIFICATIONS

1. None.

Manuel Pérez, P.E.
Product Control Examiner
NOA No. 26-0910.01
Expiration Date: September 29, 2027
Approval Date: October 08, 2026

NOTICE OF ACCEPTANCE: EVIDENCE SUBMITTED

1. EVIDENCE SUBMITTED UNDER PREVIOUS NOA's (CONTINUED)

F. STATEMENTS

1. Statement letter of conformance, complying with **FBC 7th Edition (2020)** and with **FBC 8th Edition (2023)**, dated September 15, 2023, issued by manufacturer, signed and sealed by Mark Westerfield, P.E.

2. Statement letter of no financial interest, dated September 15, 2023, issued by manufacturer, signed and sealed by Mark Westerfield, P.E.

G. OTHERS

1. Notice of Acceptance No. **21-0728.03**, issued to Clopay Corporation, for their 2in EPS W6 DP37 Steel Sectional Garage Door up to 20ft-2in Wide w/ Optional Impact Resistant Lites, approved on 09/09/21 and expiring on 09/29/26.

Manuel Pérez, P.E.
Product Control Examiner
NOA No. 26-0910.01
Expiration Date: September 29, 2027
Approval Date: October 08, 2026

NOTICE OF ACCEPTANCE: EVIDENCE SUBMITTED

2. NEW EVIDENCE SUBMITTED

A. DRAWINGS

1. Drawing No. **104943**, titled "2" EPS Ins. Doors to 20'2", sheets 1 through 3 of 3, dated 01/11/16, with revision No. **06** dated 09/09/26, prepared by manufacturer, signed and sealed by James D. Wheeler, P.E.

B. TESTS

1. None.

C. CALCULATIONS

1. None.

D. QUALITY ASSURANCE

1. Miami-Dade Department of Regulatory and Economic Resources (RER)

E. MATERIAL CERTIFICATIONS

1. None.

F. STATEMENTS

1. Statement letter of conformance, complying with **FBC 8th Edition (2023)** and **FBC 9th Edition (2026)**, dated September 23, 2026, signed and sealed by James D. Wheeler, P.E.

2. Letter from manufacturer requesting a 1-year extension to allow time to perform verification test, dated September 2, 2026, signed by Jim Wheeler, P.E., Senior Project Engineer, Clopay Building Products Corporation.

3. Testing agreement letter dated September 2, 2026, between American Test Lab, Inc. (ATL North) and Clopay Corporation, issued by American Test Lab, Inc. and signed by Keith Owen, Lab Director, ATLNC.

G. OTHERS

1. Notice of Acceptance No. **23-0928.57**, issued to Clopay Corporation, for their 2in EPS W6 DP37 Steel Sectional Garage Door up to 20ft-2in Wide w/ Optional Impact Resistant Lites, approved on 12/21/23 and expiring on 09/29/26.

2. This is a one-year approval, subjected to successful verification test, the final approval will be issued for a total of 5 years.


Manuel Pérez, P.E.
Product Control Examiner
NOA No. 26-0910.01
Expiration Date: September 29, 2027
Approval Date: October 08, 2026

The following pages in this document were submitted by the manufacturer (third party) to represent the product being approved and establish the limits of use. The pages may include technical drawings, schematics and installation details.

MODELS	27 GA SHORT	27 GA FLUSH	27 GA LONG
CLOPAY	4300, HDG	4301, HDGF	4310, HDGL
HOLMES	6200	6201	6203


SHEET: 1 OF 3

REVISIONS					
REV. NO.	ZONE:	DATE:	ECN NO.	APPVD:	DESCRIPTION
02	–	7/18/17	–	MWW	UPDATED CODE COMLIANCE STATEMENT TO ADD 6TH EDITION FBC.
03	–	2/6/20	EN2736	SH	REVISED MAX WINDOW SIZE AND TITLE BLOCK
04	–	8/25/20	–	MWW	UPDATED CODE COMPLIANCE STATEMENT TO 7TH EDITION
05	–	9/6/23	–	JDW	UPDATED CODE COMPLIANCE STATEMENT TO ADD 8TH EDITION FBC.
06	–	9/9/26	–	DGH	REVISED FOR F.B.C. 9TH EDITION

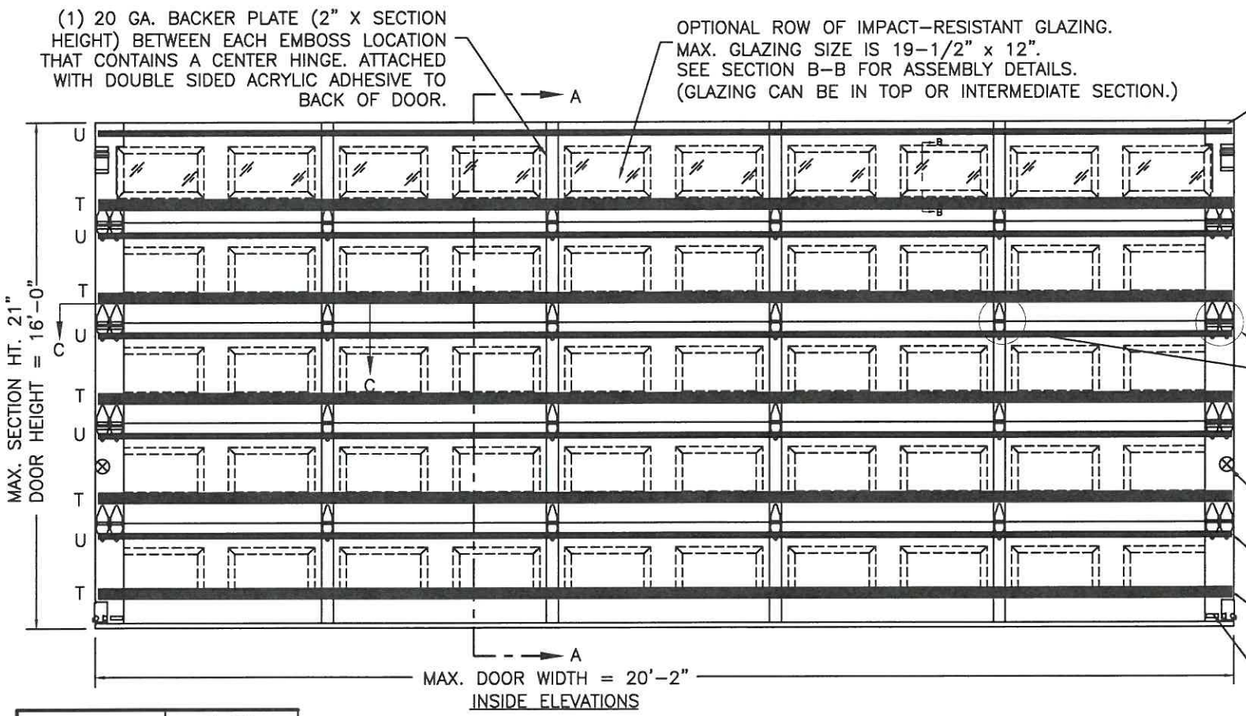


IMPACT-RESISTANT CONSTRUCTION:


SOLID DOORS (NO GLAZING) OR DOORS WITH OPTIONAL IMPACT-RESISTANT GLAZING ARE IMPACT-RESISTANT. OPTIONAL INJECTION-MOLDED POLYCARBONATE FRONT FRAME AND GLAZING IS SABIC (WAS GE) LEXAN SLX2432T, AN APPROVED CC2 PLASTIC IN ACCORDANCE WITH IBC/FBC 2606.
THE ENITRE DOOR ASSEMBLY INSTALLED IN COMPLIANCE WITH THIS SECTION MEETS THE WIND LOAD REQUIREMENTS OF THE FLORIDA BUILDING CODE AND IS LARGE- AND SMALL-MISSILE IMPACT RESISTANT.

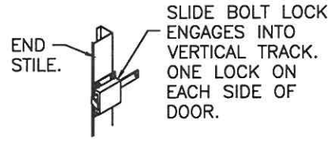

INSIDE SLIDE BOLT LOCK OPTION.

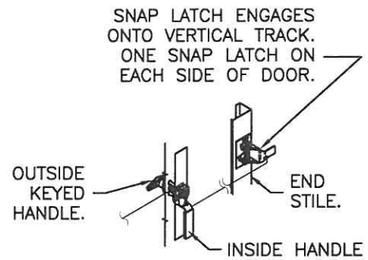


OUTSIDE KEYED LOCK WITH SNAP LATCH LOCK OPTION.

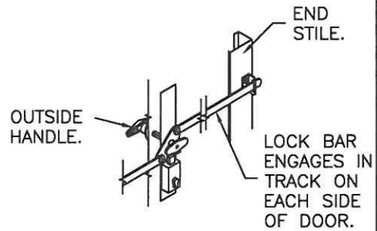

OUTSIDE KEYED LOCK WITH LOCK BAR LOCKING.

DOOR HEIGHT	# OF SECTIONS
6'0" TO 7'0"	4
7'3" TO 8'9"	5
9'0" TO 10'6"	6
10'9" TO 12'3"	7
12'6" TO 14'0"	8
14'3" TO 15'9"	9
16'0"	10
MAX SECTION HEIGHT: 21"	

SECTION B-B (IMPACT-RESISTANT GLAZING OPTION)

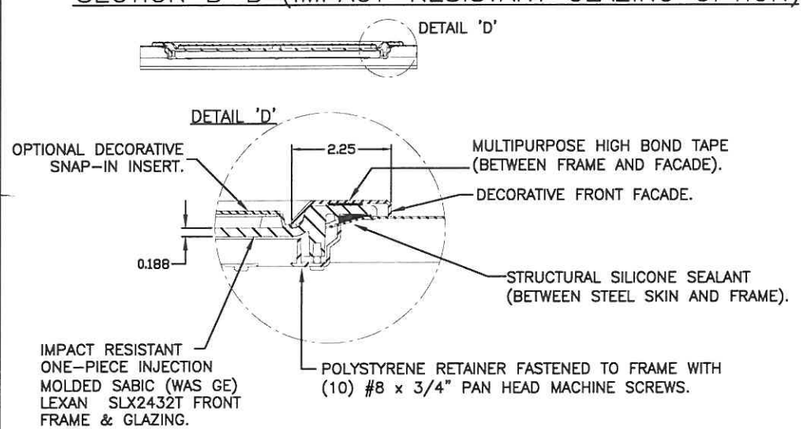

JAMES D. WHEELER LICENSE No. 91932 STATE OF FLORIDA PROFESSIONAL ENGINEER 9/23/26

DESIGN ENGINEER:
JAMES D. WHEELER, P.E.
FLORIDA P.E. #91932

THIS PRODUCT CONFORMS TO THE REQUIREMENTS OF 8TH AND 9TH EDITION OF THE FLORIDA BUILDING CODE

DESIGN LOADS: +37.0 P.S.F. & -40.0 P.S.F.

PRODUCT REVISED
As complying with the Florida Building Code
NOA-No. 26-0910.01
Expiration Date: 09/29/2027
By: Manuel Perez
Miami-Dade Product Control

Unless Stated Otherwise TOLERANCES are
.0 = ±.031
.00 = ±.015
.000 = ±.005
.0000 = ±.001
Degrees = ±1/2°
Unless Stated Otherwise DIMENSIONS ARE IN INCHES.


Clopay CORPORATION
8585 Duke Boulevard
Mason, OH 45040 USA
Tel. No. 513-770-4800
Fax No. 513-770-4853

MANUFACTURING PRODUCT CODE: DSIE-1F171			
PART NO.: N/A			
WINDLOAD RATING: W6 DP37			
DESCRIPTION: 2" EPS INS. DOORS TO 20'2" (SEE TABLE FOR MODELS)			
DRAWN BY: SH	DATE: 6/25/14	SCALE: NTS	DWG. SIZE B
CHECKED BY: MWW	DATE: 1/11/16	SHEET 1 OF 3	
DWG. NO.: 104943		VER: MD	

MODELS	27 GA SHORT	27 GA FLUSH	27 GA LONG
CLOPAY	4300, HDG	4301, HDGF	4310, HDGL
HOLMES	6200	6201	6203

SHEET: 2 OF 3

REVISIONS					
REV. NO.	ZONE:	DATE:	ECN NO.	APPVD:	DESCRIPTION
05	–	–	–	–	SEE REVISION HISTORY ON SHEET ONE.

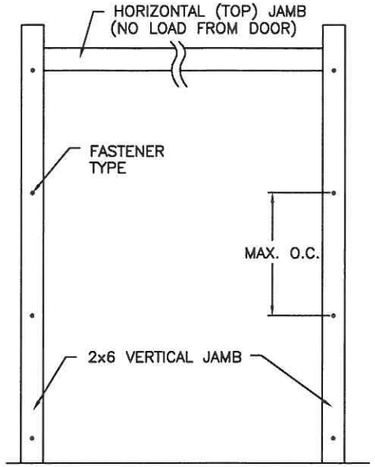

JAMB TO SUPPORTING STRUCTURE ATTACHMENT

NOTES:
1. ALL THE LOAD FROM THE DOOR IS TRANSFERRED TO THE TRACK AND THEN FROM THE TRACK TO THE 2x6 VERTICAL SYP (GRADE #2 OR BETTER) JAMBS. NO LOAD FROM THE DOOR IS TRANSFERRED TO THE HORIZONTAL (TOP) JAMB.
2. EACH VERTICAL JAMB SEES A MAXIMUM DESIGN LOAD OF +370 LB & −400 LB. PER LINEAR FOOT OF JAMB.
3. ALL JAMB FASTENERS MAY BE (BUT ARE NOT REQUIRED TO BE) COUNTERSUNK TO PROVIDE A FLUSH MOUNTING SURFACE.
4. A 1/3 STRESS INCREASE FOR WIND LOAD WAS NOT USED IN THE CALCULATION OF ALLOWABLE LOADS FOR ANCHORS AND FASTENERS FOR STEEL, CONCRETE AND MASONRY.
5. FLORIDA BUILDING CODE (FBC) ANCHOR LIMITS OF USE & COMPLIANCE REQUIREMENT FOR PRODUCT INSTALLATIONS IN SALTWATER COASTLINE AREAS: WHEN THE PRODUCT SPECIFIED HERE−IN IS TO BE INSTALLED IN AREAS WITHIN 3000 FT. OF A SALTWATER COASTLINE, ALL FRAME ANCHORS SPECIFIED IN THIS APPROVAL UPLOAD INSTALLATION INSTRUCTION THAT ANCHORS WILL BE POTENTIALLY EXPOSED TO SALT AIR SHALL MEET THE SALTWATER ENVIRONMENT CORROSION RESISTANCE REQUIREMENT OF FBC CHAPTER 17.

WOOD FRAME BUILDINGS

STUD WALLS OF DOOR OPENING SHALL BE FRAMED SOLID BY NOT LESS THAN (3) 2x6 PRESSURE TREATED SYP (GRADE #2 OR BETTER) WOOD STUDS OF A STRESS GRADE NOT LESS THAN 1200 PSI NOMINAL EXTREME FIBER STRESS IN BENDING (F_b) FOR DOORS UP TO 8'0" HIGH OR (4) 2x6 PRESSURE TREATED SYP (GRADE #2 OR BETTER) WOOD STUDS OF A STRESS GRADE NOT LESS THAN 1200 PSI NOMINAL EXTREME FIBER STRESS IN BENDING (F_b) FOR DOORS UP TO 16'0" HIGH. STUD WALLS TO BE CONTINUOUS FROM FOOTING TO TIE BEAMS.

BLOCK WALL OR CONCRETE


2x6 SYP (GRADE #2 OR BETTER) WOOD JAMB SHALL BE ANCHORED TO GROUT REINFORCED BLOCK WALL OR CONCRETE COLUMN. BLOCK WALL CELLS SHALL BE FILLED WITH CONCRETE AND REINFORCED WITH REINFORCING BARS EXTENDING INTO THE FOOTING AND INTO TIE BEAMS. ALL BARS SHALL BE CONTINUOUS FROM THE TIE BEAMS TO FOOTING PER BLOCK WALL OR CONCRETE COLUMN. BLOCK WALLS AND CONCRETE COLUMNS TO BE DESIGNED BY THE BUILDING ENGINEER OR ARCHITECT OF RECORD AND IN ACCORDANCE WITH THE FLORIDA BUILDING CODE.

2x6 JAMB TO SUPPORTING STRUCTURE ATTACHMENT


(NOT TO BE USED FOR ATTACHMENT OF TRACK ANGLE TO 2x6 VERTICAL JAMBS OR SUPPORTING STRUCTURE)

BUILDING TYPE	FASTENER TYPE	MAXIMUM ON−CENTER DISTANCE BETWEEN FASTENERS*	STEEL WASHERS REQUIRED?
HOLLOW CMU BLOCK WALL	1/4" x 1−1/4" MIN. EMBED ULTRACON CONCRETE ANCHOR	4−1/2"	1" O.D.
GROUT−FILLED CMU BLOCK	1/4" x 1−3/4" MIN. EMBED ULTRACON CONCRETE ANCHOR	7−1/4"	1" O.D.
2000 PSI MIN. CONCRETE	1/4" X 1−3/4" MIN. EMBED ULTRACON CONCRETE ANCHOR	15−1/4"	1" O.D.
2000 PSI MIN. CONCRETE	1/4" x 1−3/4" MIN. EMBED TAPCON CONCRETE ANCHOR	14−1/4"	1" O.D.
2000 PSI MIN. CONCRETE	3/8" x 1−3/4" MIN. EMBED WEJ−IT ANKR TITE SLEEVE ANCHOR	13−1/2"	INCLUDED
4000 PSI MIN. CONCRETE	3/8" x 1−3/4" MIN. EMBED WEJ−IT ANKR TITE SLEEVE ANCHOR	24"	INCLUDED
WOOD FRAME (SYP 0.55 SG)	1/2" x 3" LAG SCREW (ASTM A307, GRADE A) 1−5/8" EMBED INTO STRUCTURE	14−1/2"	1" O.D.

* FIRST (BOTTOM) ANCHOR STARTING AT NO MORE THAN HALF OF THE MAXIMUM ON−CENTER DISTANCE. HIGHEST ANCHOR INSTALLED AT LEAST AS HIGH AS THE DOOR OPENING.
CLOPAY DOES NOT SUPPLY JAMB ATTACHMENT FASTENERS.
MINIMUM DISTANCE BETWEEN CENTER OF ANCHOR AND EDGE OF CONCRETE BLOCK: 2−1/2"", EXCLUDING STUCCO THICKNESS.

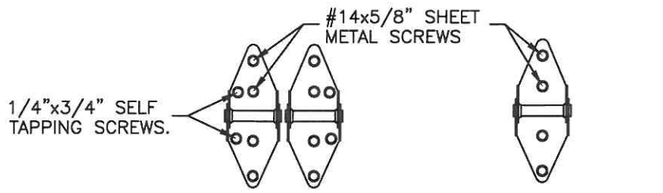

14 GA. END HINGES VIEW "B" | 14 GA. INTERMEDIATE HINGE VIEW "C"

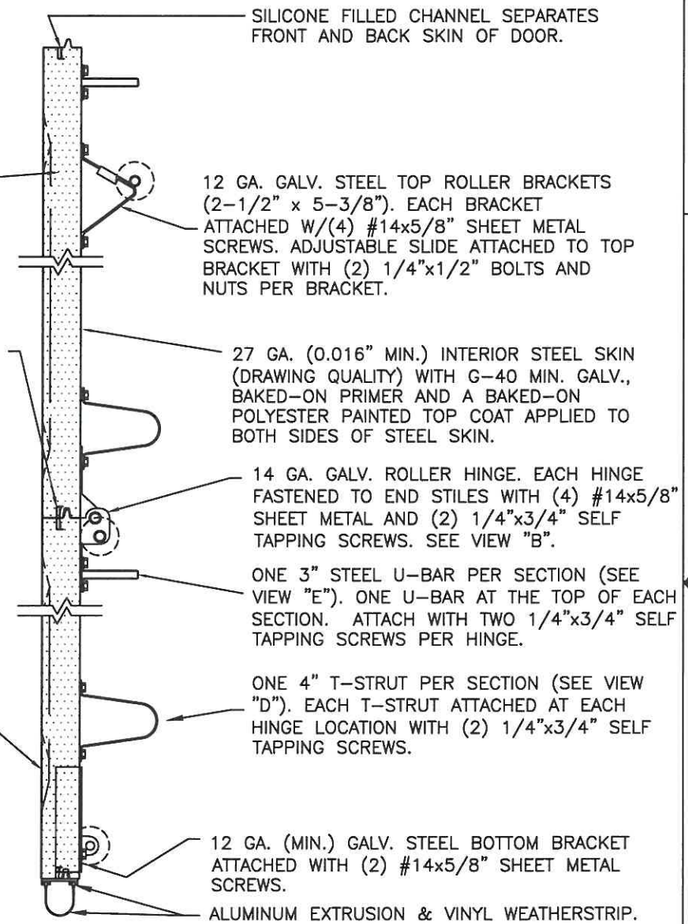

SECTION A−A (SIDE VIEW)

PRODUCT REVISED
As complying with the Florida Building Code
NOA−No. 26-0910.01
Expiration Date: 09/29/2027
By: Manuel Perez
Miami−Dade Product Control

JAMES D. WHEELER LICENSE No. 91932 STATE OF FLORIDA PROFESSIONAL ENGINEER
9/23/26

DESIGN ENGINEER:
JAMES D. WHEELER, P.E.
FLORIDA P.E. #91932

DESIGN LOADS: +37.0 P.S.F. & −40.0 P.S.F.

MANUFACTURING PRODUCT CODE: DSIE−1F171
PART NO.: N/A
WINDLOAD RATING: W6 DP37

Unless Stated Otherwise TOLERANCES are
.0 = ±.031
.00 = ±.015
.000 = ±.005
.0000 = ±.001
Degrees = ±1/2°
Unless Stated Otherwise DIMENSIONS ARE IN INCHES.

Clopay CORPORATION
8585 Duke Boulevard
Mason, OH 45040 USA
Tel. No. 513−770−4800
Fax No. 513−770−4853

DESCRIPTION: 2" EPS INS. DOORS TO 20'2" (SEE TABLE FOR MODELS)
DRAWN BY: SH | DATE: 6/25/14 | SCALE: NTS | DWG. SIZE B
CHECKED BY: MWW | DATE: 1/11/16 | SHEET 2 OF 3
DWG. NO.: 104943 | VER: MD


MODELS	27 GA SHORT	27 GA FLUSH	27 GA LONG
CLOPAY	4300, HDG	4301, HDGF	4310, HDGL
HOLMES	6200	6201	6203

SHEET: 3 OF 3

REVISIONS					
REV. NO.	ZONE:	DATE:	ECN NO.	APPVD:	DESCRIPTION
05	–	–	–	–	SEE REVISION HISTORY ON SHEET ONE.


3" TRACK CONFIGURATION (ALL SIZES).

NOTE: TRACK CONFIGURATION ABOVE THE DOOR OPENING DOES NOT AFFECT THE WIND LOAD RATING OF THIS DOOR.

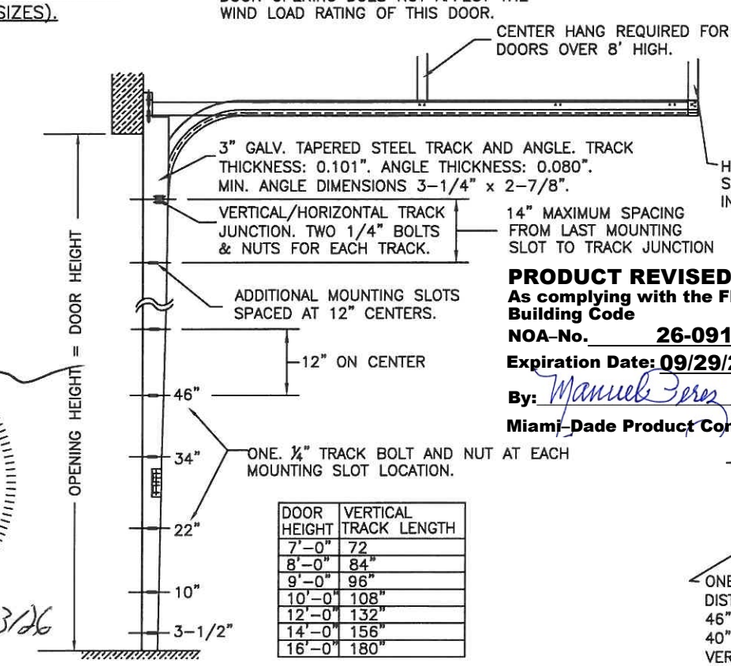


DOOR HEIGHT	VERTICAL TRACK LENGTH
7'-0"	72"
8'-0"	84"
9'-0"	96"
10'-0"	108"
12'-0"	132"
14'-0"	156"
16'-0"	180"

PRODUCT REVISED
As complying with the Florida Building Code
NOA-No. 26-0910.01
Expiration Date: 09/29/2027
By: Manuel Perez
Miami-Dade Product Control

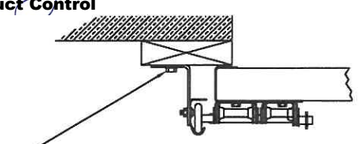

ONE 5/16" x 1-5/8" LAG SCREW SPACED AT THE SAME DISTANCES AS THE TRACK BOLTS (I.E. 3-1/2", 10", 22", 34", 46", ETC.). ADDITIONAL LAG SCREWS LOCATED AT 16", 28", & 40" FROM BOTTOM. TWO LAG SCREWS ALSO LOCATED ABOVE VERTICAL/HORIZONTAL TRACK JUNCTION.

JAMB CONFIGURATION (ALL SIZES).

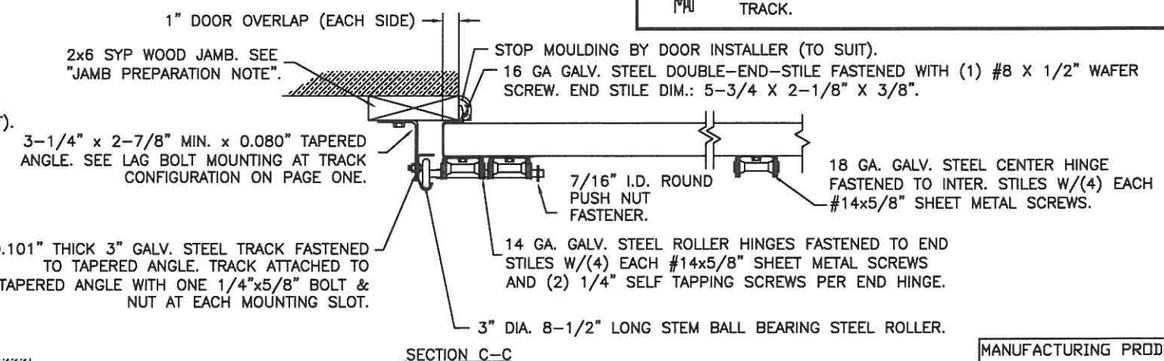

SECTION C-C

LHR BRACKET (2-1/2" x 5-3/4" x 12GA) ATTACHED WITH (2) 1/4" x 3/4" SELF TAPPING SCREWS. NOTE THAT LHR BRACKETS ARE ALSO USED WITH "DOUBLE END STILE" AS SHOWN IN ZONE B-3 SHEET 1.

DOUBLE TRACK LOW HEADROOM OPTION



DESIGN LOADS: +37.0 P.S.F. & -40.0 P.S.F.

JAMES D. WHEELER LICENSE No. 91932 STATE OF FLORIDA PROFESSIONAL ENGINEER 9/23/26

DESIGN ENGINEER:
JAMES D. WHEELER, P.E.
FLORIDA P.E. #91932

Unless Stated Otherwise TOLERANCES are .0 = ±.031, .00 = ±.015, .000 = ±.005, .0000 = ±.001, Degrees = ±1/2' Unless Stated Otherwise DIMENSIONS ARE IN INCHES.	Clopay CORPORATION 8585 Duke Boulevard Mason, OH 45040 USA Tel. No. 513-770-4800 Fax No. 513-770-4853		MANUFACTURING PRODUCT CODE DSIE-1F171
			PART NO.: N/A
			WINDLOAD RATING W6 DP37
	DESCRIPTION: 2" EPS INS. DOORS TO 20'2" (SEE TABLE FOR MODELS)		
	DRAWN BY: SH	DATE: 6/25/14	SCALE: NTS / DWG. SIZE B
	CHECKED BY: MWW	DATE: 1/11/16	SHEET 3 OF 3
	DWG. NO.: 104943		VER: MD