MIAMI-DADE COUNTY
DEPARTMENT OF REGULATORY AND ECONOMIC RESOURCES (RER)
BOARD AND CODE ADMINISTRATION DIVISION

MIAMI-DADE COUNTY
PRODUCT CONTROL SECTION
11805 SW 26 Street, Room 208
Miami, Florida 33175-2474
T (786) 315-2590 F (786) 315-2599
www.miamidade.gov/economy

NOTICE OF ACCEPTANCE (NOA)

E.S. Windows, LLC
3550 N. W. 49 Street
Miami, Fl.33142

SCOPE:

This NOA is being issued under the applicable rules and regulations governing the use of construction materials. The documentation submitted has been reviewed and accepted by Miami-Dade County RER - Product Control Section to be used in Miami Dade County and other areas where allowed by the Authority Having Jurisdiction (AHJ).

This NOA shall not be valid after the expiration date stated below. The Miami-Dade County Product Control Section (In Miami Dade County) and/or the AHJ (in areas other than Miami Dade County) reserve the right to have this product or material tested for quality assurance purposes. If this product or material fails to perform in the accepted manner, the manufacturer will incur the expense of such testing and the AHJ may immediately revoke, modify, or suspend the use of such product or material within their jurisdiction. RER reserves the right to revoke this acceptance, if it is determined by Miami-Dade County Product Control Section that this product or material fails to meet the requirements of the applicable building code.

This product is approved as described herein and has been designed to comply with the Florida Building Code, including the High Velocity Hurricane Zone.

DESCRIPTION: Series 6000 Aluminum Sliding Glass Doors(2-Tracks) w/wo Reinforcements-L.M.I.

APPROVAL DOCUMENT: Drawing No. **W11-41 Rev I** titled "Series- 6000 Alum Sliding. Glass Door (L.M.I.)", sheets 1 through 13 of 13, prepared by AL-Farooq Corporation, dated 07/22/11 and last revised on SEP 21, 2026, signed and sealed by Jalal Farooq, P.E., bearing the Miami-Dade County Product Control Revision stamp with the Notice of Acceptance number and expiration date by the Miami-Dade County Product Control Section.

Limitations:

1. See Design Pressure (DP) tables in sheets **3**, **4** and **5** with applicable reinforcing required at interlock & astragal. Also see approved configurations in sheet 2. Lower capacity of DP table or anchor capacity table sheet 6 shall control.
2. Applicable Egress requirement to be reviewed by building official.
3. Min (2) item #26 Pabose (GT345/460A) rollers per panel as specified per sheet **11** of Bill of material.

LABELING: Each unit shall bear a permanent label with the manufacturer's name or logo, **Barranquilla**, **Columbia** and series and following statement: "Miami-Dade County Product Control Approved".

RENEWAL of this NOA shall be considered after a renewal application has been filed and there has been no change in the applicable building code negatively affecting the performance of this product.

TERMINATION of this NOA will occur after the expiration date or if there has been a revision or change in the materials, use, and/or manufacture of the product or process. Misuse of this NOA as an endorsement of any product, for sales, advertising or any other purposes shall automatically terminate this NOA. Failure to comply with any section of this NOA shall be cause for termination and removal of NOA.

ADVERTISEMENT: The NOA number preceded by the words Miami-Dade County, Florida, and followed by the expiration date may be displayed in advertising literature. If any portion of the NOA is displayed, then it shall be done in its entirety.

INSPECTION: A copy of this entire NOA shall be provided to the user by the manufacturer or its distributors and shall be available for inspection at the job site at the request of the Building Official.

This NOA **revises NOA #24-0312.03** and consists of this page 1 and evidence pages E-1, E-2, E-3, E-4, E-5 and E-6, as well as approval document mentioned above.

The submitted documentation was reviewed by **Ishaq I. Chanda, P.E.** Ishaq I. Chanda

MIAMI-DADE COUNTY APPROVED

NOA No. 26-0924.17
Expiration Date: September 05, 2029
Approval Date: November 05, 2026

E.S. Windows, LLC

NOTICE OF ACCEPTANCE: EVIDENCE SUBMITTED

1. Evidence submitted under previous NOAs

A. DRAWINGS

1. Manufacturer's die drawings and sections (Submitted under file #**14-0408.01**).
2. Drawing No. **W11-41 Rev C**, titled "Series- 6000 Alum Sliding Glass Door (L.M.I.)", sheets 1 through 13 of 13, prepared by AL-Farooq Corporation, dated 07/22/11 and last revised on JUL 01, 2016, signed and sealed by Javad Ahmad, P.E.

B. TESTS (Submitted under file #**14-0408.01/#11-0825.07**)

1. Test reports on: 1) Air Infiltration Test, per FBC, TAS 202-94
   2) Uniform Static Air Pressure Test, Loading per FBC TAS 202-94
   3) Water Resistance Test, per FBC, TAS 202-94
   4) Large Missile Impact Test per FBC, TAS 201-94
   5) Cyclic Wind Pressure Loading per FBC, TAS 203-94
   6) Forced Entry Test, per FBC 2411 3.2.1, TAS 202-94

   along with marked-up drawings and installation diagram of aluminum sliding glass door, prepared by Fenestration Testing Lab, Inc., Test Report No. **FTL-6292 (**samples **A-1, B-1, C-1, D-1 & E-1)**, dated 08/15/11, signed and sealed by Marlin D. Brinson, P. E.
   (Note: This report has been revised for glazing types in sample A1 & E-1)
2. Additional roller assembly qualification test report #FTL-7651 per TAS 201, 202 & 203-94

C. CALCULATIONS

1. Anchor verification calculations and structural analysis, complying with FBC 2014 (5th Edition), prepared by Al Farooq Corporation, dated 12/23/2015, signed and sealed by Javad Ahmad, P.E.
2. Roller assembly dead load structural analysis prepared by Al-Farooq Corporation, dated 02/17/14 and last revised on 06/16/14, signed and sealed by Javad Ahmad, P.E. (Submitted under file #**14-0408.01**).
3. Glazing complies w/ ASTME-1300-02 -04 & -09

D. QUALITY ASSURANCE

1. Miami-Dade Department of Regulatory and Economic Resources (RER).

E. MATERIAL CERTIFICATIONS

1. Notice of Acceptance No. **14-0916.11** issued to **Kuraray America, Inc.** for their **"SentryGlas® (Clear and White) Glass Interlayers**", expiring on 07/04/18.

F. STATEMENTS

1. Statement letter of conformance to FBC 2014 (5th Edition) and letter of no financial interest, prepared by Al Farooq Corporation, dated 12/15/15, signed and sealed by Javad Ahmad, P.E.
2. Laboratory compliance statements, part of the above referenced test reports.
3. Distribution agreement between ES Windows-Energia Solar, SA, Colombia and ES Windows, LLC, USA, dated 10/29/10, signed by MS Carla Torrente and Andres Chomaro, respectively.
4. Two panel test E.S. Windows commitment letter dated June 29, 2016 and single roller test proposal dated June 20, 2014, both signed by A. Chamorro, General Manager.

Ishaq I. Chanda

Ishaq I. Chanda, P.E.
Product Control Unit Supervisor
NOA No. 26-0924.17
Expiration Date: September 05, 2029
Approval Date: November 05, 2026

NOTICE OF ACCEPTANCE: EVIDENCE SUBMITTED

G. OTHER

1. This NOA **revises & renews NOA#14-0408.01**, conditionally for one year, expiring 01/19/2018
2. Test proposals dated 06/30/16 & 04/15/14 approved by RER and Test proposal # **10-0506**, dated 09/23/10, approved by BCCO.

2. Evidence submitted under previous approval.

A. DRAWINGS

1. Drawing No. **W11-41** titled "Series- 6000 Alum SLD. Glass Door (L.M.I.)", sheets 1 through 13 of 13, prepared by AL-Farooq Corporation, dated 07/22/11, with revision "F" dated 03/07/18, signed and sealed by Javad Ahmad, P.E.

B. TESTS

1. Test reports on: 1) Uniform Static Air Pressure Test, Loading per FBC TAS 202-94
   2) Water Resistance Test, per FBC, TAS 202-94
   3) Large Missile Impact Test per FBC, TAS 201-94
   4) Cyclic Wind Pressure Loading per FBC, TAS 203-94
   5) Forced Entry Test, per FBC 2411 3.2.1, TAS 202-94

along with marked-up drawings and installation diagram of aluminum sliding glass door, prepared by Fenestration Testing Lab, Inc., Test Report No. **FTL-8721,** dated 03/08/17, signed and sealed by Idalmis Ortega, P. E.

C. CALCULATIONS

1. Anchor verification calculations complying with FBC2017 (6th Edition), prepared by Al Farooq Corporation, dated 01/19/2018, signed and sealed by Javad Ahmad, P.E.

D. QUALITY ASSURANCE

1. Miami Dade Department of Regulatory and Economic Resources (RER).

E. MATERIAL CERTIFICATIONS

1. Notice of Acceptance No. **17-0808.02** issued to Kuraray America, Inc. (former E.I. DuPont DeNemours & Co., Inc.) for the "**Sentry Glass ® Interlayer**", expiring on 07/04/23.

F. STATEMENTS

1. Statement letter of conformance to **FBC 6th Edition (2017)** and of no financial interest, prepared by Al-Farooq Corporation, dated 01/19/2018, signed and sealed by Javad Ahmad, P.E.

G. OTHER

1. This NOA **revises & renews NOA # 15-0430.04**, expiring 01/19/2018.

Ishaq I. Chanda

Ishaq I. Chanda, P.E.
Product Control Unit Supervisor
NOA No. 26-0924.17
Expiration Date: September 05, 2029
Approval Date: November 05, 2026

NOTICE OF ACCEPTANCE: EVIDENCE SUBMITTED

3. Evidence submitted under previous approval.

A. DRAWINGS

1. Drawing No. **W11-41 Rev G** titled "Series- 6000 Alum Sliding. Glass Door (L.M.I.)", sheets 1 through 13 of 13, prepared by AL-Farooq Corporation, dated 07/22/11 and last revised on JUL 17, 2023, signed and sealed by Jalal Farooq, P.E.

B. TESTS

1. None.

C. CALCULATIONS

1. Anchor verification calculations complying with FBC 2020 (7th Edition), prepared by Al Farooq Corporation, dated May 17, 2021, signed and sealed by Jalal Farooq, P.E.

D. QUALITY ASSURANCE

1. Miami Dade Department of Regulatory and Economic Resources (RER).

E. MATERIAL CERTIFICATIONS

1. Notice of Acceptance No. **17-0808.02** issued to Kuraray America, Inc. (former E.I. DuPont DeNemours & Co., Inc.) for the "**Sentry Glass ® Interlayer**", expiring on 07/04/23.

F. STATEMENTS

1. Statement letter of conformance to **FBC 7th Edition (2020)** and of no financial interest, prepared by Al-Farooq Corporation, dated May 17, 2021, signed and sealed by Jalal Farooq, P.E.
2. Distribution agreement between Energia Solar, S.A.-ES Windows and ES Windows, LLC, dtd 08/03/15, signed by Ms. Carla Garcia (MGR) and Andres Chamorro (Gen. MGR) respectively (original copy in various ES approved NOA(s) files.

G. OTHER

1. This NOA **revises NOA # 16-1130.03**, expiring 09/05/2024.

Ishaq I. Chanda

Ishaq I. Chanda, P.E.
Product Control Unit Supervisor
NOA No. 26-0924.17
Expiration Date: September 05, 2029
Approval Date: November 05, 2026

NOTICE OF ACCEPTANCE: EVIDENCE SUBMITTED

4. Evidence submitted under previous approval.

A. DRAWINGS

1. Drawing No. **W11-41 Rev H** titled "Series- 6000 Alum SLD. Glass Door (L.M.I.)", sheets 1 through 13 of 13, prepared by AL-Farooq Corporation, dated 07/22/11 and last revised on JUL 17, 2023, signed and sealed by Jalal Farooq, P.E.

B. TESTS

1. None.

C. CALCULATIONS

1. None.

D. QUALITY ASSURANCE

1. Miami Dade Department of Regulatory and Economic Resources (RER).

E. MATERIAL CERTIFICATIONS

1. Notice of Acceptance No. **20-0915.22** issued to **Kuraray America, Inc.** for their "**Trosifol® Ultraclear, Clear and Color PVB Glass Interlayers**" dated 11/19/20, expiring on 07/08/24.
2. Notice of Acceptance No. **22-1116.01** issued to **Kuraray America, Inc.** for their **"SentryGlas® (Clear and White) Glass Interlayers**" dated 12/15/22, expiring on 07/04/28.

F. STATEMENTS

1. Statement letter of conformance to FBC 2023 (**8th** Edition), prepared by Al Farooq Corporation, dated 07/19/23, signed and sealed by Jalal Farooq, P.E.

G. OTHER

1. This NOA **revises NOA # 21-0628.15** and updates to FBC 2023, expiring 09/05/24.
2. Distribution agreement between ES Windows, LLC (distributor) and Energia Solar, S.A, (manufacturer, dated 08/01/18, signed by MS. Carla Garcia (MGR) and Ms. Evelyn Deas (MGR) respectively (submitted under previous approvals).

Ishaq I. Chanda

Ishaq I. Chanda, P.E.
Product Control Unit Supervisor
NOA No. 26-0924.17
Expiration Date: September 05, 2029
Approval Date: November 05, 2026

NOTICE OF ACCEPTANCE: EVIDENCE SUBMITTED

5. Evidence submitted under previous approval

A. DRAWINGS

1. Drawing No. **W11-41 Rev H** titled "Series- 6000 Alum SLD. Glass Door (L.M.I.)", sheets 1 through 13 of 13, prepared by AL-Farooq Corporation, dated 07/22/11 and last revised on JUL 17, 2023, signed and sealed by Jalal Farooq, P.E.

B. TESTS

1. None.

C. CALCULATIONS

1. None.

D. QUALITY ASSURANCE

1. Miami Dade Department of Regulatory and Economic Resources (RER).

E. MATERIAL CERTIFICATIONS

1. Notice of Acceptance No. **20-0915.22** issued to **Kuraray America, Inc.** for their "**Trosifol® Ultraclear, Clear and Color PVB Glass Interlayers**" dated 11/19/20, expiring on 07/08/24.
2. Notice of Acceptance No. **22-1116.01** issued to **Kuraray America, Inc.** for their **"SentryGlas® (Clear and White) Glass Interlayers**", expiring on 07/04/28.

F. STATEMENTS

1. Statement letter of conformance to FBC 2023 (**8th** Edition), prepared by Al Farooq Corporation, dated 03/07/24, signed and sealed by Jalal Farooq, P.E
2. Statement letter of conformance to FBC 2023 (**8th** Edition), prepared by Al Farooq Corporation, dated 07/19/23, signed and sealed by Jalal Farooq, P.E. (submitted under previous approvals)

G. OTHER

1. This NOA **renews NOA # 23-0724.15** and updates to FBC 2023, expiring 09/05/29.
2. Distribution agreement between ES Windows, LLC (distributor) and Energia Solar, S.A, (manufacturer, dated 08/01/18, signed by MS. Carla Garcia (MGR) and Ms. Evelyn Deas (MGR) respectively (submitted under previous approvals).

Ishaq I. Chanda

Ishaq I. Chanda, P.E.
Product Control Unit Supervisor
NOA No. 26-0924.17
Expiration Date: September 05, 2029
Approval Date: November 05, 2026

NOTICE OF ACCEPTANCE: EVIDENCE SUBMITTED

6. New Evidence submitted

A. DRAWINGS

1. Drawing No. **W11-41 Rev I** titled "Series- 6000 Alum SLD. Glass Door (L.M.I.)", sheets 1 through 13 of 13, prepared by AL-Farooq Corporation, dated 07/22/11 and last revised on SEP 21, 2026, signed and sealed by Jalal Farooq, P.E.

B. TESTS

1. None.

C. CALCULATIONS

1. None.

D. QUALITY ASSURANCE

1. Miami Dade Department of Regulatory and Economic Resources (RER).

E. MATERIAL CERTIFICATIONS

1. Notice of Acceptance No. **26-0625.02** issued to **Kuraray America, Inc.** for their "**Trosifol® Ultraclear, Clear and Color PVB Glass Interlayers**", expiring on 07/04/28.
2. Notice of Acceptance No. **22-1116.01** issued to **Kuraray America, Inc.** for their **"SentryGlas® (Clear and White) Glass Interlayers**", expiring on 07/04/28.

F. STATEMENTS

1. Statement letter of conformance to FBC 2026 (**9th** Edition) and FBC 2023 (**8th** Edition), prepared by Al Farooq Corporation, dated 09/21/26, signed and sealed by Jalal Farooq, P.E

G. OTHER

1. This NOA **revises NOA # 24-0312.03** and updates to FBC 2026, expiring 09/05/29.
2. Distribution agreement between ES Windows, LLC (distributor) and Energia Solar, S.A, (manufacturer, dated 08/01/18, signed by MS. Carla Garcia (MGR) and Ms. Evelyn Deas (MGR) respectively (submitted under previous approvals).

Ishaq I. Chanda

Ishaq I. Chanda, P.E.
Product Control Unit Supervisor
NOA No. 26-0924.17
Expiration Date: September 05, 2029
Approval Date: November 05, 2026

The following pages in this document were submitted by the manufacturer (third party) to represent the product being approved and establish the limits of use. The pages may include technical drawings, schematics and installation details.

FASTENERS AND CONNECTORS (AS APPLICABLE) SHOWN IN THIS APPROVAL MAY NOT MEET CORROSION RESISTANCE REQUIREMENTS FOR COASTAL OR SALT WATER EXPOSURE ZONES. COMPLIANCE WITH THESE CONDITIONS TO BE CHECKED PER FBC 1711.

DAYLITE OPENINGS:
D.L.O. HEIGHT = PANEL HEIGHT – 7.000"
D.L.O. WIDTH = PANEL WIDTH – 6.937"
PANEL HEIGHT = FRAME HEIGHT – 1.375"

SERIES–6000 ALUMINUM SLIDING GLASS DOOR

SEE SHEETS 3 THRU 5 FOR DESIGN LOAD CAPACITY OF DESIRED GLASS SIZE AND REQUIRED REINFORCING.

USING CHART ON SHEET 6 SELECT ANCHOR OPTION WITH DESIGN RATING MORE THAN DESIGN LOADS REQUIRED.

LOWER DESIGN PRESSURES FROM GLASS OR ANCHOR CHARTS WILL APPLY TO ENTIRE SYSTEM.

THIS PRODUCT HAS BEEN DESIGNED AND TESTED TO COMPLY WITH THE REQUIREMENTS OF THE 2023 (8TH EDITION)/2026 (9TH EDITION) FLORIDA BUILDING CODE INCLUDING HIGH VELOCITY HURRICANE ZONE (HVHZ).

1BY OR 2BY WOOD BUCKS & BUCK FASTENERS BY OTHERS, MUST BE DESIGNED AND INSTALLED ADEQUATELY TO TRANSFER APPLIED PRODUCT LOADS TO THE BUILDING STRUCTURE.

ANCHORS SHALL BE CORROSION RESISTANT, SPACED AS SHOWN ON DETAILS AND INSTALLED PER MANUF'S INSTRUCTIONS. SPECIFIED EMBEDMENT TO BASE MATERIAL SHALL BE BEYOND WALL DRESSING OR STUCCO.


A LOAD DURATION INCREASE IS USED IN DESIGN OF ANCHORS INTO WOOD ONLY.

ALL SHIMS TO BE LOAD–BEARING, (HIGH DENSITY PLASTIC/COMPOSITE, METAL OR OTHER RIGID MATERIALS).

MATERIALS INCLUDING BUT NOT LIMITED TO STEEL/METAL SCREWS, THAT COME INTO CONTACT WITH OTHER DISSIMILAR MATERIALS SHALL MEET THE REQUIREMENTS OF THE 2023/2026 FLORIDA BLDG. CODE & ADOPTED STANDARDS.

THIS PRODUCT APPROVAL IS GENERIC AND DOES NOT PROVIDE INFORMATION FOR A SITE SPECIFIC PROJECT, i.e. LIFE SAFETY OF THIS PRODUCT, ADEQUACY OF STRUCTURE RECEIVING THIS PRODUCT AND SEALING AROUND OPENING FOR WATER INFILTRATION RESISTANCE ETC.
CONDITIONS NOT SHOWN IN THIS DRAWING ARE TO BE ANALYZED SEPARATELY, AND TO BE REVIEWED BY BUILDING OFFICIAL.

DESIGN LOADS SHOWN ARE BASED ON 'ALLOWABLE STRESS DESIGN (ASD)'.

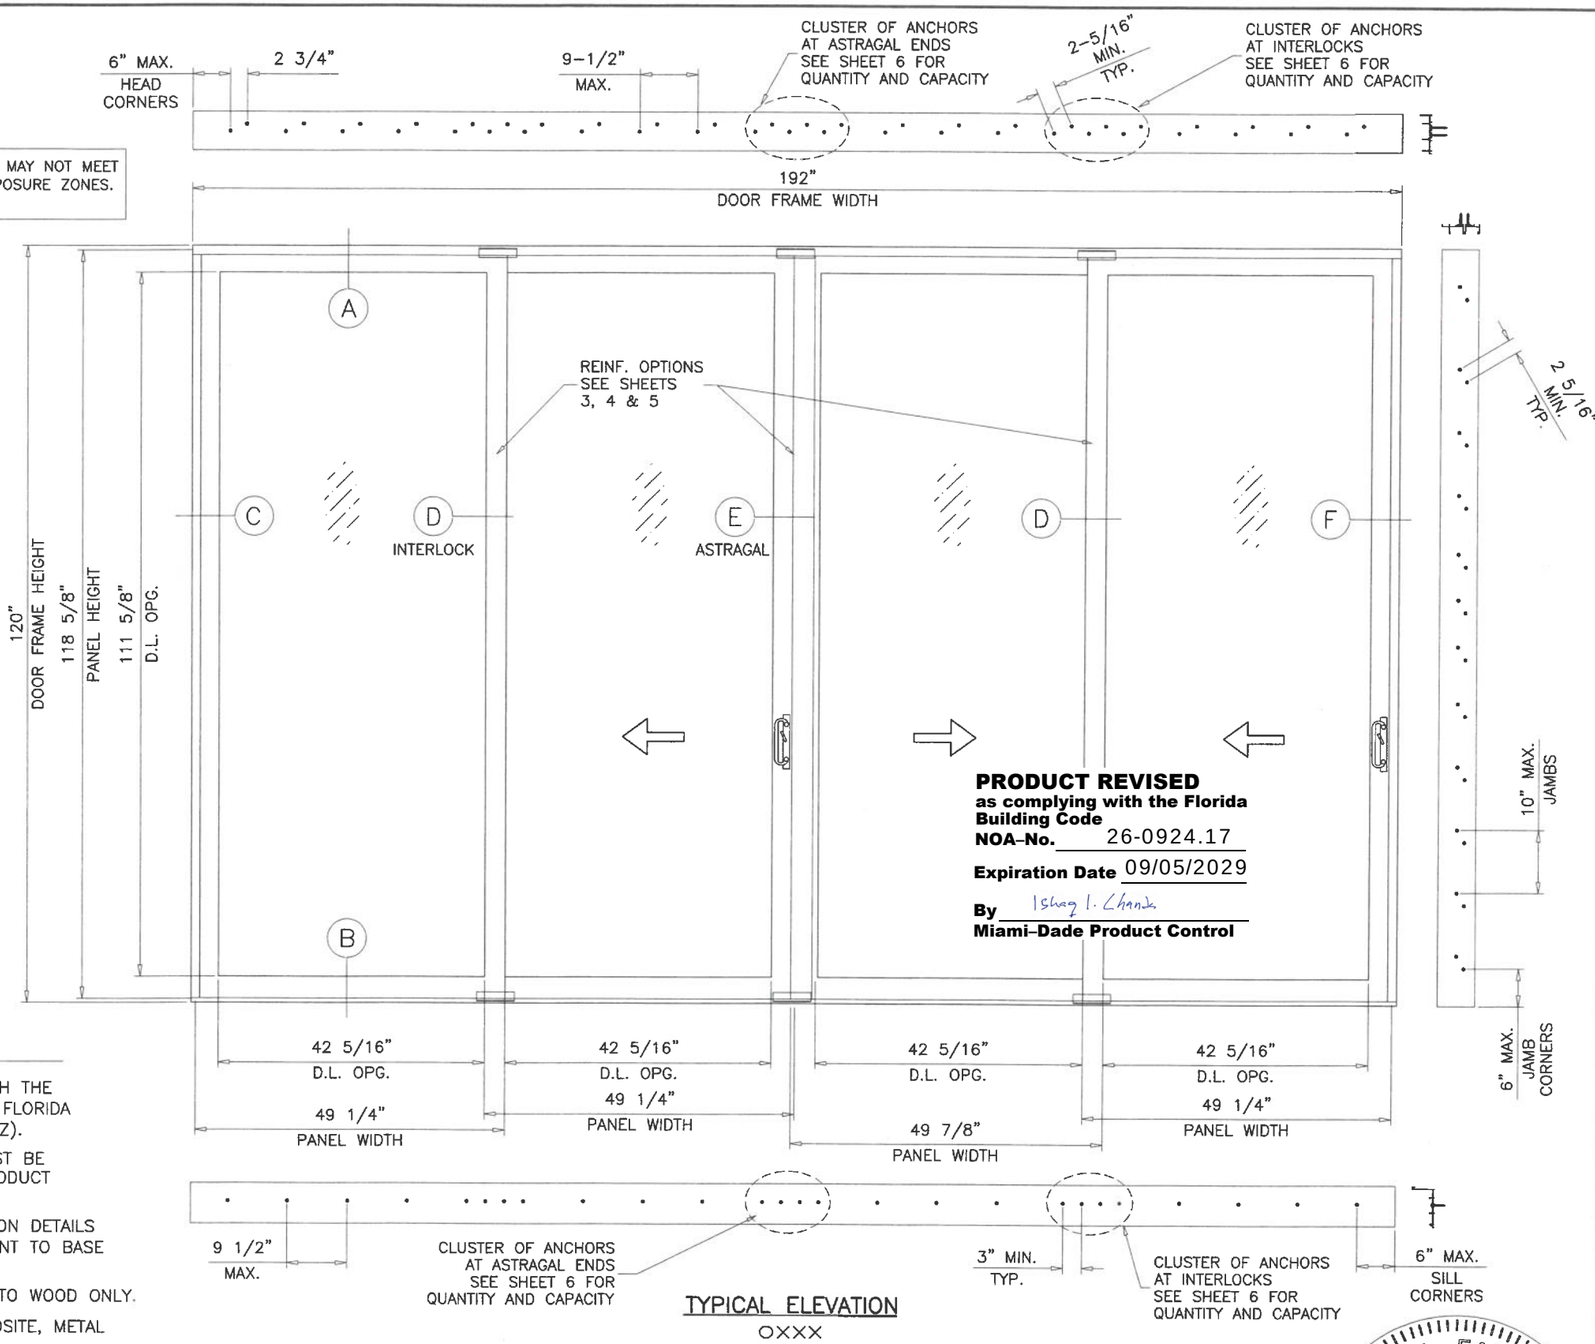

TYPICAL ELEVATION
OXXX

PRODUCT REVISED
as complying with the Florida Building Code
NOA–No. 26-0924.17
Expiration Date 09/05/2029
By Ishaq I. Chanda
Miami–Dade Product Control

THESE DOORS ARE RATED FOR LARGE & SMALL MISSILE IMPACT. SHUTTERS ARE NOT REQUIRED.

VERIFY COMPLIANCE WITH EGRESS LIMITATIONS WHERE REQUIRED.

SEP 2 1 2026

JALAL FAROOQ LICENSE No. 81223 STATE OF FLORIDA PROFESSIONAL ENGINEER

AL-FAROOQ CORPORATION
ENGINEERS & PRODUCT DEVELOPMENT
9360 SUNSET DRIVE, SUITE 220
MIAMI, FLORIDA 33173 (C.A.N. 3538)
TEL. (305) 264-8100 FAX. (305) 262-6978
COMP–ANL\W11–41ES

SERIES–6000 ALUM SLIDING GLASS DOOR (L.M.I.)


E.S. WINDOWS, LLC
3550 N.W. 49 STREET
MIAMI, FL. 33142
TEL. (305) 638–5158 FAX. (305) 638–5151

revisions:			
no	date	by	description
E	01.15.18		3 TRACK OPTION ADDED
F	03.07.18		REV. PER RER COMMENTS
G	06.21.21		UPDATED TO 2020 FBC
H	07.14.23		UPDATED TO 2023 FBC
I	09.15.26		UPDATED TO 2026 FBC


date: 07–22–11
scale: 1/2"=1'–0"
dr. by: TARIQ
chk. by:

drawing no.
W11–41


sheet 1 of 13

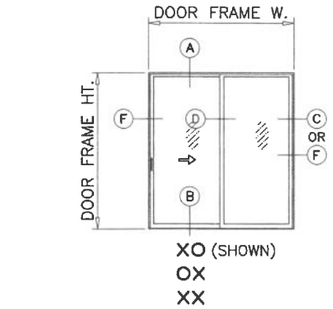


XO (SHOWN)
OX
XX

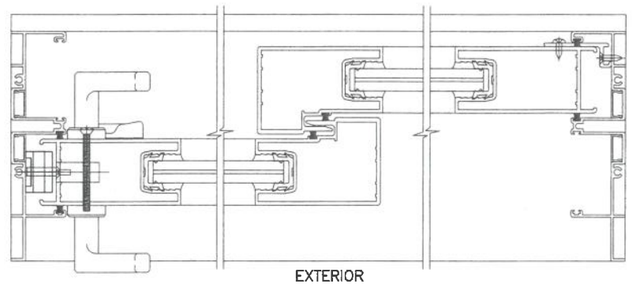


EXTERIOR

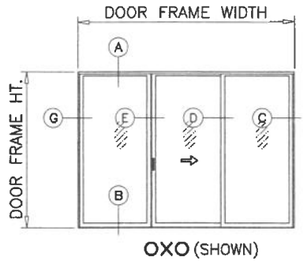


OXO (SHOWN)

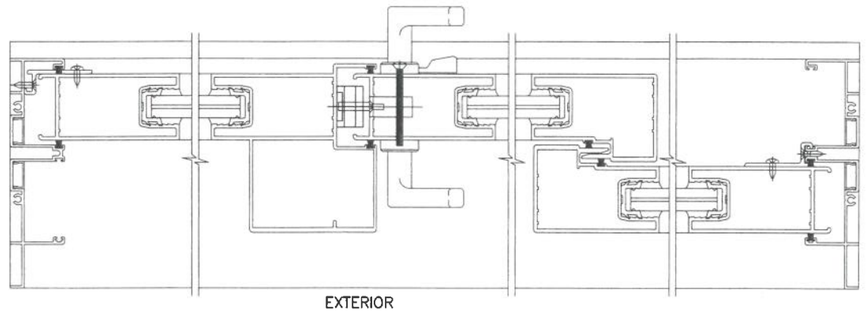


EXTERIOR

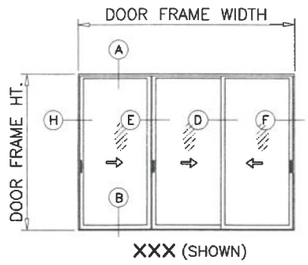


XXX (SHOWN)

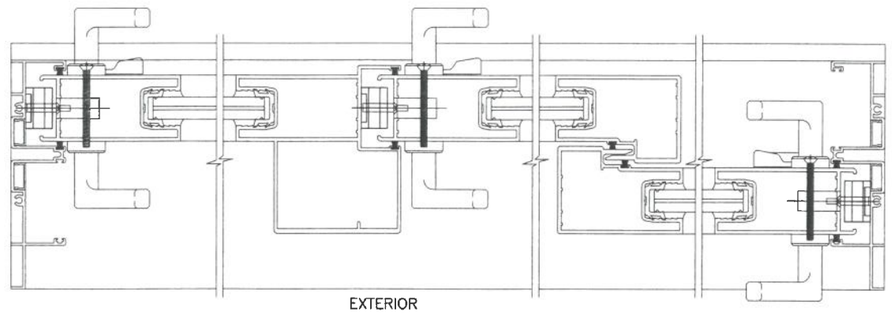

EXTERIOR

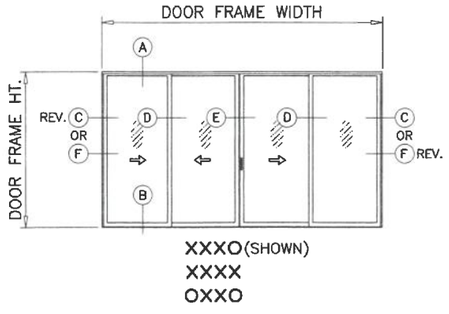

XXXO(SHOWN)
XXXX
OXXO

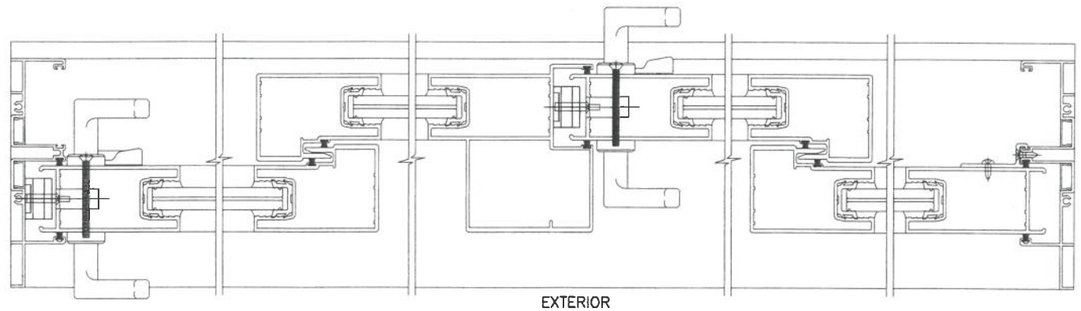

EXTERIOR

APPROVED CONFIGURATIONS

MAX. OVERALL DOOR FRAME AREA NOT TO EXCEED 160 SQ. FT.

NOTE:
CONFIGURATIONS SHOWN FOR ILLUSTRATION PURPOSE
SEE APPLICABLE DESIGN PRESSURE & SIZE IN
SHEETS 3 THRU 5 AND ANCHOR INSTALLATION IN SHEET 6.

PRODUCT REVISED
as complying with the Florida Building Code
NOA-No. 26-0924.17
Expiration Date 09/05/2029
By Ishaq I. Chanda
Miami-Dade Product Control

SEP 2 1 2026

JALAL FAROOQ LICENSE No. 81223 STATE OF FLORIDA PROFESSIONAL ENGINEER

AL-FAROOQ CORPORATION
ENGINEERS & PRODUCT DEVELOPMENT
9360 SUNSET DRIVE, SUITE 220
MIAMI, FLORIDA 33173 (C.A.N. 3538)
TEL. (305) 264-8100 FAX. (305) 262-6978

COMP-ANL\W11-41ES

SERIES-6000 ALUM SLIDING GLASS DOOR (L.M.I.)


E.S. WINDOWS, LLC
3550 N.W. 49 STREET
MIAMI, FL. 33142
TEL. (305) 638-5158 FAX. (305) 638-5151

revisions:

no	date	by	description
E	01.15.18		3 TRACK OPTION ADDED
F	03.07.18		REV. PER RER COMMENTS
G	06.21.21		EDITORIAL CHANGES
H	07.14.23		NO CHANGE THIS SHEET
i	09.15.26		NO CHANGE THIS SHEET

date: 07-22-11
scale: -
dr. by: TARIQ
chk. by:

drawing no. W11-41

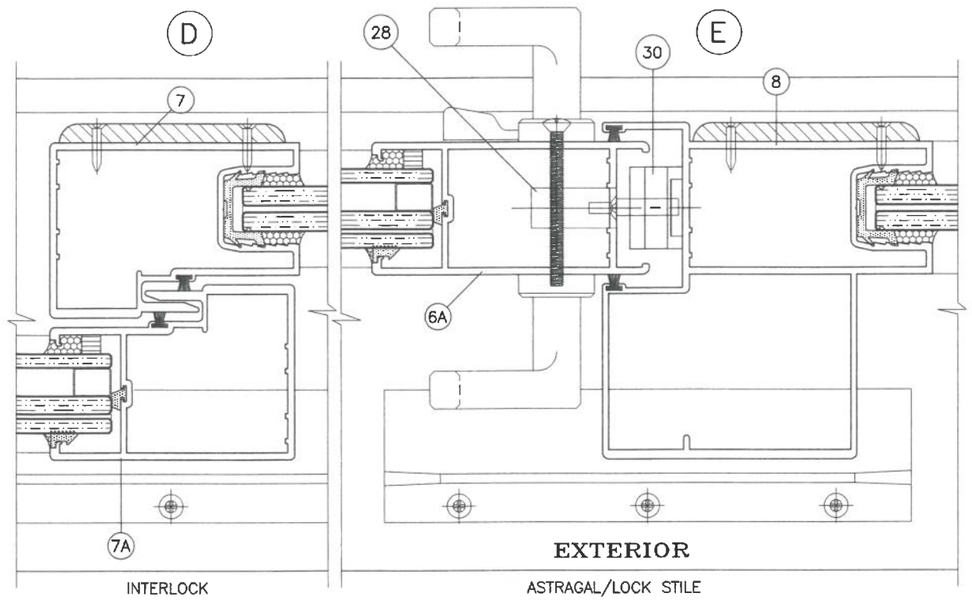


OPTION #1
WITHOUT REINFORCING


PRODUCT REVISED
as complying with the Florida Building Code
NOA-No. 26-0924.17
Expiration Date 09/05/2029
By Ishaq I. Chanda
Miami-Dade Product Control

DESIGN LOAD CAPACITY – PSF WITHOUT REINFORCING					
PANEL WIDTH NOMINAL INCHES	DOOR FRAME HEIGHT INCHES	GLASS TYPE 'A'		GLASS TYPE 'B' & 'B' REVERSE	
		EXT.(+)	INT.(–)	EXT.(+)	INT.(–)
30	82	75.0	75.0	75.0	75.0
36		75.0	75.0	75.0	75.0
42		75.0	75.0	75.0	75.0
44		75.0	75.0	75.0	75.0
48		75.0	75.0	75.0	75.0
53		67.9	67.9	67.9	67.9
60		60.0	60.0	60.0	60.0
30	96	75.0	75.0	75.0	75.0
36		75.0	75.0	75.0	75.0
42		75.0	75.0	75.0	75.0
44		75.0	75.0	75.0	75.0
48		75.0	75.0	75.0	75.0
53		67.9	67.9	67.9	67.9
30	102	75.0	75.0	75.0	75.0
36		75.0	75.0	75.0	75.0
42		75.0	75.0	75.0	75.0
44		75.0	75.0	75.0	75.0
48		75.0	75.0	75.0	75.0
50		75.0	75.0	75.0	75.0
30	108	75.0	75.0	75.0	75.0
36		75.0	75.0	75.0	75.0
42		75.0	75.0	75.0	75.0
44		75.0	75.0	75.0	75.0
48		75.0	75.0	75.0	75.0


NOTE:
GLASS CAPACITIES ON THIS SHEET ARE BASED ON ASTM E1300–16 (3 SEC. GUSTS) AND FLORIDA BUILDING COMMISSION DECLARATORY STATEMENT DCA05–DEC–219

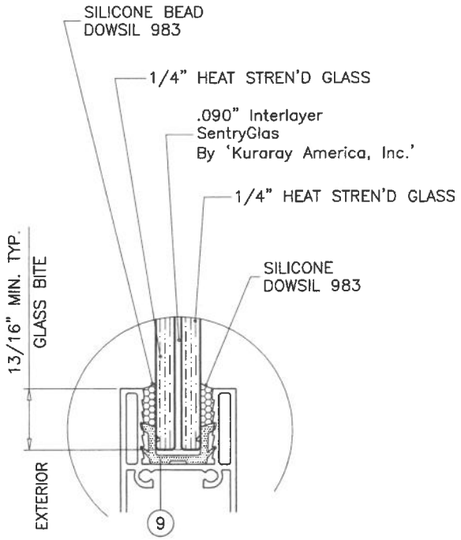

GLASS TYPE 'A'
9/16" OVERALL LAM. GLASS

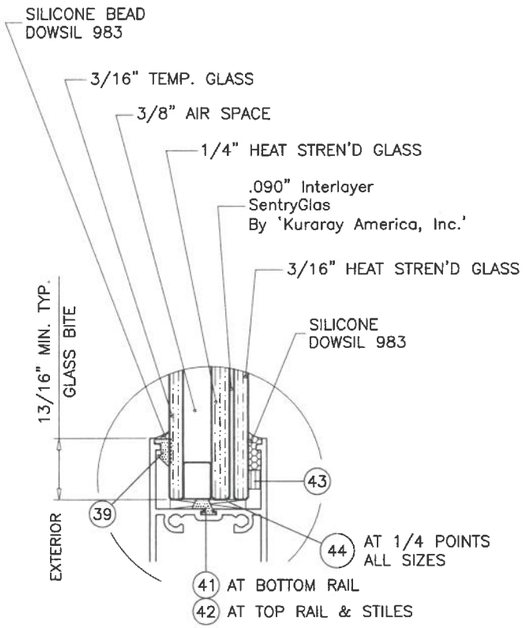

GLASS TYPE 'B'
1" OVERALL INSUL. LAM. GLASS

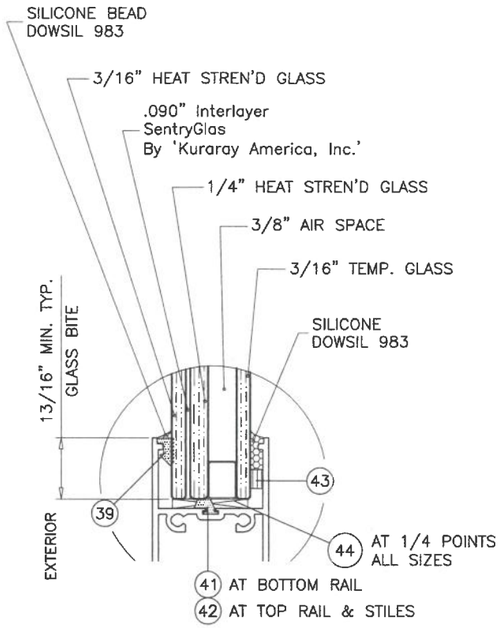

GLASS TYPE 'B' (REVERSE)
1" OVERALL INSUL. LAM. GLASS

GLAZING OPTIONS

3/8" AIR SPACE CONSISTING OF:
SPACER:
'HELIMA' LOW PROFILE ALUMINUM SPACER
BY 'LINGERMANN GMBH'
AROUND THE PERIMETER OF THE GLASS.
PERIMETER SEALANT:
SILICONE
DOWSIL 791
GE 2000

SEP 2 1 2026

JALAL FAROOQ LICENSE No. 81223 STATE OF FLORIDA PROFESSIONAL ENGINEER

afc
AL-FAROOQ CORPORATION
ENGINEERS & PRODUCT DEVELOPMENT
9360 SUNSET DRIVE, SUITE 220
MIAMI, FLORIDA 33173 (C.A.N. 3538)
TEL. (305) 264-8100 FAX. (305) 262-6978

COMP-ANL\W11-41ES

SERIES-6000 ALUM SLIDING GLASS DOOR (L.M.I.)

E.S. WINDOWS, LLC
3550 N.W. 49 STREET
MIAMI, FL. 33142
TEL. (305) 638-5151 FAX. (305) 638-5158


revisions:

no	date	by	description
E	01.15.18		3 TRACK OPTION ADDED
F	03.07.18		REV. PER RER COMMENTS
G	06.21.21		EDITORIAL CHANGES
H	07.14.23		NO CHANGE THIS SHEET
I	09.15.26		UPDATED TO 2026 FBC

date: 07-22-11
scale: 1/2" = 1"
dr. by: TARIQ
chk. by:

drawing no.
W11-41

sheet 3 of 13

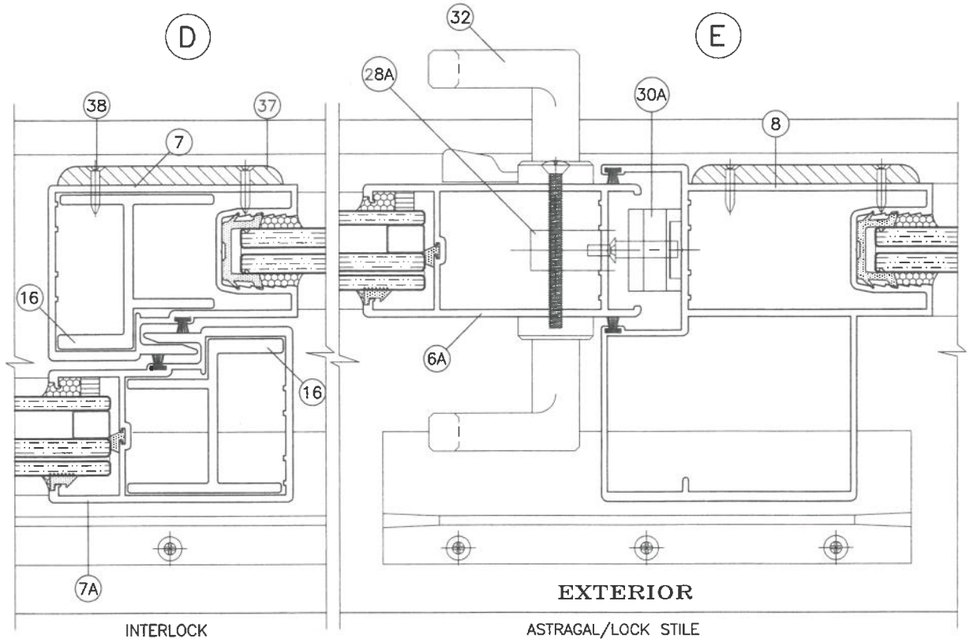

OPTION #2

ALUMINUM REINFORCING AT INTERLOCK

PRODUCT REVISED
as complying with the Florida Building Code
NOA-No. 26-0924.17
Expiration Date 09/05/2029
By Ishaq I. Chanda
Miami-Dade Product Control

NOTE:
GLASS CAPACITIES ON THIS SHEET ARE BASED ON ASTM E1300-16 (3 SEC. GUSTS) AND FLORIDA BUILDING COMMISSION DECLARATORY STATEMENT DCA05-DEC-219

SEP 2 1 2026

JALAL FAROOQ LICENSE No: 81223 STATE OF FLORIDA PROFESSIONAL ENGINEER

DESIGN LOAD CAPACITY - PSF
REINFORCING AT INTERLOCK

PANEL WIDTH NOMINAL INCHES	DOOR FRAME HEIGHT INCHES	GLASS TYPE 'A' EXT. (+)	GLASS TYPE 'A' INT. (-)	GLASS TYPE 'B' EXT. (+)	GLASS TYPE 'B' INT. (-)	GLASS TYPE 'B' REVERSE EXT. (+)	GLASS TYPE 'B' REVERSE INT. (-)
36	82	85.0	145.0	85.0	145.0	85.0	110.0
40		85.0	145.0	85.0	145.0	85.0	110.0
44		85.0	145.0	85.0	145.0	85.0	110.0
48		85.0	145.0	85.0	145.0	85.0	110.0
50		81.6	139.2	81.6	139.2	81.6	105.6
53		77.0	131.3	77.0	131.3	77.0	99.6
56		72.9	124.3	72.9	124.3	72.9	94.3
60		68.0	116.0	68.0	116.0	68.0	88.0
36	96	85.0	145.0	85.0	145.0	85.0	110.0
40		85.0	145.0	85.0	145.0	85.0	110.0
44		85.0	145.0	85.0	145.0	85.0	110.0
48		85.0	145.0	85.0	145.0	85.0	110.0
50		81.6	139.2	81.6	139.2	81.6	105.6
53		77.0	131.3	77.0	131.3	77.0	99.6
56		72.9	94.3	72.9	94.3	72.9	94.3
60		68.0	88.0	68.0	88.0	68.0	88.0
36	102	85.0	145.0	85.0	145.0	85.0	110.0
40		85.0	145.0	85.0	145.0	85.0	110.0
44		85.0	145.0	85.0	145.0	85.0	110.0
48		85.0	145.0	85.0	145.0	85.0	110.0
50		81.6	139.2	81.6	139.2	81.6	105.6
53		77.0	99.6	77.0	99.6	77.0	99.6
56		72.9	94.3	72.9	94.3	72.9	94.3
36	108	85.0	145.0	85.0	145.0	85.0	110.0
40		85.0	145.0	85.0	145.0	85.0	110.0
44		85.0	145.0	85.0	145.0	85.0	110.0
48		85.0	145.0	85.0	140.6	85.0	110.0
50		81.6	105.6	81.6	105.6	81.6	105.6
53		77.0	99.6	77.0	99.6	77.0	99.6
36	114	85.0	110.0	85.0	110.0	85.0	110.0
40		85.0	110.0	85.0	110.0	85.0	110.0
44		85.0	110.0	85.0	110.0	85.0	110.0
48		85.0	110.0	85.0	110.0	85.0	110.0
50		81.6	105.6	81.6	105.6	81.6	105.6
36	120	85.0	110.0	85.0	110.0	85.0	110.0
40		85.0	110.0	85.0	110.0	85.0	110.0
44		85.0	110.0	85.0	110.0	85.0	110.0
48		85.0	110.0	85.0	110.0	85.0	110.0

afc
AL-FAROOQ CORPORATION
ENGINEERS & PRODUCT DEVELOPMENT
9360 SUNSET DRIVE, SUITE 220
MIAMI, FLORIDA 33173 (C.A.N. 3538)
TEL. (305) 264-8100 FAX. (305) 262-6978
COMP-ANL\W11-41ES

SERIES-6000 ALUM SLIDING GLASS DOOR (L.M.I.)


E.S. WINDOWS, LLC
3550 N.W. 49 STREET
MIAMI, FL. 33142
TEL. (305) 638-5158 FAX. (305) 638-5151

revisions:			
no	date	by	description
E	01.15.18		3 TRACK OPTION ADDED
F	03.07.18		REV. PER RER COMMENTS
G	06.21.21		EDITORIAL CHANGES
H	07.14.23		NO CHANGE THIS SHEET
I	09.15.26		UPDATED TO 2026 FBC

date: 07-22-11
scale: 1/2" = 1"
dr. by: TARIQ
chk. by:

drawing no. W11-41

sheet 4 of 13

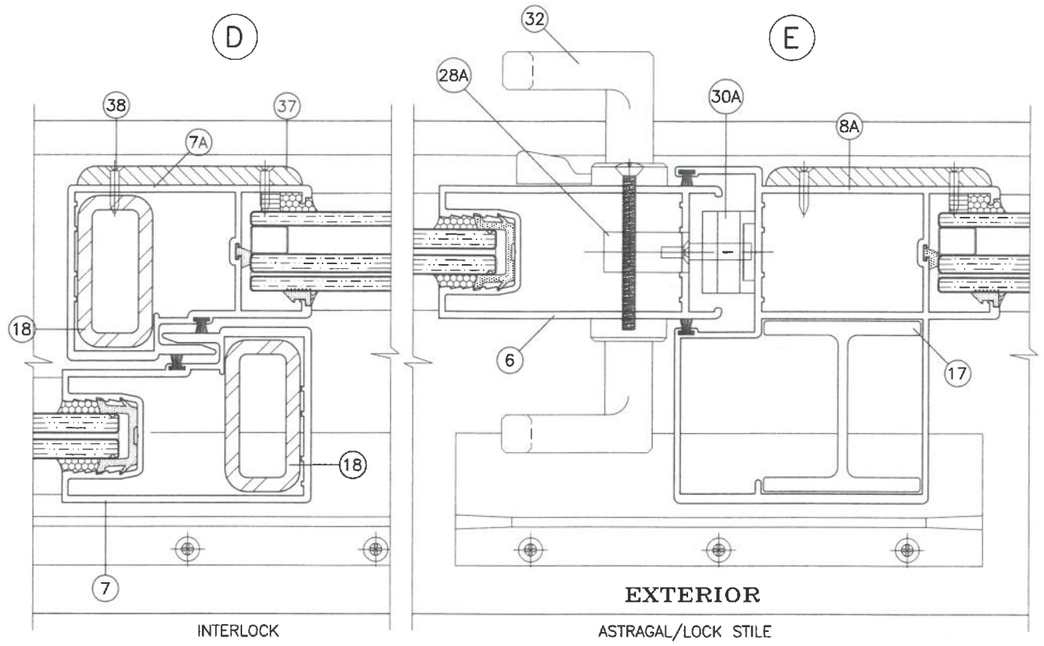

OPTION #3

STEEL REINFORCING AT INTERLOCK
ALUMINUM REINFORCING AT ASTRAGAL

PRODUCT REVISED
as complying with the Florida Building Code
NOA-No. 26-0924.17
Expiration Date 09/05/2029
By Ishaq I. Chanda
Miami-Dade Product Control

NOTE:
GLASS CAPACITIES ON THIS SHEET ARE BASED ON ASTM E1300-16 (3 SEC. GUSTS) AND FLORIDA BUILDING COMMISSION DECLARATORY STATEMENT DCA05-DEC-219

SEP 2 1 2026

JALAL FAROOQ LICENSE No. 81223 STATE OF FLORIDA PROFESSIONAL ENGINEER

DESIGN LOAD CAPACITY - PSF
REINFORCING AT INTERLOCK & ASTRAGAL

PANEL WIDTH NOMINAL INCHES	DOOR FRAME HEIGHT INCHES	GLASS TYPE 'A'		GLASS TYPE 'B'		GLASS TYPE 'B' REVERSE	
		EXT. (+)	INT. (-)	EXT. (+)	INT. (-)	EXT. (+)	INT. (-)
36	82	85.0	130.0	85.0	130.0	85.0	110.0
40		85.0	130.0	85.0	130.0	85.0	110.0
44		85.0	130.0	85.0	130.0	85.0	110.0
48		85.0	130.0	85.0	130.0	85.0	110.0
50		81.6	124.8	81.6	124.8	81.6	105.6
53		77.0	117.7	77.0	117.7	77.0	99.6
56		72.9	111.4	72.9	111.4	72.9	94.3
60		68.0	104.0	68.0	104.0	68.0	88.0
36	96	85.0	130.0	85.0	130.0	85.0	110.0
40		85.0	130.0	85.0	130.0	85.0	110.0
44		85.0	130.0	85.0	130.0	85.0	110.0
48		85.0	130.0	85.0	130.0	85.0	110.0
50		81.6	124.8	81.6	124.8	81.6	105.6
53		77.0	117.7	77.0	117.7	77.0	99.6
56		72.9	111.4	72.9	111.4	72.9	94.3
60		68.0	104.0	68.0	104.0	68.0	88.0
36	102	85.0	130.0	85.0	130.0	85.0	110.0
40		85.0	130.0	85.0	130.0	85.0	110.0
44		85.0	130.0	85.0	130.0	85.0	110.0
48		85.0	130.0	85.0	130.0	85.0	110.0
50		81.6	124.8	81.6	124.8	81.6	105.6
53		77.0	117.7	77.0	117.7	77.0	99.6
56		72.9	111.4	72.9	111.4	72.9	94.3
36	108	85.0	130.0	85.0	130.0	85.0	110.0
40		85.0	130.0	85.0	130.0	85.0	110.0
44		85.0	130.0	85.0	130.0	85.0	110.0
48		85.0	125.7	85.0	125.7	85.0	110.0
50		81.6	124.8	81.6	124.8	81.6	105.6
53		77.0	117.7	77.0	117.7	77.0	99.6
36	114	85.0	130.0	85.0	130.0	85.0	110.0
40		85.0	130.0	85.0	130.0	85.0	110.0
44		85.0	125.2	85.0	125.2	85.0	110.0
48		85.0	117.3	85.0	117.3	85.0	110.0
50		81.6	105.6	81.6	105.6	81.6	105.6
36	120	85.0	130.0	85.0	130.0	85.0	110.0
40		85.0	126.7	85.0	126.7	85.0	110.0
44		85.0	117.6	85.0	117.6	85.0	110.0
48		85.0	110.0	85.0	110.0	85.0	110.0

afc
AL-FAROOQ CORPORATION
ENGINEERS & PRODUCT DEVELOPMENT
9360 SUNSET DRIVE, SUITE 220
MIAMI, FLORIDA 33173 (C.A.N. 3538)
TEL. (305) 264-8100 FAX. (305) 262-6978

COMP-ANL\W11-41ES

SERIES-6000 ALUM SLIDING GLASS DOOR (L.M.I.)

E.S. WINDOWS, LLC
3550 N.W. 49 STREET
MIAMI, FL. 33142
TEL. (305) 638-5151 FAX. (305) 638-5158

revisions:

no	date	by	description
E	01.15.18		3 TRACK OPTION ADDED
F	03.07.18		REV. PER RER COMMENTS
G	06.21.21		EDITORIAL CHANGES
H	07.14.23		NO CHANGE THIS SHEET
i	09.15.26		UPDATED TO 2026 FBC

date: 07-22-11
scale: 1/2" = 1"
dr. by: TARIQ
chk. by:

drawing no.
W11-41

sheet 5 of 13

HEAD ANCHOR LOAD CAPACITY – PSF					
		ANCHOR TYPE 'A'		ANCHOR TYPE 'B'	ANCHOR TYPE 'C'
AVERAGE PANEL WIDTH INCHES	DOOR FRAME HEIGHT INCHES	6 ANCHORS AT MTG. STILE ENDS	7 ANCHORS AT MTG. STILE ENDS	6 ANCHORS AT MTG. STILE ENDS	6 ANCHORS AT MTG. STILE ENDS
		INT. (–)	INT. (–)	INT. (–)	INT. (–)
30	82	145.0	145.0	145.0	145.0
36		145.0	145.0	145.0	145.0
40		145.0	145.0	145.0	145.0
42		145.0	145.0	145.0	145.0
44		145.0	145.0	145.0	145.0
48		145.0	145.0	145.0	145.0
50		139.2	139.2	139.2	139.2
53		131.3	131.3	131.3	131.3
56		124.3	124.3	124.3	124.3
60		116.0	116.0	116.0	116.0
30	96	145.0	145.0	145.0	145.0
36		145.0	145.0	145.0	145.0
40		135.9	145.0	145.0	145.0
42		131.1	145.0	145.0	145.0
44		126.8	145.0	145.0	145.0
48		119.5	139.4	145.0	145.0
50		116.3	135.7	139.2	139.2
53		112.1	130.0	131.3	131.3
56		94.3	94.3	94.3	94.3
60		88.0	88.0	88.0	88.0
30	102	130.0	130.0	130.0	130.0
36		130.0	130.0	130.0	130.0
40		125.9	130.0	130.0	130.0
42		121.4	130.0	130.0	130.0
44		117.3	130.0	130.0	130.0
48		110.3	128.7	130.0	130.0
50		107.3	125.1	130.0	130.0
53		99.6	99.6	99.6	99.6
56		94.3	94.3	94.3	94.3
30	108	130.0	130.0	130.0	130.0
36		127.5	130.0	130.0	130.0
40		117.3	130.0	130.0	130.0
42		113.0	130.0	130.0	130.0
44		109.1	127.3	130.0	130.0
48		102.4	119.5	130.0	130.0
50		99.5	105.6	105.6	105.6
53		95.6	99.6	99.6	99.6
30	114	110.0	110.0	110.0	110.0
36		110.0	110.0	110.0	110.0
40		109.8	110.0	110.0	110.0
42		105.7	110.0	110.0	110.0
44		102.0	110.0	110.0	110.0
48		95.6	110.0	110.0	110.0
50		92.8	108.3	110.0	110.0
30	120	110.0	110.0	110.0	110.0
36		110.0	110.0	110.0	110.0
40		103.2	110.0	110.0	110.0
42		99.3	110.0	110.0	110.0
44		95.8	110.0	110.0	110.0
48		89.6	104.6	110.0	110.0
EXT.(+) Dp = 85 PSF MAX.					

SILL ANCHOR LOAD CAPACITY – PSF			
		ANCHOR TYPE 'B'	
AVERAGE PANEL WIDTH INCHES	DOOR FRAME HEIGHT INCHES	4 ANCHORS AT MTG. STILE ENDS	5 ANCHORS AT MTG. STILE ENDS
		INT. (–)	INT. (–)
30	82	145.0	145.0
36		145.0	145.0
40		145.0	145.0
42		145.0	145.0
44		145.0	145.0
48		145.0	145.0
50		139.2	139.2
53		131.3	131.3
56		124.3	124.3
60		116.0	116.0
30	96	145.0	145.0
36		145.0	145.0
40		145.0	145.0
42		142.6	145.0
44		138.0	145.0
48		130.0	145.0
50		126.6	139.2
53		122.0	131.3
56		94.3	94.3
60		88.0	88.0
30	102	130.0	130.0
36		130.0	130.0
40		130.0	130.0
42		130.0	130.0
44		127.6	130.0
48		120.0	130.0
50		116.7	130.0
53		99.6	99.6
56		94.3	94.3
30	108	130.0	130.0
36		130.0	130.0
40		127.6	130.0
42		123.0	130.0
44		118.7	130.0
48		111.4	130.0
50		105.6	105.6
53		99.6	99.6
30	114	110.0	110.0
36		110.0	110.0
40		110.0	110.0
42		110.0	110.0
44		110.0	110.0
48		104.0	110.0
50		101.0	110.0
30	120	110.0	110.0
36		110.0	110.0
40		110.0	110.0
42		108.1	110.0
44		104.2	110.0
48		97.5	110.0

TYPICAL ANCHORS: SEE ELEV. FOR SPACING

AT HEAD

TYPE 'A'– 1/4" DIA. ULTRACON+ BY 'DEWALT' (Fu=164 KSI, Fy=148 KSI)
INTO 2BY WOOD BUCKS OR WOOD STRUCTURES
1–1/2" MIN. PENETRATION INTO WOOD

THRU 1BY BUCKS INTO CONCRETE
1–1/2" MIN. EMBED INTO CONCRETE

TYPE 'B'– 1/4" DIA. ULTRACON+ BY 'DEWALT' (Fu=164 KSI, Fy=148 KSI)
DIRECTLY INTO CONCRETE
1–1/2" MIN. EMBED

TYPE 'C'– #14 SMS OR SELF DRILLING SCREWS (GRADE 2 CRS)
INTO MIAMI–DADE COUNTY APPROVED MULLIONS
OR
INTO METAL STRUCTURES
(3) THREADS MIN. TO EXTEND BEYOND METAL THICKNESS
ALUMINUM: 1/8" THK. MIN. (6063–T5 MIN.)
STEEL: 1/8" THK. MIN. (Fy = 36 KSI MIN.)
(STEEL IN CONTACT WITH ALUMINUM TO BE PLATED OR PAINTED)

AT SILL

TYPE 'B'– 1/4" DIA. ULTRACON+ BY 'DEWALT' (Fu=164 KSI, Fy=148 KSI)
DIRECTLY INTO CONCRETE
1–3/4" MIN. EMBED

AT JAMBS

TYPE 'A'– 1/4" DIA. ULTRACON+ BY 'DEWALT' (Fu=164 KSI, Fy=148 KSI)
INTO 2BY WOOD BUCKS OR WOOD STRUCTURES
1–1/2" MIN. PENETRATION INTO WOOD

THRU 1BY BUCKS INTO CONC. OR BLOCKS
1–1/4" MIN. EMBED INTO CONC. OR BLOCKS

TYPE 'B'– 1/4" DIA. ULTRACON+ BY 'DEWALT' (Fu=164 KSI, Fy=148 KSI)
DIRECTLY INTO CONC. OR BLOCKS
1–1/4" MIN. EMBED INTO CONC. OR BLOCKS

TYPE 'C'– #14 SMS OR SELF DRILLING SCREWS (GRADE 2 CRS)
INTO MIAMI–DADE COUNTY APPROVED MULLIONS
OR
INTO METAL STRUCTURES
(3) THREADS MIN. TO EXTEND BEYOND METAL THICKNESS
ALUMINUM: 1/8" THK. MIN. (6063–T5 MIN.)
STEEL: 1/8" THK. MIN. (Fy = 36 KSI MIN.)
(STEEL IN CONTACT WITH ALUMINUM TO BE PLATED OR PAINTED)

PRODUCT REVISED
as complying with the Florida Building Code
NOA–No. 26-0924.17
Expiration Date 09/05/2029
By Ishaq I. Chanda
Miami–Dade Product Control

ANCHOR EDGE DISTANCES

INTO CONCRETE = 2–1/2" MIN.
INTO WOOD STRUCTURE = 1" MIN.
INTO METAL STRUCTURE = 3/4" MIN.

WOOD AT HEAD OR JAMBS SG = 0.55 MIN.
CONCRETE AT HEAD, SILL OR JAMBS f'c = 3000 PSI MIN.
C–90 HOLLOW/FILLED BLOCK AT JAMBS f'm = 2000 PSI MIN.

NOTE:
SEE SHEETS 3 THRU 5 FOR DESIGN LOAD CAPACITY OF DESIRED GLASS SIZE.
USING CHART ON THIS SHEET SELECT ANCHOR OPTION WITH DESIGN RATING MORE THAN DESIGN LOADS REQUIRED.
LOWER DESIGN PRESSURES FROM GLASS OR HEAD, SILL, JAMB ANCHOR CHARTS WILL APPLY TO ENTIRE SYSTEM.

SEP 2 1 2026

JALAL FAROOQ LICENSE No. 81223 STATE OF FLORIDA PROFESSIONAL ENGINEER

afc
AL-FAROOQ CORPORATION
ENGINEERS & PRODUCT DEVELOPMENT
9360 SUNSET DRIVE, SUITE 220
MIAMI, FLORIDA 33173 (C.A.N. 3538)
TEL. (305) 264-8100 FAX. (305) 262-6978

COMP–ANL\W11–41ES


SERIES–6000 ALUM SLIDING GLASS DOOR (L.M.I.)

E.S. WINDOWS, LLC
3550 N.W. 49 STREET
MIAMI, FL. 33142
TEL. (305) 638–5151 FAX. (305) 638–5158

revisions:			
no	date	by	description
E	01.15.18		3 TRACK OPTION ADDED
F	03.07.18		REV. PER RER COMMENTS
G	06.21.21		EDITORIAL CHANGES
H	07.14.23		NO CHANGE THIS SHEET
i	09.15.26		NO CHANGE THIS SHEET

date: 07–22–11
scale: 1/2" = 1"
dr. by: TARIQ
chk. by:

drawing no. W11–41
sheet 6 of 13

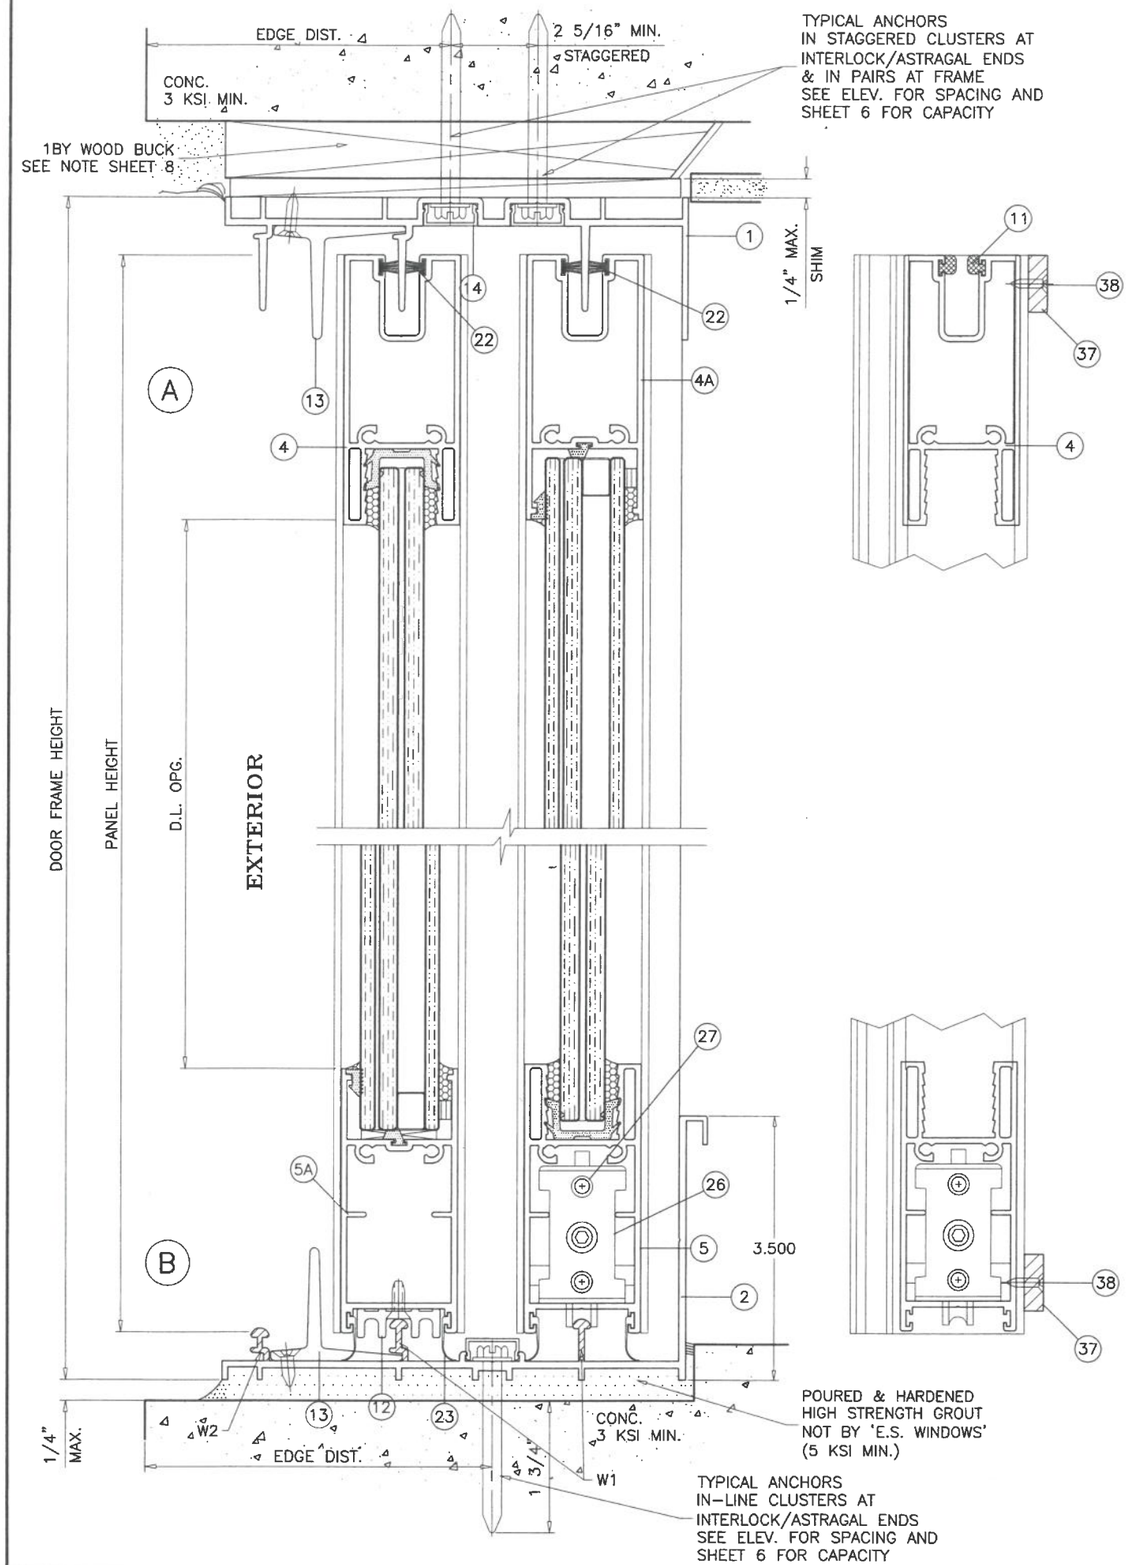

SEALANT:

ALL JOINTS AND FRAME CONNECTIONS SEALED WITH WHITE/ALUMINUM COLORED SILICONE.

WEEPHOLES:

W1 = 2-5/8" LONG WEEP NOTCH AT EACH END
W2 = 1" LONG WEEP NOTCH AT EACH END

PRODUCT REVISED
as complying with the Florida Building Code
NOA-No. 26-0924.17
Expiration Date 09/05/2029
By Ishaq I. Chanda
Miami-Dade Product Control

SEP 2 1 2026

JALAL FAROOQ LICENSE No. 81223 STATE OF FLORIDA PROFESSIONAL ENGINEER

AL-FAROOQ CORPORATION
ENGINEERS & PRODUCT DEVELOPMENT
9360 SUNSET DRIVE, SUITE 220
MIAMI, FLORIDA 33173 (C.A.N. 3538)
TEL. (305) 264-8100 FAX. (305) 262-6978

COMP-ANL\W11-41ES

SERIES-6000 ALUM SLIDING GLASS DOOR (L.M.I.)

E.S. WINDOWS, LLC
3550 N.W. 49 STREET
MIAMI, FL. 33142
TEL. (305) 638-5151 FAX. (305) 638-5158


revisions:


no	date	by	description
E	01.15.18		3 TRACK OPTION ADDED
F	03.07.18		REV. PER RER COMMENTS
G	06.21.21		EDITORIAL CHANGES
H	07.14.23		NO CHANGE THIS SHEET
I	09.15.26		NO CHANGE THIS SHEET


date: 07-22-11
scale: 1/2" = 1"
dr. by: TARIQ
chk. by:


drawing no. W11-41

sheet 7 of 13

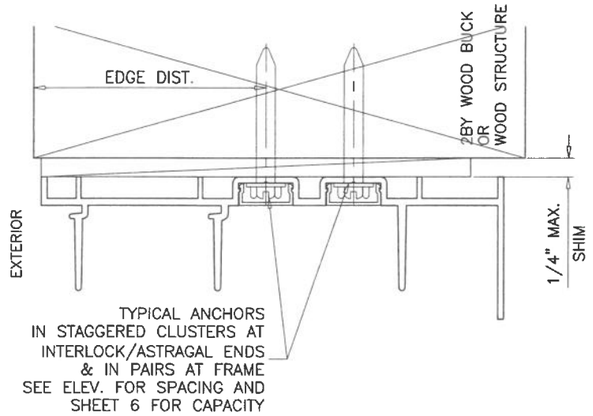

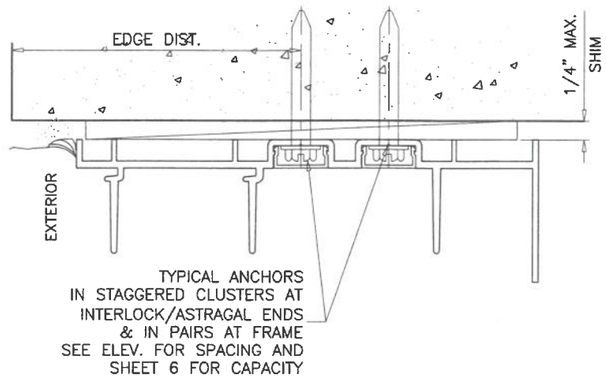

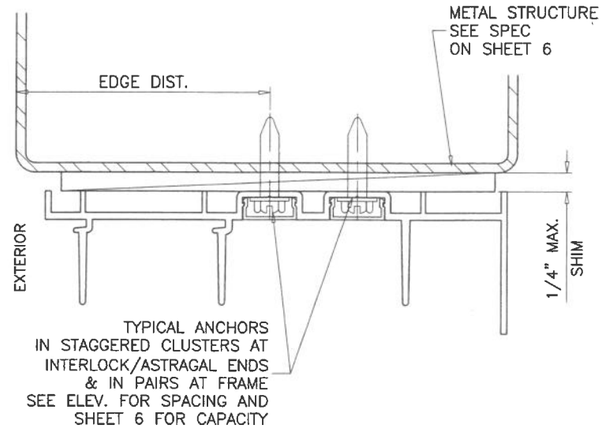

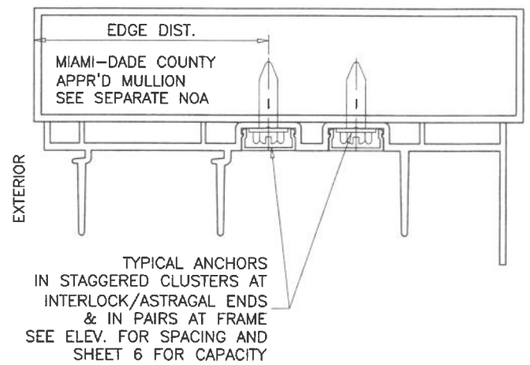

PROPERLY SECURED 1BY OR 2BY WOOD BUCKS AND METAL STRUCTURES NOT BY 'E.S. WINDOWS' MUST SUPPORT LOADS IMPOSED BY GLAZING SYSTEM AND TRANSFER THEM TO THE BUILDING STRUCTURE.

PRODUCT REVISED
as complying with the Florida Building Code
NOA-No. 26-0924.17
Expiration Date 09/05/2029
By Ishaq I. Chanda
Miami-Dade Product Control

SEP 2 1 2026

JALAL FAROOQ LICENSE No. 81223 STATE OF FLORIDA PROFESSIONAL ENGINEER

afc

AL-FAROOQ CORPORATION
ENGINEERS & PRODUCT DEVELOPMENT
9360 SUNSET DRIVE, SUITE 220
MIAMI, FLORIDA 33173 (C.A.N. 3538)
TEL. (305) 264-8100 FAX. (305) 262-6978

COMP-ANL\W11-41ES

SERIES-6000 ALUM SLIDING GLASS DOOR (L.M.I.)


E.S. WINDOWS, LLC
3550 N.W. 49 STREET
MIAMI, FL. 33142
TEL. (305) 638-5151 FAX. (305) 638-5158

revisions:


no	date	by	description
E	01.15.18		3 TRACK OPTION ADDED
F	03.07.18		REV. PER RER COMMENTS
G	06.21.21		EDITORIAL CHANGES
H	07.14.23		NO CHANGE THIS SHEET
I	09.15.26		NO CHANGE THIS SHEET

date: 07-22-11
scale: 1/2" = 1"
dr. by: TARIQ
chk. by:


drawing no. W11-41

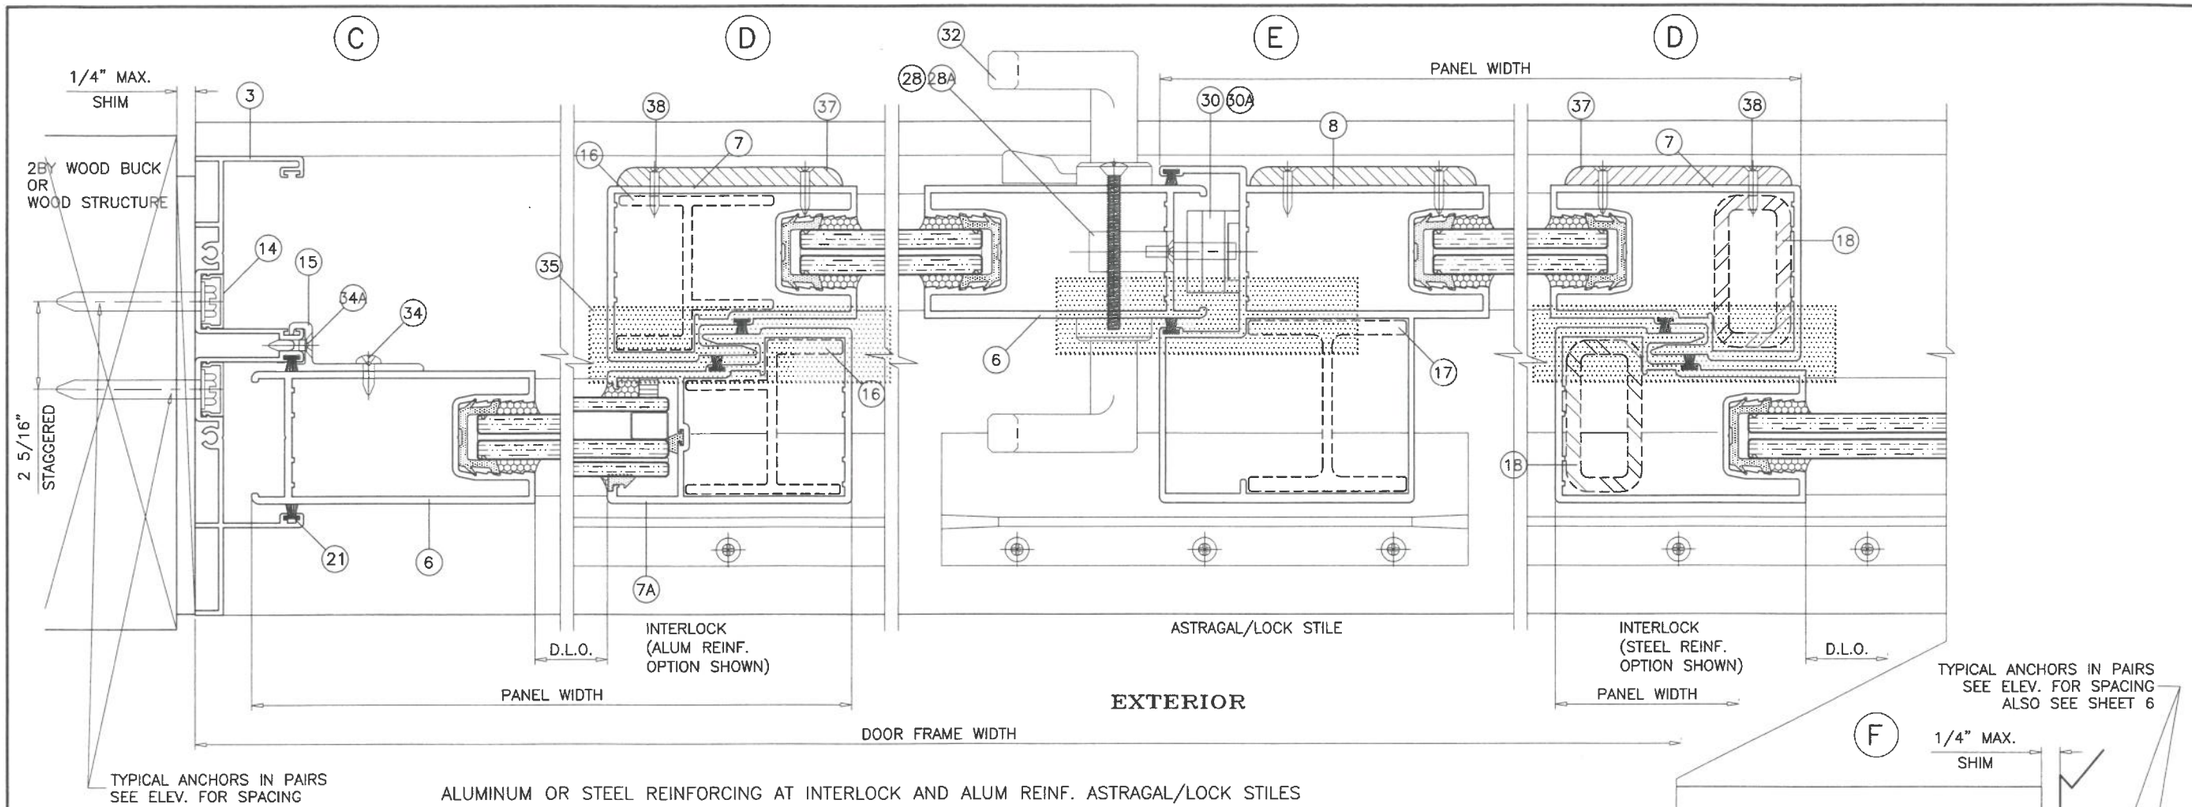


ALUMINUM OR STEEL REINFORCING AT INTERLOCK AND ALUM REINF. ASTRAGAL/LOCK STILES SHOWN FOR ILLUSTRATION ONLY.
USE AS SHOWN ON SHEETS 4 & 5.
SEE CHARTS FOR REINFORCING OPTIONS LOAD CAPACITY, INCLUDING GLASS OPTIONS.
SEE ELEVATION FOR ANCHOR SPACING AND SHEET 6 FOR ANCHOR CAPACITY.

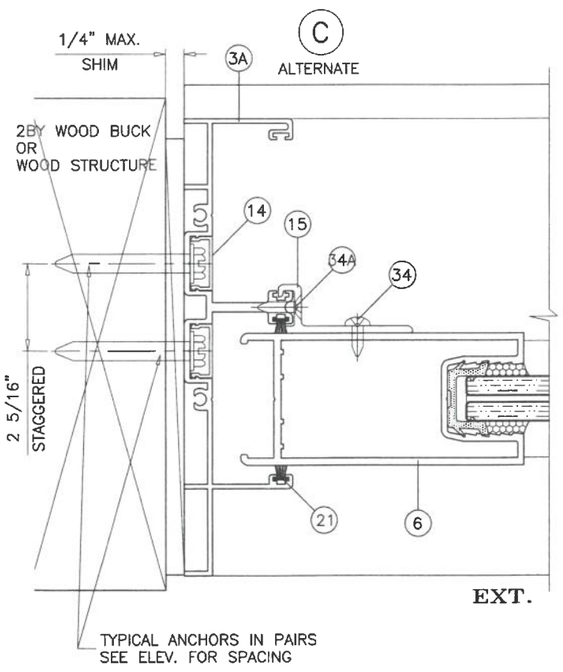

PRODUCT REVISED
as complying with the Florida Building Code
NOA-No. 26-0924.17
Expiration Date 09/05/2029
By Ishaq I. Chanda
Miami-Dade Product Control

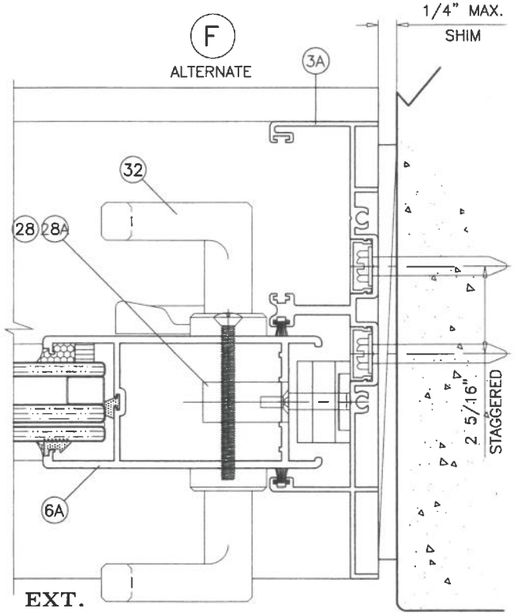

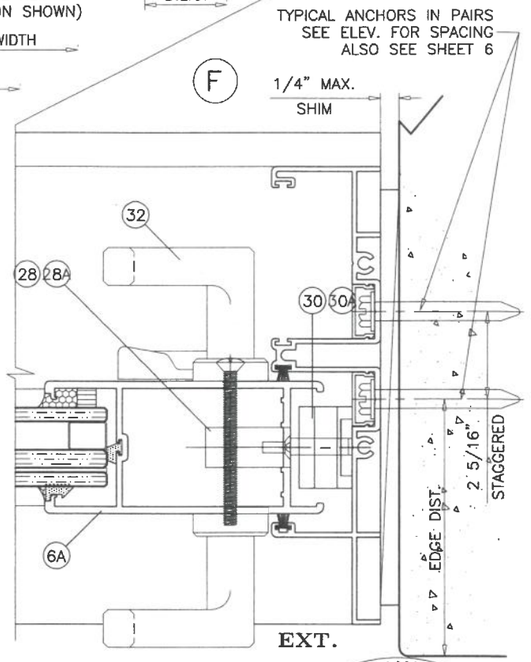

SEP 2 1 2026

JALAL FAROOQ LICENSE No. 81223 STATE OF FLORIDA PROFESSIONAL ENGINEER

AL-FAROOQ CORPORATION
ENGINEERS & PRODUCT DEVELOPMENT
9360 SUNSET DRIVE, SUITE 220
MIAMI, FLORIDA 33173 (C.A.N. 3538)
TEL. (305) 264-8100 FAX. (305) 262-6978

COMP-ANL\W11-41ES

SERIES-6000 ALUM SLIDING GLASS DOOR (L.M.I.)


E.S. WINDOWS, LLC
3550 N.W. 49 STREET
MIAMI, FL. 33142
TEL. (305) 638-5158 FAX. (305) 638-5151

revisions:			
no	date	by	description
E	01.15.18		3 TRACK OPTION ADDED
F	03.07.18		REV. PER RER COMMENTS
G	06.21.21		EDITORIAL CHANGES
H	07.14.23		NO CHANGE THIS SHEET
i	09.15.26		NO CHANGE THIS SHEET

date: 07-22-11
scale: 1/2" = 1"
dr. by: TARIQ
chk. by:

drawing no. W11-41


sheet 9 of 13

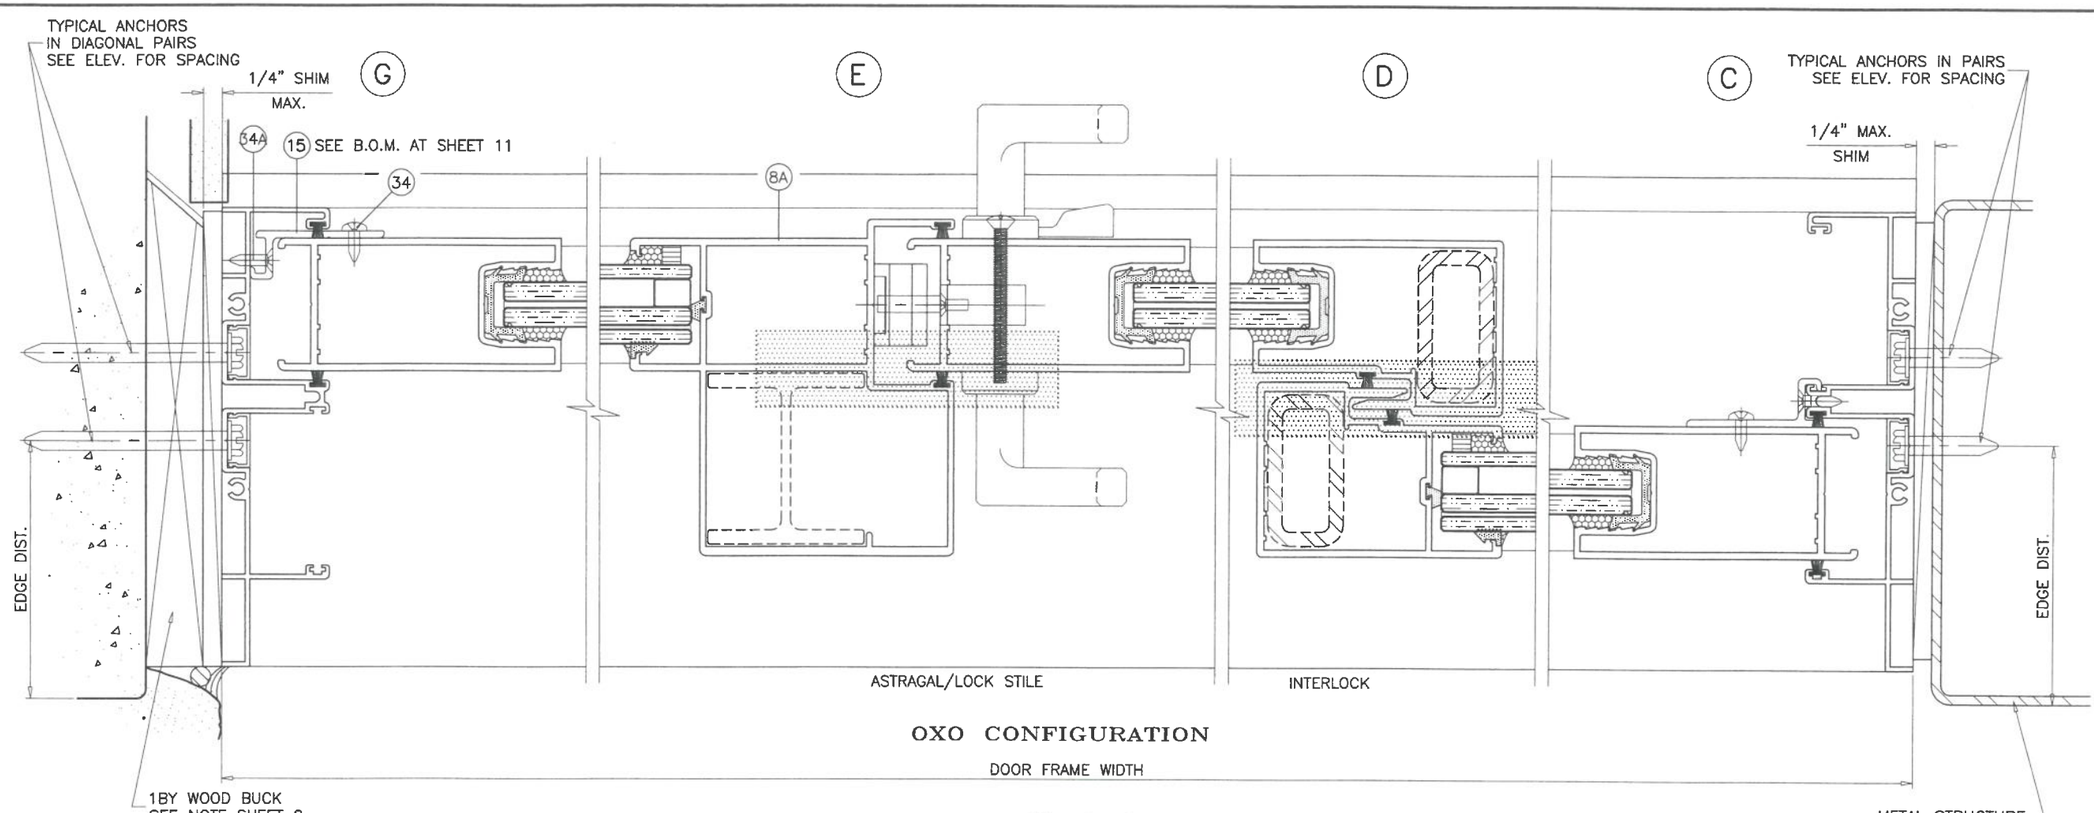

OXO CONFIGURATION

DOOR FRAME WIDTH

EXTERIOR

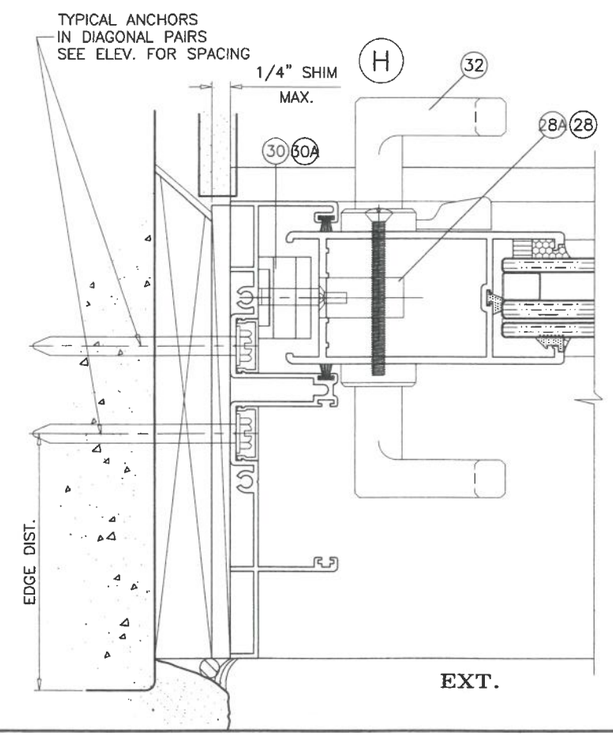

PRODUCT REVISED
as complying with the Florida Building Code
NOA-No. 26-0924.17
Expiration Date 09/05/2029
By Ishaq I. Chanda
Miami-Dade Product Control

ALUMINUM AND STEEL REINFORCING AT INTERLOCK AND ASTRAGAL/LOCK STILES SHOWN FOR ILLUSTRATION ONLY.
USE AS SHOWN ON SHEETS 4 & 5.
SEE CHARTS FOR REINFORCING OPTIONS LOAD CAPACITY, INCLUDING GLASS OPTIONS.
SEE ELEVATION FOR ANCHOR SPACING AND SHEET 6 FOR ANCHOR CAPACITY.

SEP 2 1 2026

JALAL FAROOQ LICENSE No. 81223 STATE OF FLORIDA PROFESSIONAL ENGINEER

AL-FAROOQ CORPORATION
ENGINEERS & PRODUCT DEVELOPMENT
9360 SUNSET DRIVE, SUITE 220
MIAMI, FLORIDA 33173 (C.A.N. 3538)
TEL. (305) 264-8100 FAX. (305) 262-6978

COMP-ANL\W11-41ES

SERIES-6000 ALUM SLIDING GLASS DOOR (L.M.I.)

E.S. WINDOWS, LLC
3550 N.W. 49 STREET
MIAMI, FL. 33142
TEL. (305) 638-5158 FAX. (305) 638-5151

revisions:			
no	date	by	description
E	01.15.18		3 TRACK OPTION ADDED
F	03.07.18		REV. PER RER COMMENTS
G	06.21.21		EDITORIAL CHANGES
H	07.14.23		NO CHANGE THIS SHEET
i	09.15.26		NO CHANGE THIS SHEET

date: 07-22-11
scale: 1/2" = 1"
dr. by: TARIQ
chk. by:

drawing no.
W11-41

ITEM #	PART #	QUANTITY	DESCRIPTION	MATERIAL	MANF./SUPPLIER/REMARKS
1	ES-6001	1	FRAME HEAD	6005-T5	-
2	ES-6023	1	FRAME SILL - 3-1/2"	6005-T5	-
3	ES-6003	2	FRAME JAMB	6063-T6	-
3A	ES6030	2	ALTERNATE FRAME JAMB	6063-T6	-
4	ES-6000-040	2/ PANEL	TOP RAIL (LAM. GLASS)	6063-T6	-
4A	ES-6004	2/ PANEL	TOP RAIL (INSUL. LAM. GLASS)	6063-T6	-
5	ES-6000-041	2/ PANEL	BOTTOM RAIL (LAM. GLASS)	6063-T6	-
5A	ES-6005	2/ PANEL	BOTTOM RAIL (INSUL. LAM. GLASS)	6063-T6	-
6	ES-6000-042	AS REQD.	LOCK STILE (LAM. GLASS)	6063-T6	-
6A	ES-6006	AS REQD.	LOCK STILE (INSUL. LAM. GLASS)	6063-T6	-
7	ES-6000-043	AS REQD.	INTERLOCK (LAM. GLASS)	6063-T6	-
7A	ES-6007	AS REQD.	INTERLOCK (INSUL. LAM. GLASS)	6063-T6	-
8	ES-6000-044	AS REQD.	FEMALE ASTRAGAL (LAM. GLASS)	6063-T6	-
8A	ES-6008	AS REQD.	FEMALE ASTRAGAL (INSUL. LAM. GLASS)	6063-T6	-
9	ES-6500-G01A	4/ PANEL	GLAZING GASKET (LAM. GLASS)	SILICONE	DUROMETER 65±5 SHORE A, EXTRUSIONES S.A.
11	ES-6016	4/ PANEL	PANEL GUIDE (TOP ONLY)	CELCON	LOCATED AT PANEL ENDS
12	ES-6015	2/ PANEL	FIXED PANEL BOTTOM CLIP , 7" LONG MIN.	6063-T6	SECURE W/ (2) #8 X 3/4" FH SMS
13	ES-6010	2/ PANEL	RETAINER CLIP, 6" LONG	6005-T5	AT MTG. RAIL HEAD & SILL ENDS
14	ES-6011	2/ JAMB	JAMB SCREW COVER	6063-T5	OPTIONAL
15	ES-6014	AS REQD.	FIXED PANEL CLIP, 4" LONG	6063-T6	AT 20" FROM EACH END AND 27" O.C. MAX.
16	ES-6012	AS REQD.	INTERLOCK STIFFENER (LENGTH = PANEL HT. - 2-3/8")	6063-T6	-
17	ES-6013	AS REQD.	ASTRAGAL STIFFENER (LENGTH = PANEL HT. - 2-3/8")	6063-T6	-
18	1" X 2" X 3/16"	AS REQD.	STEEL TUBE REINFORCING (LENGTH = PANEL HT. - 2-3/8")	A36 STEEL	TO BE PAINTED
21	W222521K	AS REQD.	STILE & JAMB W'STRIPPING	-	ULTRAFAB
22	W223221K	AS REQD.	TOP RAIL PILE W'STRIPPING	-	ULTRAFAB
23	ES-6027	AS REQD.	BOTTOM RAIL W'STRIPPING	EPDM	DUROMETER 75±4 SHORE A
24	#10 X 1-1/2" PH SMS	8/ PANEL	PANEL ASSY SCREWS	-	-
25	#10 X 1" PH SMS	2/ CORNER	FRAME ASSY SCREWS	-	-
26	GTT-354/460-A	2/ MOV. PANEL	TANDEM ACETAL WHEELS IN METALLIC HOUSING	-	PABOSE
27	1/4-20 X 1-3/4" PH MS	2/ ROLLER	ROLLER INST. SCREWS	-	-
28	191056	1/ MOV. PANEL	STD. MORTISE LOCK, AT 40" FROM BOTTOM	ST. STEEL	INTERLOCK (ASSA ABLOY)
28A	191014	1/ MOV. PANEL	MULTI POINT MORTISE LOCK, AT 40" FROM BOTTOM	ST. STEEL	INTERLOCK (ASSA ABLOY)
29	#10-24 X 3/8" PH MS	2/ LOCK	LOCK INSTALLATION SCREW	ST. STEEL	-
30	191018	1/ LOCK	LOCK KEEPER (STD. LOCK), AT 48-1/2" FROM BOTTOM	PLATED STEEL	INTERLOCK (ASSA ABLOY)
30A	191040	1/ LOCK	LOCK KEEPER (MULTI POINT LOCK), AT 48-1/2" FROM BOTTOM	ST. STEEL	INTERLOCK (ASSA ABLOY)
31	#10 X 5/8" PH SMS B	2/ LOCK	LOCK KEEPER MOUNT. SCREW (STD. LOCK)	ST. STEEL	-
31A	#8 X 3/4" FH SMS	4/ LOCK	LOCK KEEPER MOUNT. SCREW (MULTI POINT LOCK)	ST. STEEL	-
32	#623Z	1/ LOCK	INTERIOR AND EXTERIOR PULL	-	(3) #6-32 X 1/2" FH MS, ST. STEEL
34	#10 X 3/4" PH SDS	2/ CLIP	FIXED PANEL CLIP FASTENER	ST. STEEL	-
34A	#10 X 3/4" PH SDS	2/ CLIP	FIXED PANEL CLIP FASTENER	ST. STEEL	-
35	-	AS REQD.	1"X4" LONG SELF ADHESIVE PILE PAD	WOOLPILE	AT HEAD AND SILL
37	ES-6019	AS REQD.	RESTRAINING PLATE	NYLON	AT TOP & BOTT. INTERLOCKS & ASTRAGAL
38	#8 X 3/4" FH SMS	2/ PLATE	RESTRAINING PLATE FASTENER	-	-
39	ES-4013	AS REQD.	GLAZING WEDGE	-	-
41	ES-4014	AS REQD.	BOTTOM RAIL GLASS STOP	EPDM	DUROMETER 68±4 SHORE A
42	ES-4018	AS REQD.	TOP RAIL & STILES GLASS STOP	EPDM	DUROMETER 75±4 SHORE A
43	-	AS REQD.	1/4" X 1/4" GLAZING TAPE	FOAM	-
44	-	2/ LITE	SETTING BLOCK, 1" X 1/8" X 2-1/2" LONG	EPDM	DUROMETER 80±5 SHORE A

LATCHES:
LIMIT ITEMS 28 AND 30 FOR USE WITH DOORS WITHOUT REINFORCING OPTION 1.
ITEMS 28A AND 30A CAN BE USED FOR ALL DOORS WITH OR WITHOUT REINFORCINGS.

PRODUCT REVISED
as complying with the Florida Building Code
NOA-No. 26-0924.17
Expiration Date 09/05/2029
By Ishaq I. Chanda
Miami-Dade Product Control

SEP 2 1 2026

JALAL FAROOQ LICENSE No. 81223 STATE OF FLORIDA PROFESSIONAL ENGINEER

AL-FAROOQ CORPORATION
ENGINEERS & PRODUCT DEVELOPMENT
9360 SUNSET DRIVE, SUITE 220
MIAMI, FLORIDA 33173 (C.A.N. 3538)
TEL. (305) 264-8100 FAX. (305) 262-6978

COMP-ANL\W11-41ES


SERIES-6000 ALUM SLIDING GLASS DOOR (L.M.I.)

E.S. WINDOWS, LLC
3550 N.W. 49 STREET
MIAMI, FL. 33142
TEL. (305) 638-5151 FAX. (305) 638-5158


revisions:			
no	date	by	description
E	01.15.18		3 TRACK OPTION ADDED
F	03.07.18		REV. PER RER COMMENTS
G	06.21.21		EDITORIAL CHANGES
H	07.14.23		NO CHANGE THIS SHEET
I	09.15.26		NO CHANGE THIS SHEET

date: 07-22-11
scale: 1/2" = 1"
dr. by: TARIQ
chk. by:


drawing no. W11-41

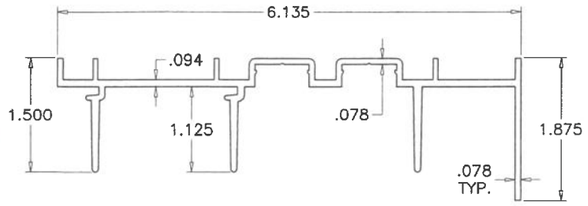


(1) FRAME HEAD

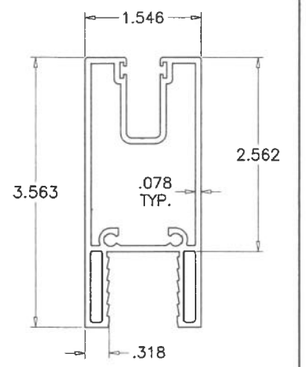


(4) PANEL TOP RAIL (LAM. GLASS)

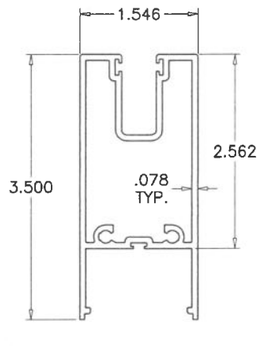


(4A) PANEL TOP RAIL (INSUL. LAM. GLASS)

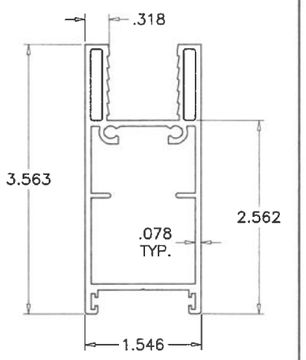


(5) PANEL BOTTOM RAIL (LAM. GLASS)

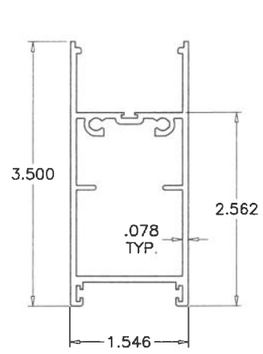


(5A) PANEL BOTTOM RAIL (INSUL. LAM. GLASS)

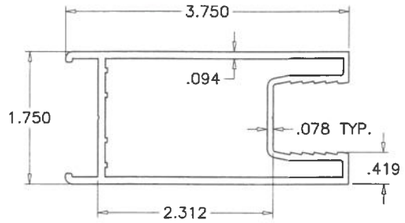


(6) LOCK STILE (LAM. GLASS)

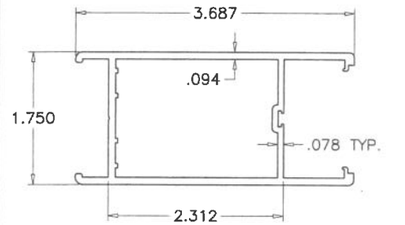


(6A) LOCK STILE (INSUL. LAM. GLASS)

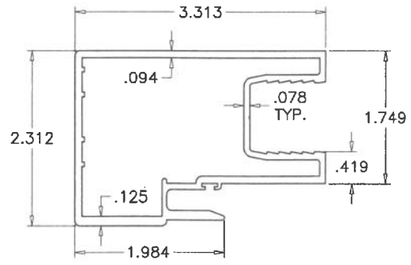


(7) INTERLOCK STILE (LAM. GLASS)

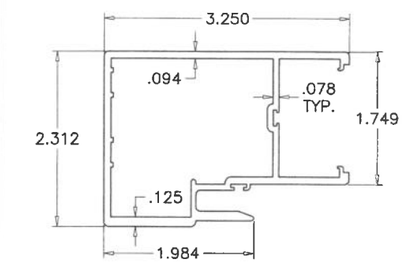


(7A) INTERLOCK STILE (INSUL. LAM. GLASS)

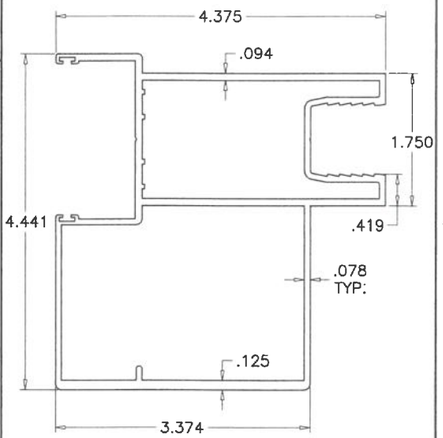


(8) ASTRAGAL STILE (LAM. GLASS)

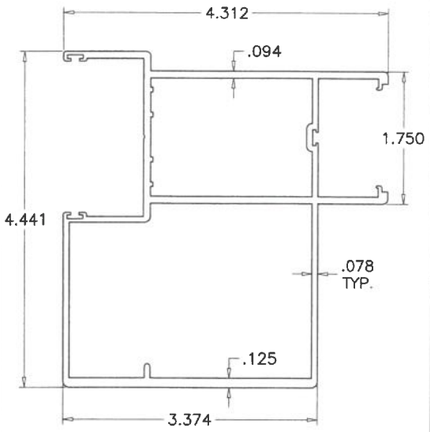


(8A) ASTRAGAL STILE (INSUL. LAM. GLASS)

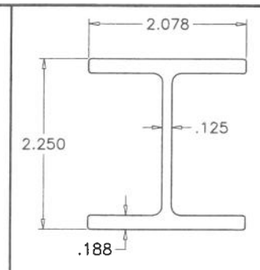


(17) ASTRAGAL STIFFENER

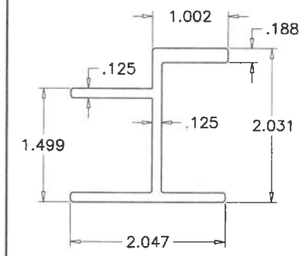


(16) INTERLOCK STIFFENER

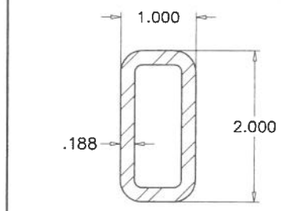


(18) INTERLOCK REINFORCING

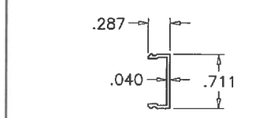


(14) SCREW COVER

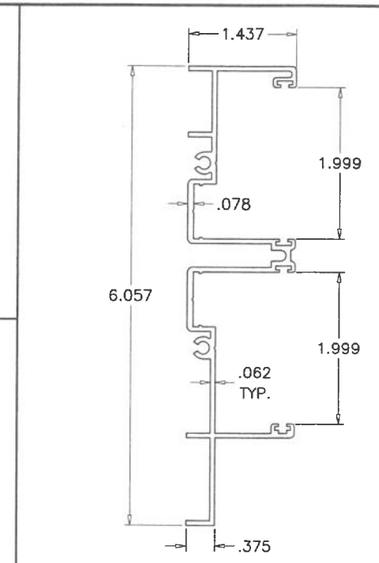

(3) FRAME JAMB

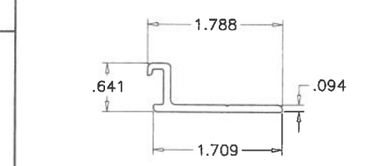


(15) FIXED PANEL CLIP

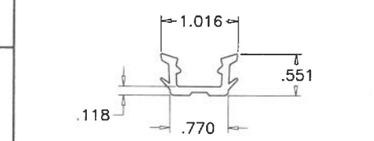


(9) GLAZING GASKET (LAMINATED GLASS)


BASE POLYMER = EPDM RUBBER
DENSITY = 10.26 Lbs/Gal
HARDNESS = 70±5
TENSILE STRENGTH = 905 PSI
ELONGATION AT BREAK = 273%
TEAR STRENGTH = 1.343 Kip/ft
BRITTLENESS TEMPERATURE = -40° F
COMPRESSION SET = 27% (22h@158°F)

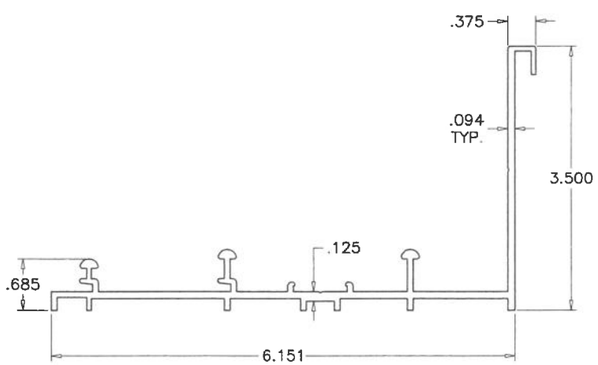


(2) FRAME SILL

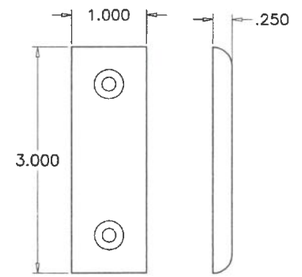

(37) RESTRAINING PLATE

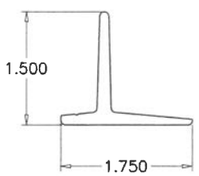

(13) RETAINER CLIP

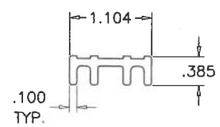

(12) FIX. PANEL BOTTOM CLIP

PRODUCT REVISED
as complying with the Florida Building Code
NOA-No. 26-0924.17
Expiration Date 09/05/2029
By Ishaq I. Chanda
Miami-Dade Product Control

SEP 2 1 2026

JALAL FAROOQ LICENSE No. 61223 STATE OF FLORIDA PROFESSIONAL ENGINEER

AL-FAROOQ CORPORATION
ENGINEERS & PRODUCT DEVELOPMENT
9360 SUNSET DRIVE, SUITE 220
MIAMI, FLORIDA 33173 (C.A.N. 3538)
TEL. (305) 264-8100 FAX. (305) 262-6978

COMP-ANL\W11-41ES

SERIES-6000 ALUM SLIDING GLASS DOOR (L.M.I.)


E.S. WINDOWS, LLC
3550 N.W. 49 STREET
MIAMI, FL. 33142
TEL. (305) 638-5158 FAX. (305) 638-5151

revisions:			
no	date	by	description
E	01.15.18		3 TRACK OPTION ADDED
F	03.07.18		REV. PER RER COMMENTS
G	06.21.21		EDITORIAL CHANGES
H	07.14.23		NO CHANGE THIS SHEET
i	09.15.26		NO CHANGE THIS SHEET

date: 07-22-11
scale: 1/2" = 1"
dr. by: TARIQ
chk. by:


drawing no. W11-41

sheet 12 of 13

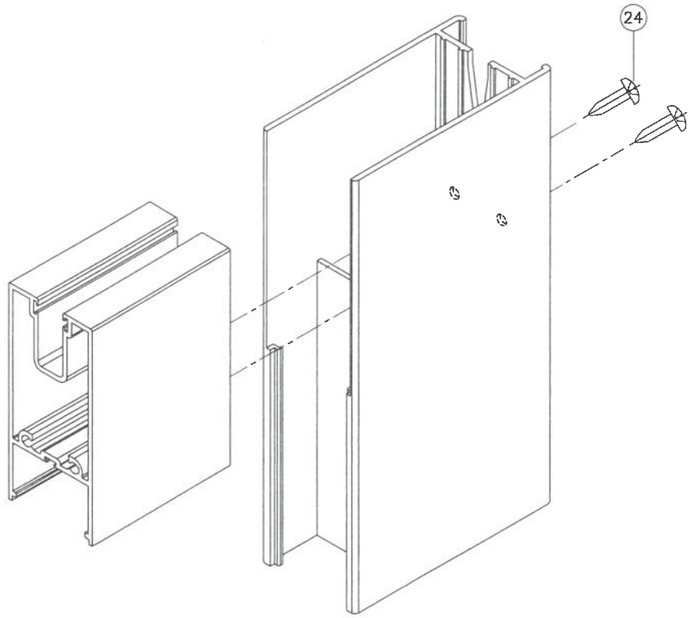


PANEL TOP CORNER


INSUL. LAM. GLASS RAIL & STILE (SHOWN)
LAM. GLASS RAIL & STILE (SIMILAR)

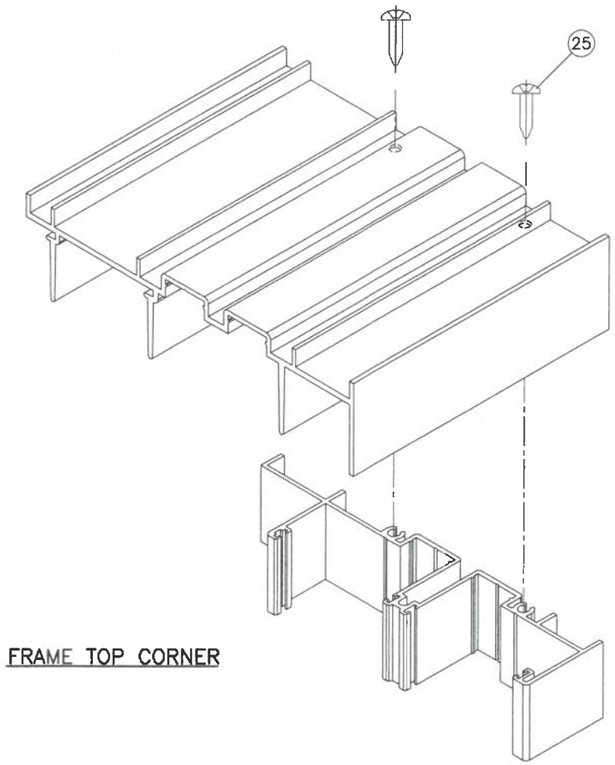

FRAME TOP CORNER

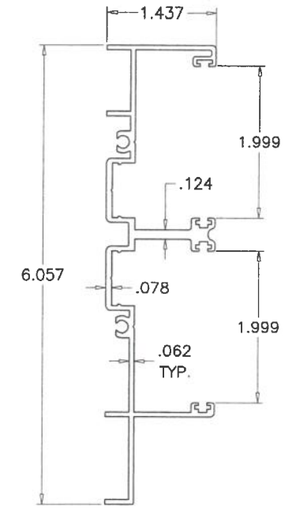


3A ALT. FRAME JAMB

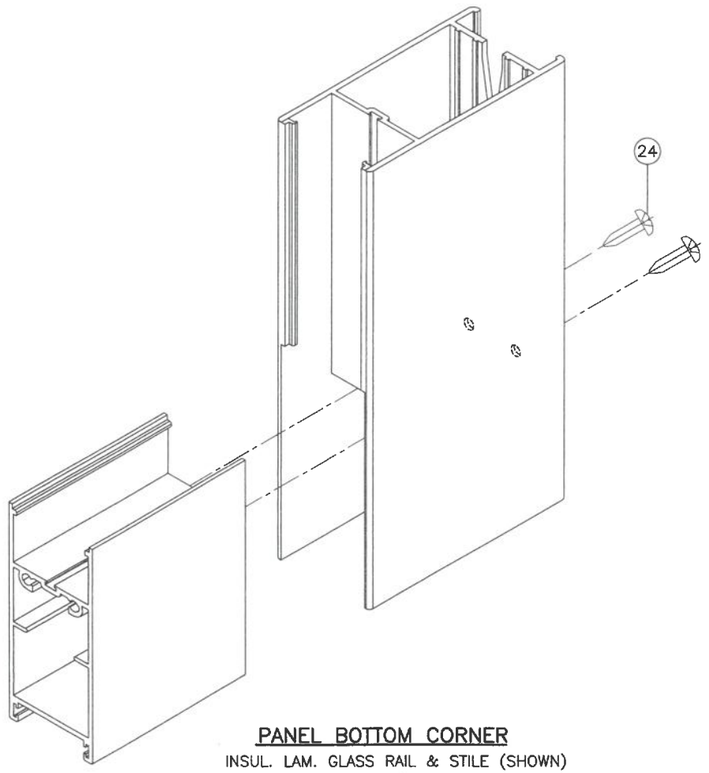

PANEL BOTTOM CORNER


INSUL. LAM. GLASS RAIL & STILE (SHOWN)
LAM. GLASS RAIL & STILE (SIMILAR)

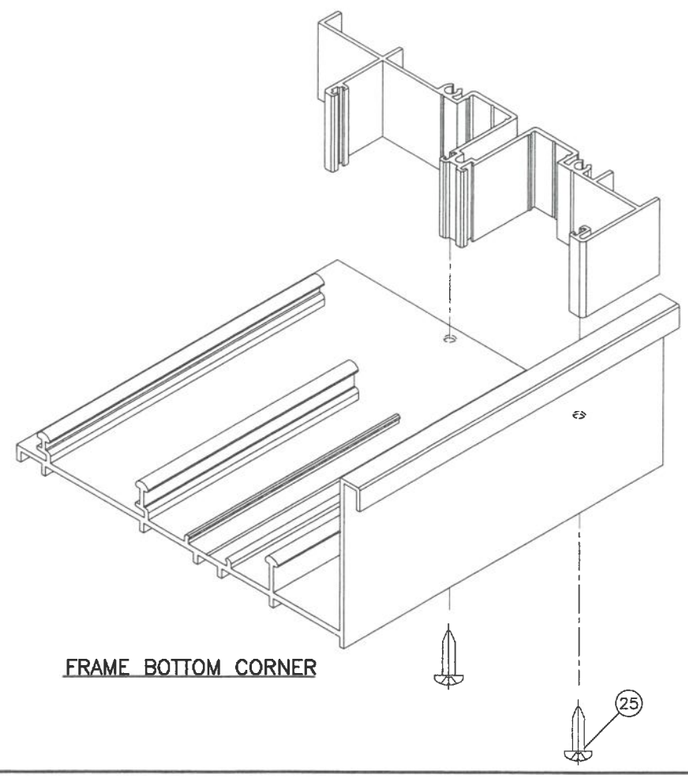

FRAME BOTTOM CORNER

PRODUCT REVISED
as complying with the Florida Building Code
NOA-No. 26-0924.17
Expiration Date 09/05/2029
By Ishaq I. Chanda
Miami-Dade Product Control

SEP 2 1 2026

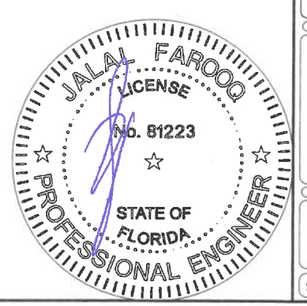

AL-FAROOQ CORPORATION
ENGINEERS & PRODUCT DEVELOPMENT
9360 SUNSET DRIVE, SUITE 220
MIAMI, FLORIDA 33173 (C.A.N. 3538)
TEL. (305) 264-8100 FAX. (305) 262-6978

COMP-ANL\W11-41ES

SERIES-6000 ALUM SLIDING GLASS DOOR (L.M.I.)

E.S. WINDOWS, LLC
3550 N.W. 49 STREET
MIAMI, FL. 33142
TEL. (305) 638-5158 FAX. (305) 638-5151

revisions:

no	date	by	description
E	01.15.18		3 TRACK OPTION ADDED
F	03.07.18		REV. PER RER COMMENTS
G	06.21.21		EDITORIAL CHANGES
H	07.14.23		NO CHANGE THIS SHEET
I	09.15.26		NO CHANGE THIS SHEET

date: 07-22-11
scale: 1/2" = 1"
dr. by: TARIQ
chk. by:

drawing no. W11-41

sheet 13 of 13